

ADVERTISED COPY

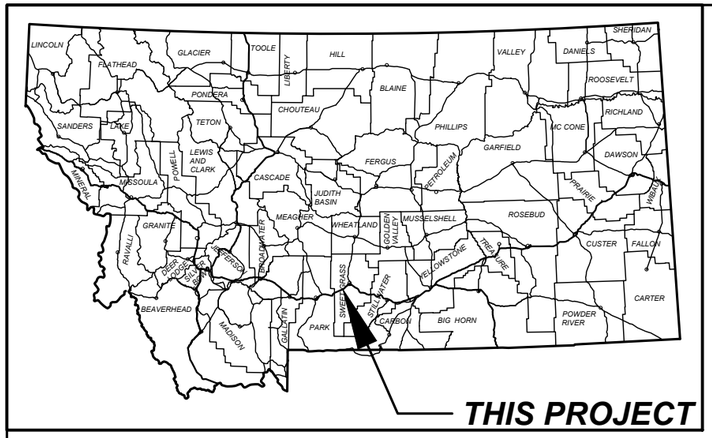

MONTANA DEPARTMENT OF TRANSPORTATION

FEDERAL AID PROJECT IM 90-7(121)360
MILL/FILL, SEAL & COVER, LEVELING, PAVEMENT MARKINGS, RUMBLE STRIPS
DEHART INTERCHANGE - E & W
SWEET GRASS COUNTY
EROSION CONTROL PLANS

LENGTH 4.0 MILES

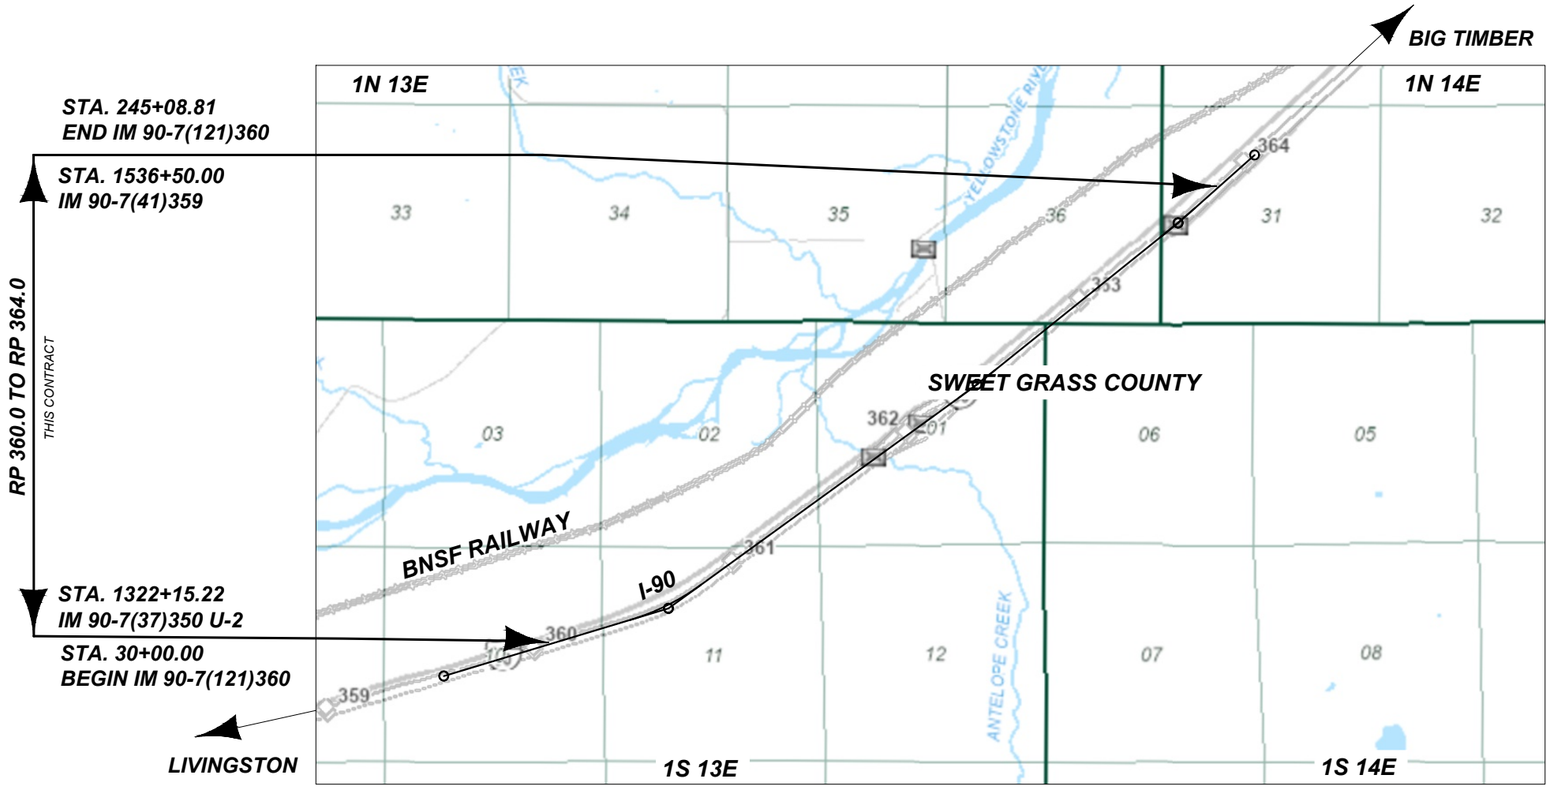

SHEET NO. 1

TITLE SHEET

PROJECT NAME: DEHART INTERCHANGE - E & W
COUNTY: SWEET GRASS COUNTY
PROJECT ID: IM 90-7(121)360
UPN: 10069000

DESIGNED BY	E. SMARTNICK	03/2026	
REVIEWED BY	J. BROTZLER	03/2026	
CHECKED BY	J. CERECK	05/2026	

MONTANA Department of Transportation

EROSION CONTROL PLANS

10/27/2026 10:40 AM

10069000RDERO001.DWG

ADVERTISED COPY

EROSION AND SEDIMENT CONTROL BMP'S

REFER TO THE MOST CURRENT RELEASE OF MDT'S EROSION & SEDIMENT CONTROL BMP MANUAL

PEV (SS-1) SHOULD BE IDENTIFIED AND USED THROUGHOUT THE ENTIRE PROJECT IN ALL AREAS NOT DISTURBED BY CONSTRUCTION

TS (SS-3) AND ES (SS-4) SHOULD BE UTILIZED THROUGHOUT THE ENTIRE PROJECT

GENERAL BMP'S

- I/O — INLET/OUTLET PROTECTION
- WP — WATERWAY PROTECTION
- WR — WATER RESOURCE PROTECTION

TEMPORARY SOIL STABILIZATION BMP'S (SS)

- PEV — PRESERVATION OF EXISTING VEGETATION (SS-1)
- MC — MULCH COVER (SS-2)
- TS — TEMPORARY SEEDING (SS-3)
- ES — EROSION SEEDING (SS-4)
- SB — SOIL BINDERS (SS-5)
- REC — ROLLED EROSION CONTROL PRODUCTS (SS-6)
- SR — SURFACE ROUGHENING (SS-7)
- WE — WIND EROSION CONTROL (SS-8)

RUN-ON AND RUNOFF CONTROL (RC)

- ED/LD — EARTH DIKES/DRAINAGE SWALES/LINED DITCHES (RC-1)
- OVDD — OUTLET VELOCITY DISSIPATION DEVICES (RC-2)
- TSD — TEMPORARY SLOPE DRAINS (RC-3)

TEMPORARY SEDIMENT CONTROL BMP'S (SC)

- SF — SILT FENCE (SC-1)
- DB — DESILTING BASIN (SC-2)
- ST — SEDIMENT TRAP (SC-3)
- CD — CHECK DAMS (SC-4)
- DDB — DUGOUT DITCH BASIN (SC-5)
- FR — FIBER ROLLS (SC-6)
- CS — COMPOST SOCKS (SC-7)
- BB — BRUSH BARRIER (SC-8)
- SAND-B — SANDBAG BARRIER (SC-9)
- GBB — GRAVEL BAG BERM (SC-10)
- RB — ROCK FILTER BERM (SC-11)
- I/O — INLET/OUTLET PROTECTION (SC-12)

TRACKING CONTROL BMP'S (TC)

- SCEE — STABILIZED CONSTRUCTION ENTRANCE/EXIT (SC-13)
- SCR — STABILIZED CONSTRUCTION ROADWAY (SC-14)
- EOTW — ENTRANCE/OUTLET TIRE WASH (SC-15)

THE FOLLOWING BMP ALTERNATIVES ARE NOT COMPREHENSIVE AND DO NOT SUPERSEDE MDT CONTRACT REQUIREMENTS OR MANDATES AND REQUIREMENTS SPECIFIED BY OTHER AUTHORIZED LOCAL, STATE, AND FEDERAL AGENCIES.

I/O — INLET/OUTLET PROTECTION

REC, CS, SAND-B, FR, RB, OVDD, ED/LD, GBB

WR — WATER RESOURCE PROTECTION

FR, PEV, TS, I/O, SF, GBB, SAND-B, TSD, REC, ES, OVDD, RB

DT — DITCH TREATMENT

TS, REC, GBB, CS, CD, SAND-B, DDB, OVDD, ED/LD, TSD

SHEET NO. 2

NOTES SHEET

PROJECT NAME: DEHART INTERCHANGE - E & W
COUNTY: SWEET GRASS COUNTY
PROJECT ID: IM 90-7(121)360
UPN: 10069000

DESIGNED BY	E. SMARTNICK	03/2026
REVIEWED BY	J. BROTZLER	03/2026
CHECKED BY	J. CERECK	05/2026


MONTANA Department of Transportation

EROSION CONTROL PLANS

10/27/2026 10:40 AM

10069000RDEROO01.DWG

MATCH LINE - 39+00.00 - SEE SHEET ####

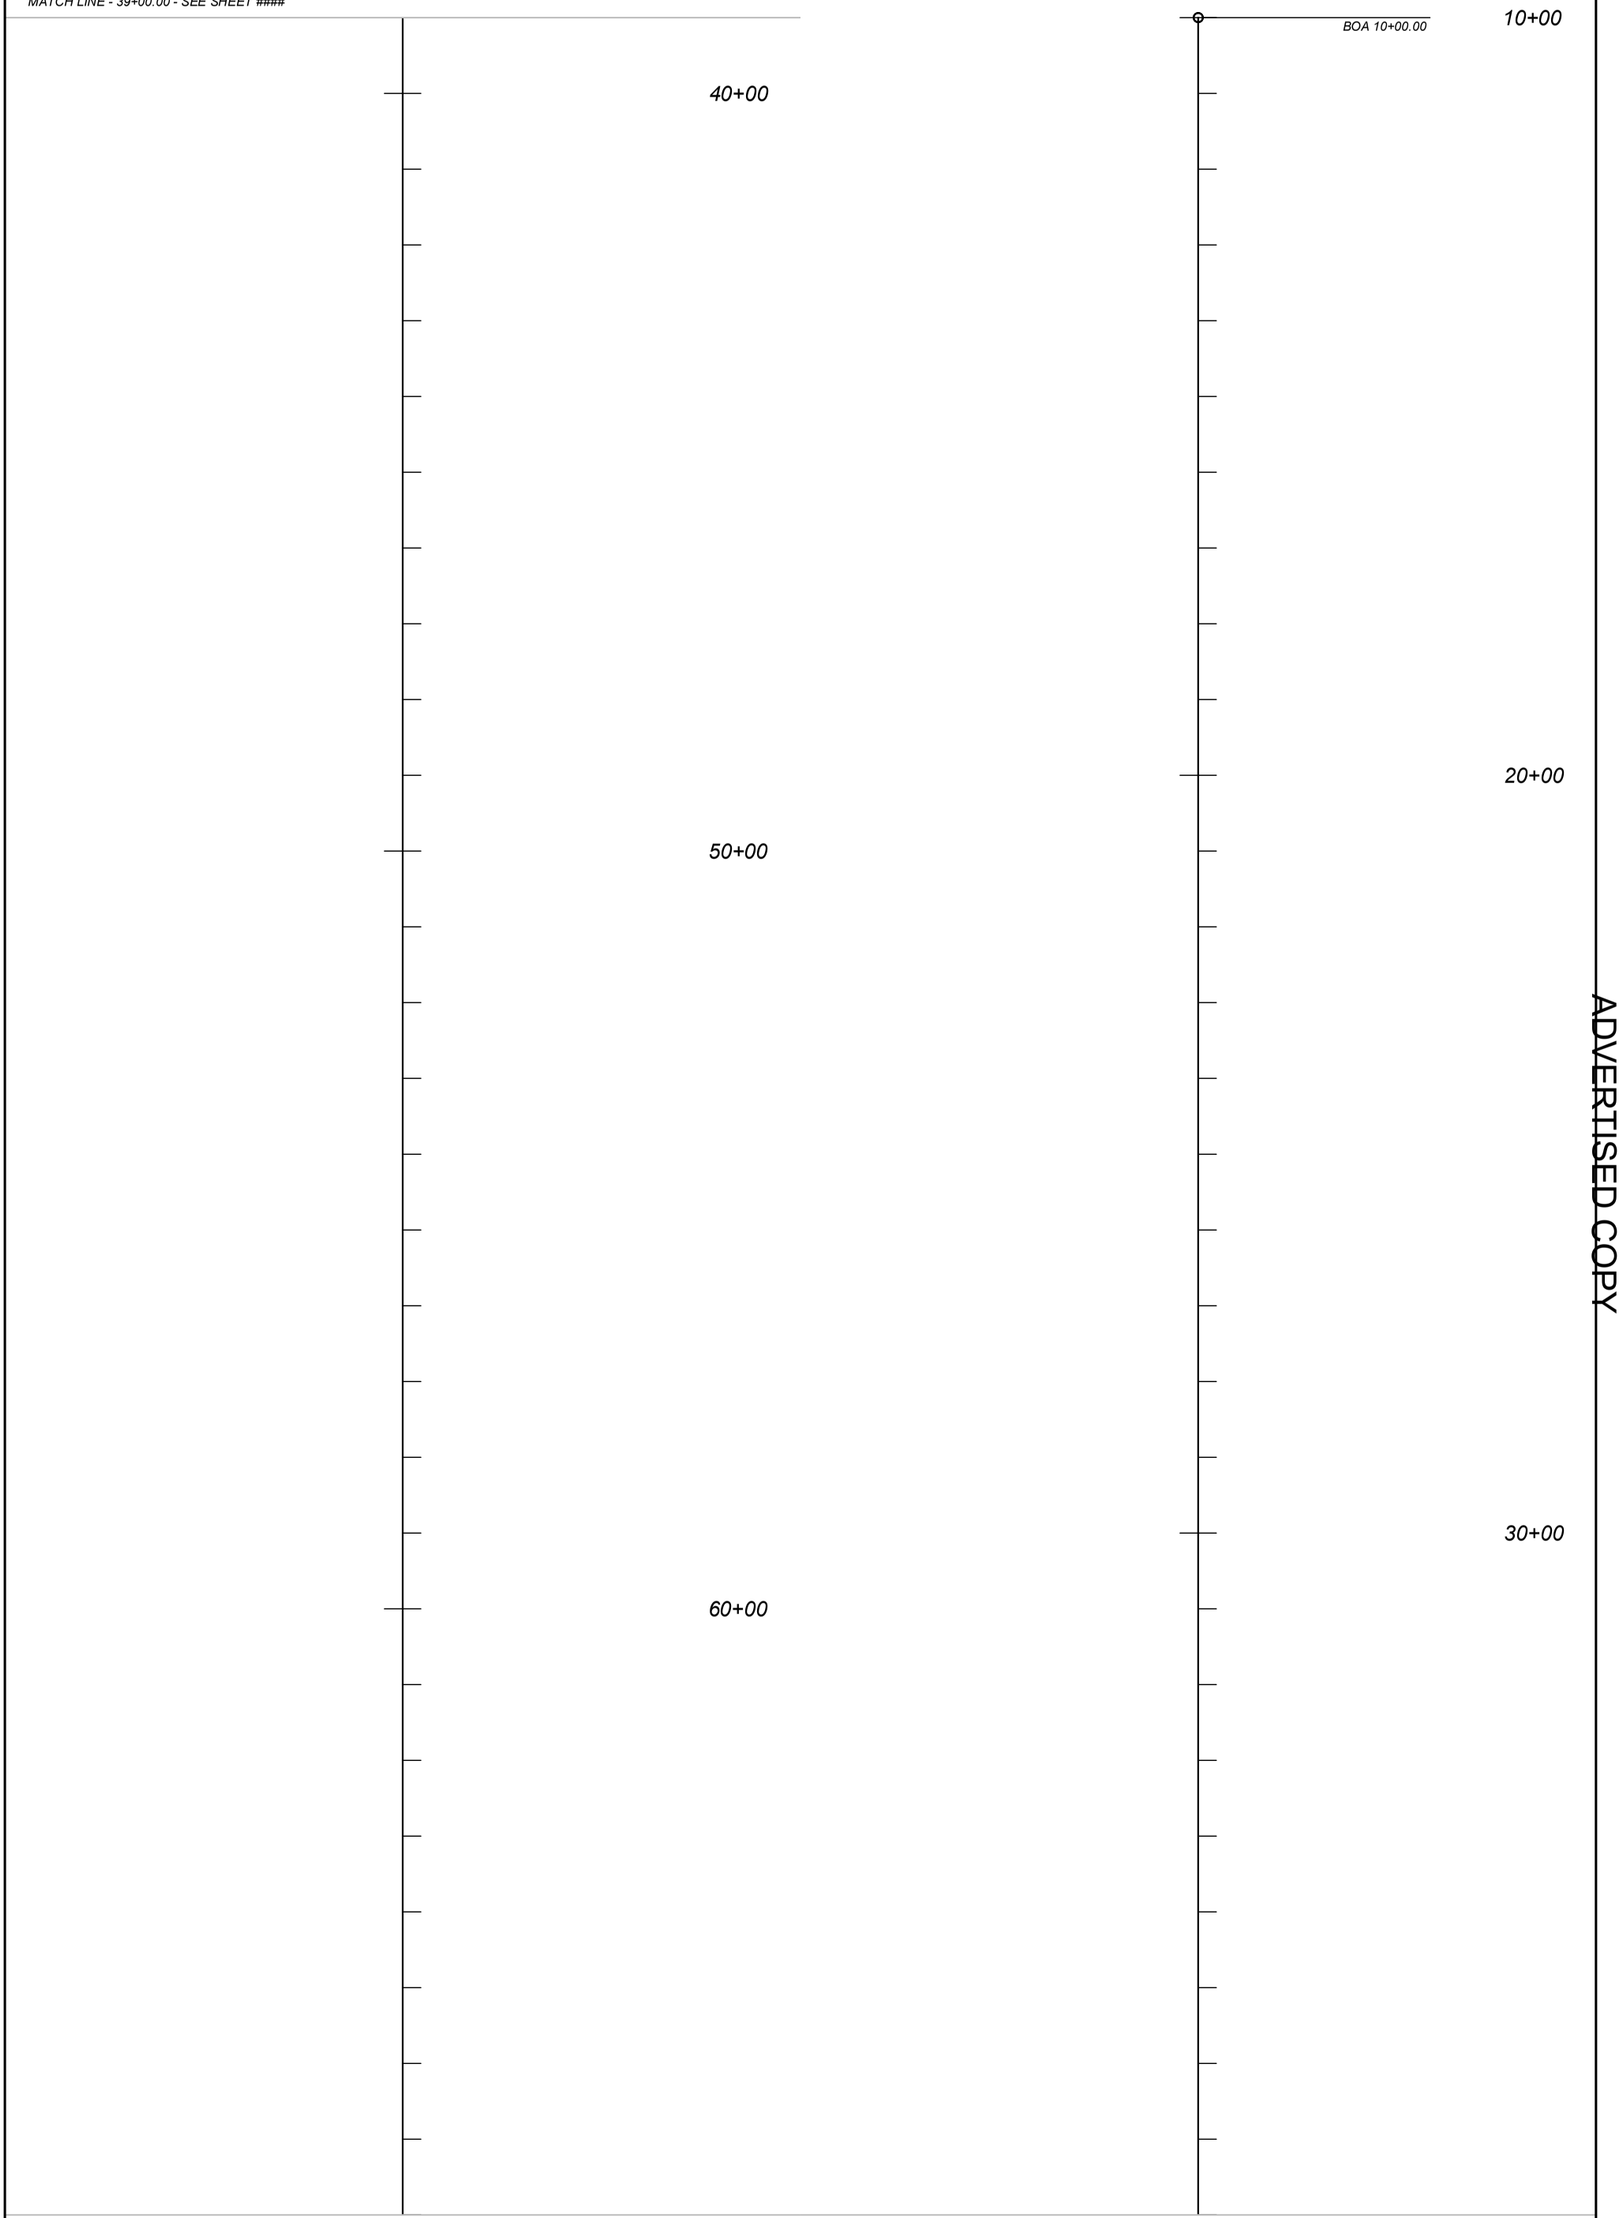

MATCH LINE - 68+00.00 - SEE SHEET ####
MATCH LINE - 39+00.00 - SEE SHEET ####

ADVERTISED COPY

MONTANA
Department of Transportation

EROSION CONTROL PLANS

10/27/2026 10:40 AM

DESIGNED BY	E. SMARTNICK	03/2026
REVIEWED BY	J. BROTZLER	03/2026
CHECKED BY	J. CERECK	05/2026

10069000RDERO001.DWG


PROJECT NAME: DEHART INTERCHANGE - E & W
COUNTY: SWEET GRASS COUNTY
PROJECT ID: IM 90-7(121)360
UPN: 10069000

EROSION CONTROL PLAN SHEET

SHEET NO. 3

MATCH LINE - 97+00.00 - SEE SHEET ####

MATCH LINE - 68+00.00 - SEE SHEET ####

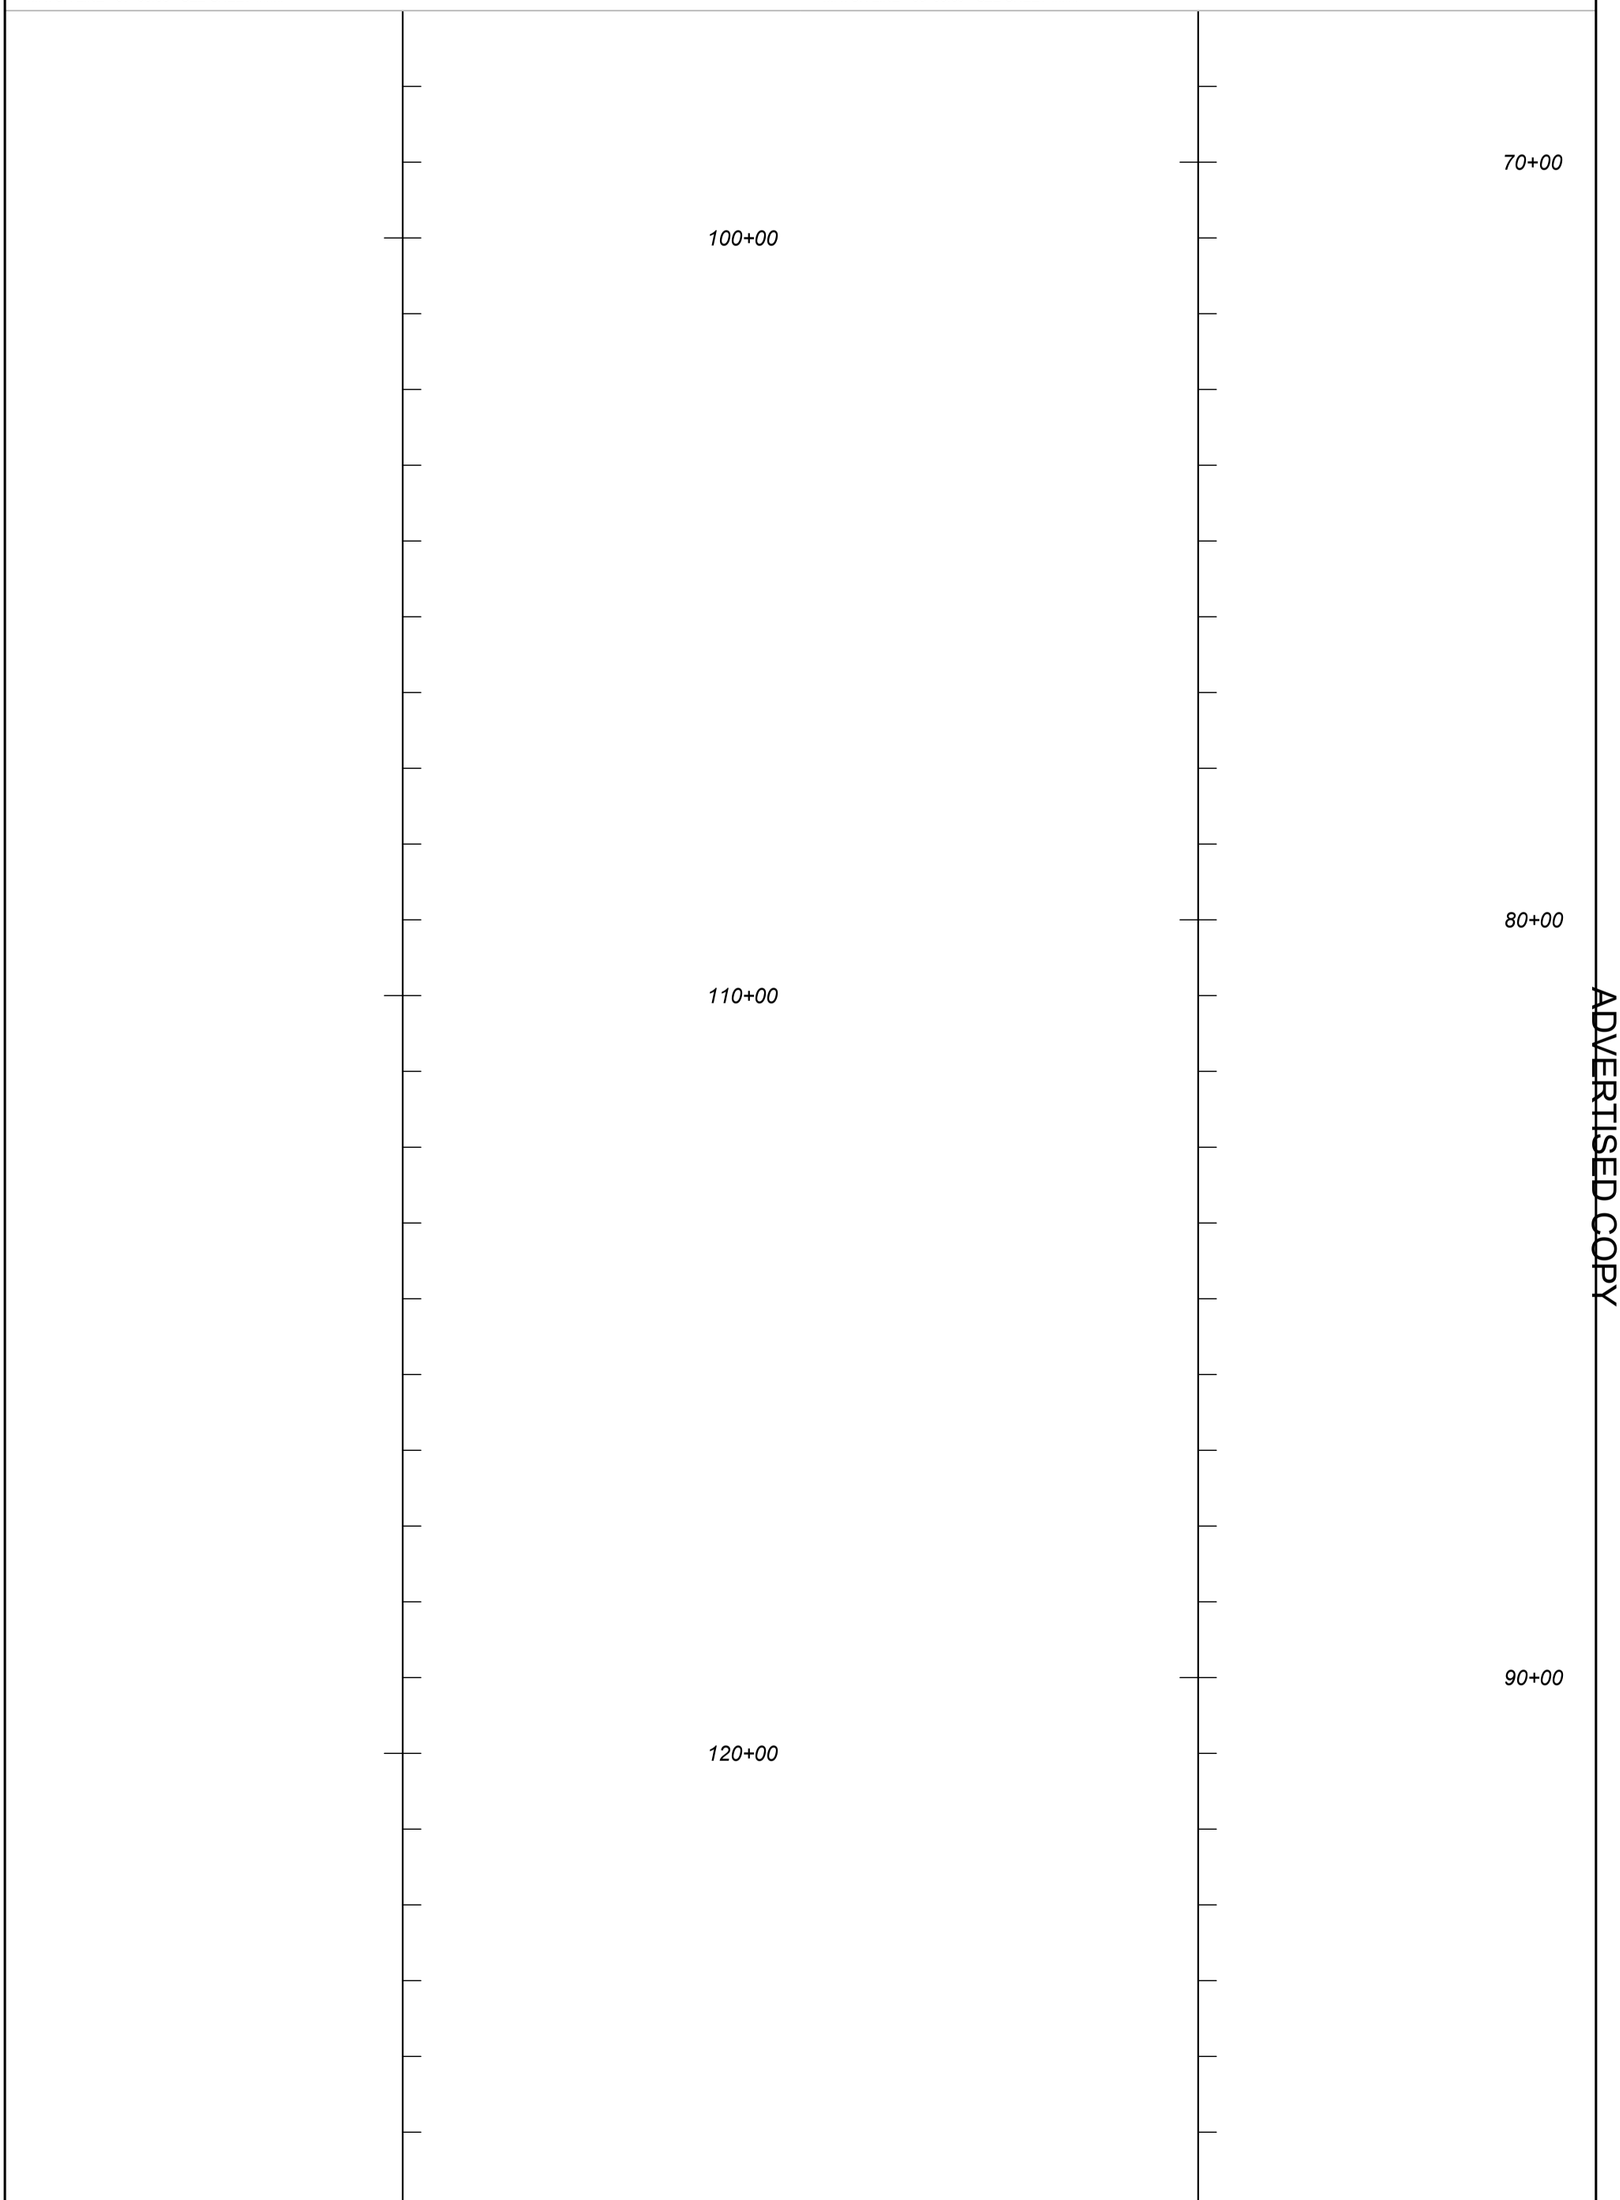

MATCH LINE - 126+00.00 - SEE SHEET ####


MATCH LINE - 97+00.00 - SEE SHEET ####

ADVERTISED COPY

MONTANA Department of Transportation	DESIGNED BY	E. SMARTNICK 03/2026	PROJECT NAME	DEHART INTERCHANGE - E & W	EROSION CONTROL PLAN SHEET
	REVIEWED BY	J. BROTZLER 03/2026	COUNTY	SWEET GRASS COUNTY	SHEET NO. 4
EROSION CONTROL PLANS	CHECKED BY	J. CERECK 05/2026	PROJECT ID	IM 90-7(121)360	
10/27/2026 10:40 AM	10069000RDERO001.DWG		UPN	10069000	

MATCH LINE - 155+00.00 - SEE SHEET ####

MATCH LINE - 126+00.00 - SEE SHEET ####

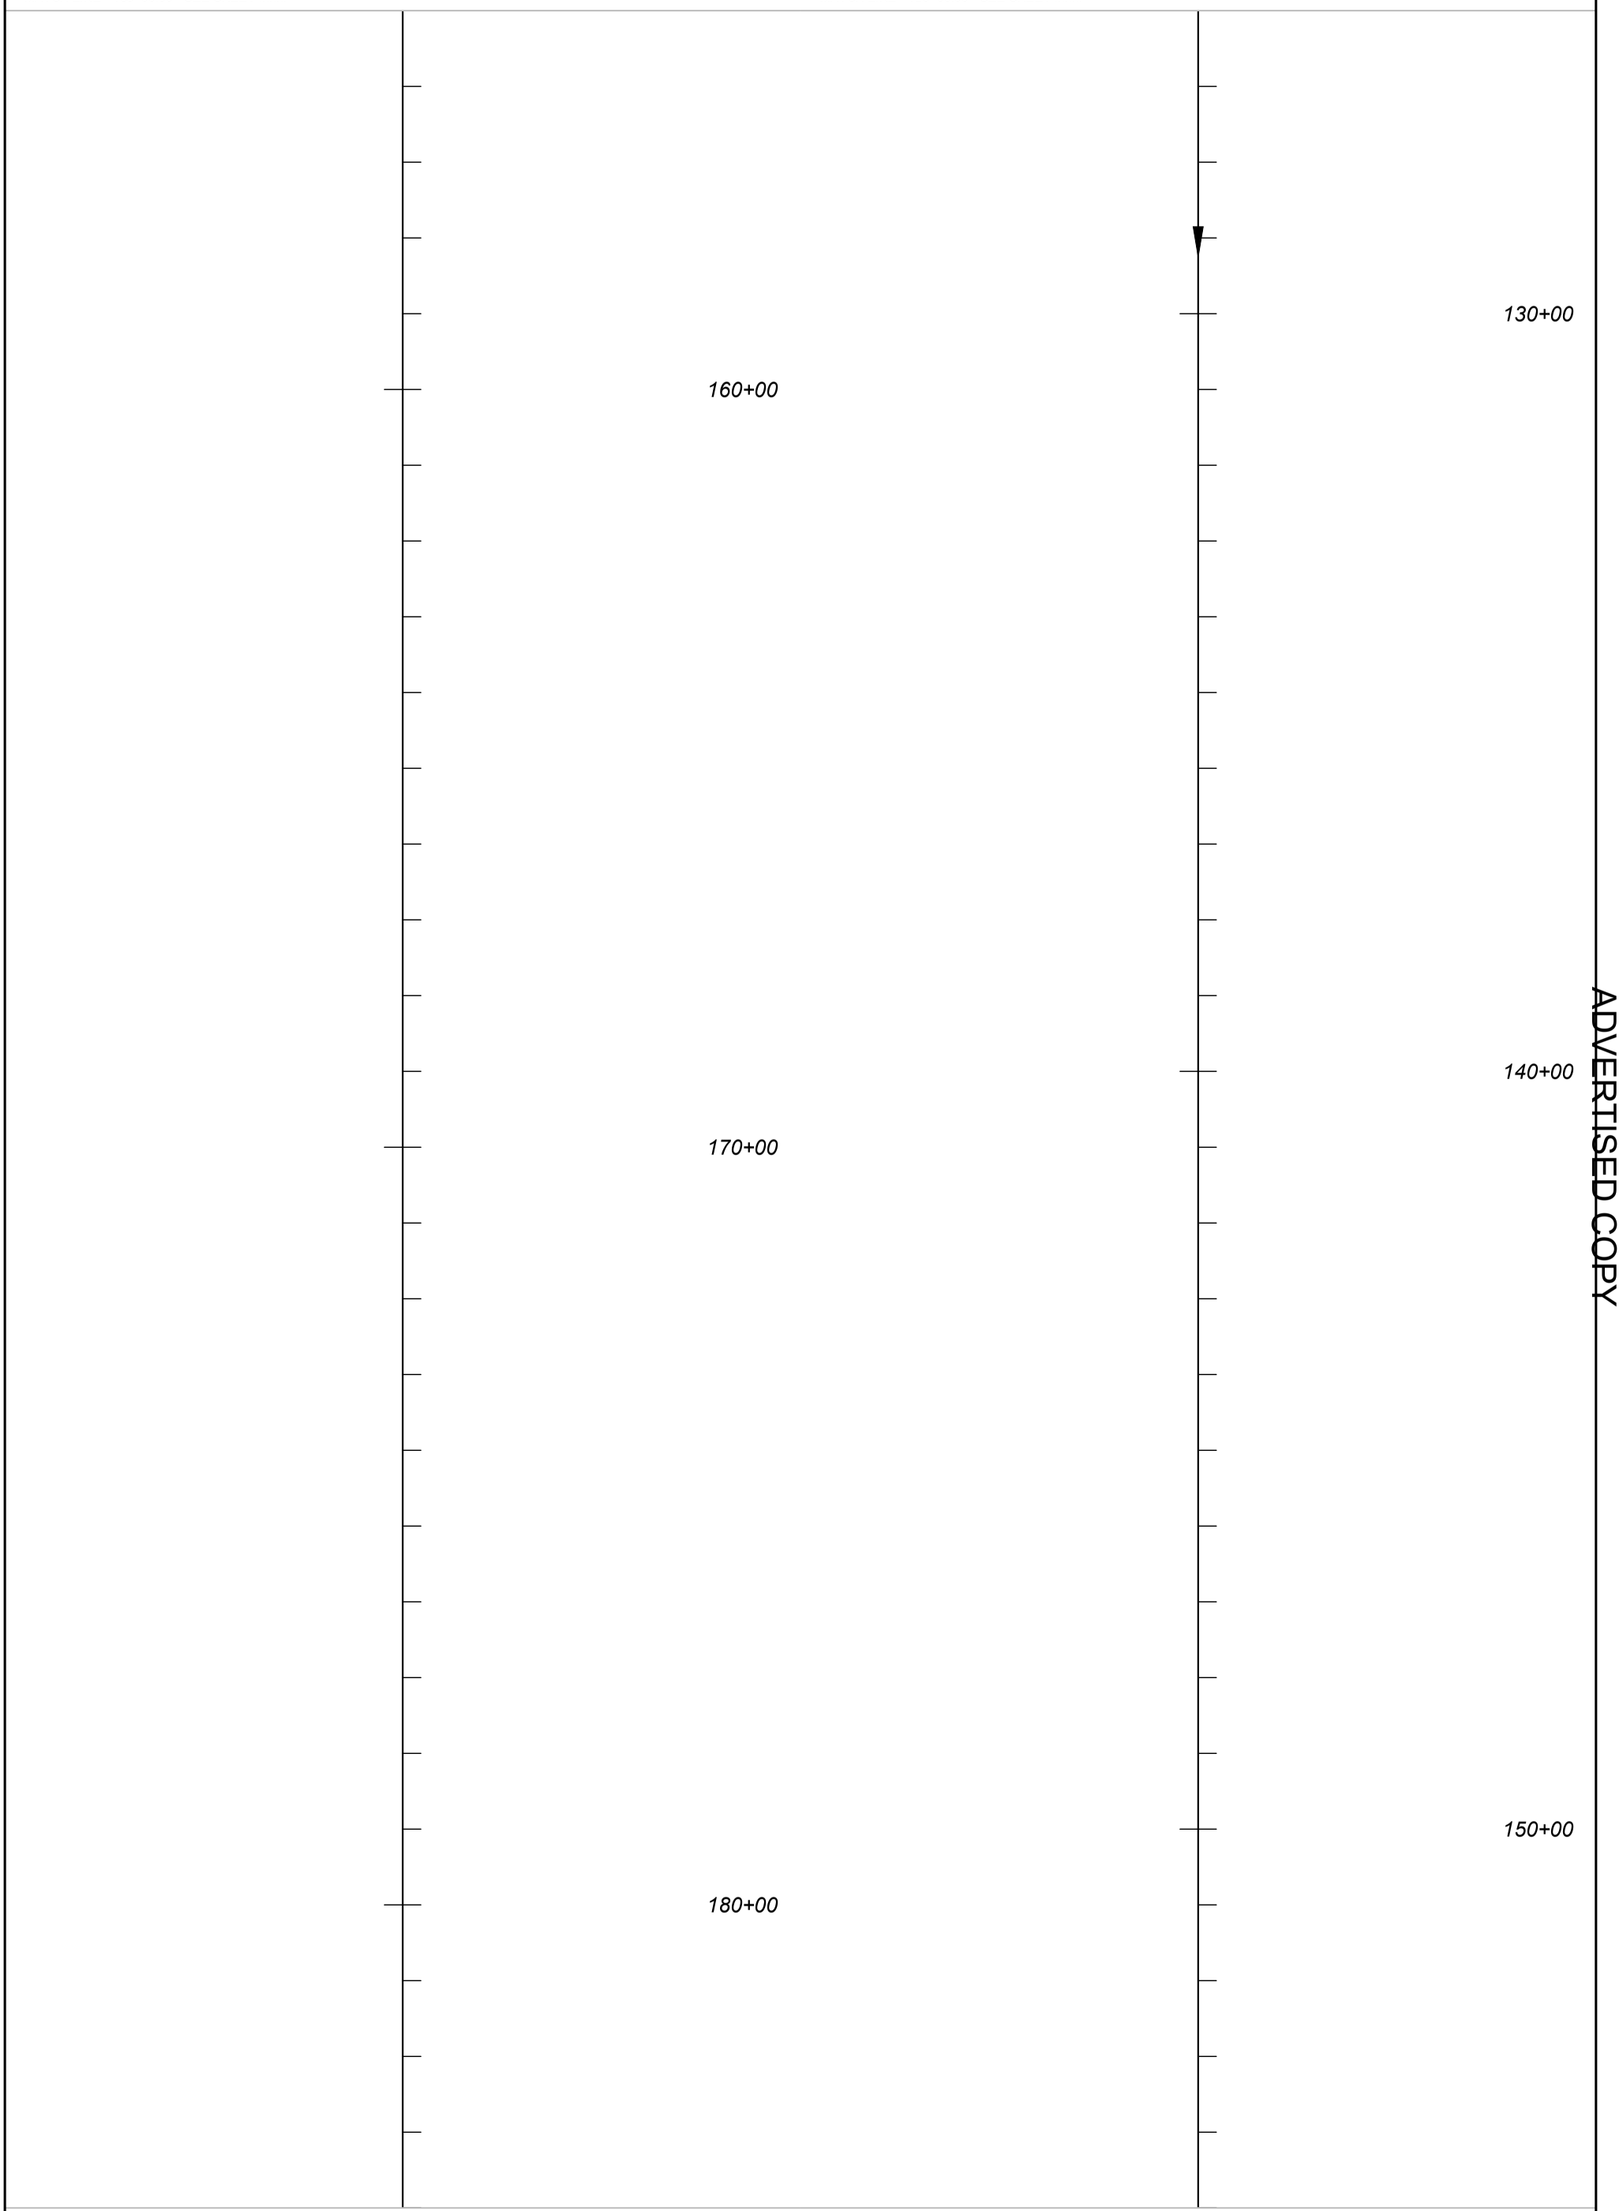

MATCH LINE - 184+00.00 - SEE SHEET ####


MATCH LINE - 155+00.00 - SEE SHEET ####

ADVERTISED COPY

MONTANA Department of Transportation	DESIGNED BY E. SMARTNICK 03/2026	PROJECT NAME DEHART INTERCHANGE - E & W	EROSION CONTROL PLAN SHEET	SHEET NO. 5
	REVIEWED BY J. BROTZLER 03/2026	COUNTY SWEET GRASS COUNTY		
EROSION CONTROL PLANS	CHECKED BY J. CERECK 05/2026	PROJECT ID IM 90-7(121)360		
10/27/2026 10:40 AM	10069000RDERO001.DWG	UPN 10069000		

MATCH LINE - 213+00.00 - SEE SHEET ####

MATCH LINE - 184+00.00 - SEE SHEET ####

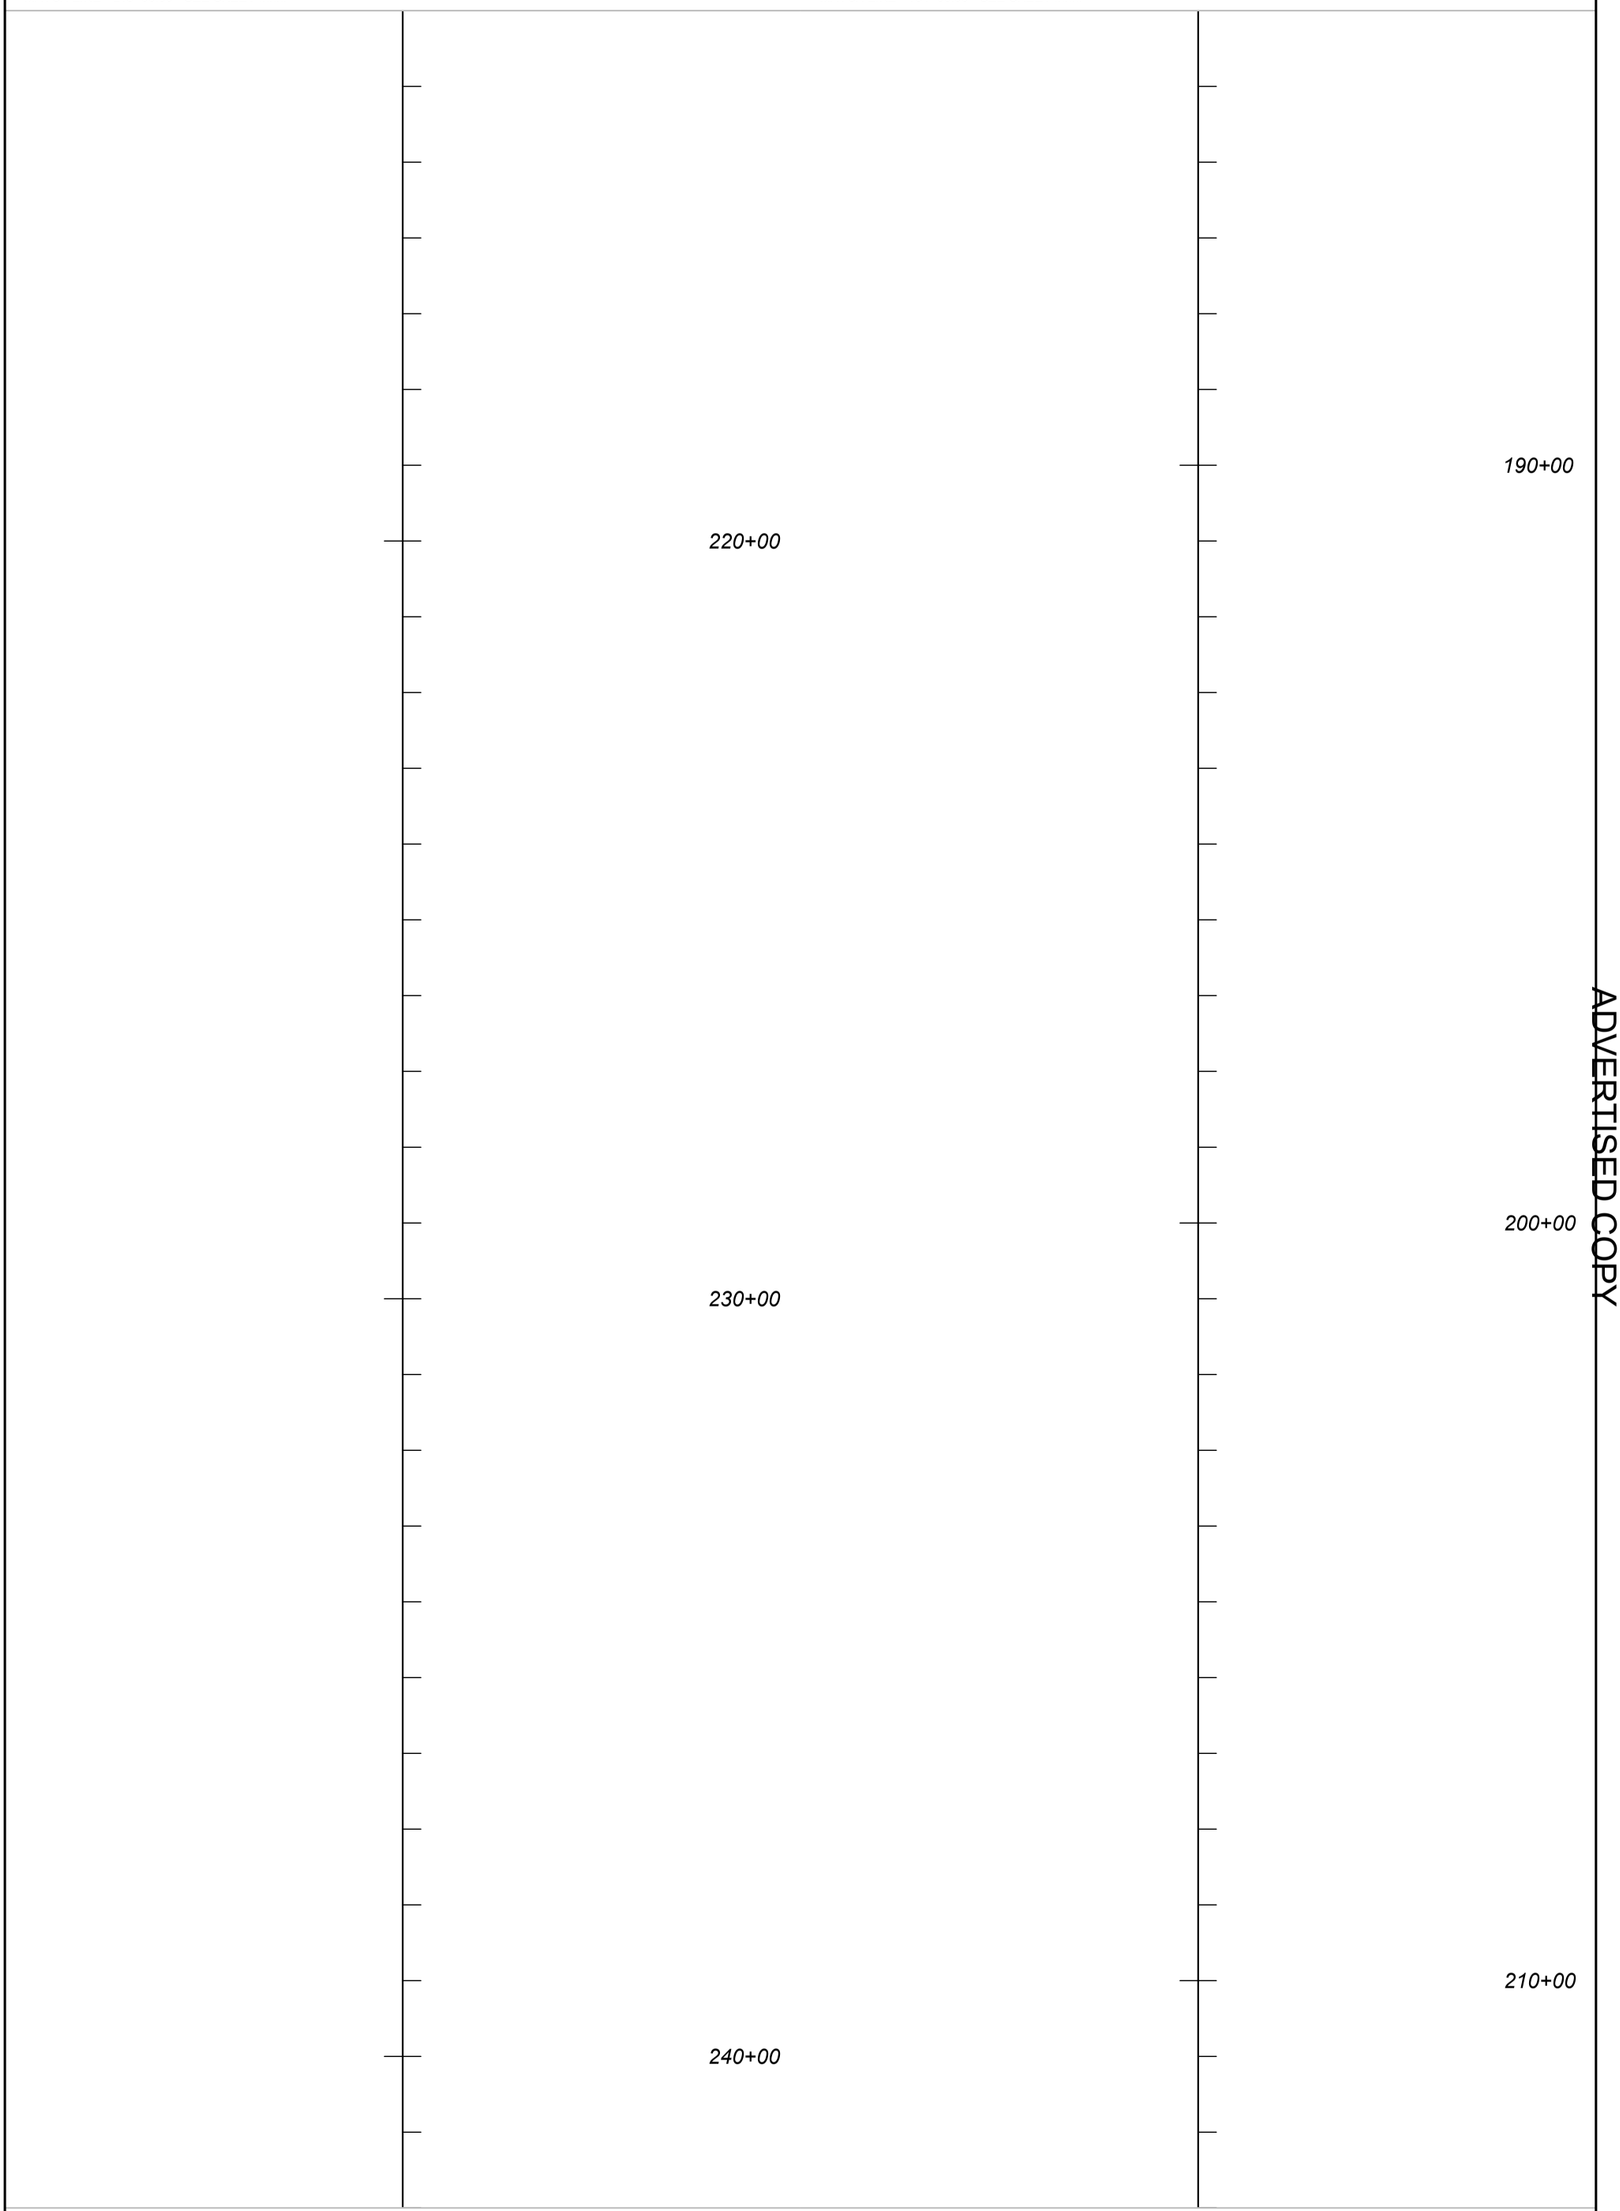

MATCH LINE - 242+00.00 - SEE SHEET ####

MATCH LINE - 213+00.00 - SEE SHEET ####

ADVERTISED COPY

MONTANA
Department of Transportation

EROSION CONTROL PLANS

10/27/2026 10:40 AM

DESIGNED BY	E. SMARTNICK	03/2026
REVIEWED BY	J. BROTZLER	03/2026
CHECKED BY	J. CERECK	05/2026


10069000RDERO001.DWG

PROJECT NAME: DEHART INTERCHANGE - E & W
COUNTY: SWEET GRASS COUNTY
PROJECT ID: IM 90-7(121)360
UPN: 10069000

EROSION CONTROL PLAN SHEET

SHEET NO. 6

MATCH LINE - 242+00.00 - SEE SHEET ####

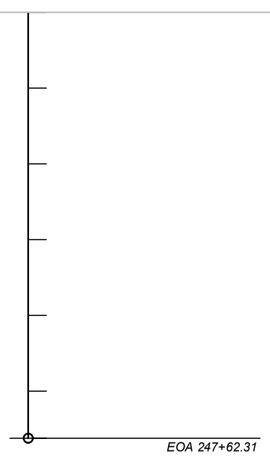

ADVERTISED COPY

MONTANA Department of Transportation	DESIGNED BY		PROJECT NAME		SHEET NO.
	E. SMARTNICK	03/2026	DEHART INTERCHANGE - E & W	EROSION CONTROL PLAN SHEET	7
	REVIEWED BY		COUNTY		
	J. BROTZLER	03/2026	SWEET GRASS COUNTY		
EROSION CONTROL PLANS	CHECKED BY		PROJECT ID		
	J. CERECK	05/2026	IM 90-7(121)360		
10/27/2026 10:40 AM	10069000RDERO001.DWG		UPN 10069000		