CONSTRUCTION CONTRACTING SECTION
MONTANA DEPARTMENT OF TRANSPORTATION


FEDERAL AID PROJECT NOS.


WHITEHALL - EAST
IM 90-5(101)249

CROSS SECTIONS

	SHEET NOS.
WESTBOUND MAINLINE	1-162
WESTBOUND RAMP B	1-17
EASTBOUND MAINLINE	1-167
EASTBOUND RAMP C	1-14

AWARD COPY

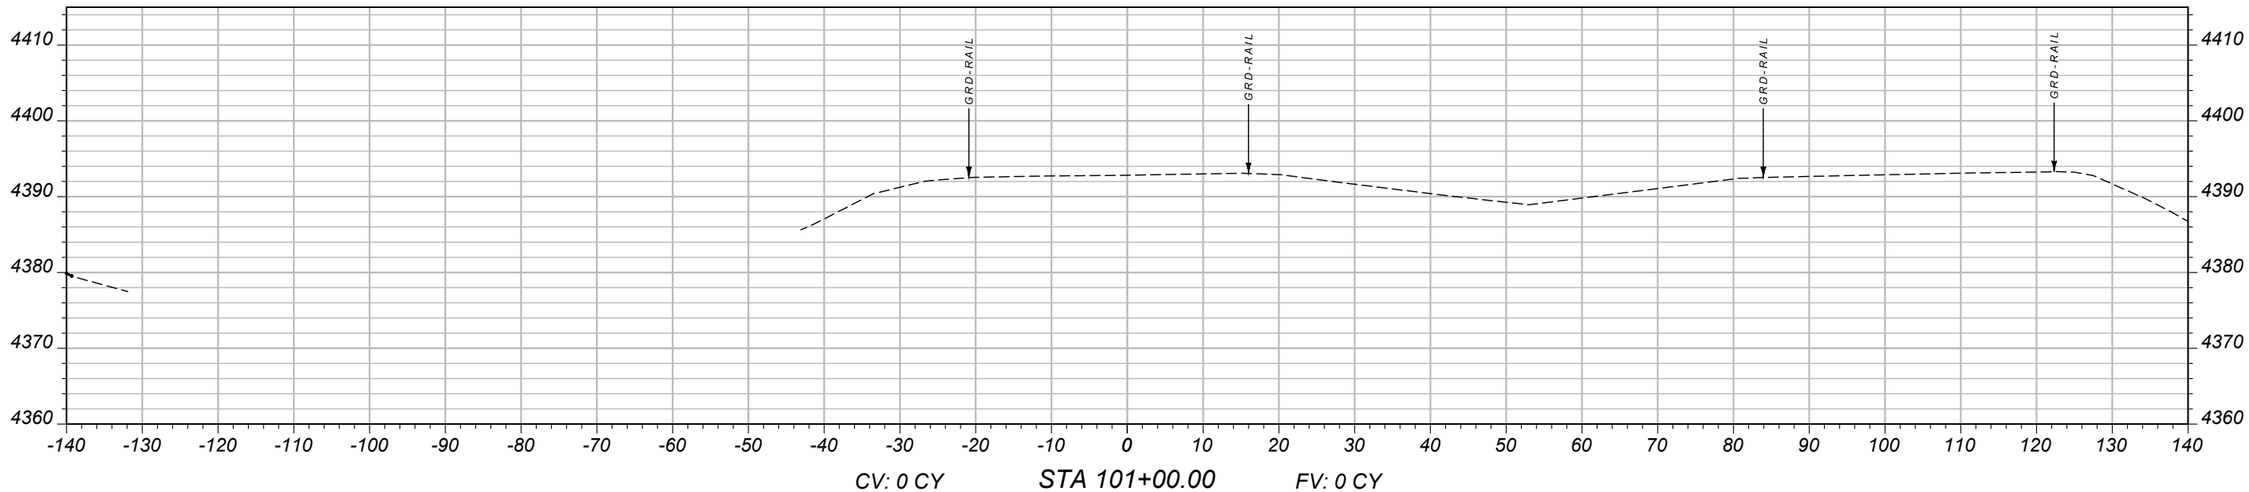

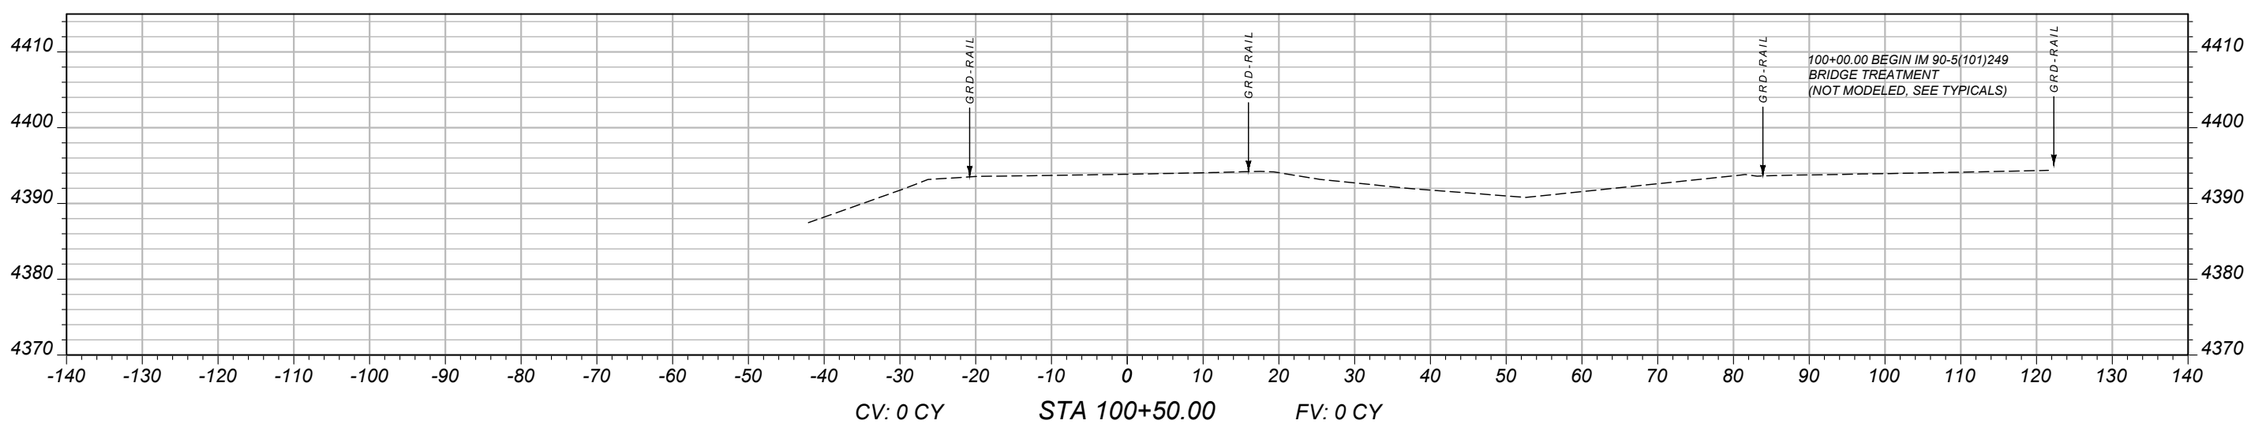

SHEET NO.
1

MAINLINE CROSS SECTIONS - WESTBOUND

PROJECT NAME: WHITEHALL - EAST
COUNTY: JEFFERSON
PROJECT ID: IM 90-5(101)249
UPN: 10003001

DESIGNED BY	04/2026		
B. BOONE			
REVIEWED BY	5/2026		
J. BRAZILL			
CHECKED BY	05/2026		
J. SOLIDAY			


MONTANA
Department of Transportation


CROSS SECTIONS

5/18/2026 10:52 AM

10003001RDXSF010.DWG

AWARD COPY

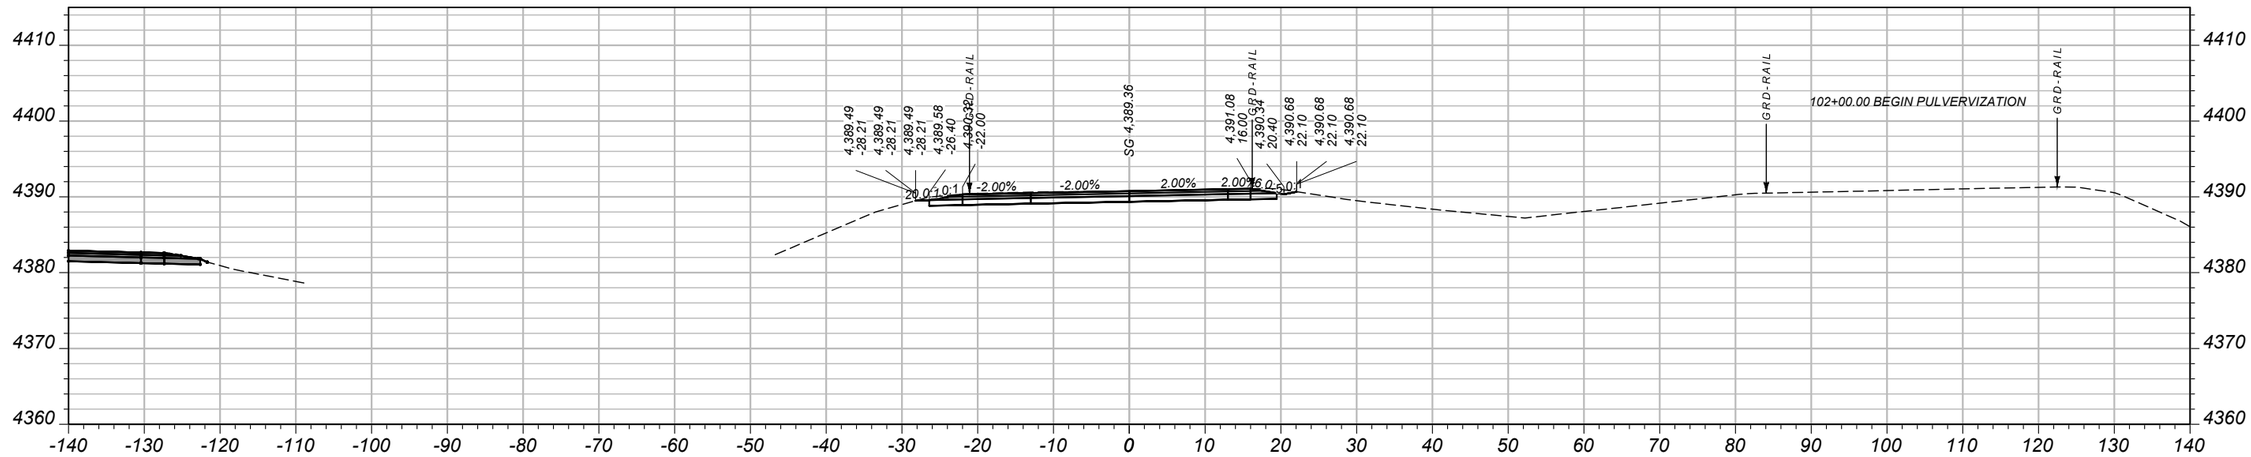

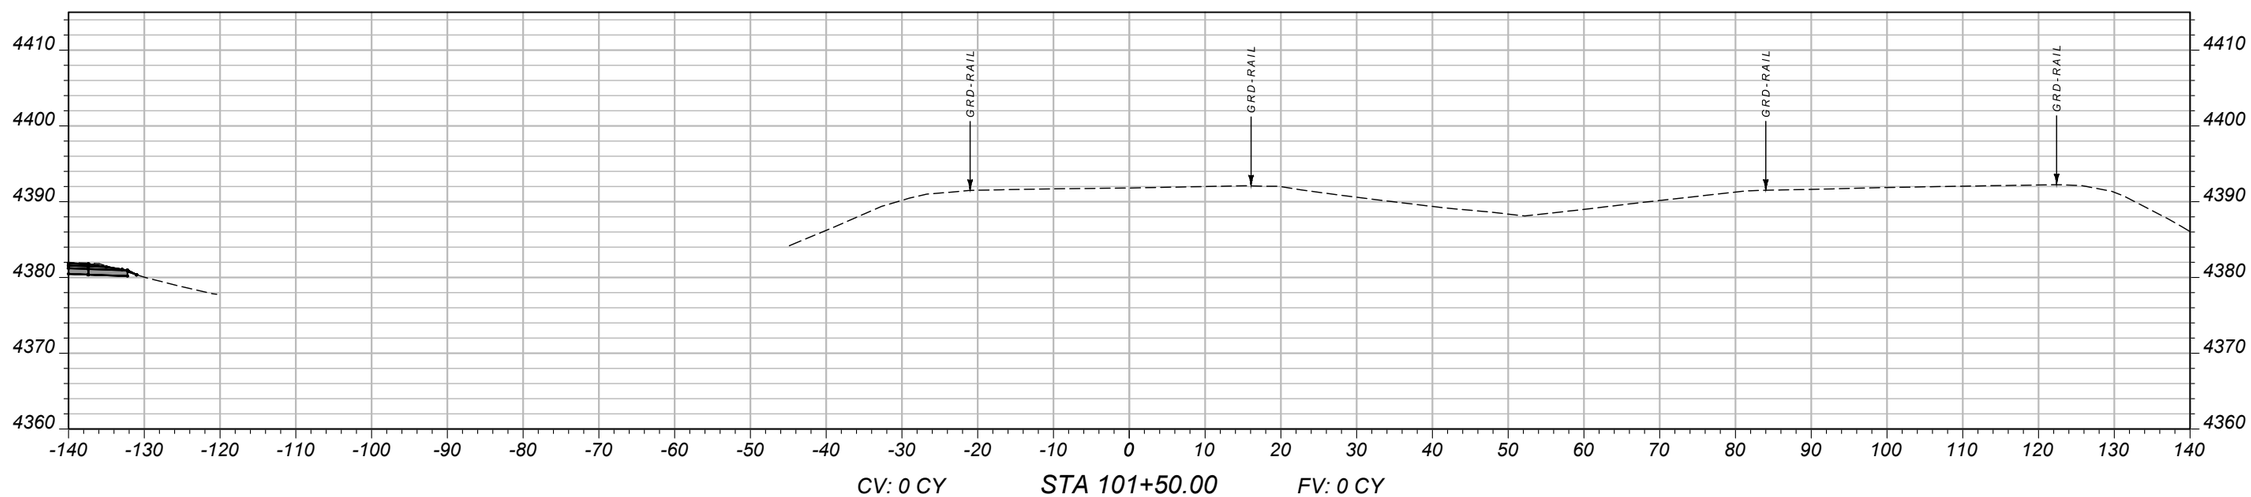

SHEET NO. 2

MAINLINE CROSS SECTIONS - WESTBOUND

PROJECT NAME: WHITEHALL - EAST
COUNTY: JEFFERSON
PROJECT ID: IM 90-5(101)249
UPN: 10003001

DESIGNED BY		REVIEWED BY		CHECKED BY	
B. BOONE	04/2026	J. BRAZILL	5/2026	J. SOLIDAY	05/2026


MONTANA Department of Transportation

CROSS SECTIONS


10003001RDXSF010.DWG

5/18/2026 10:52 AM


AWARD COPY

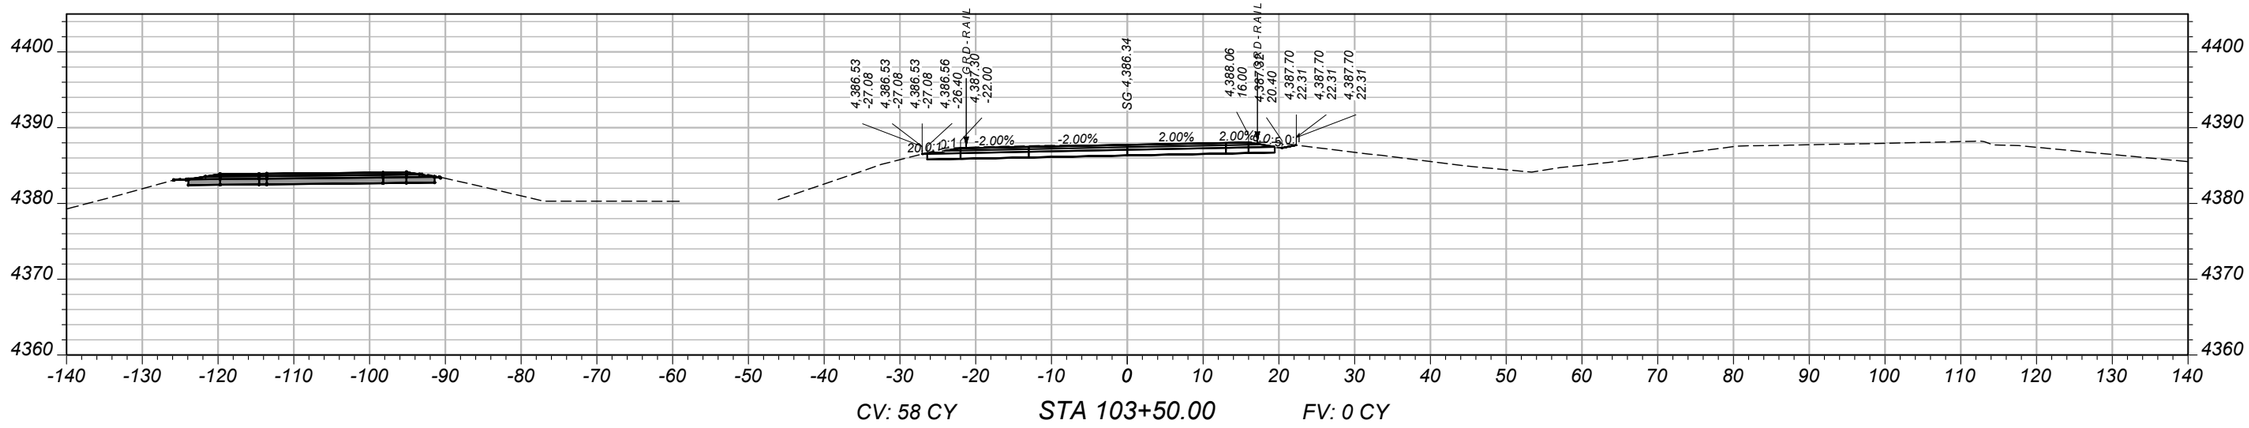

CV: 58 CY STA 103+50.00 FV: 0 CY

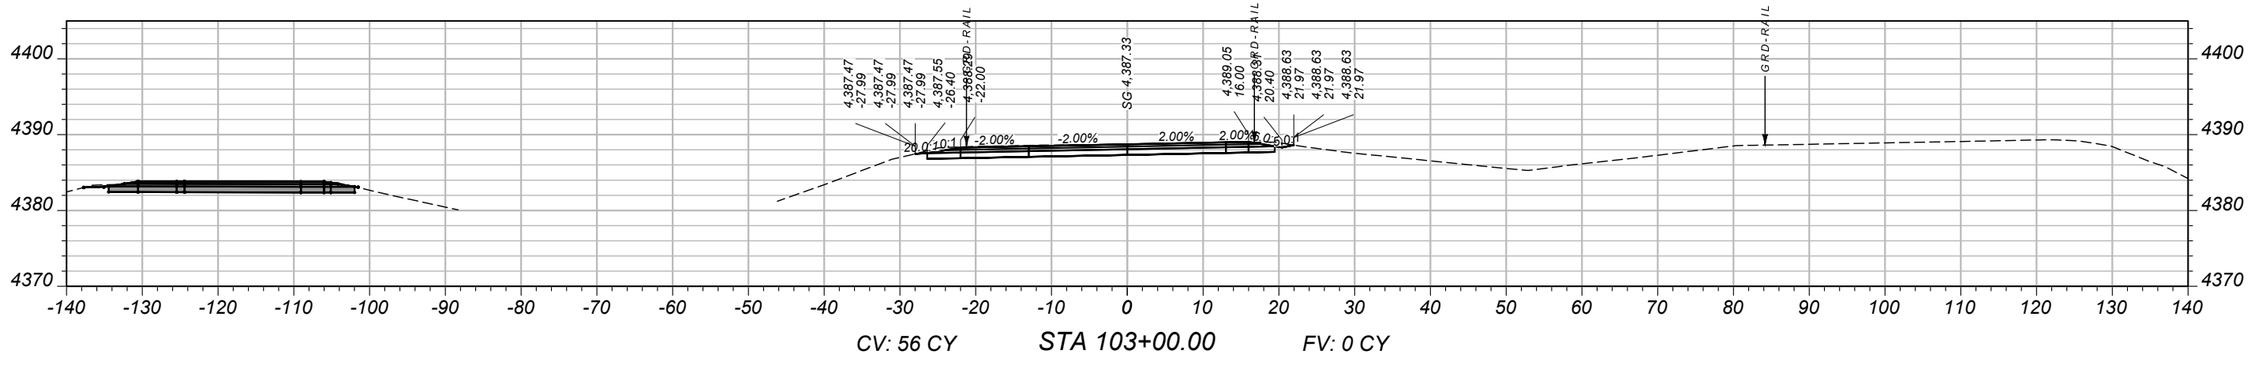

CV: 56 CY STA 103+00.00 FV: 0 CY

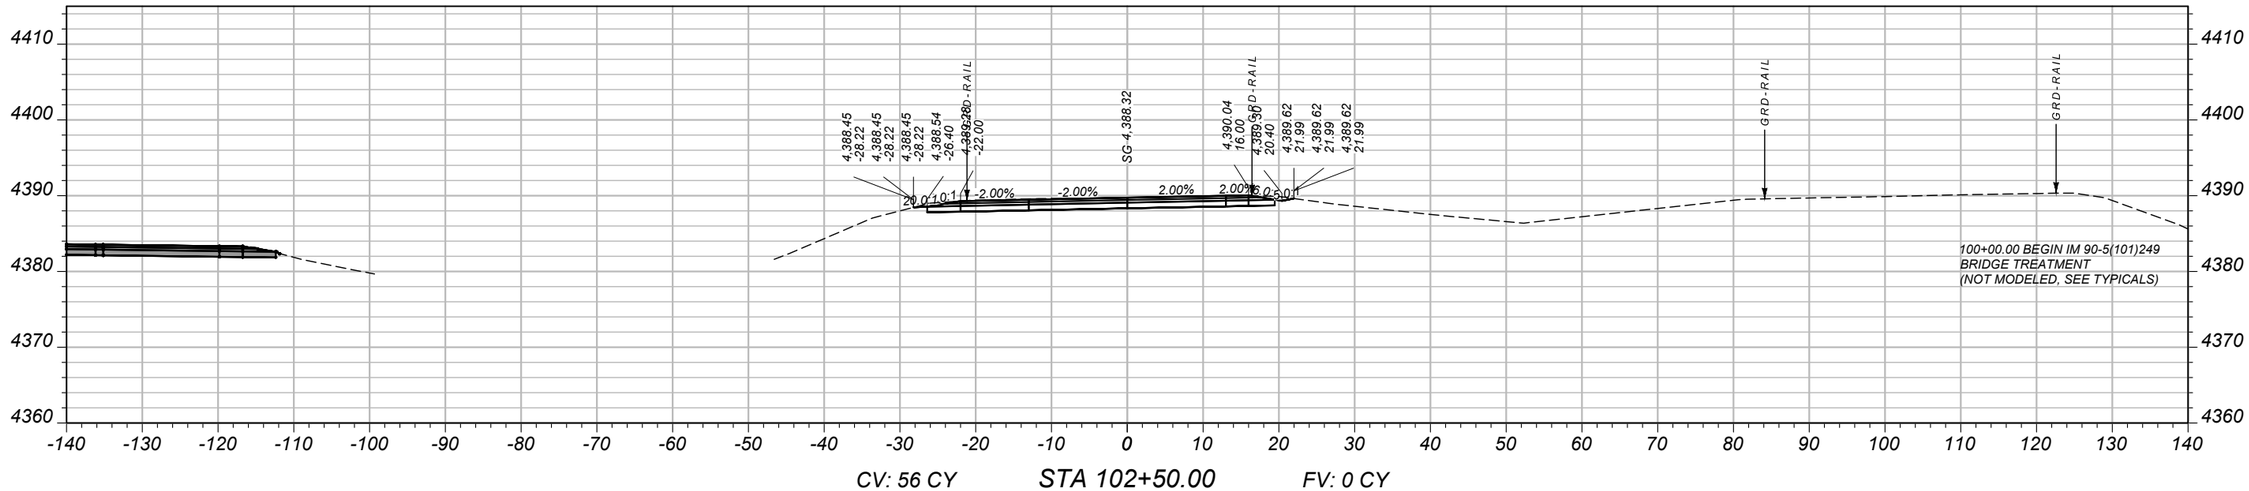

CV: 56 CY STA 102+50.00 FV: 0 CY

SHEET NO.
3

MAINLINE CROSS SECTIONS - WESTBOUND

PROJECT NAME: WHITEHALL - EAST
COUNTY: JEFFERSON
PROJECT ID: IM 90-5(101)249
UPN: 10003001

DESIGNED BY	DATE
B. BOONE	04/2026
REVIEWED BY	DATE
J. BRAZILL	5/2026
CHECKED BY	DATE
J. SOLIDAY	05/2026


10003001RDXSF010.DWG

MONTANA
Department of Transportation


CROSS SECTIONS

5/18/2026 10:52 AM


AWARD COPY

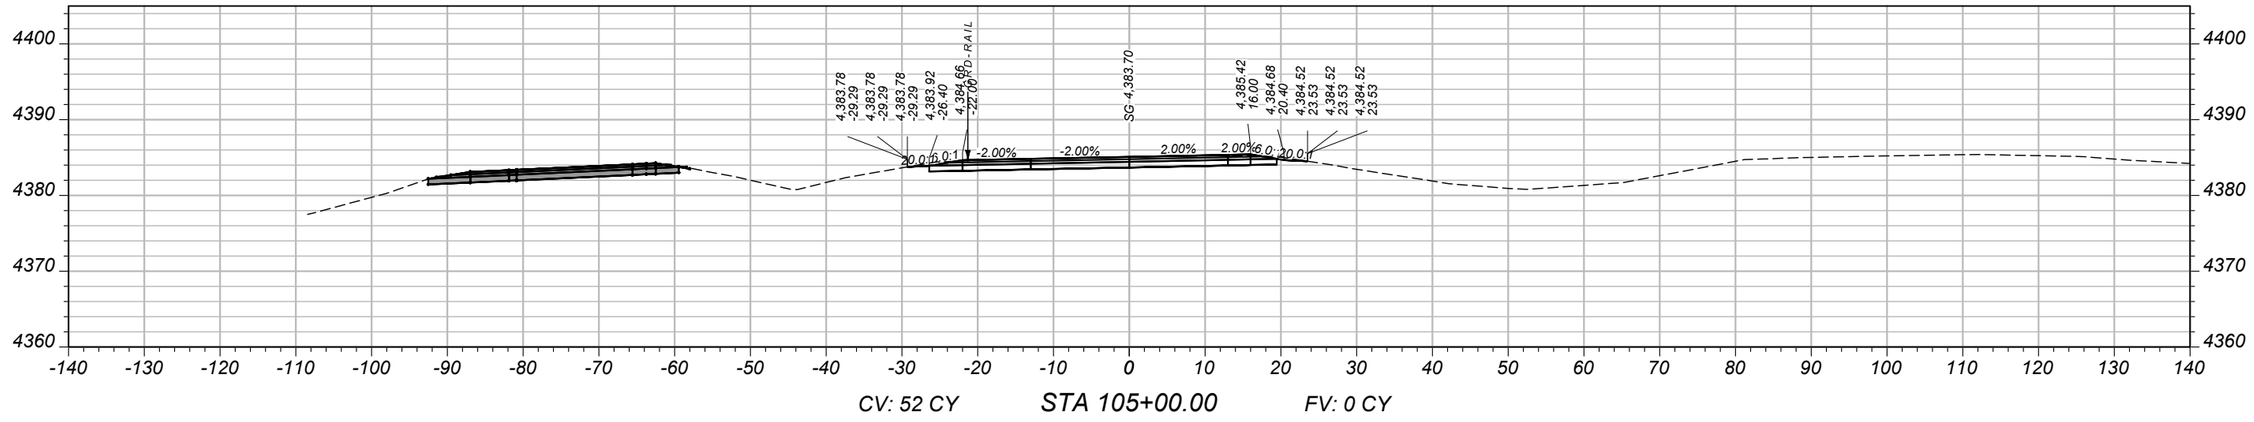

CV: 52 CY STA 105+00.00 FV: 0 CY

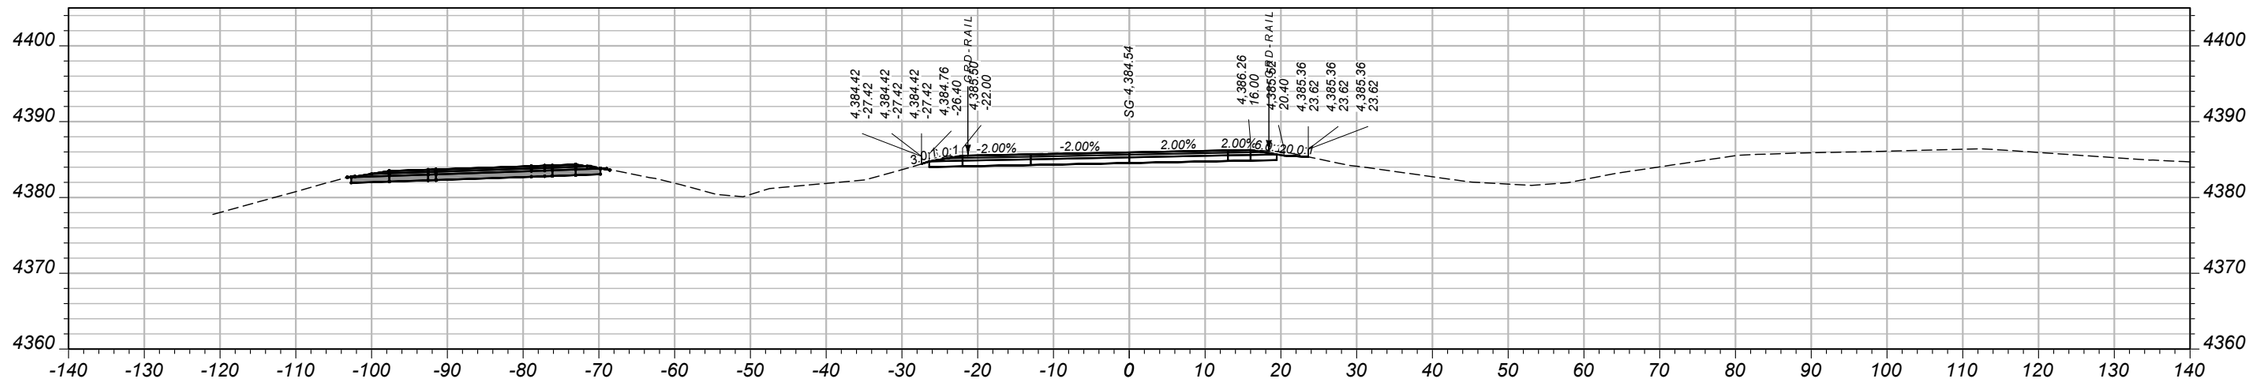

CV: 55 CY STA 104+50.00 FV: 0 CY

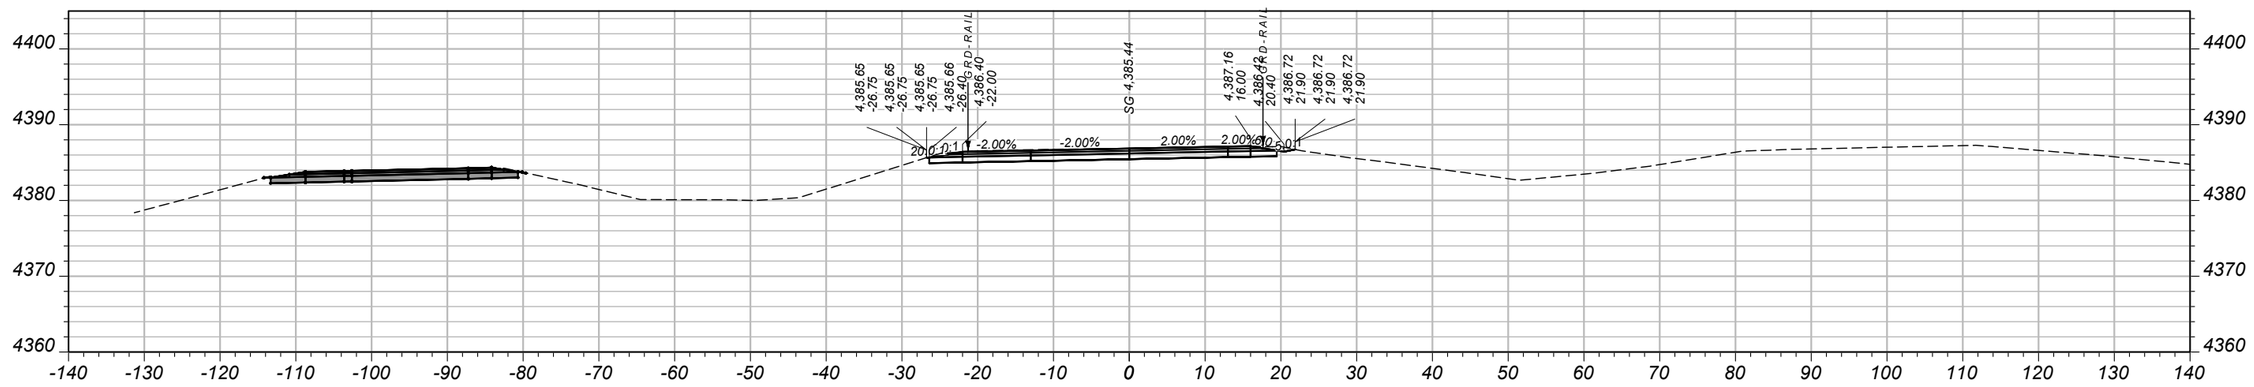

CV: 57 CY STA 104+00.00 FV: 0 CY

SHEET NO.
4

MAINLINE CROSS SECTIONS - WESTBOUND

PROJECT NAME: WHITEHALL - EAST
COUNTY: JEFFERSON
PROJECT ID: IM 90-5(101)249
UPN: 10003001

DESIGNED BY		REVIEWED BY		CHECKED BY	
B. BOONE	04/2026	J. BRAZILL	5/2026	J. SOLIDAY	05/2026


10003001RDXSF010.DWG

MONTANA
Department of Transportation


CROSS SECTIONS

5/18/2026 10:53 AM


AWARD COPY

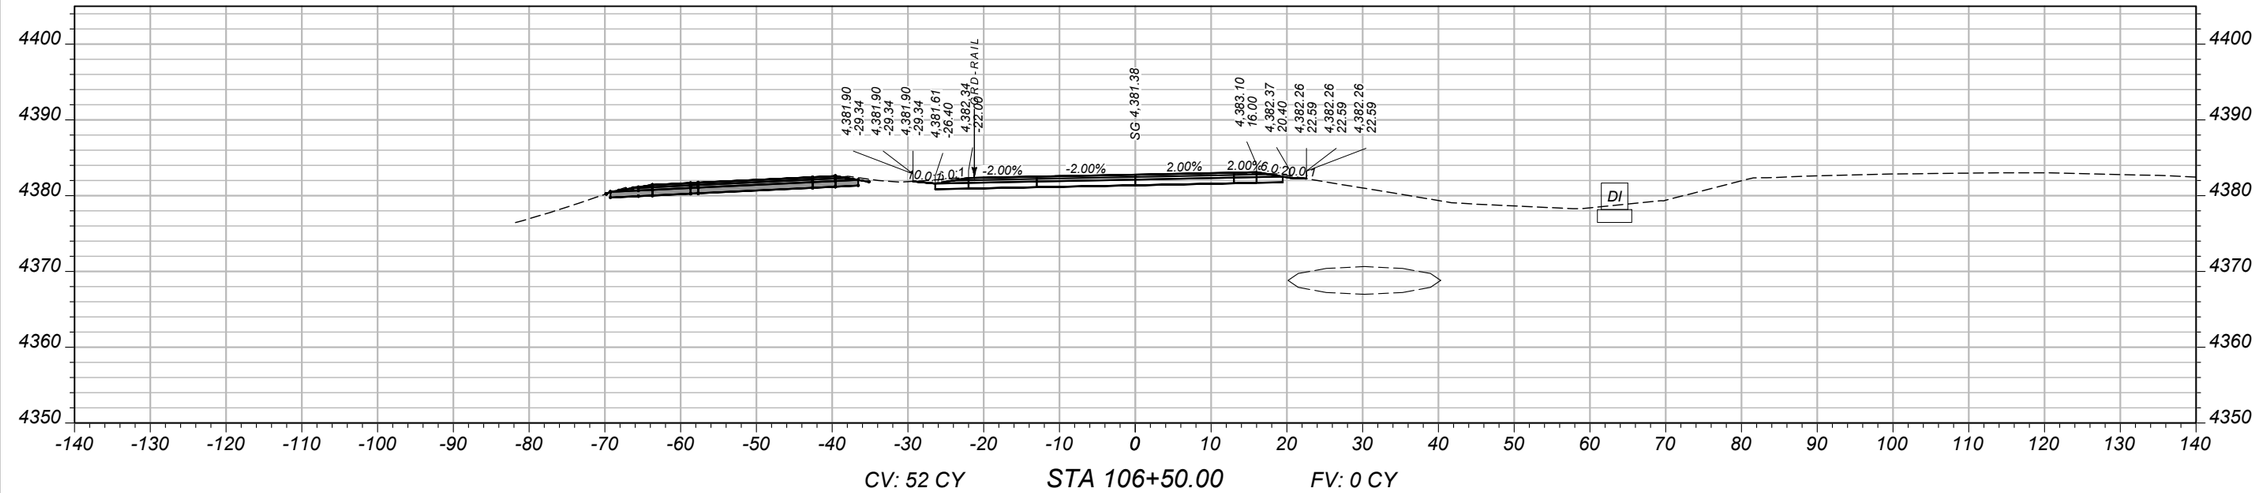

CV: 52 CY STA 106+50.00 FV: 0 CY

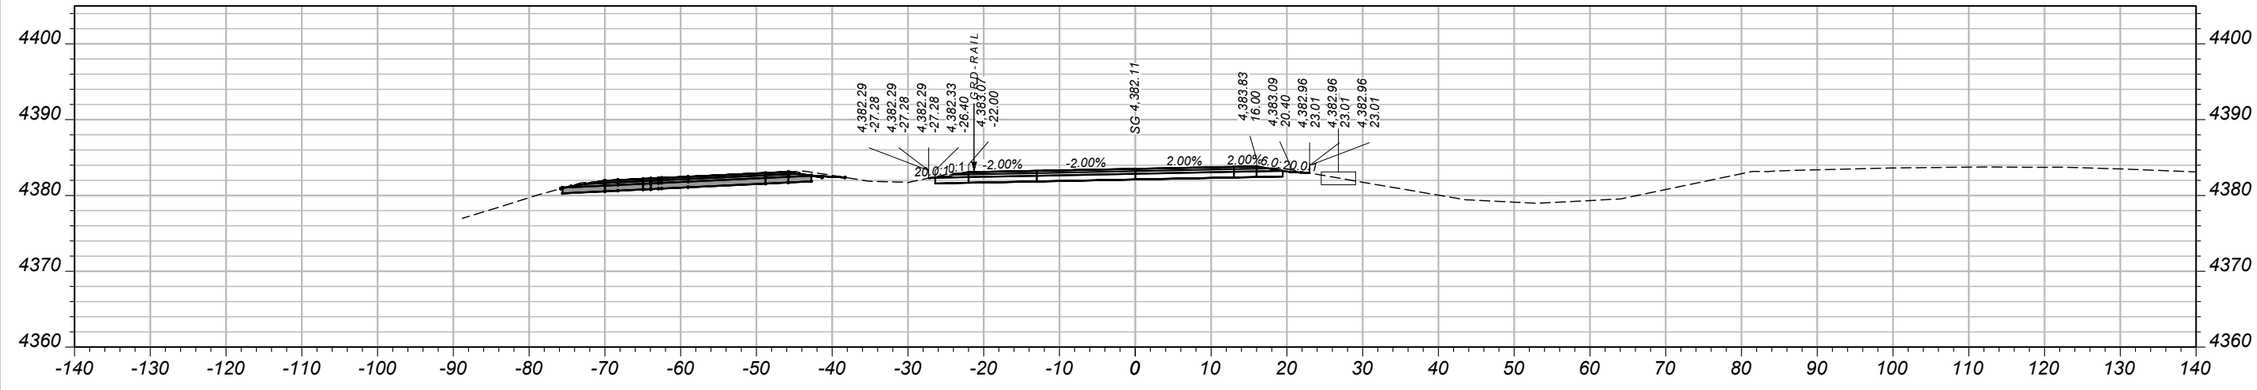

CV: 51 CY STA 106+00.00 FV: 0 CY

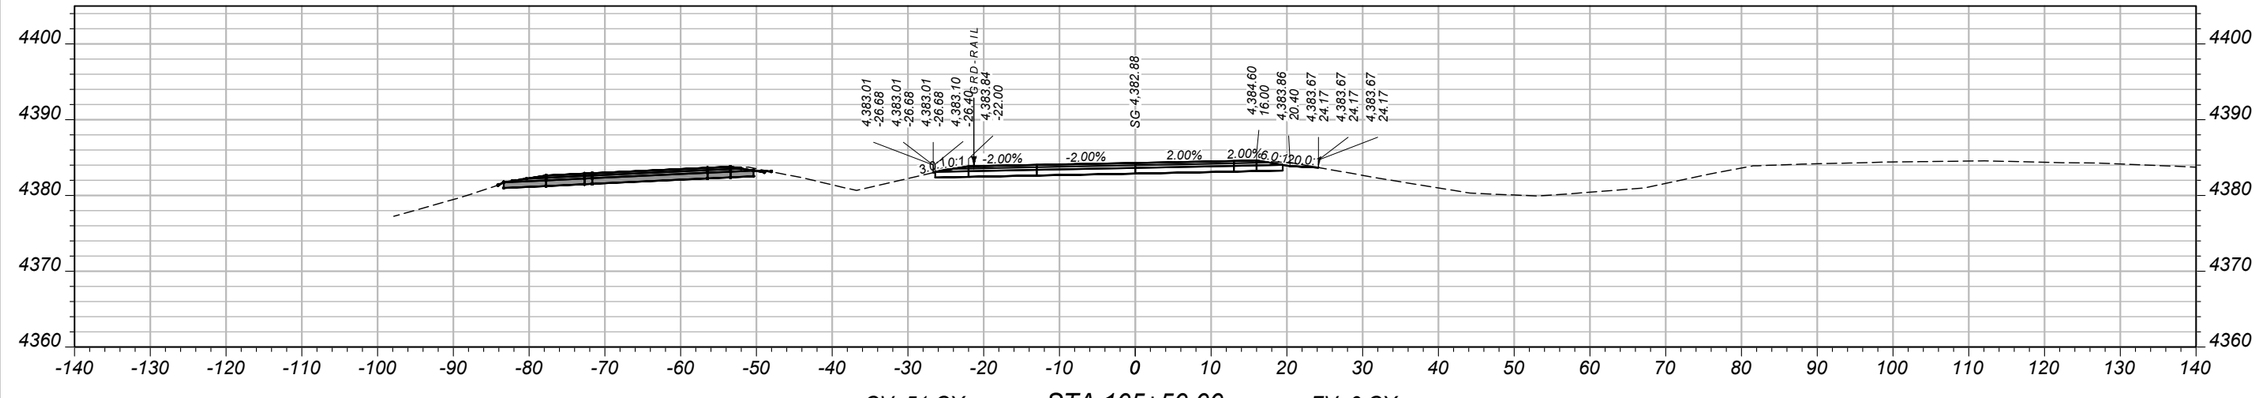

CV: 51 CY STA 105+50.00 FV: 0 CY

SHEET NO.
5

MAINLINE CROSS SECTIONS - WESTBOUND

PROJECT NAME: WHITEHALL - EAST
COUNTY: JEFFERSON
PROJECT ID: IM 90-5(101)249
UPN: 10003001

DESIGNED BY	B. BOONE	04/2026	
REVIEWED BY	J. BRAZILL	5/2026	
CHECKED BY	J. SOLIDAY	05/2026	


MONTANA
Department of Transportation

CROSS SECTIONS


5/18/2026 10:53 AM

10003001RDXSF010.DWG


AWARD COPY

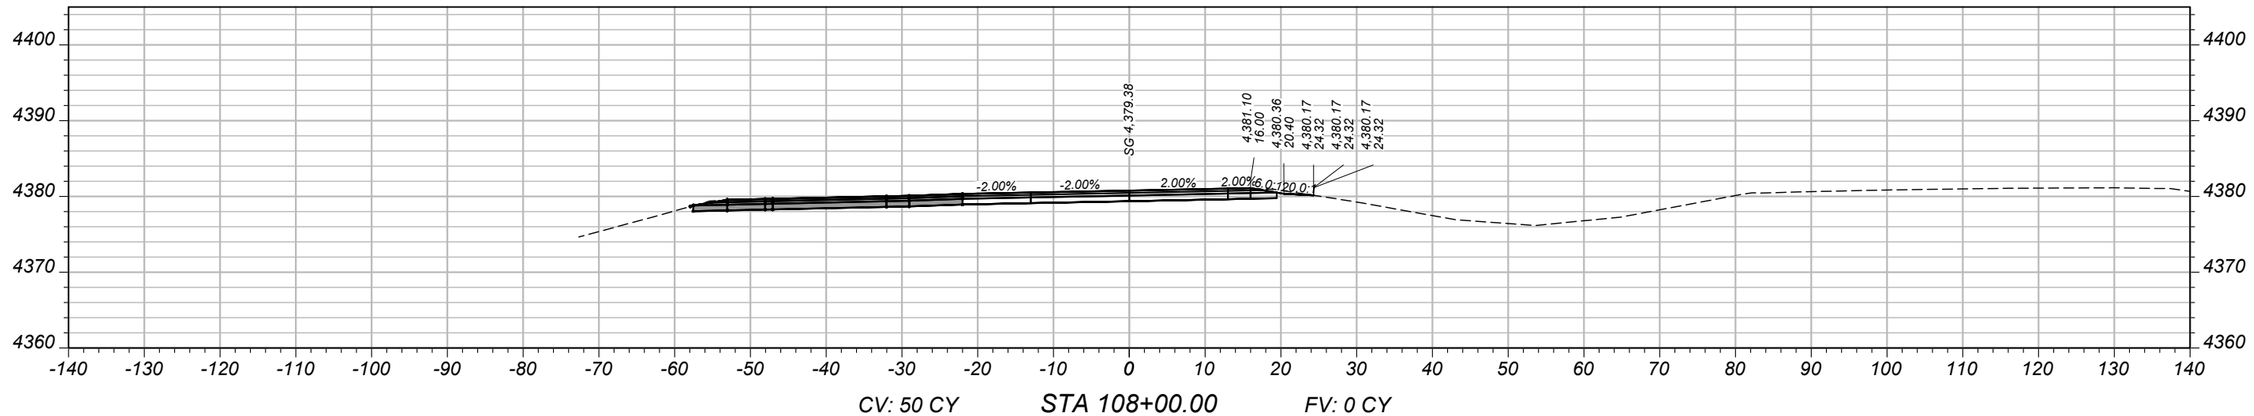

CV: 50 CY STA 108+00.00 FV: 0 CY

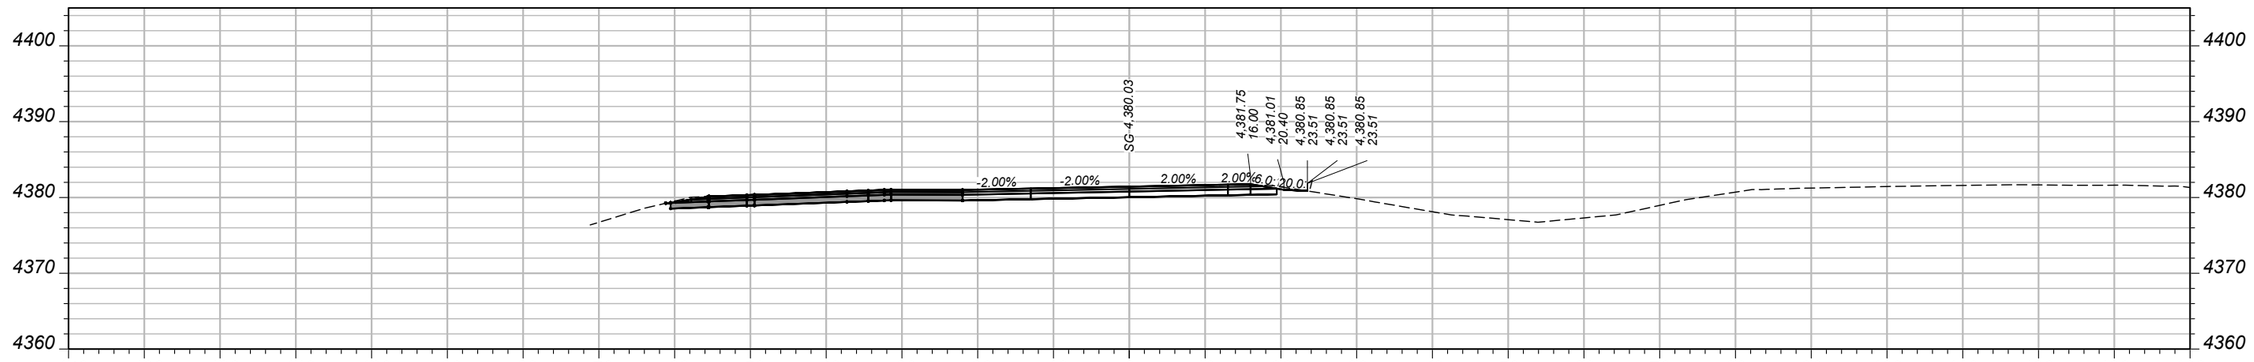

CV: 53 CY STA 107+50.00 FV: 0 CY

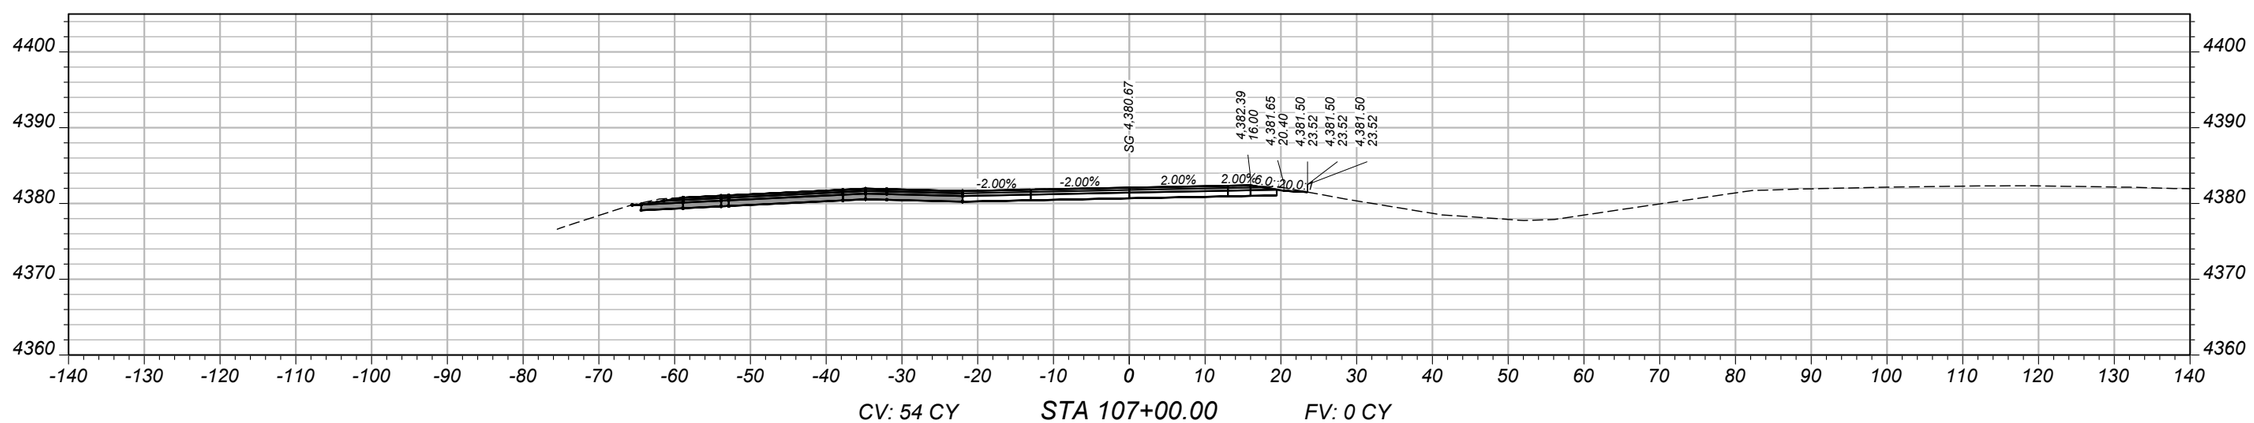

CV: 54 CY STA 107+00.00 FV: 0 CY

SHEET NO.
6

MAINLINE CROSS SECTIONS - WESTBOUND

PROJECT NAME: WHITEHALL - EAST
COUNTY: JEFFERSON
PROJECT ID: IM 90-5(101)249
UPN: 10003001

DESIGNED BY	DATE
B. BOONE	04/2026
REVIEWED BY	DATE
J. BRAZILL	5/2026
CHECKED BY	DATE
J. SOLIDAY	05/2026


10003001RDXSF010.DWG

MONTANA
Department of Transportation


CROSS SECTIONS

5/18/2026 10:53 AM


AWARD COPY

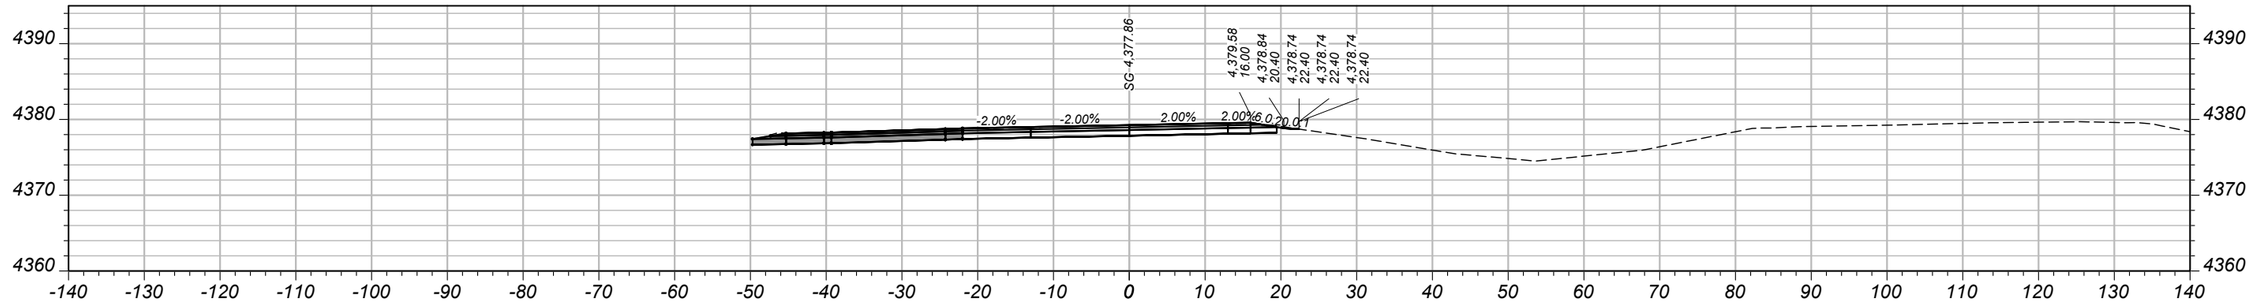

CV: 46 CY STA 109+50.00 FV: 0 CY

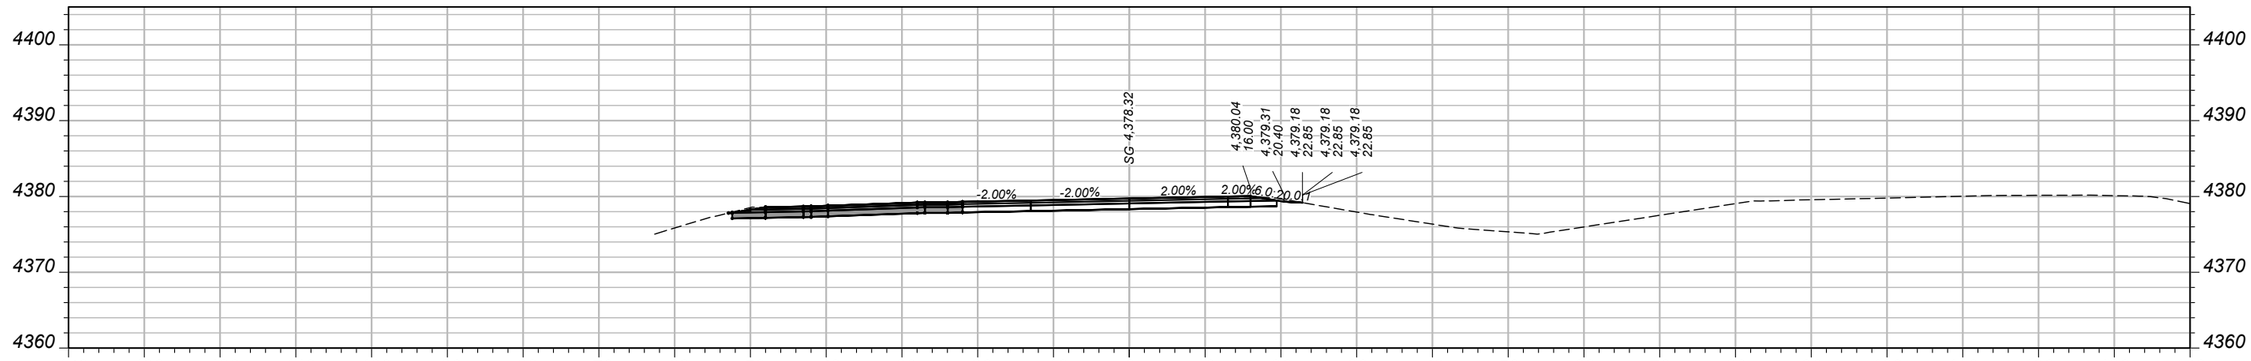

CV: 47 CY STA 109+00.00 FV: 0 CY

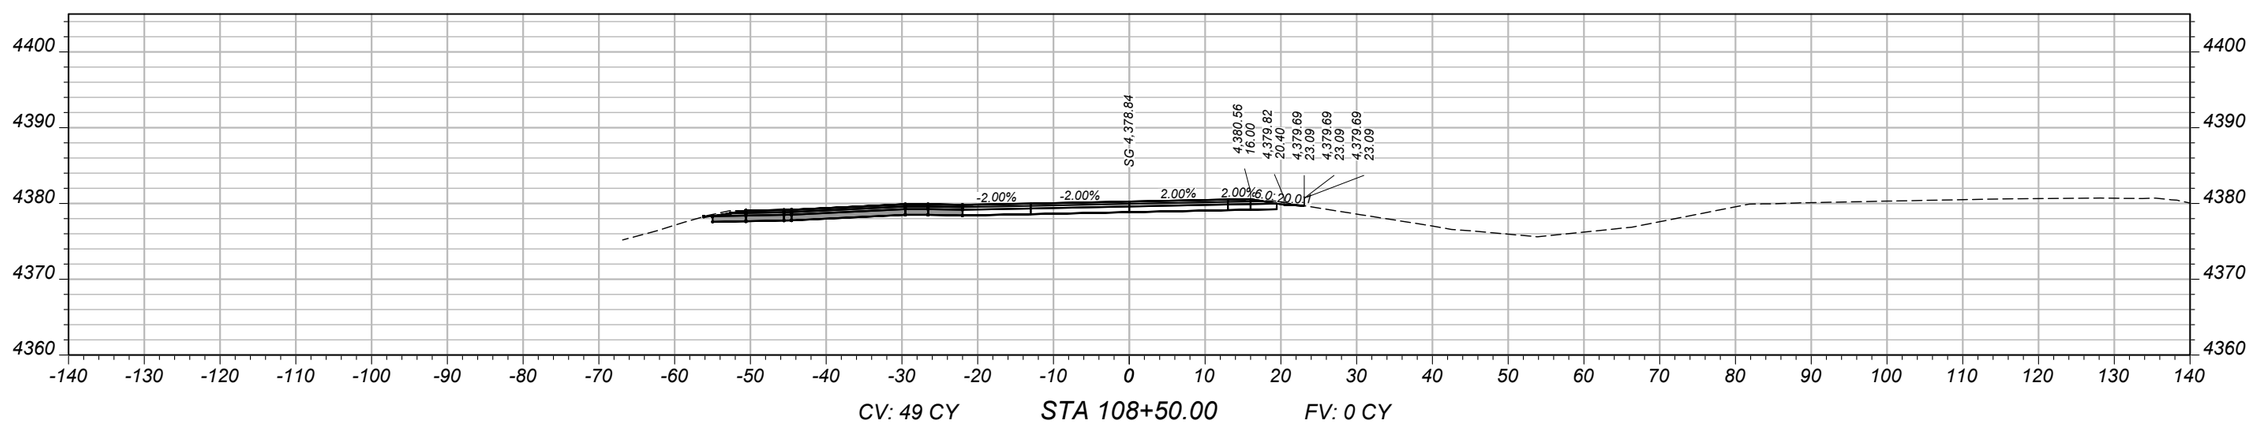

CV: 49 CY STA 108+50.00 FV: 0 CY

SHEET NO.
7

MAINLINE CROSS SECTIONS - WESTBOUND

PROJECT NAME: WHITEHALL - EAST
COUNTY: JEFFERSON
PROJECT ID: IM 90-5(101)249
UPN: 10003001

DESIGNED BY		REVIEWED BY		CHECKED BY	
B. BOONE	04/2026	J. BRAZILL	5/2026	J. SOLIDAY	05/2026


MONTANA
Department of Transportation

CROSS SECTIONS


10003001RDXSF010.DWG

5/18/2026 10:53 AM


AWARD COPY

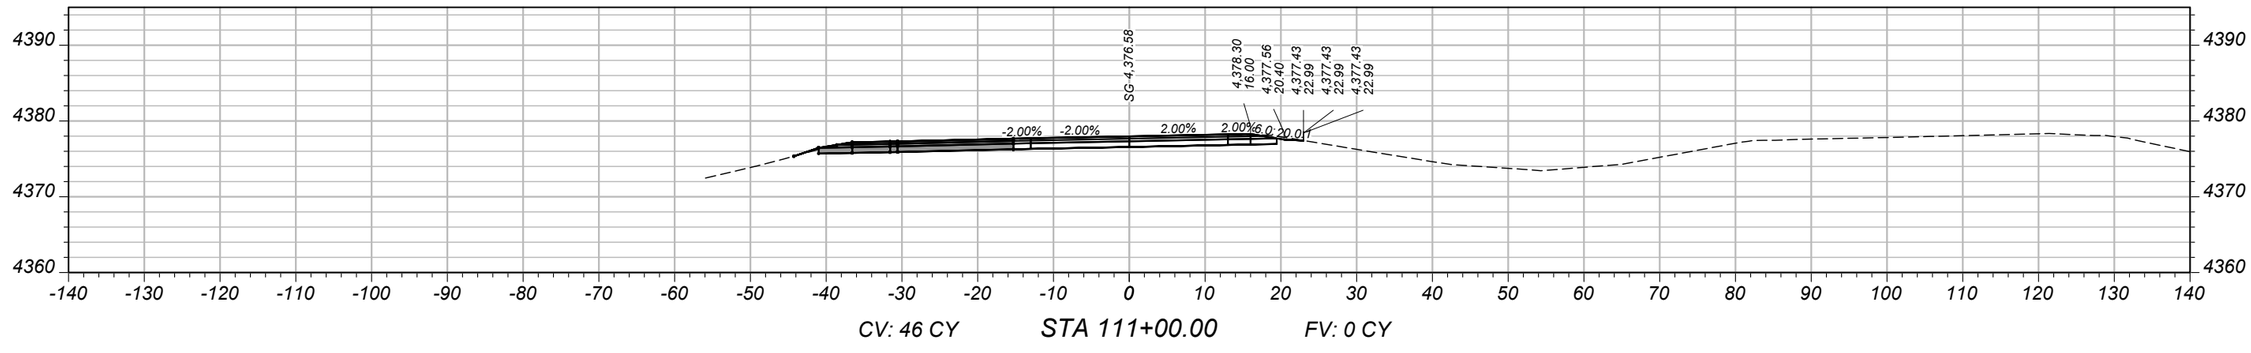

CV: 46 CY STA 111+00.00 FV: 0 CY

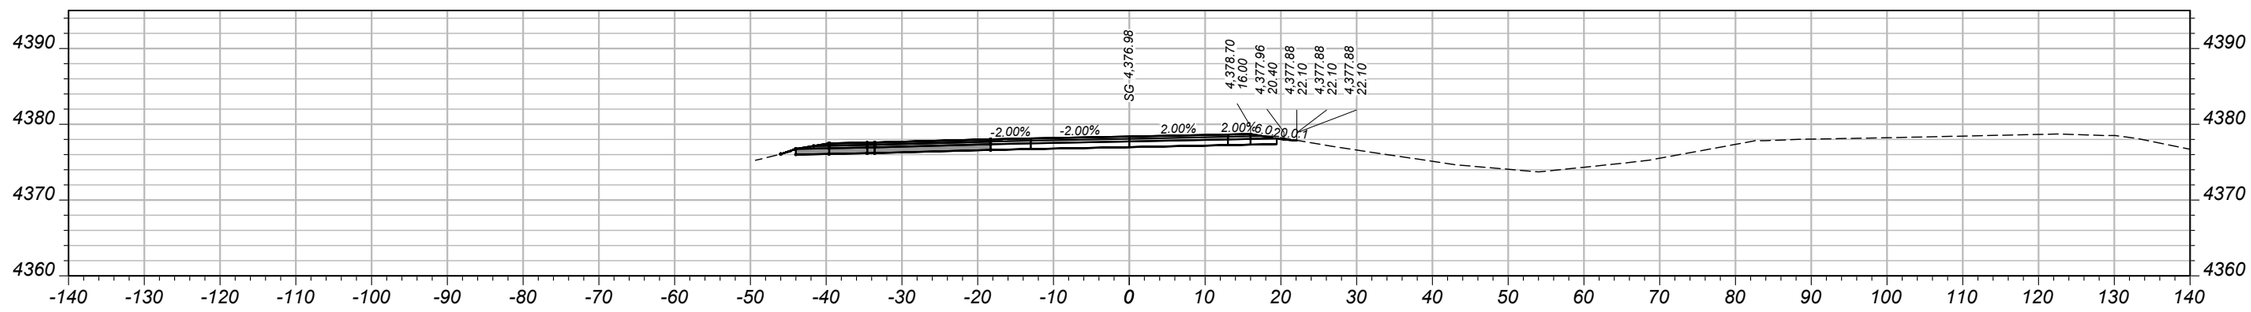

CV: 44 CY STA 110+50.00 FV: 0 CY

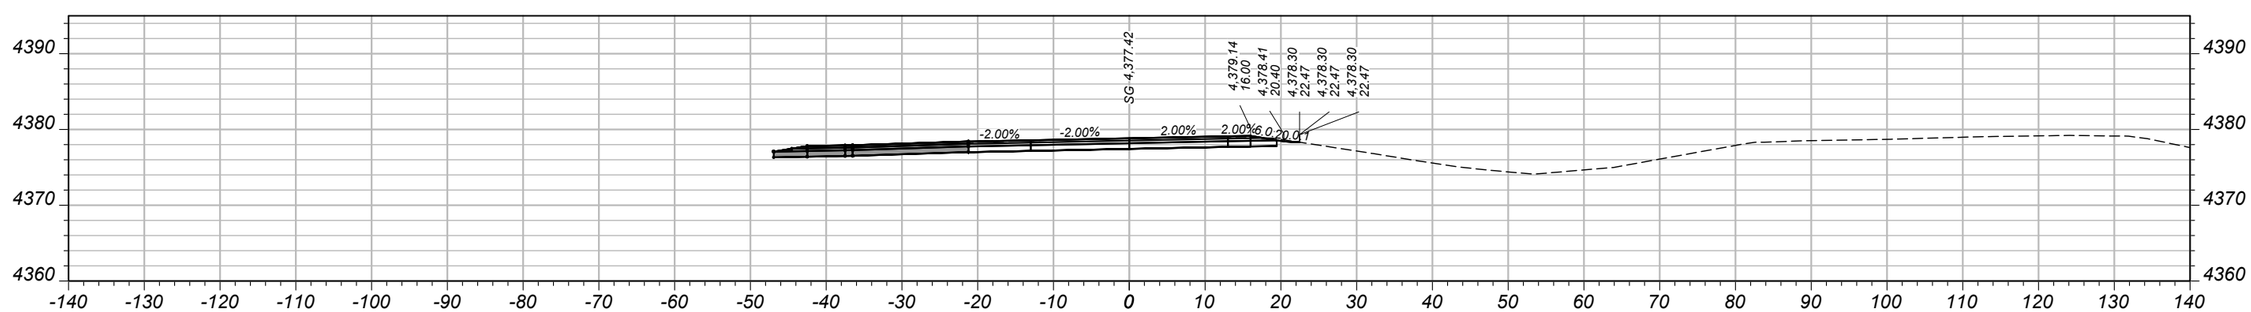

CV: 46 CY STA 110+00.00 FV: 0 CY

SHEET NO.
8

MAINLINE CROSS SECTIONS - WESTBOUND

PROJECT NAME: WHITEHALL - EAST
COUNTY: JEFFERSON
PROJECT ID: IM 90-5(101)249
UPN: 10003001

DESIGNED BY	B. BOONE	04/2026	
REVIEWED BY	J. BRAZILL	5/2026	
CHECKED BY	J. SOLIDAY	05/2026	


MONTANA
Department of Transportation

CROSS SECTIONS


5/18/2026 10:53 AM

10003001RDXSF010.DWG


AWARD COPY

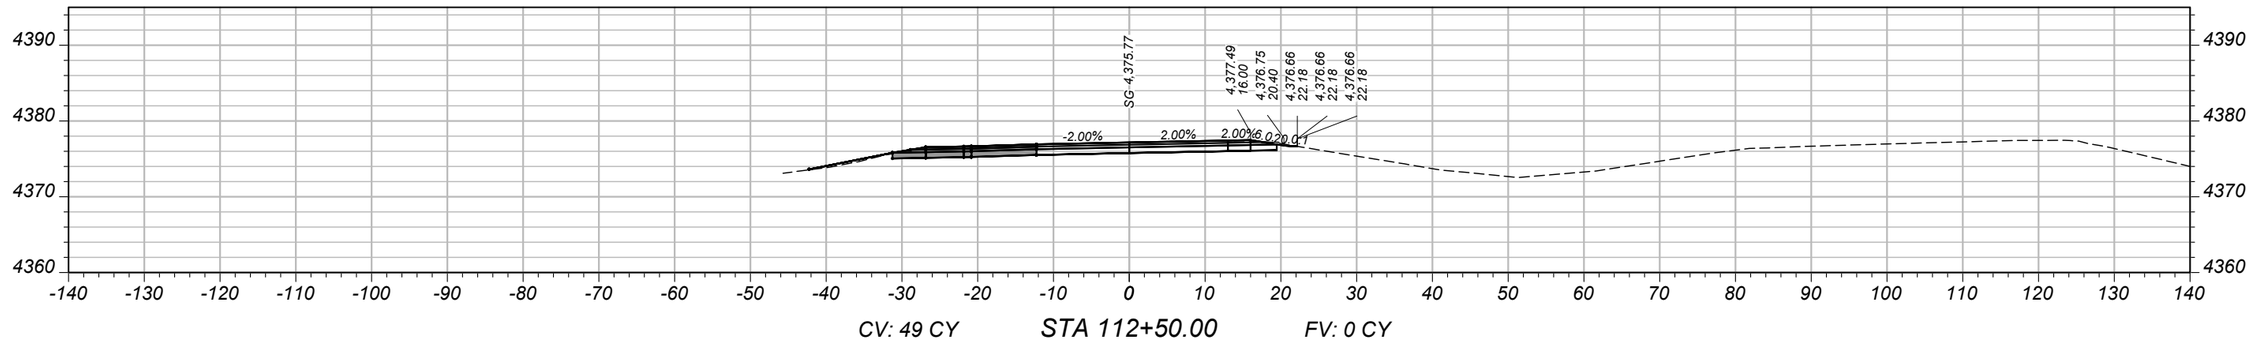

CV: 49 CY **STA 112+50.00** FV: 0 CY

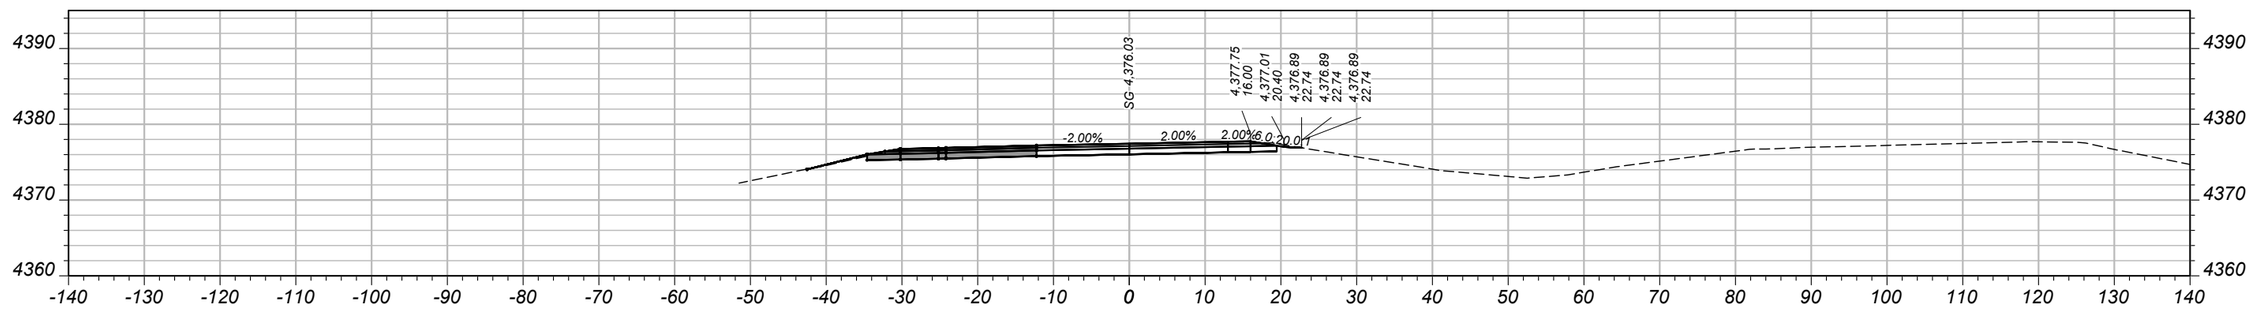

CV: 49 CY **STA 112+00.00** FV: 0 CY

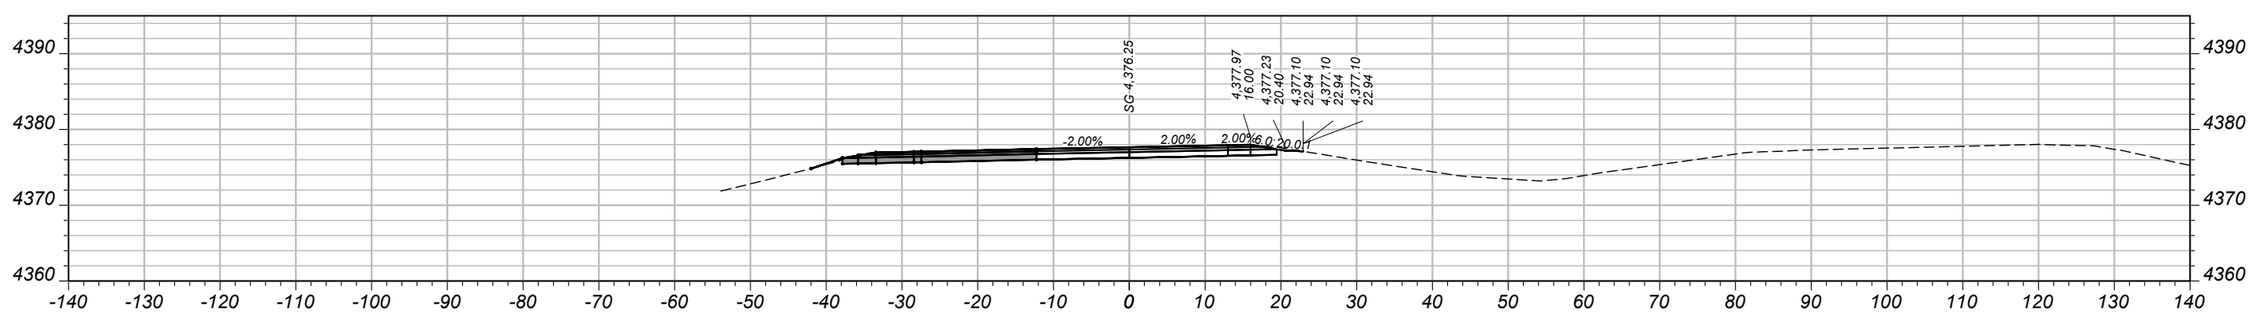

CV: 47 CY **STA 111+50.00** FV: 0 CY

SHEET NO.
9

MAINLINE CROSS SECTIONS - WESTBOUND

PROJECT NAME: WHITEHALL - EAST
COUNTY: JEFFERSON
PROJECT ID: IM 90-5(101)249
UPN: 10003001


DESIGNED BY	B. BOONE	04/2026	
REVIEWED BY	J. BRAZILL	5/2026	
CHECKED BY	J. SOLIDAY	05/2026	

MONTANA
Department of Transportation


CROSS SECTIONS

5/18/2026 10:53 AM
10003001RDXSF010.DWG


AWARD COPY

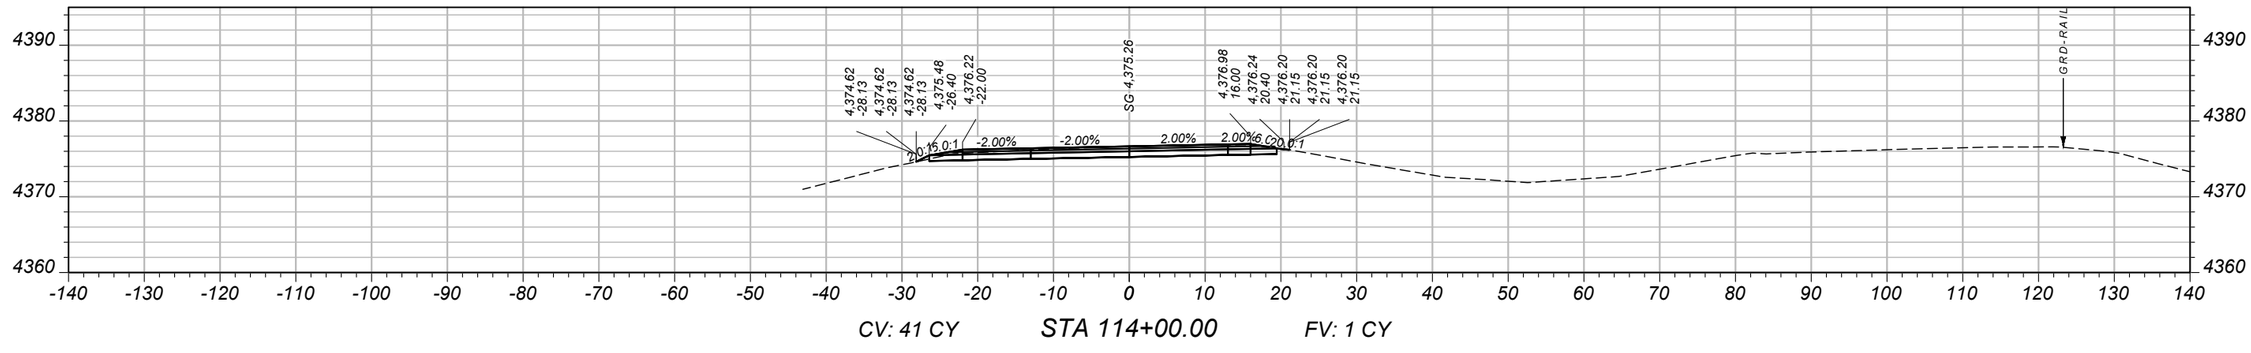

CV: 41 CY STA 114+00.00 FV: 1 CY

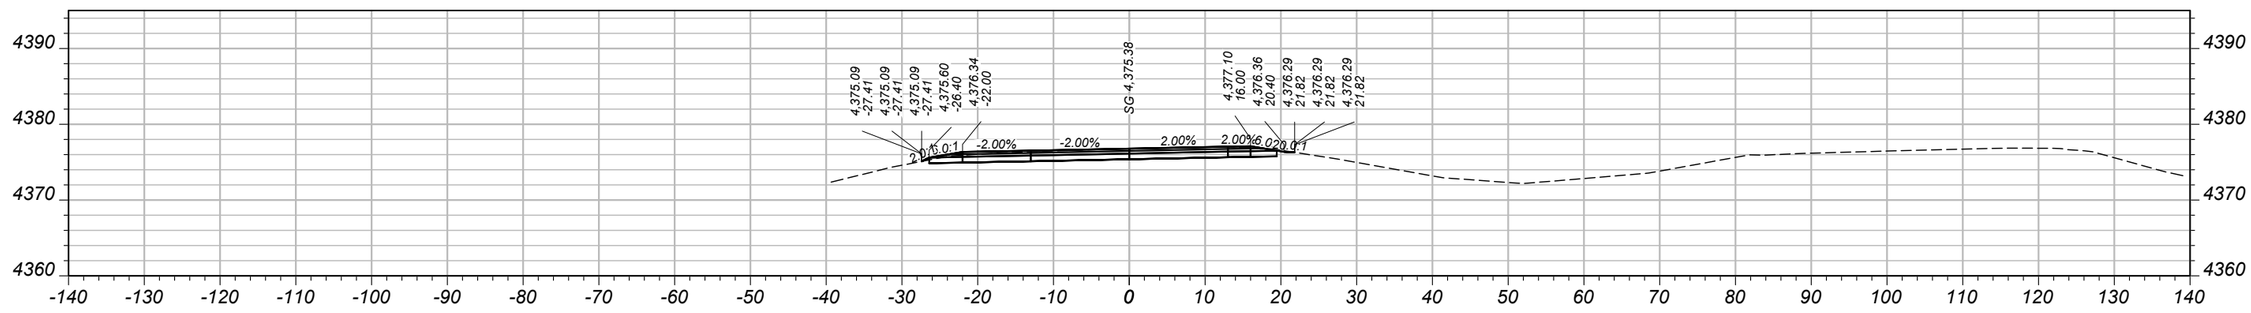

CV: 42 CY STA 113+50.00 FV: 0 CY

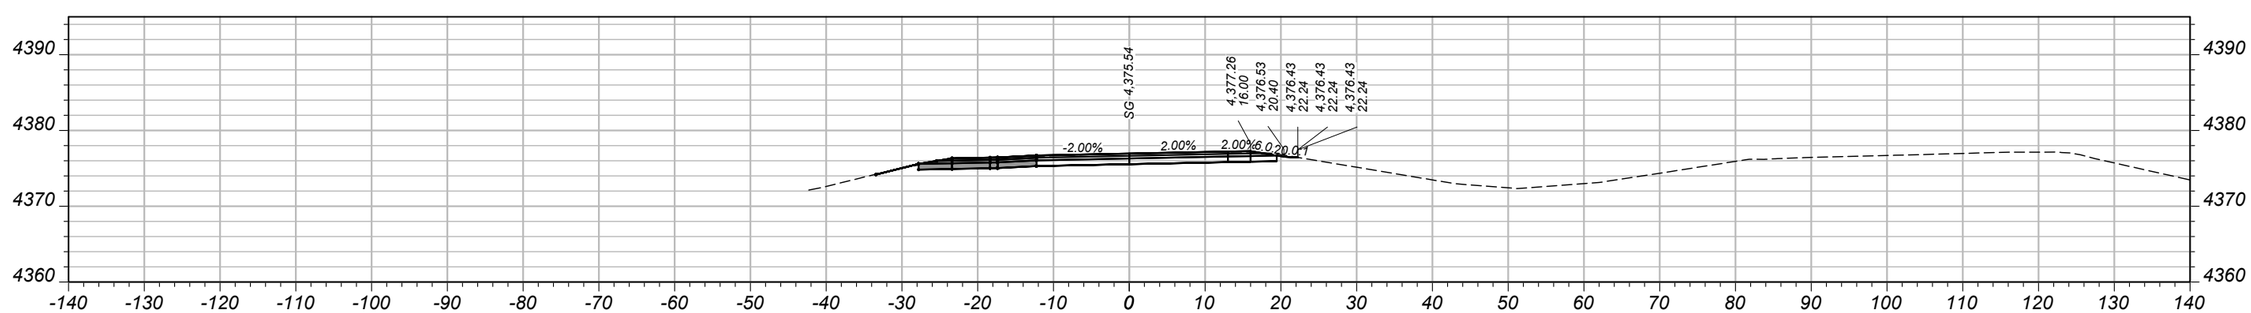

CV: 47 CY STA 113+00.00 FV: 0 CY

SHEET NO.
10

MAINLINE CROSS SECTIONS - WESTBOUND

PROJECT NAME: WHITEHALL - EAST
COUNTY: JEFFERSON
PROJECT ID: IM 90-5(101)249
UPN: 10003001

DESIGNED BY: B. BOONE 04/2026
REVIEWED BY: J. BRAZILL 5/2026
CHECKED BY: J. SOLIDAY 05/2026


MONTANA Department of Transportation

CROSS SECTIONS


10003001RDXSF010.DWG

5/18/2026 10:53 AM


AWARD COPY

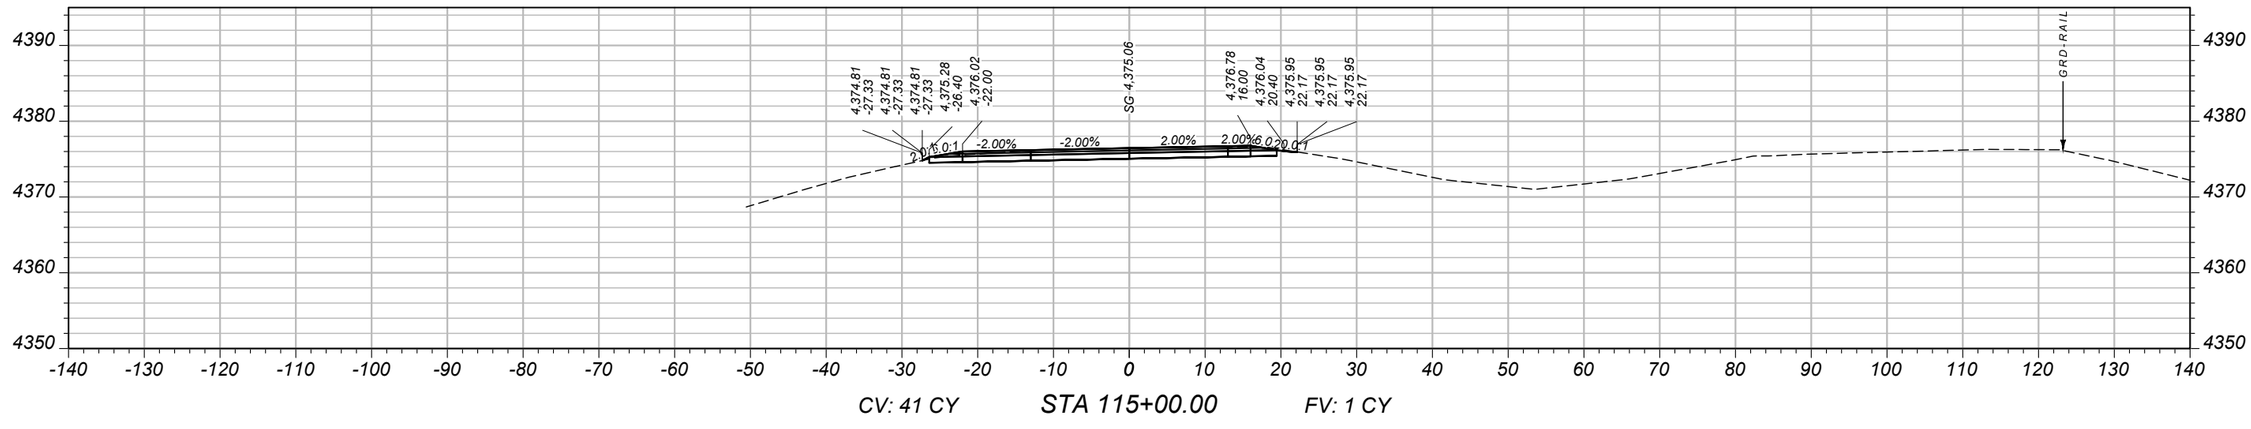

CV: 41 CY STA 115+00.00 FV: 1 CY

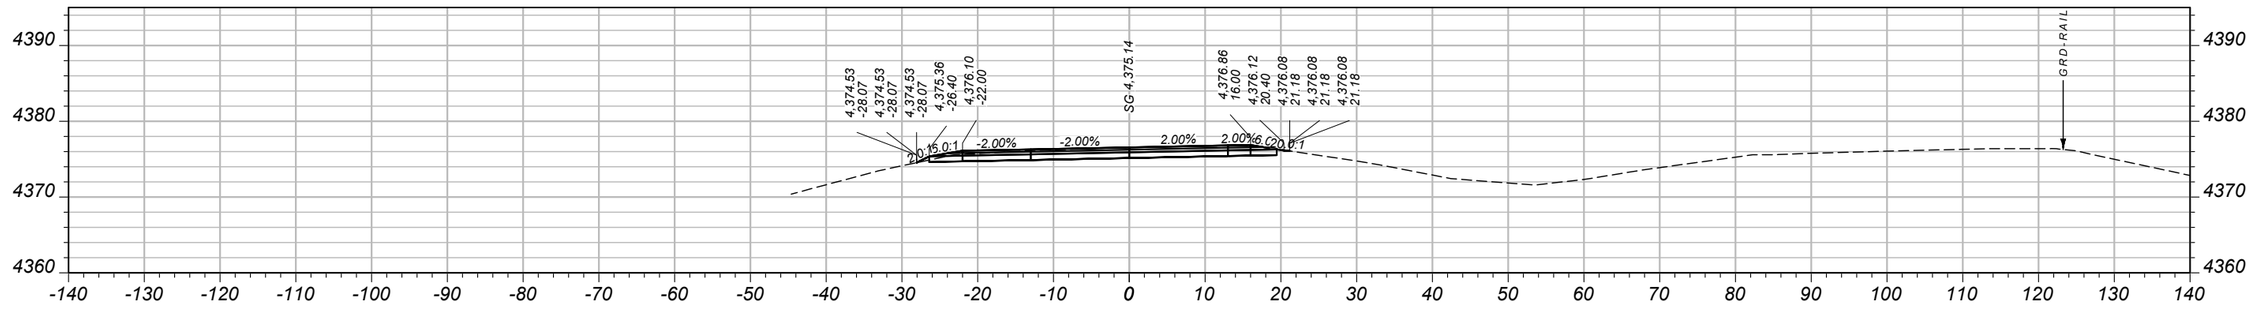

CV: 5 CY STA 114+50.00 FV: 0 CY

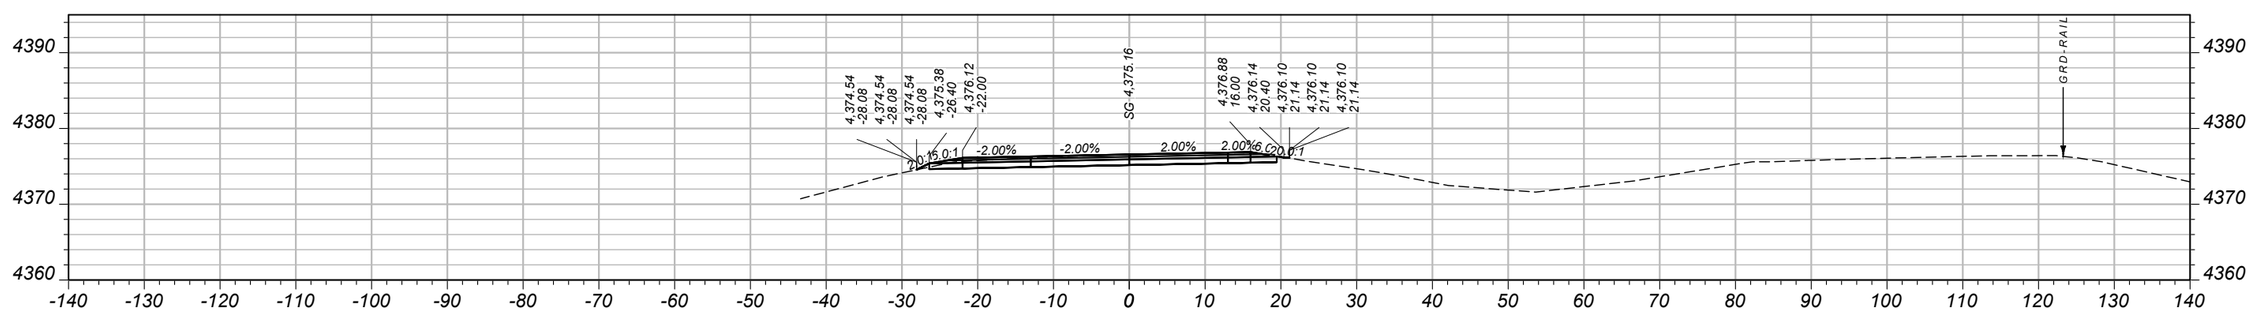

CV: 34 CY STA 114+43.23 FV: 1 CY

SHEET NO.
11

MAINLINE CROSS SECTIONS - WESTBOUND

PROJECT NAME: WHITEHALL - EAST
COUNTY: JEFFERSON
PROJECT ID: IM 90-5(101)249
UPN: 10003001

DESIGNED BY: B. BOONE 04/2026
REVIEWED BY: J. BRAZILL 5/2026
CHECKED BY: J. SOLIDAY 05/2026


MONTANA Department of Transportation

CROSS SECTIONS


5/18/2026 10:53 AM

10003001RDXSF010.DWG


AWARD COPY

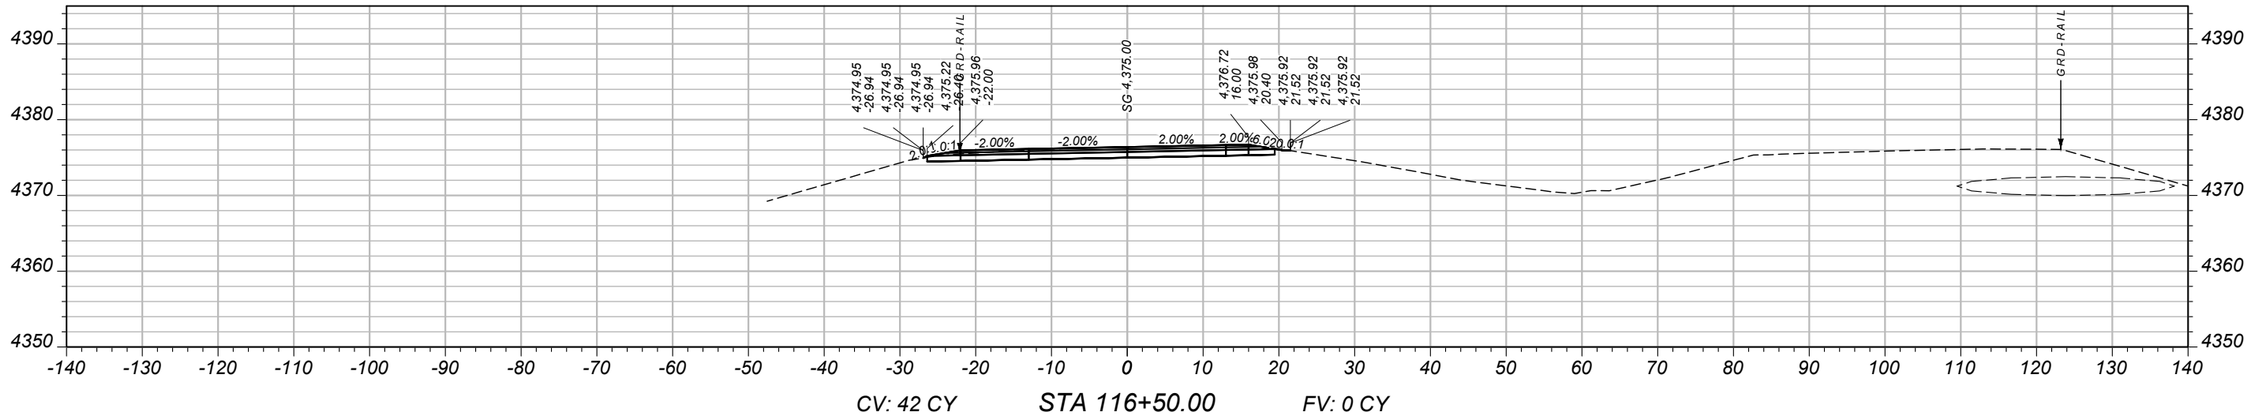

CV: 42 CY STA 116+50.00 FV: 0 CY

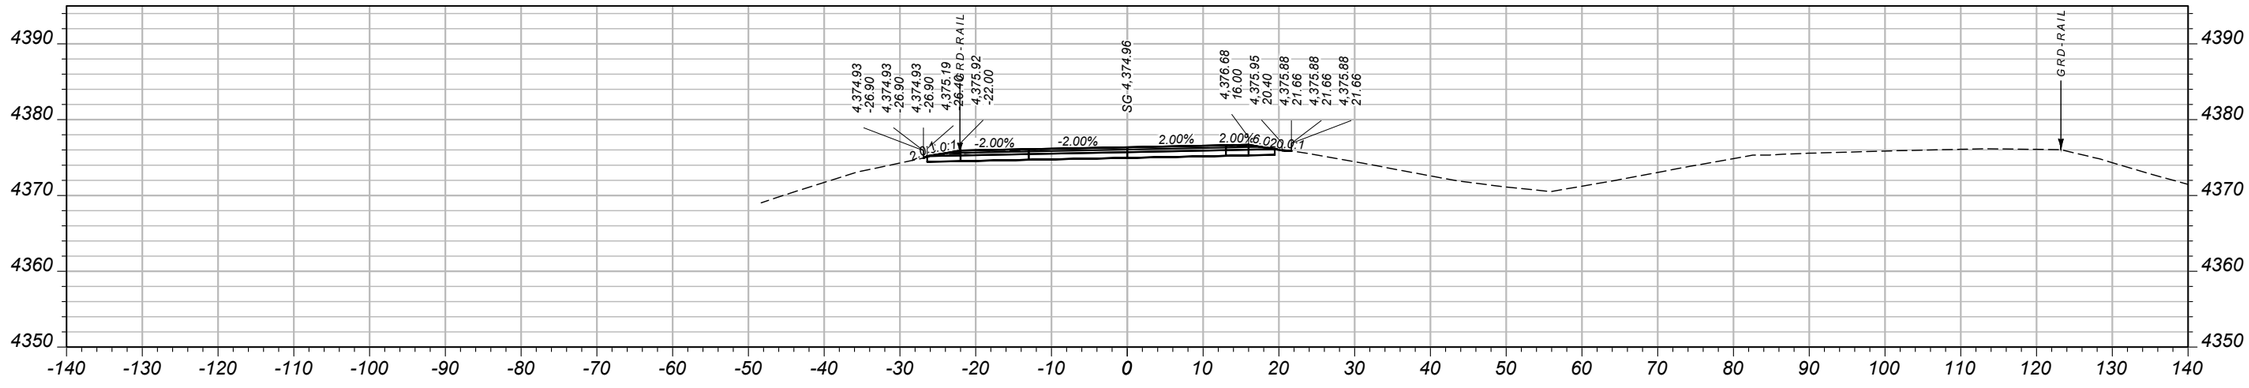

CV: 42 CY STA 116+00.00 FV: 0 CY

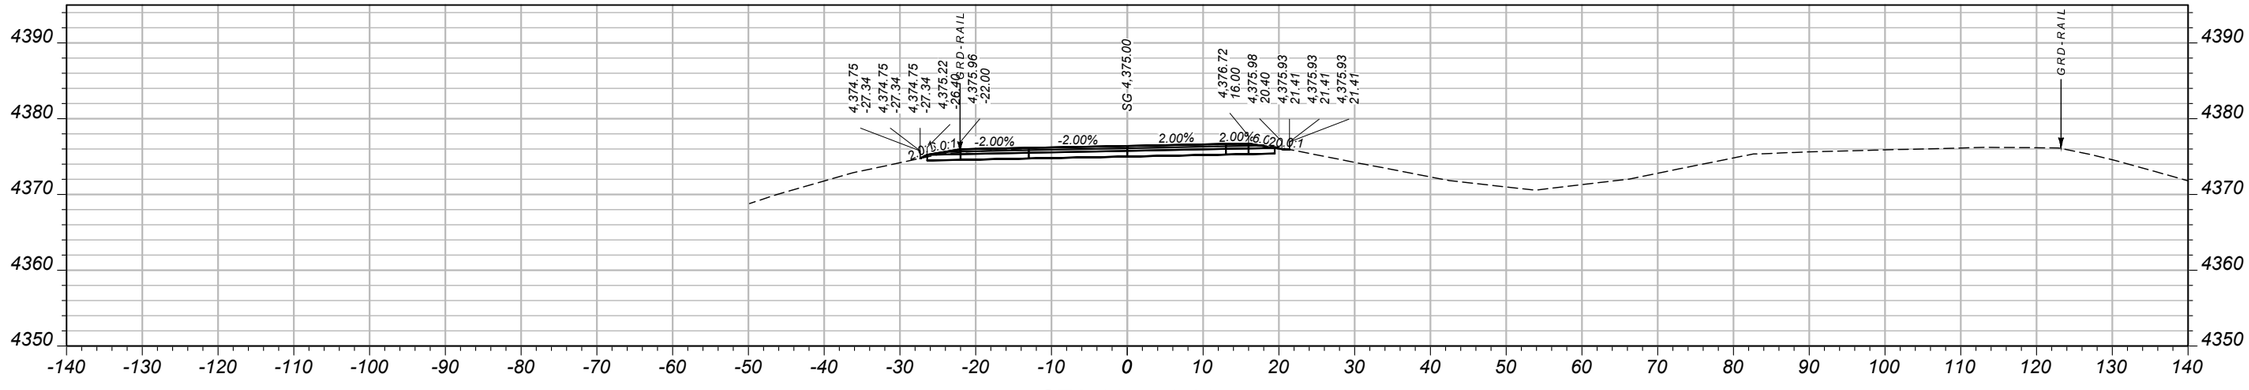

CV: 43 CY STA 115+50.00 FV: 0 CY

SHEET NO.
12

MAINLINE CROSS SECTIONS - WESTBOUND

PROJECT NAME: WHITEHALL - EAST
COUNTY: JEFFERSON
PROJECT ID: IM 90-5(101)249
UPN: 10003001

DESIGNED BY	DATE
B. BOONE	04/2026
REVIEWED BY	DATE
J. BRAZILL	5/2026
CHECKED BY	DATE
J. SOLIDAY	05/2026


MONTANA
Department of Transportation


CROSS SECTIONS


5/18/2026 10:53 AM

10003001RDXSF010.DWG

AWARD COPY

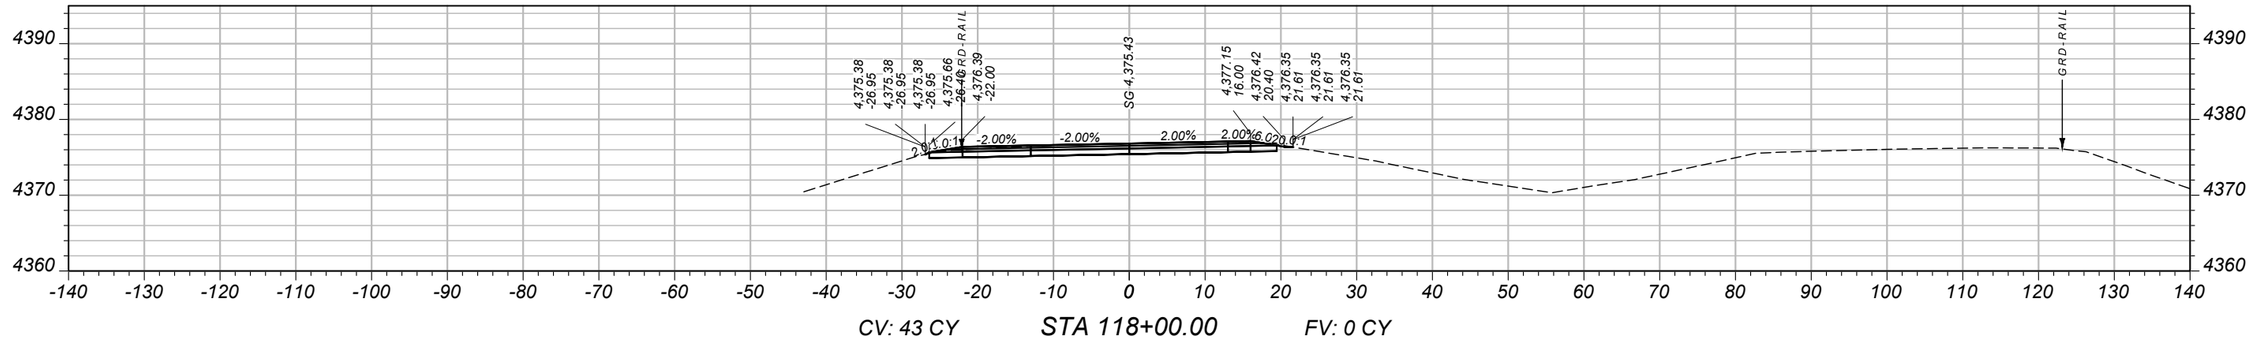

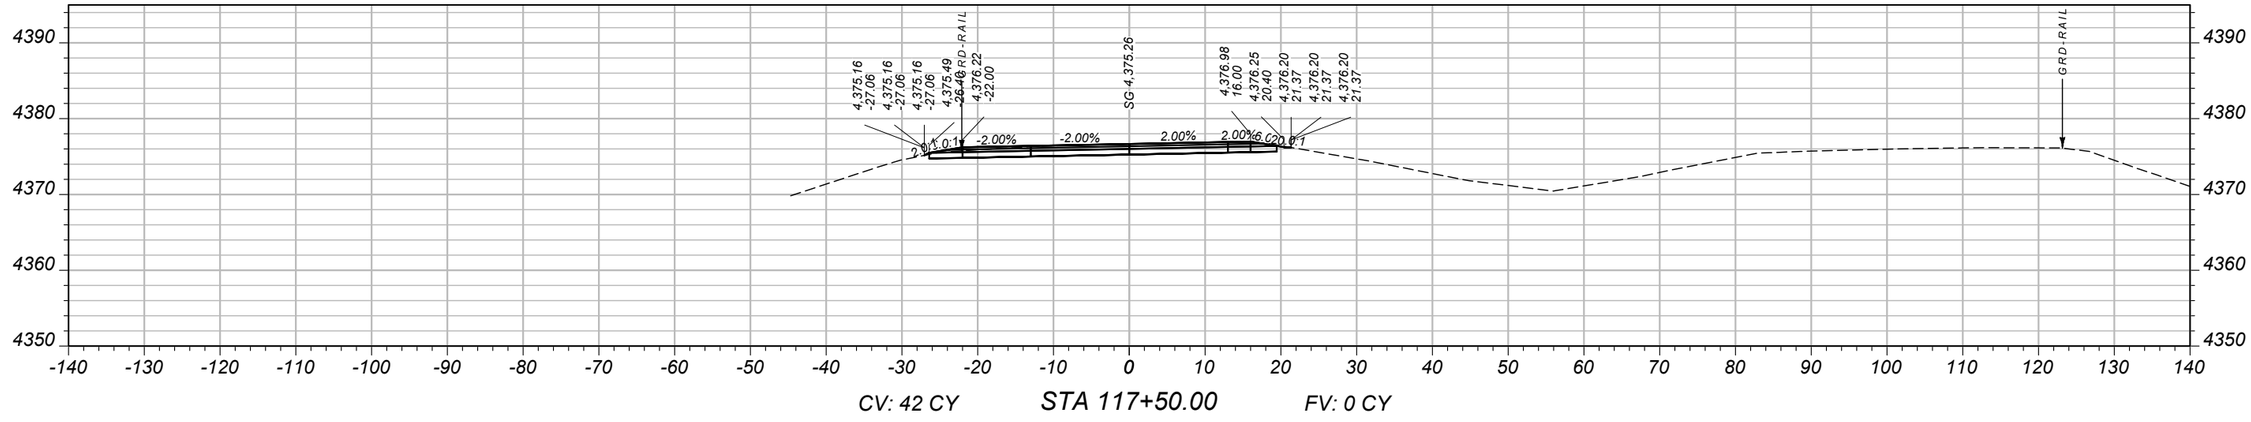

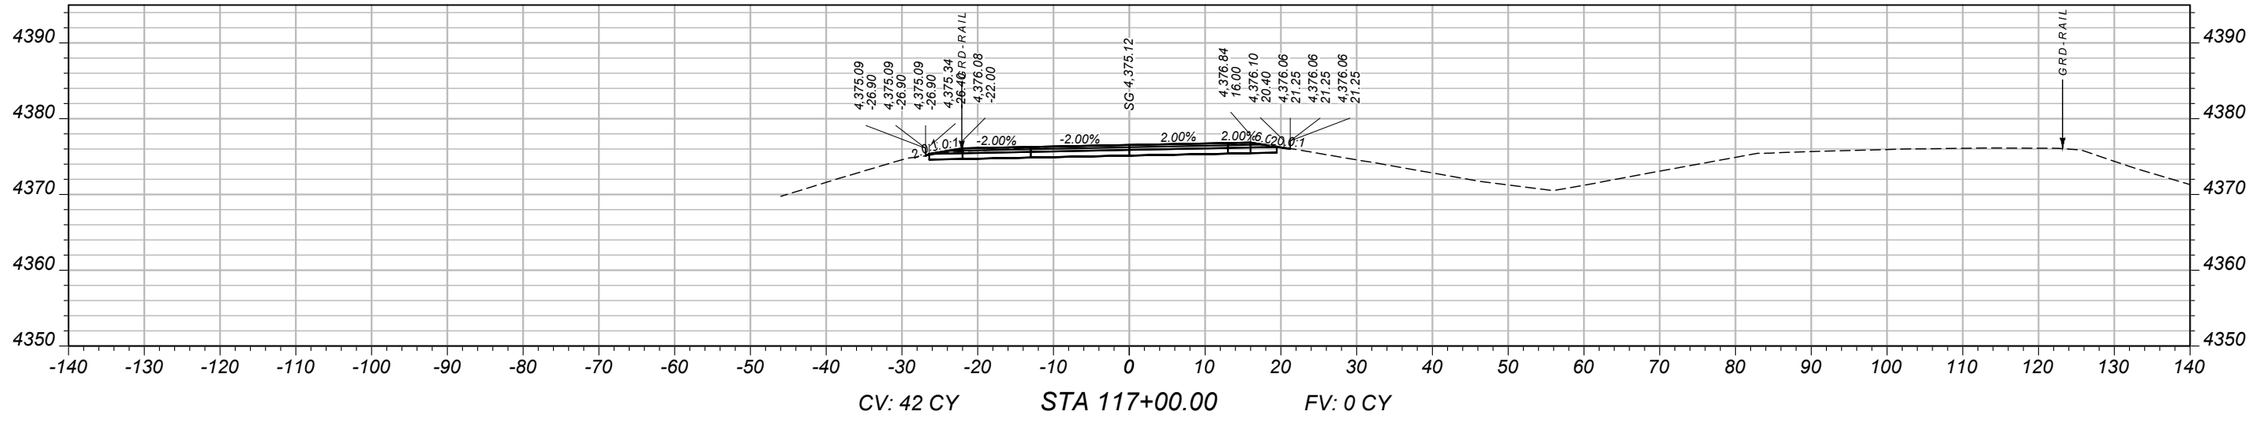

SHEET NO.
13

MAINLINE CROSS SECTIONS - WESTBOUND

PROJECT NAME	WHITEHALL - EAST
COUNTY	JEFFERSON
PROJECT ID	IM 90-5(101)249
UPN	10003001

DESIGNED BY	B. BOONE	04/2026
REVIEWED BY	J. BRAZILL	5/2026
CHECKED BY	J. SOLIDAY	05/2026


MONTANA
Department of Transportation

CROSS SECTIONS


5/18/2026 10:53 AM

10003001RDXSF010.DWG


AWARD COPY

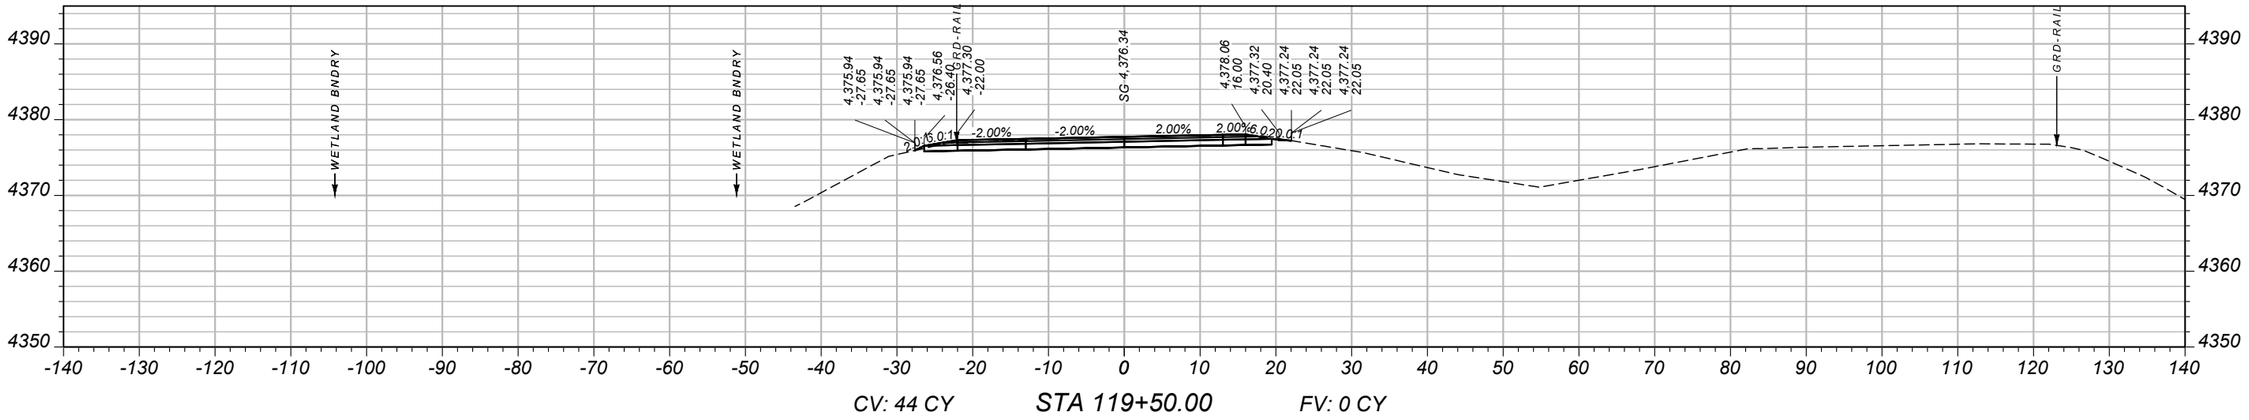

CV: 44 CY STA 119+50.00 FV: 0 CY

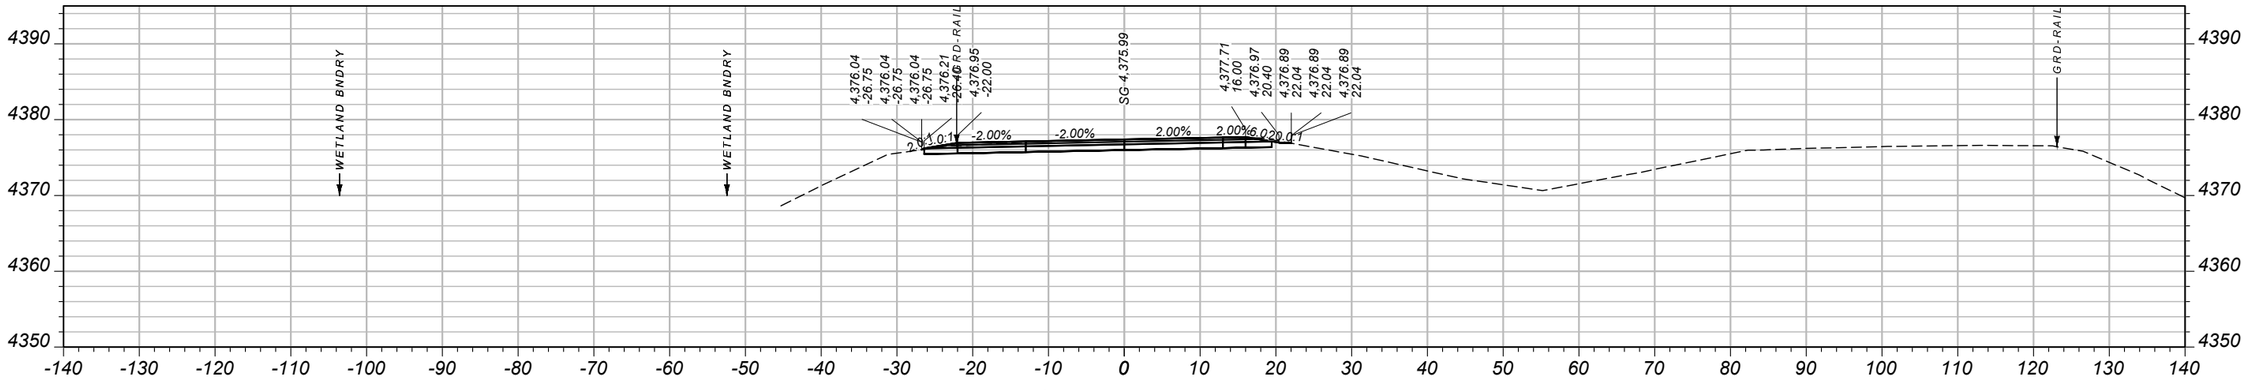

CV: 43 CY STA 119+00.00 FV: 0 CY

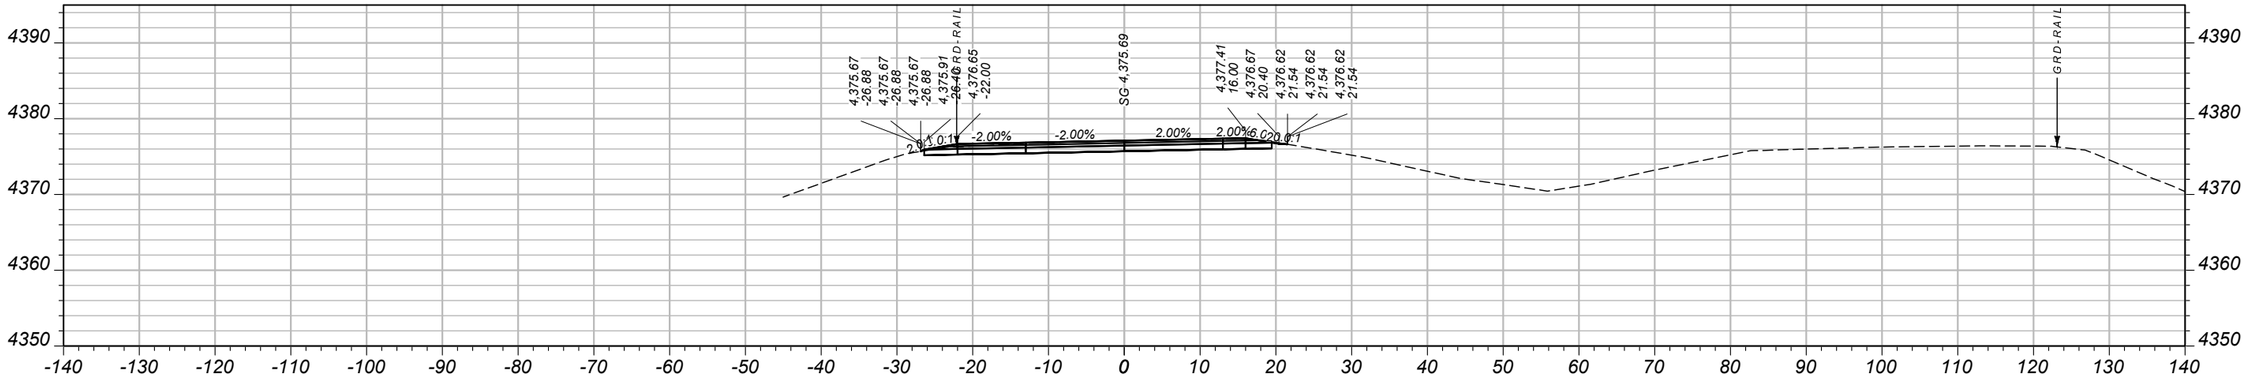

CV: 43 CY STA 118+50.00 FV: 0 CY

SHEET NO.
14

MAINLINE CROSS SECTIONS - WESTBOUND

PROJECT NAME: WHITEHALL - EAST
COUNTY: JEFFERSON
PROJECT ID: IM 90-5(101)249
UPN: 10003001

DESIGNED BY: B. BOONE 04/2026
REVIEWED BY: J. BRAZILL 5/2026
CHECKED BY: J. SOLIDAY 05/2026


10003001RDXSF010.DWG

MONTANA
Department of Transportation

CROSS SECTIONS

5/18/2026 10:53 AM

AWARD COPY

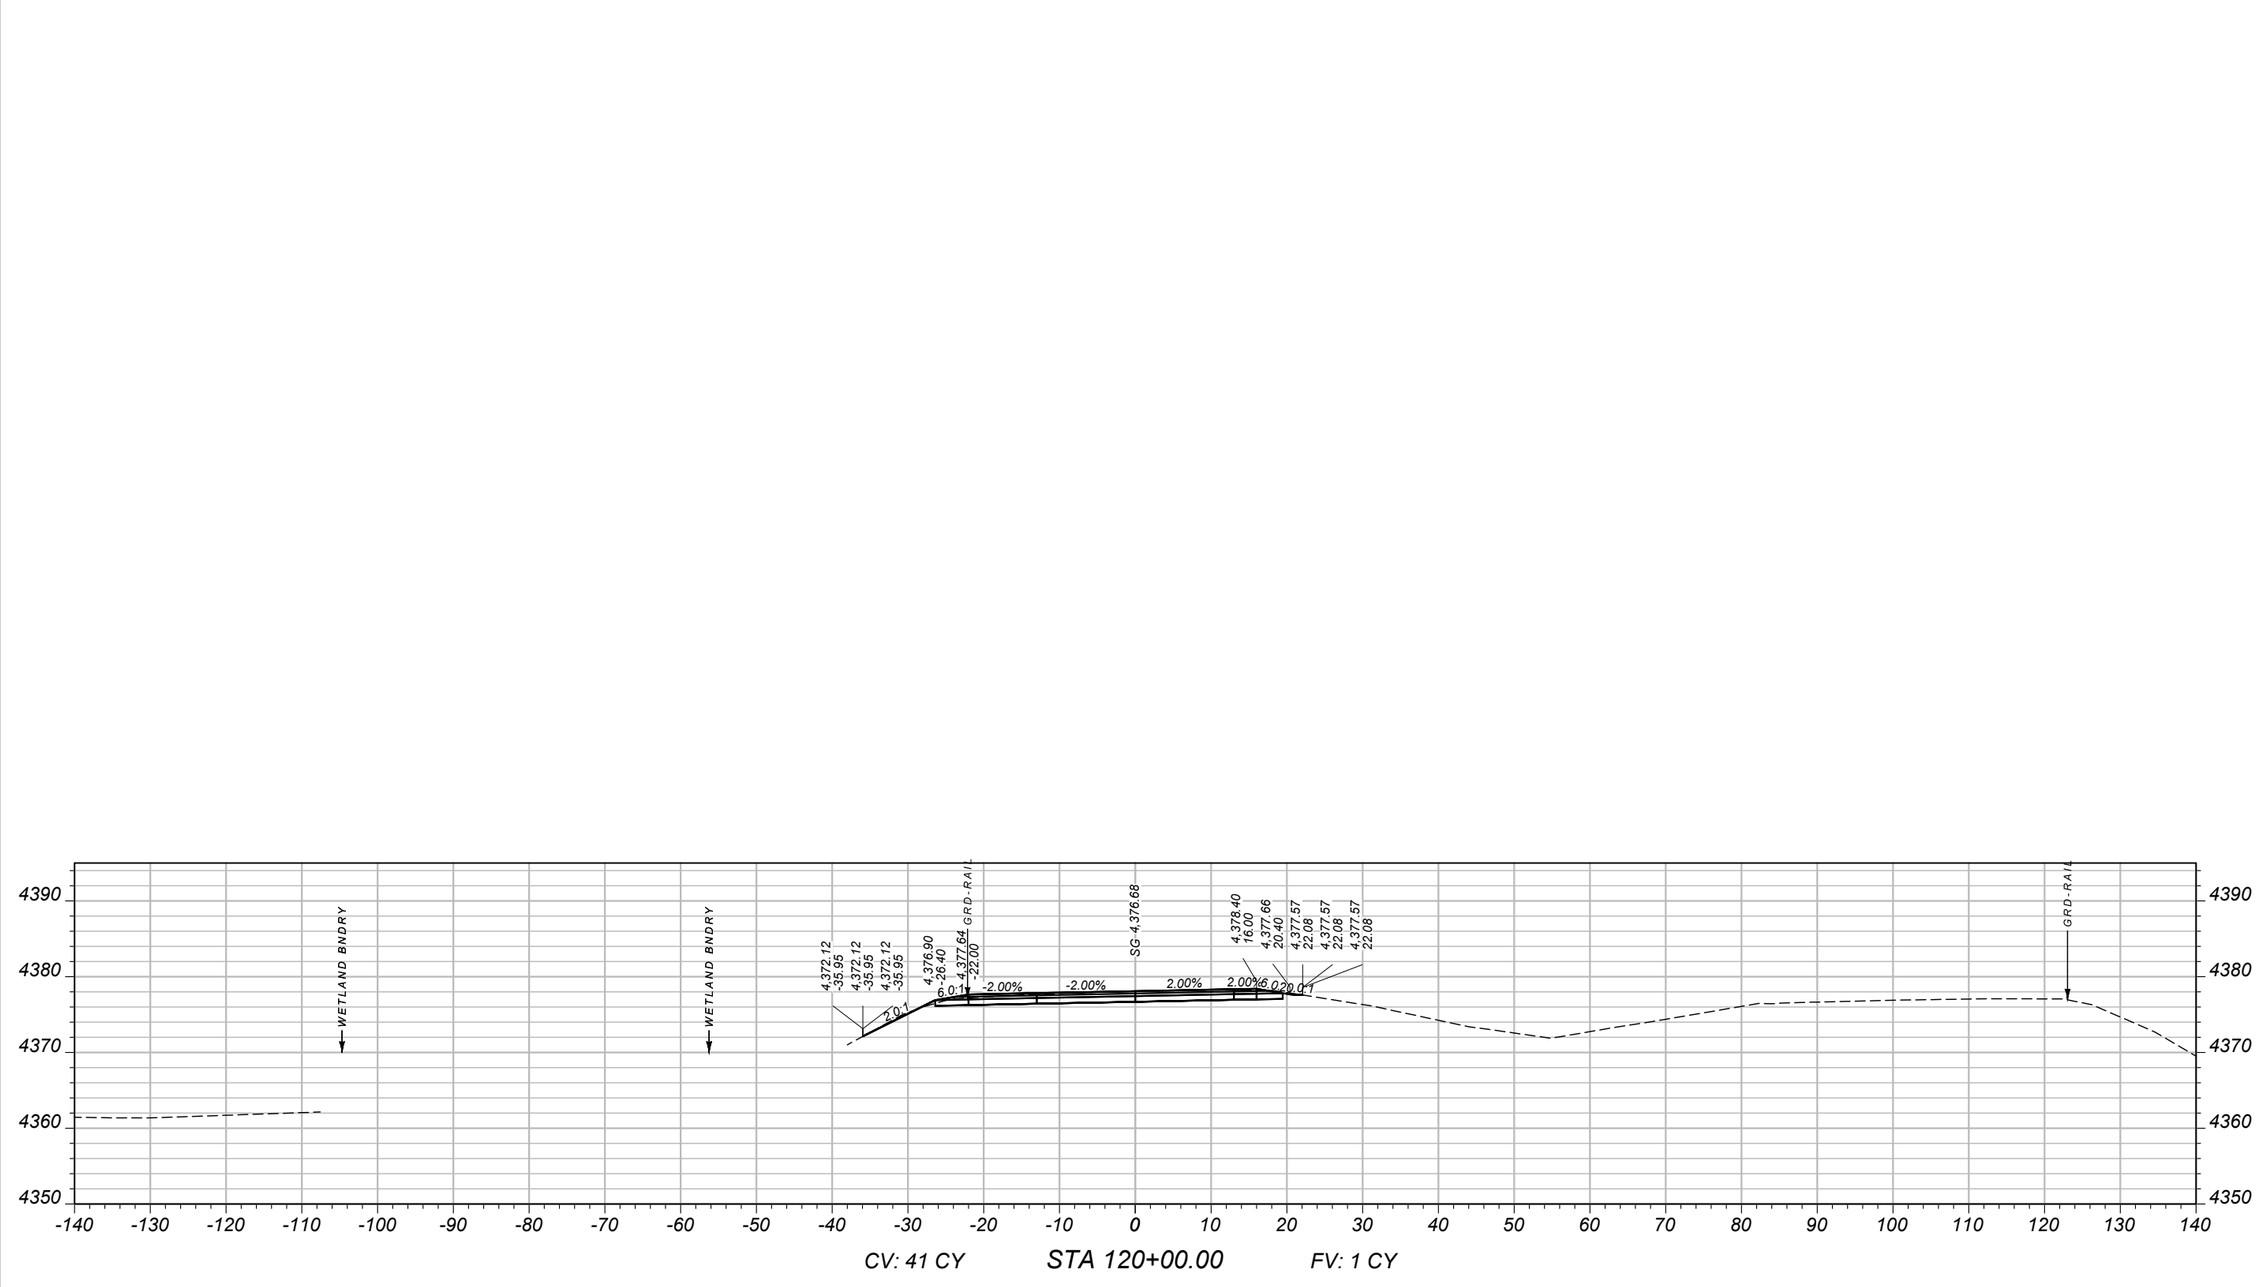

CV: 41 CY STA 120+00.00 FV: 1 CY

SHEET NO.
15

MAINLINE CROSS
SECTIONS - WESTBOUND

PROJECT NAME: WHITEHALL - EAST
COUNTY: JEFFERSON
PROJECT ID: IM 90-5(101)249
UPN: 10003001

DESIGNED BY	B. BOONE	04/2026
REVIEWED BY	J. BRAZILL	5/2026
CHECKED BY	J. SOLIDAY	05/2026


MONTANA
Department of Transportation

CROSS SECTIONS

5/18/2026 10:53 AM

10003001RDXSF010.DWG

AWARD COPY

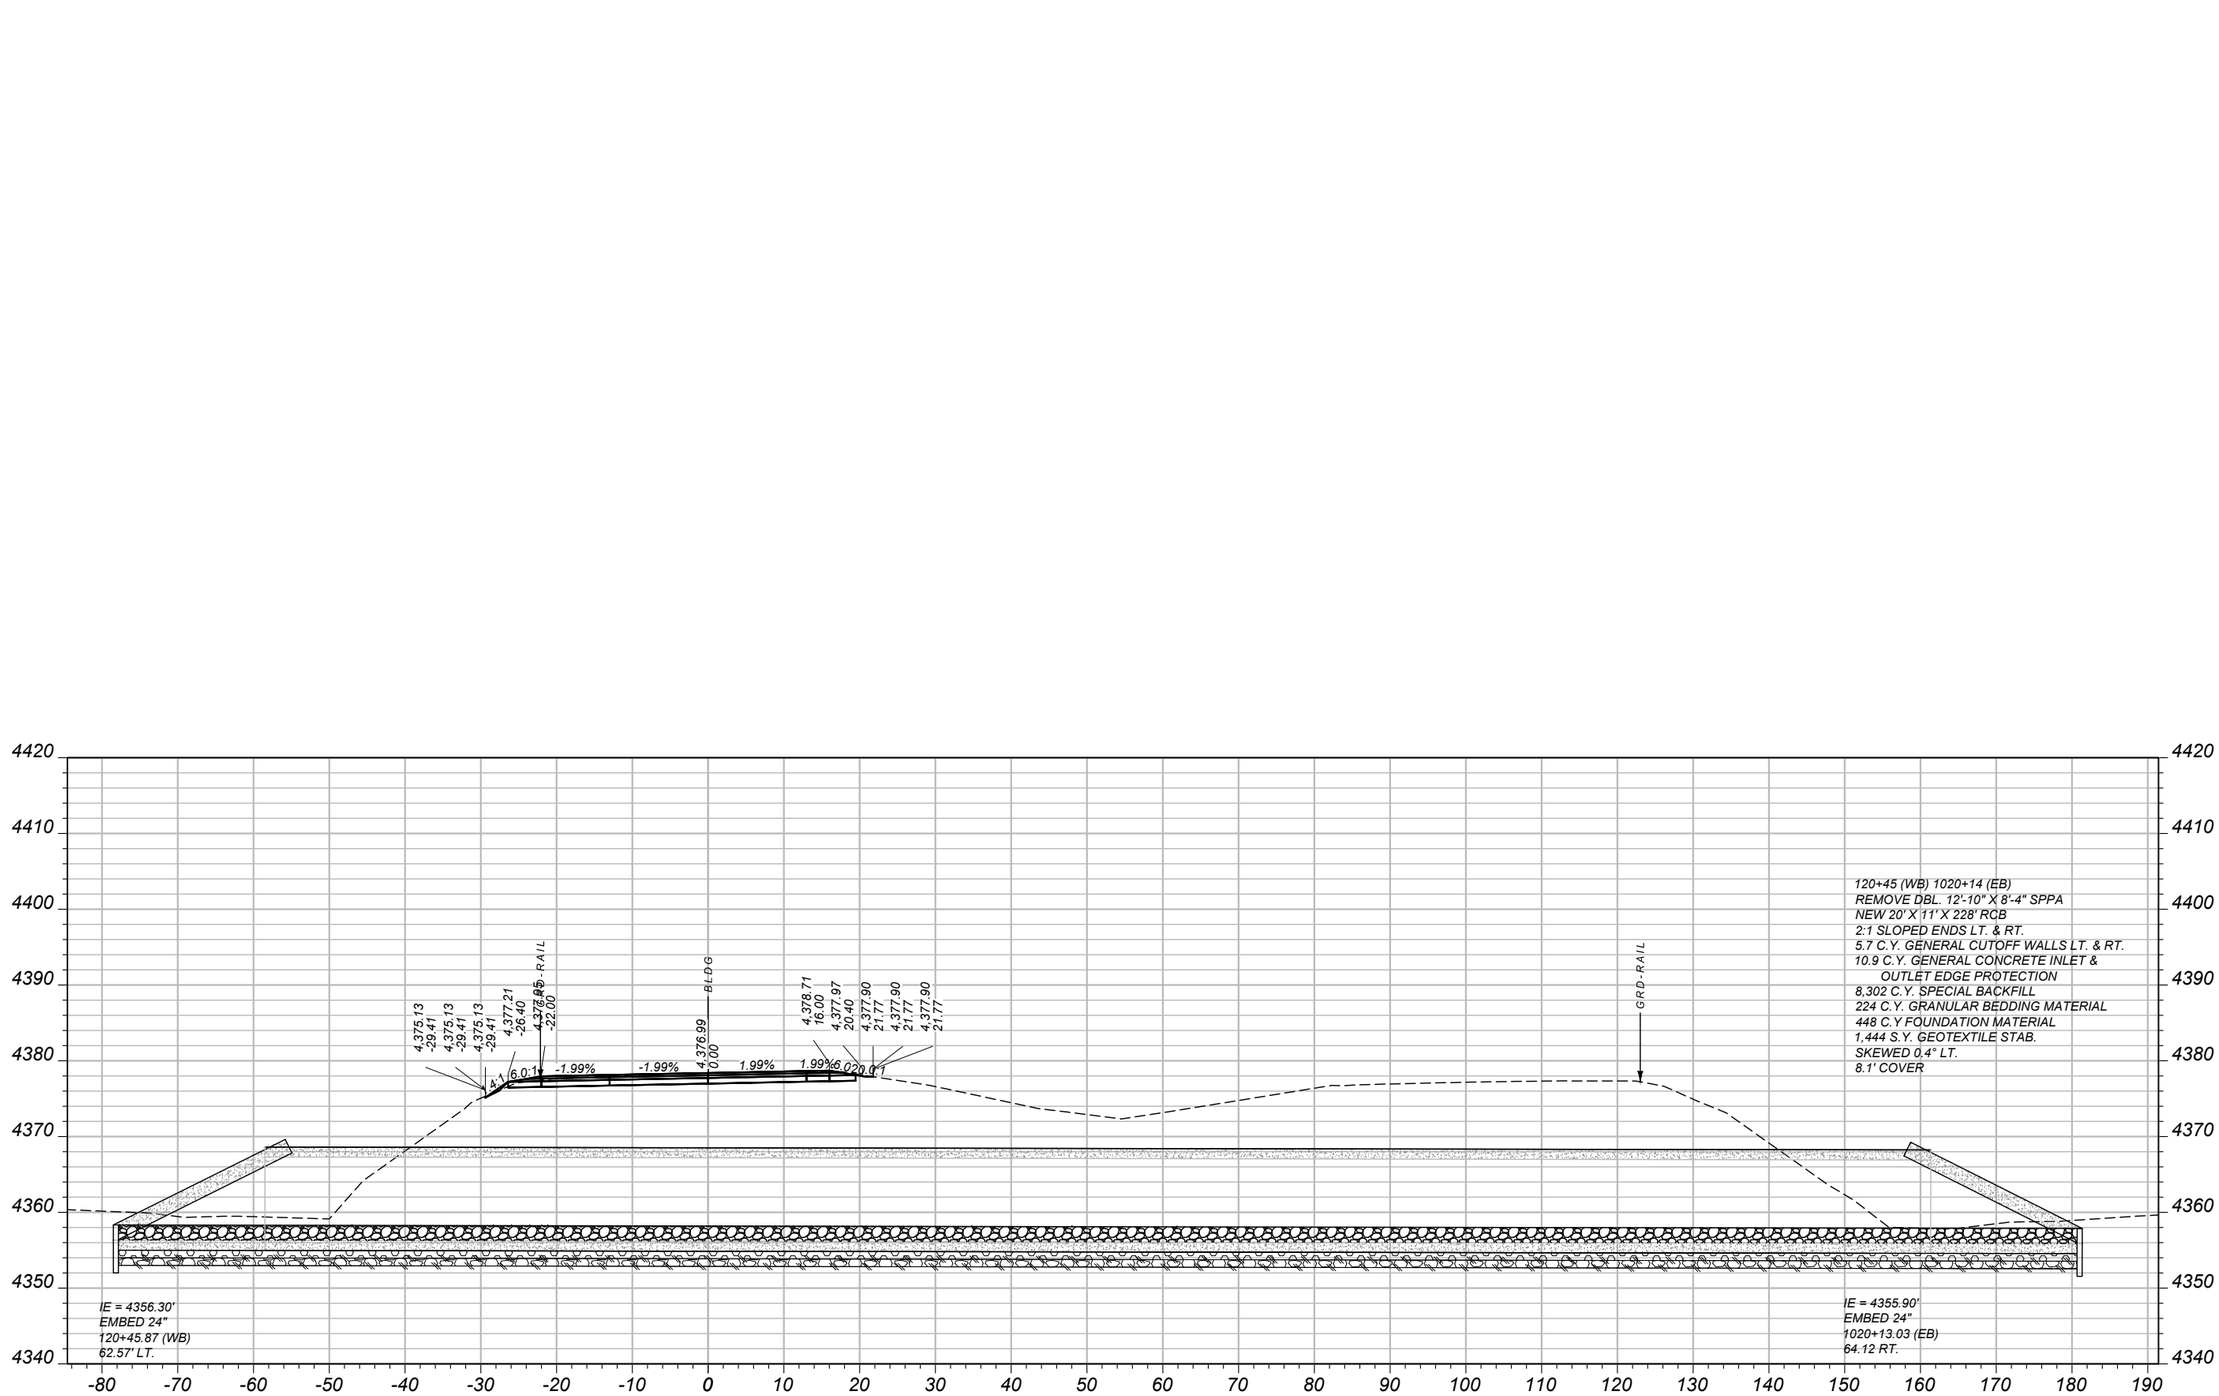

STA 120+45.77 CV: 37 CY FV: 1 CY

SKEWED CROSS SECTION
4° LT.

SHEET NO.
16

MAINLINE CROSS
SECTIONS - WESTBOUND

PROJECT NAME: WHITEHALL - EAST
COUNTY: JEFFERSON
PROJECT ID: IM 90-5(101)249
UPN: 10003001

DESIGNED BY: B. BOONE 04/2026
REVIEWED BY: J. BRAZILL 5/2026
CHECKED BY: J. SOLIDAY 05/2026


MONTANA
Department of Transportation

CROSS SECTIONS


5/18/2026 10:53 AM

10003001RDXSF010.DWG


AWARD COPY

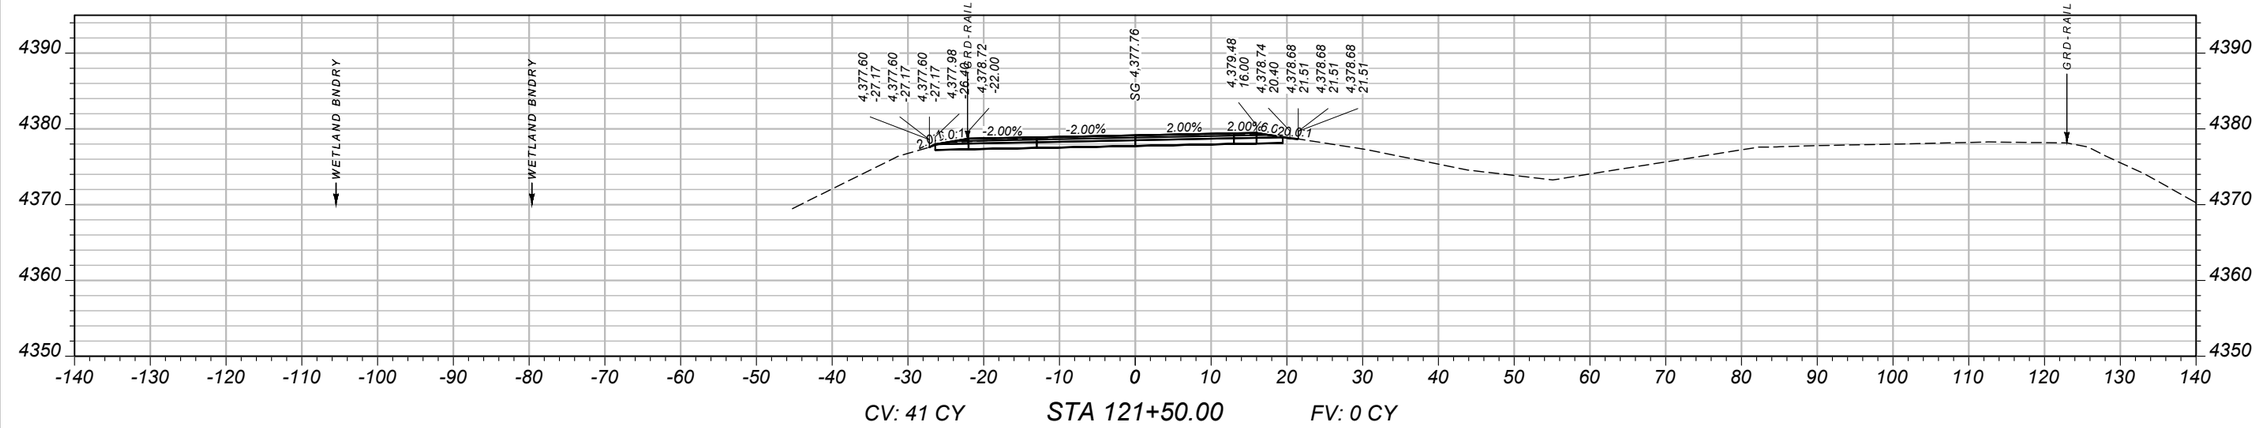

CV: 41 CY STA 121+50.00 FV: 0 CY

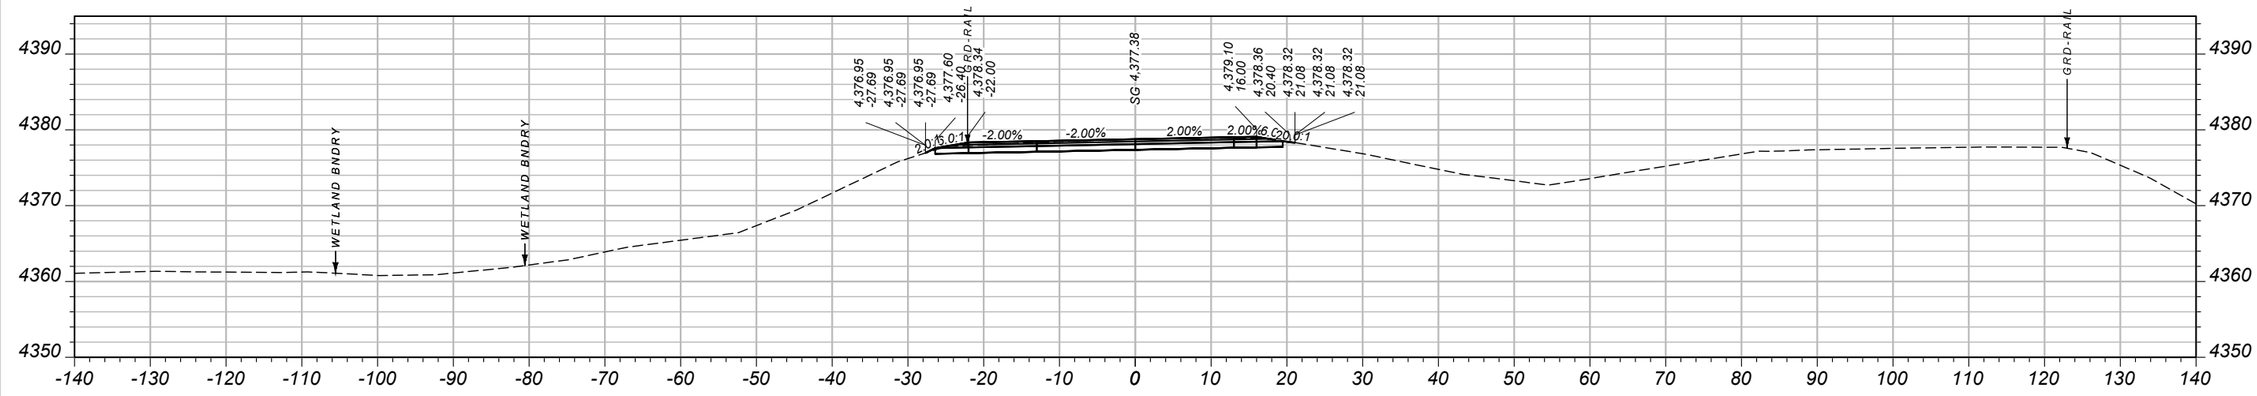

CV: 40 CY STA 121+00.00 FV: 1 CY

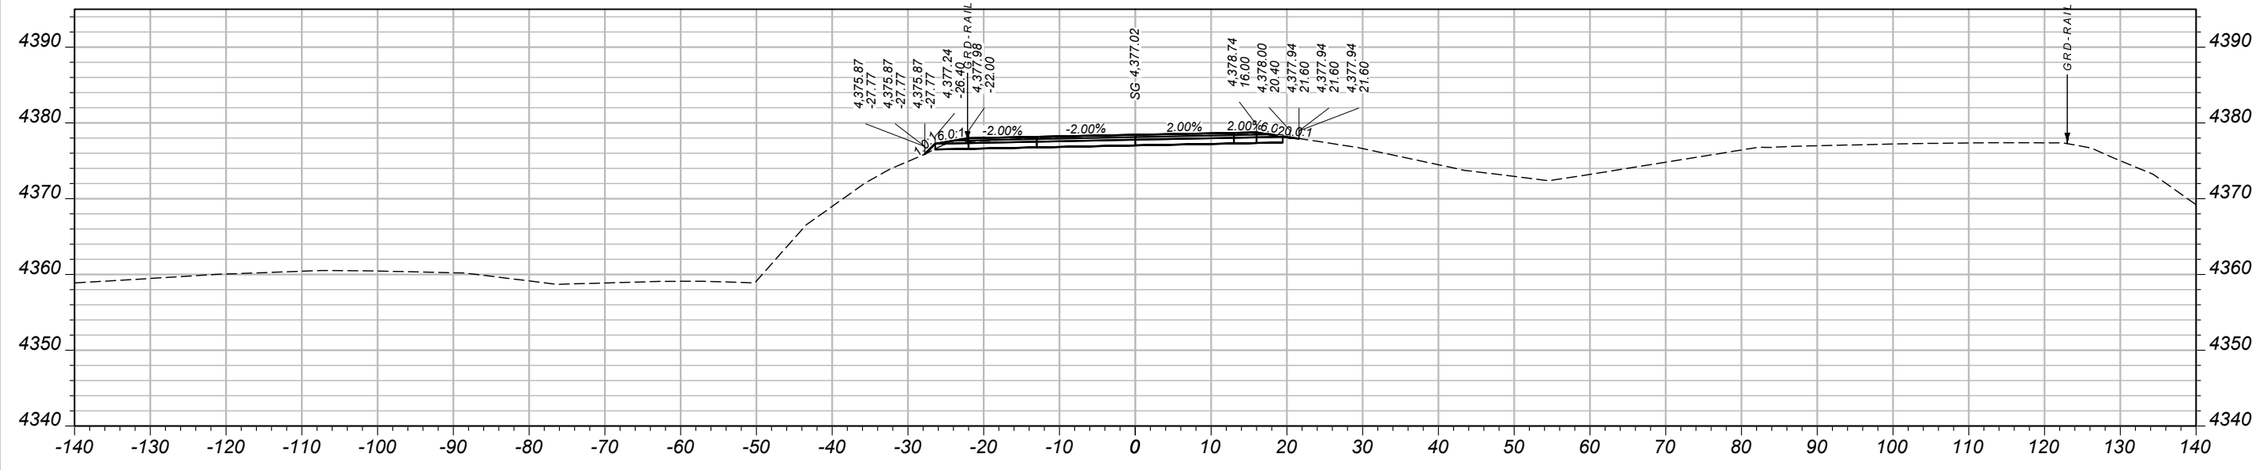

CV: 3 CY STA 120+50.00 FV: 0 CY

SHEET NO.
17

MAINLINE CROSS SECTIONS - WESTBOUND

PROJECT NAME: WHITEHALL - EAST
COUNTY: JEFFERSON
PROJECT ID: IM 90-5(101)249
UPN: 10003001

DESIGNED BY	DATE
B. BOONE	04/2026
REVIEWED BY	DATE
J. BRAZILL	5/2026
CHECKED BY	DATE
J. SOLIDAY	05/2026


10003001RDXSF010.DWG

MONTANA
Department of Transportation


CROSS SECTIONS

5/18/2026 10:53 AM


AWARD COPY

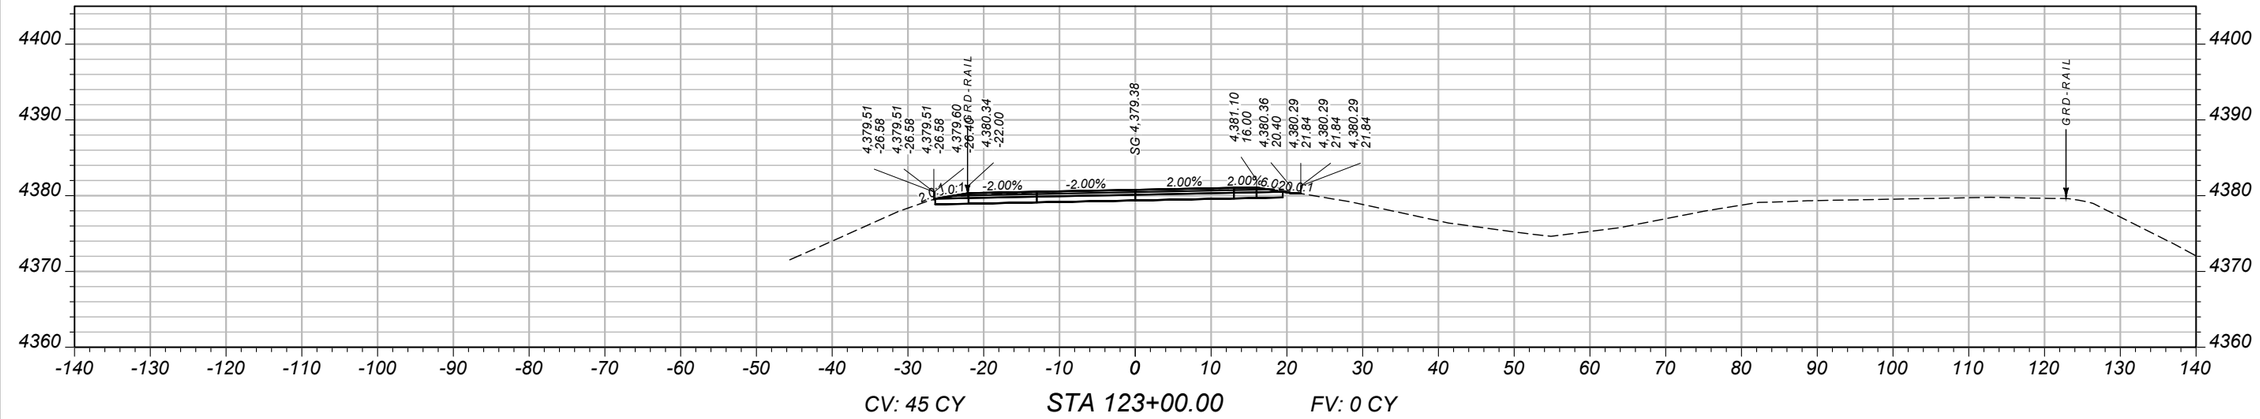

CV: 45 CY STA 123+00.00 FV: 0 CY

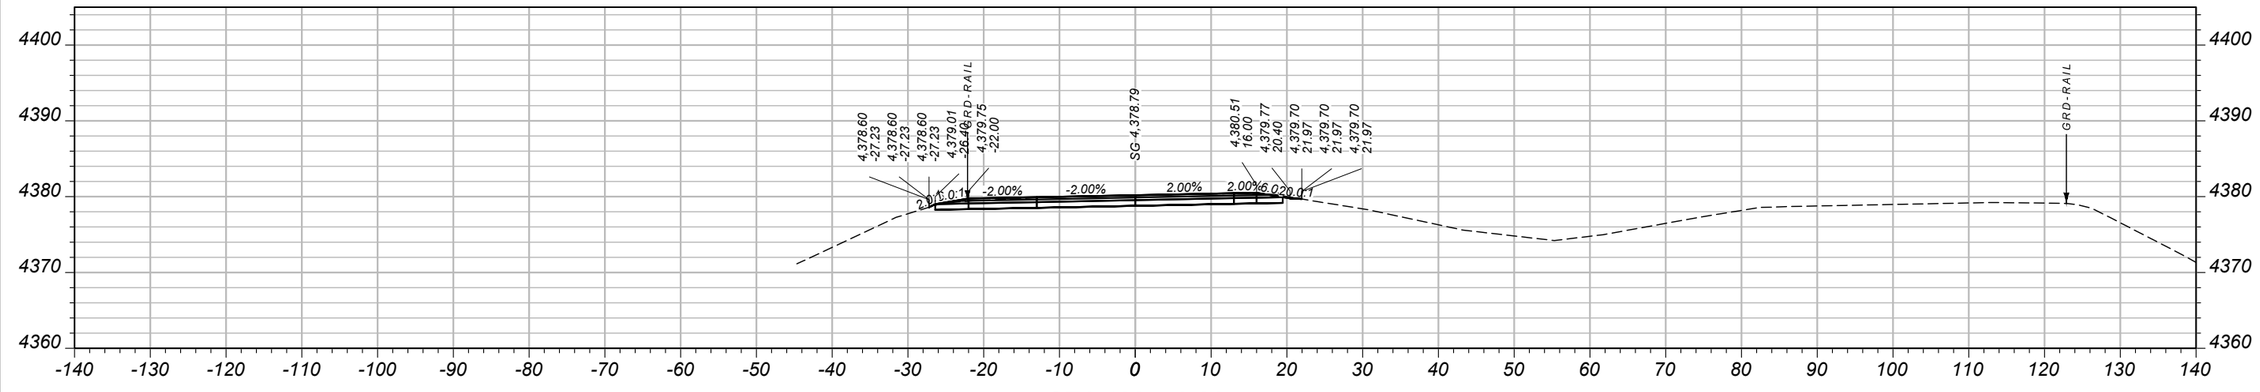

CV: 43 CY STA 122+50.00 FV: 0 CY

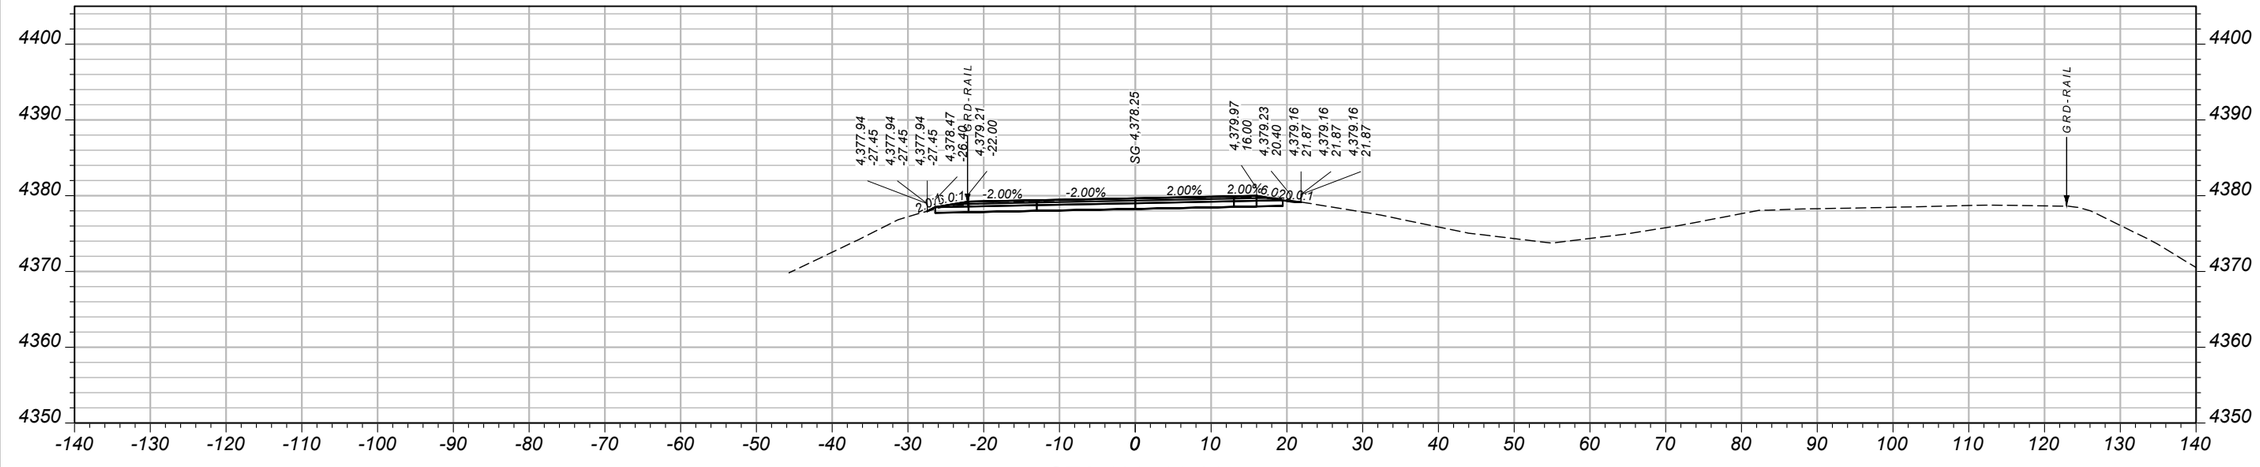

CV: 41 CY STA 122+00.00 FV: 0 CY

SHEET NO.
18

MAINLINE CROSS SECTIONS - WESTBOUND

PROJECT NAME WHITEHALL - EAST
COUNTY JEFFERSON
PROJECT ID IM 90-5(101)249
UPN 10003001


DESIGNED BY	B. BOONE	04/2026	REVIEWED BY	J. BRAZILL	5/2026
CHECKED BY	J. SOLIDAY	05/2026	10003001RDXSF010.DWG		

MONTANA
Department of Transportation


CROSS SECTIONS

5/18/2026 10:53 AM


AWARD COPY

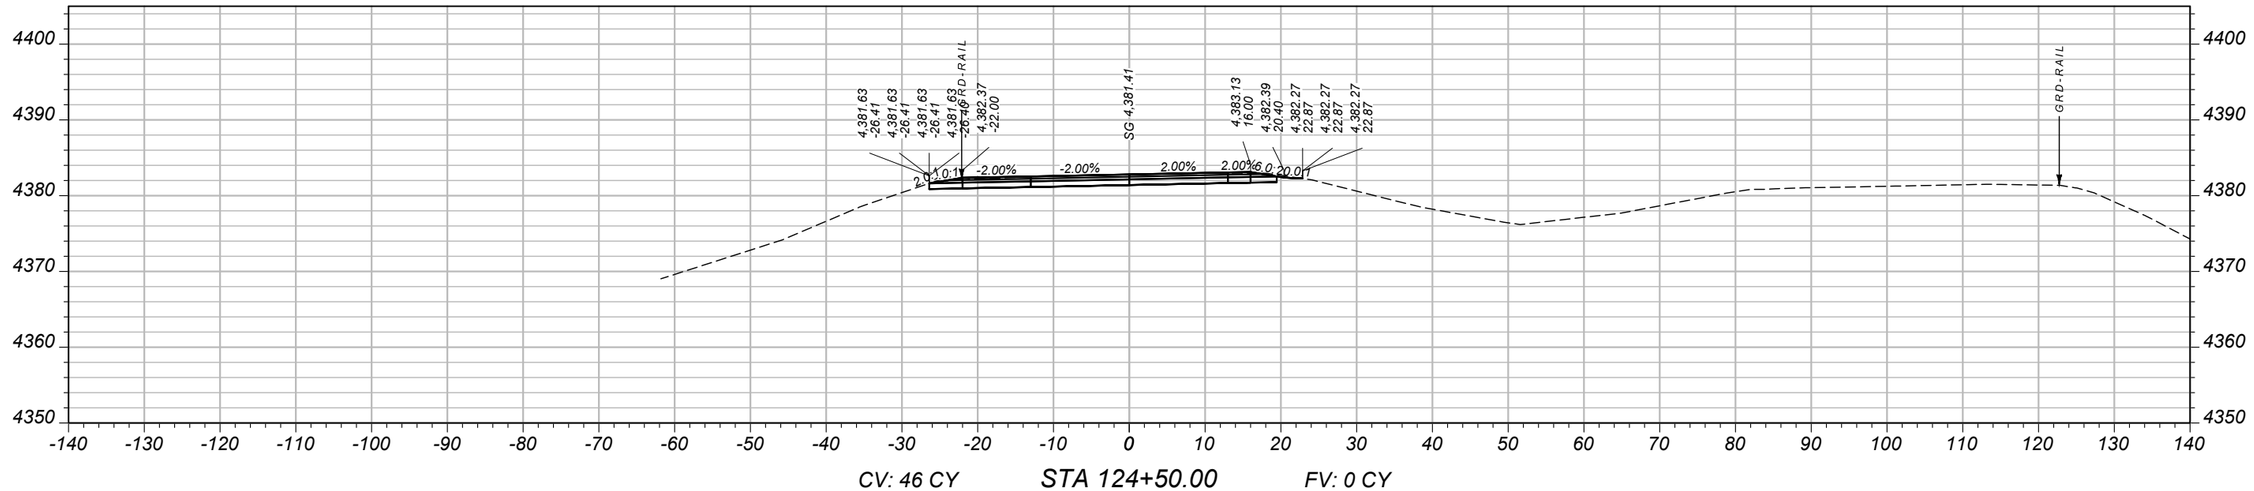

CV: 46 CY STA 124+50.00 FV: 0 CY

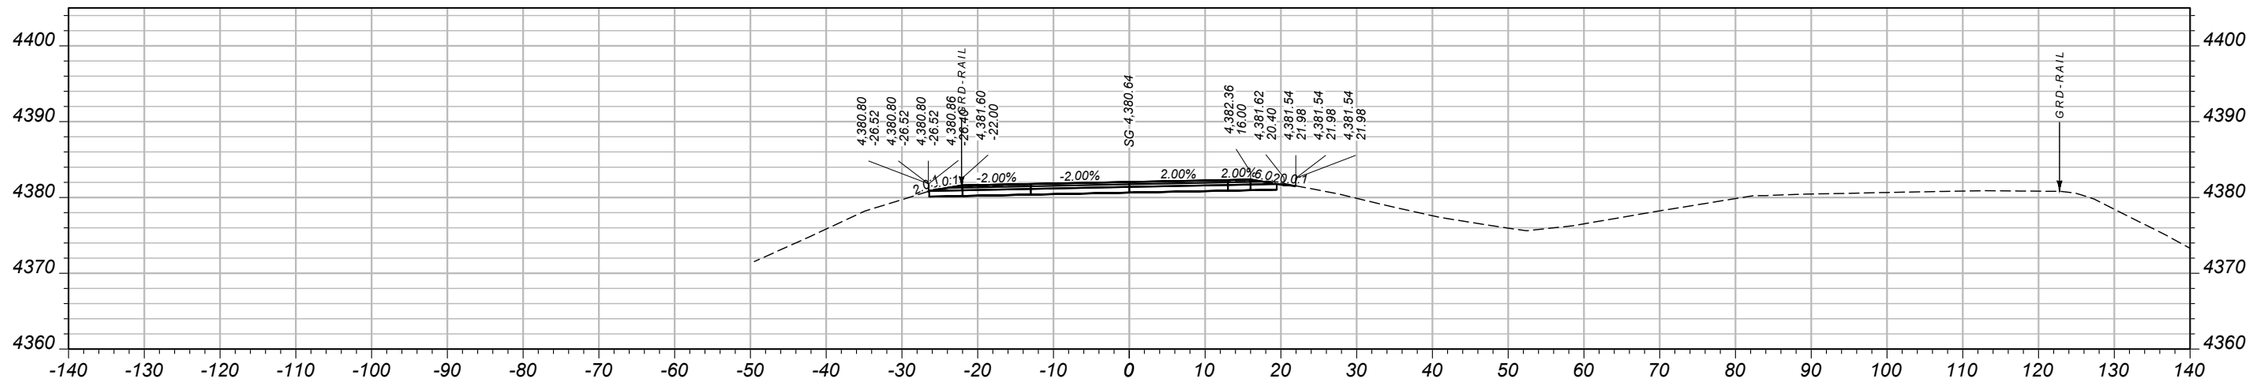

CV: 45 CY STA 124+00.00 FV: 0 CY

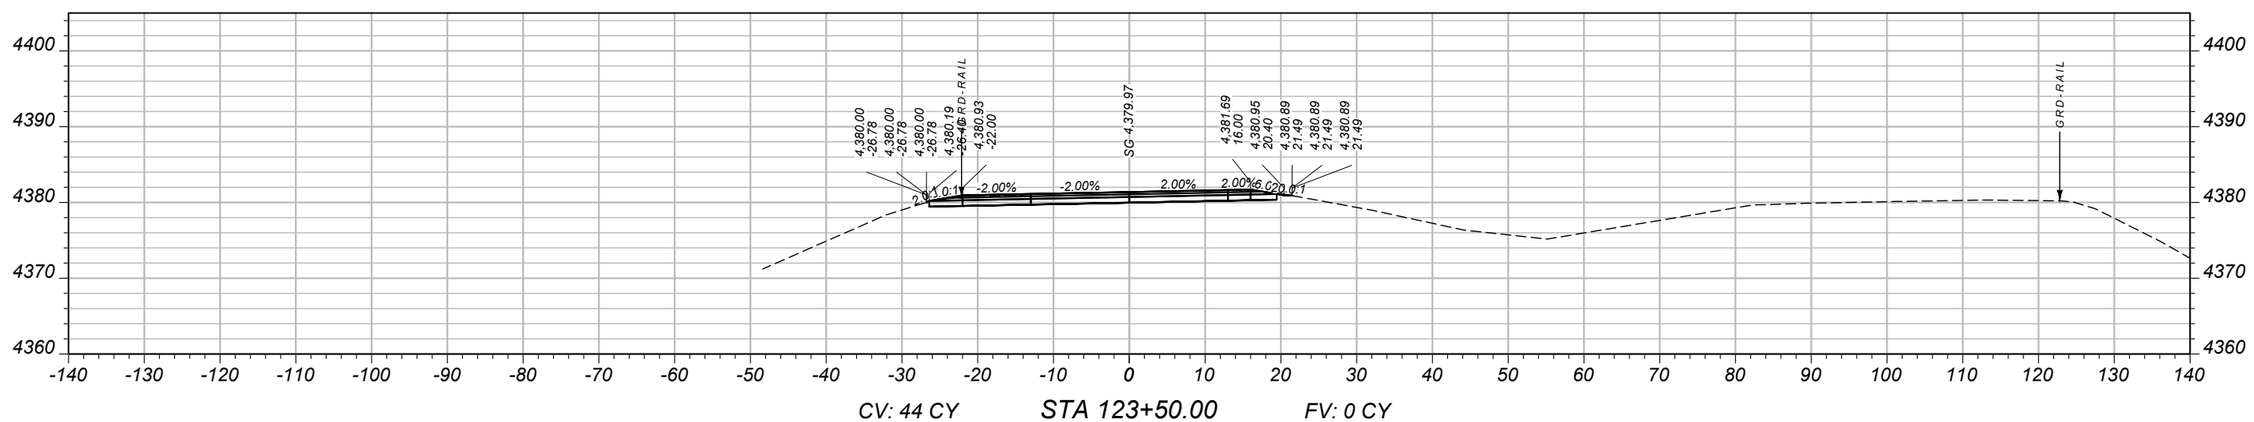

CV: 44 CY STA 123+50.00 FV: 0 CY

SHEET NO. 19

MAINLINE CROSS SECTIONS - WESTBOUND

PROJECT NAME: WHITEHALL - EAST
COUNTY: JEFFERSON
PROJECT ID: IM 90-5(101)249
UPN: 10003001

DESIGNED BY	04/2026		
B. BOONE			
REVIEWED BY	5/2026		
J. BRAZILL			
CHECKED BY	05/2026		
J. SOLIDAY			


MONTANA Department of Transportation

CROSS SECTIONS


5/18/2026 10:54 AM

10003001RDXSF010.DWG


AWARD COPY

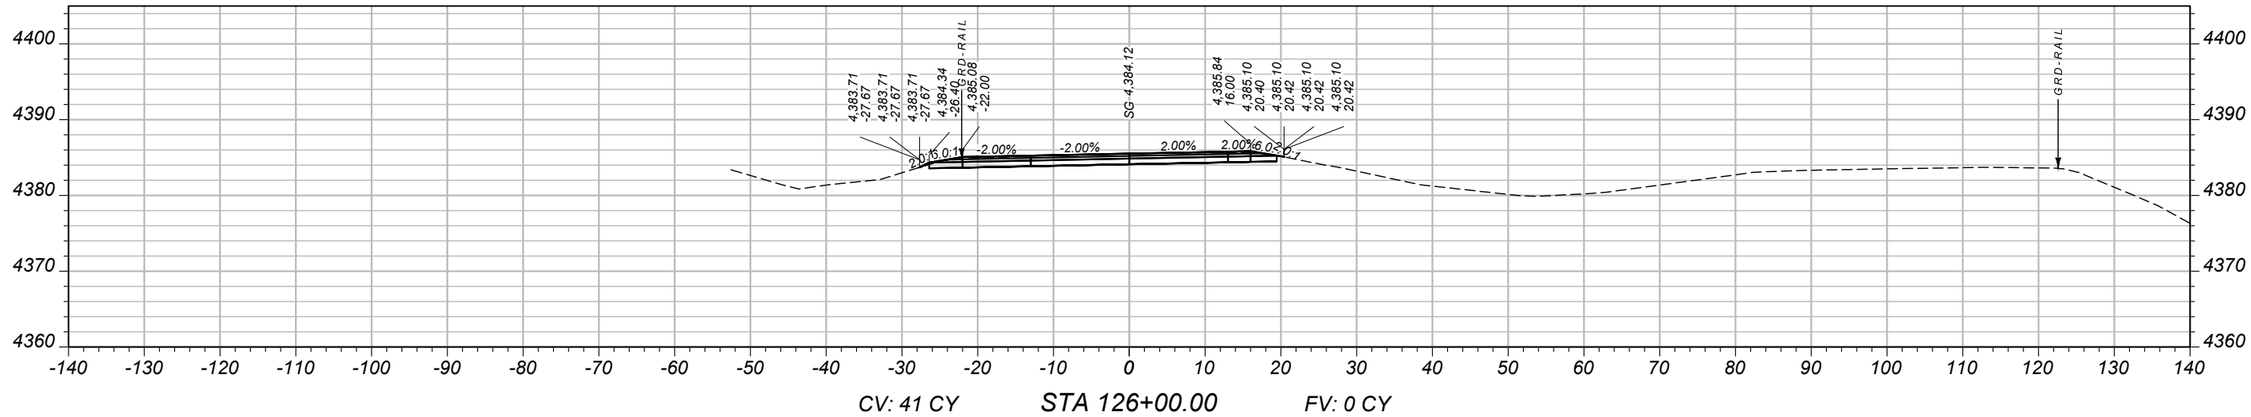

CV: 41 CY STA 126+00.00 FV: 0 CY

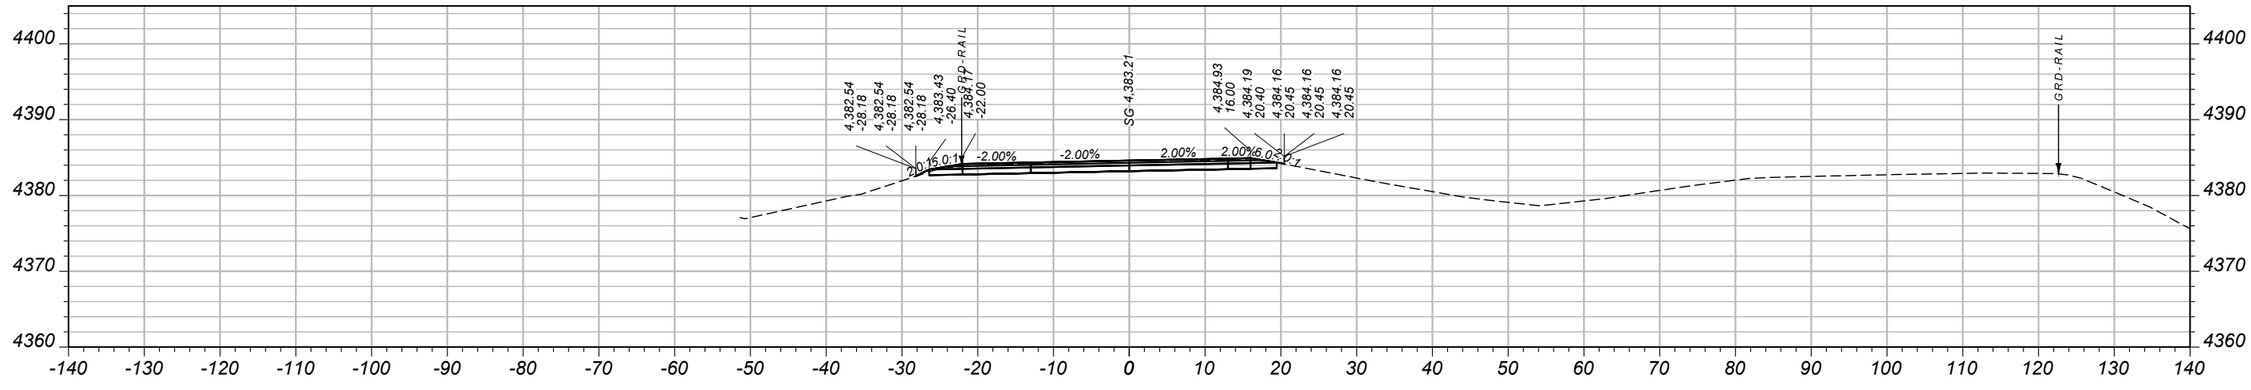

CV: 42 CY STA 125+50.00 FV: 0 CY

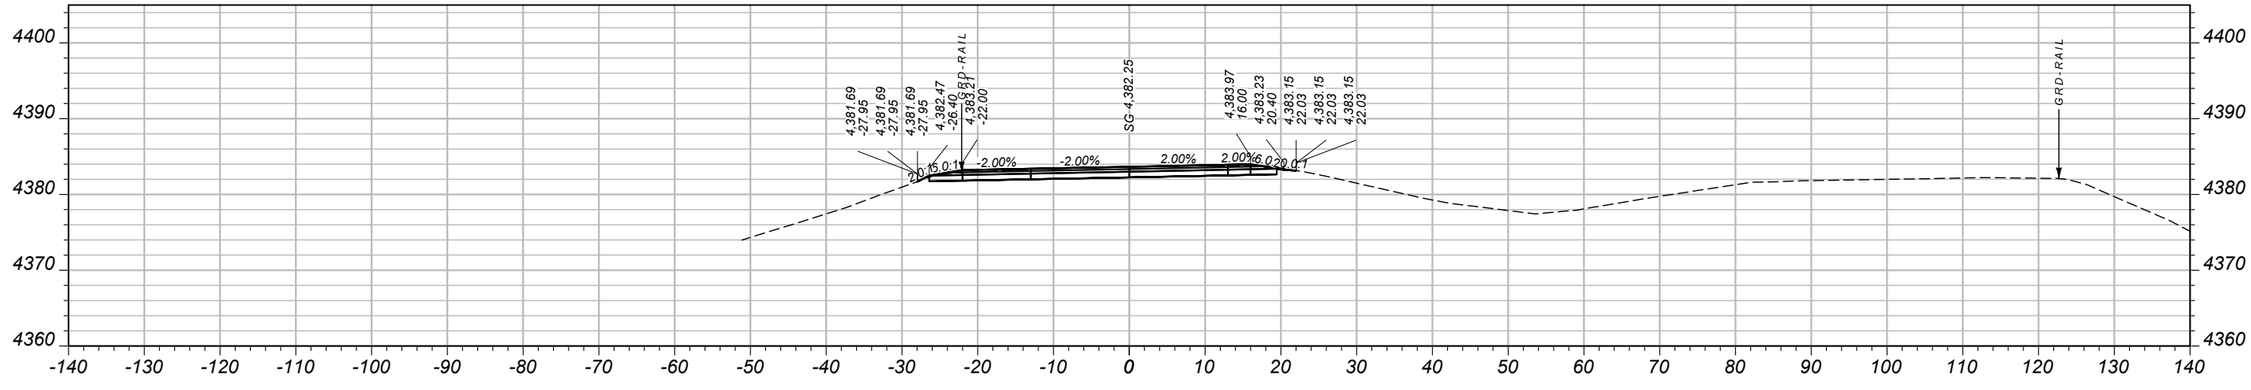

CV: 45 CY STA 125+00.00 FV: 0 CY

SHEET NO.
20

MAINLINE CROSS SECTIONS - WESTBOUND

PROJECT NAME: WHITEHALL - EAST
COUNTY: JEFFERSON
PROJECT ID: IM 90-5(101)249
UPN: 10003001

DESIGNED BY	B. BOONE	04/2026	
REVIEWED BY	J. BRAZILL	5/2026	
CHECKED BY	J. SOLIDAY	05/2026	


MONTANA
Department of Transportation


CROSS SECTIONS


5/18/2026 10:54 AM

10003001RDXSF010.DWG

AWARD COPY

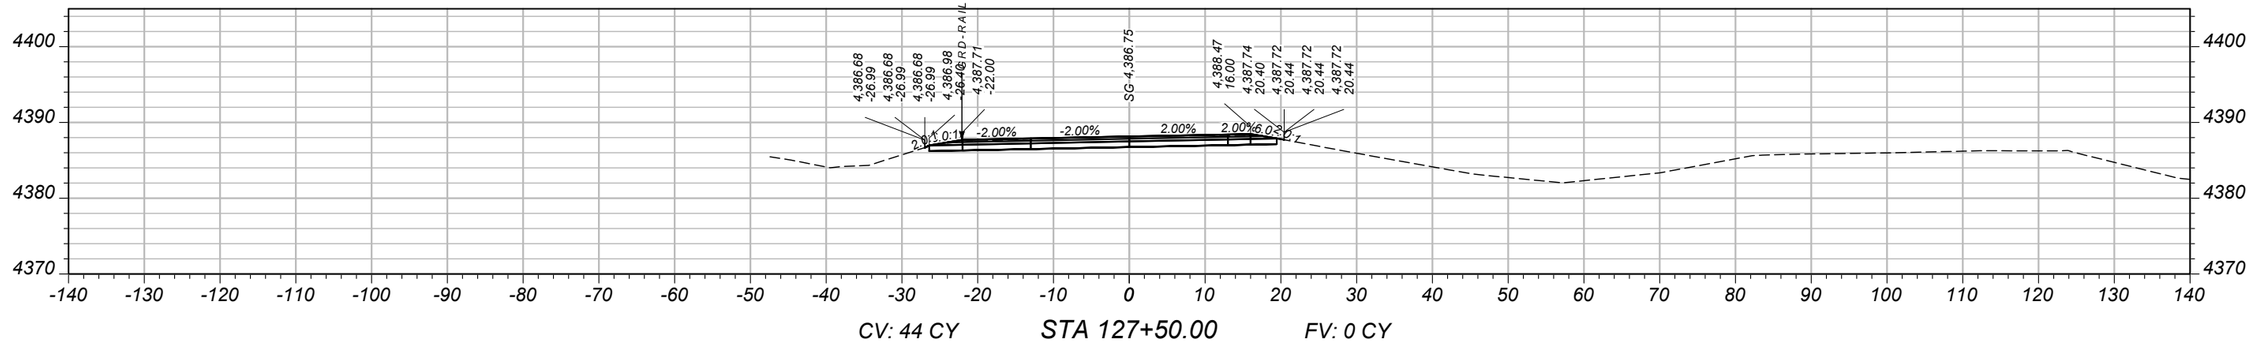

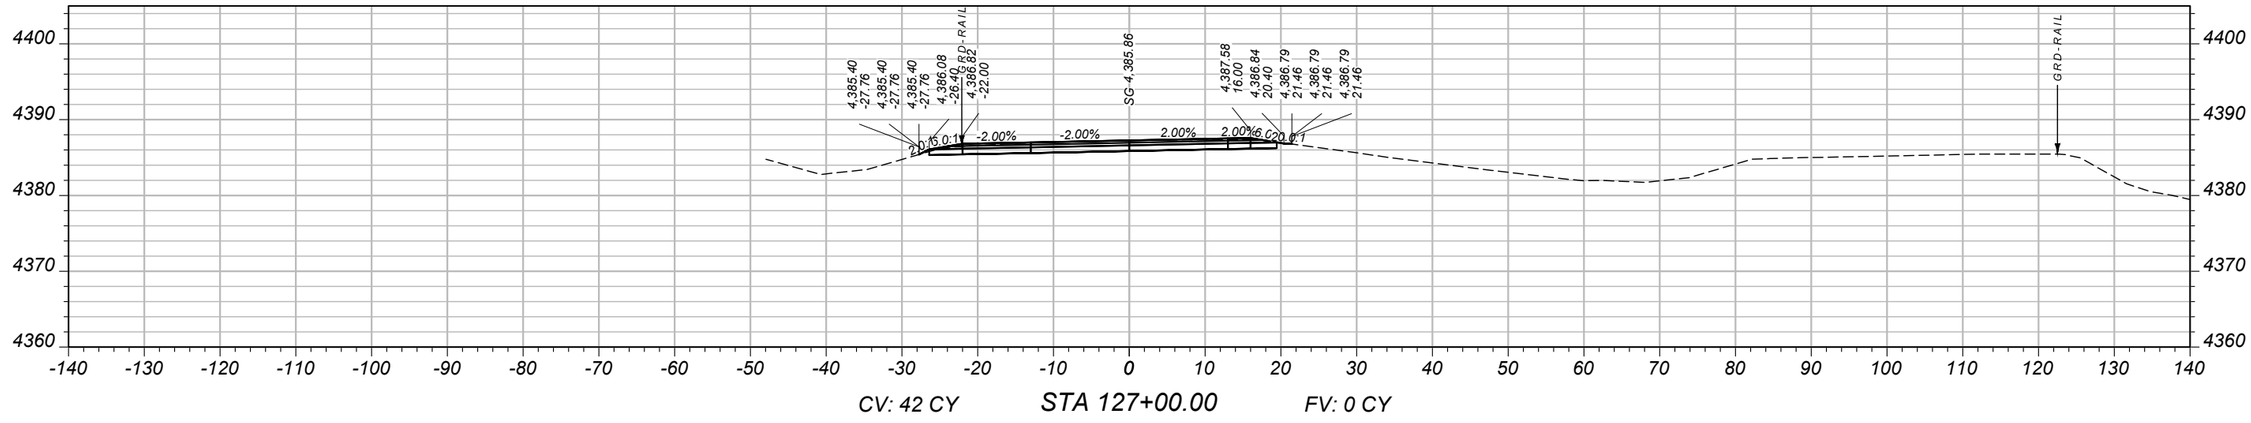

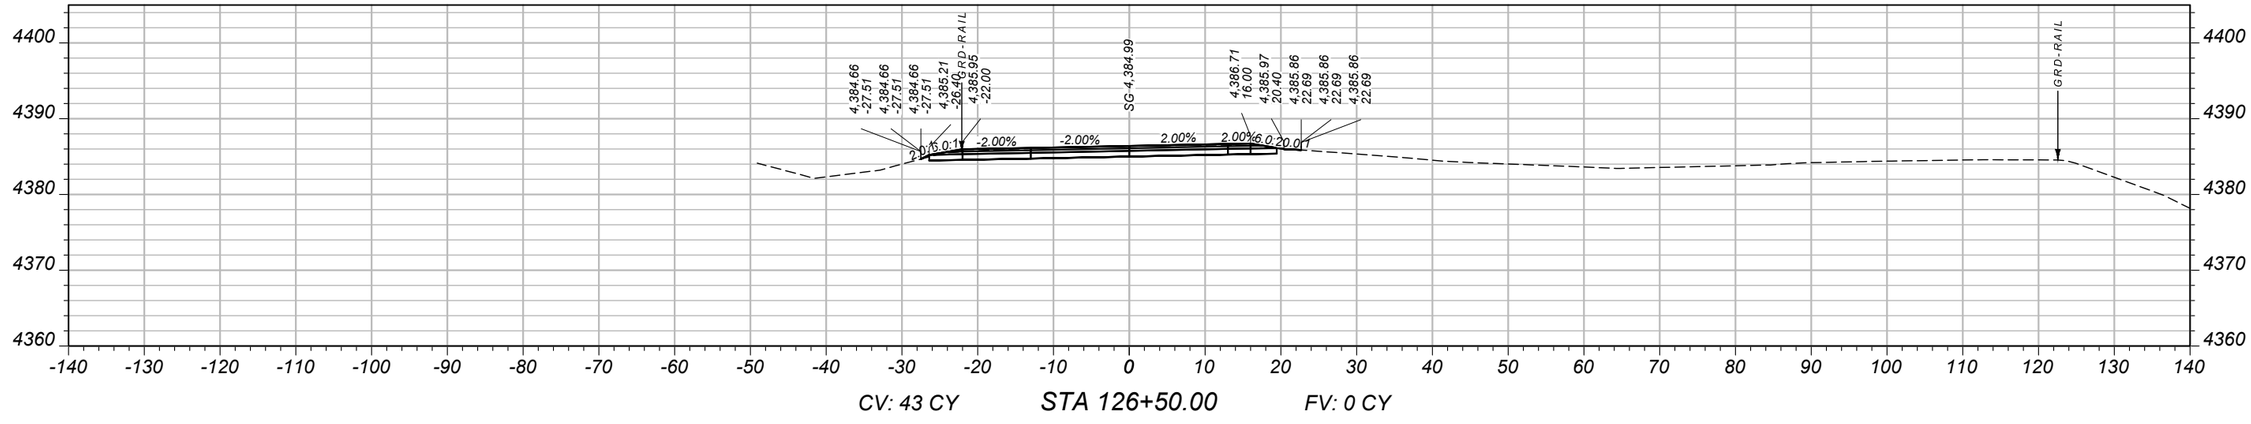

SHEET NO.
21

MAINLINE CROSS SECTIONS - WESTBOUND

PROJECT NAME: WHITEHALL - EAST
COUNTY: JEFFERSON
PROJECT ID: IM 90-5(101)249
UPN: 10003001


DESIGNED BY	B. BOONE	04/2026	
REVIEWED BY	J. BRAZILL	5/2026	
CHECKED BY	J. SOLIDAY	05/2026	

10003001RDXSF010.DWG


MONTANA
Department of Transportation

CROSS SECTIONS


5/18/2026 10:54 AM

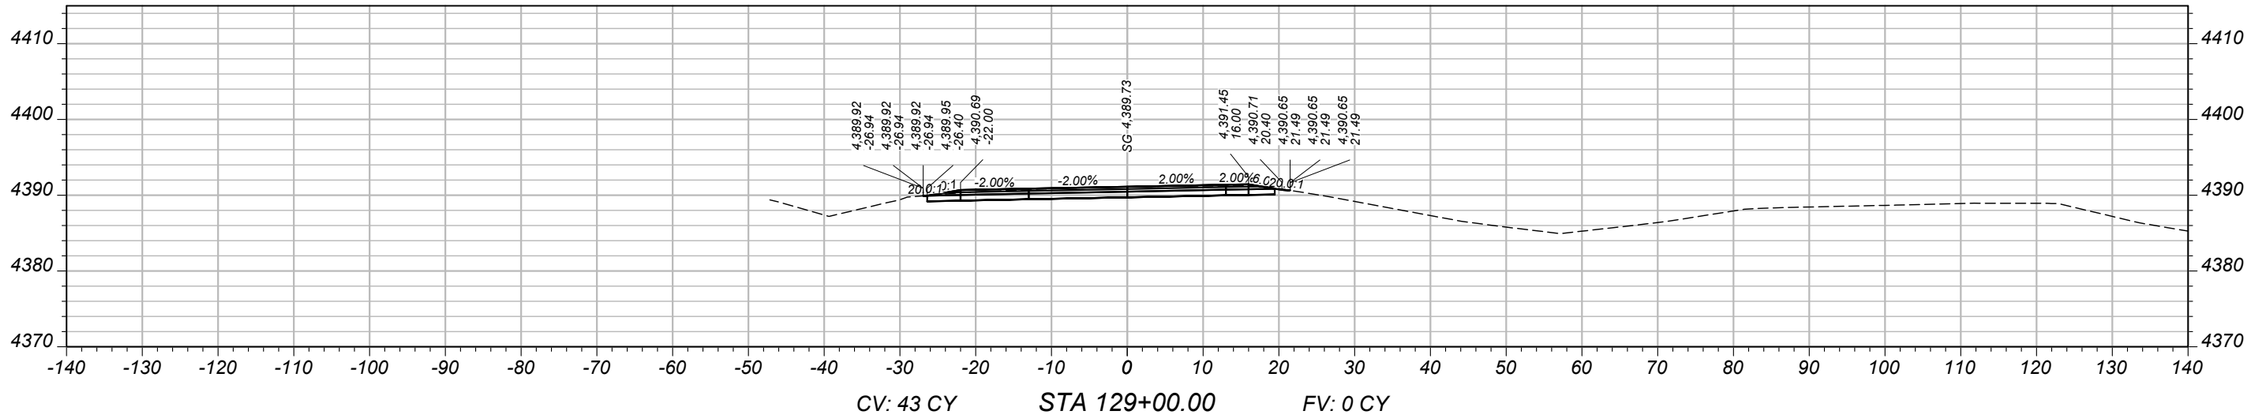

CV: 43 CY STA 129+00.00 FV: 0 CY

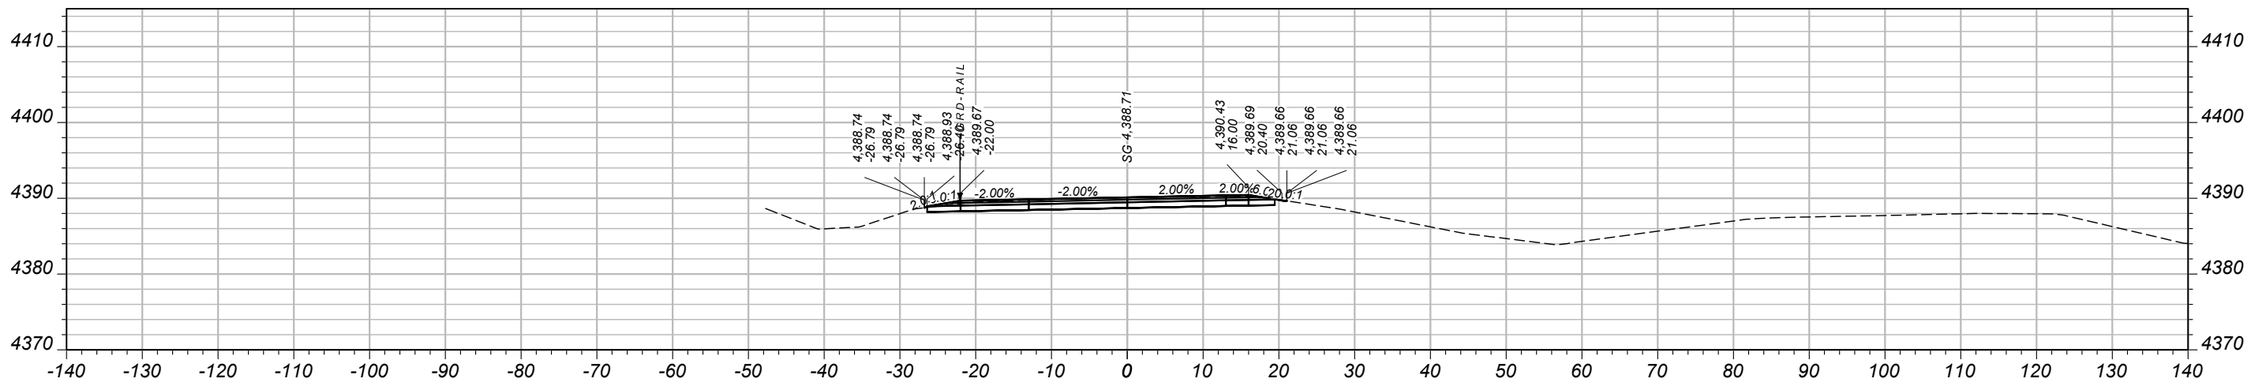

CV: 40 CY STA 128+50.00 FV: 0 CY

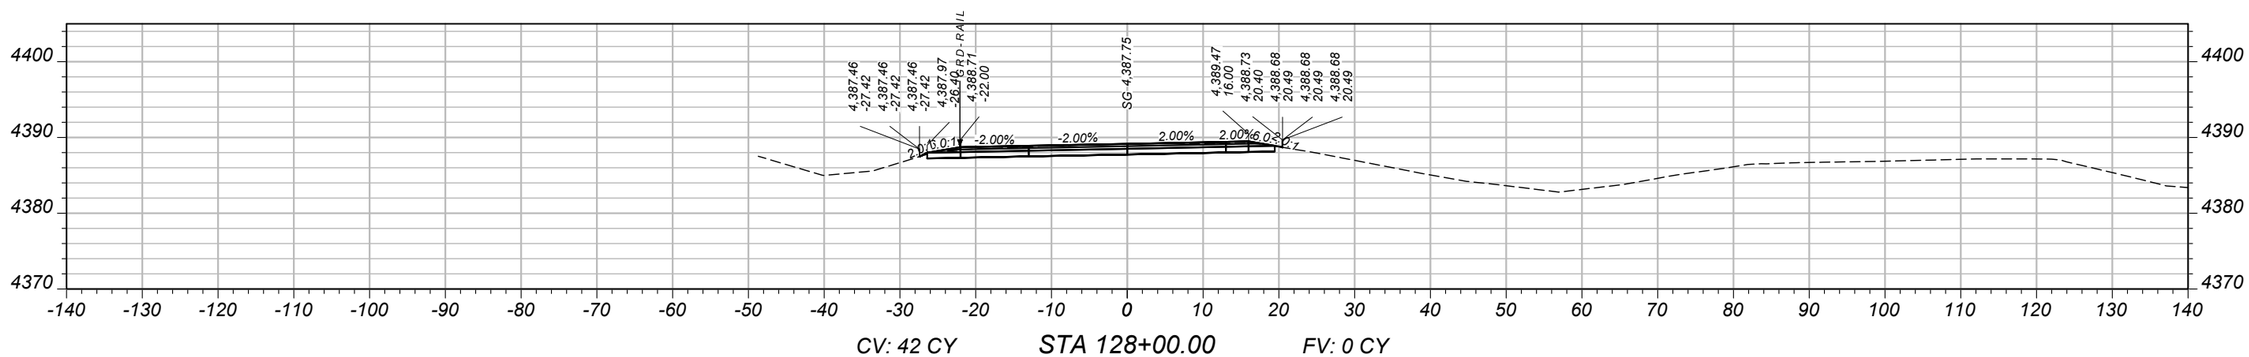

CV: 42 CY STA 128+00.00 FV: 0 CY

SHEET NO.
22

MAINLINE CROSS SECTIONS - WESTBOUND

PROJECT NAME: WHITEHALL - EAST
COUNTY: JEFFERSON
PROJECT ID: IM 90-5(101)249
UPN: 10003001

DESIGNED BY		REVIEWED BY		CHECKED BY	
B. BOONE	04/2026	J. BRAZILL	5/2026	J. SOLIDAY	05/2026


MONTANA Department of Transportation

CROSS SECTIONS


10003001RDXSF010.DWG

5/18/2026 10:54 AM


AWARD COPY

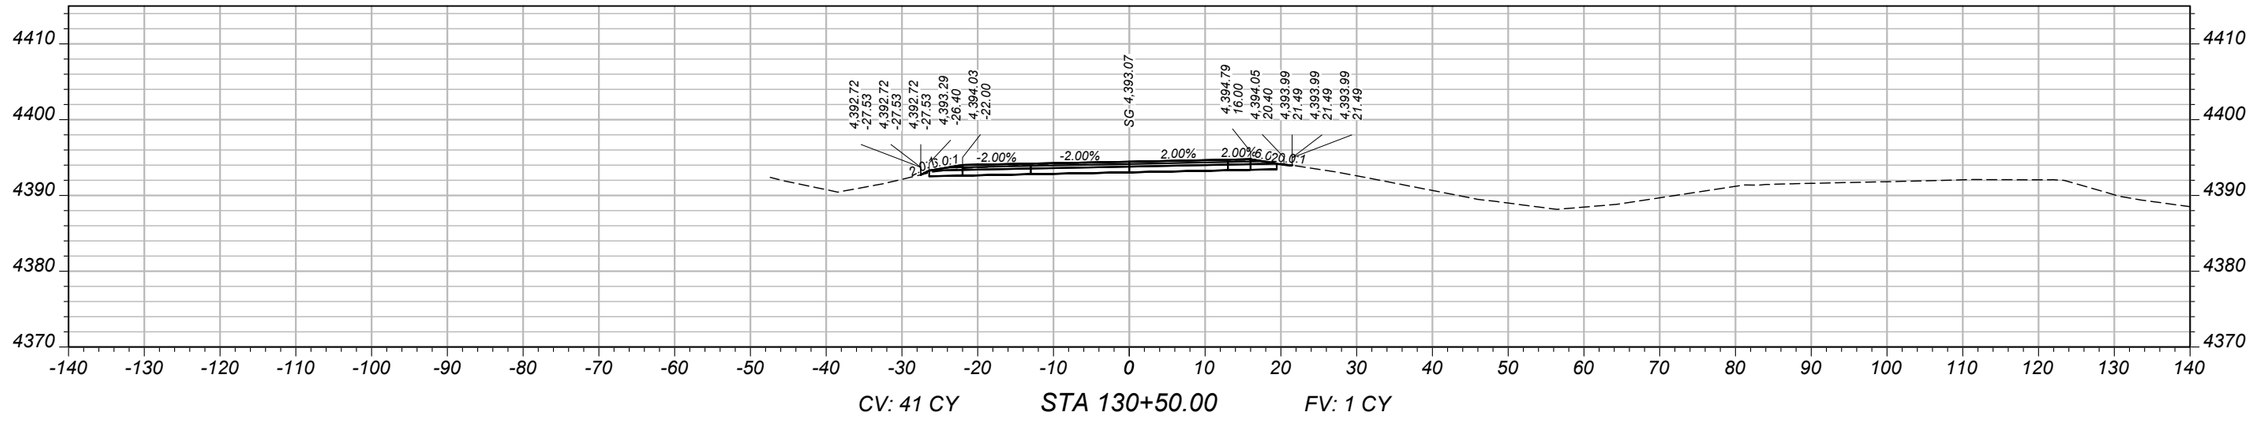

CV: 41 CY STA 130+50.00 FV: 1 CY

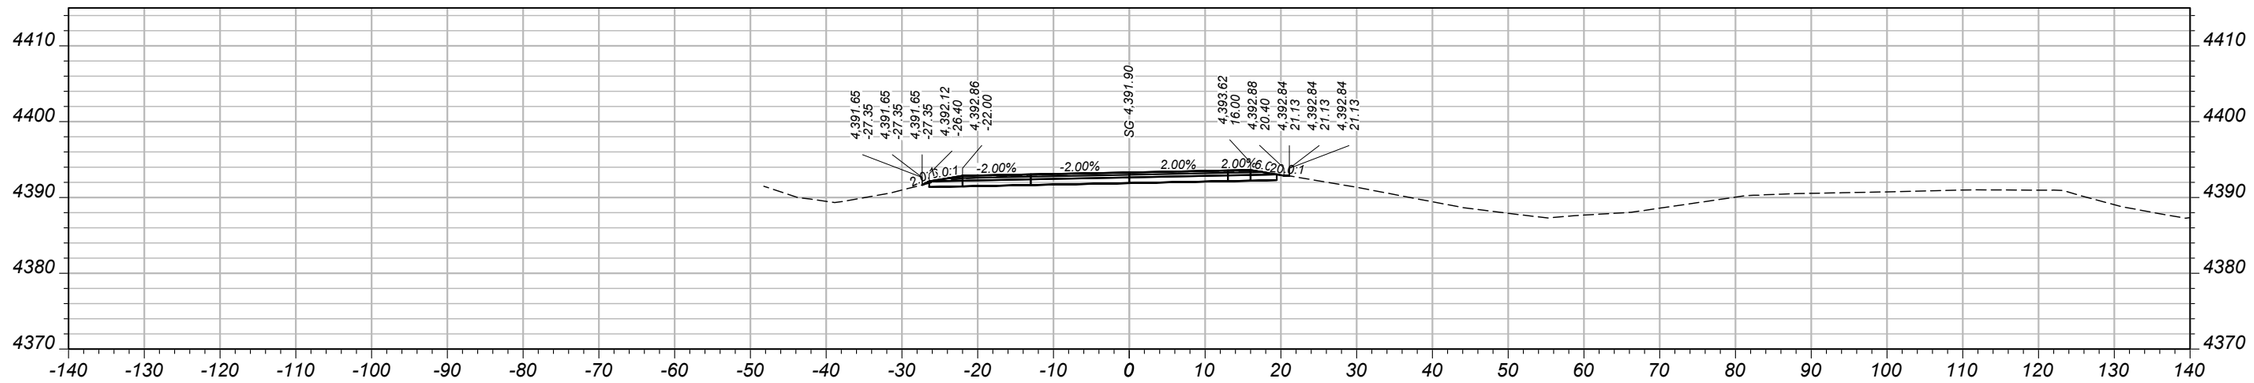

CV: 41 CY STA 130+00.00 FV: 0 CY

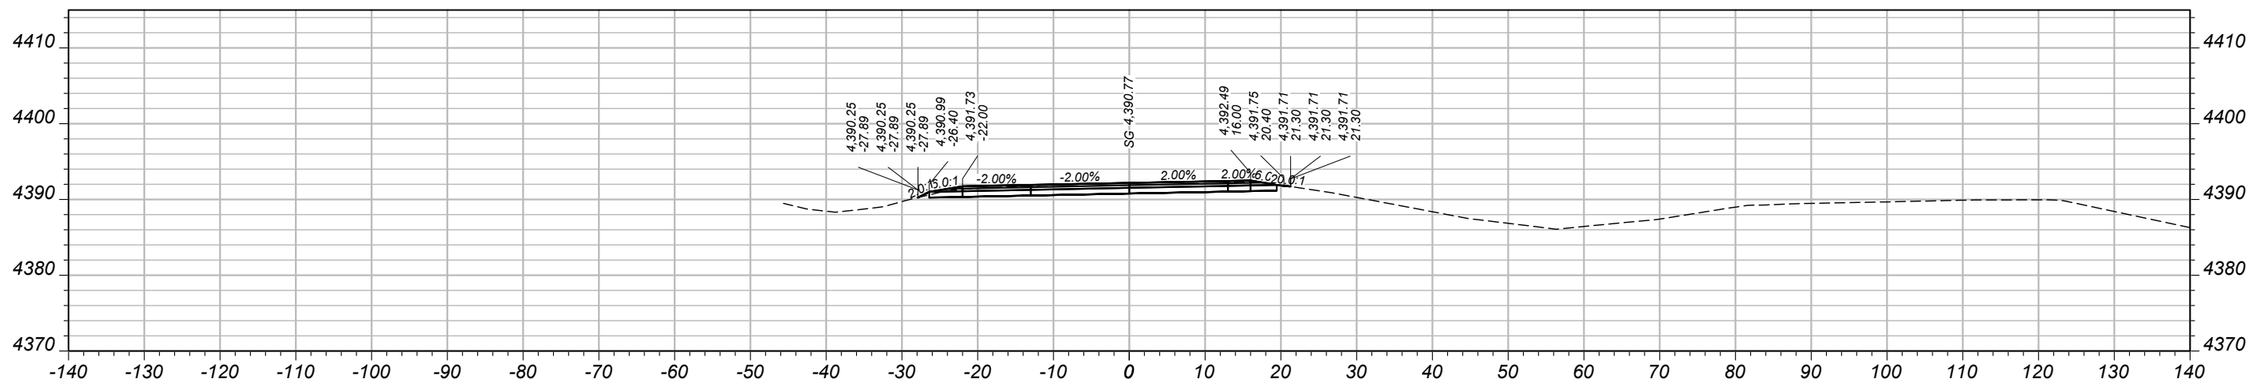

CV: 41 CY STA 129+50.00 FV: 1 CY

SHEET NO.
23

MAINLINE CROSS SECTIONS - WESTBOUND

PROJECT NAME: WHITEHALL - EAST
COUNTY: JEFFERSON
PROJECT ID: IM 90-5(101)249
UPN: 10003001

DESIGNED BY		REVIEWED BY		CHECKED BY	
B. BOONE	04/2026	J. BRAZILL	5/2026	J. SOLIDAY	05/2026


10003001RDXSF010.DWG

MONTANA
Department of Transportation


CROSS SECTIONS

5/18/2026 10:54 AM


AWARD COPY

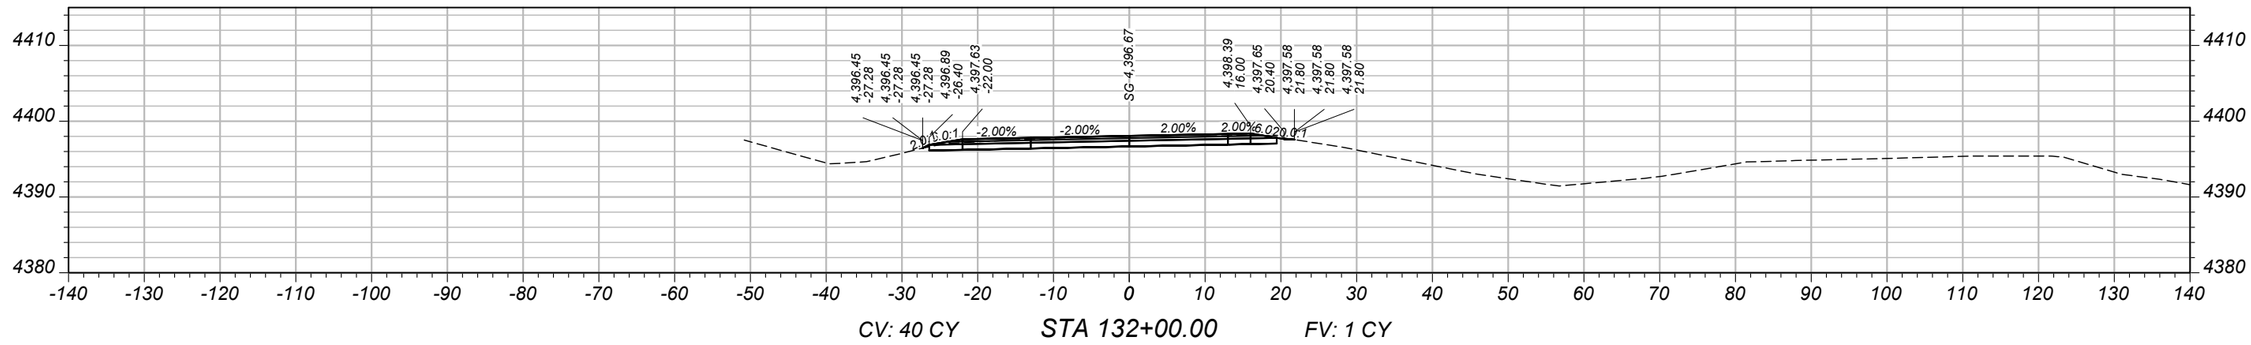

CV: 40 CY STA 132+00.00 FV: 1 CY

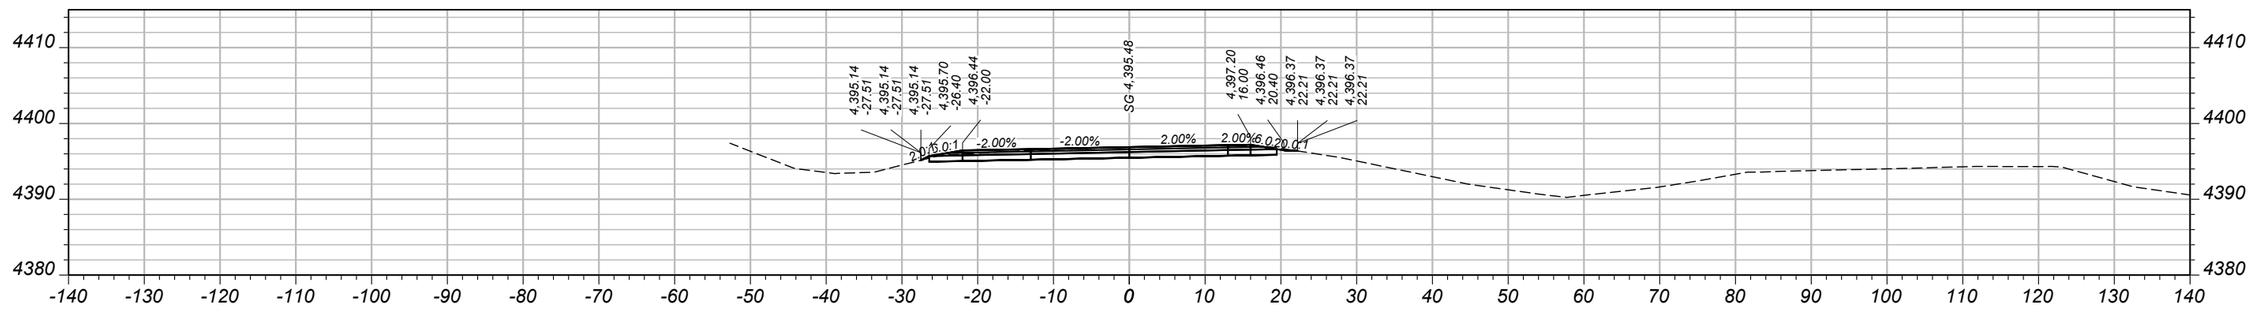

CV: 41 CY STA 131+50.00 FV: 0 CY

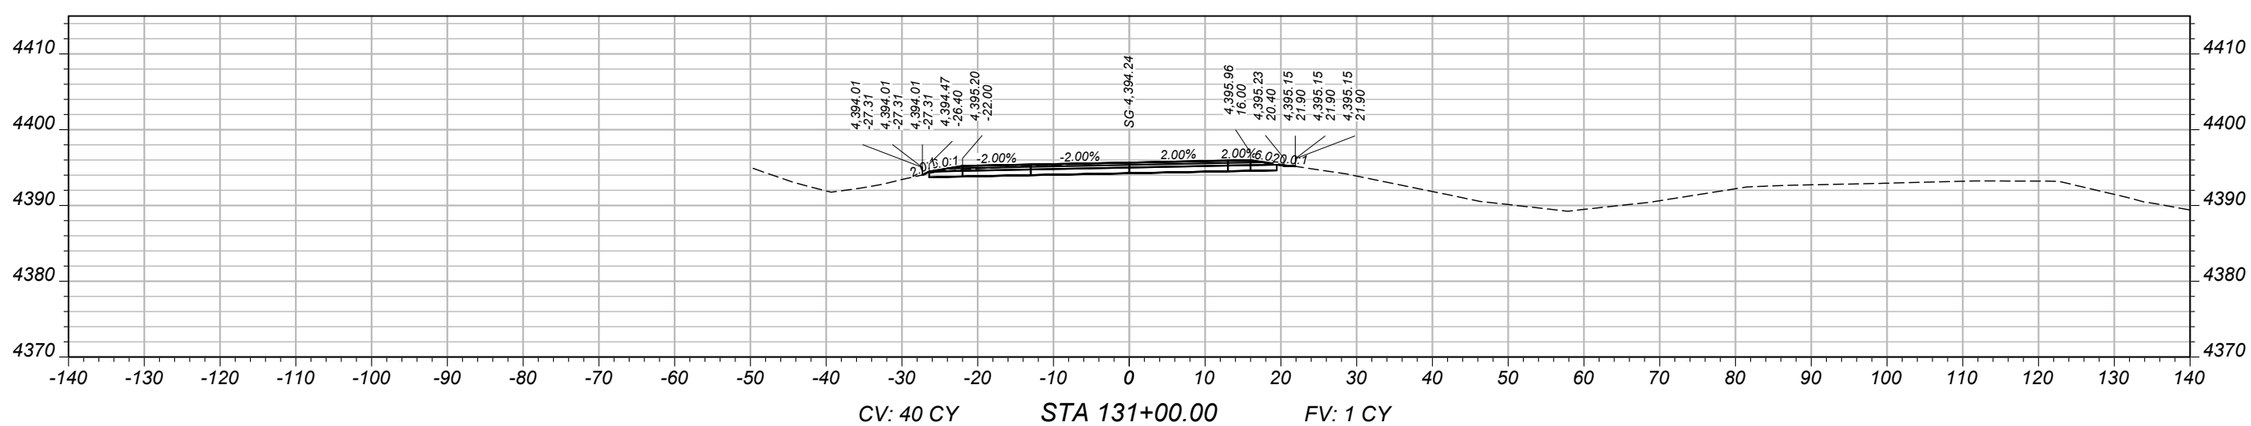

CV: 40 CY STA 131+00.00 FV: 1 CY

SHEET NO.
24

MAINLINE CROSS SECTIONS - WESTBOUND

PROJECT NAME WHITEHALL - EAST
COUNTY JEFFERSON
PROJECT ID IM 90-5(101)249
UPN 10003001


DESIGNED BY B. BOONE 04/2026
REVIEWED BY J. BRAZILL 5/2026
CHECKED BY J. SOLIDAY 05/2026
10003001RDXSF010.DWG

MONTANA Department of Transportation


CROSS SECTIONS

5/18/2026 10:54 AM


AWARD COPY

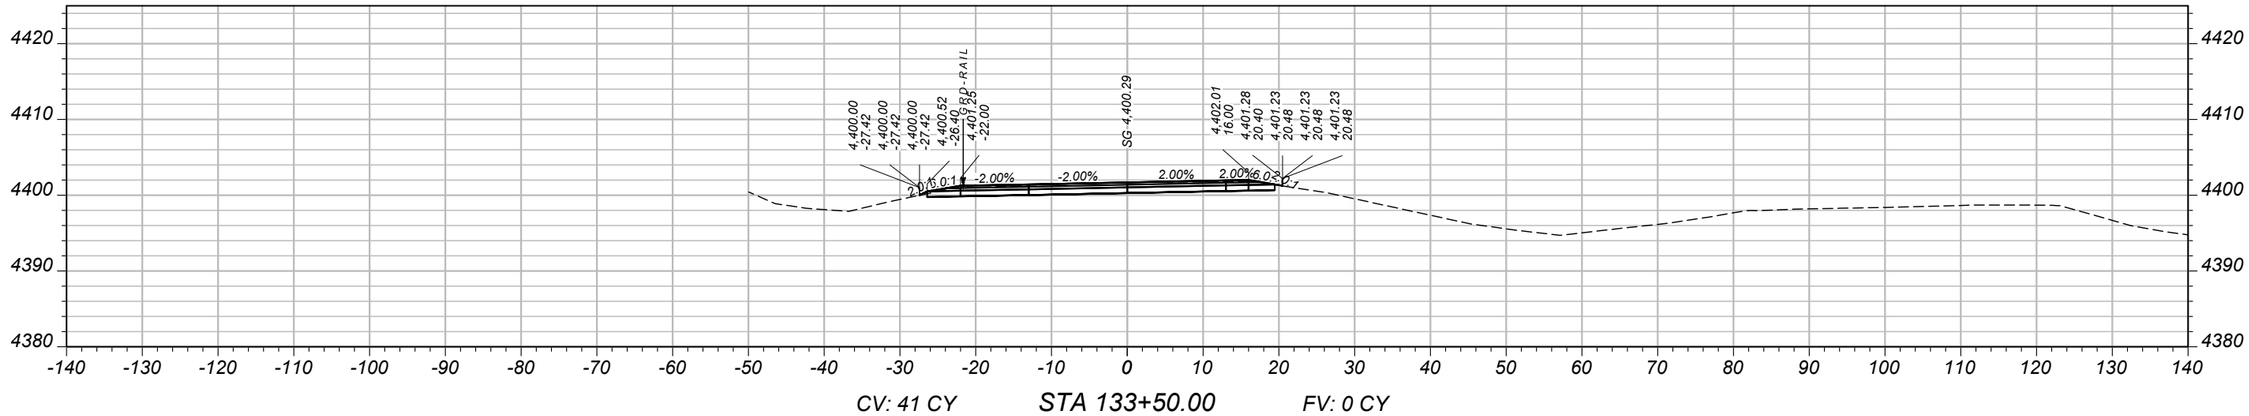

CV: 41 CY STA 133+50.00 FV: 0 CY

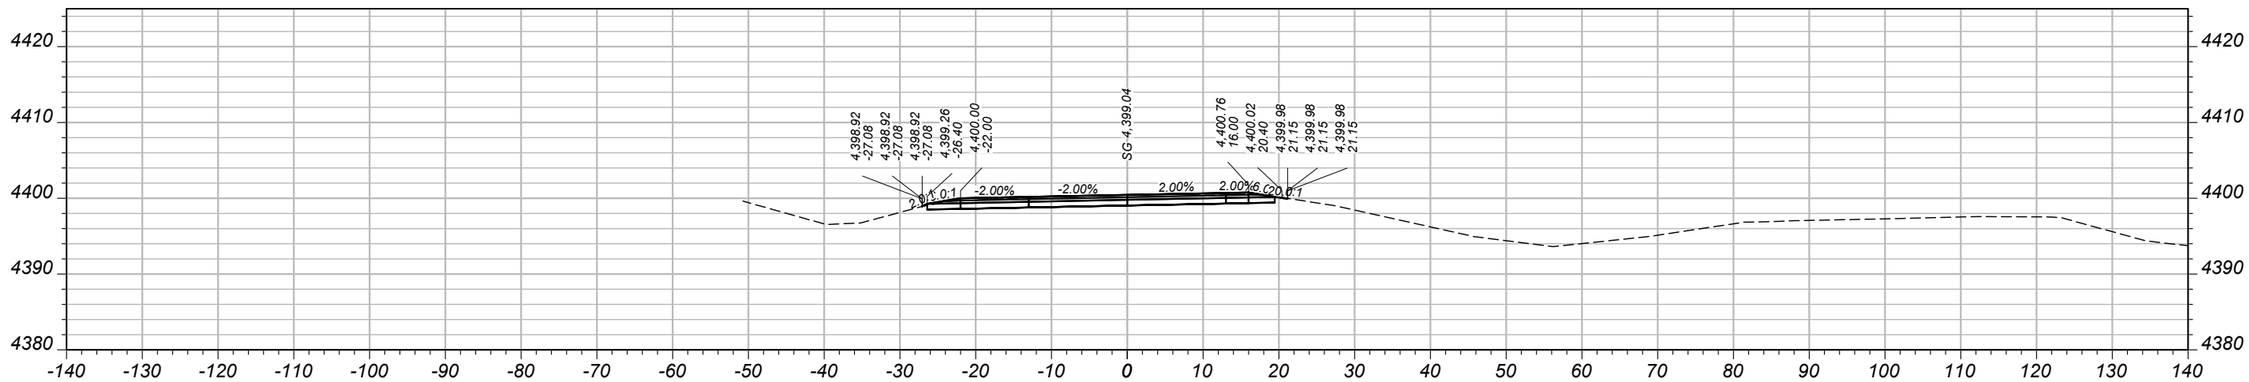

CV: 43 CY STA 133+00.00 FV: 0 CY

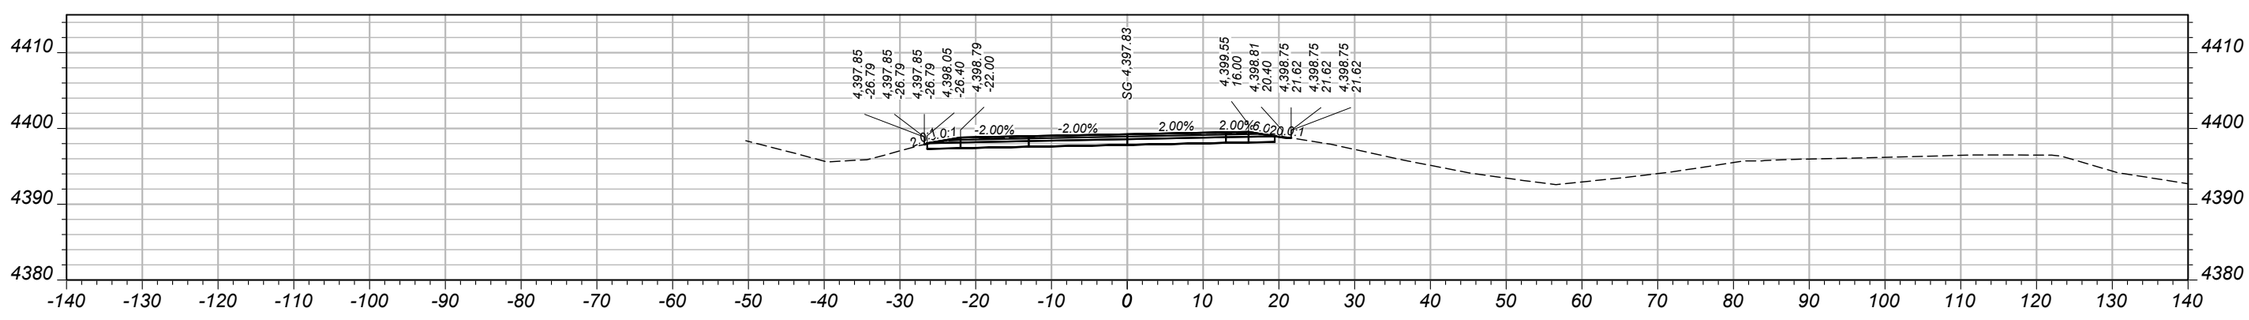

CV: 41 CY STA 132+50.00 FV: 0 CY

SHEET NO. 25

MAINLINE CROSS SECTIONS - WESTBOUND

PROJECT NAME: WHITEHALL - EAST
COUNTY: JEFFERSON
PROJECT ID: IM 90-5(101)249
UPN: 10003001

DESIGNED BY		REVIEWED BY		CHECKED BY	
B. BOONE	04/2026	J. BRAZILL	5/2026	J. SOLIDAY	05/2026


MONTANA Department of Transportation

CROSS SECTIONS


10003001RDXSF010.DWG

5/18/2026 10:54 AM


AWARD COPY

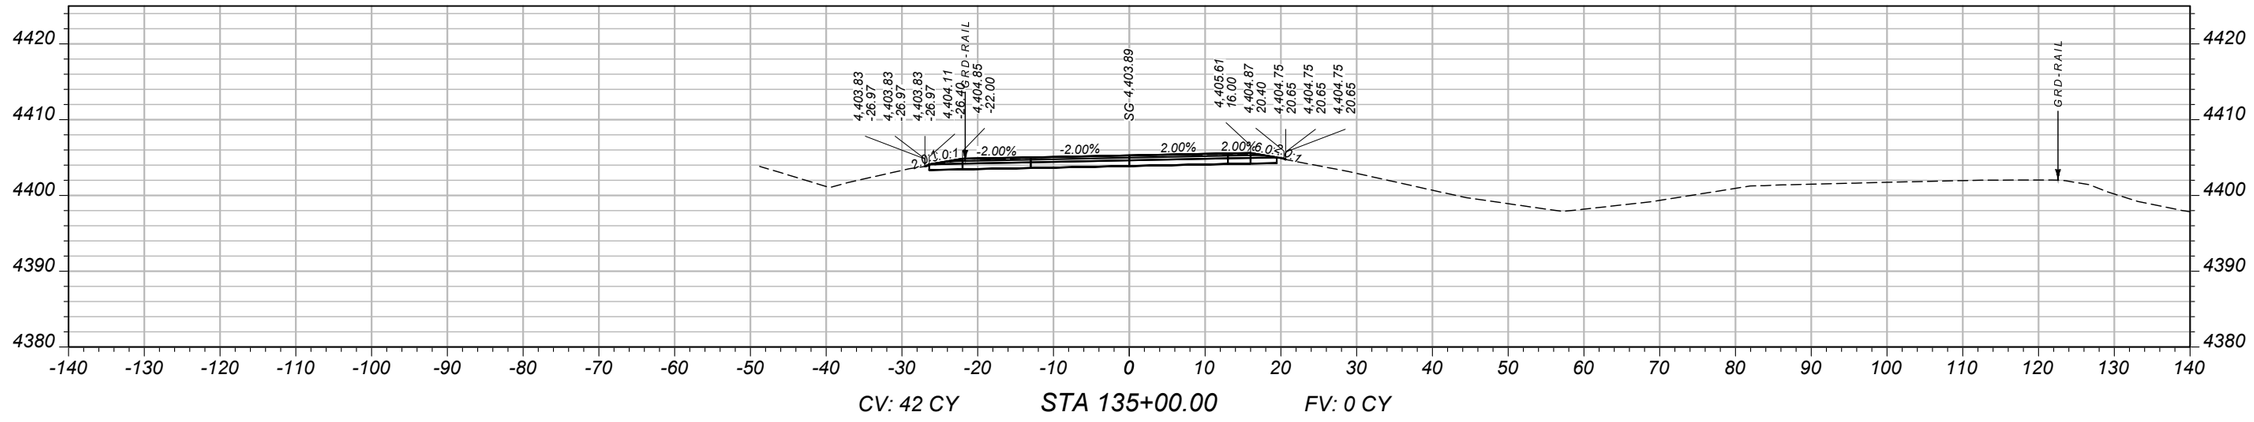

CV: 42 CY STA 135+00.00 FV: 0 CY

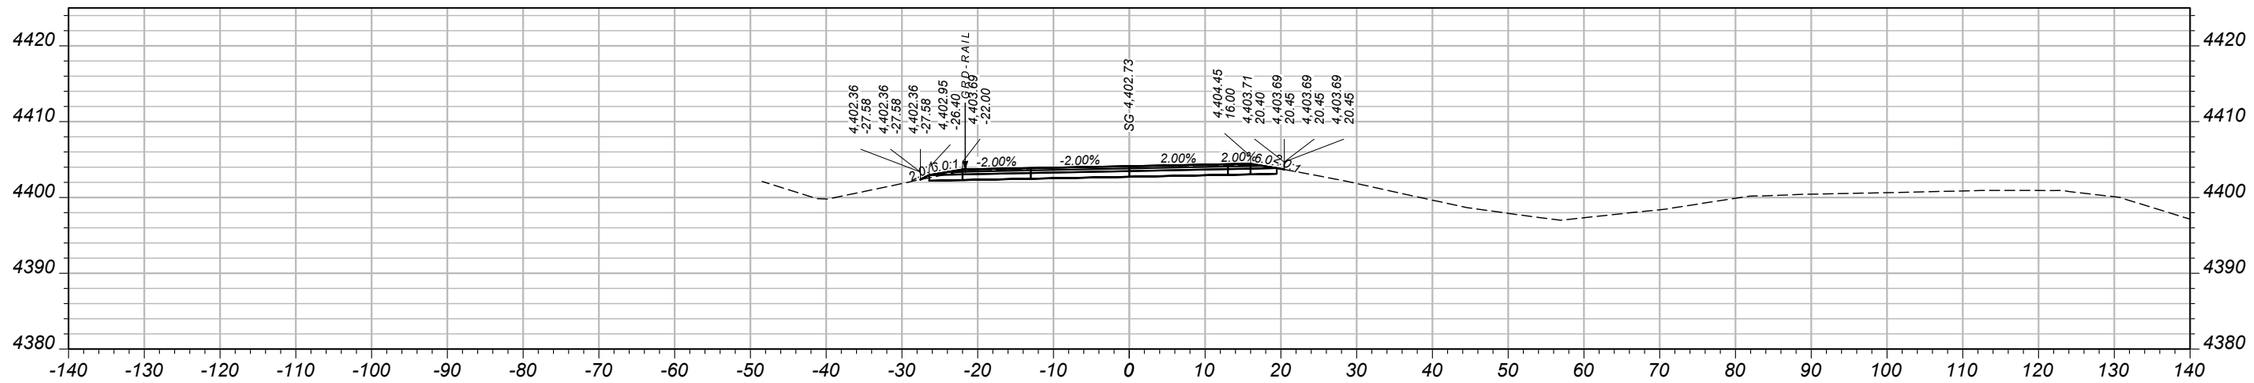

CV: 41 CY STA 134+50.00 FV: 1 CY

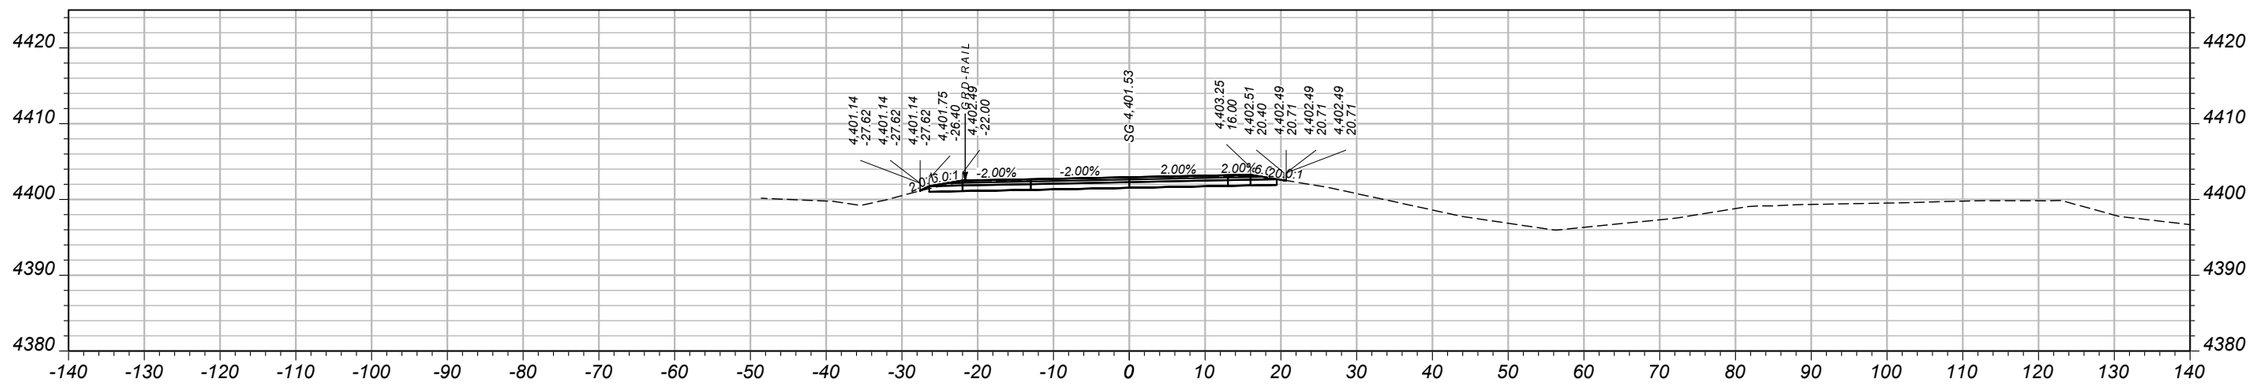

CV: 40 CY STA 134+00.00 FV: 1 CY

SHEET NO.
26

MAINLINE CROSS SECTIONS - WESTBOUND


PROJECT NAME: WHITEHALL - EAST
COUNTY: JEFFERSON
PROJECT ID: IM 90-5(101)249
UPN: 10003001

DESIGNED BY		04/2026
B. BOONE	REVIEWED BY	5/2026
J. BRAZILL	CHECKED BY	05/2026
J. SOLIDAY	10003001RDXSF010.DWG	


MONTANA
Department of Transportation

CROSS SECTIONS


5/18/2026 10:54 AM

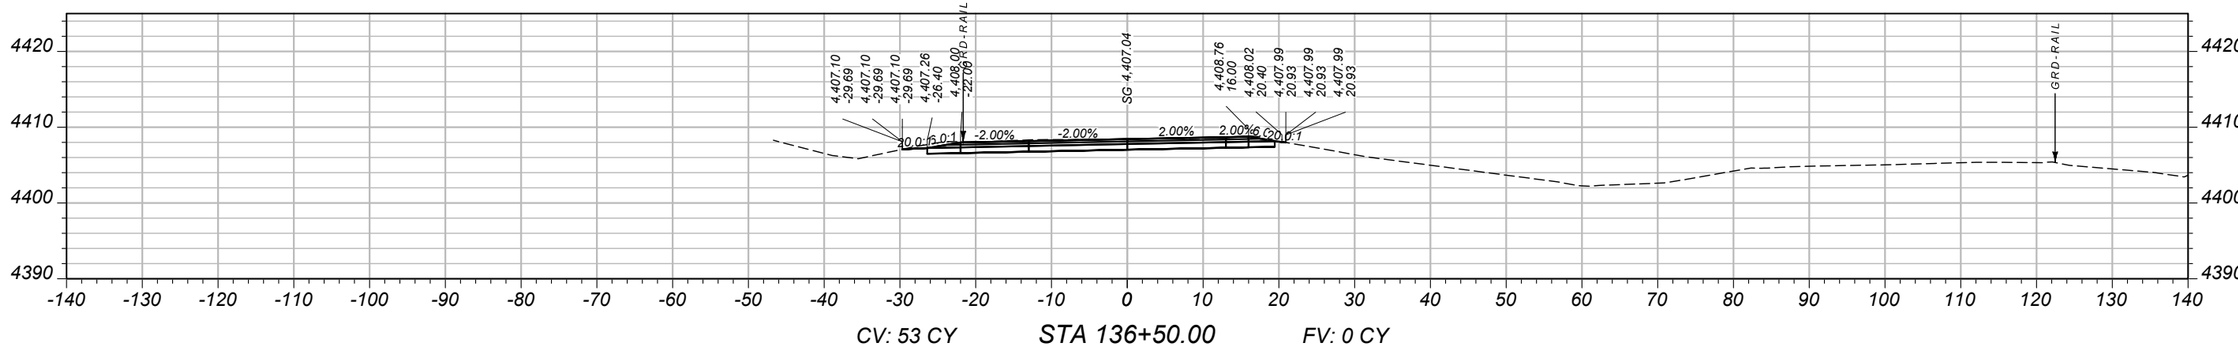

CV: 53 CY STA 136+50.00 FV: 0 CY

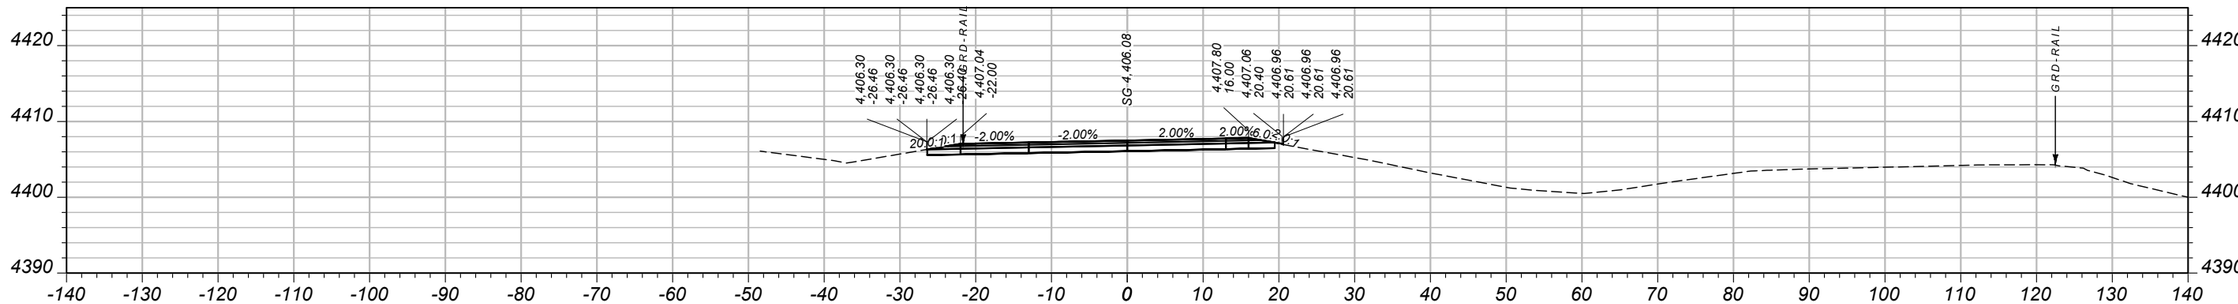

CV: 45 CY STA 136+00.00 FV: 0 CY

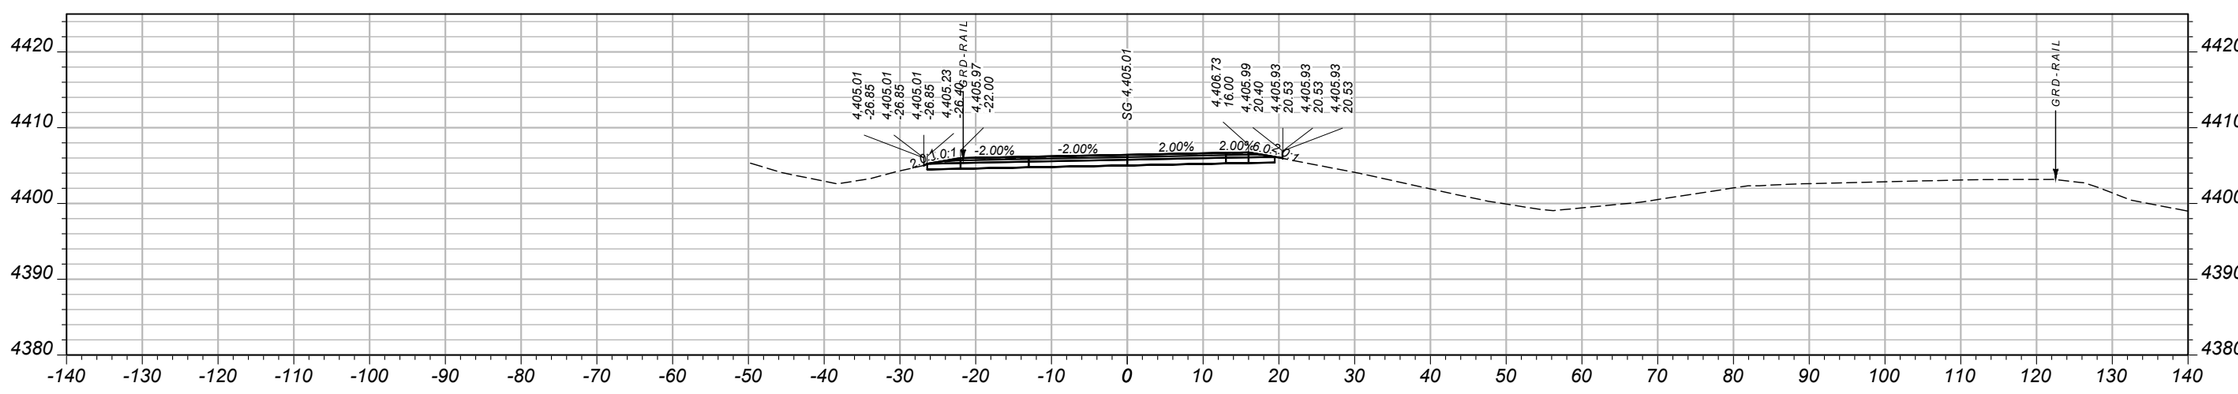

CV: 42 CY STA 135+50.00 FV: 0 CY

SHEET NO. 27

MAINLINE CROSS SECTIONS - WESTBOUND

PROJECT NAME	WHITEHALL - EAST
COUNTY	JEFFERSON
PROJECT ID	IM 90-5(101)249
UPN	10003001

DESIGNED BY	B. BOONE	04/2026
REVIEWED BY	J. BRAZILL	5/2026
CHECKED BY	J. SOLIDAY	05/2026


MONTANA Department of Transportation

CROSS SECTIONS


5/18/2026 10:54 AM

10003001RDXSF010.DWG


AWARD COPY

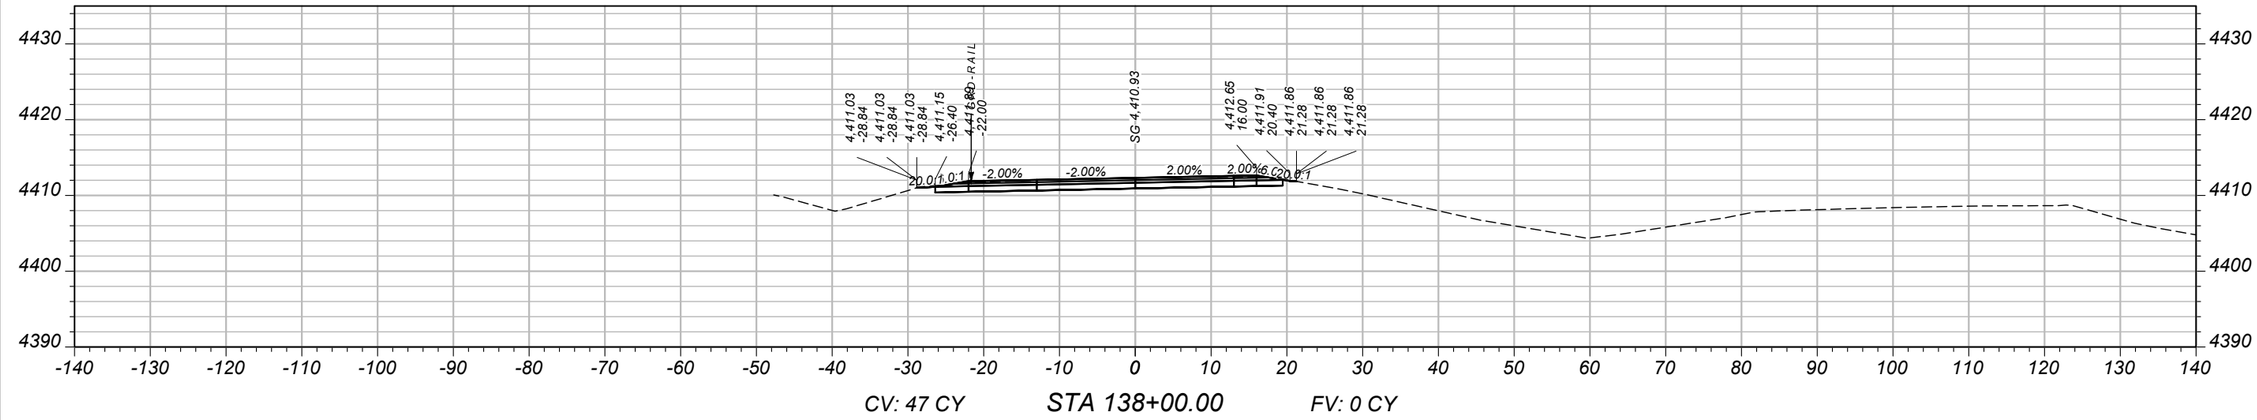

CV: 47 CY STA 138+00.00 FV: 0 CY

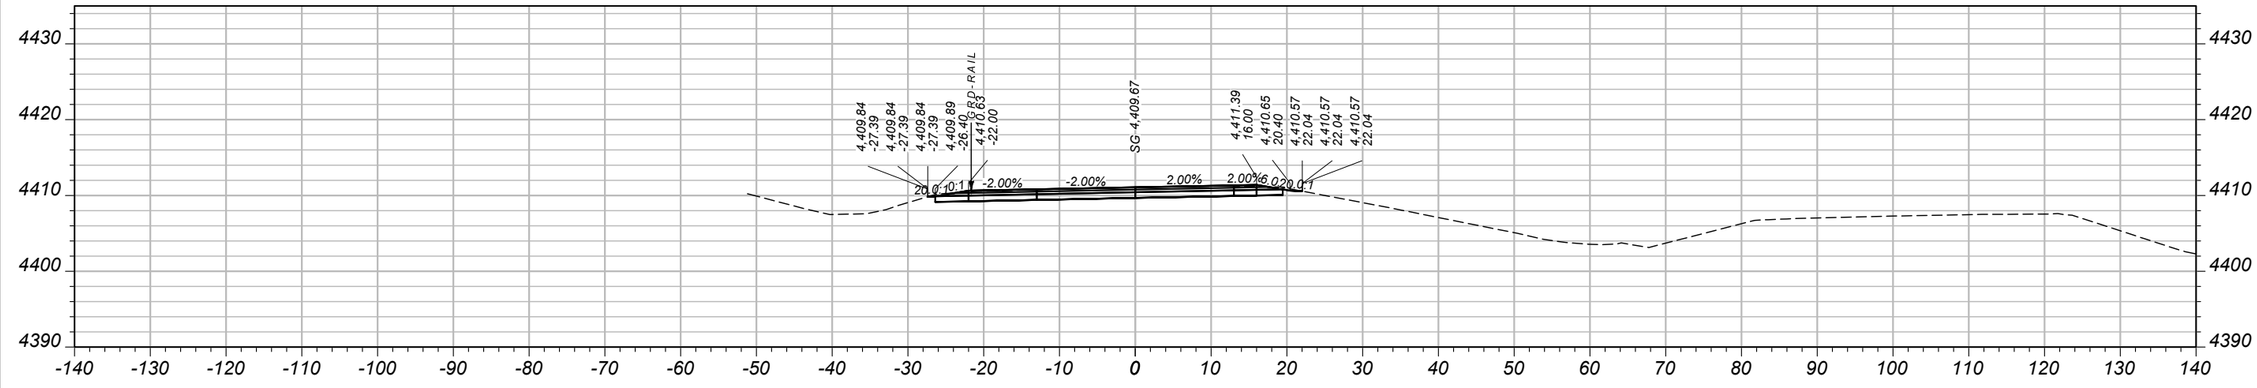

CV: 48 CY STA 137+50.00 FV: 0 CY

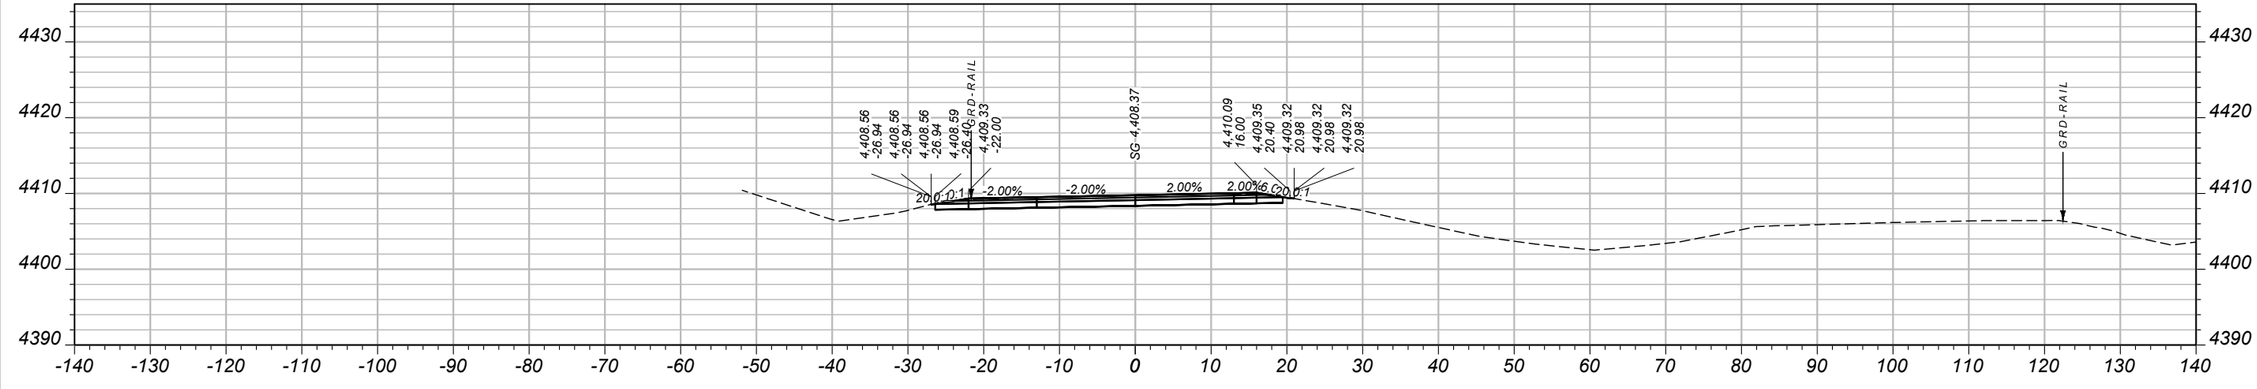

CV: 50 CY STA 137+00.00 FV: 0 CY

SHEET NO.
28

MAINLINE CROSS
SECTIONS - WESTBOUND

PROJECT NAME: WHITEHALL - EAST
COUNTY: JEFFERSON
PROJECT ID: IM 90-5(101)249
UPN: 10003001

DESIGNED BY	B. BOONE	04/2026	
REVIEWED BY	J. BRAZILL	5/2026	
CHECKED BY	J. SOLIDAY	05/2026	


MONTANA
Department of Transportation

CROSS SECTIONS


5/18/2026 10:54 AM

10003001RDXSF010.DWG


AWARD COPY

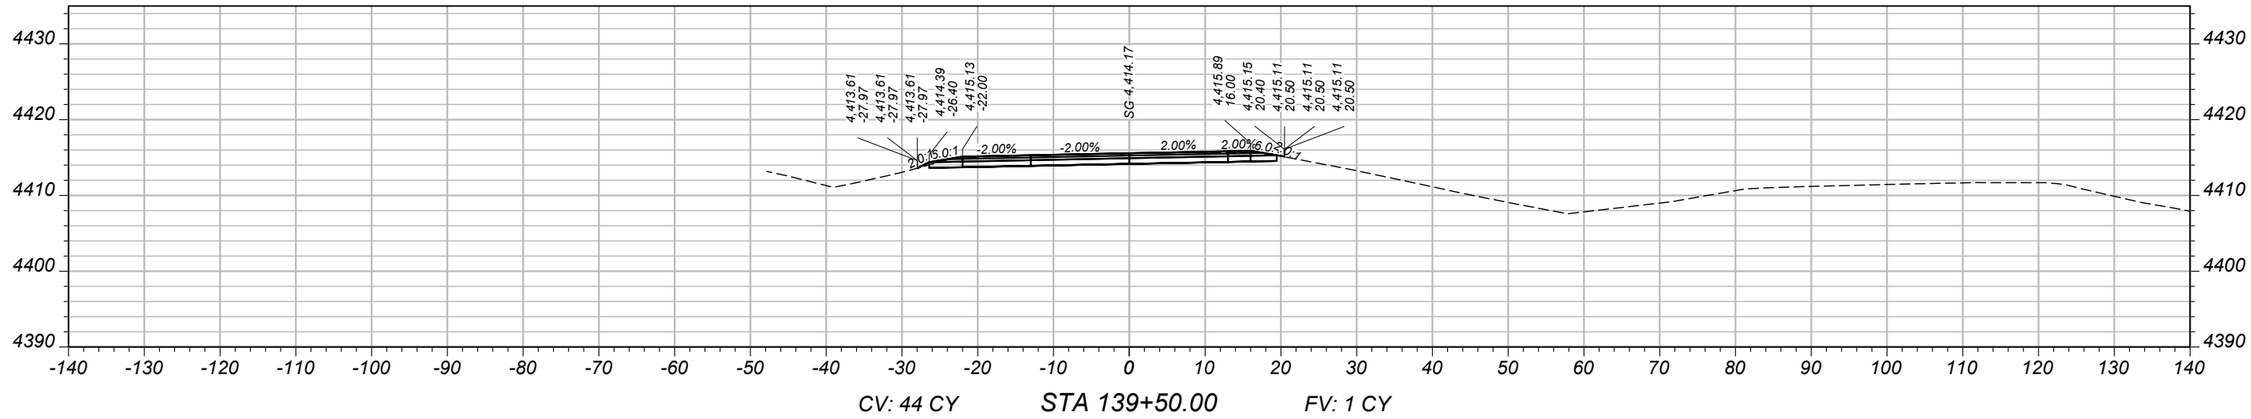

CV: 44 CY STA 139+50.00 FV: 1 CY

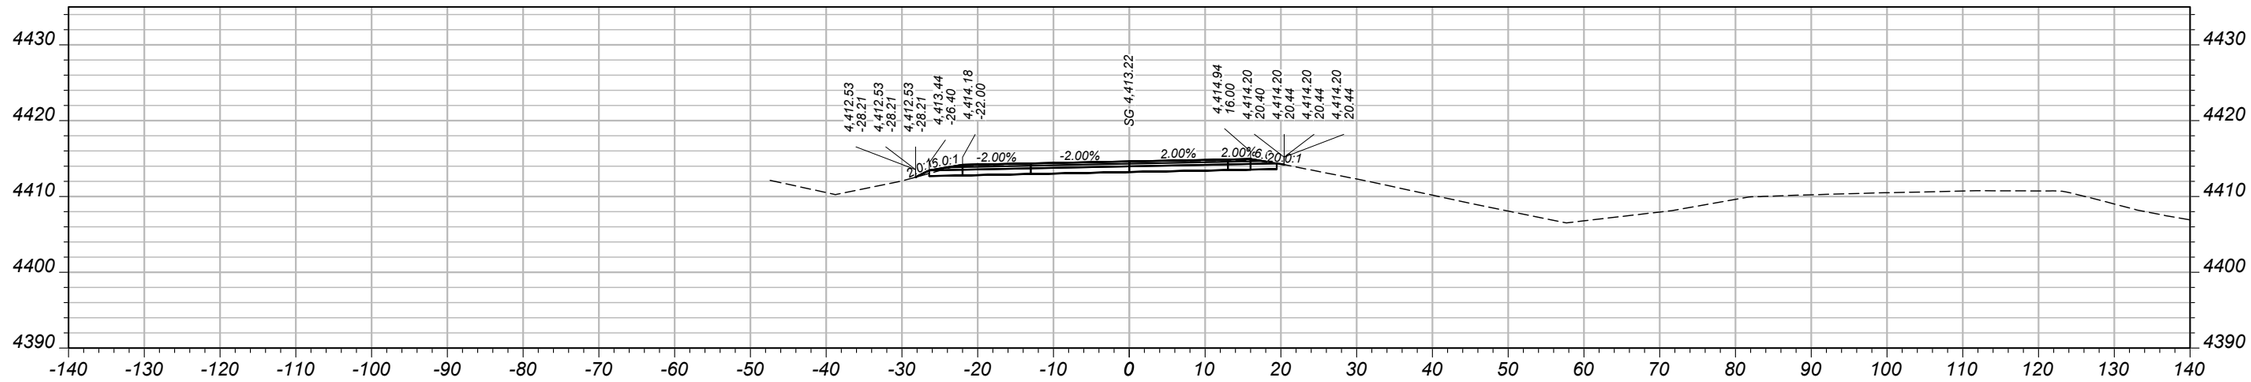

CV: 45 CY STA 139+00.00 FV: 1 CY

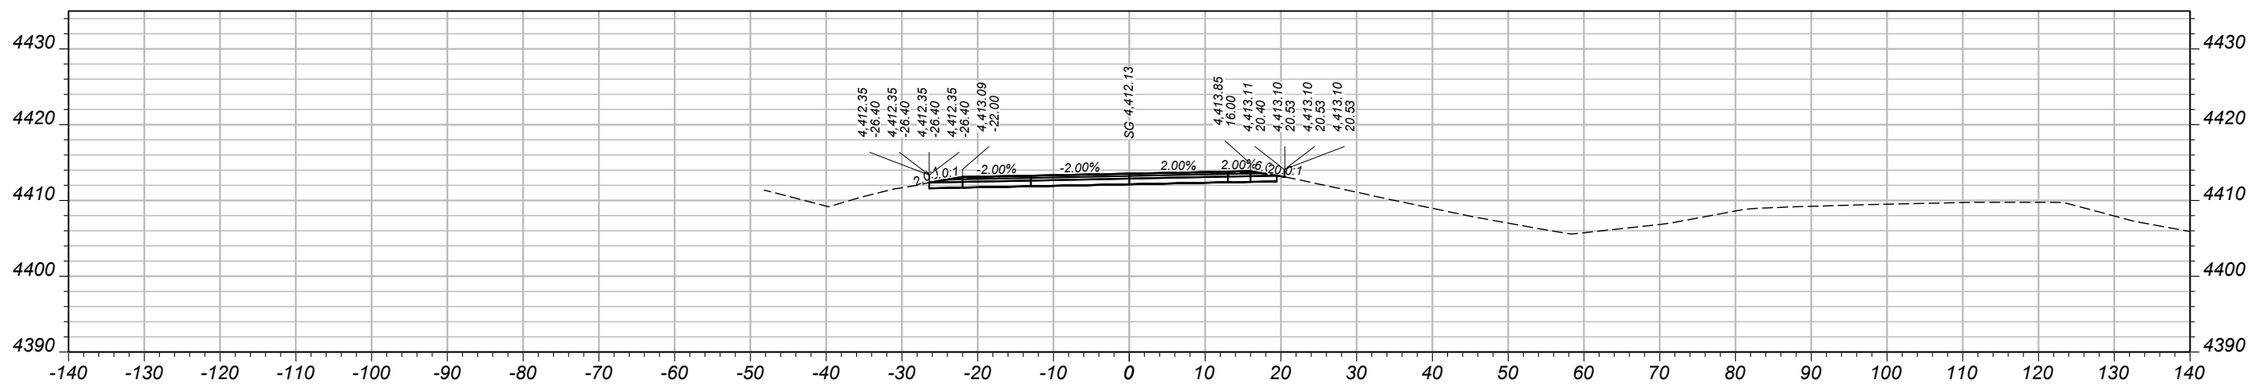

CV: 45 CY STA 138+50.00 FV: 0 CY

SHEET NO.
29

MAINLINE CROSS SECTIONS - WESTBOUND

PROJECT NAME: WHITEHALL - EAST
COUNTY: JEFFERSON
PROJECT ID: IM 90-5(101)249
UPN: 10003001

DESIGNED BY		REVIEWED BY		CHECKED BY	
B. BOONE	04/2026	J. BRAZILL	5/2026	J. SOLIDAY	05/2026


10003001RDXSF010.DWG

MONTANA
Department of Transportation


CROSS SECTIONS

5/18/2026 10:54 AM


AWARD COPY

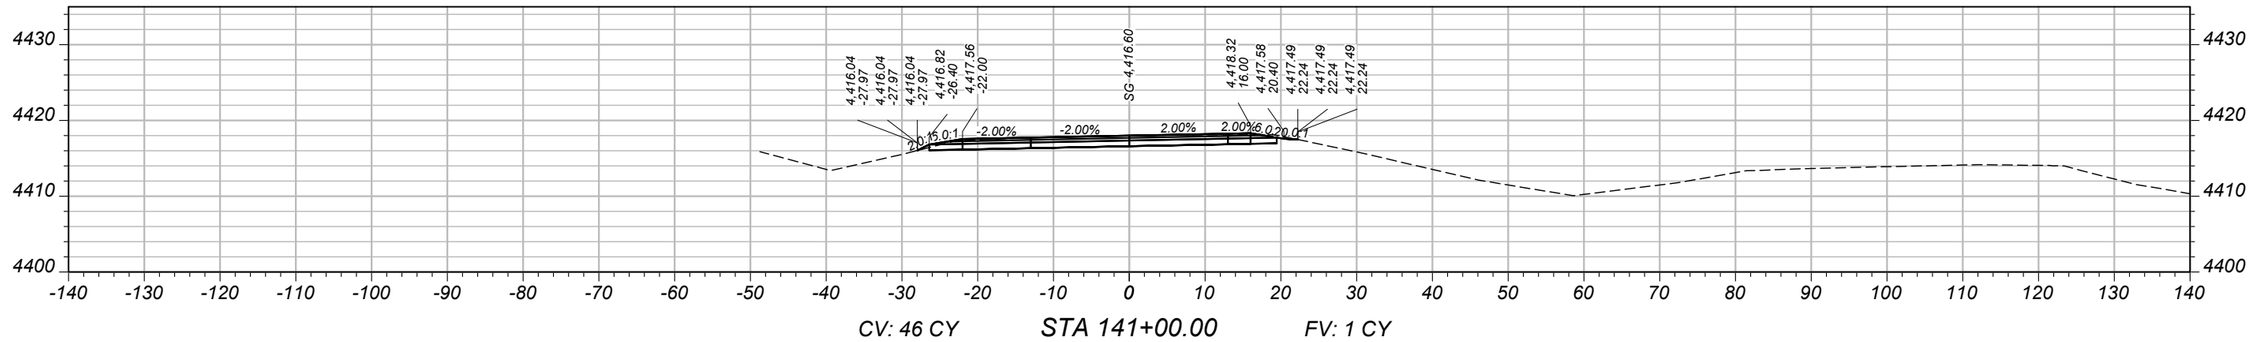

CV: 46 CY STA 141+00.00 FV: 1 CY

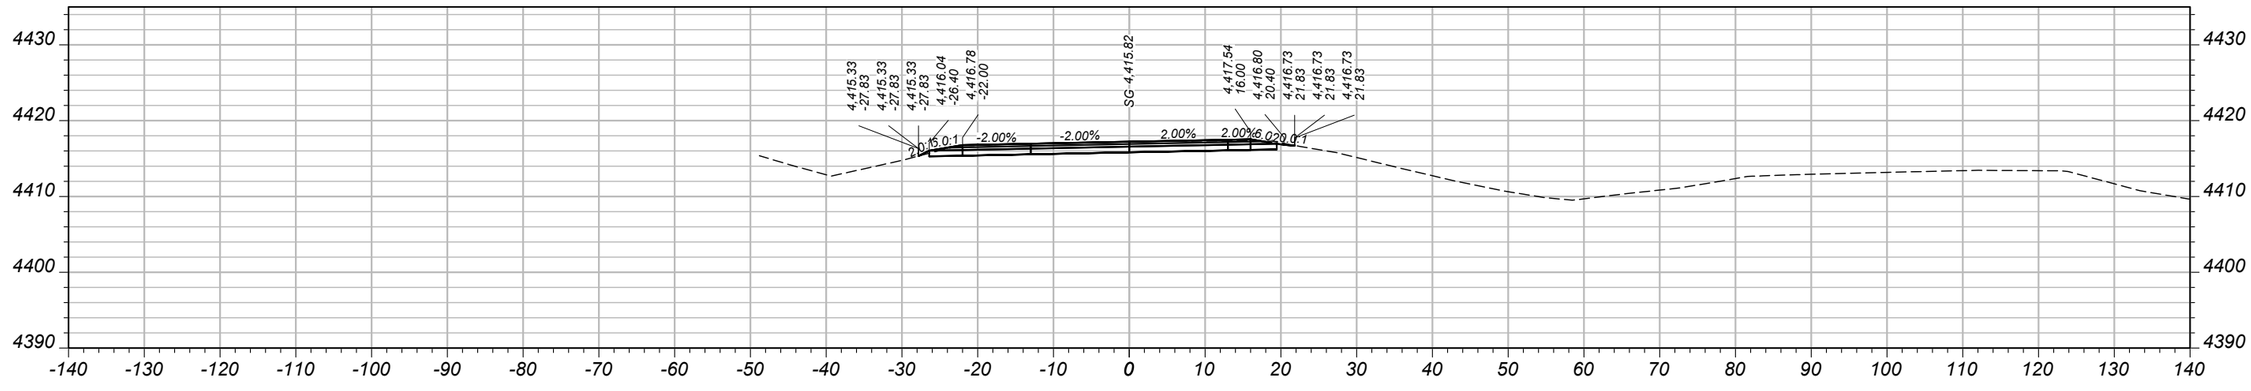

CV: 47 CY STA 140+50.00 FV: 1 CY

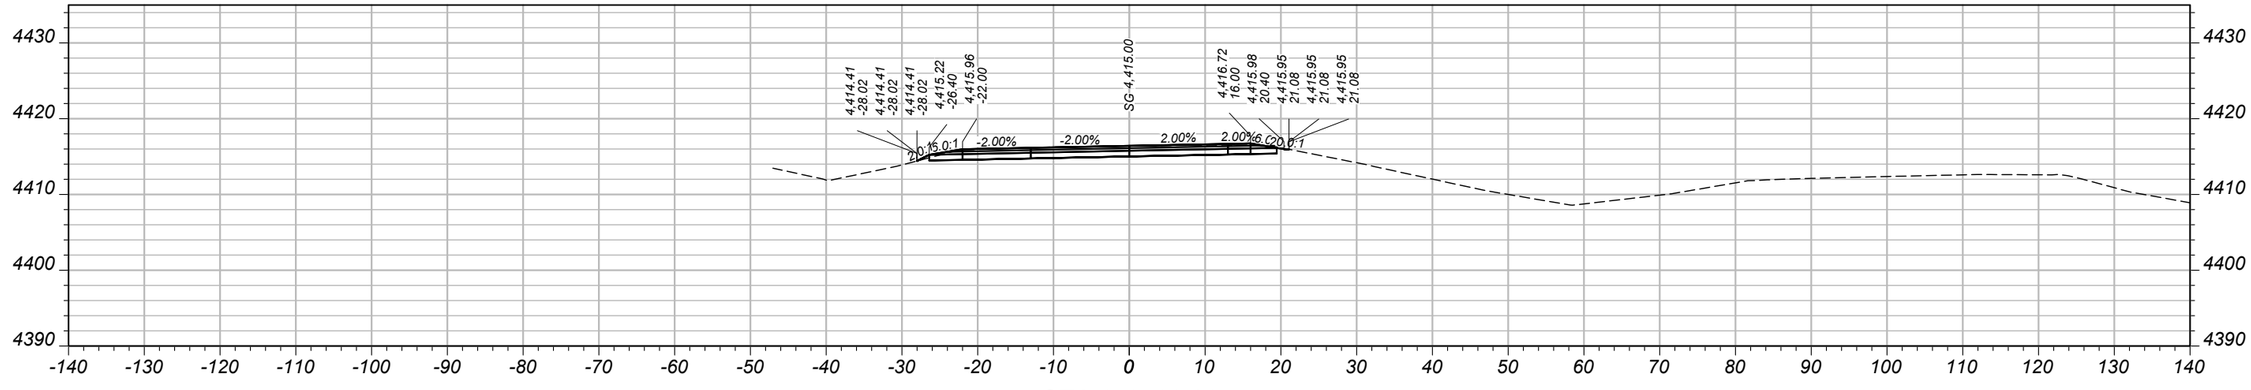

CV: 46 CY STA 140+00.00 FV: 0 CY

SHEET NO. 30

MAINLINE CROSS SECTIONS - WESTBOUND

PROJECT NAME: WHITEHALL - EAST
COUNTY: JEFFERSON
PROJECT ID: IM 90-5(101)249
UPN: 10003001

DESIGNED BY	DATE
B. BOONE	04/2026
REVIEWED BY	DATE
J. BRAZILL	5/2026
CHECKED BY	DATE
J. SOLIDAY	05/2026


10003001RDXSF010.DWG


MONTANA
Department of Transportation


CROSS SECTIONS

5/18/2026 10:54 AM

AWARD COPY

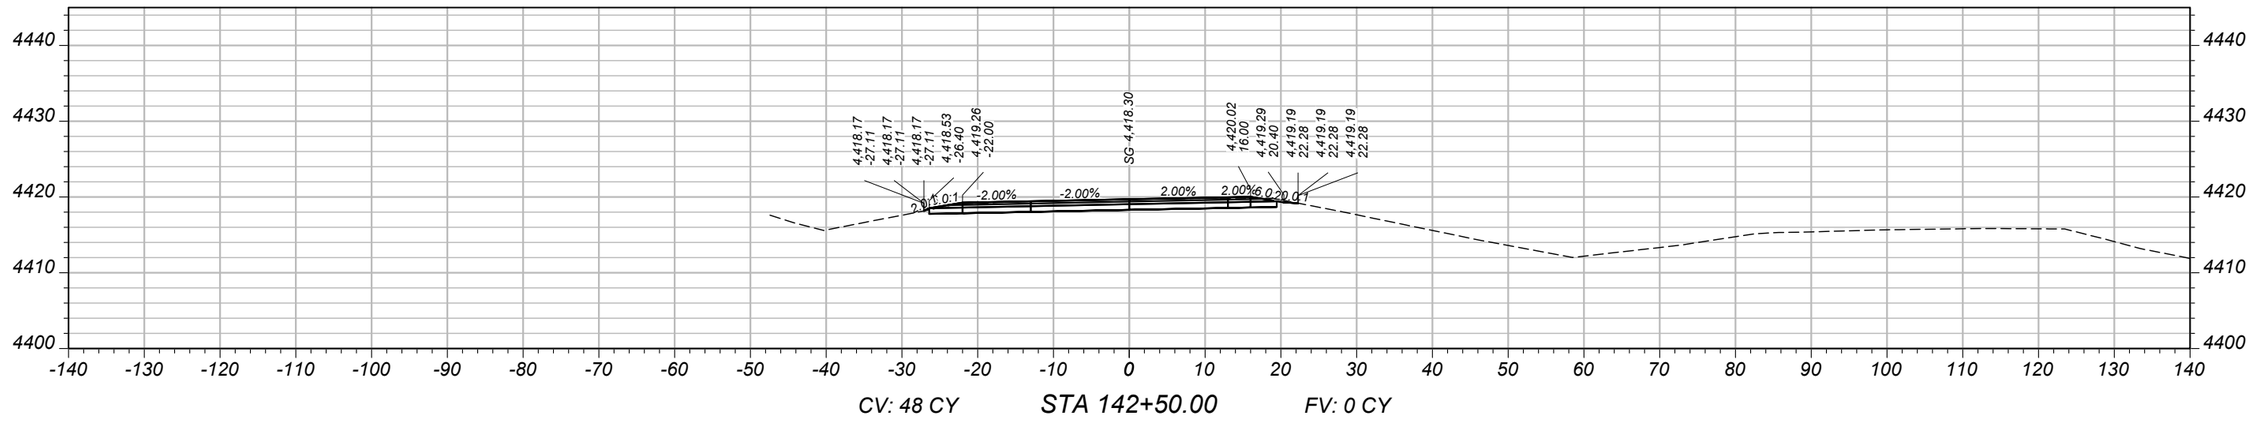

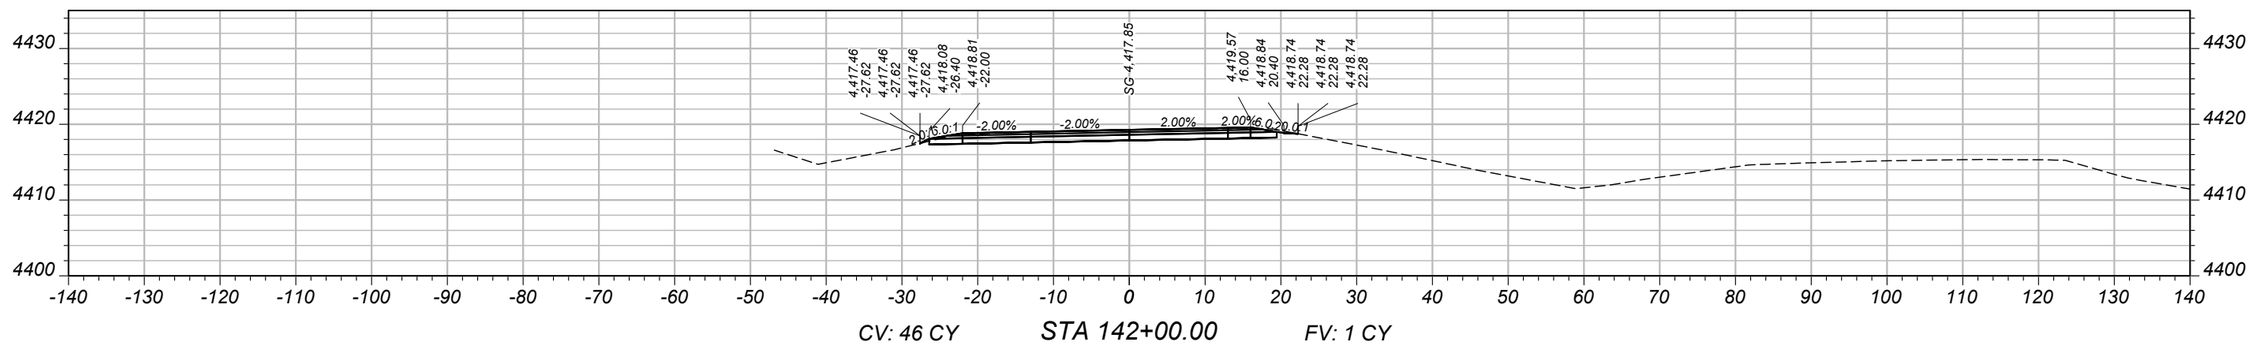

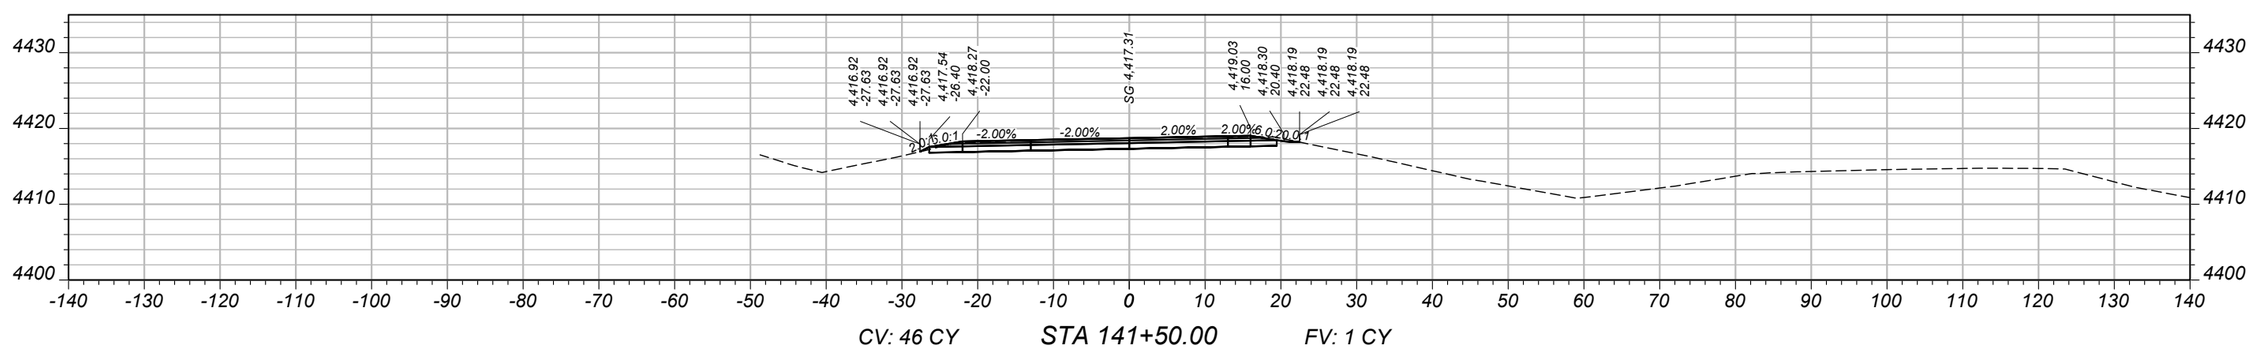

SHEET NO.
31

MAINLINE CROSS SECTIONS - WESTBOUND

PROJECT NAME: WHITEHALL - EAST
COUNTY: JEFFERSON
PROJECT ID: IM 90-5(101)249
UPN: 10003001


DESIGNED BY	B. BOONE	04/2026	
REVIEWED BY	J. BRAZILL	5/2026	
CHECKED BY	J. SOLIDAY	05/2026	

MONTANA
Department of Transportation


CROSS SECTIONS

5/18/2026 10:54 AM
10003001RDXSF010.DWG


AWARD COPY

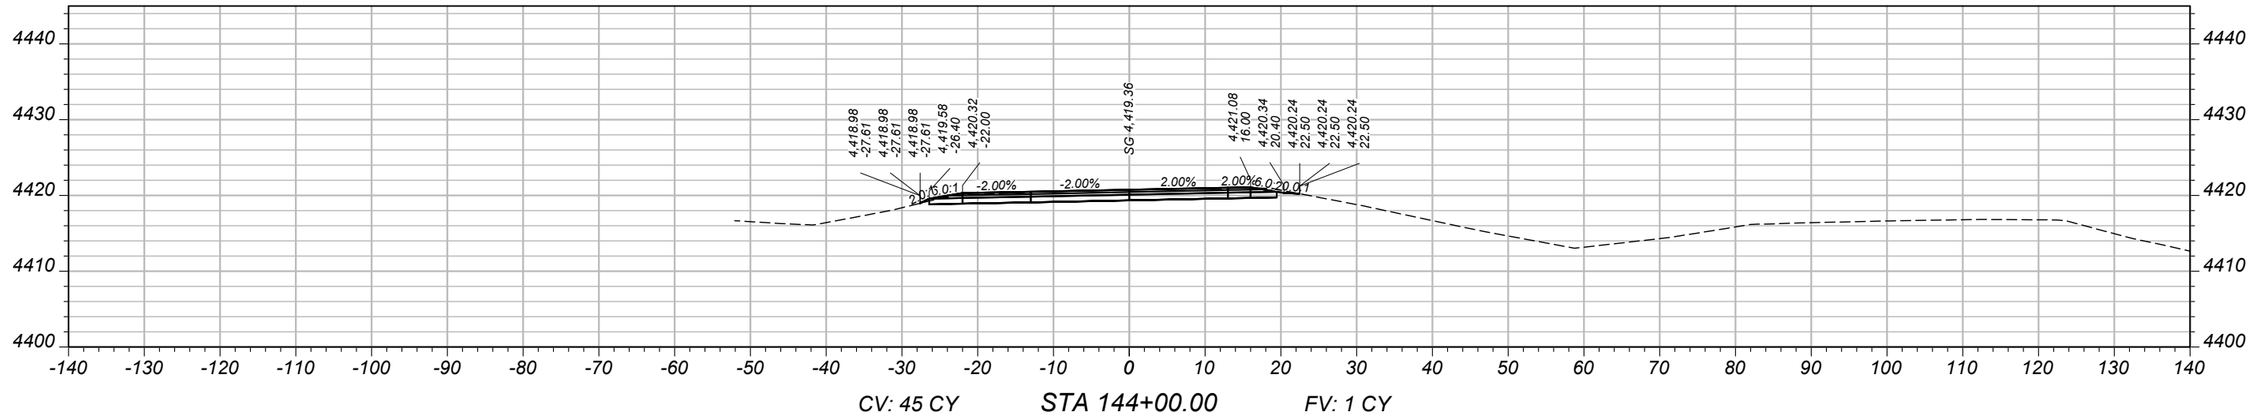

CV: 45 CY STA 144+00.00 FV: 1 CY

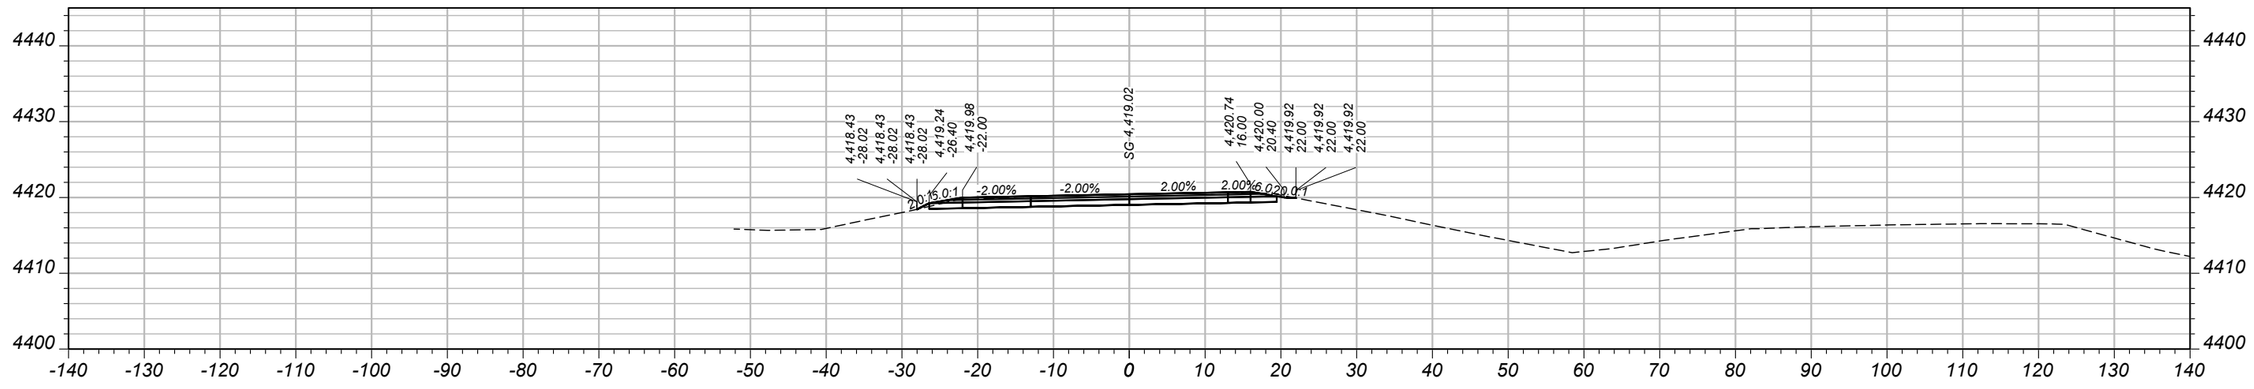

CV: 46 CY STA 143+50.00 FV: 1 CY

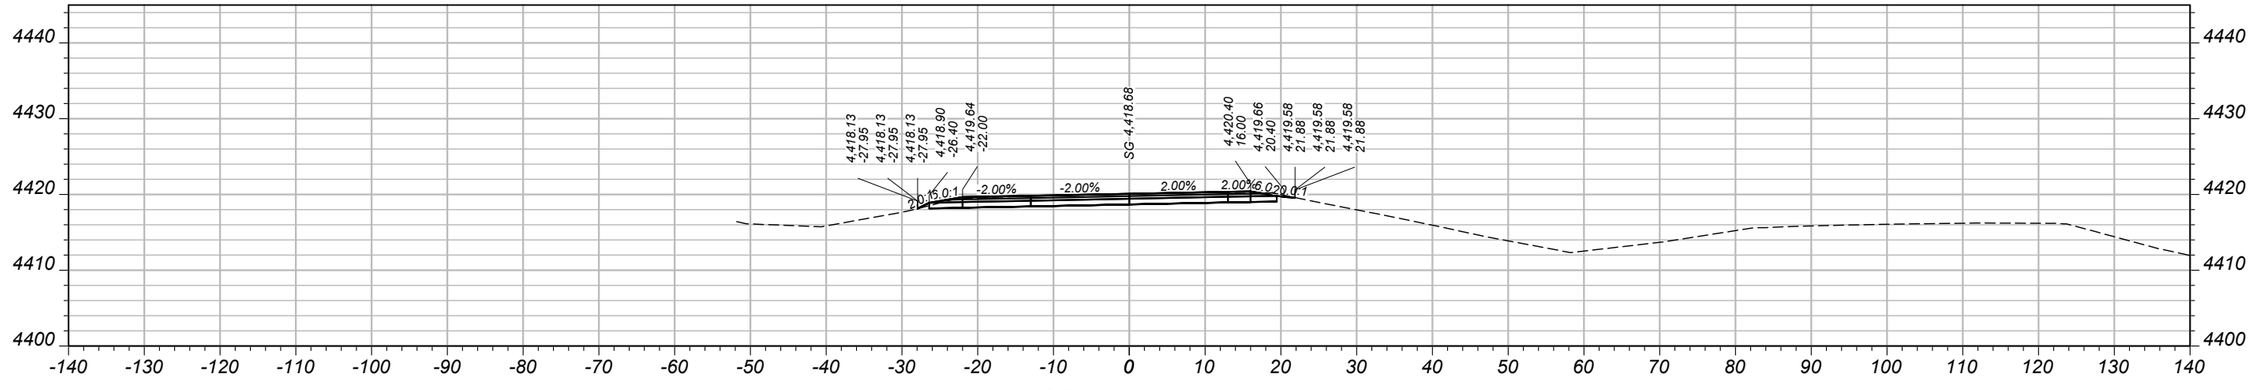

CV: 47 CY STA 143+00.00 FV: 0 CY

SHEET NO.
32

MAINLINE CROSS SECTIONS - WESTBOUND

PROJECT NAME: WHITEHALL - EAST
COUNTY: JEFFERSON
PROJECT ID: IM 90-5(101)249
UPN: 10003001

DESIGNED BY	REVIEWED BY	CHECKED BY
B. BOONE 04/2026	J. BRAZILL 5/2026	J. SOLIDAY 05/2026


10003001RDXSF010.DWG

MONTANA
Department of Transportation


CROSS SECTIONS

5/18/2026 10:54 AM

AWARD COPY

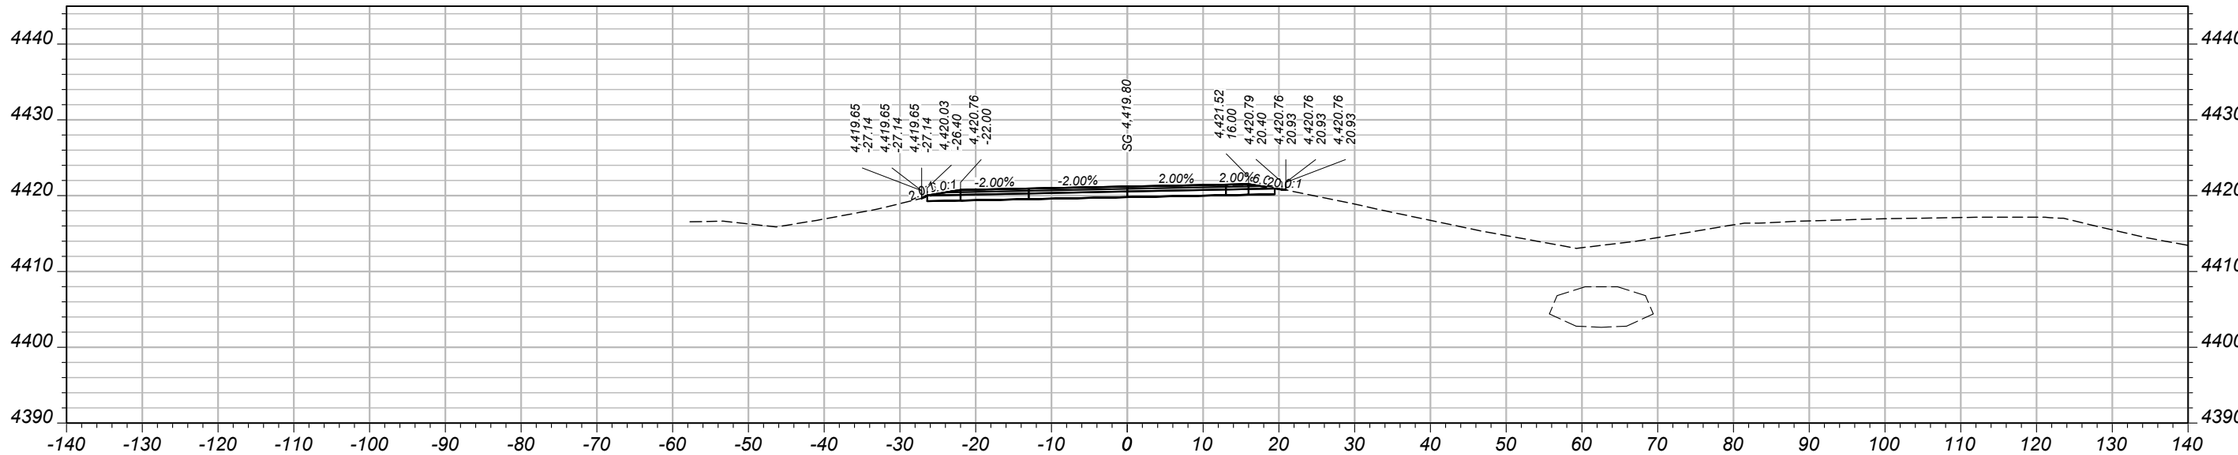

CV: 47 CY STA 145+00.00 FV: 0 CY

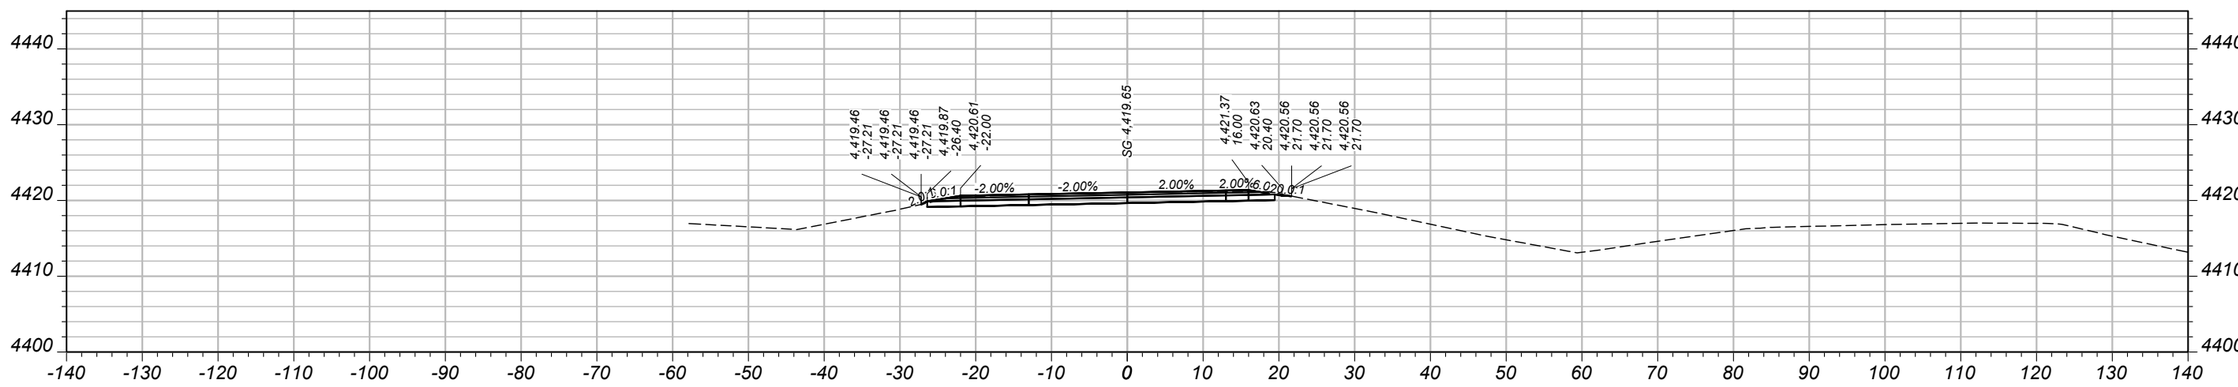

CV: 46 CY STA 144+50.00 FV: 0 CY

SHEET NO.
33

MAINLINE CROSS SECTIONS - WESTBOUND

PROJECT NAME: WHITEHALL - EAST
COUNTY: JEFFERSON
PROJECT ID: IM 90-5(101)249
UPN: 10003001

DESIGNED BY	04/2026
B. BOONE	
REVIEWED BY	5/2026
J. BRAZILL	
CHECKED BY	05/2026
J. SOLIDAY	


10003001RDXSF010.DWG

MONTANA
Department of Transportation


CROSS SECTIONS

5/18/2026 10:54 AM


AWARD COPY

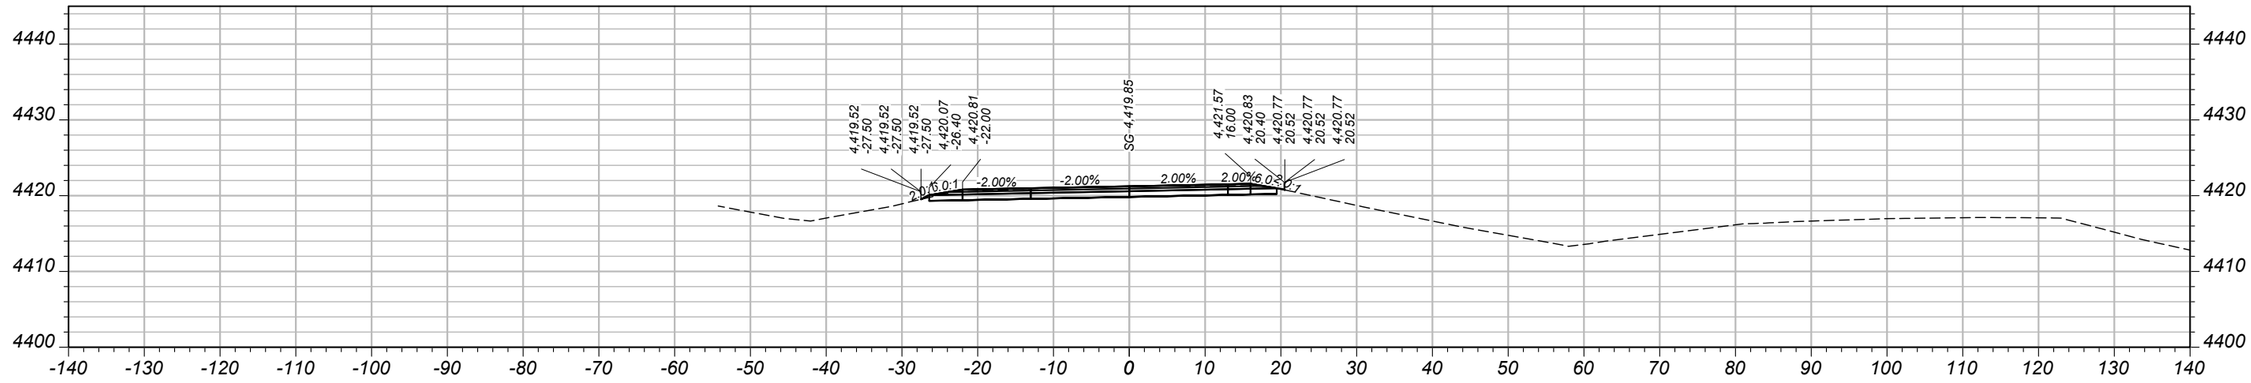

CV: 41 CY STA 146+50.00 FV: 1 CY

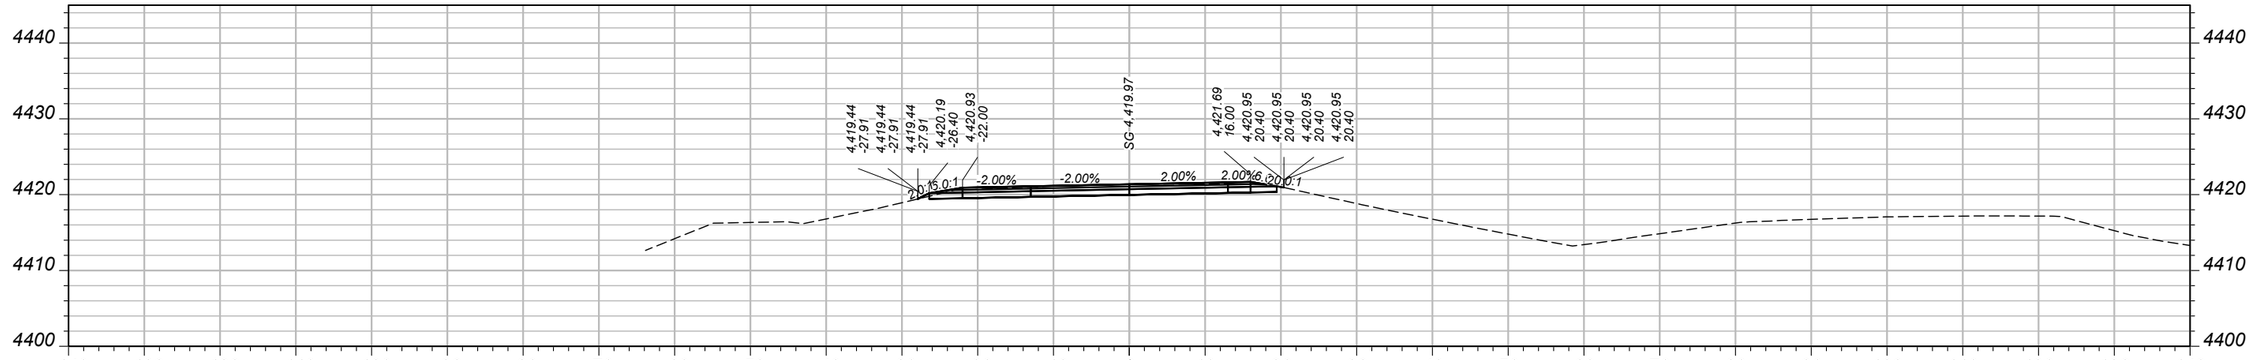

CV: 42 CY STA 146+00.00 FV: 1 CY

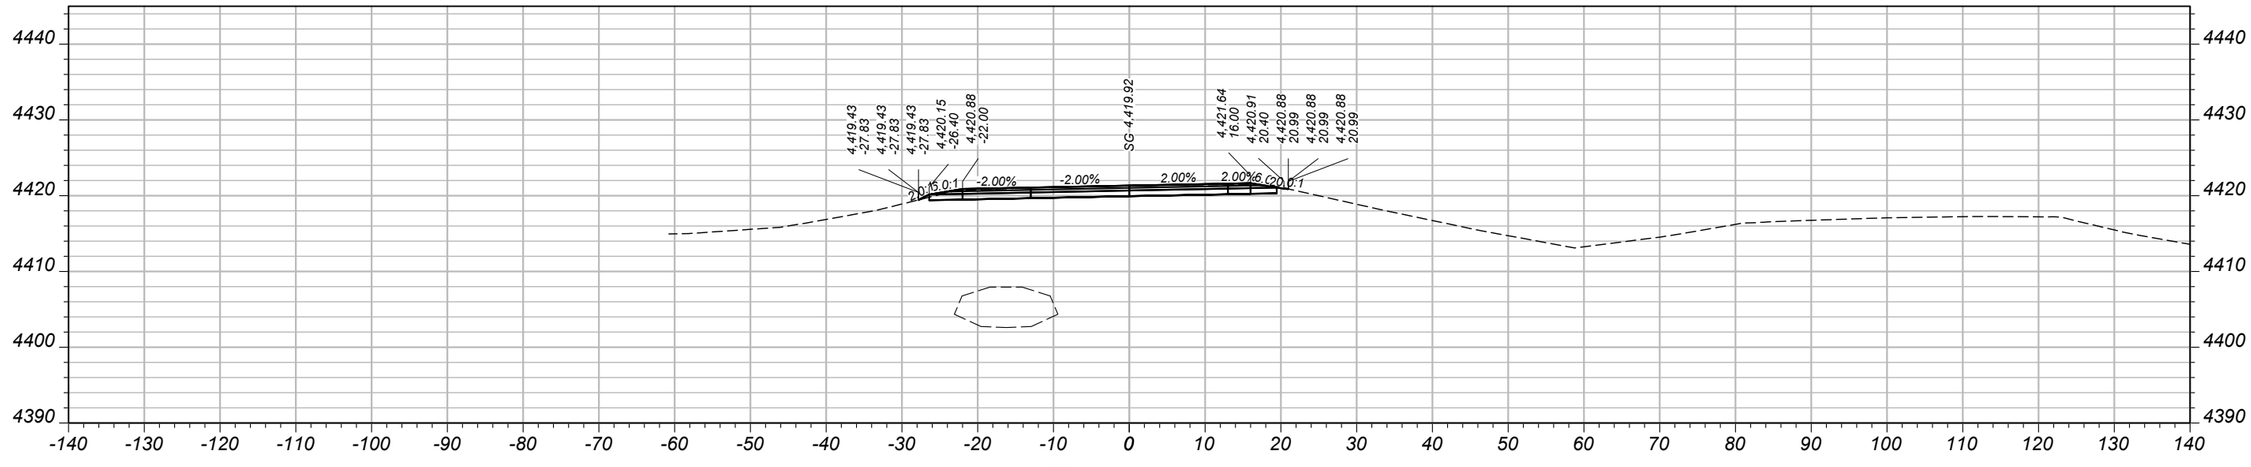

CV: 47 CY STA 145+50.00 FV: 0 CY

SHEET NO.
34

MAINLINE CROSS SECTIONS - WESTBOUND

PROJECT NAME WHITEHALL - EAST
COUNTY JEFFERSON
PROJECT ID IM 90-5(101)249
UPN 10003001

DESIGNED BY	DATE
B. BOONE	04/2026
REVIEWED BY	DATE
J. BRAZILL	5/2026
CHECKED BY	DATE
J. SOLIDAY	05/2026


MONTANA
Department of Transportation

CROSS SECTIONS


5/18/2026 10:55 AM

10003001RDXSF010.DWG


AWARD COPY

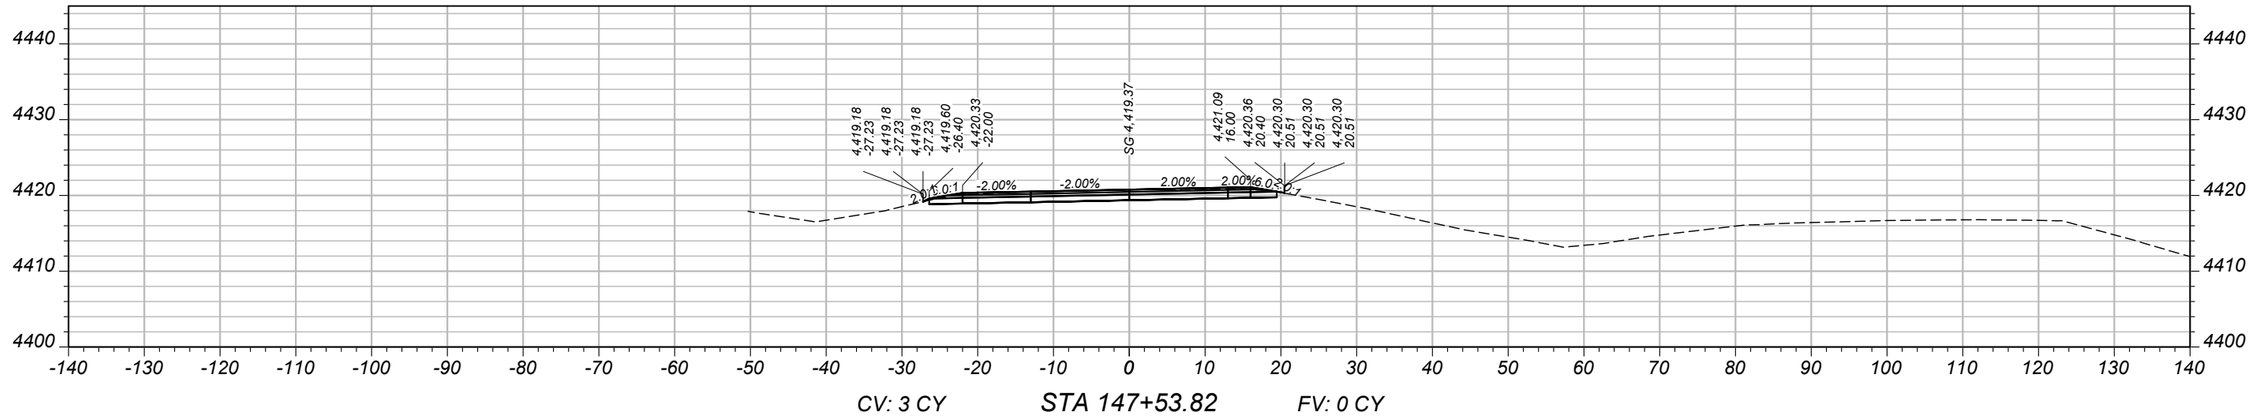

CV: 3 CY STA 147+53.82 FV: 0 CY

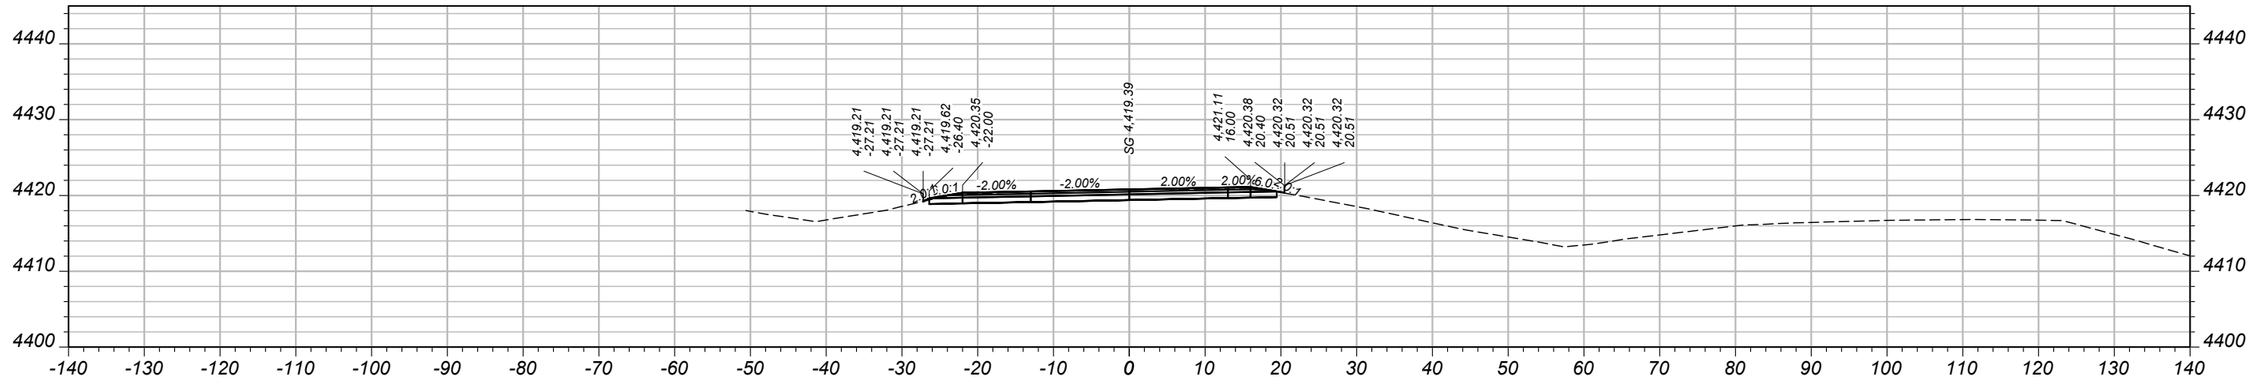

CV: 44 CY STA 147+50.00 FV: 0 CY

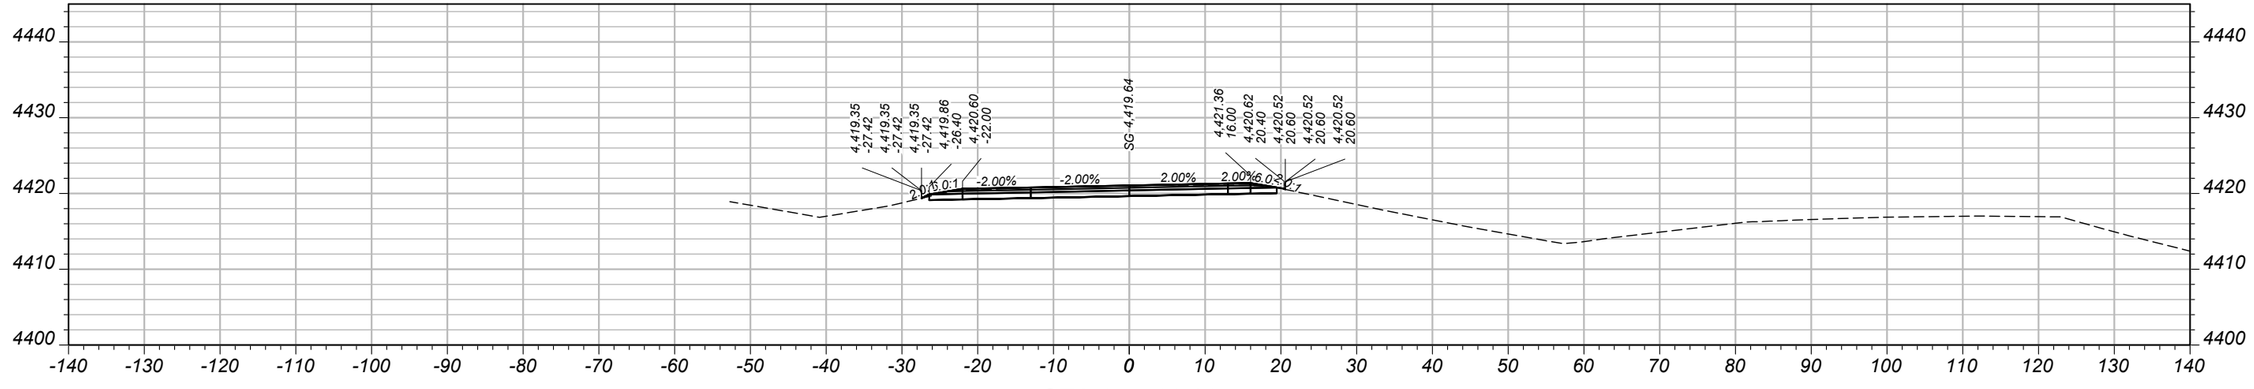

CV: 42 CY STA 147+00.00 FV: 0 CY

SHEET NO. 35

MAINLINE CROSS SECTIONS - WESTBOUND

PROJECT NAME: WHITEHALL - EAST
COUNTY: JEFFERSON
PROJECT ID: IM 90-5(101)249
UPN: 10003001

DESIGNED BY	B. BOONE	04/2026	
REVIEWED BY	J. BRAZILL	5/2026	
CHECKED BY	J. SOLIDAY	05/2026	


MONTANA Department of Transportation

CROSS SECTIONS


5/18/2026 10:55 AM

10003001RDXSF010.DWG


AWARD COPY

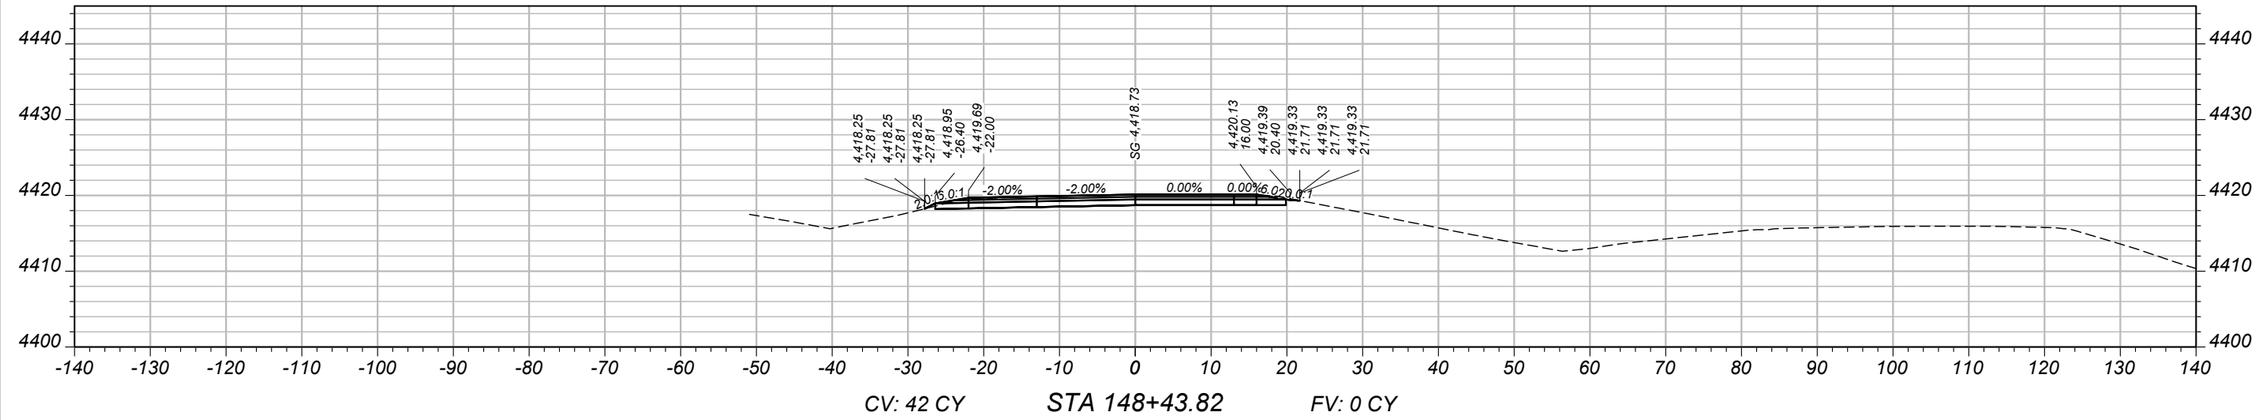

CV: 42 CY STA 148+43.82 FV: 0 CY

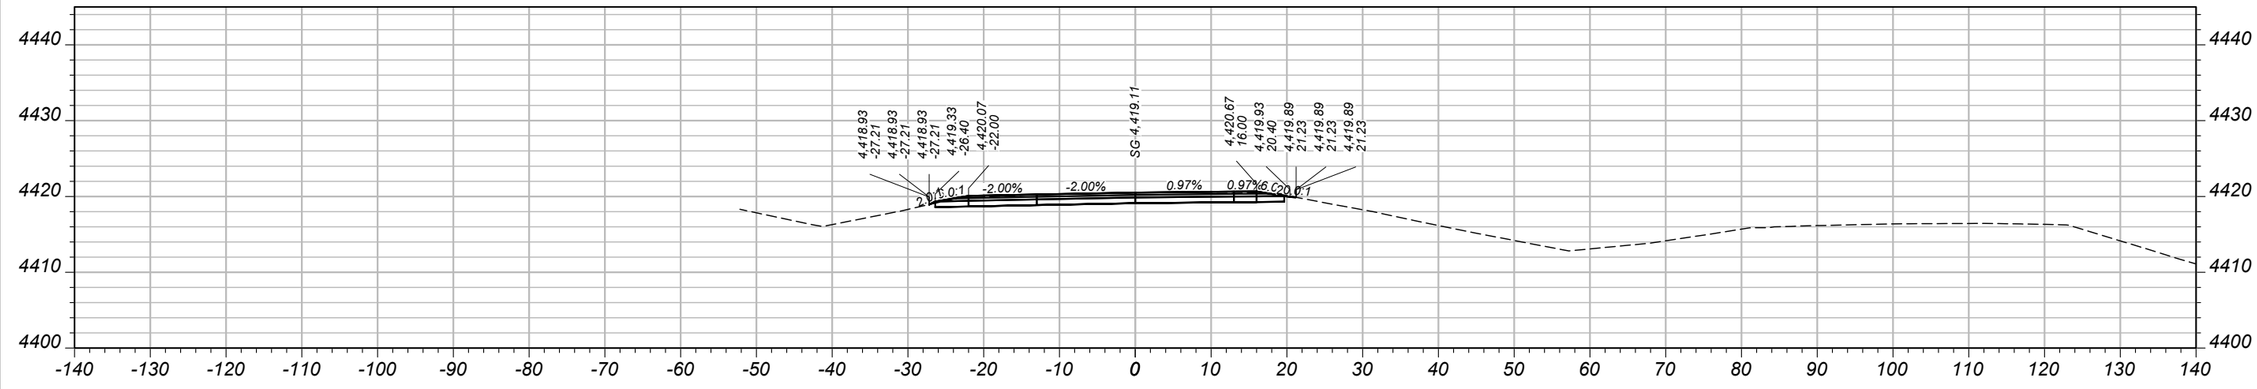

CV: 17 CY STA 148+00.00 FV: 0 CY

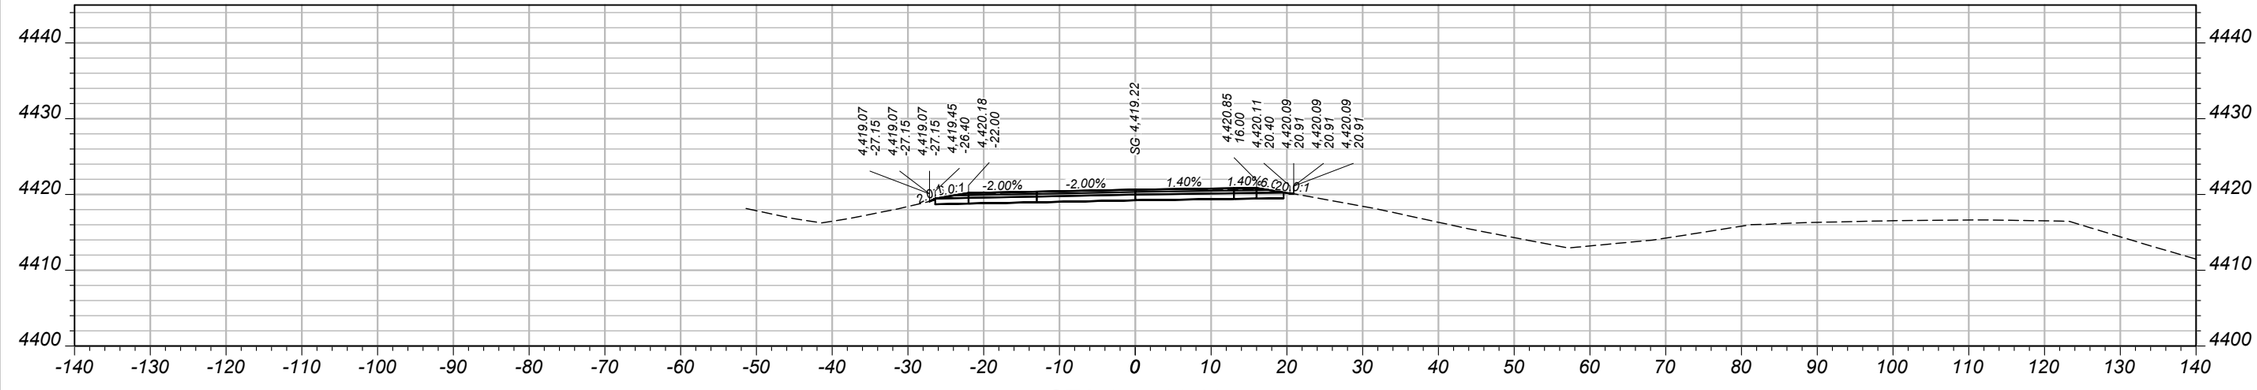

CV: 24 CY STA 147+80.82 FV: 0 CY

SHEET NO.
36

MAINLINE CROSS SECTIONS - WESTBOUND

PROJECT NAME: WHITEHALL - EAST
COUNTY: JEFFERSON
PROJECT ID: IM 90-5(101)249
UPN: 10003001

DESIGNED BY	REVIEWED BY	CHECKED BY
B. BOONE 04/2026	J. BRAZILL 5/2026	J. SOLIDAY 05/2026


10003001RDXSF010.DWG

MONTANA
Department of Transportation


CROSS SECTIONS

5/18/2026 10:55 AM


AWARD COPY

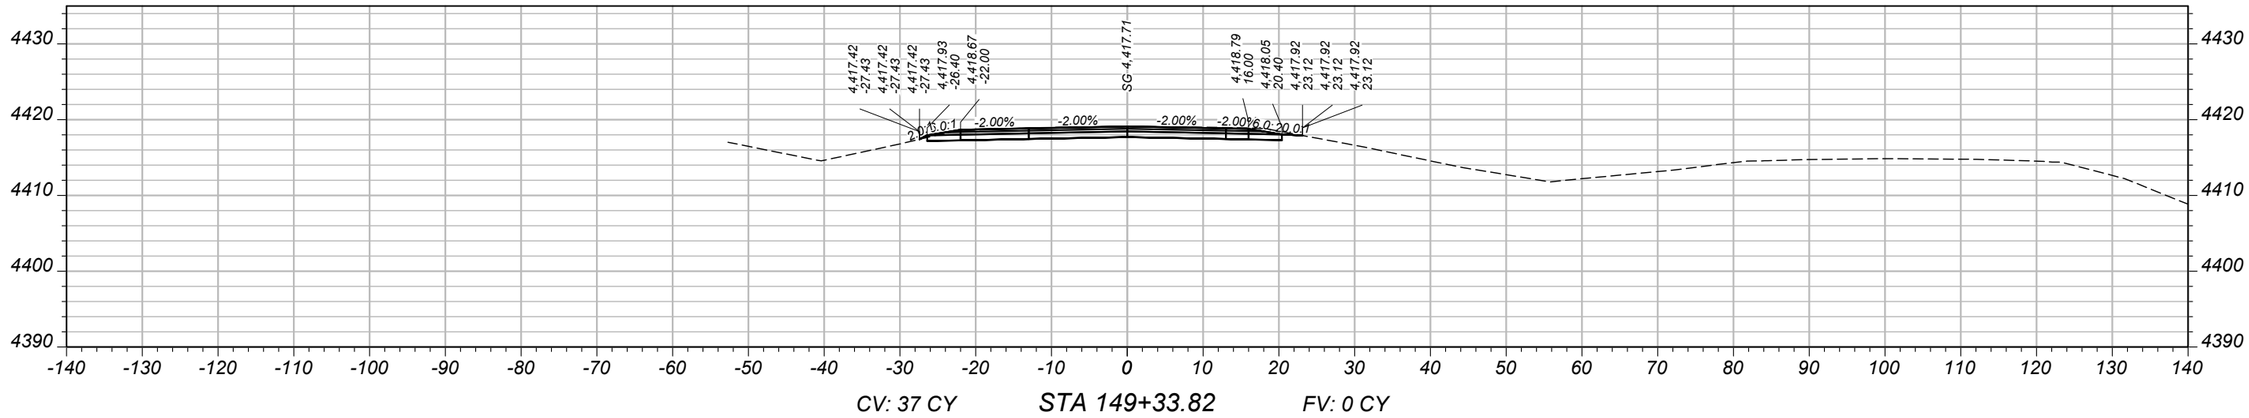

CV: 37 CY STA 149+33.82 FV: 0 CY

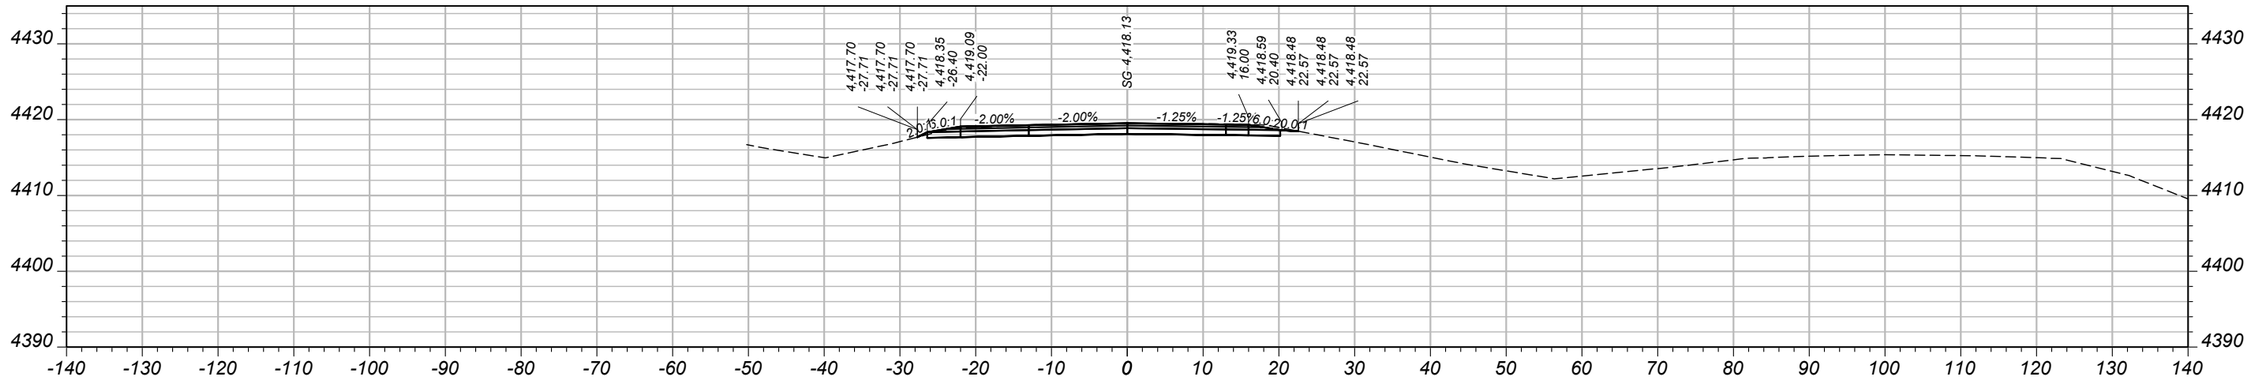

CV: 51 CY STA 149+00.00 FV: 1 CY

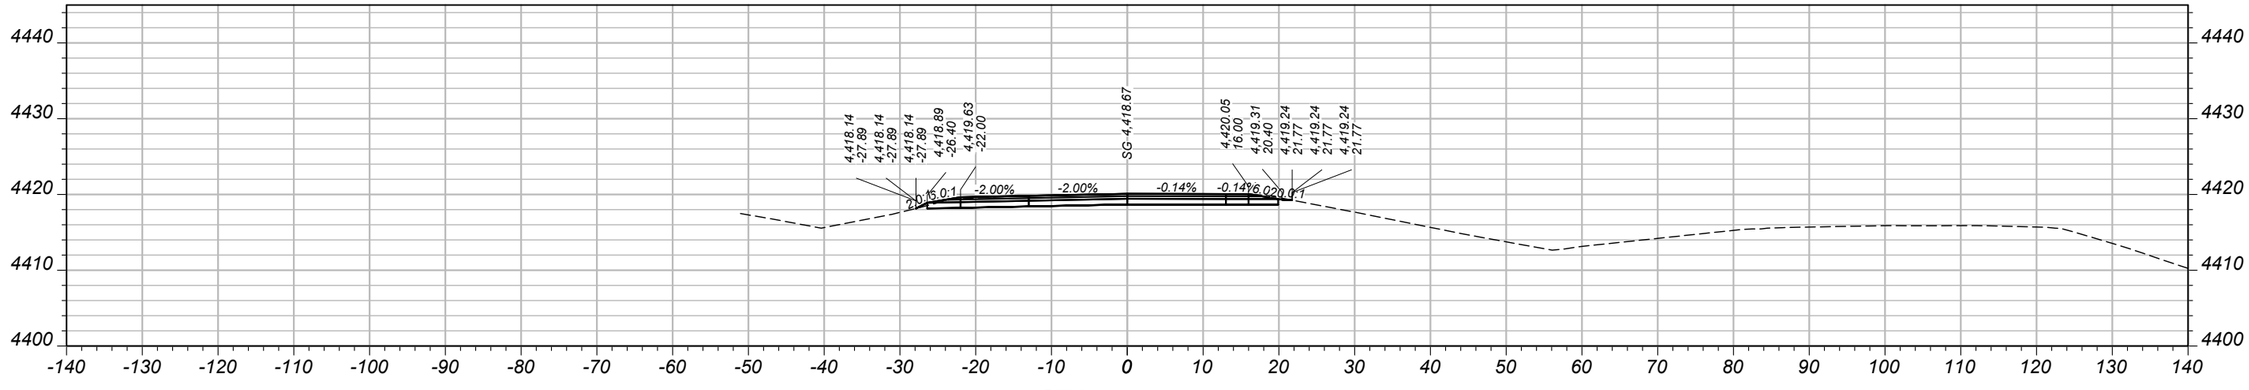

CV: 6 CY STA 148+50.00 FV: 0 CY

SHEET NO.
37

MAINLINE CROSS SECTIONS - WESTBOUND

PROJECT NAME: WHITEHALL - EAST
COUNTY: JEFFERSON
PROJECT ID: IM 90-5(101)249
UPN: 10003001

DESIGNED BY	REVIEWED BY	CHECKED BY
B. BOONE 04/2026	J. BRAZILL 5/2026	J. SOLIDAY 05/2026


MONTANA
Department of Transportation

CROSS SECTIONS


5/18/2026 10:55 AM

10003001RDXSF010.DWG


AWARD COPY

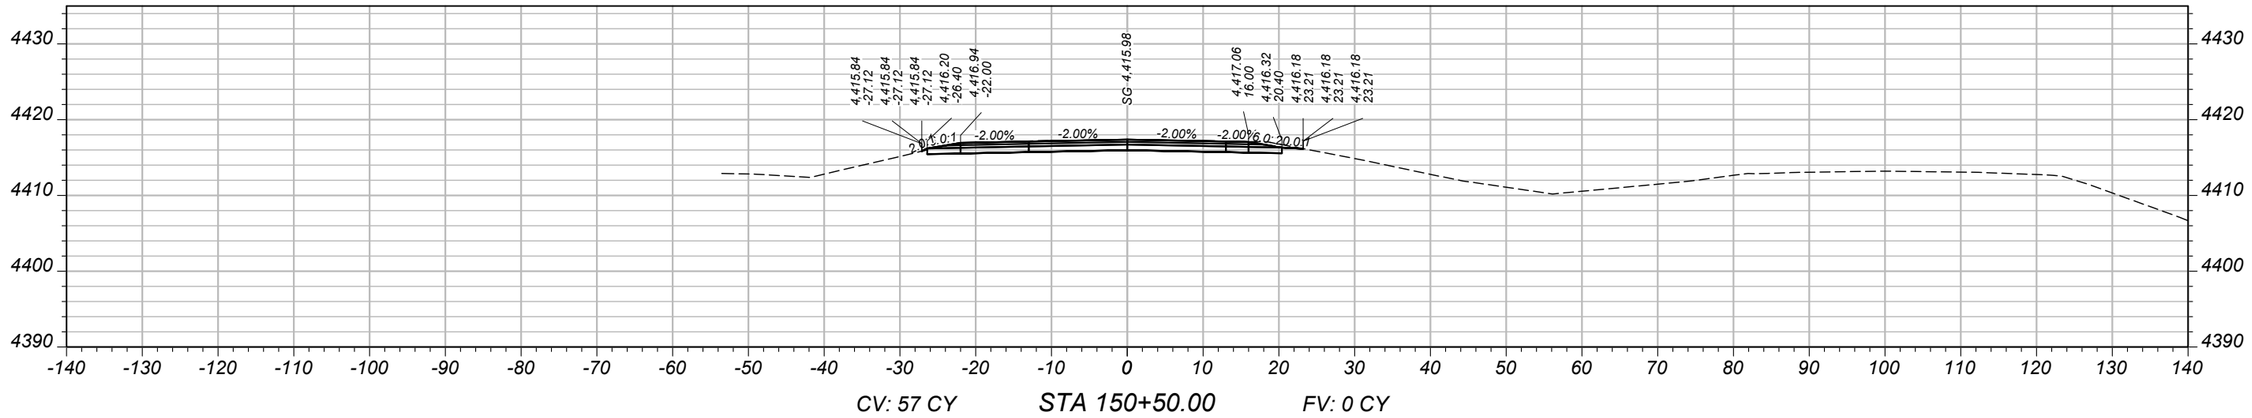

CV: 57 CY STA 150+50.00 FV: 0 CY

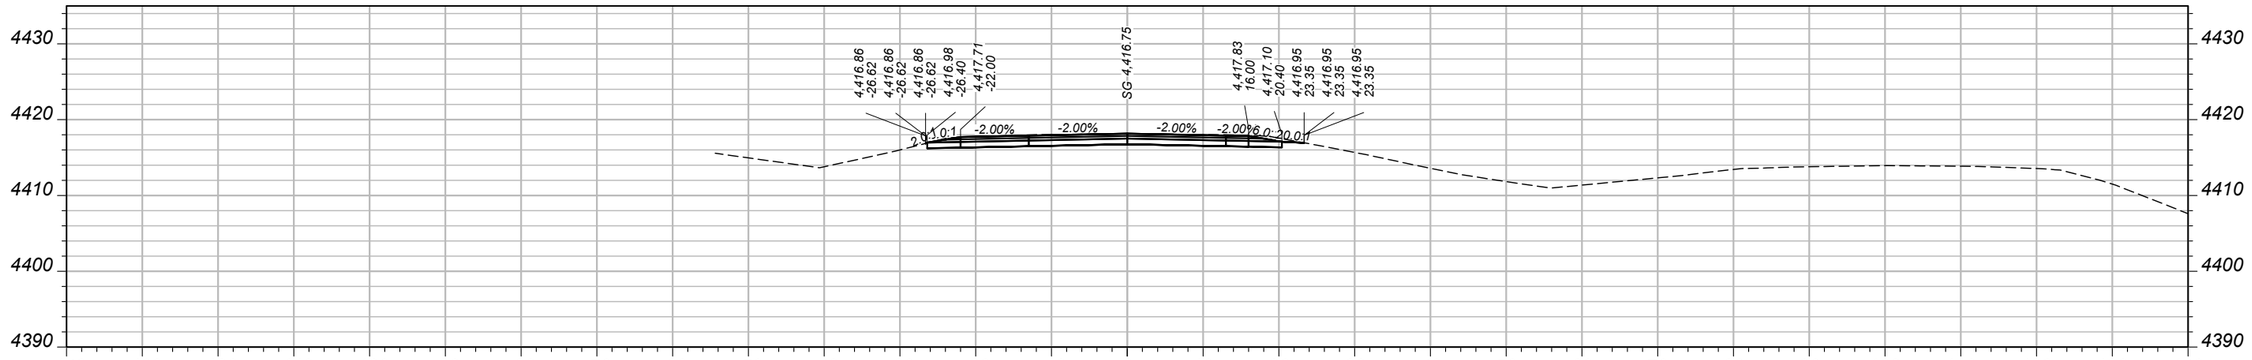

CV: 57 CY STA 150+00.00 FV: 0 CY

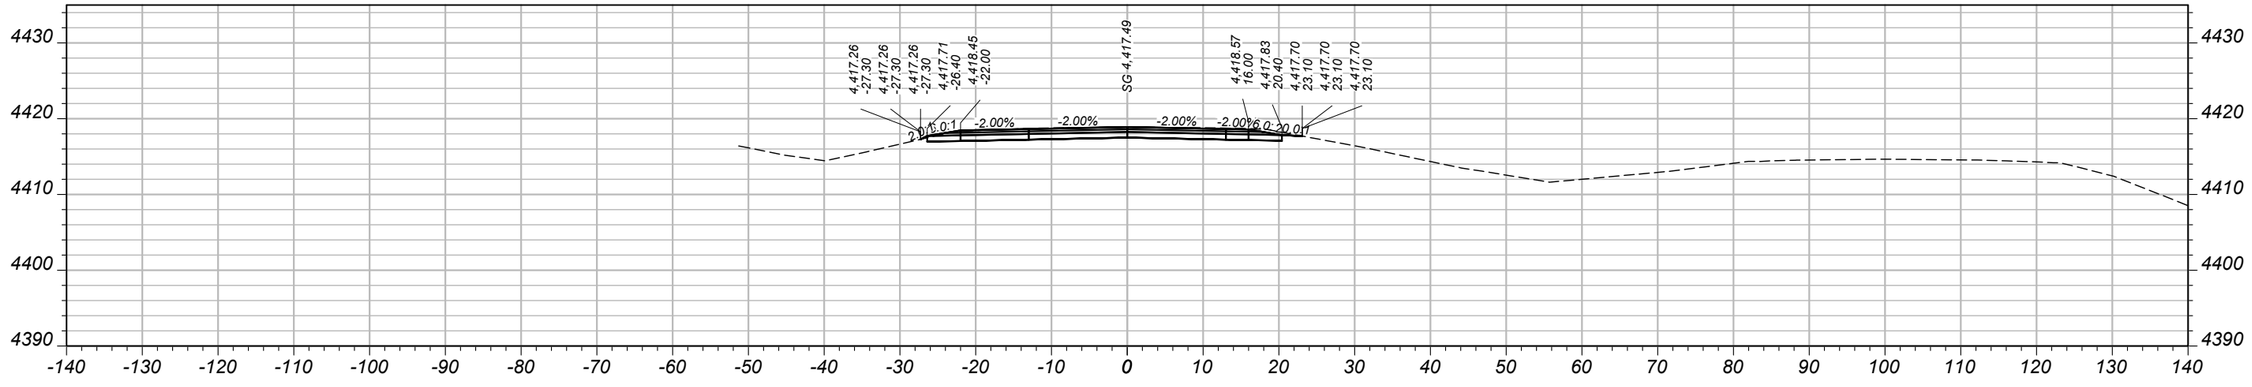

CV: 18 CY STA 149+50.00 FV: 0 CY

SHEET NO. 38

MAINLINE CROSS SECTIONS - WESTBOUND

PROJECT NAME: WHITEHALL - EAST
COUNTY: JEFFERSON
PROJECT ID: IM 90-5(101)249
UPN: 10003001

DESIGNED BY	B. BOONE	04/2026	
REVIEWED BY	J. BRAZILL	5/2026	
CHECKED BY	J. SOLIDAY	05/2026	


MONTANA Department of Transportation

CROSS SECTIONS


5/18/2026 10:55 AM

10003001RDXSF010.DWG


AWARD COPY

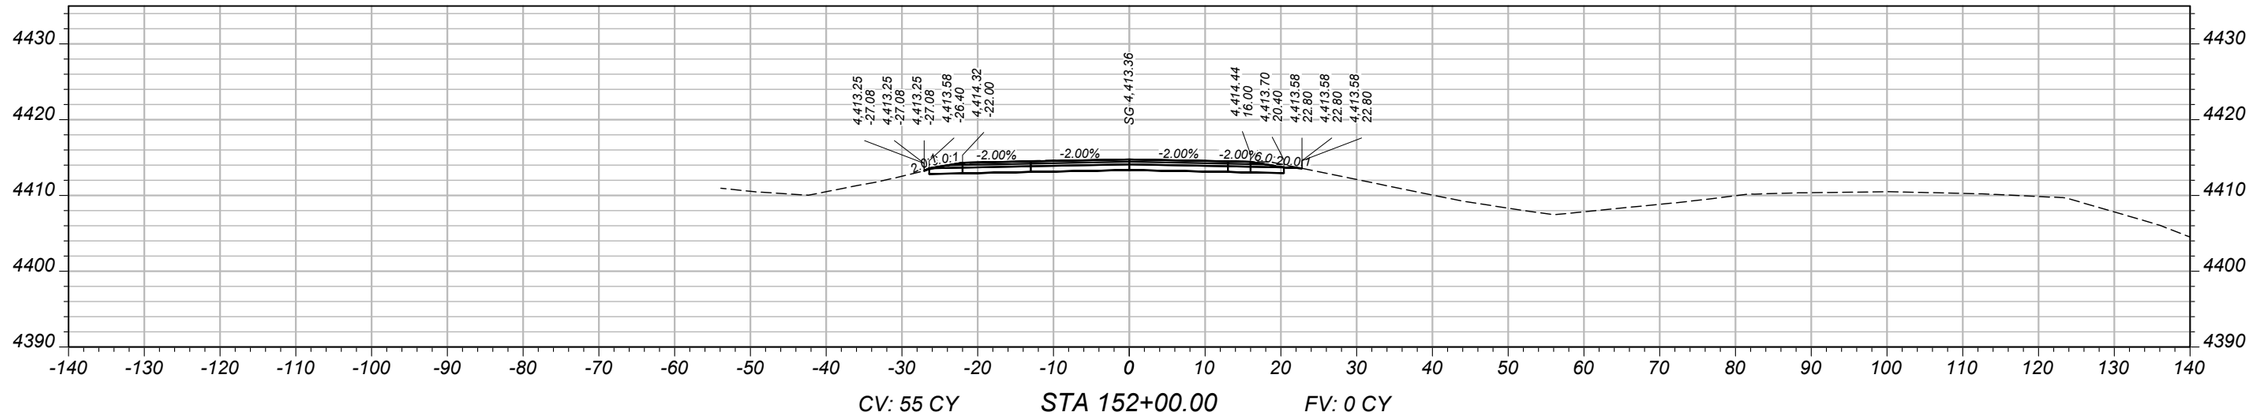

CV: 55 CY STA 152+00.00 FV: 0 CY

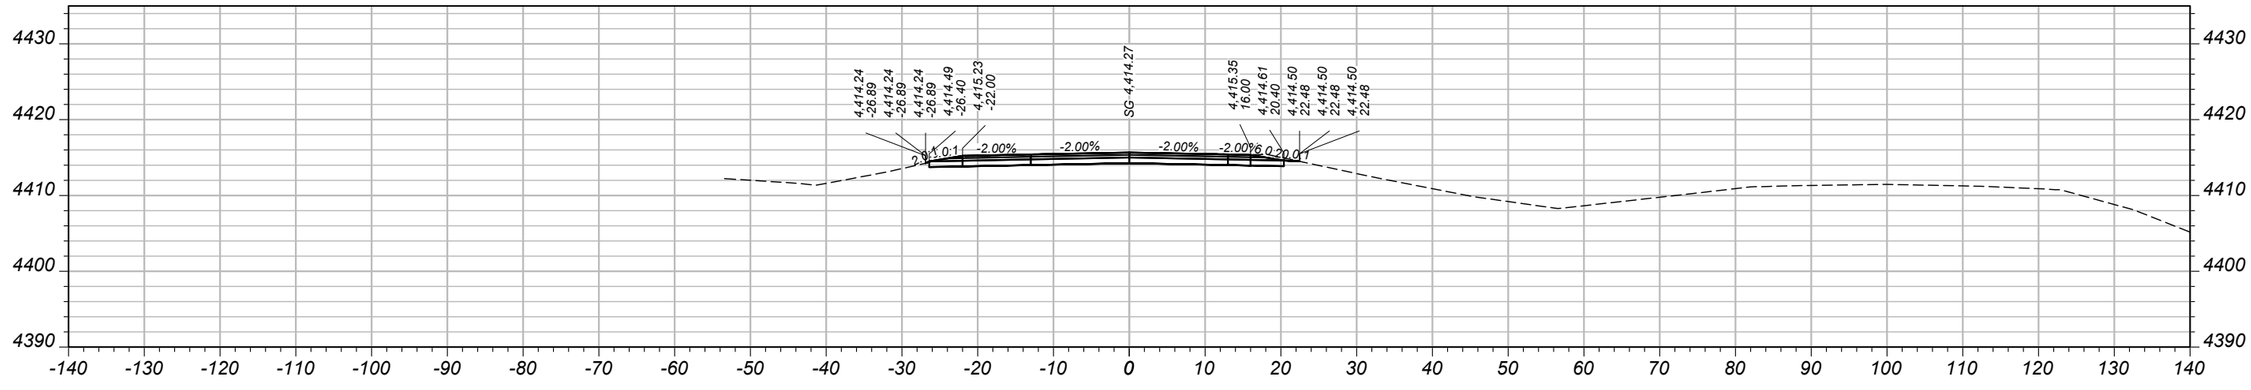

CV: 54 CY STA 151+50.00 FV: 0 CY

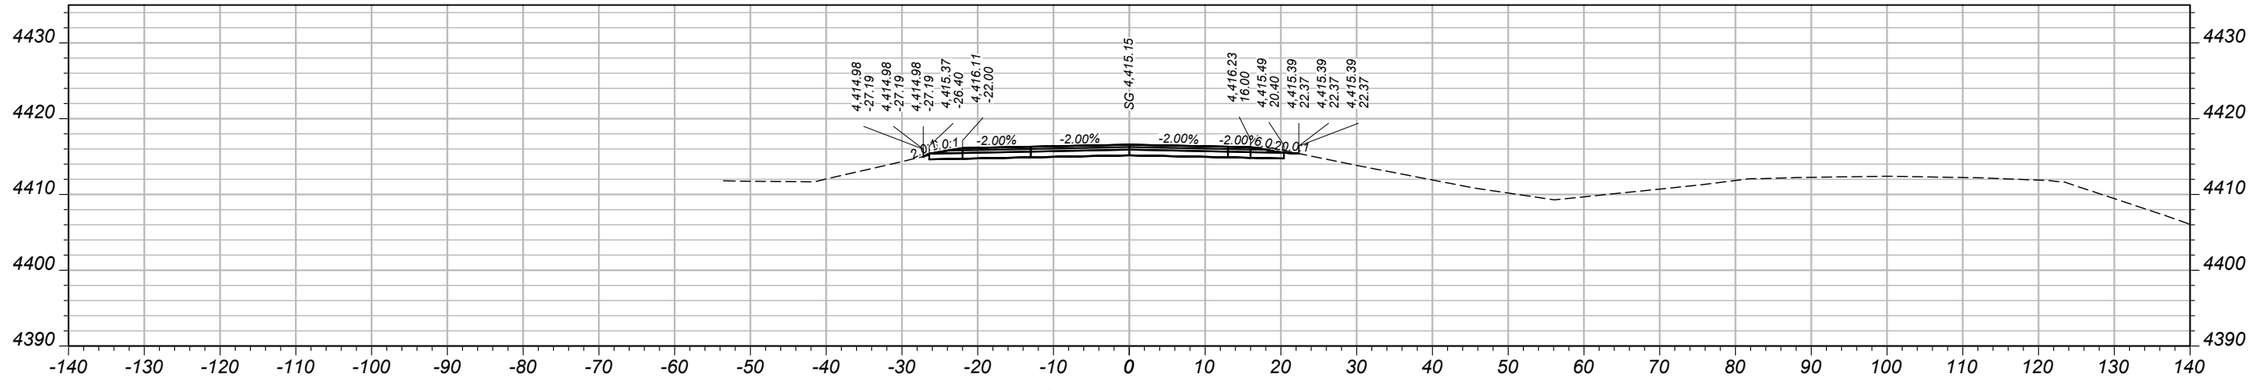

CV: 54 CY STA 151+00.00 FV: 0 CY

SHEET NO.
39

MAINLINE CROSS SECTIONS - WESTBOUND

PROJECT NAME: WHITEHALL - EAST
COUNTY: JEFFERSON
PROJECT ID: IM 90-5(101)249
UPN: 10003001

DESIGNED BY	B. BOONE	04/2026	
REVIEWED BY	J. BRAZILL	5/2026	
CHECKED BY	J. SOLIDAY	05/2026	


MONTANA
Department of Transportation

CROSS SECTIONS


5/18/2026 10:55 AM

10003001RDXSF010.DWG


AWARD COPY

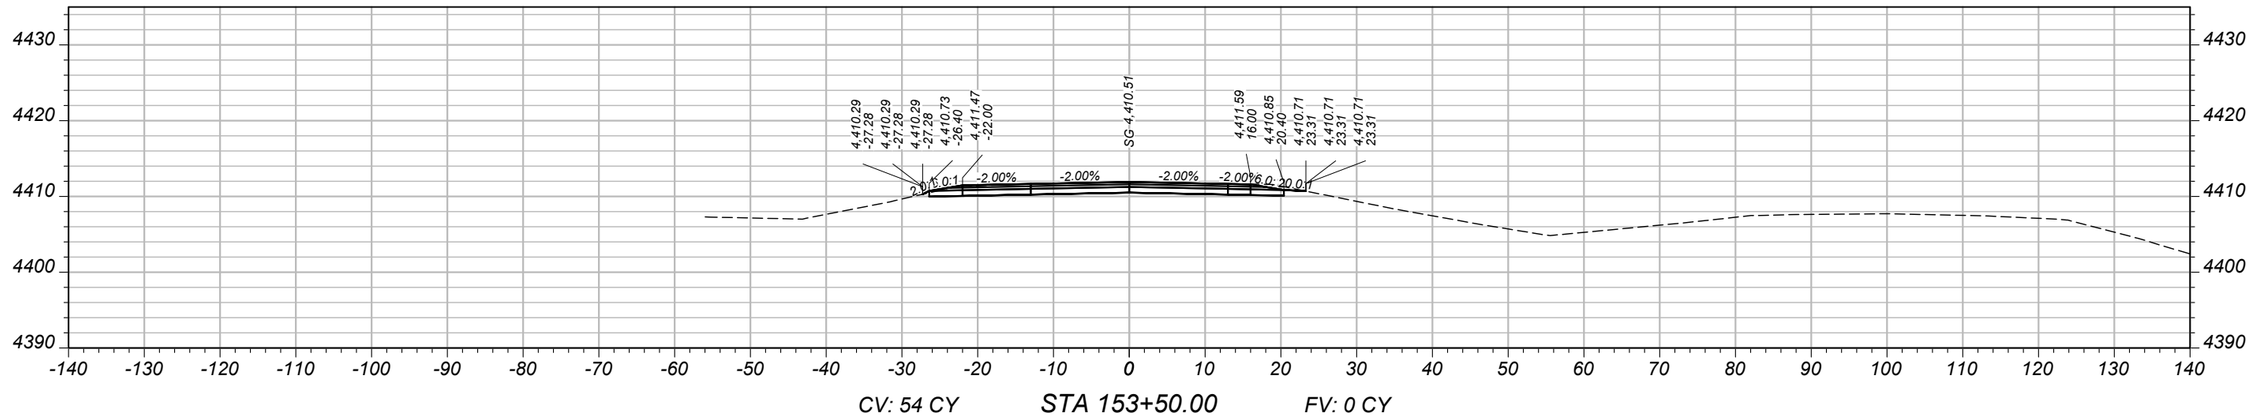

CV: 54 CY STA 153+50.00 FV: 0 CY

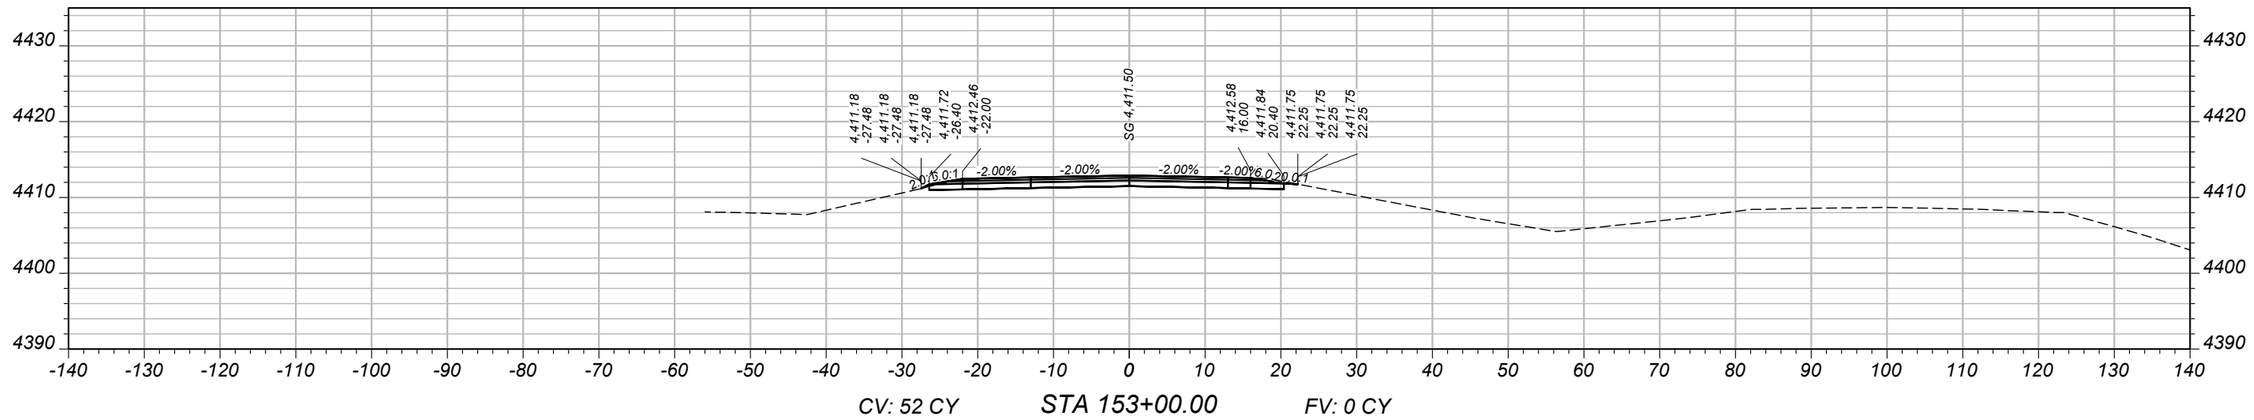

CV: 52 CY STA 153+00.00 FV: 0 CY

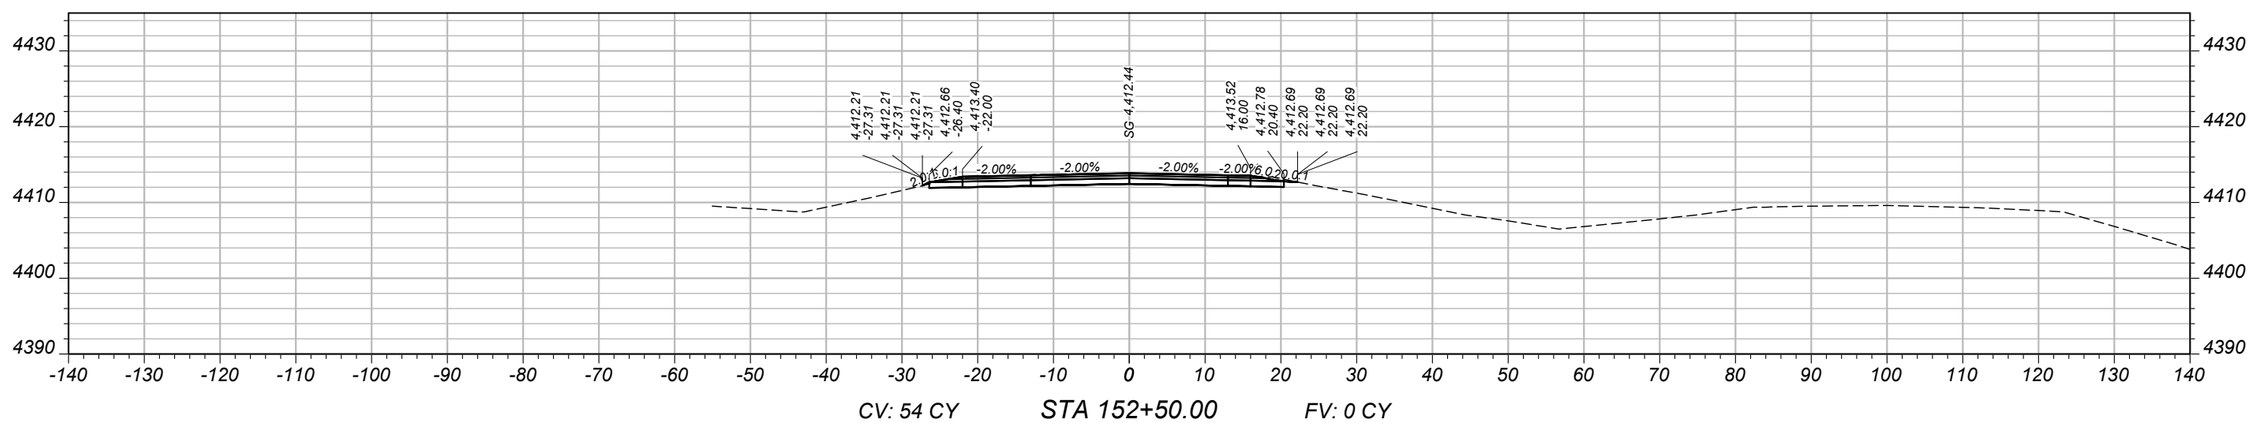

CV: 54 CY STA 152+50.00 FV: 0 CY

SHEET NO.
40

MAINLINE CROSS SECTIONS - WESTBOUND

PROJECT NAME: WHITEHALL - EAST
COUNTY: JEFFERSON
PROJECT ID: IM 90-5(101)249
UPN: 10003001

DESIGNED BY	B. BOONE	04/2026	
REVIEWED BY	J. BRAZILL	5/2026	
CHECKED BY	J. SOLIDAY	05/2026	


MONTANA
Department of Transportation

CROSS SECTIONS


10003001RDXSF010.DWG

5/18/2026 10:55 AM


AWARD COPY

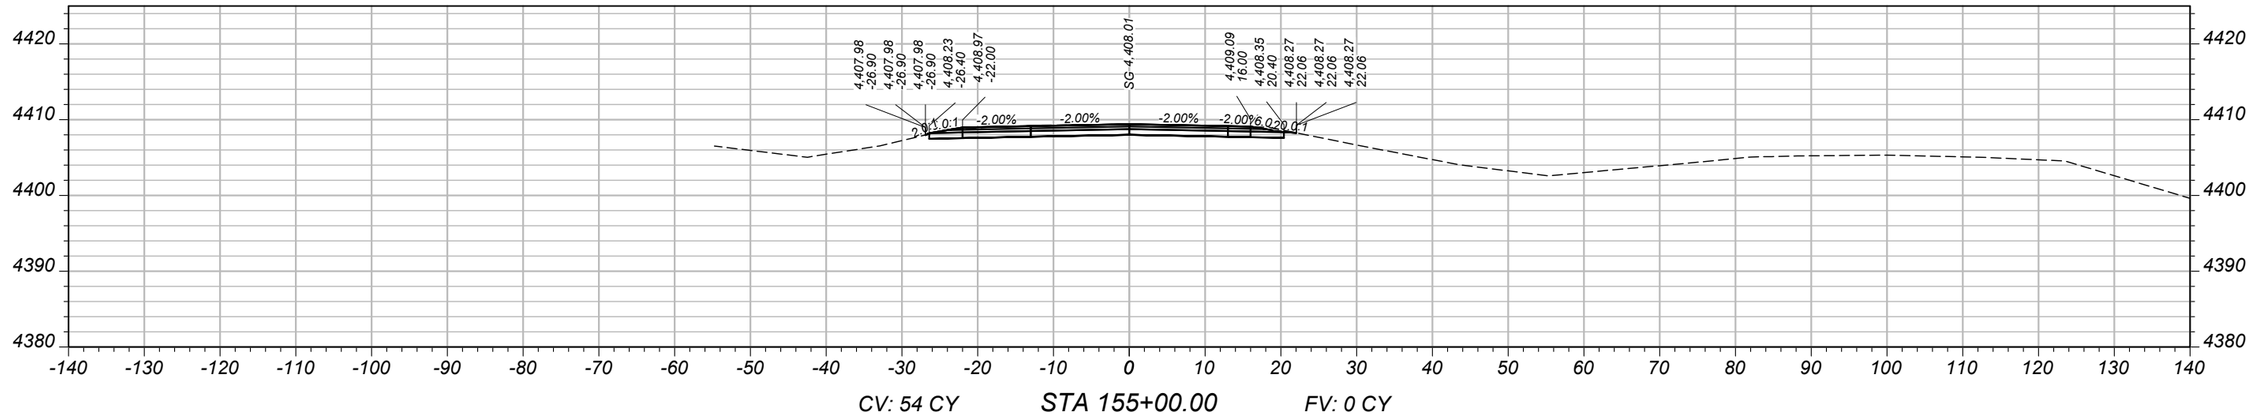

CV: 54 CY STA 155+00.00 FV: 0 CY

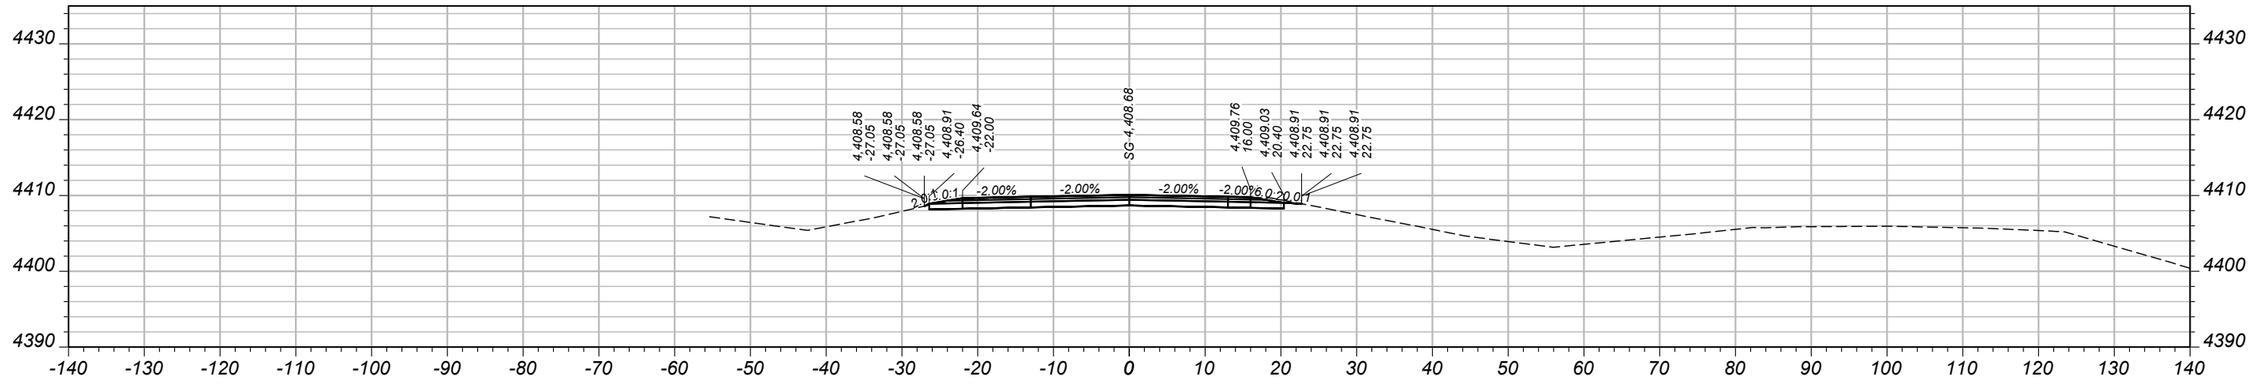

CV: 52 CY STA 154+50.00 FV: 0 CY

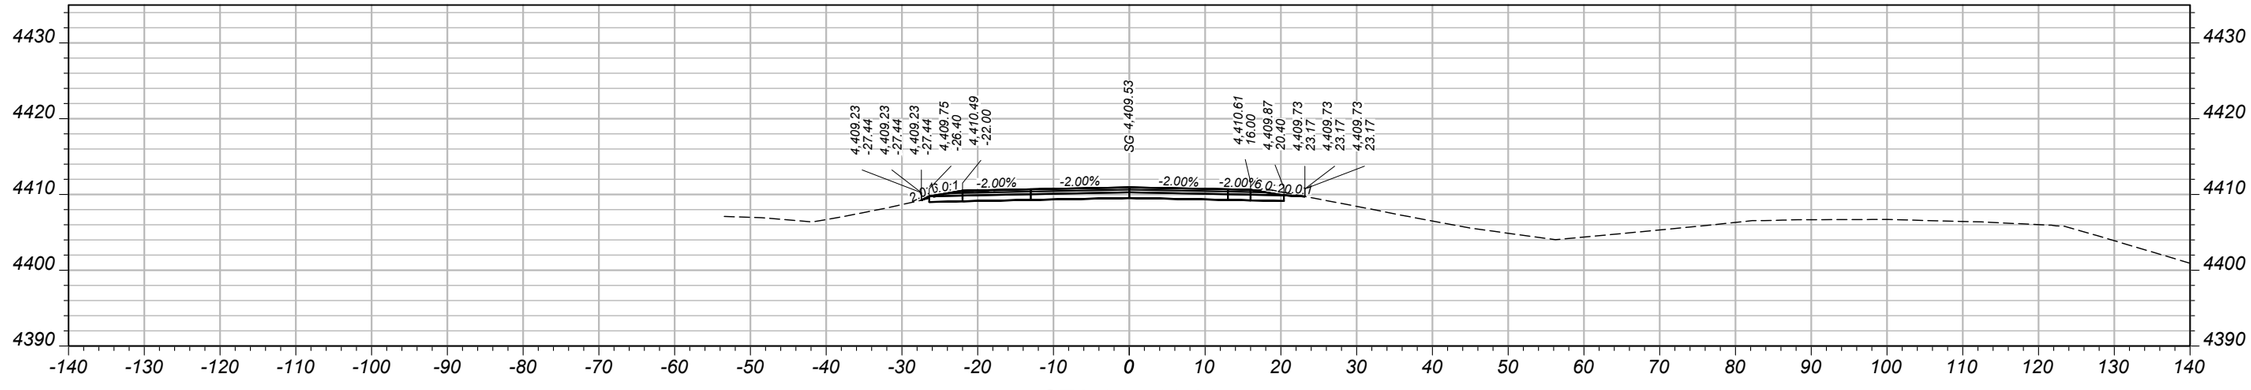

CV: 53 CY STA 154+00.00 FV: 0 CY

SHEET NO. 41

MAINLINE CROSS SECTIONS - WESTBOUND

PROJECT NAME: WHITEHALL - EAST
COUNTY: JEFFERSON
PROJECT ID: IM 90-5(101)249
UPN: 10003001

DESIGNED BY	REVIEWED BY	CHECKED BY
B. BOONE 04/2026	J. BRAZILL 5/2026	J. SOLIDAY 05/2026


10003001RDXSF010.DWG

MONTANA Department of Transportation


CROSS SECTIONS

5/18/2026 10:55 AM


AWARD COPY

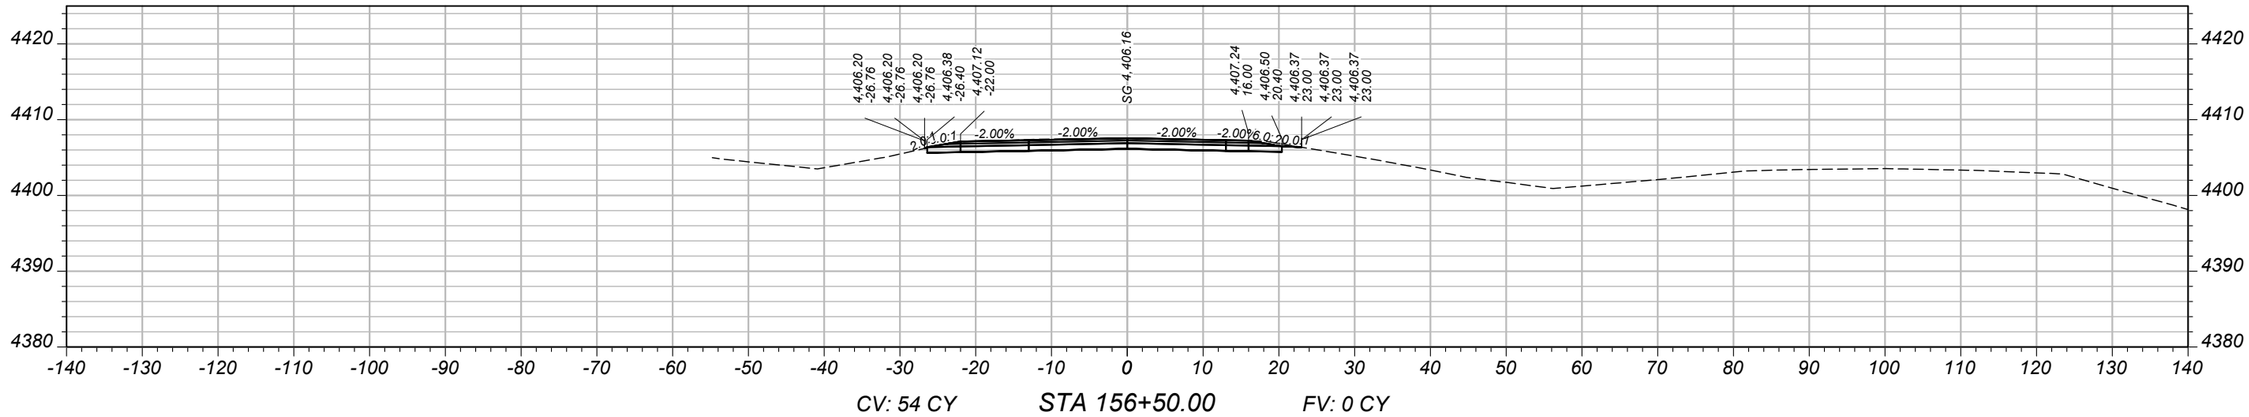

CV: 54 CY STA 156+50.00 FV: 0 CY

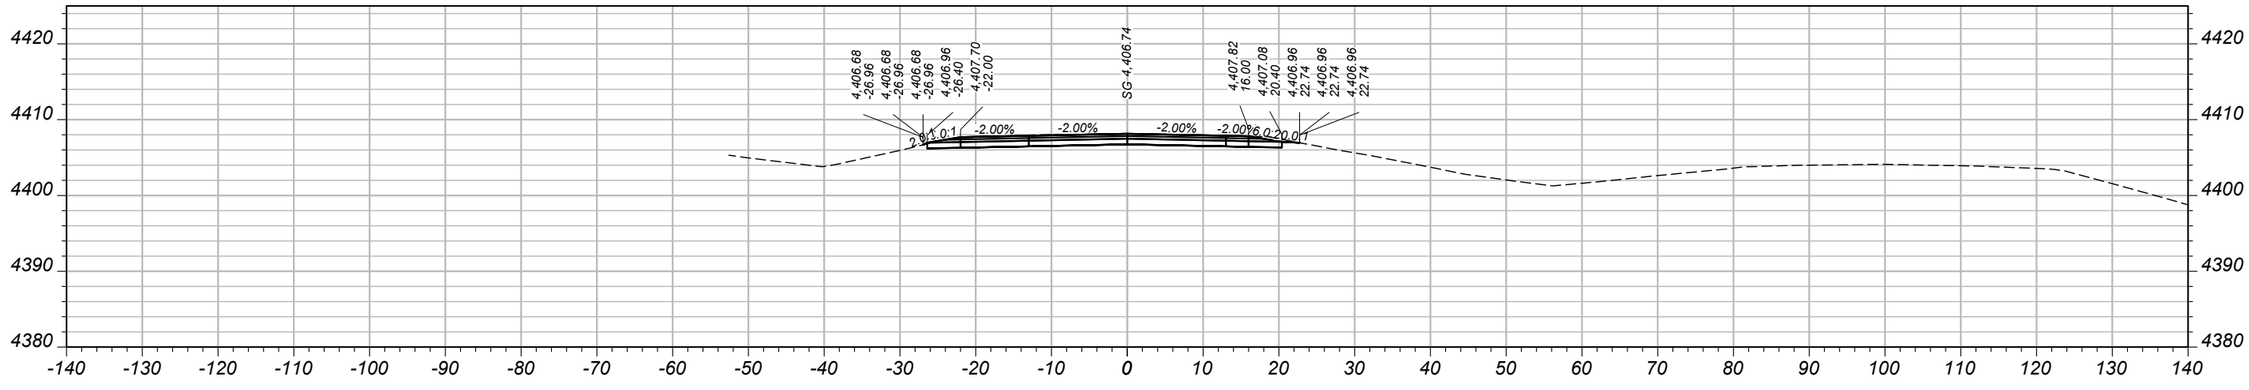

CV: 55 CY STA 156+00.00 FV: 0 CY

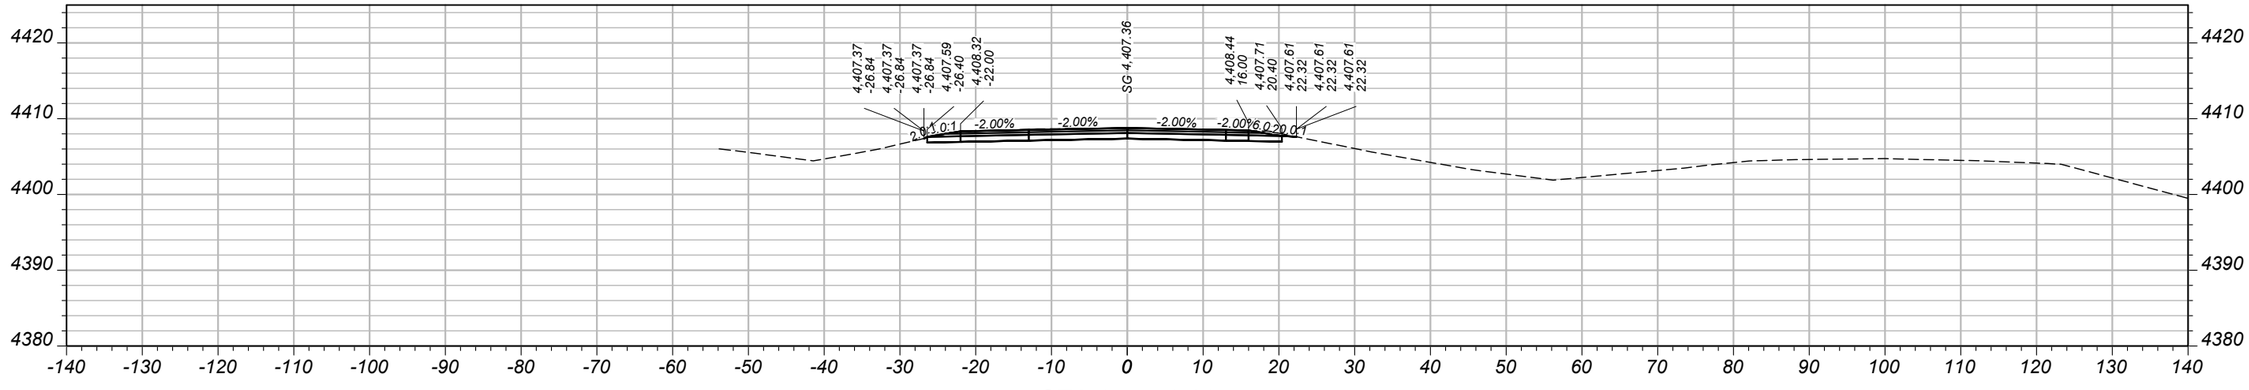

CV: 54 CY STA 155+50.00 FV: 0 CY

SHEET NO.
42

MAINLINE CROSS SECTIONS - WESTBOUND

PROJECT NAME: WHITEHALL - EAST
COUNTY: JEFFERSON
PROJECT ID: IM 90-5(101)249
UPN: 10003001

DESIGNED BY	DATE
B. BOONE	04/2026
REVIEWED BY	DATE
J. BRAZILL	5/2026
CHECKED BY	DATE
J. SOLIDAY	05/2026


10003001RDXSF010.DWG

MONTANA
Department of Transportation


CROSS SECTIONS

5/18/2026 10:55 AM


AWARD COPY

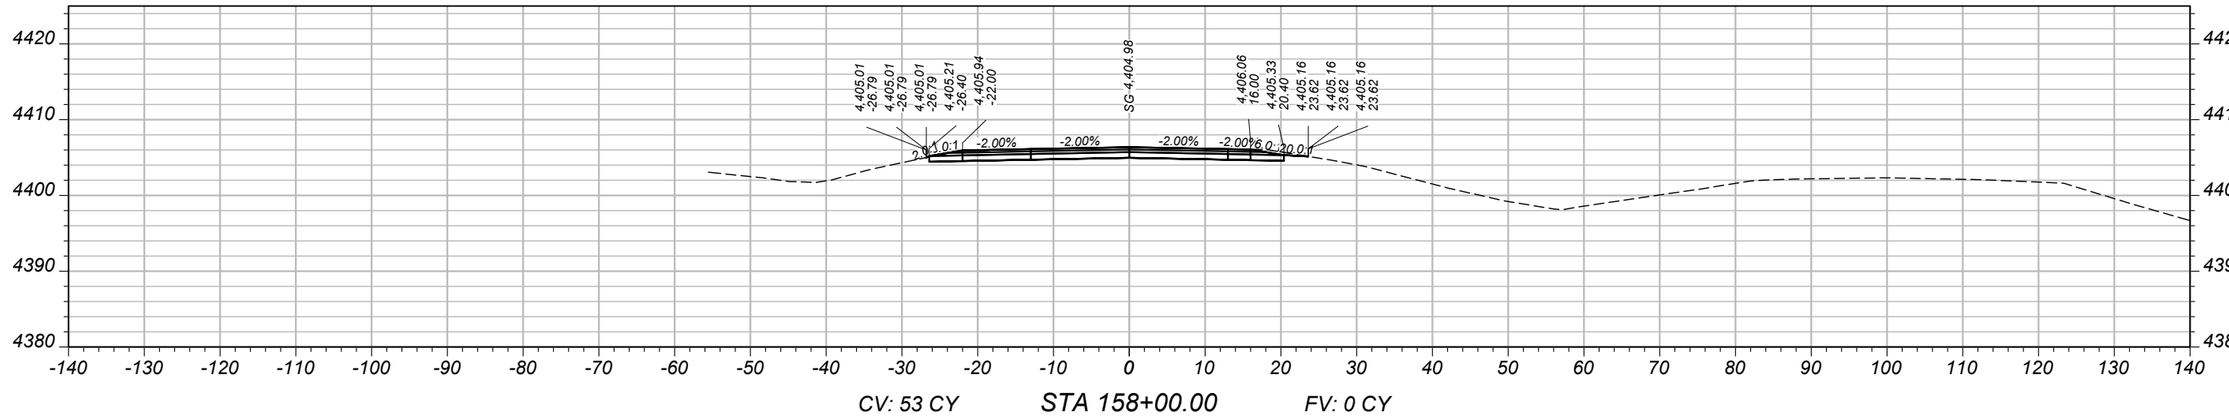

CV: 53 CY STA 158+00.00 FV: 0 CY

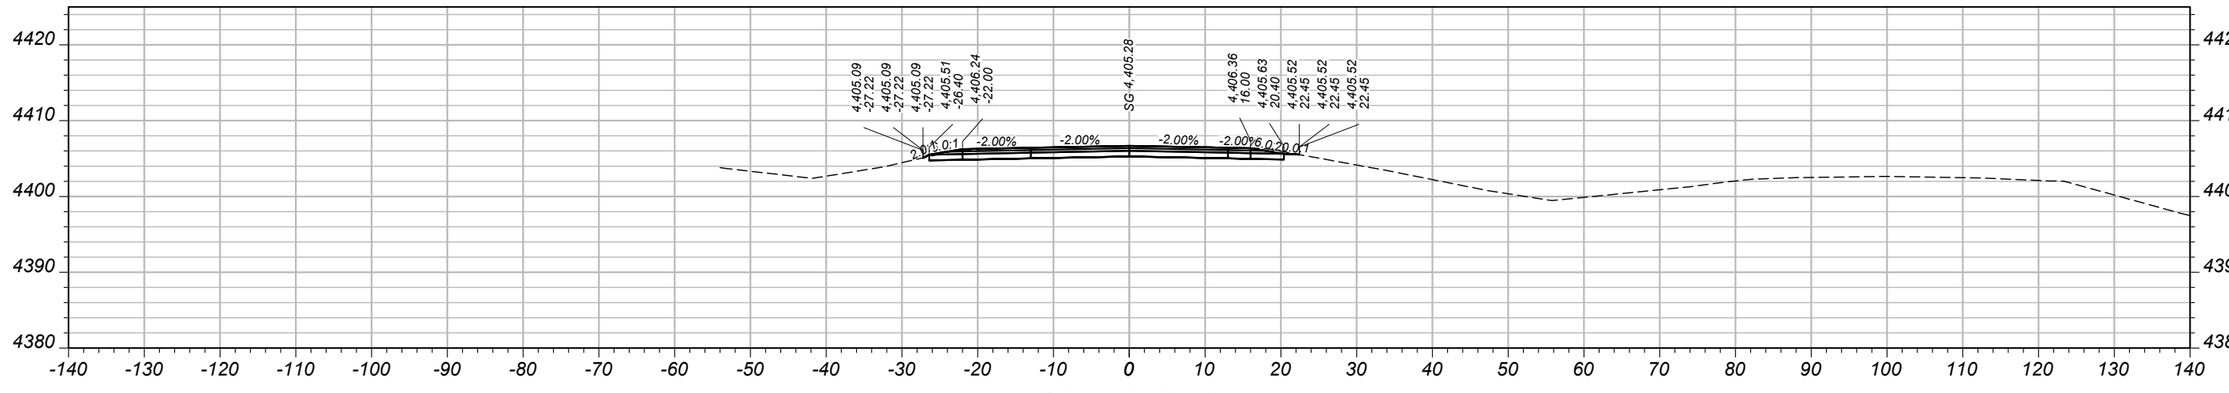

CV: 53 CY STA 157+50.00 FV: 0 CY

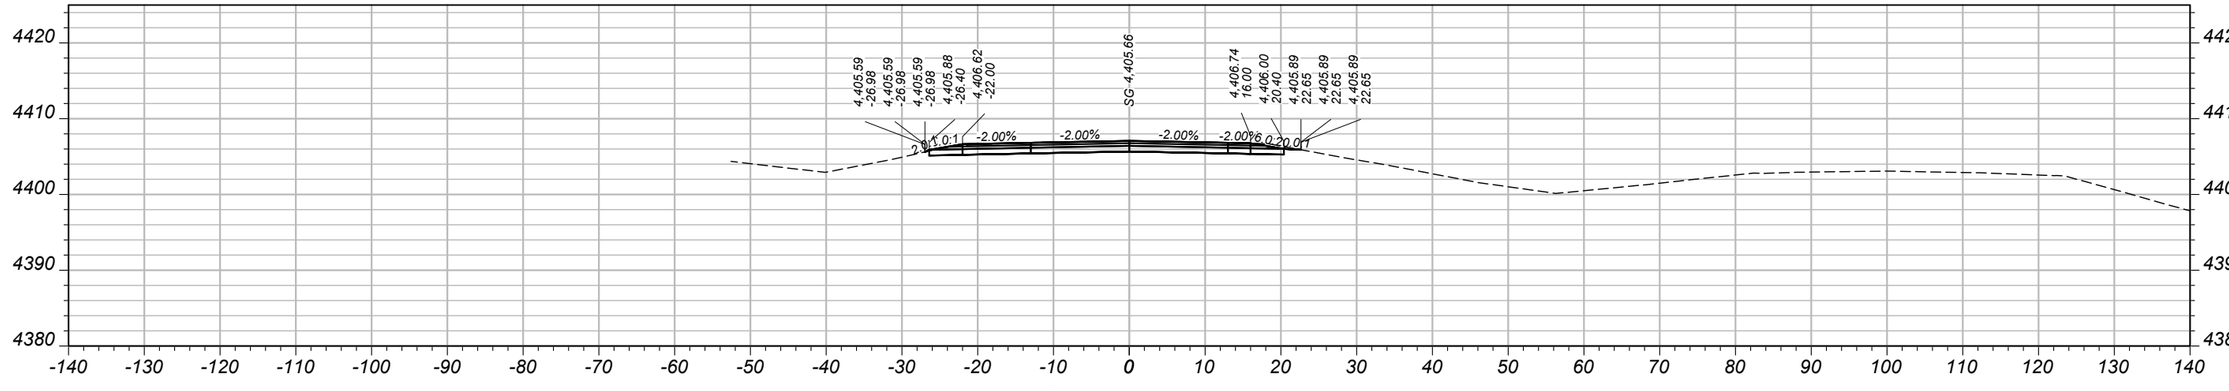

CV: 54 CY STA 157+00.00 FV: 0 CY

SHEET NO. 43

MAINLINE CROSS SECTIONS - WESTBOUND

PROJECT NAME: WHITEHALL - EAST
COUNTY: JEFFERSON
PROJECT ID: IM 90-5(101)249
UPN: 10003001

DESIGNED BY	B. BOONE	04/2026	
REVIEWED BY	J. BRAZILL	5/2026	
CHECKED BY	J. SOLIDAY	05/2026	


10003001RDXSF010.DWG

MONTANA
Department of Transportation


CROSS SECTIONS

5/18/2026 10:55 AM


AWARD COPY

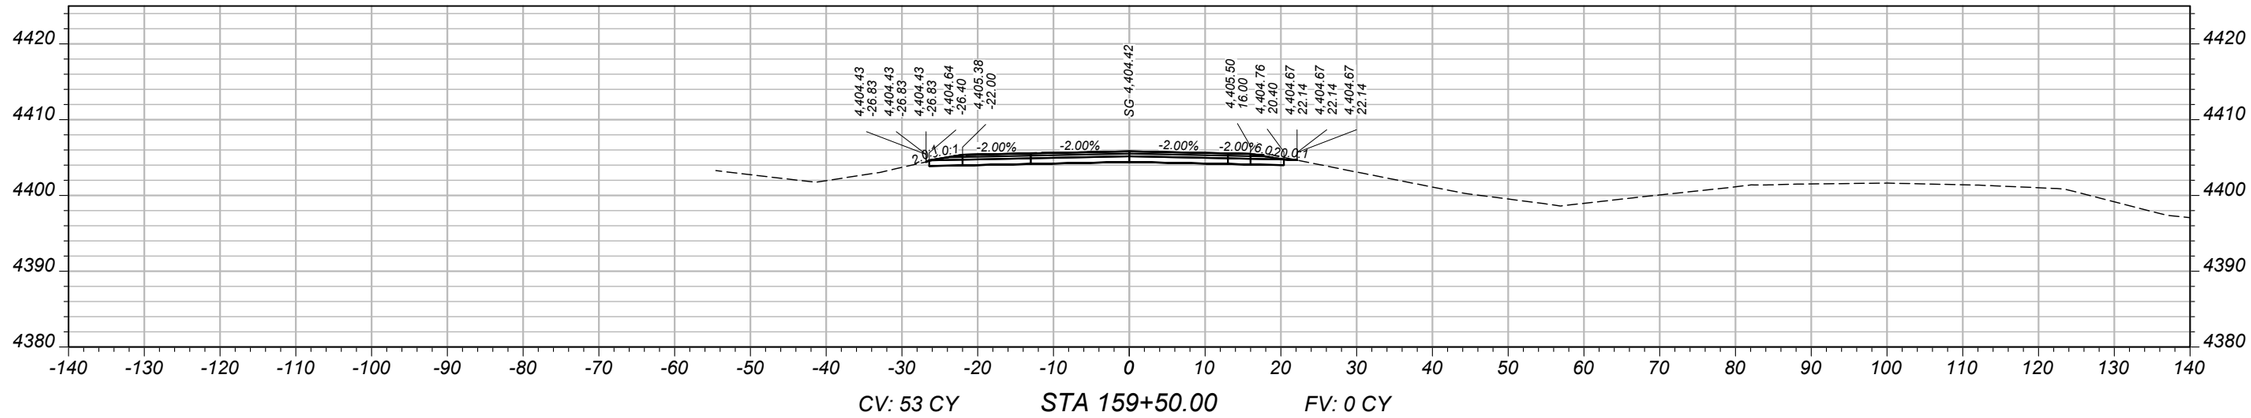

CV: 53 CY STA 159+50.00 FV: 0 CY

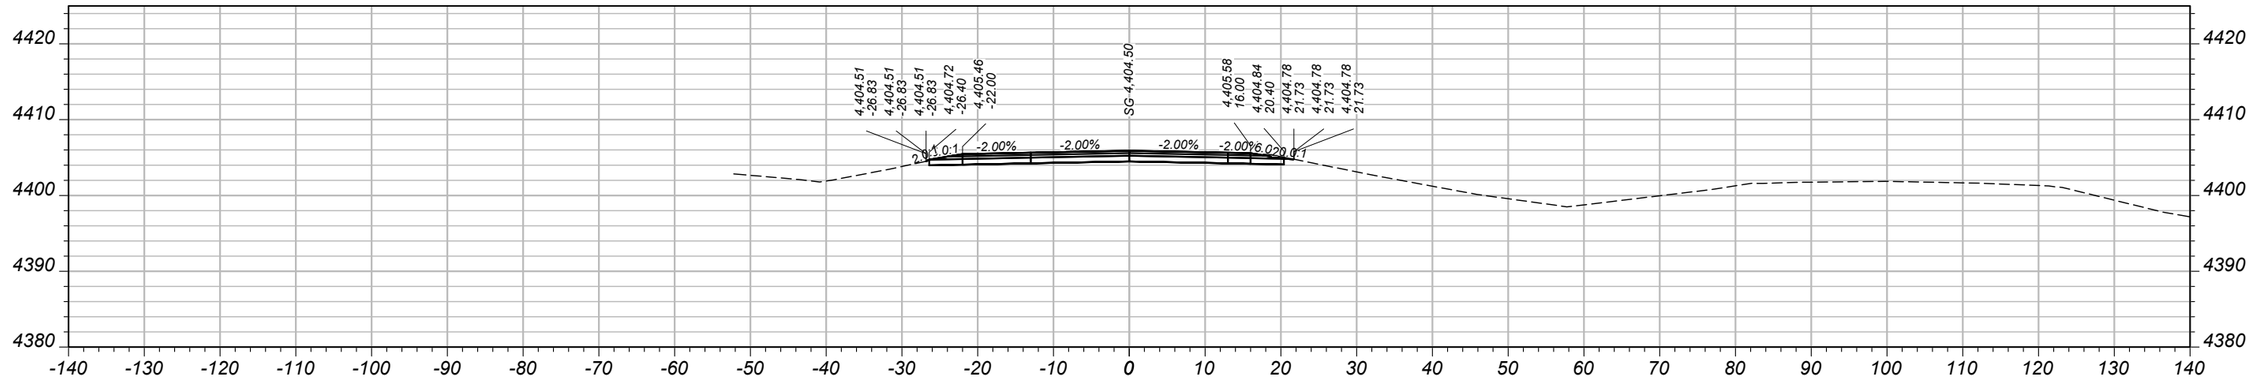

CV: 51 CY STA 159+00.00 FV: 0 CY

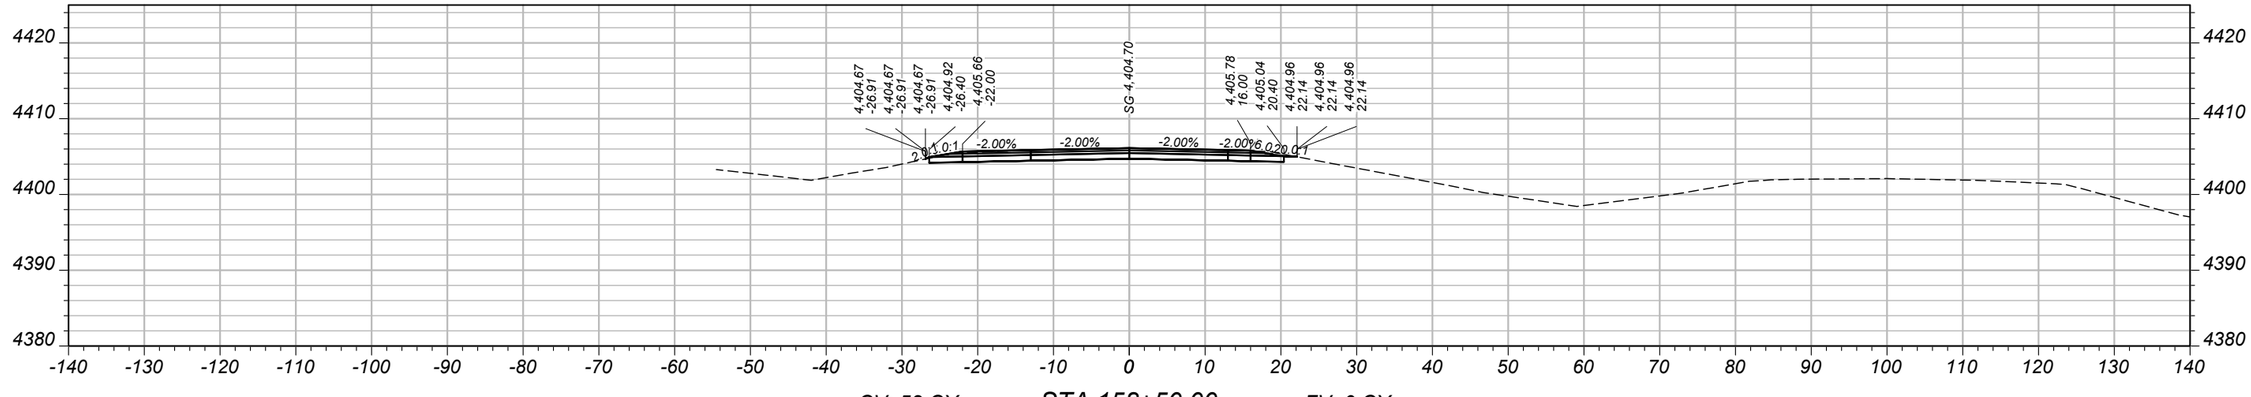

CV: 52 CY STA 158+50.00 FV: 0 CY

SHEET NO.
44

MAINLINE CROSS SECTIONS - WESTBOUND

PROJECT NAME: WHITEHALL - EAST
COUNTY: JEFFERSON
PROJECT ID: IM 90-5(101)249
UPN: 10003001

DESIGNED BY	B. BOONE	04/2026
REVIEWED BY	J. BRAZILL	5/2026
CHECKED BY	J. SOLIDAY	05/2026


MONTANA
Department of Transportation

CROSS SECTIONS


5/18/2026 10:55 AM

10003001RDXSF010.DWG


AWARD COPY

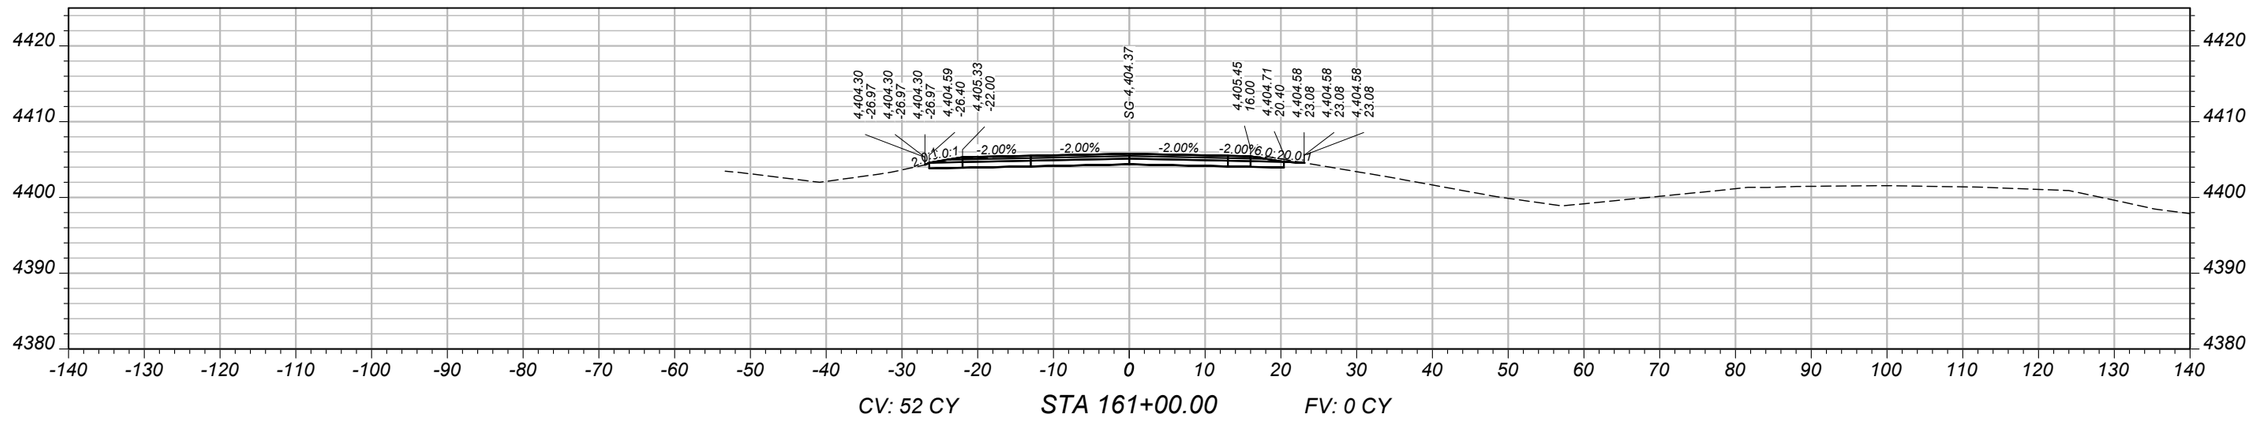

CV: 52 CY STA 161+00.00 FV: 0 CY

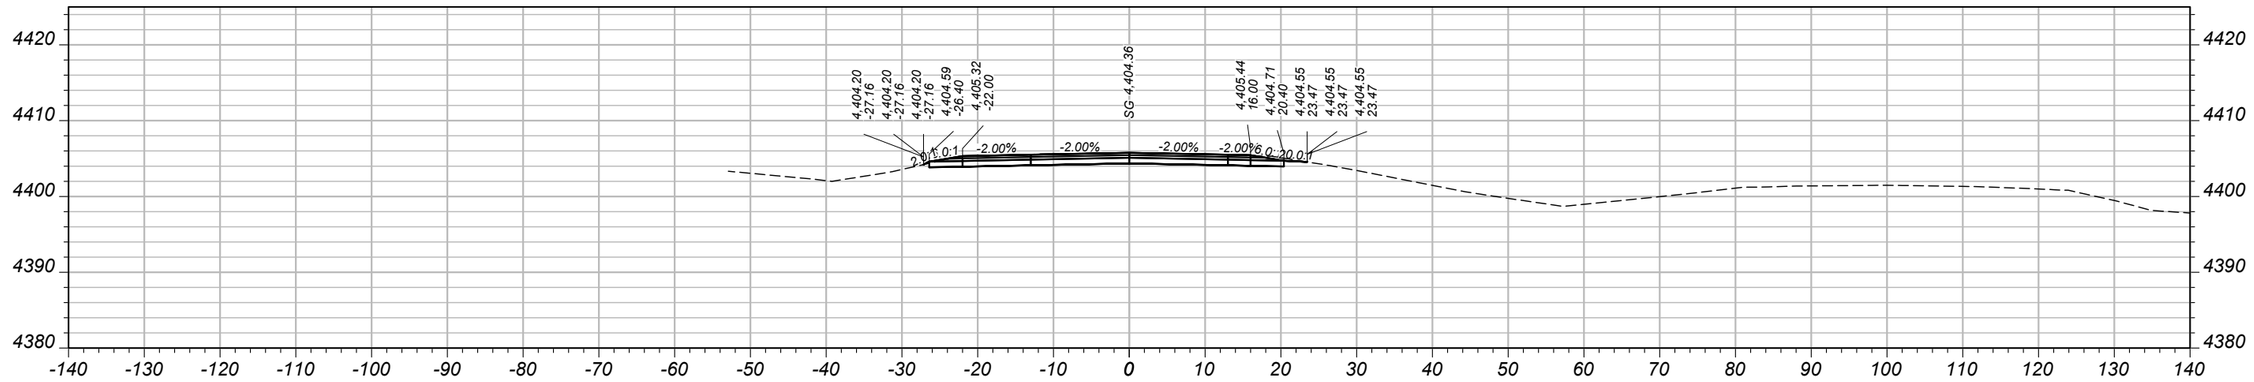

CV: 51 CY STA 160+50.00 FV: 0 CY

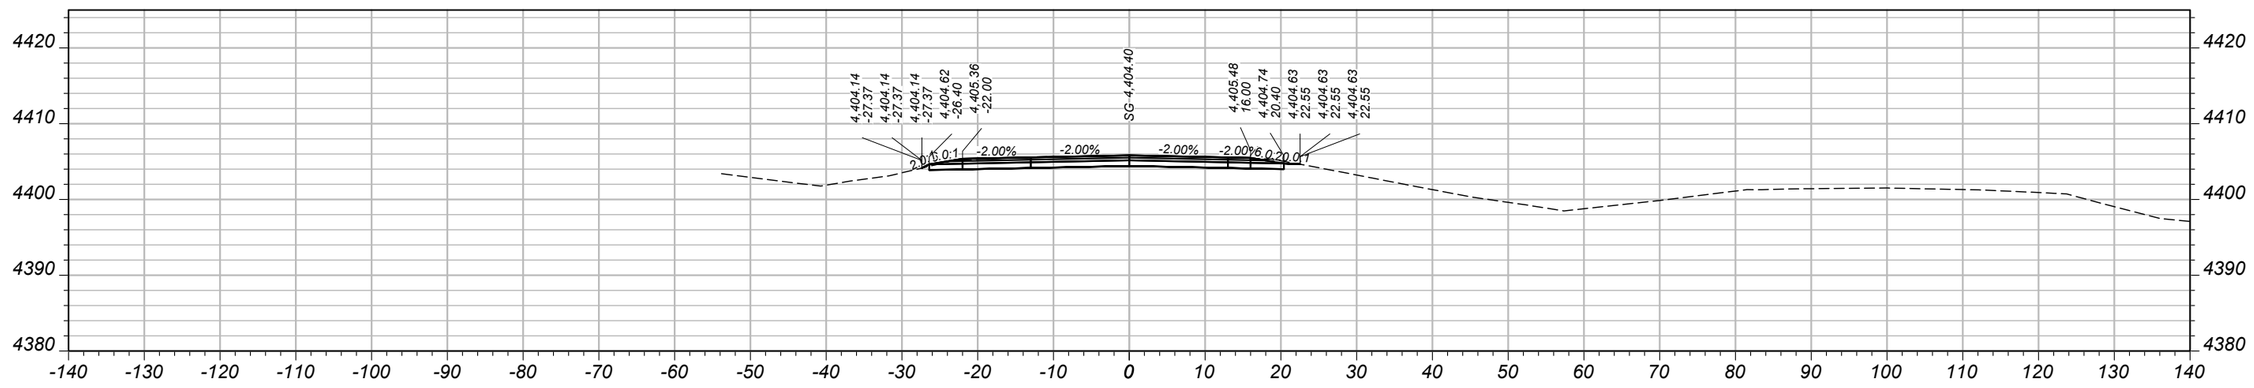

CV: 52 CY STA 160+00.00 FV: 0 CY

SHEET NO.
45

MAINLINE CROSS SECTIONS - WESTBOUND

PROJECT NAME: WHITEHALL - EAST
COUNTY: JEFFERSON
PROJECT ID: IM 90-5(101)249
UPN: 10003001

DESIGNED BY		REVIEWED BY		CHECKED BY	
B. BOONE	04/2026	J. BRAZILL	5/2026	J. SOLIDAY	05/2026


10003001RDXSF010.DWG

MONTANA
Department of Transportation


CROSS SECTIONS

5/18/2026 10:55 AM


AWARD COPY

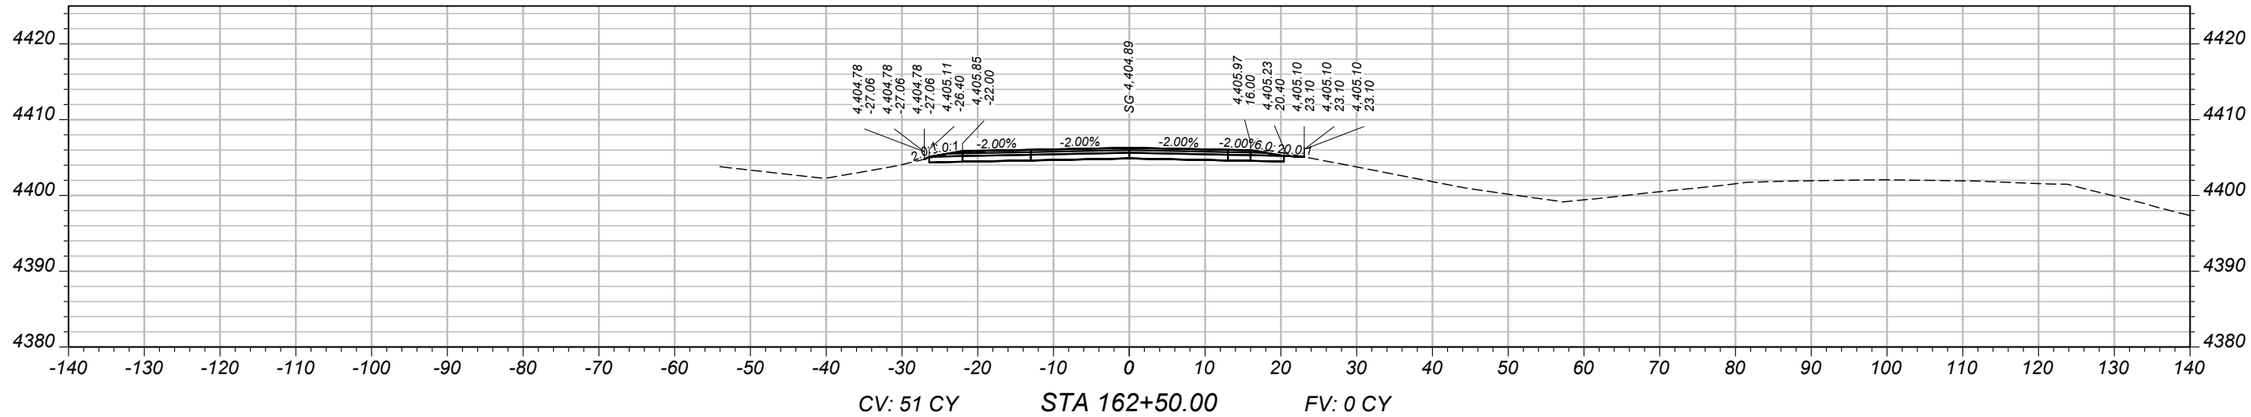

CV: 51 CY STA 162+50.00 FV: 0 CY

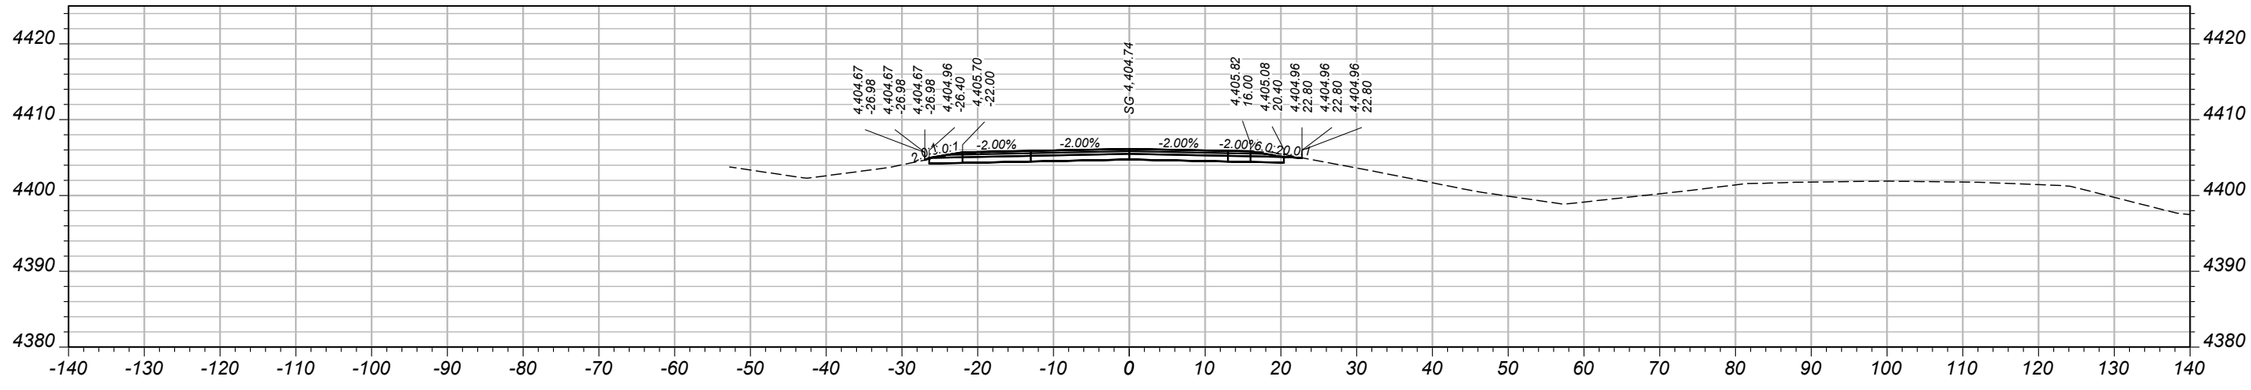

CV: 50 CY STA 162+00.00 FV: 0 CY

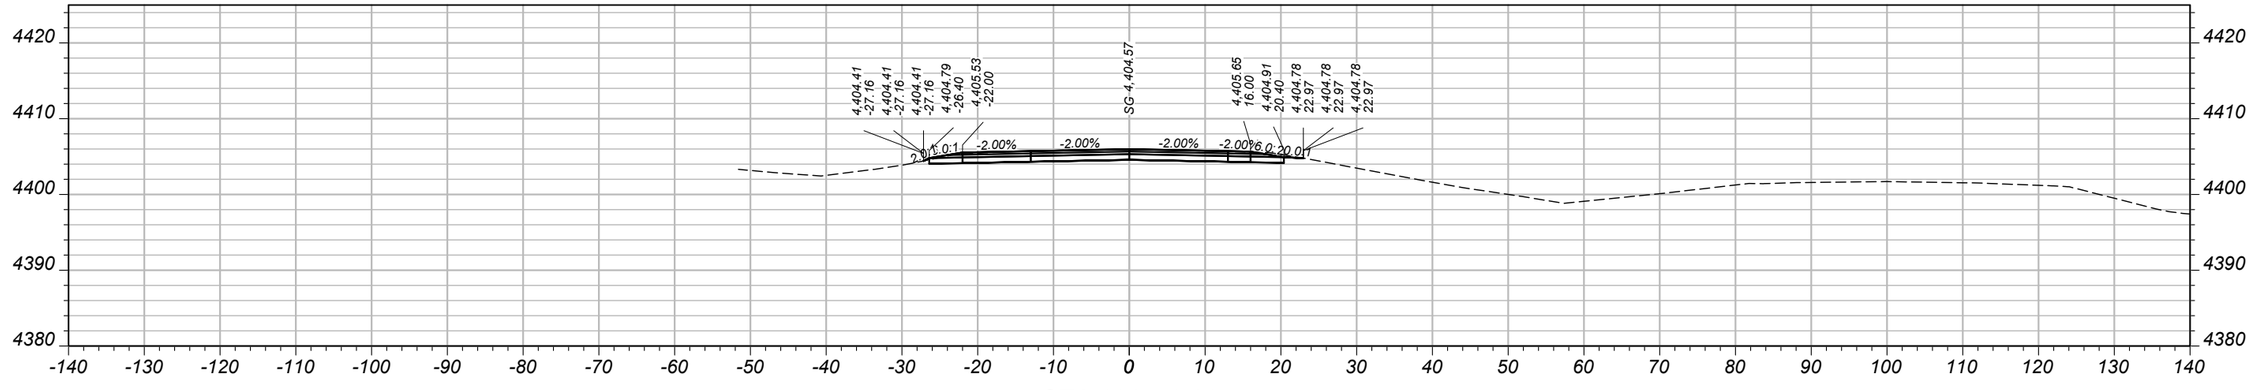

CV: 50 CY STA 161+50.00 FV: 0 CY

SHEET NO.
46

MAINLINE CROSS SECTIONS - WESTBOUND

PROJECT NAME: WHITEHALL - EAST
COUNTY: JEFFERSON
PROJECT ID: IM 90-5(101)249
UPN: 10003001

DESIGNED BY	B. BOONE	04/2026	
REVIEWED BY	J. BRAZILL	5/2026	
CHECKED BY	J. SOLIDAY	05/2026	


MONTANA
Department of Transportation

CROSS SECTIONS


5/18/2026 10:55 AM

10003001RDXSF010.DWG


AWARD COPY

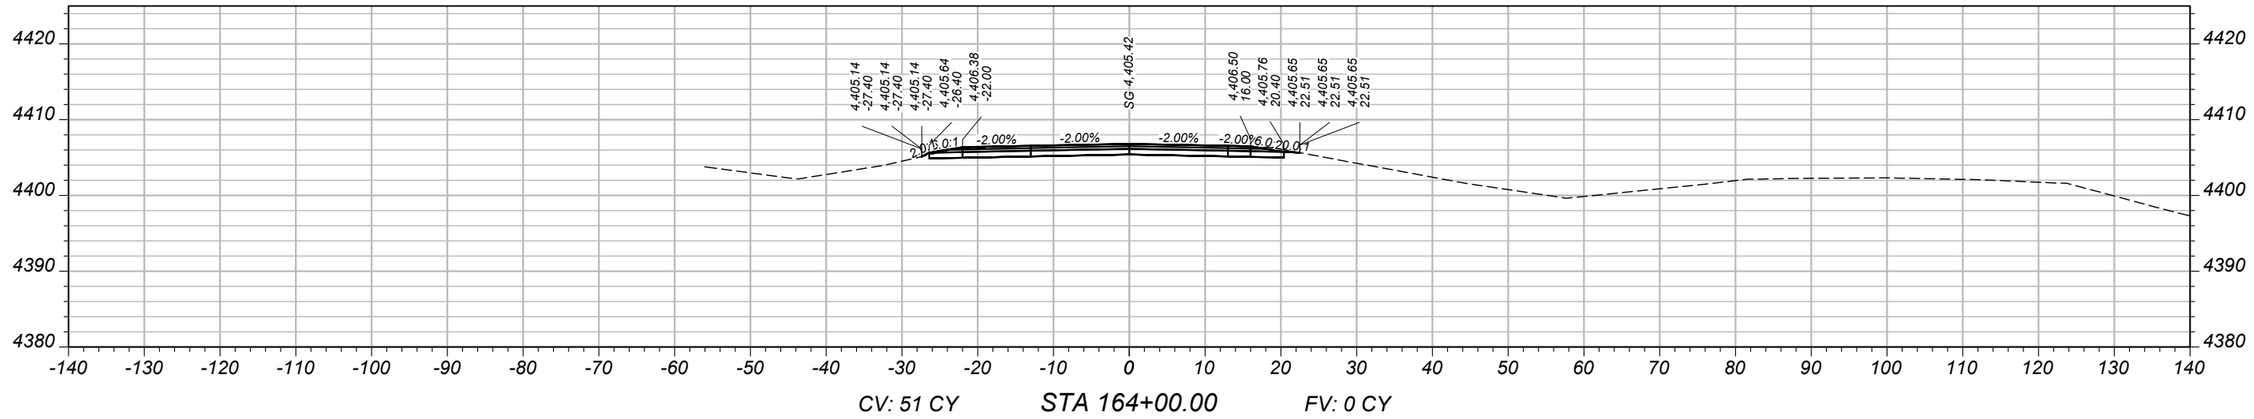

CV: 51 CY STA 164+00.00 FV: 0 CY

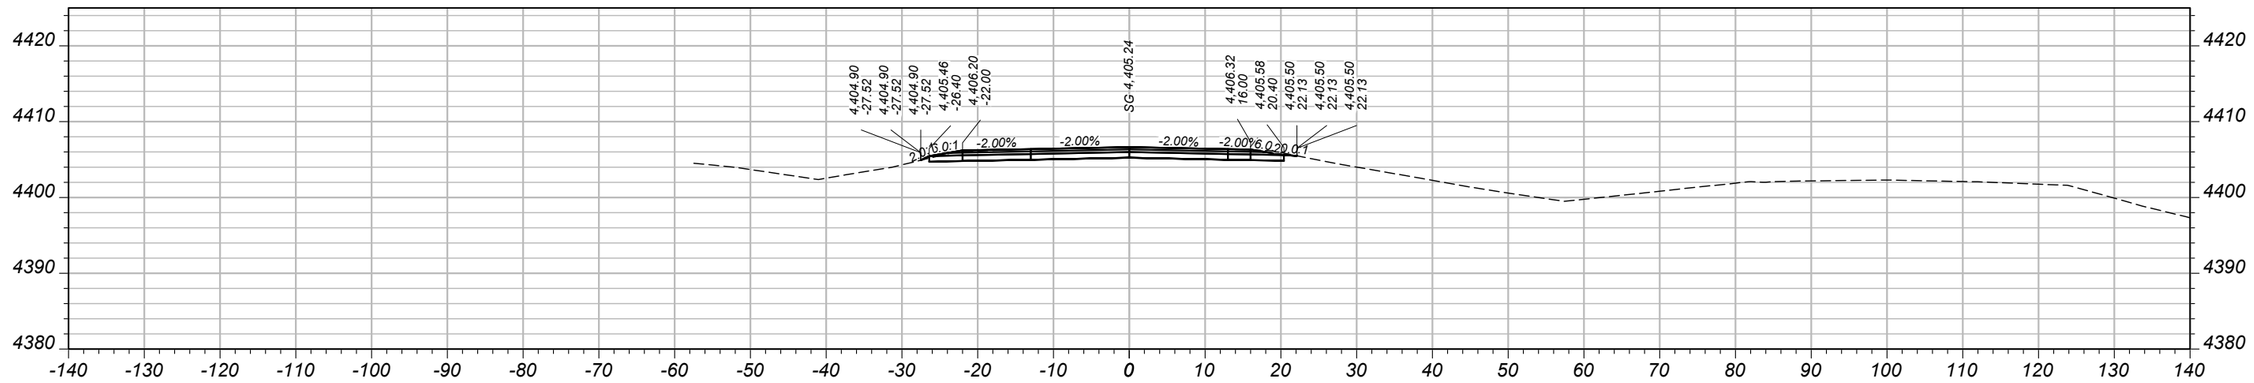

CV: 50 CY STA 163+50.00 FV: 1 CY

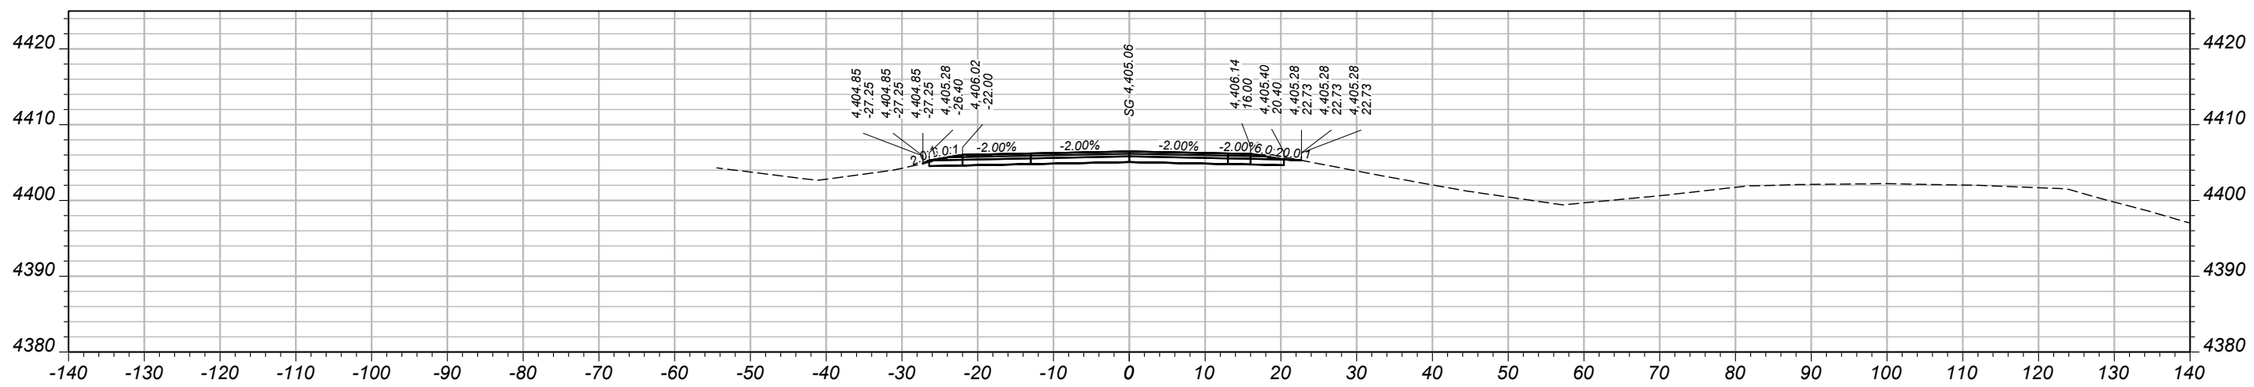

CV: 51 CY STA 163+00.00 FV: 0 CY

SHEET NO.
47

MAINLINE CROSS SECTIONS - WESTBOUND

PROJECT NAME	WHITEHALL - EAST
COUNTY	JEFFERSON
PROJECT ID	IM 90-5(101)249
UPN	10003001

DESIGNED BY	B. BOONE	04/2026
REVIEWED BY	J. BRAZILL	5/2026
CHECKED BY	J. SOLIDAY	05/2026


10003001RDXSF010.DWG

MONTANA
Department of Transportation


CROSS SECTIONS

5/18/2026 10:55 AM


AWARD COPY

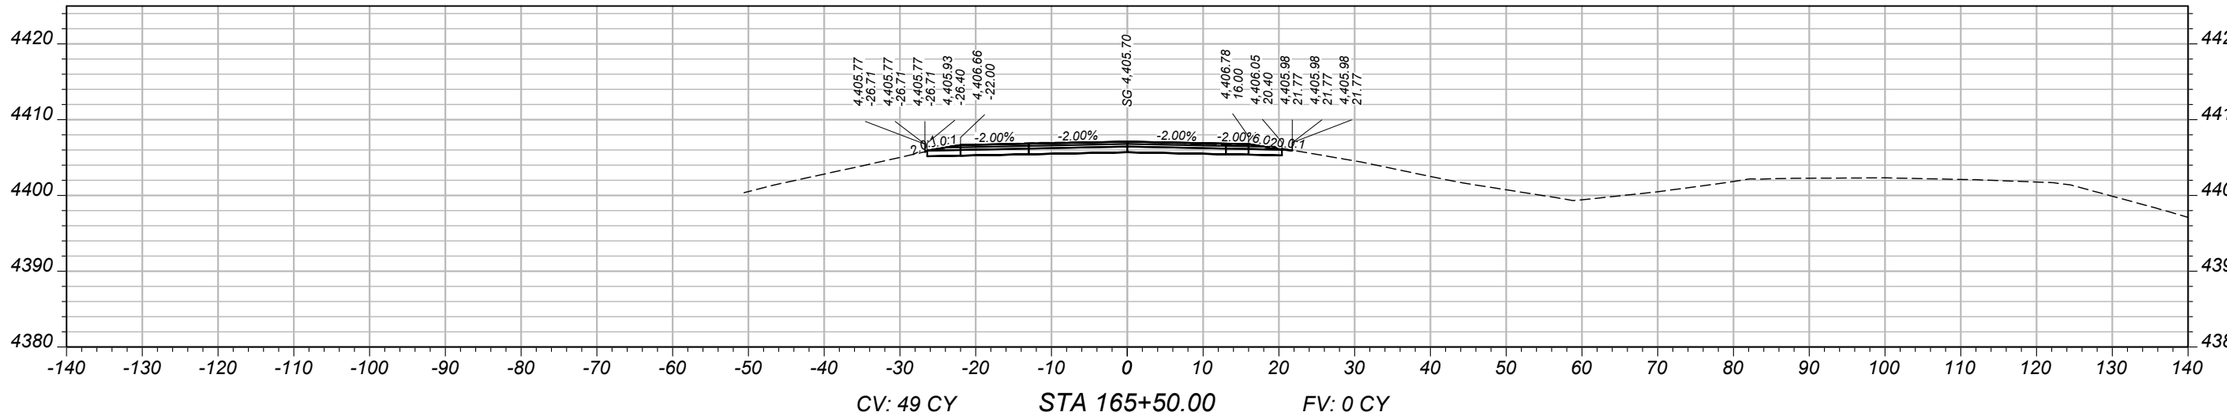

CV: 49 CY STA 165+50.00 FV: 0 CY

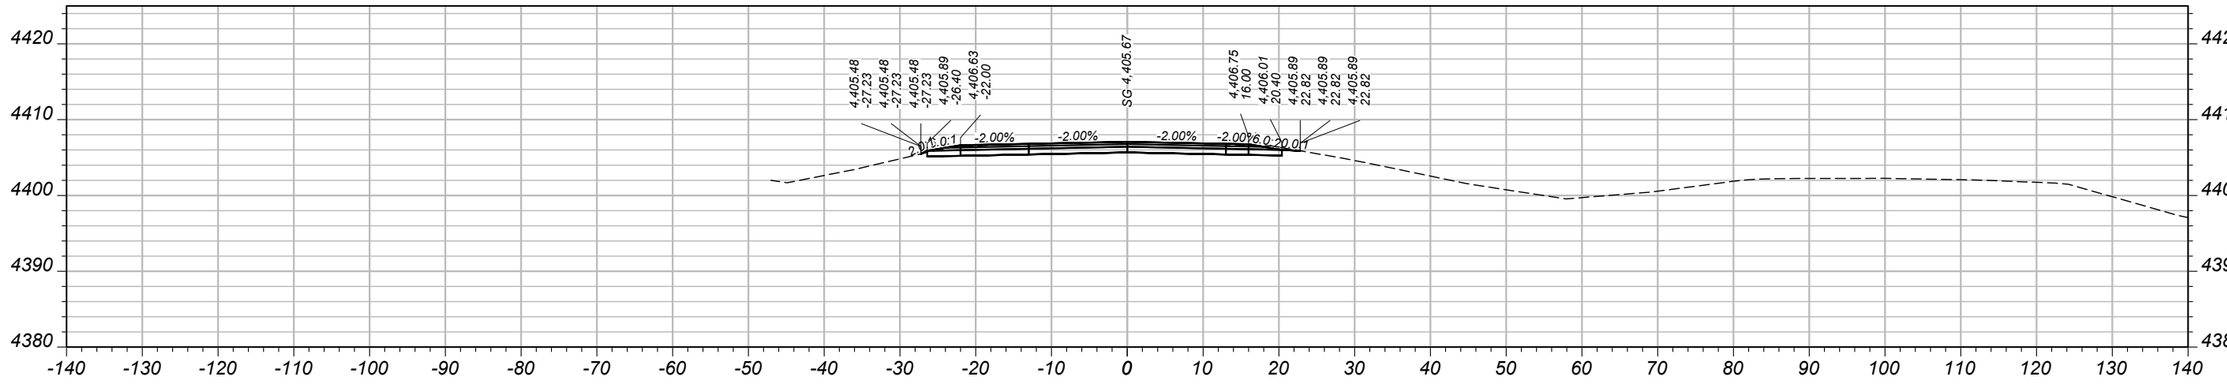

CV: 49 CY STA 165+00.00 FV: 0 CY

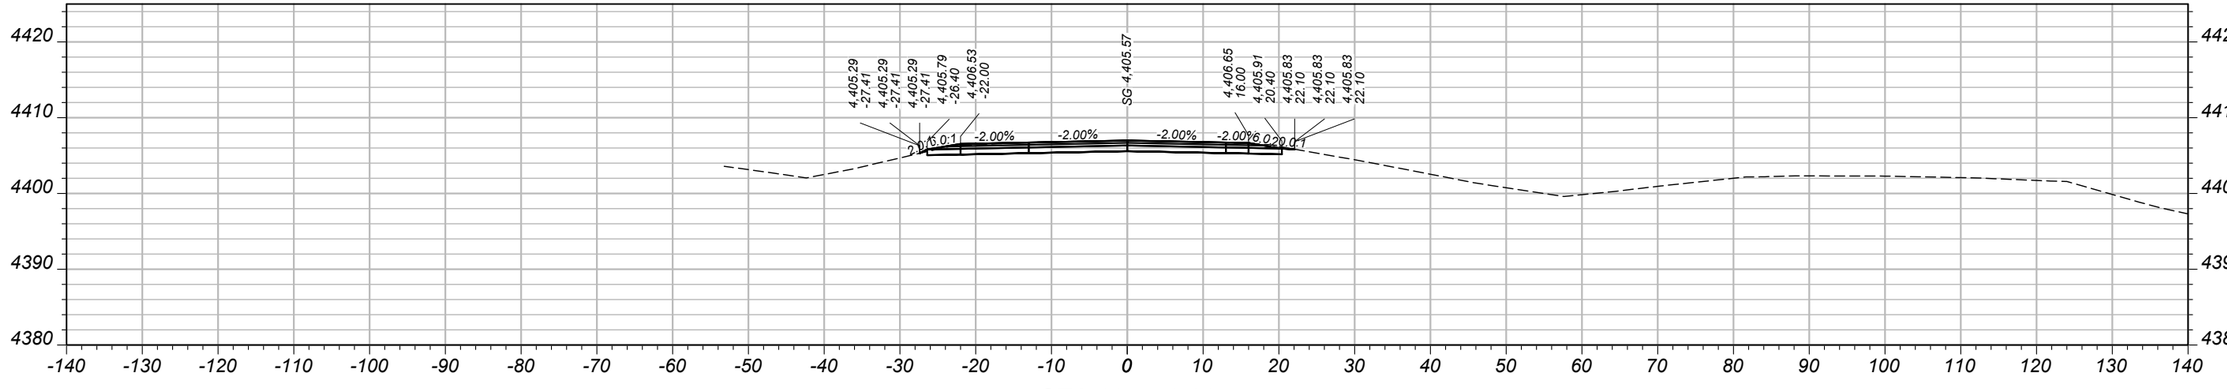

CV: 49 CY STA 164+50.00 FV: 0 CY

SHEET NO.
48

MAINLINE CROSS SECTIONS - WESTBOUND

PROJECT NAME: WHITEHALL - EAST
COUNTY: JEFFERSON
PROJECT ID: IM 90-5(101)249
UPN: 10003001


DESIGNED BY	B. BOONE	04/2026	REVIEWED BY	J. BRAZILL	5/2026
CHECKED BY	J. SOLIDAY	05/2026	10003001RDXSF010.DWG		

MONTANA
Department of Transportation


CROSS SECTIONS

5/18/2026 10:55 AM


AWARD COPY

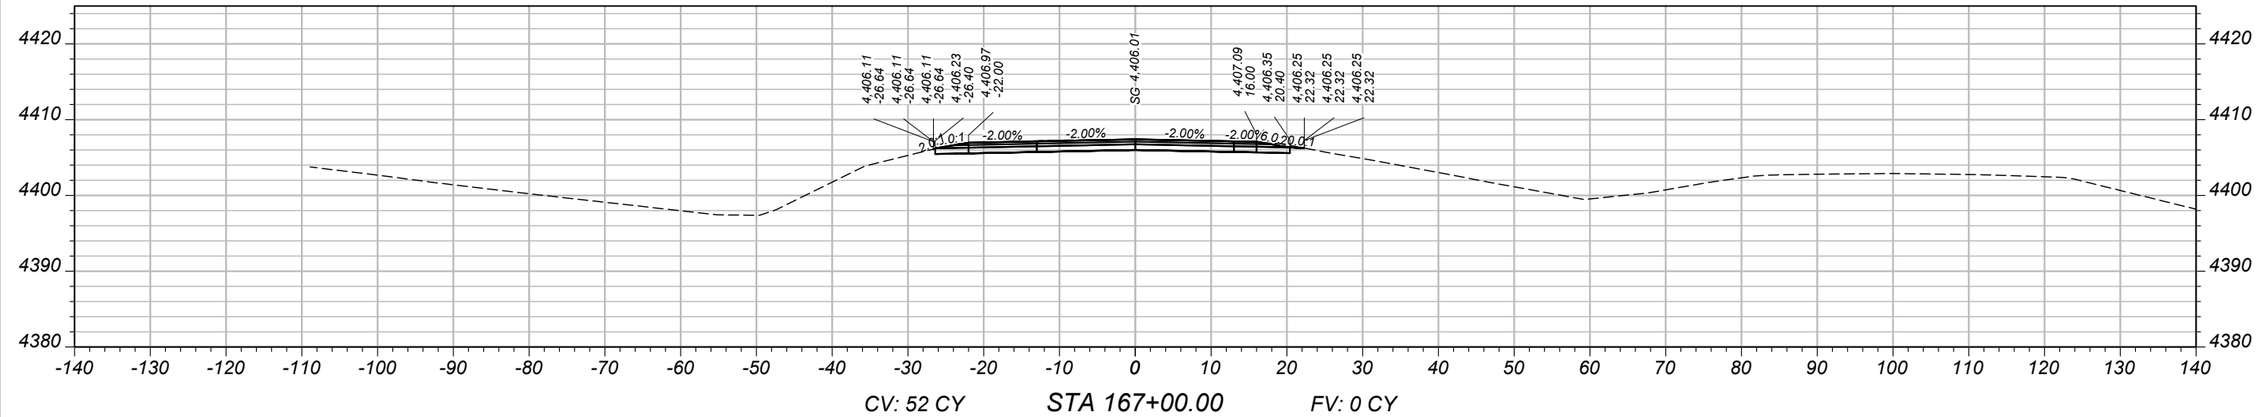

CV: 52 CY STA 167+00.00 FV: 0 CY

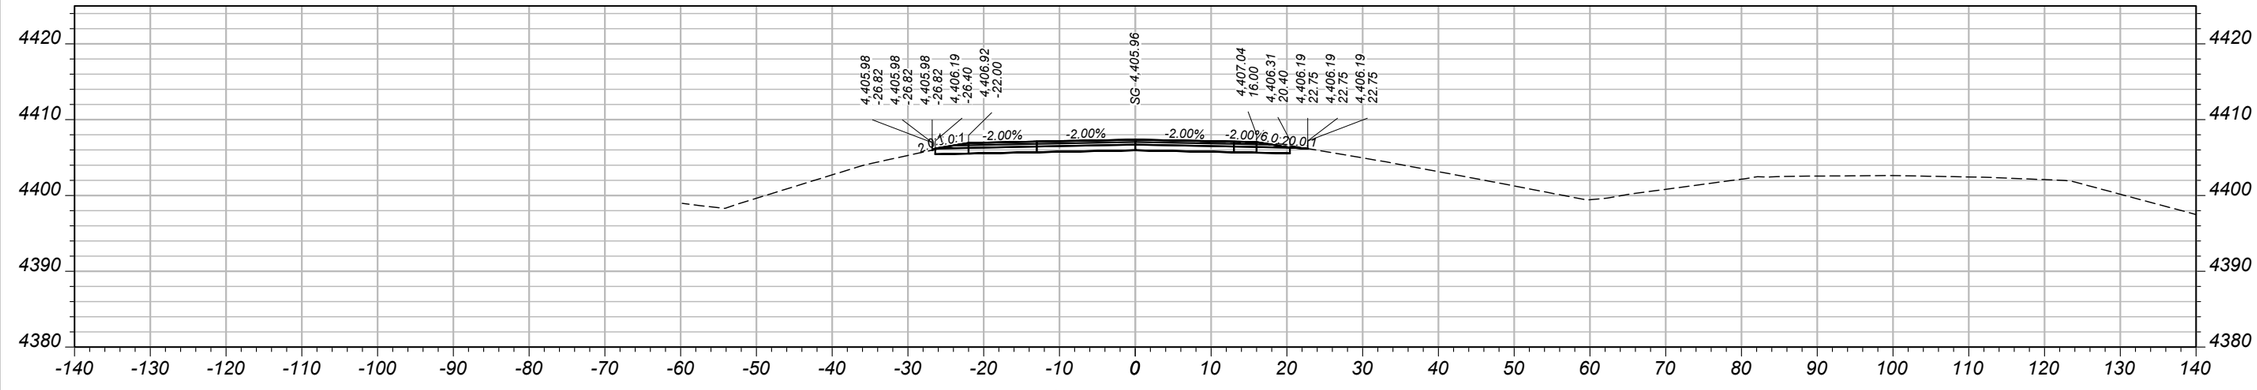

CV: 50 CY STA 166+50.00 FV: 0 CY

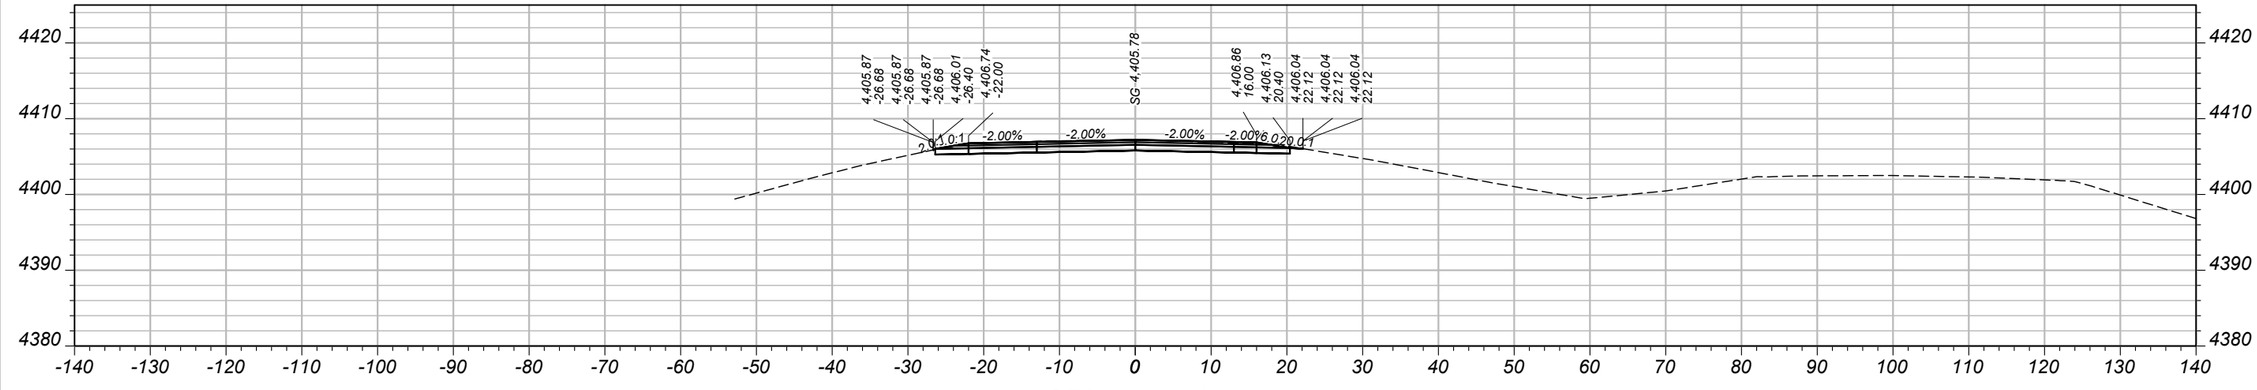

CV: 51 CY STA 166+00.00 FV: 0 CY

SHEET NO.
49

MAINLINE CROSS SECTIONS - WESTBOUND

PROJECT NAME: WHITEHALL - EAST
COUNTY: JEFFERSON
PROJECT ID: IM 90-5(101)249
UPN: 10003001


DESIGNED BY	B. BOONE	04/2026	
REVIEWED BY	J. BRAZILL	5/2026	
CHECKED BY	J. SOLIDAY	05/2026	

MONTANA
Department of Transportation


CROSS SECTIONS

5/18/2026 10:56 AM


10003001RDXSF010.DWG

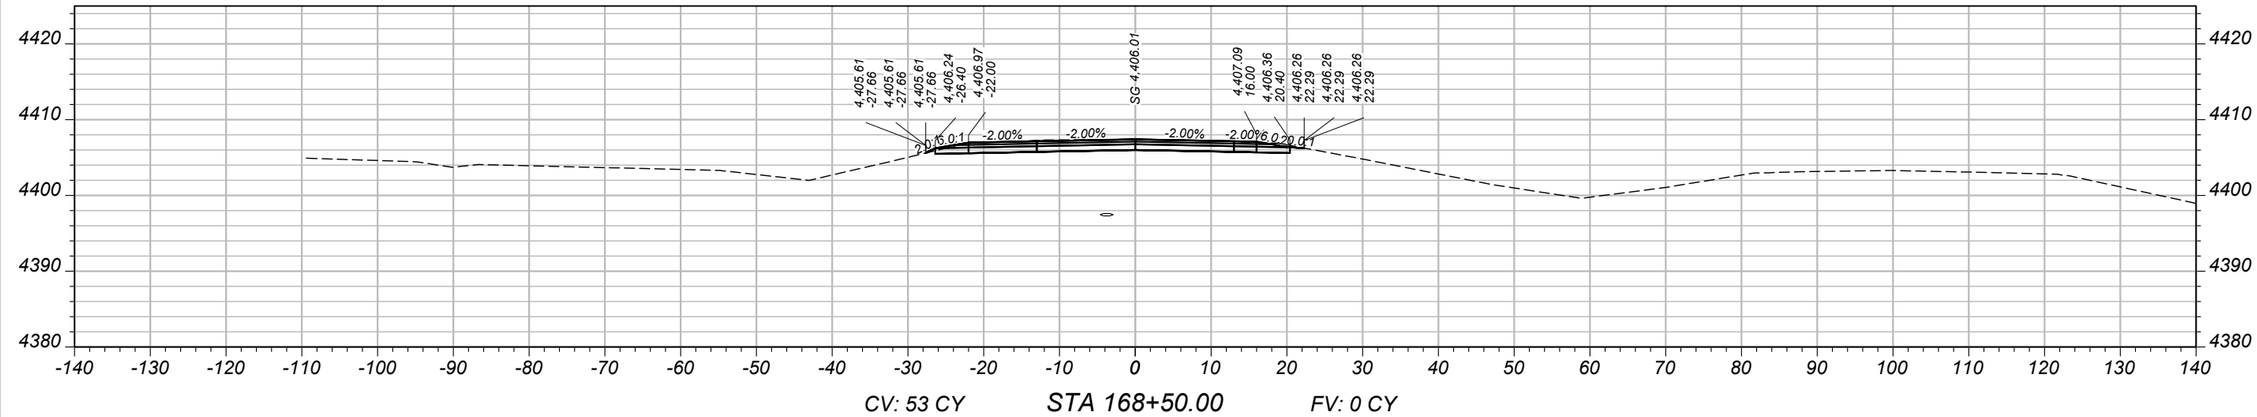

CV: 53 CY STA 168+50.00 FV: 0 CY

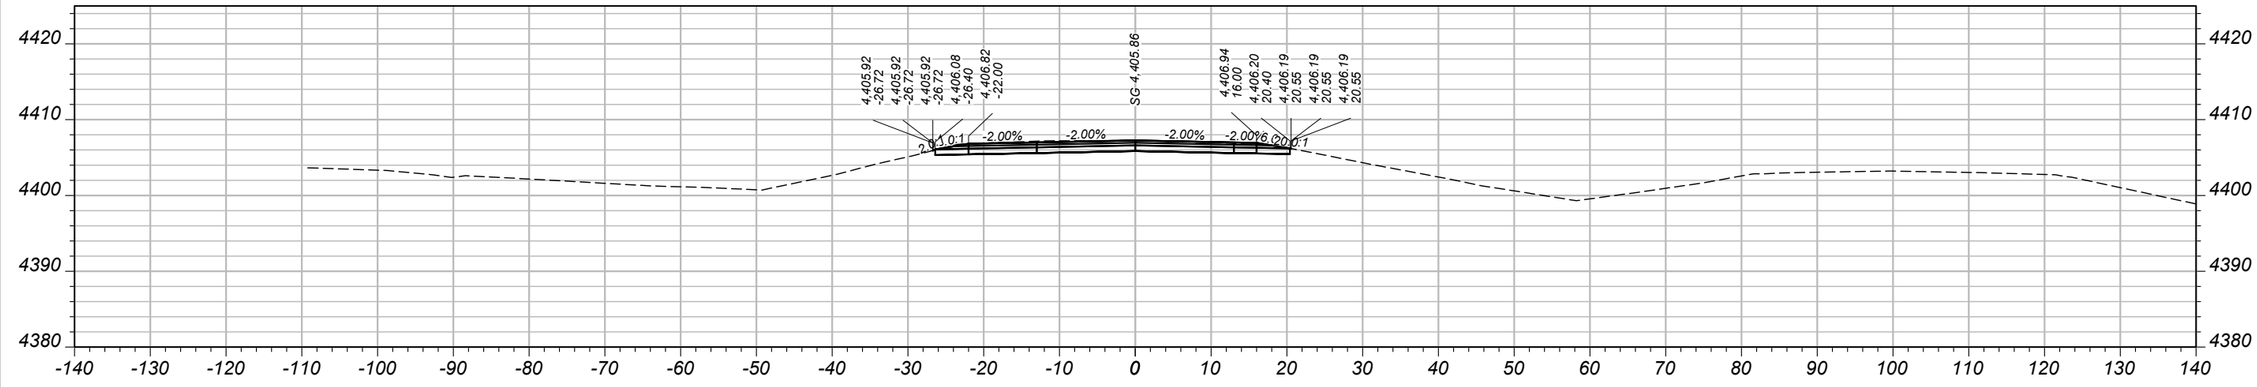

CV: 53 CY STA 168+00.00 FV: 0 CY

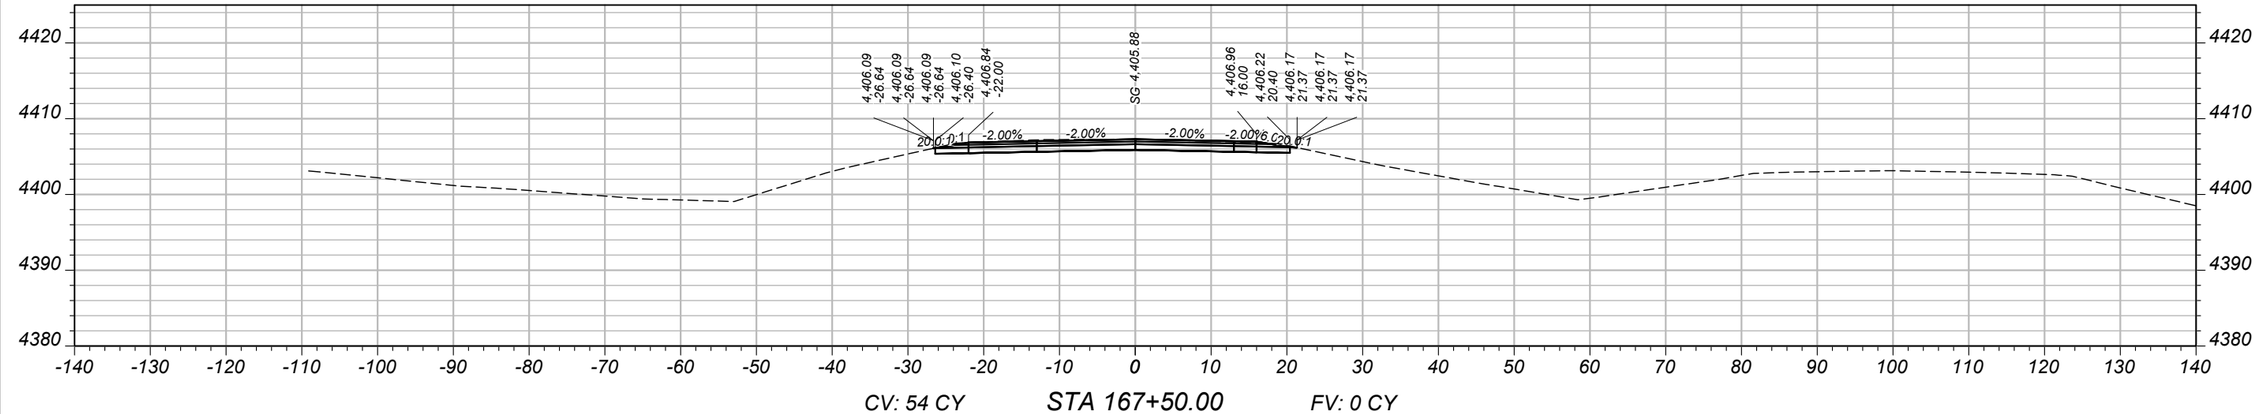

CV: 54 CY STA 167+50.00 FV: 0 CY

SHEET NO.
50

MAINLINE CROSS SECTIONS - WESTBOUND

PROJECT NAME: WHITEHALL - EAST
COUNTY: JEFFERSON
PROJECT ID: IM 90-5(101)249
UPN: 10003001

DESIGNED BY	REVIEWED BY	CHECKED BY
B. BOONE 04/2026	J. BRAZILL 5/2026	J. SOLIDAY 05/2026


MONTANA
Department of Transportation

CROSS SECTIONS


5/18/2026 10:56 AM

10003001RDXSF010.DWG


AWARD COPY

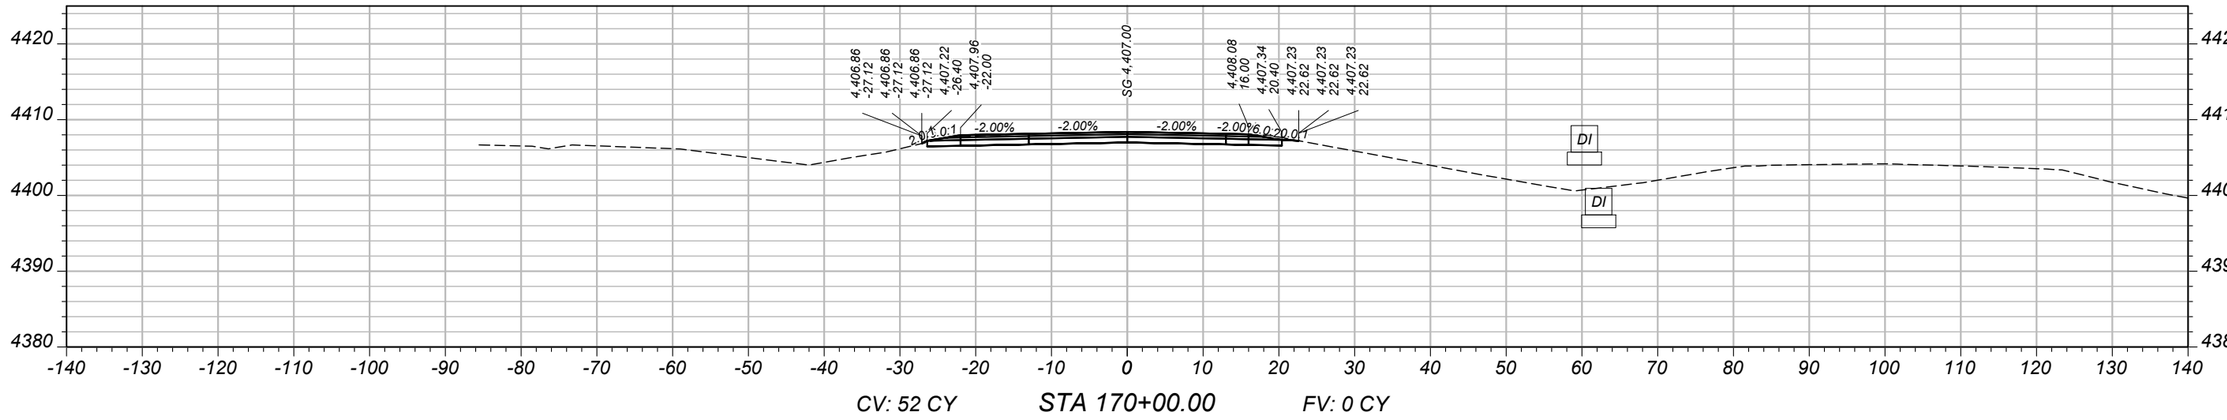

CV: 52 CY STA 170+00.00 FV: 0 CY

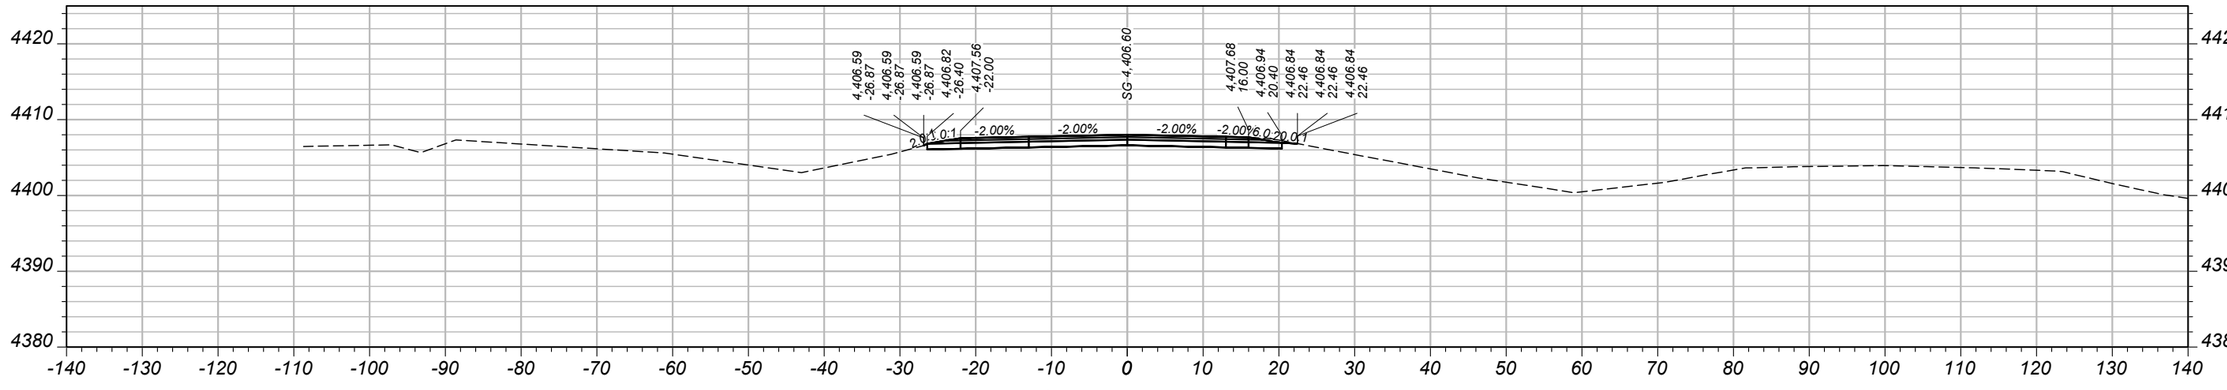

CV: 54 CY STA 169+50.00 FV: 0 CY

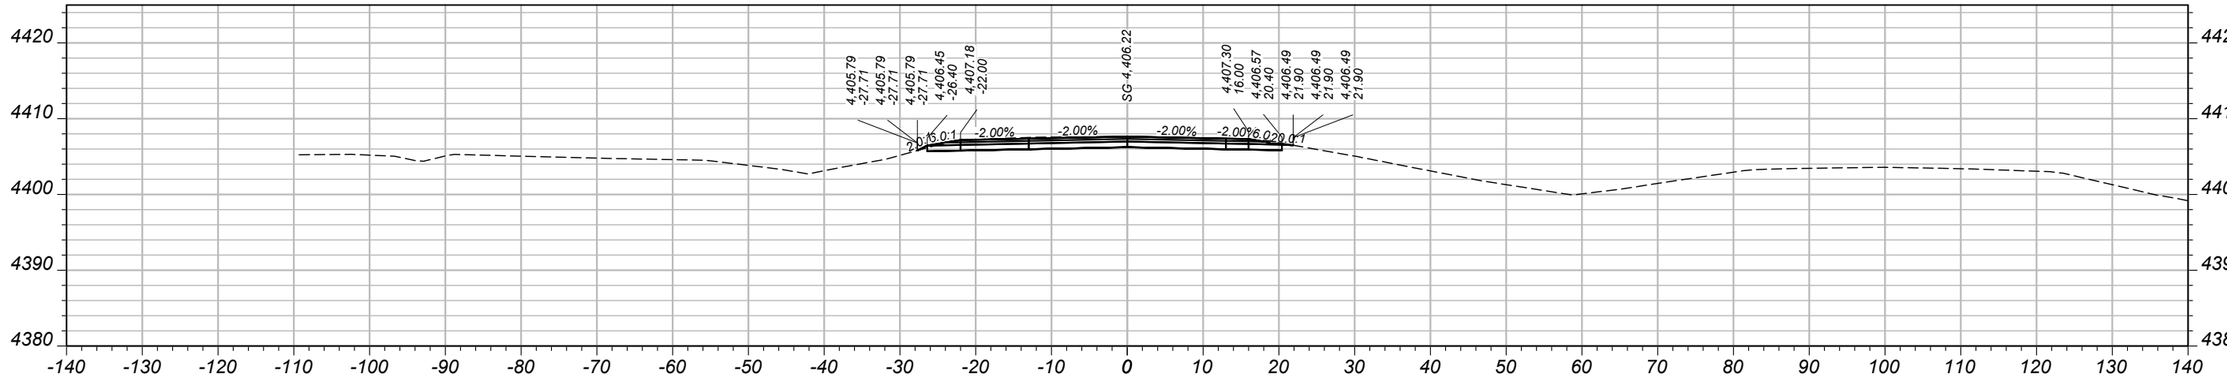

CV: 53 CY STA 169+00.00 FV: 1 CY

SHEET NO.
51

MAINLINE CROSS SECTIONS - WESTBOUND

PROJECT NAME: WHITEHALL - EAST
COUNTY: JEFFERSON
PROJECT ID: IM 90-5(101)249
UPN: 10003001

DESIGNED BY	REVIEWED BY	CHECKED BY
B. BOONE 04/2026	J. BRAZILL 5/2026	J. SOLIDAY 05/2026


MONTANA
Department of Transportation

CROSS SECTIONS


5/18/2026 10:56 AM

10003001RDXSF010.DWG


AWARD COPY

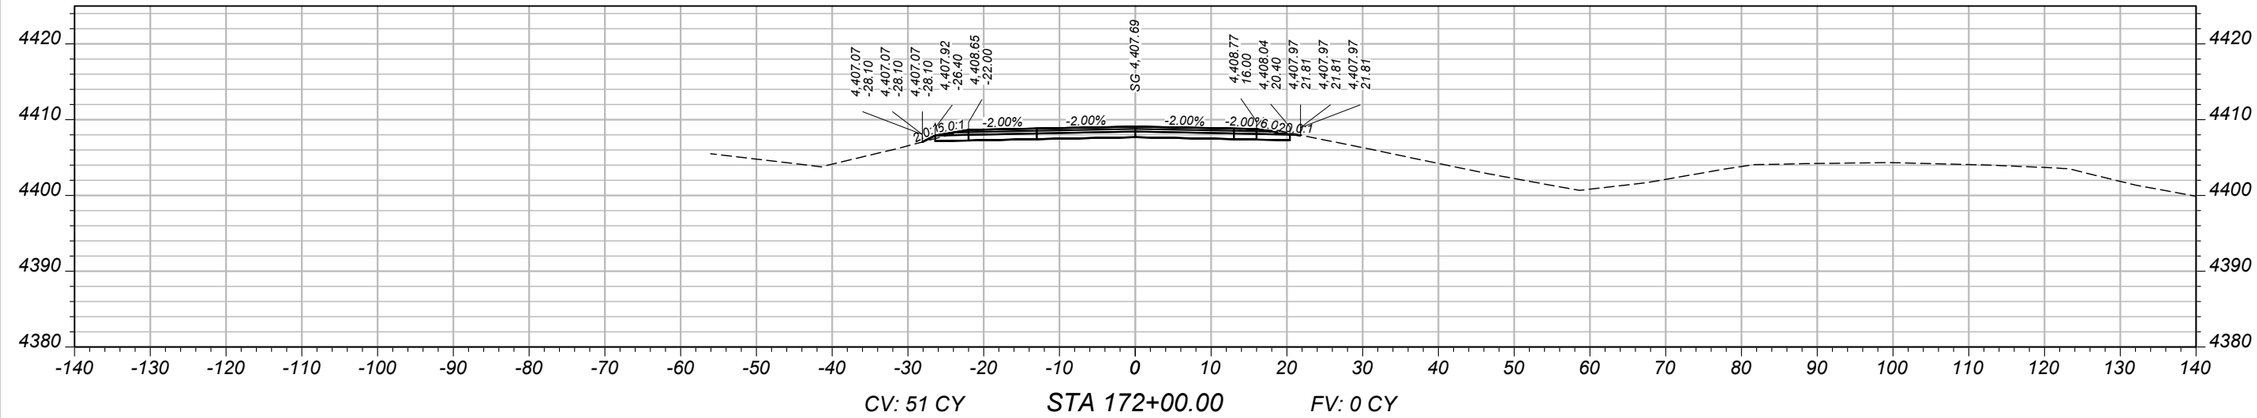

CV: 51 CY STA 172+00.00 FV: 0 CY

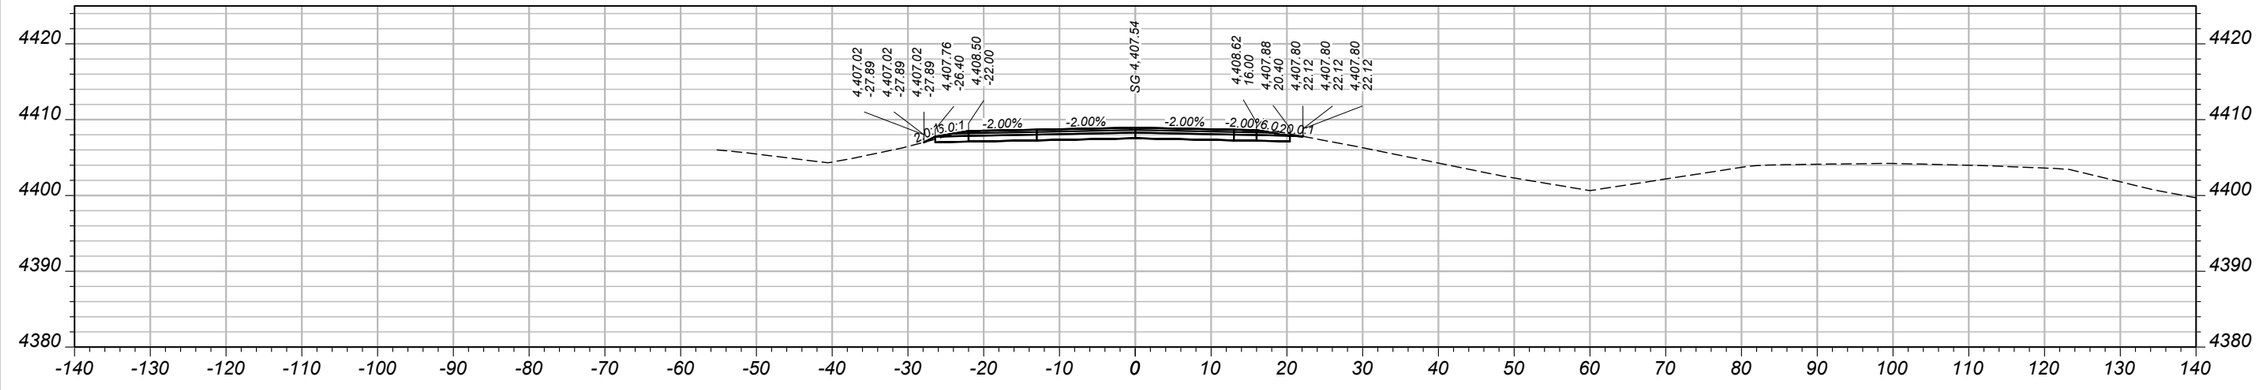

CV: 52 CY STA 171+50.00 FV: 0 CY

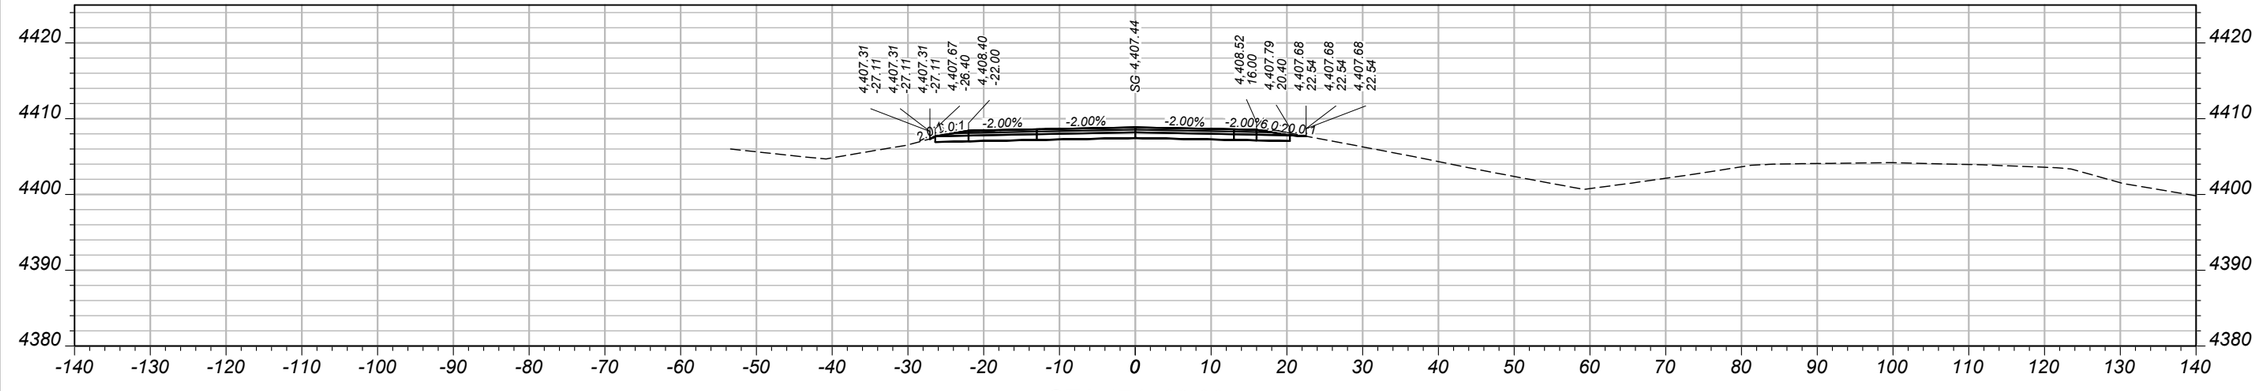

CV: 54 CY STA 171+00.00 FV: 0 CY

SHEET NO. 52

MAINLINE CROSS SECTIONS - WESTBOUND

PROJECT NAME: WHITEHALL - EAST
COUNTY: JEFFERSON
PROJECT ID: IM 90-5(101)249
UPN: 10003001

DESIGNED BY		REVIEWED BY		CHECKED BY	
B. BOONE	4/2026	J. BRAZILL	5/2026	J. SOLIDAY	05/2026


MONTANA
Department of Transportation

CROSS SECTIONS


5/18/2026 11:17 AM

10003001RDXSF011.DWG


AWARD COPY

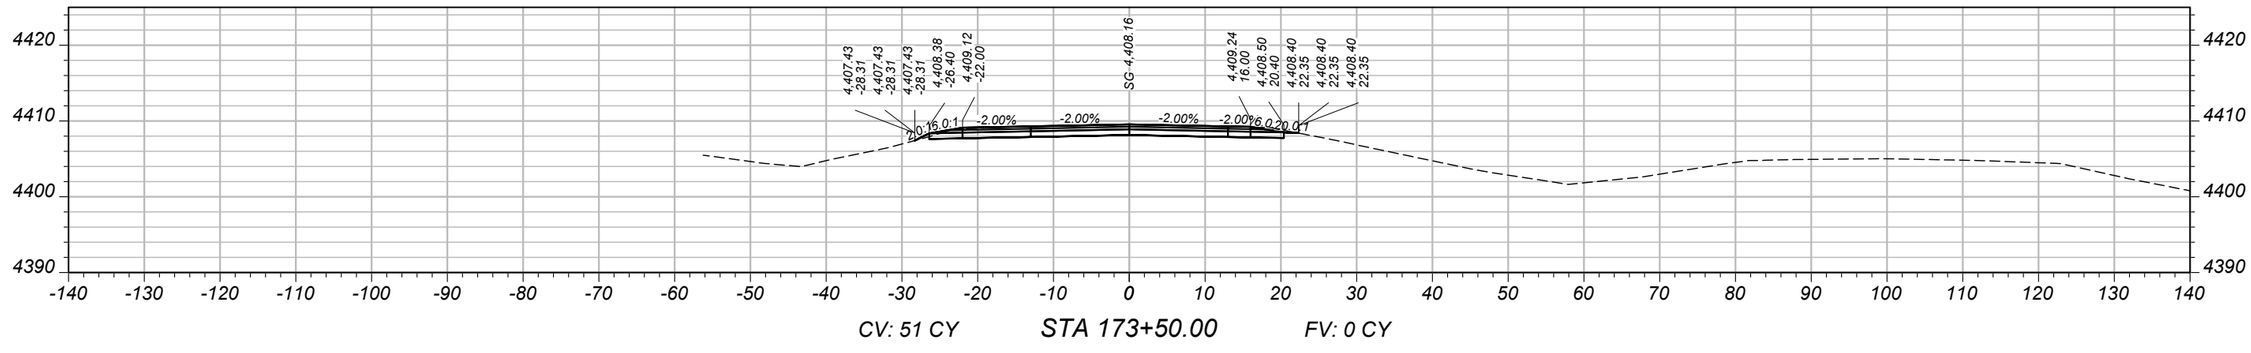

CV: 51 CY STA 173+50.00 FV: 0 CY

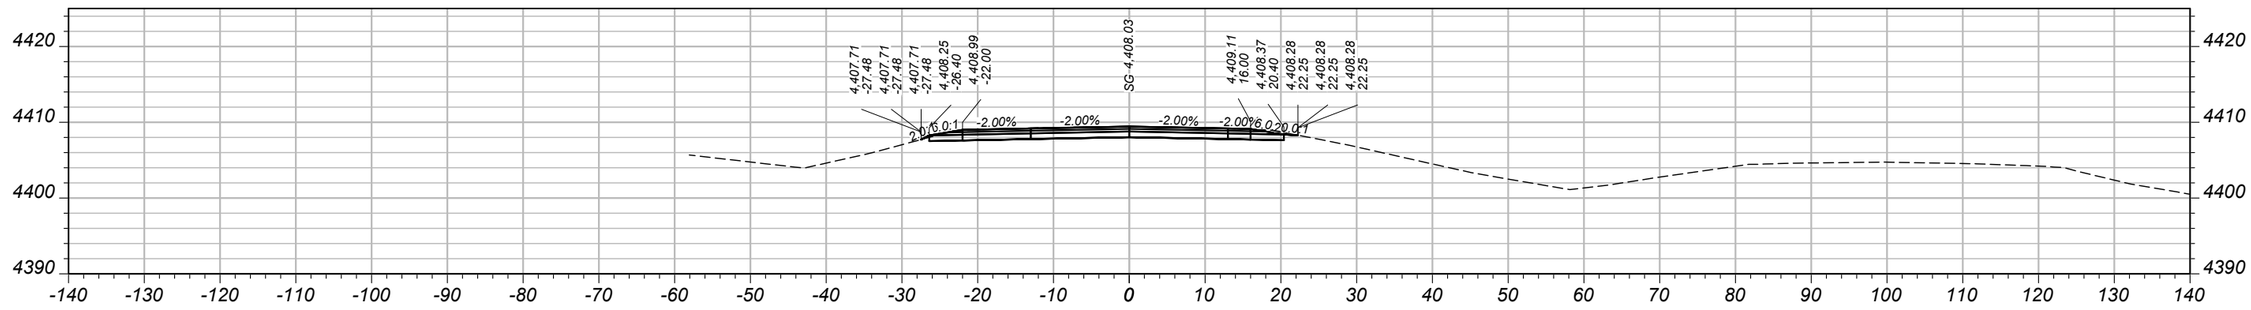

CV: 51 CY STA 173+00.00 FV: 0 CY

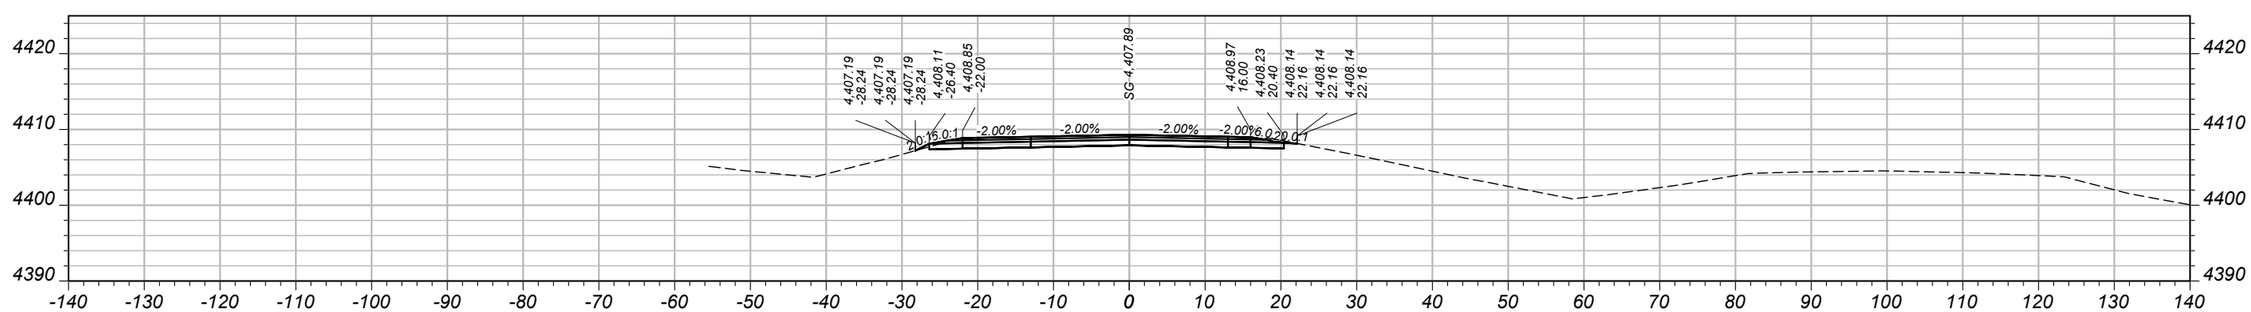

CV: 51 CY STA 172+50.00 FV: 0 CY

SHEET NO.
53

MAINLINE CROSS SECTIONS - WESTBOUND

PROJECT NAME: WHITEHALL - EAST
COUNTY: JEFFERSON
PROJECT ID: IM 90-5(101)249
UPN: 10003001

DESIGNED BY	B. BOONE	4/2026
REVIEWED BY	J. BRAZILL	5/2026
CHECKED BY	J. SOLIDAY	05/2026


MONTANA Department of Transportation

CROSS SECTIONS


10003001RDXSF011.DWG

5/18/2026 11:18 AM


AWARD COPY

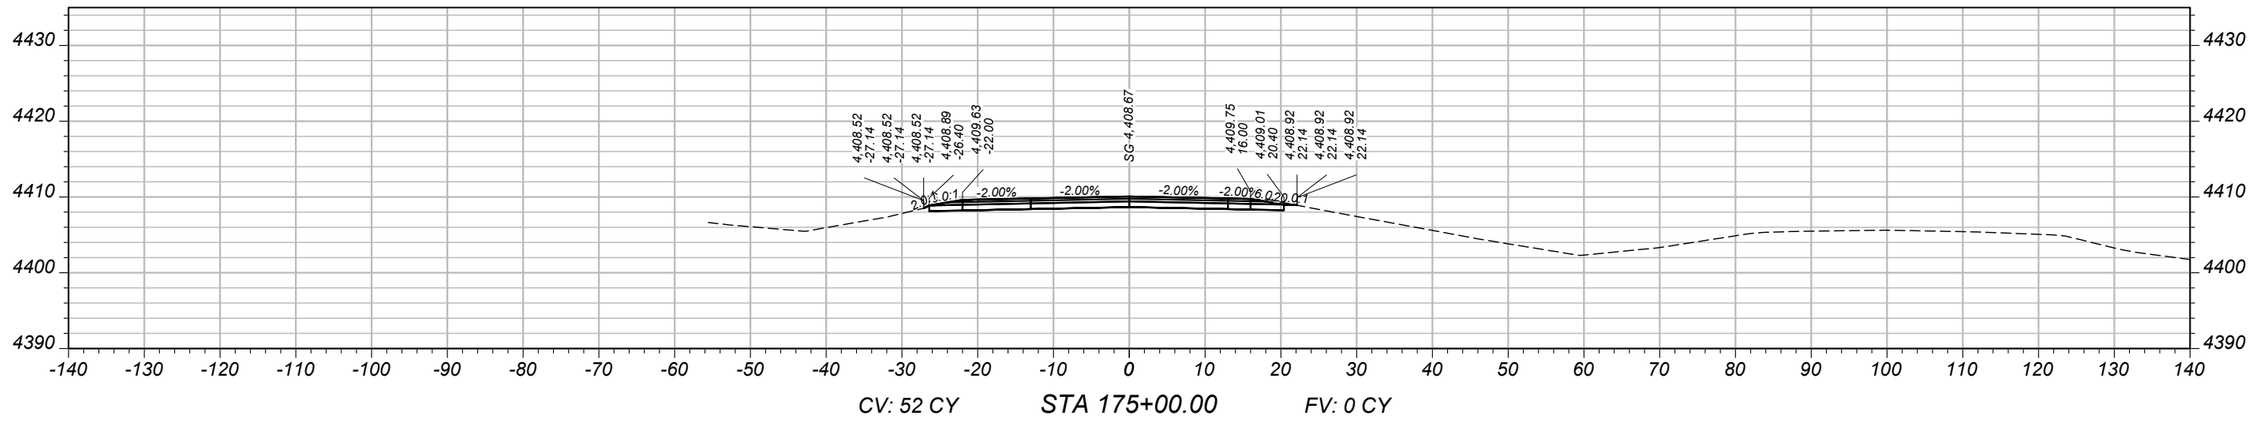

CV: 52 CY STA 175+00.00 FV: 0 CY

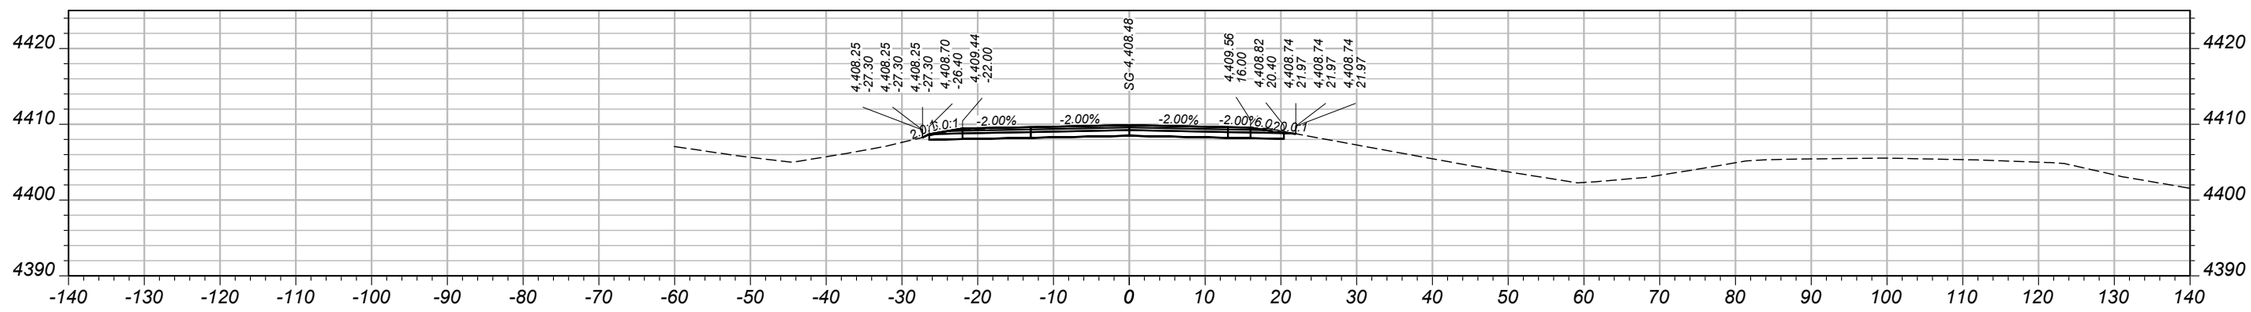

CV: 52 CY STA 174+50.00 FV: 0 CY

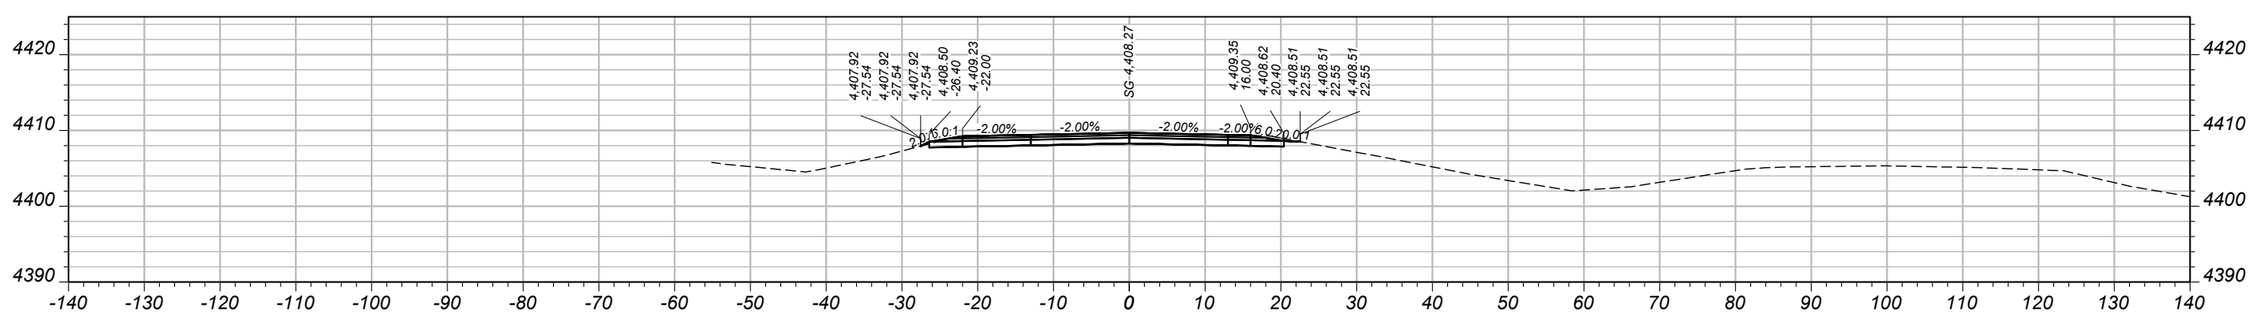

CV: 52 CY STA 174+00.00 FV: 0 CY

SHEET NO.
54

MAINLINE CROSS SECTIONS - WESTBOUND

PROJECT NAME: WHITEHALL - EAST
COUNTY: JEFFERSON
PROJECT ID: IM 90-5(101)249
UPN: 10003001

DESIGNED BY: B. BOONE 4/2026
REVIEWED BY: J. BRAZILL 5/2026
CHECKED BY: J. SOLIDAY 05/2026


MONTANA Department of Transportation

CROSS SECTIONS


5/18/2026 11:18 AM

10003001RDXSF011.DWG


AWARD COPY

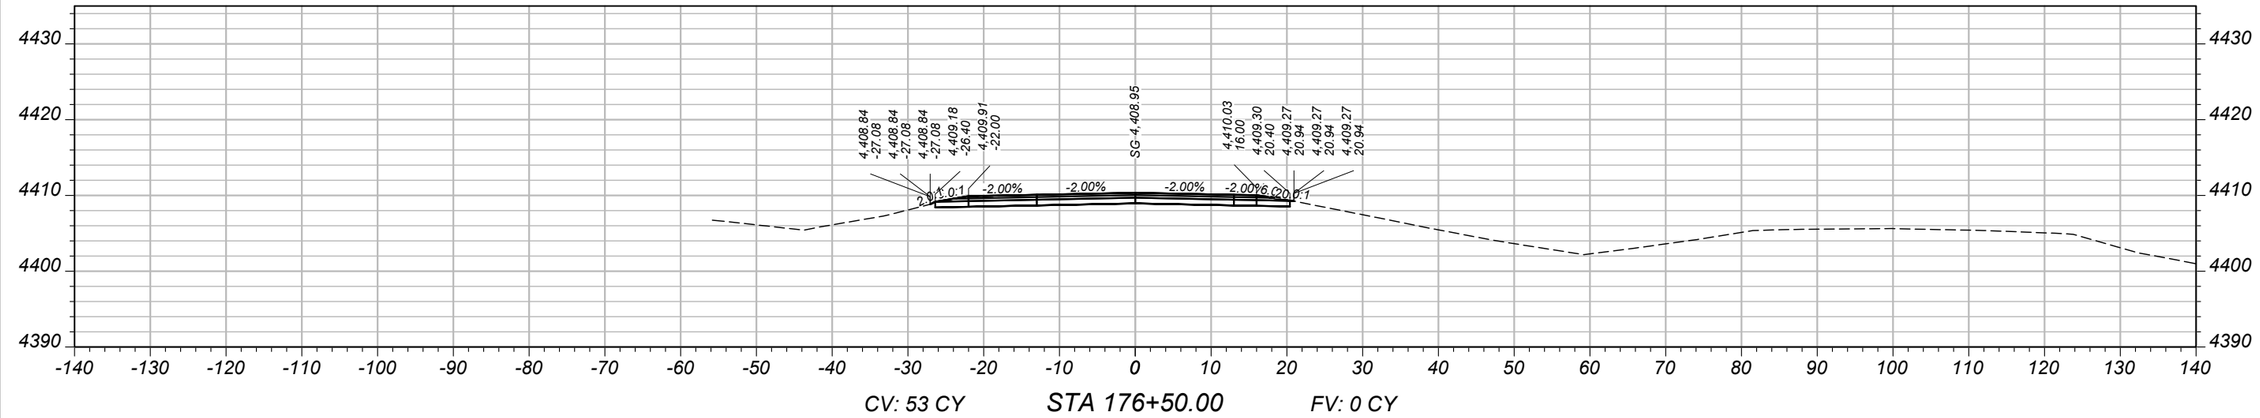

CV: 53 CY STA 176+50.00 FV: 0 CY

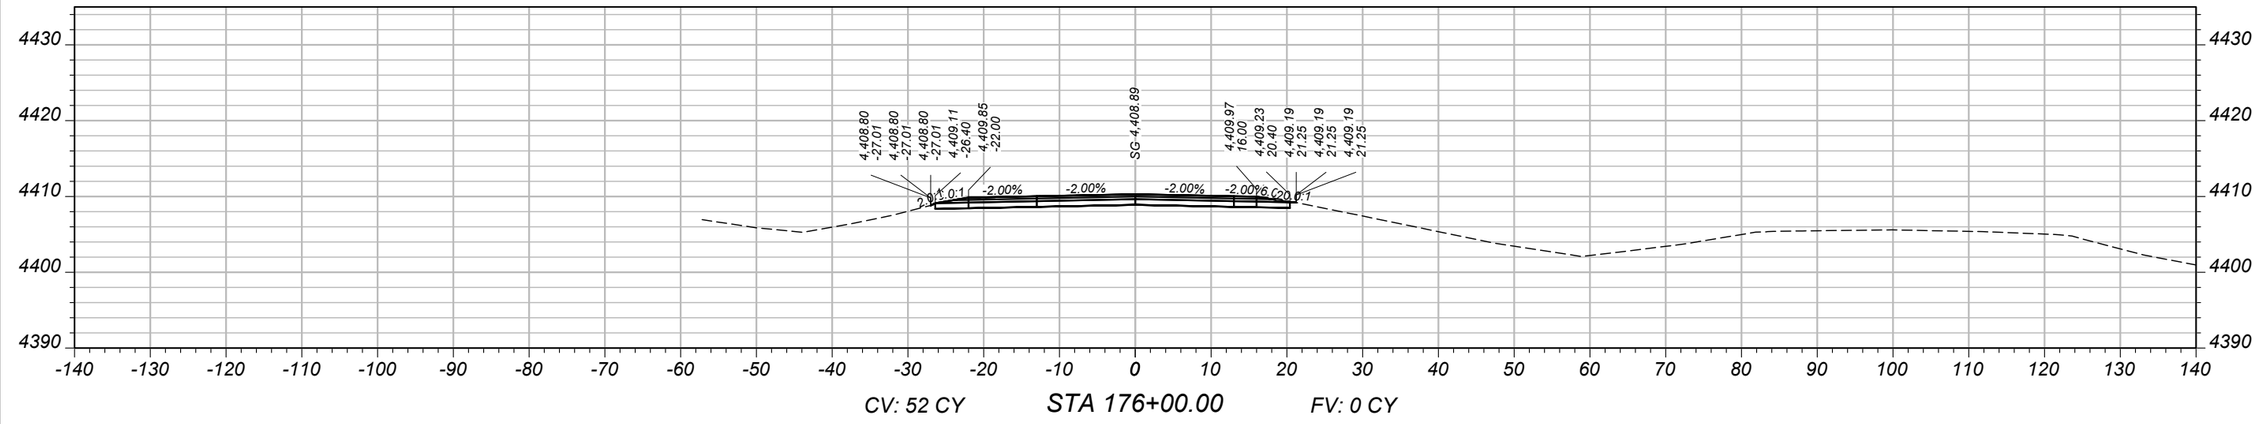

CV: 52 CY STA 176+00.00 FV: 0 CY

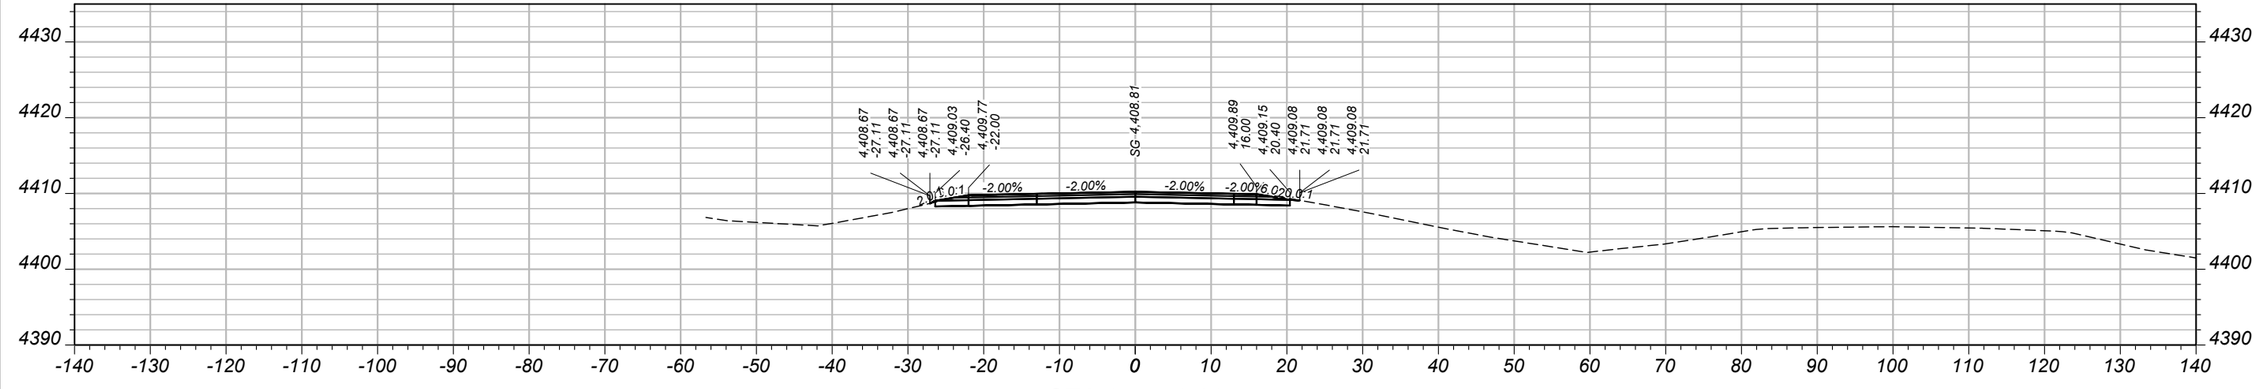

CV: 52 CY STA 175+50.00 FV: 0 CY

SHEET NO.
55

MAINLINE CROSS SECTIONS - WESTBOUND

PROJECT NAME: WHITEHALL - EAST
COUNTY: JEFFERSON
PROJECT ID: IM 90-5(101)249
UPN: 10003001

DESIGNED BY	4/2026	REVIEWED BY	5/2026
B. BOONE		J. BRAZILL	
CHECKED BY	05/2026		
J. SOLIDAY			


10003001RDXSF011.DWG

MONTANA
Department of Transportation


CROSS SECTIONS

5/18/2026 11:18 AM


AWARD COPY

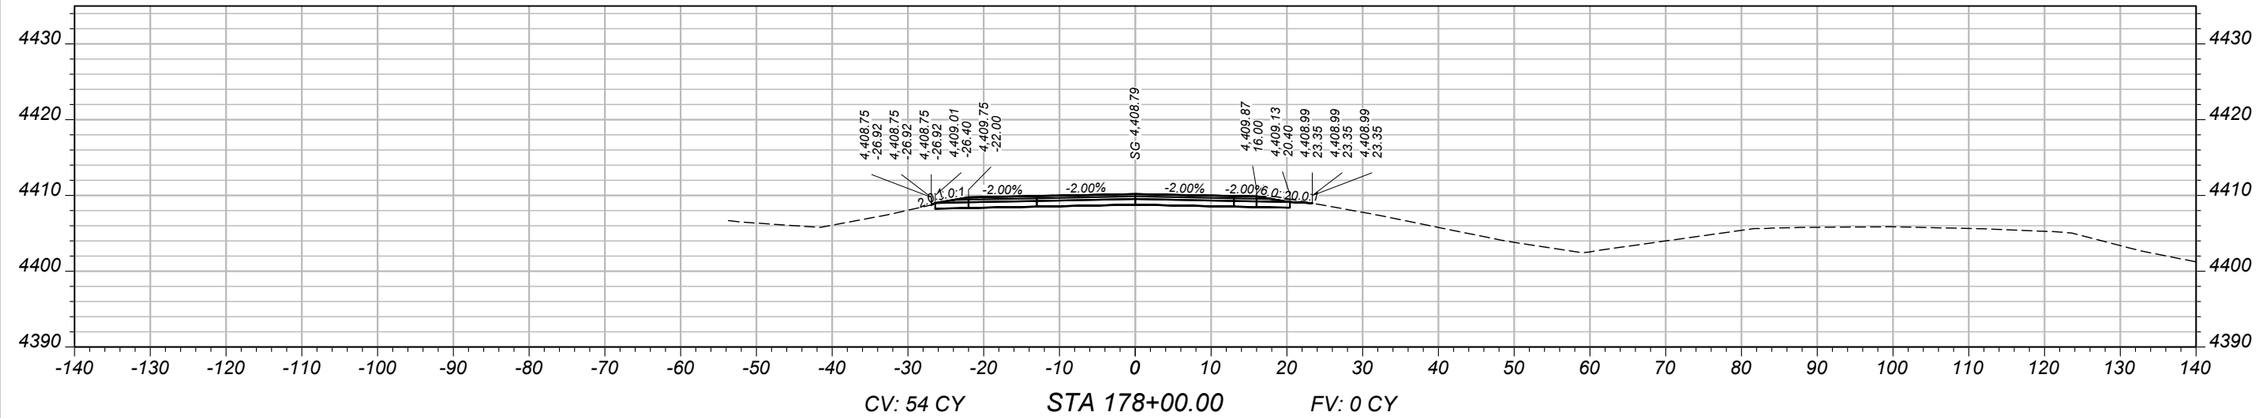

CV: 54 CY STA 178+00.00 FV: 0 CY

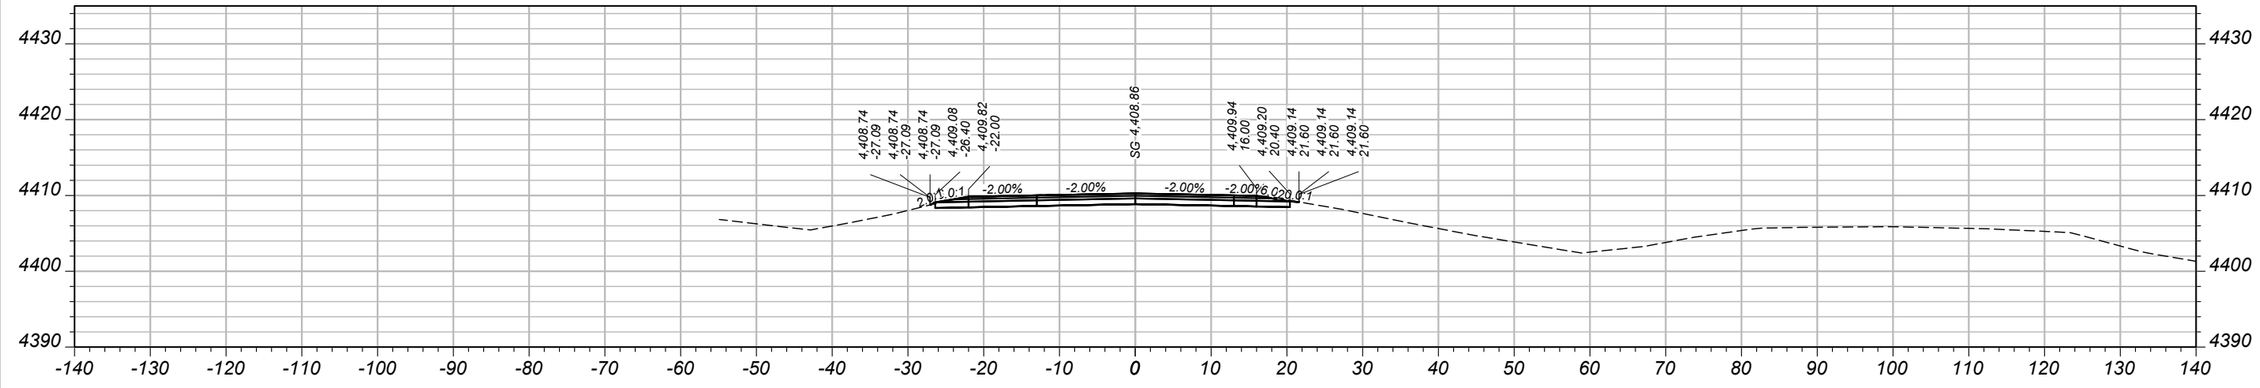

CV: 53 CY STA 177+50.00 FV: 0 CY

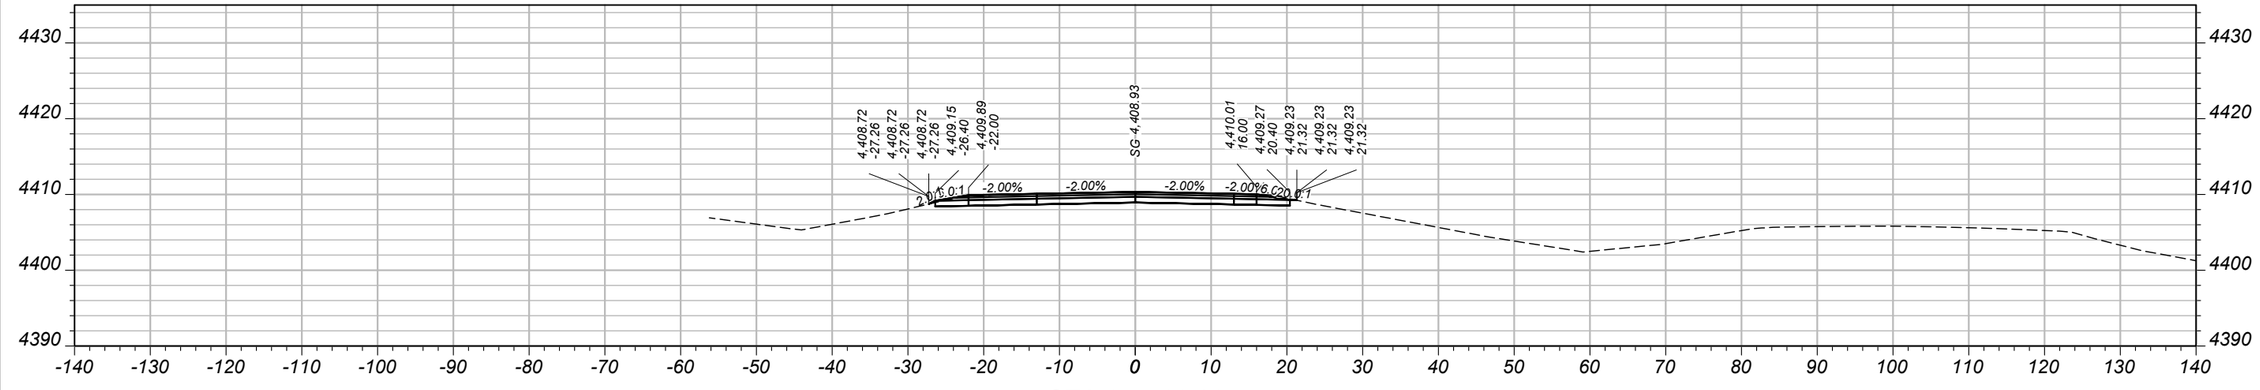

CV: 52 CY STA 177+00.00 FV: 0 CY

SHEET NO.
56

MAINLINE CROSS SECTIONS - WESTBOUND

PROJECT NAME: WHITEHALL - EAST
COUNTY: JEFFERSON
PROJECT ID: IM 90-5(101)249
UPN: 10003001

DESIGNED BY	4/2026		
B. BOONE			
REVIEWED BY	5/2026		
J. BRAZILL			
CHECKED BY	05/2026		
J. SOLIDAY			


MONTANA
Department of Transportation

CROSS SECTIONS


5/18/2026 11:18 AM

10003001RDXSF011.DWG


AWARD COPY

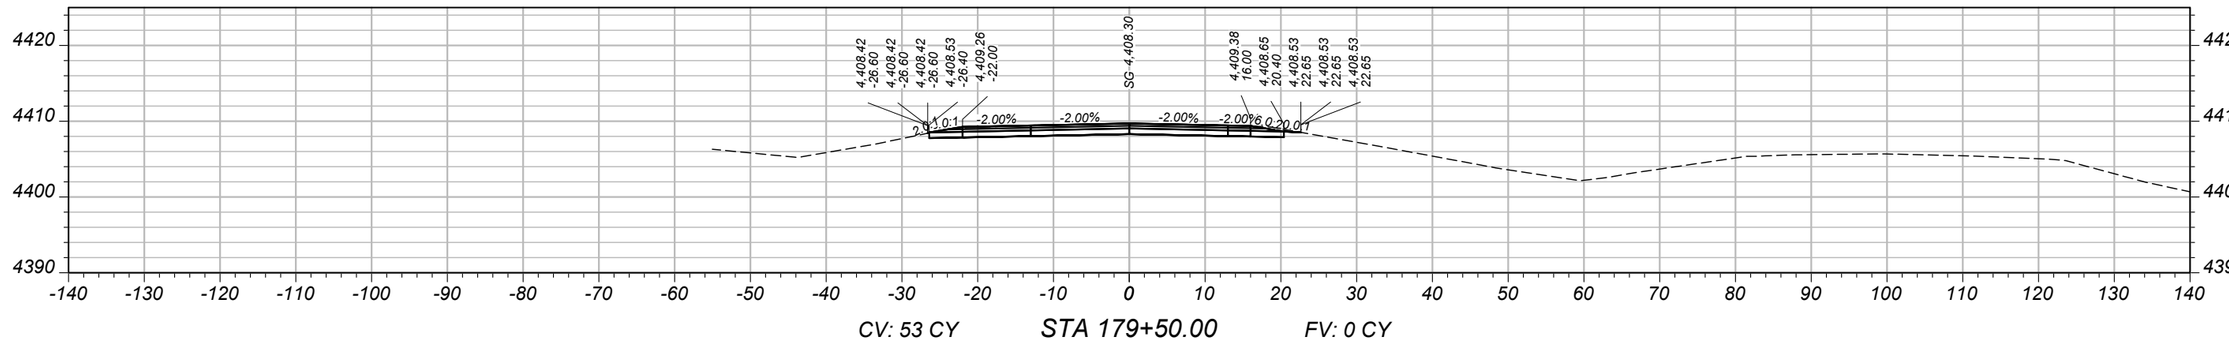

CV: 53 CY STA 179+50.00 FV: 0 CY

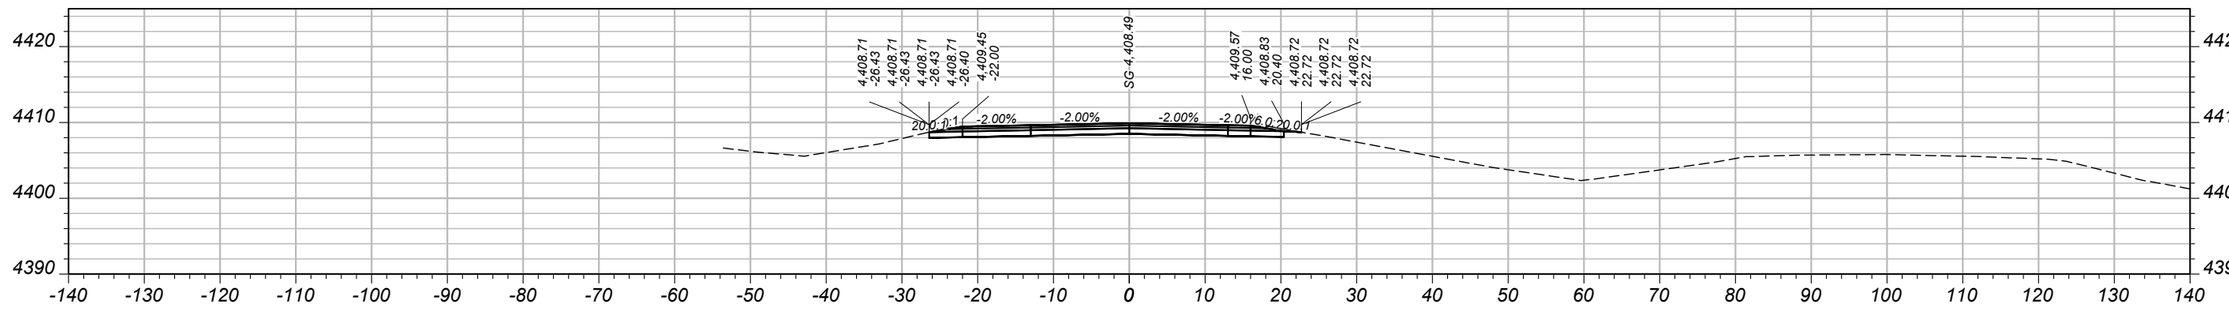

CV: 55 CY STA 179+00.00 FV: 0 CY

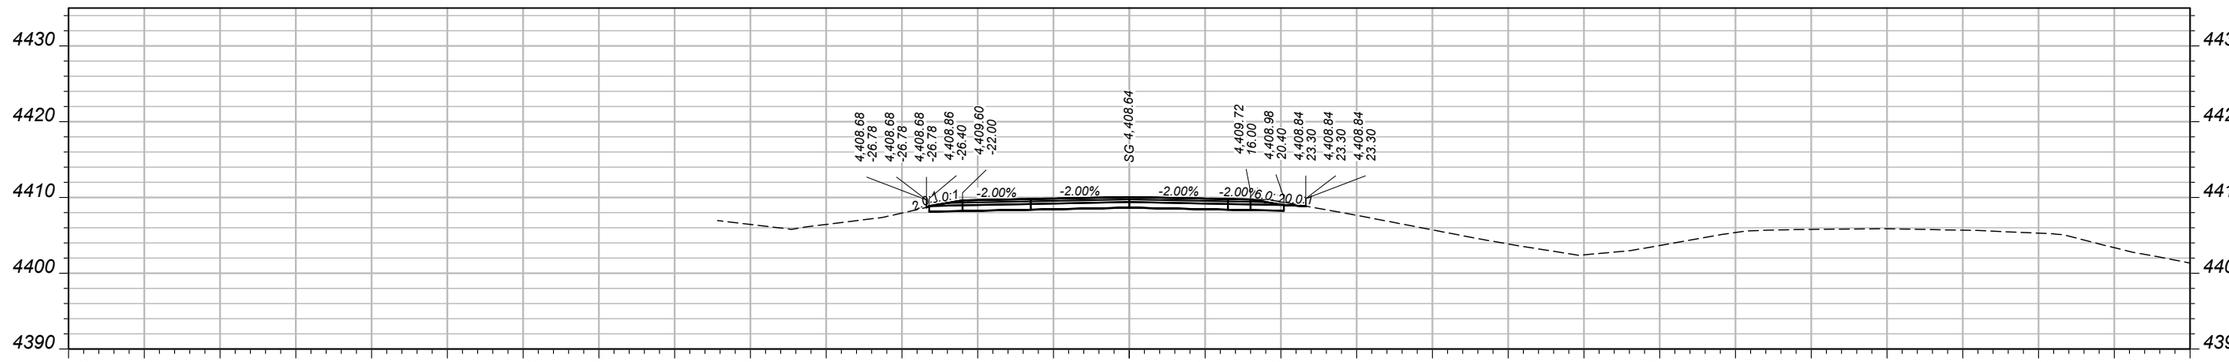

CV: 55 CY STA 178+50.00 FV: 0 CY

SHEET NO.
57

MAINLINE CROSS SECTIONS - WESTBOUND

PROJECT NAME: WHITEHALL - EAST
COUNTY: JEFFERSON
PROJECT ID: IM 90-5(101)249
UPN: 10003001

DESIGNED BY	B. BOONE	4/2026
REVIEWED BY	J. BRAZILL	5/2026
CHECKED BY	J. SOLIDAY	05/2026


10003001RDXSF011.DWG


MONTANA
Department of Transportation

CROSS SECTIONS

5/18/2026 11:18 AM

AWARD COPY

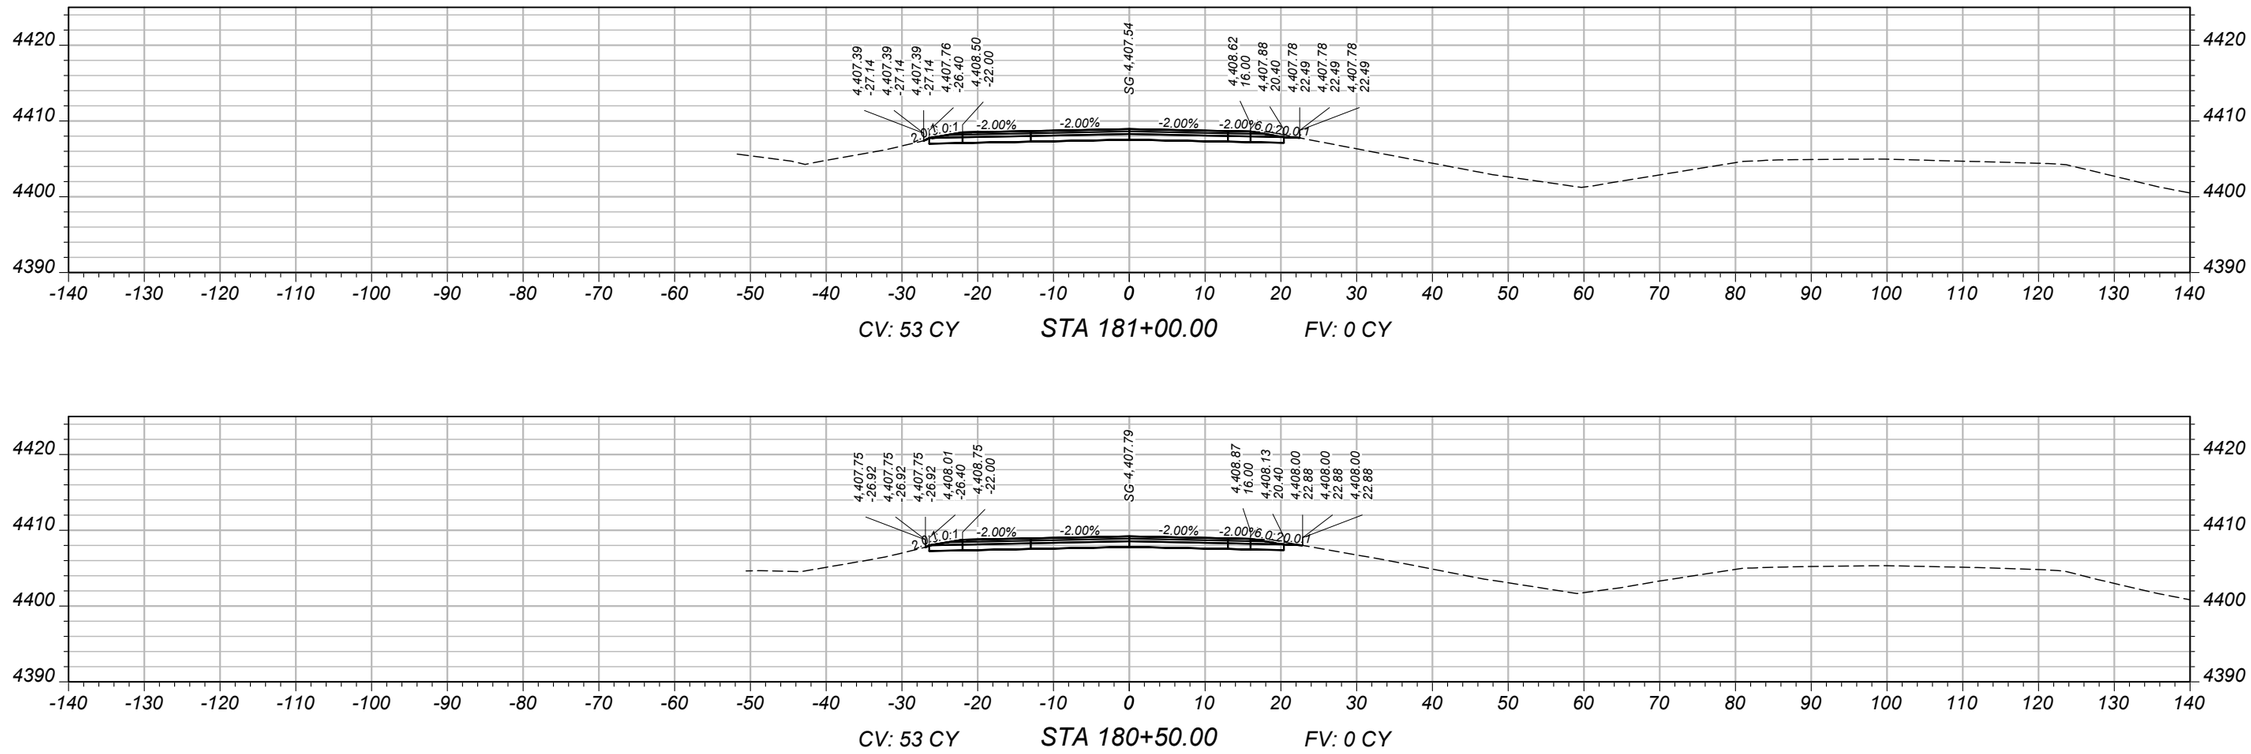

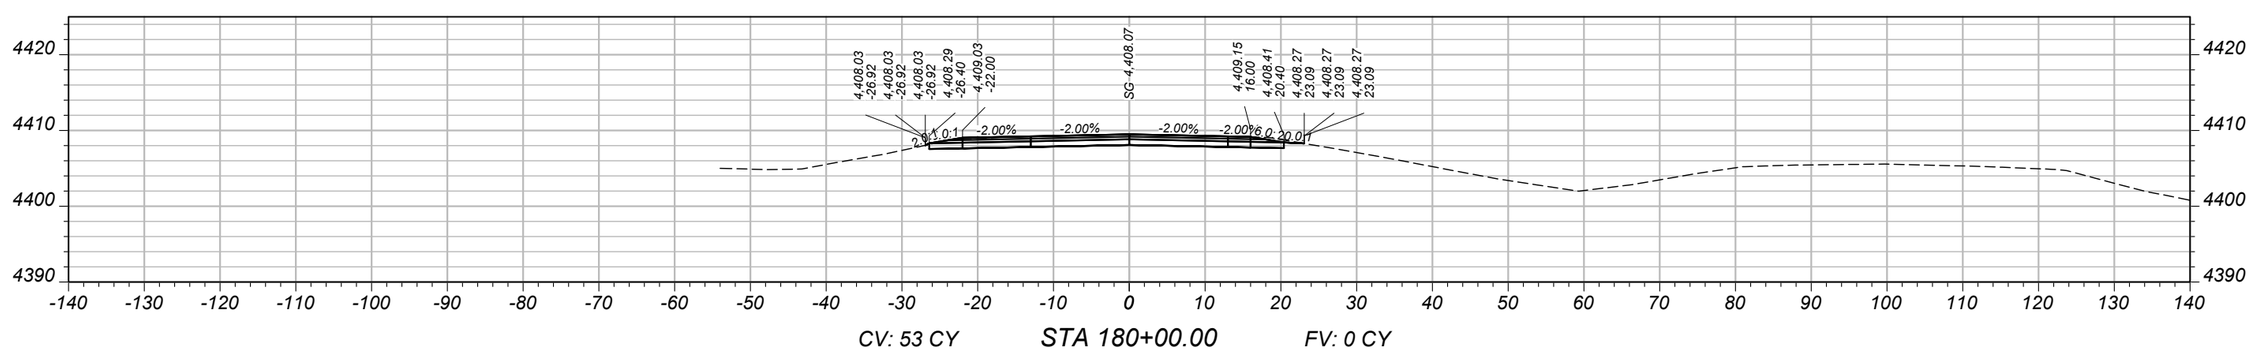

SHEET NO. 58

MAINLINE CROSS SECTIONS - WESTBOUND

PROJECT NAME: WHITEHALL - EAST
COUNTY: JEFFERSON
PROJECT ID: IM 90-5(101)249
UPN: 10003001

DESIGNED BY	B. BOONE	4/2026
REVIEWED BY	J. BRAZILL	5/2026
CHECKED BY	J. SOLIDAY	05/2026


MONTANA Department of Transportation

CROSS SECTIONS


10003001RDXSF011.DWG

5/18/2026 11:18 AM


AWARD COPY

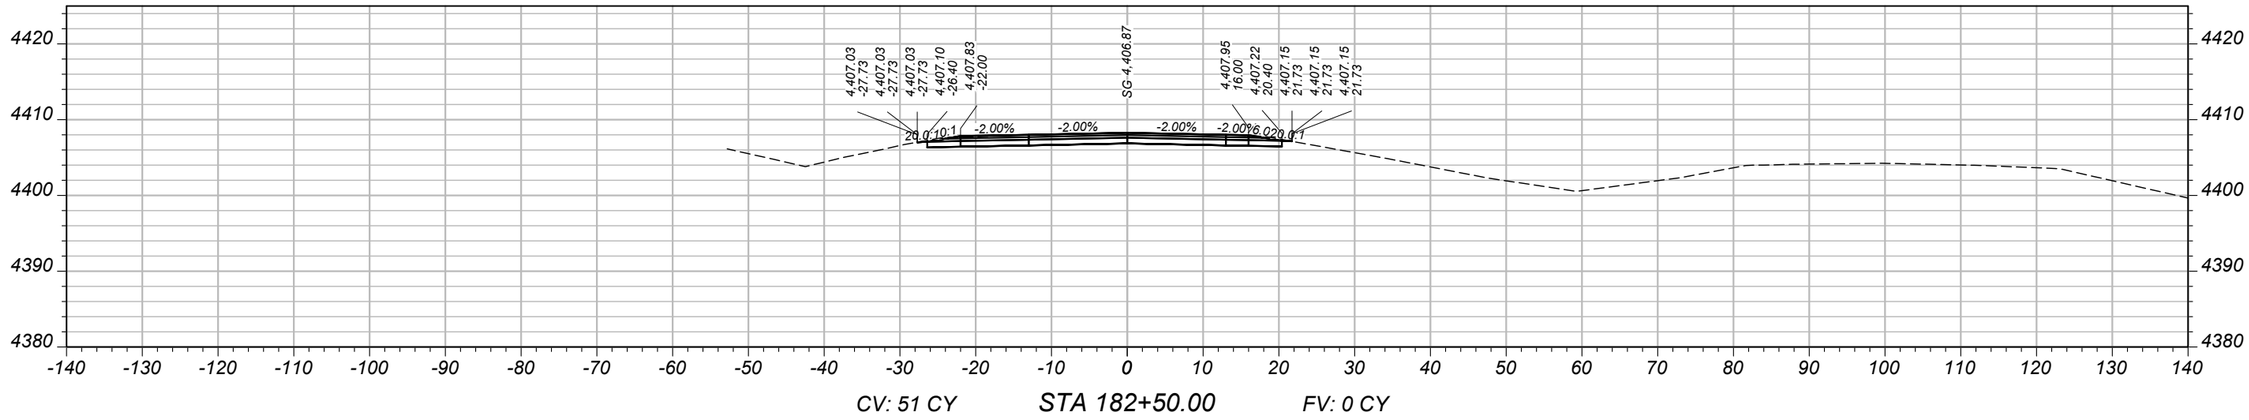

CV: 51 CY STA 182+50.00 FV: 0 CY

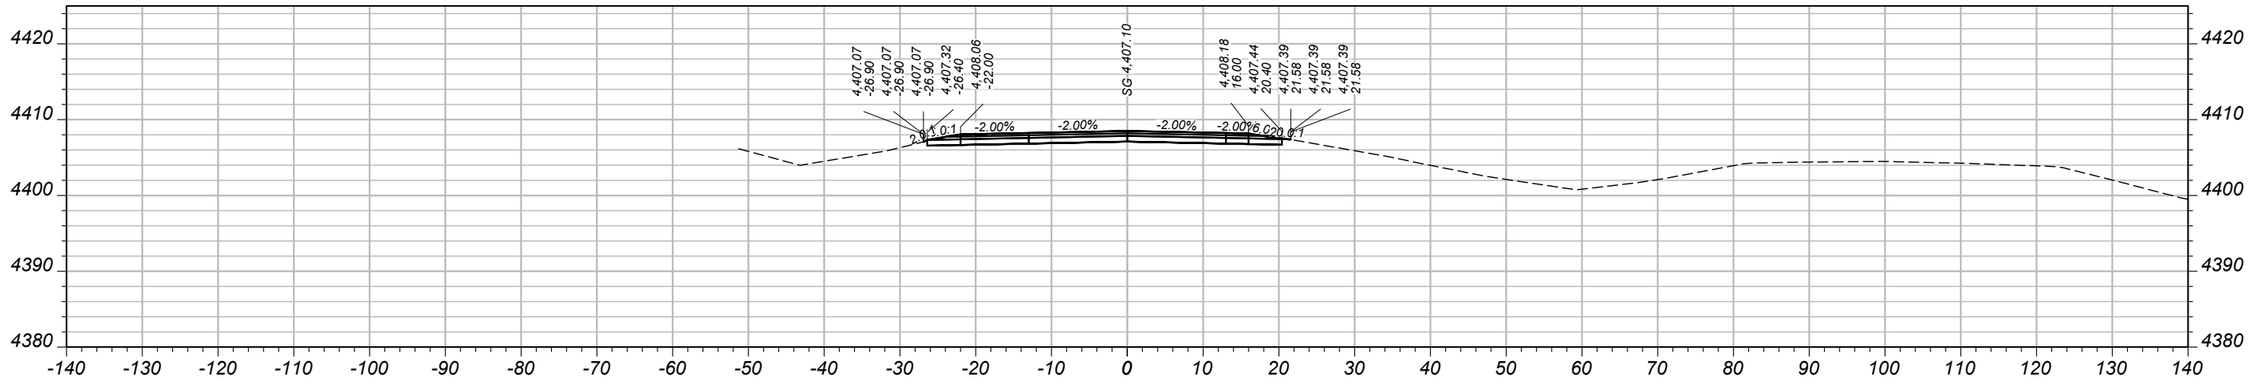

CV: 51 CY STA 182+00.00 FV: 0 CY

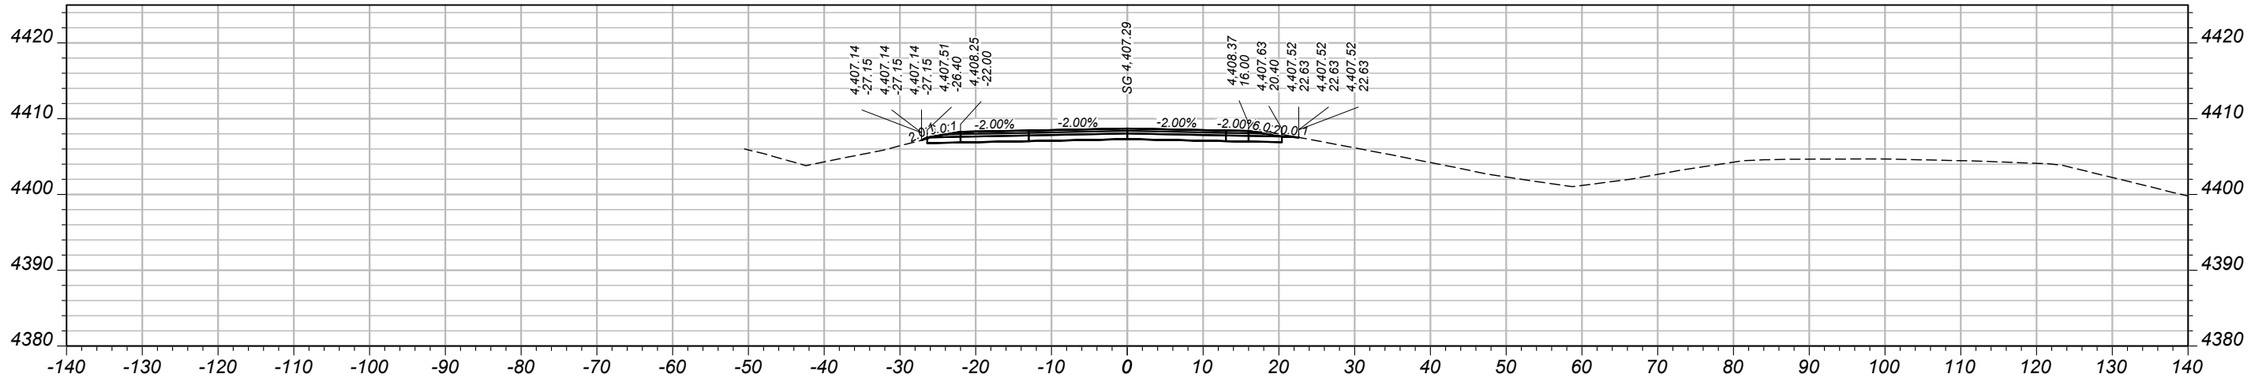

CV: 52 CY STA 181+50.00 FV: 0 CY

SHEET NO.
59

MAINLINE CROSS SECTIONS - WESTBOUND

PROJECT NAME: WHITEHALL - EAST
COUNTY: JEFFERSON
PROJECT ID: IM 90-5(101)249
UPN: 10003001

DESIGNED BY	B. BOONE	4/2026	CHECKED BY	J. SOLIDAY	05/2026
REVIEWED BY	J. BRAZILL	5/2026			


MONTANA
Department of Transportation

CROSS SECTIONS


5/18/2026 11:18 AM

10003001RDXSF011.DWG


AWARD COPY

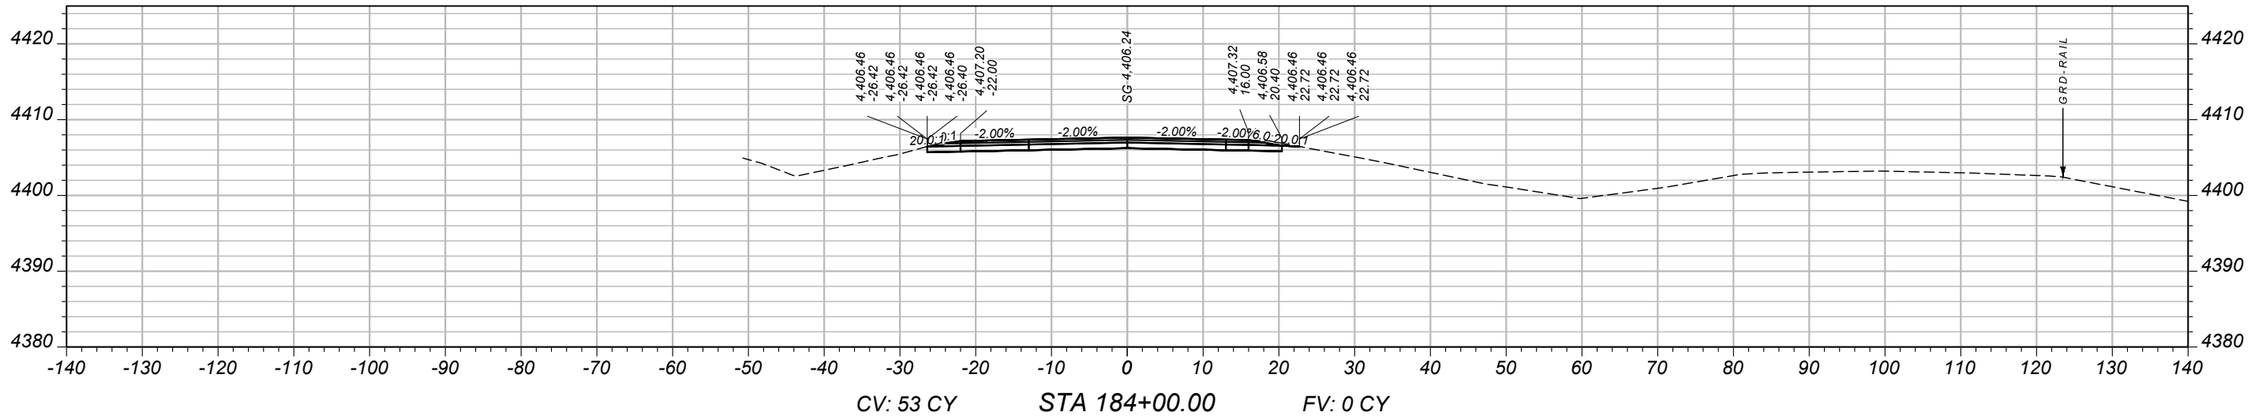

CV: 53 CY STA 184+00.00 FV: 0 CY

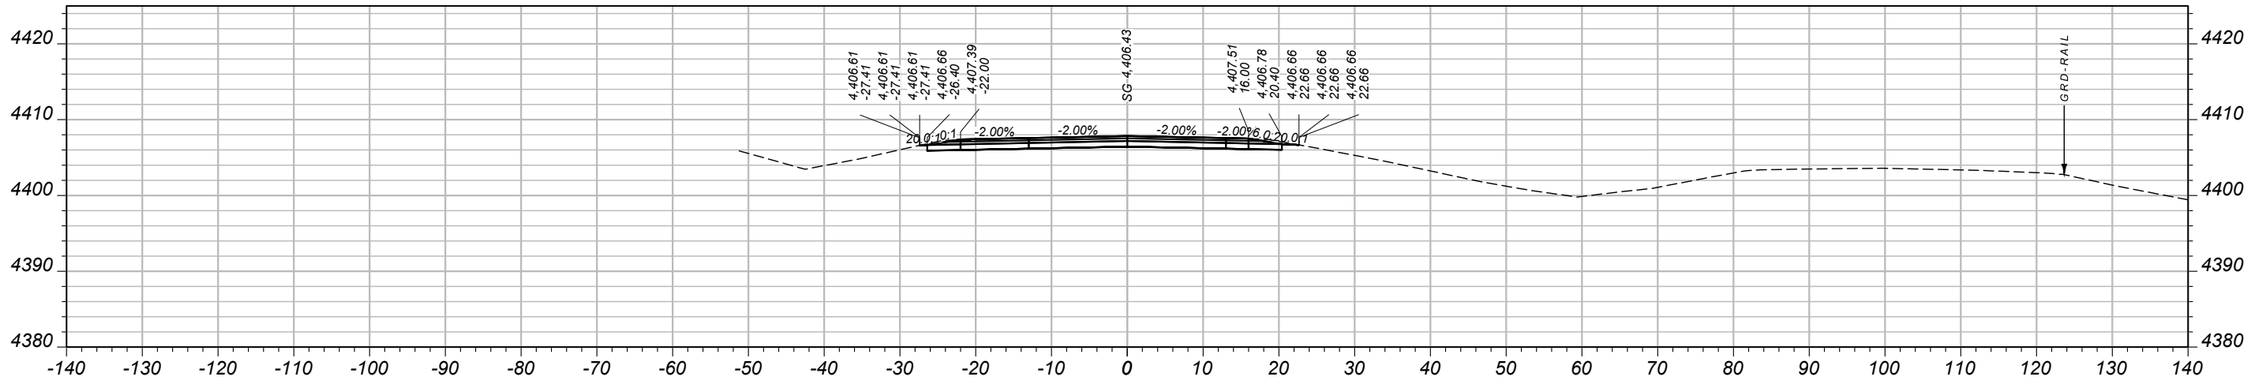

CV: 52 CY STA 183+50.00 FV: 0 CY

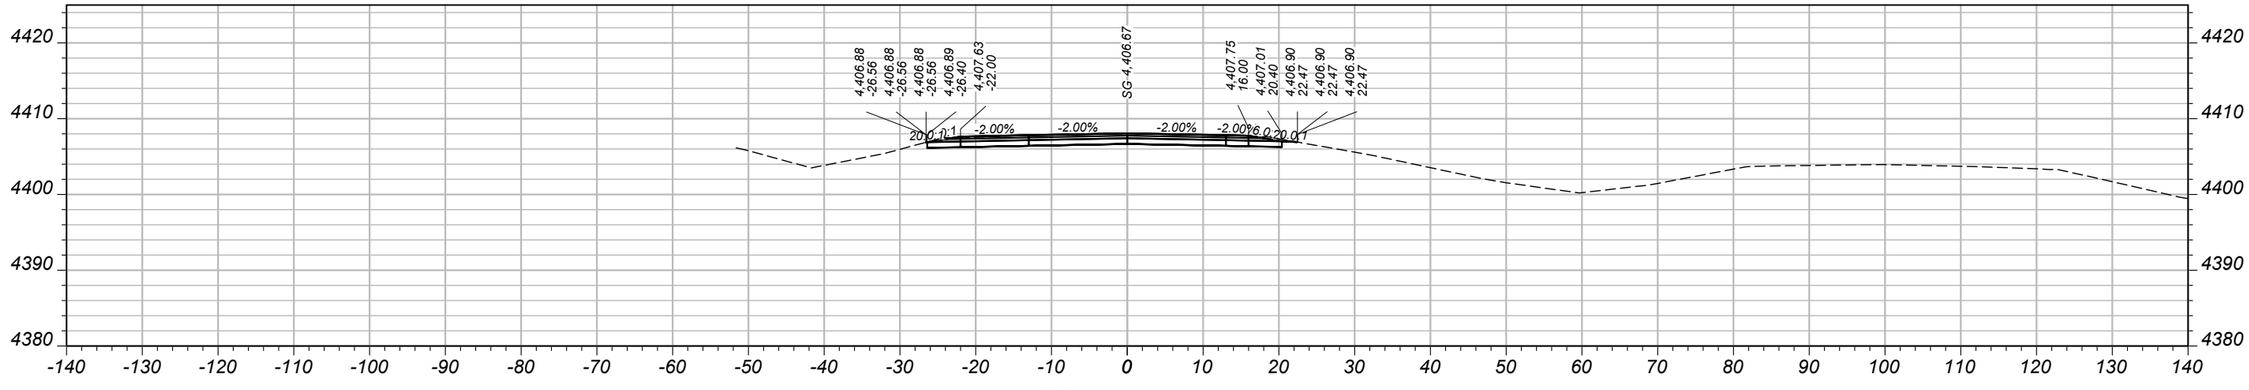

CV: 52 CY STA 183+00.00 FV: 0 CY

SHEET NO.
60

MAINLINE CROSS SECTIONS - WESTBOUND

PROJECT NAME: WHITEHALL - EAST
COUNTY: JEFFERSON
PROJECT ID: IM 90-5(101)249
UPN: 10003001

DESIGNED BY	REVIEWED BY	CHECKED BY
B. BOONE 4/2026	J. BRAZILL 5/2026	J. SOLIDAY 05/2026


MONTANA
Department of Transportation

CROSS SECTIONS


5/18/2026 11:18 AM

10003001RDXSF011.DWG


AWARD COPY

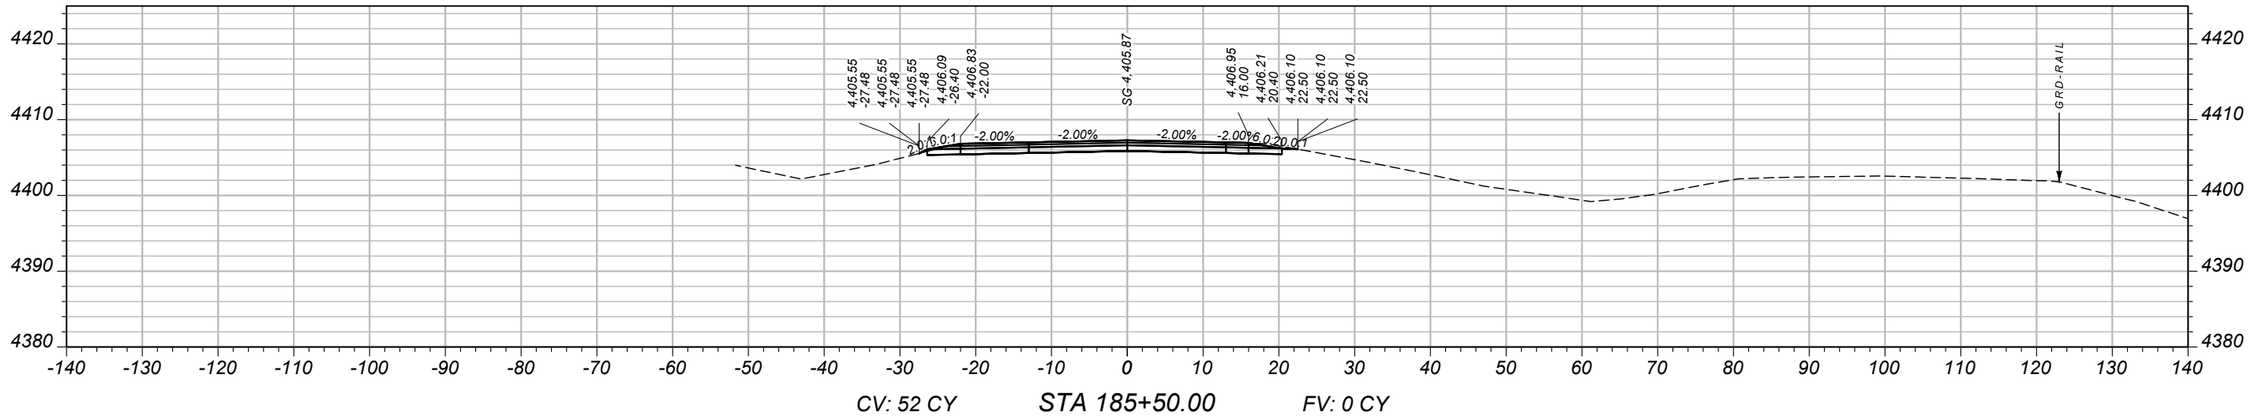

CV: 52 CY STA 185+50.00 FV: 0 CY

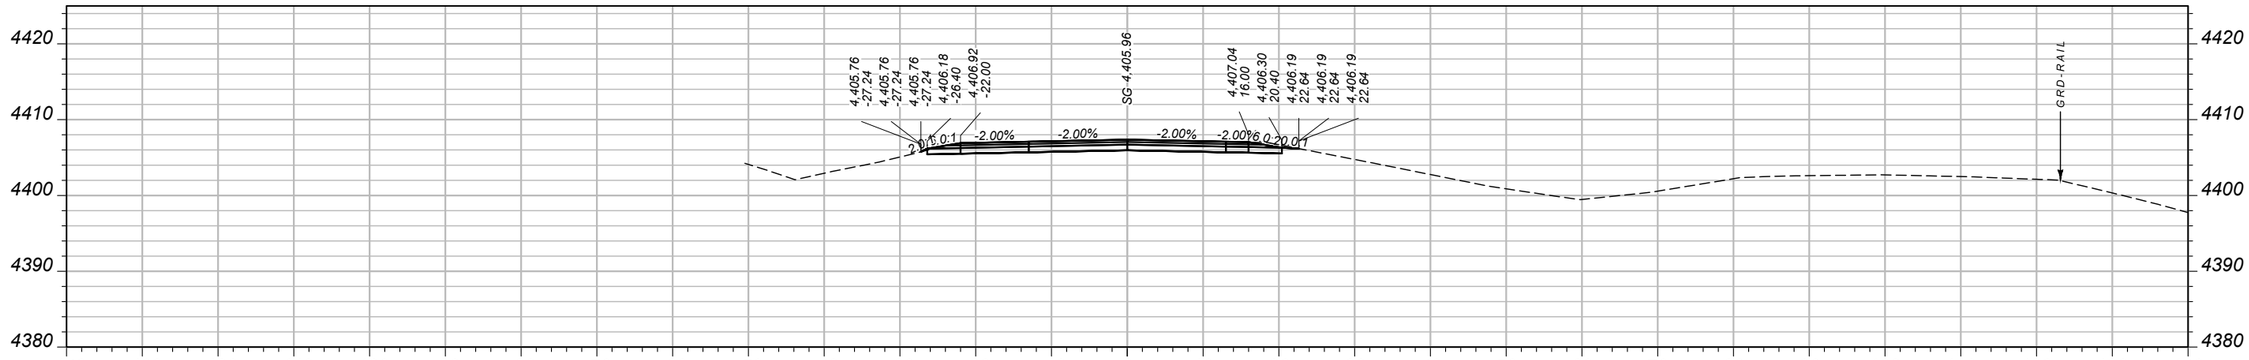

CV: 53 CY STA 185+00.00 FV: 0 CY

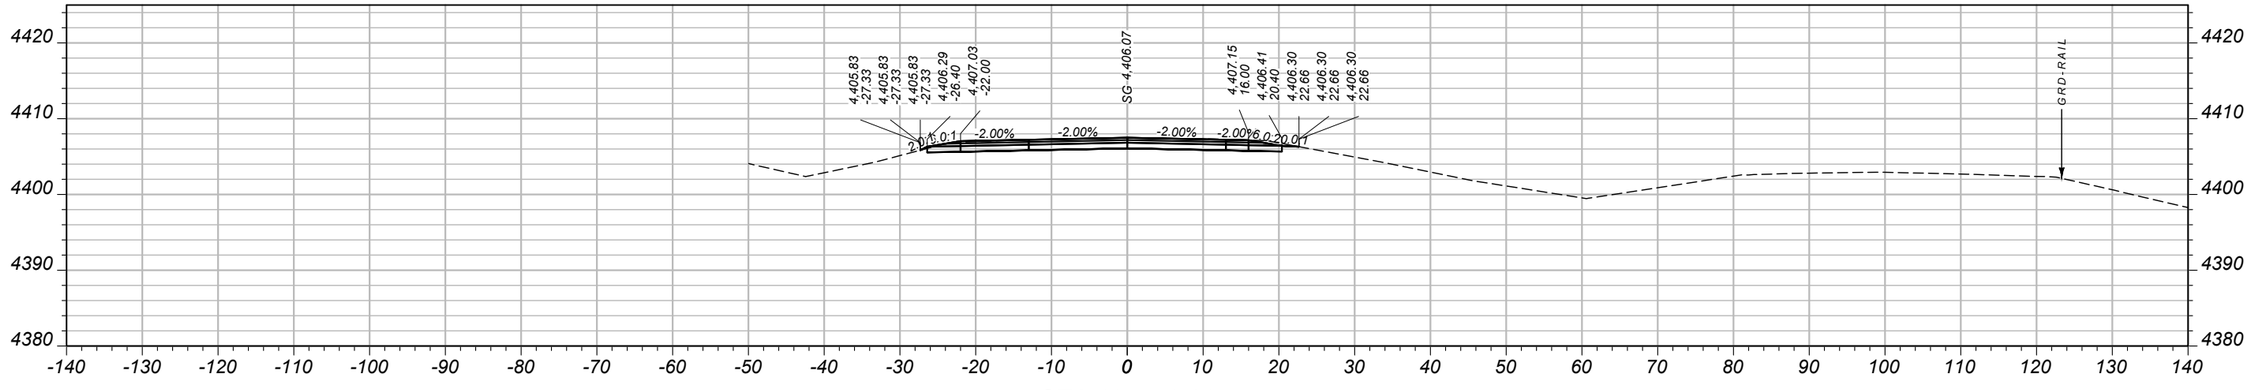

CV: 53 CY STA 184+50.00 FV: 0 CY

SHEET NO.
61

MAINLINE CROSS SECTIONS - WESTBOUND

PROJECT NAME: WHITEHALL - EAST
COUNTY: JEFFERSON
PROJECT ID: IM 90-5(101)249
UPN: 10003001

DESIGNED BY	B. BOONE	4/2026	CHECKED BY	J. SOLIDAY	05/2026
REVIEWED BY	J. BRAZILL	5/2026			


10003001RDXSF011.DWG

MONTANA
Department of Transportation


CROSS SECTIONS

5/18/2026 11:18 AM


AWARD COPY

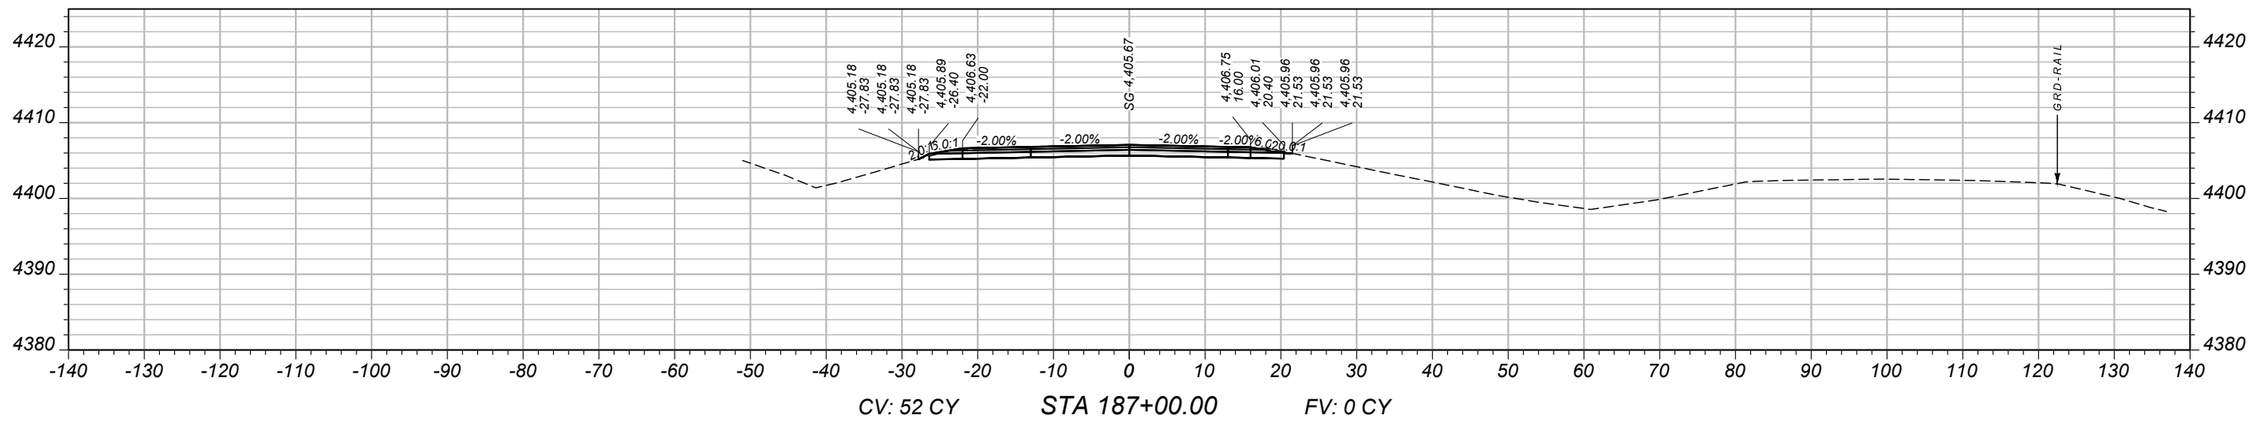

CV: 52 CY STA 187+00.00 FV: 0 CY

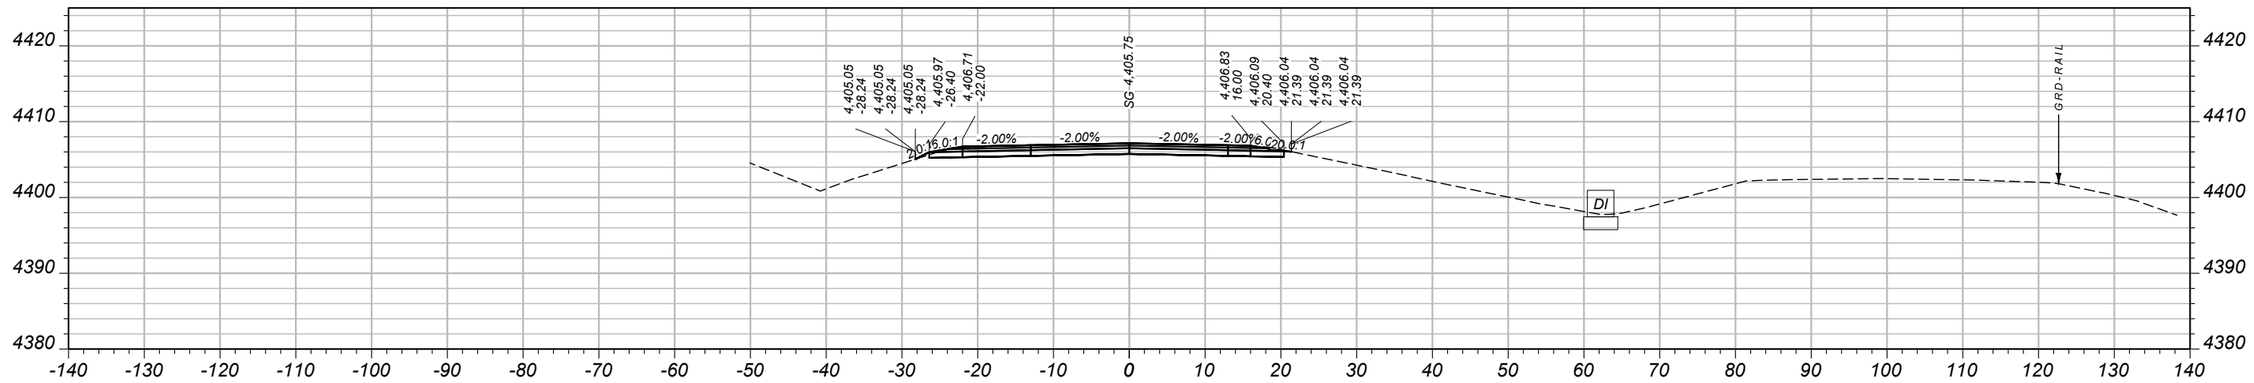

CV: 51 CY STA 186+50.00 FV: 0 CY

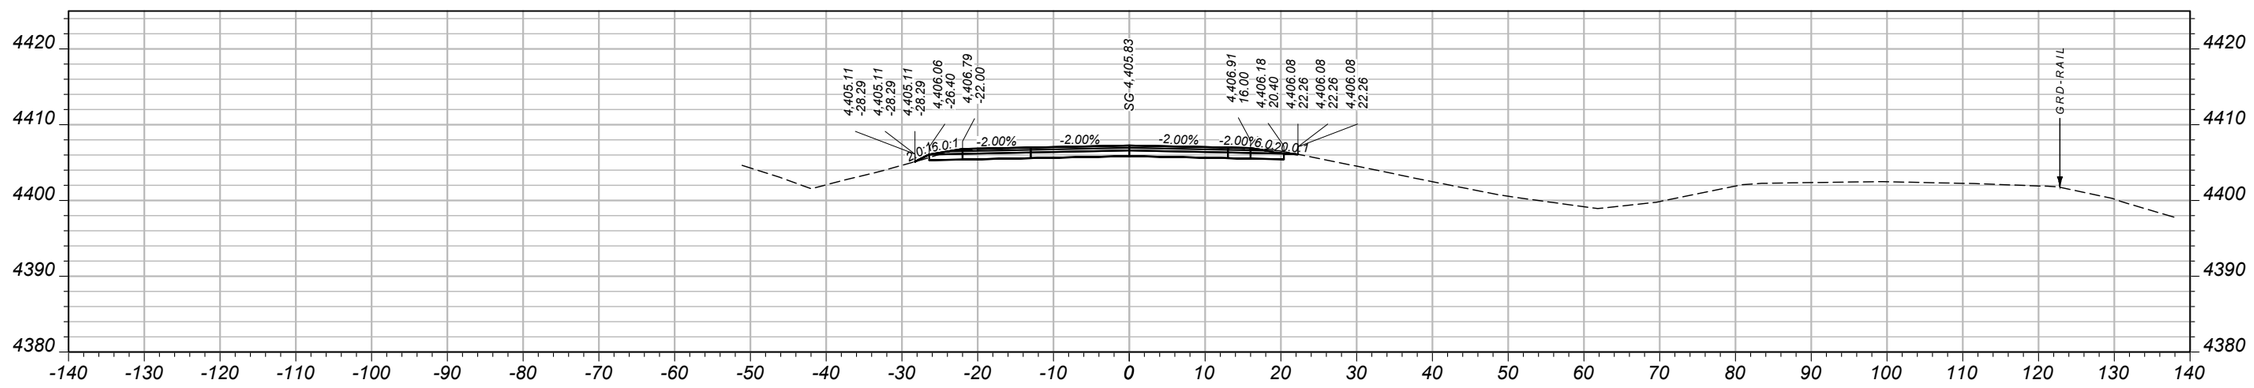

CV: 51 CY STA 186+00.00 FV: 0 CY

SHEET NO.
62

MAINLINE CROSS SECTIONS - WESTBOUND

PROJECT NAME: WHITEHALL - EAST
COUNTY: JEFFERSON
PROJECT ID: IM 90-5(101)249
UPN: 10003001

DESIGNED BY	B. BOONE	4/2026
REVIEWED BY	J. BRAZILL	5/2026
CHECKED BY	J. SOLIDAY	05/2026


10003001RDXSF011.DWG

MONTANA
Department of Transportation


CROSS SECTIONS

5/18/2026 11:18 AM


AWARD COPY

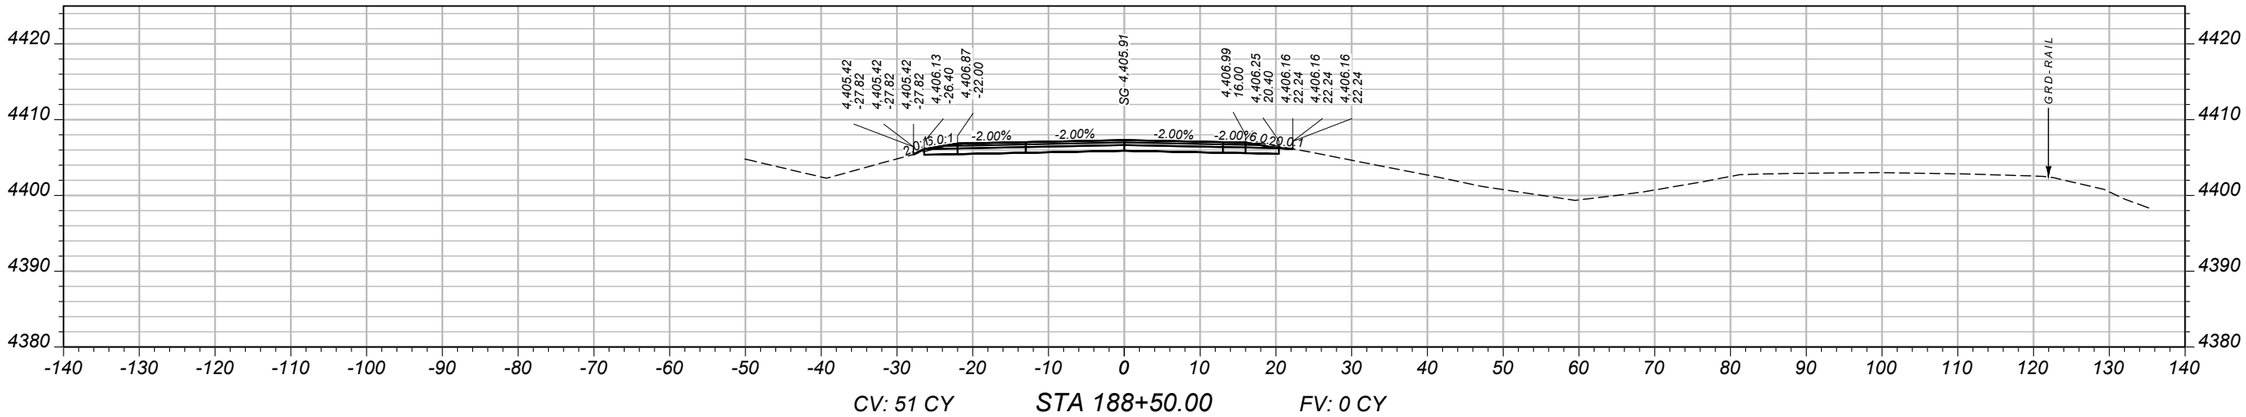

CV: 51 CY STA 188+50.00 FV: 0 CY

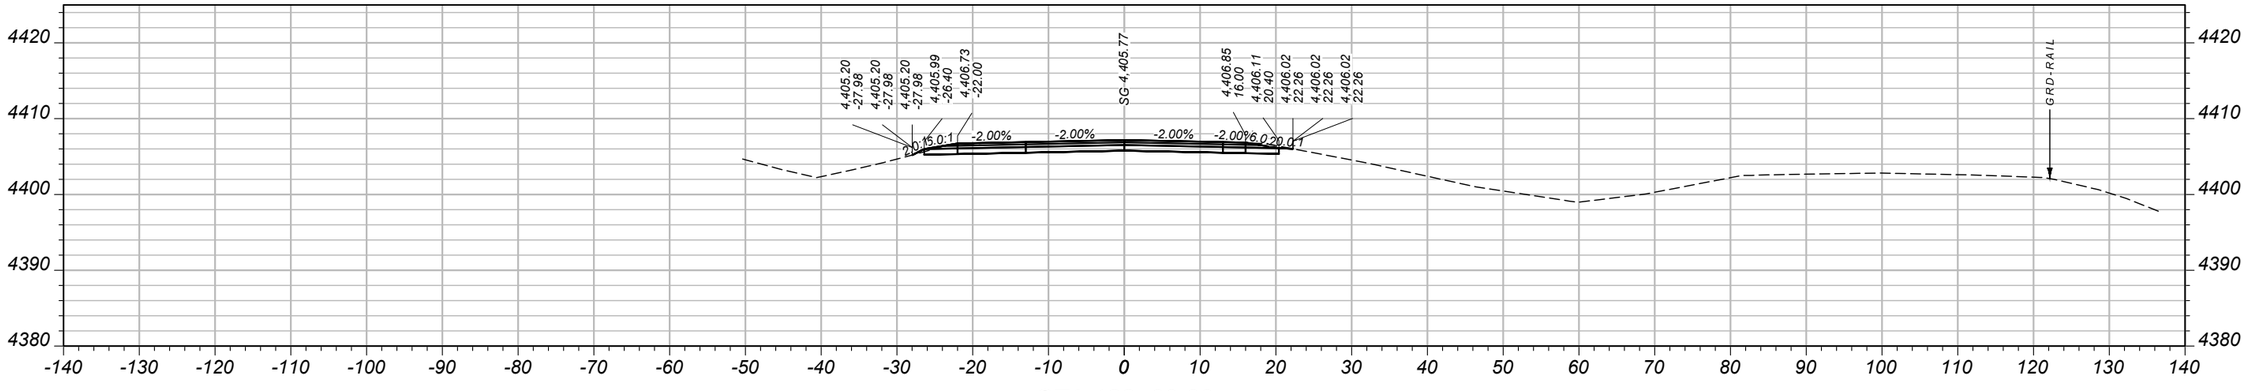

CV: 52 CY STA 188+00.00 FV: 0 CY

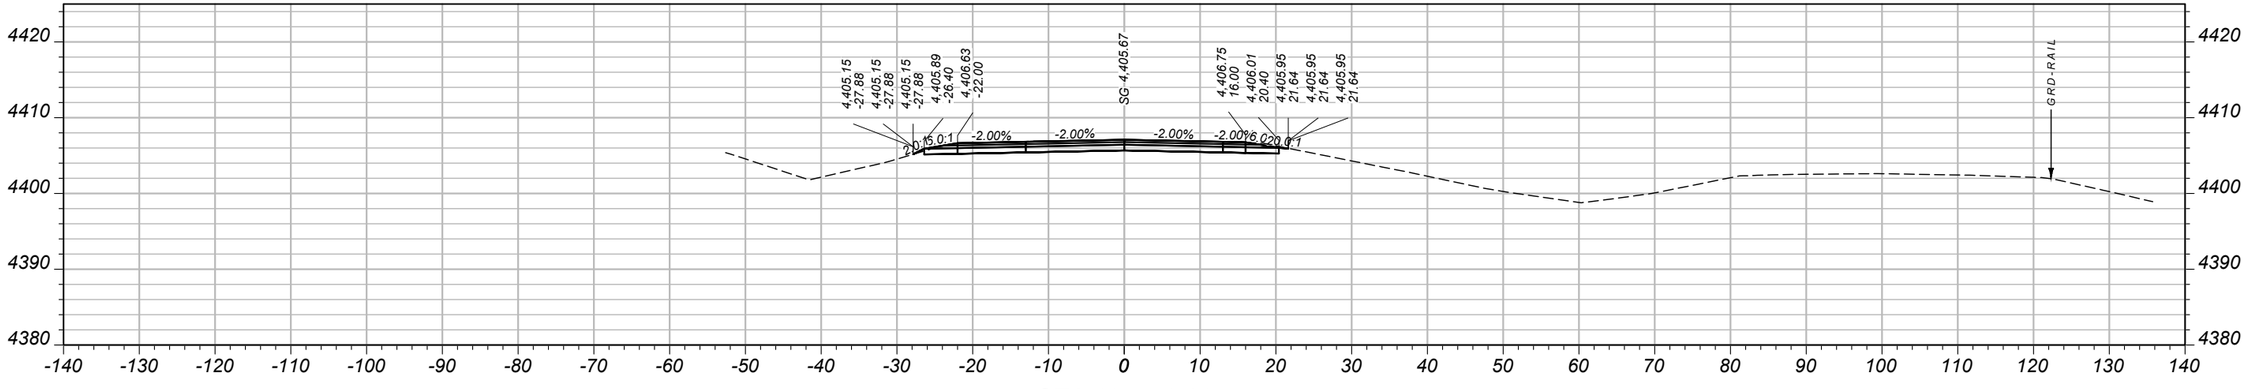

CV: 52 CY STA 187+50.00 FV: 0 CY

SHEET NO. 63

MAINLINE CROSS SECTIONS - WESTBOUND

PROJECT NAME: WHITEHALL - EAST
COUNTY: JEFFERSON
PROJECT ID: IM 90-5(101)249
UPN: 10003001

DESIGNED BY	4/2026	B. BOONE	
REVIEWED BY	5/2026	J. BRAZILL	
CHECKED BY	05/2026	J. SOLIDAY	


10003001RDXSF011.DWG

MONTANA
Department of Transportation


CROSS SECTIONS

5/18/2026 11:19 AM


AWARD COPY

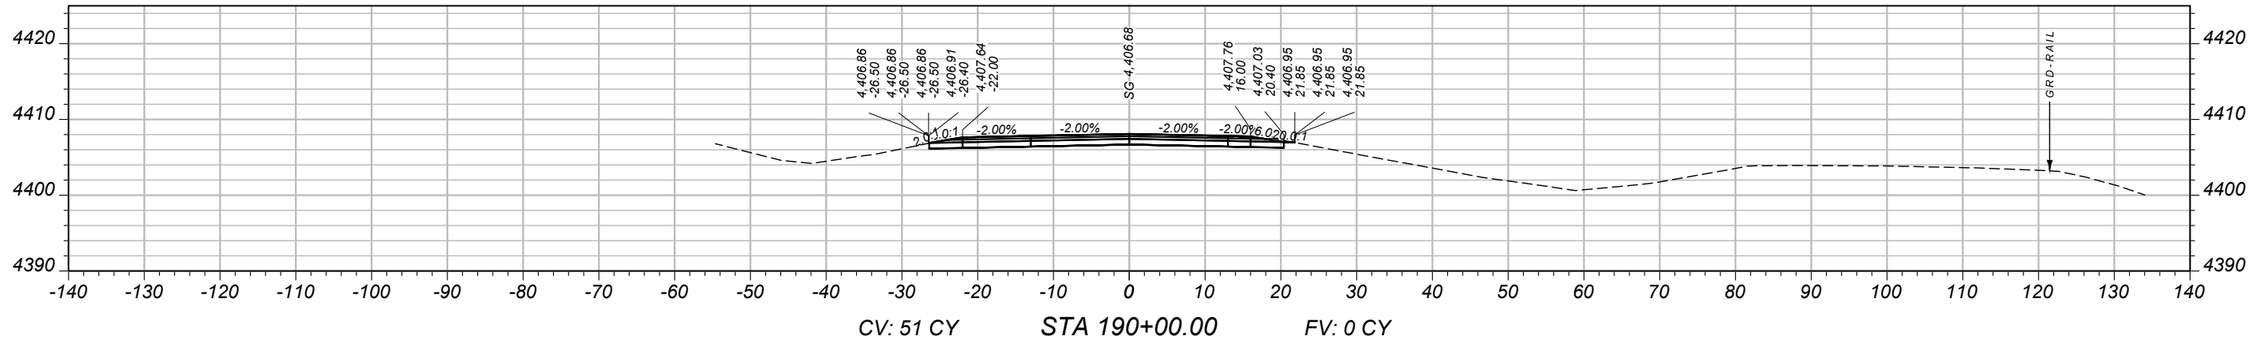

CV: 51 CY STA 190+00.00 FV: 0 CY

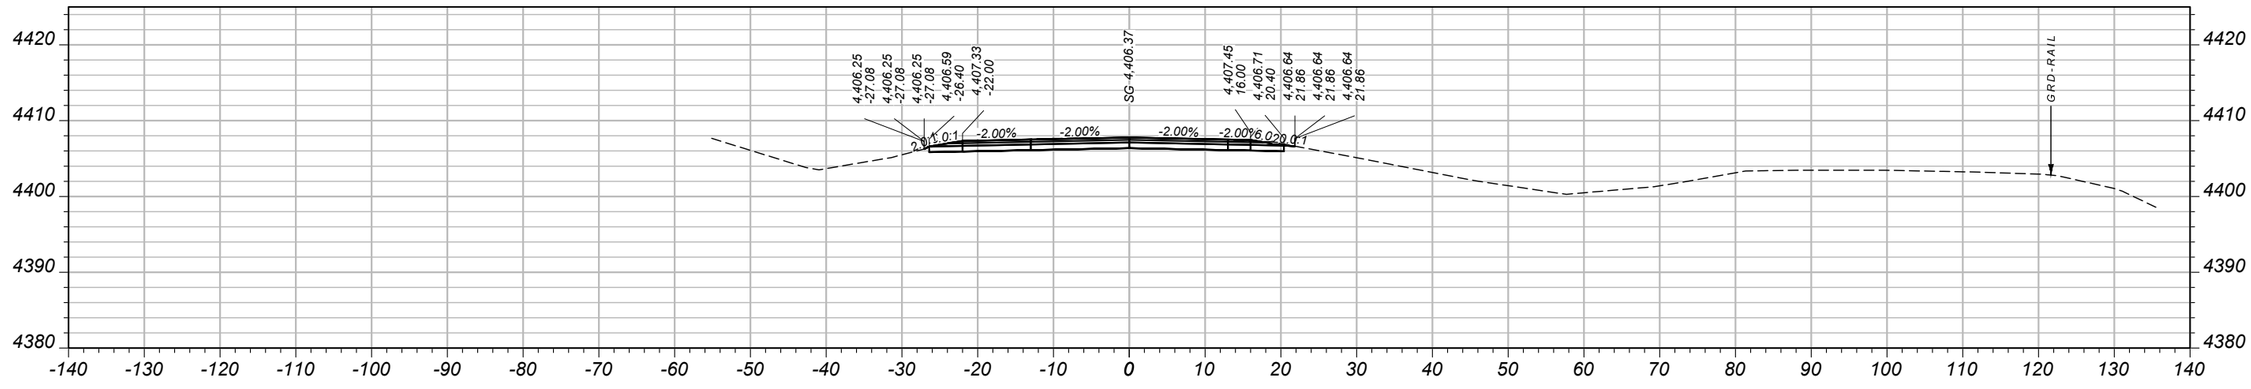

CV: 52 CY STA 189+50.00 FV: 0 CY

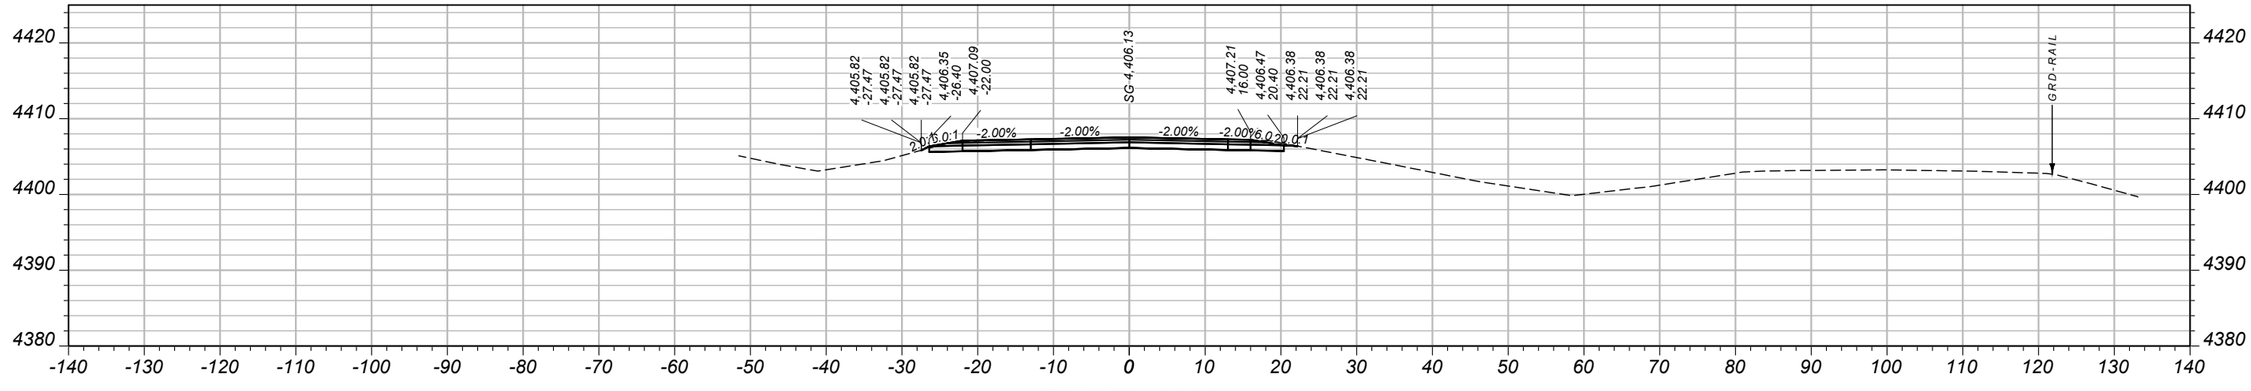

CV: 52 CY STA 189+00.00 FV: 0 CY

SHEET NO. 64

MAINLINE CROSS SECTIONS - WESTBOUND


PROJECT NAME: WHITEHALL - EAST
COUNTY: JEFFERSON
PROJECT ID: IM 90-5(101)249
UPN: 10003001

DESIGNED BY	REVIEWED BY	CHECKED BY
B. BOONE 4/2026	J. BRAZILL 5/2026	J. SOLIDAY 05/2026


MONTANA
Department of Transportation

CROSS SECTIONS


5/18/2026 11:19 AM 10003001RDXSF011.DWG

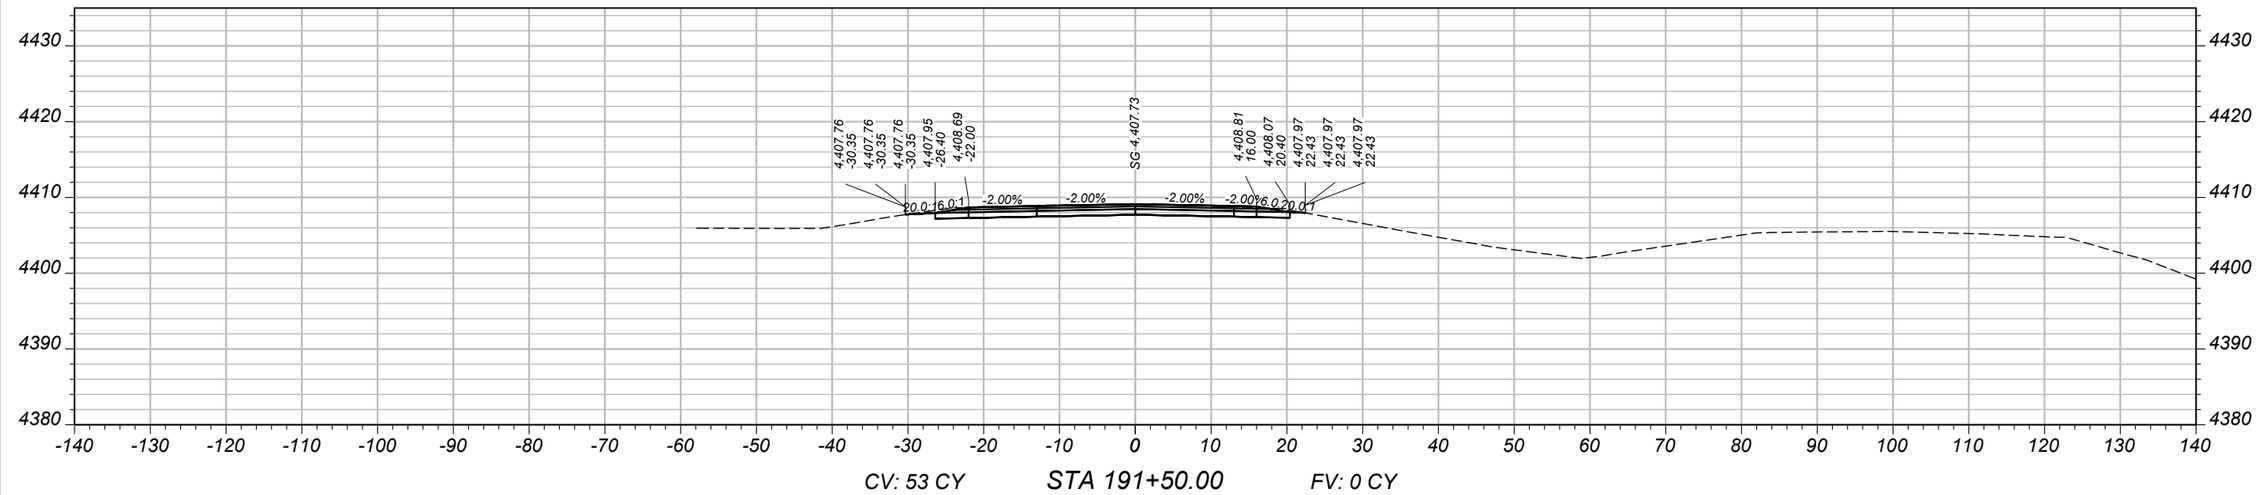

CV: 53 CY STA 191+50.00 FV: 0 CY

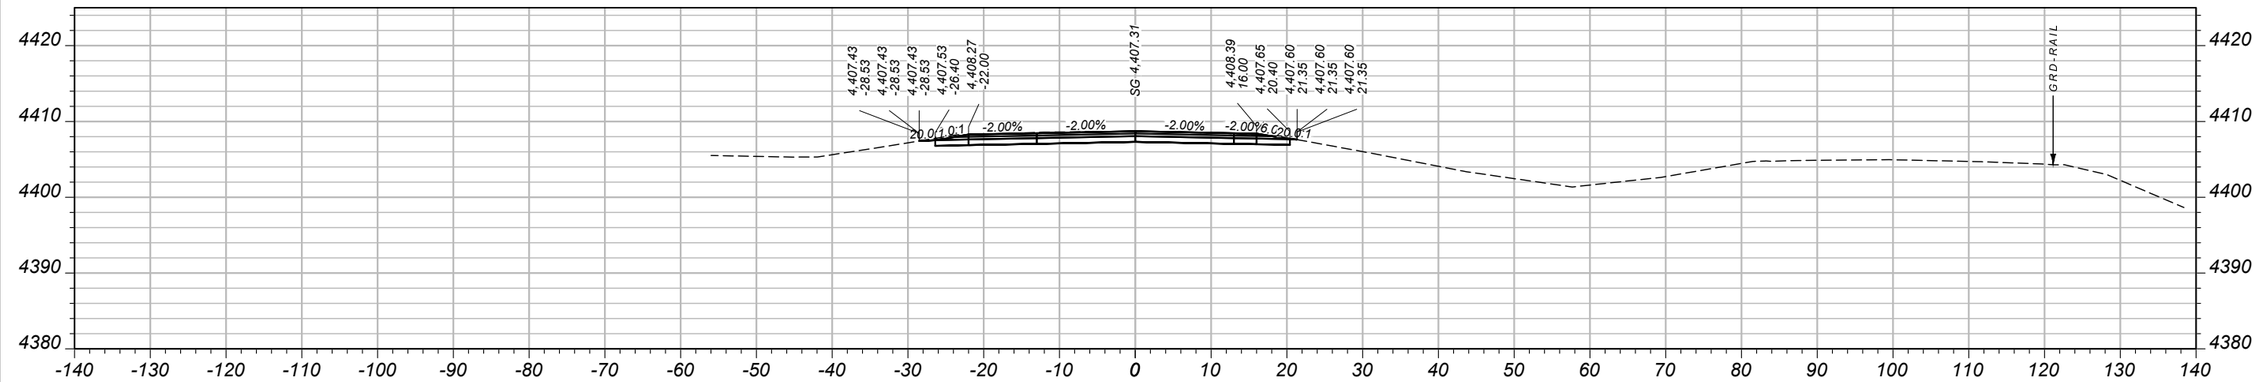

CV: 53 CY STA 191+00.00 FV: 0 CY

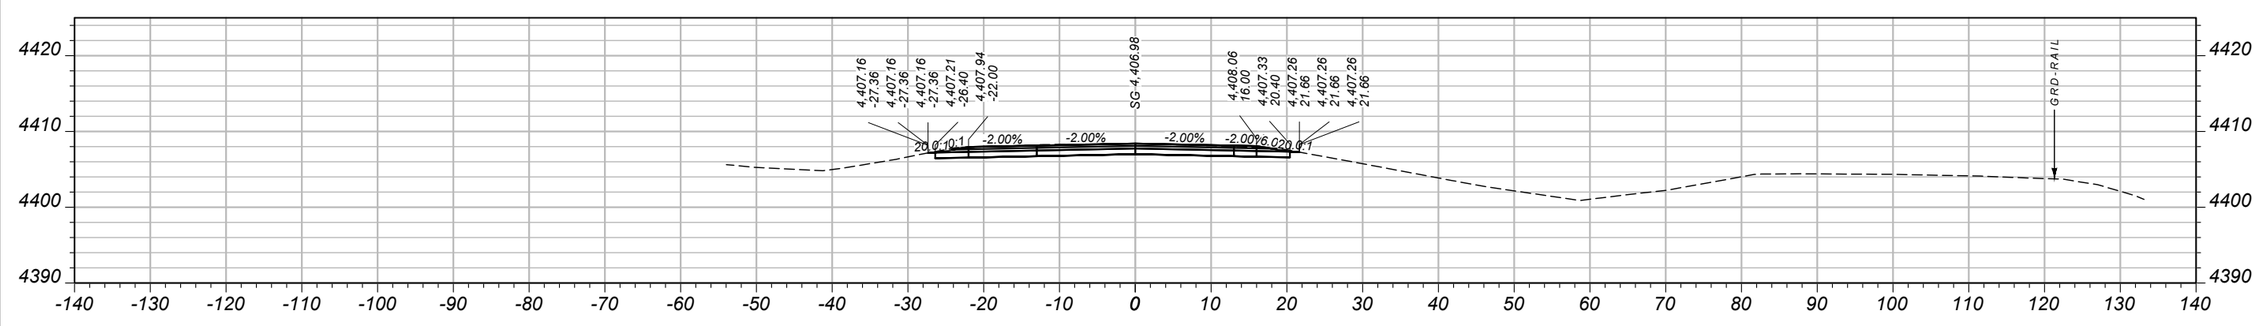

CV: 51 CY STA 190+50.00 FV: 0 CY

SHEET NO.
65

MAINLINE CROSS SECTIONS - WESTBOUND

PROJECT NAME: WHITEHALL - EAST
COUNTY: JEFFERSON
PROJECT ID: IM 90-5(101)249
UPN: 10003001

DESIGNED BY	B. BOONE	4/2026	
REVIEWED BY	J. BRAZILL	5/2026	
CHECKED BY	J. SOLIDAY	05/2026	


MONTANA Department of Transportation

CROSS SECTIONS


5/18/2026 11:19 AM

10003001RDXSF011.DWG


AWARD COPY

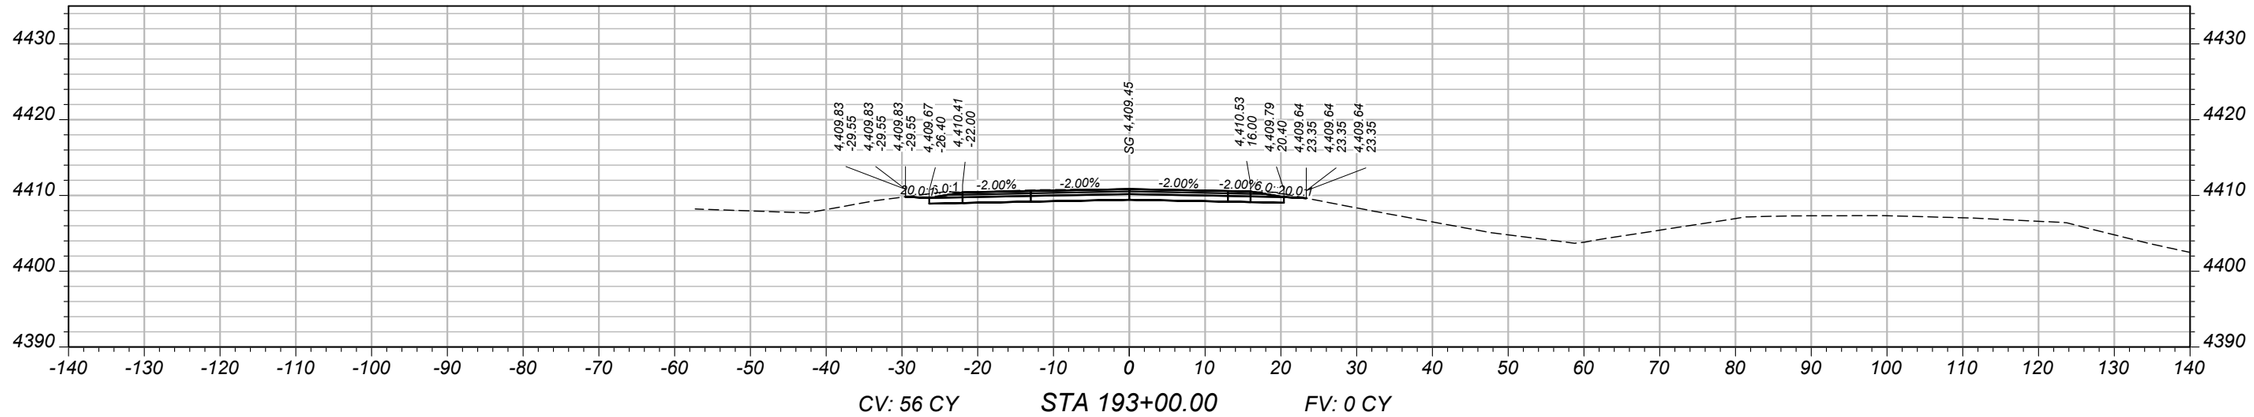

CV: 56 CY STA 193+00.00 FV: 0 CY

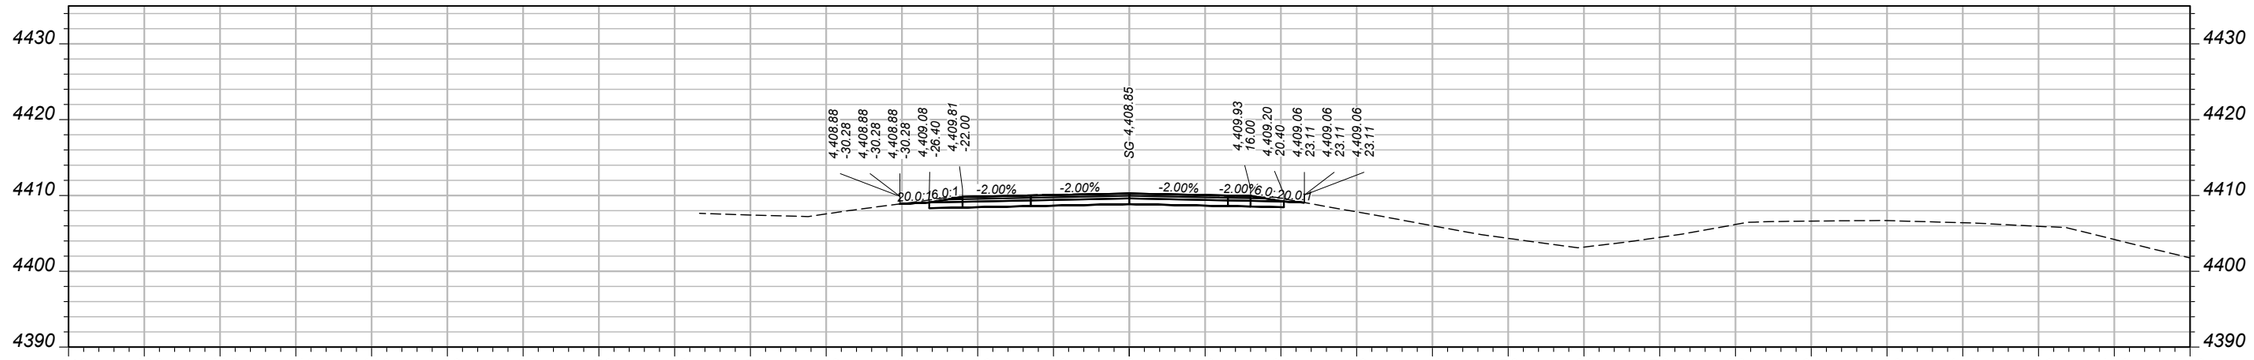

CV: 54 CY STA 192+50.00 FV: 0 CY

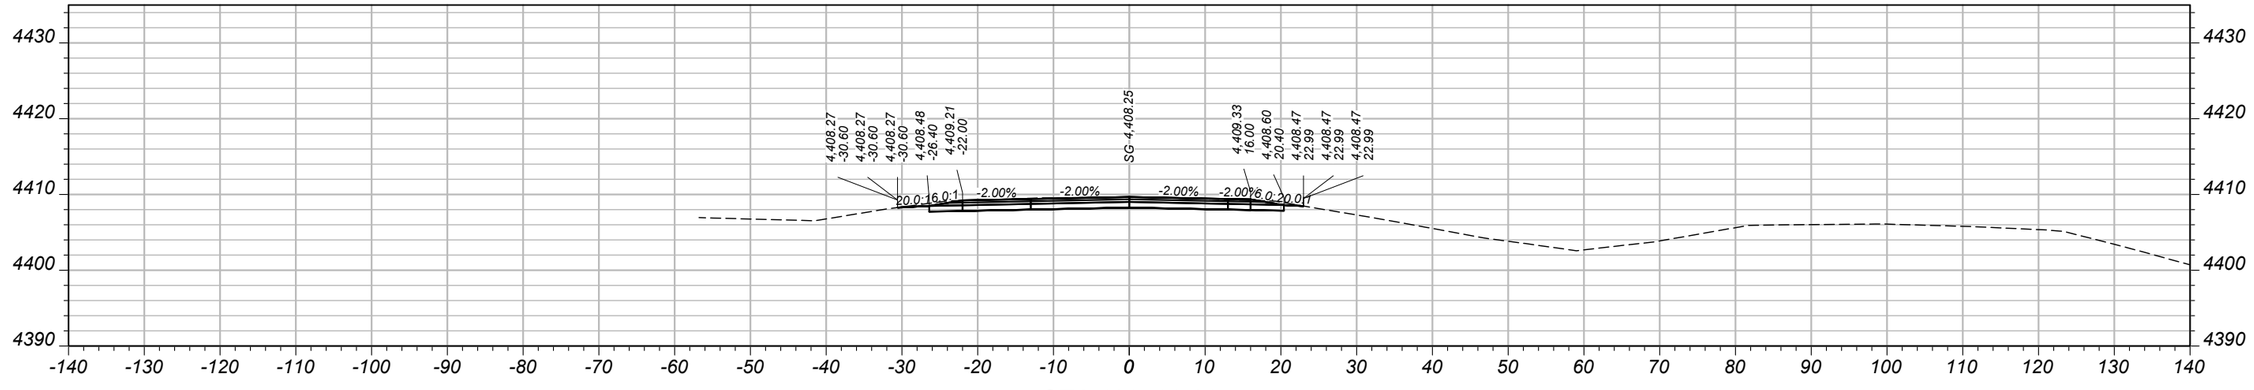

CV: 54 CY STA 192+00.00 FV: 0 CY

SHEET NO.
66

MAINLINE CROSS SECTIONS - WESTBOUND

PROJECT NAME: WHITEHALL - EAST
COUNTY: JEFFERSON
PROJECT ID: IM 90-5(101)249
UPN: 10003001

DESIGNED BY	4/2026	REVIEWED BY	5/2026
B. BOONE		J. BRAZILL	
CHECKED BY	05/2026		
J. SOLIDAY			


10003001RDXSF011.DWG

MONTANA
Department of Transportation


CROSS SECTIONS

5/18/2026 11:19 AM


AWARD COPY

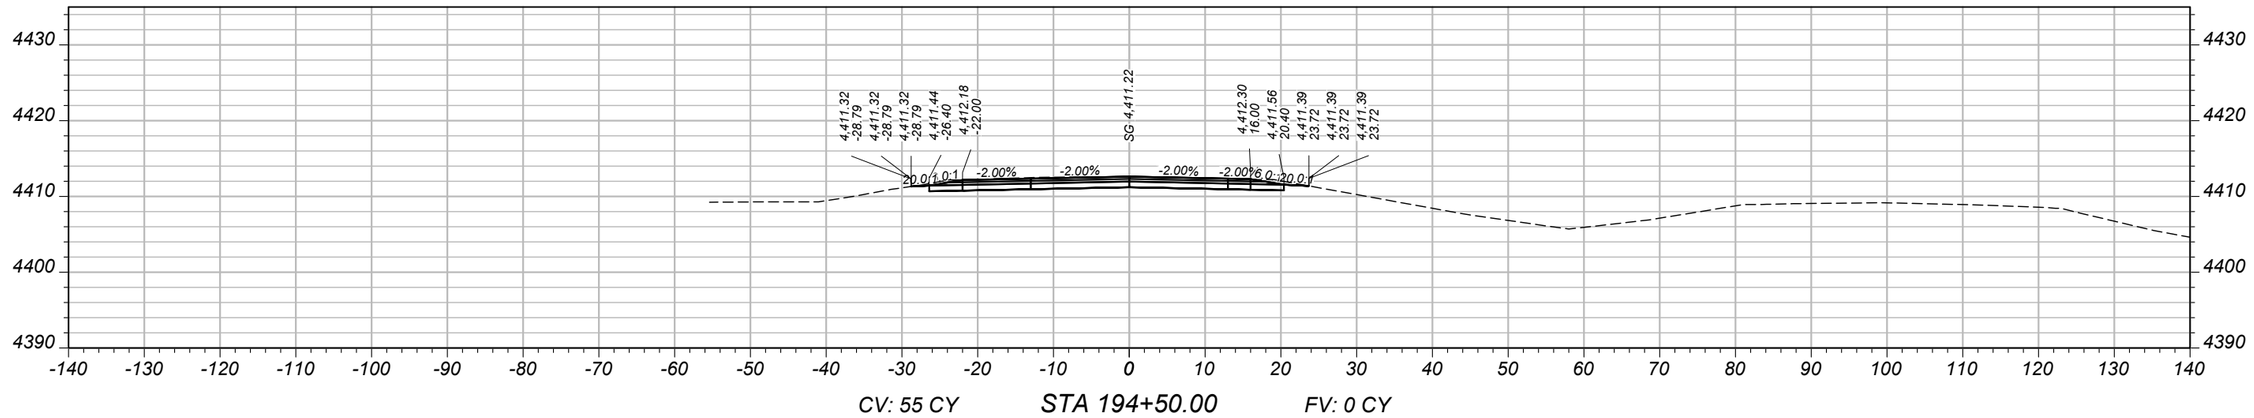

CV: 55 CY STA 194+50.00 FV: 0 CY

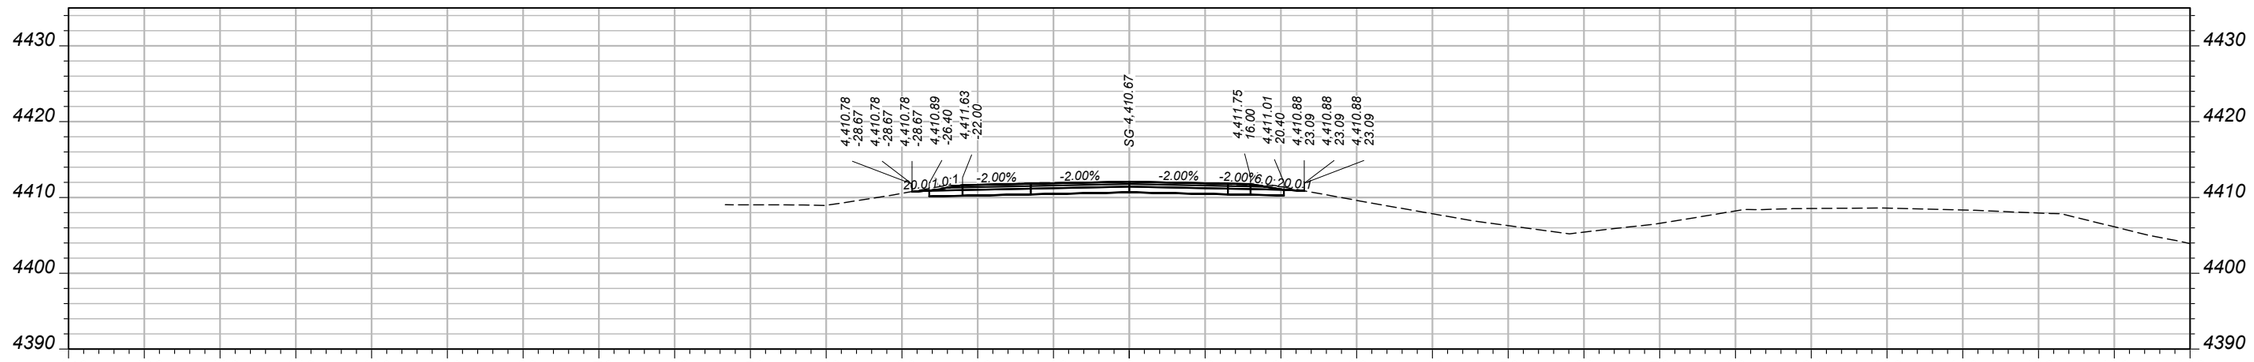

CV: 56 CY STA 194+00.00 FV: 0 CY

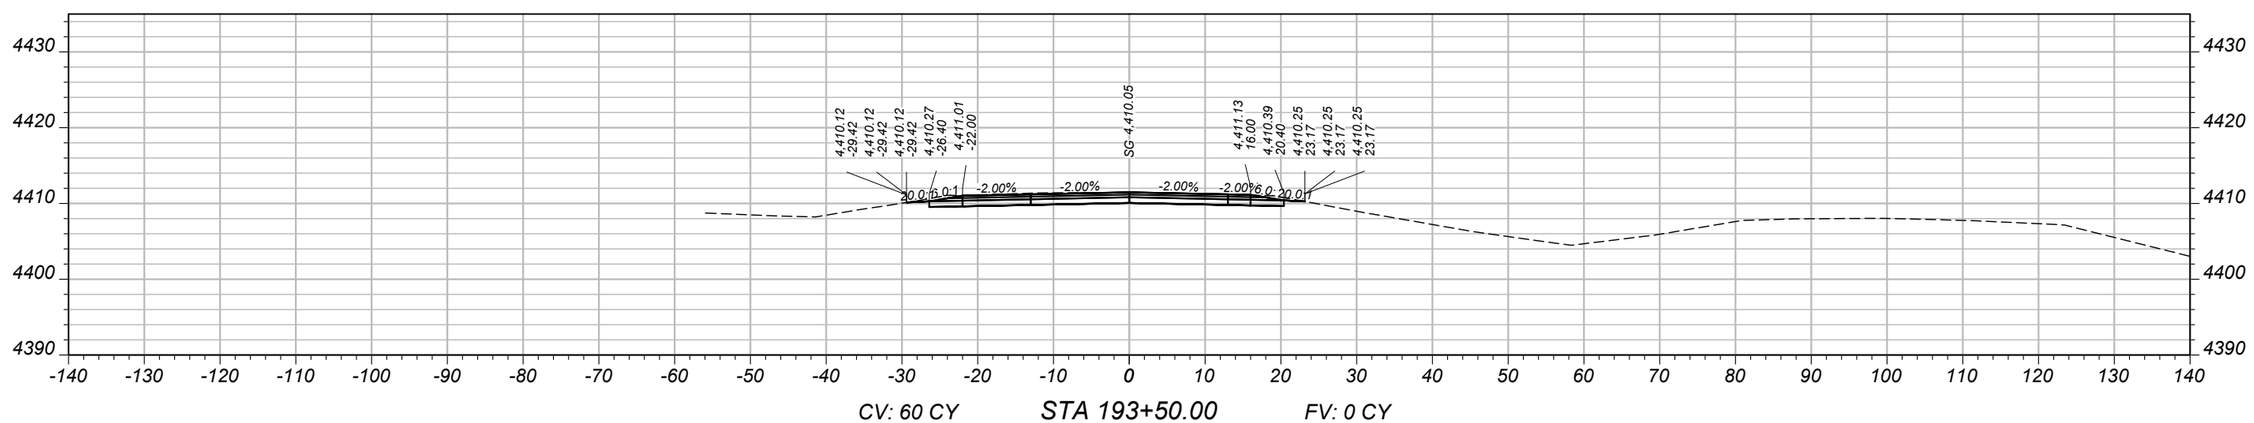

CV: 60 CY STA 193+50.00 FV: 0 CY

SHEET NO.
67

MAINLINE CROSS SECTIONS - WESTBOUND

PROJECT NAME: WHITEHALL - EAST
COUNTY: JEFFERSON
PROJECT ID: IM 90-5(101)249
UPN: 10003001

DESIGNED BY	4/2026		
B. BOONE			
REVIEWED BY	5/2026		
J. BRAZILL			
CHECKED BY	05/2026		
J. SOLIDAY			


MONTANA Department of Transportation

CROSS SECTIONS


10003001RDXSF011.DWG

5/18/2026 11:19 AM


AWARD COPY

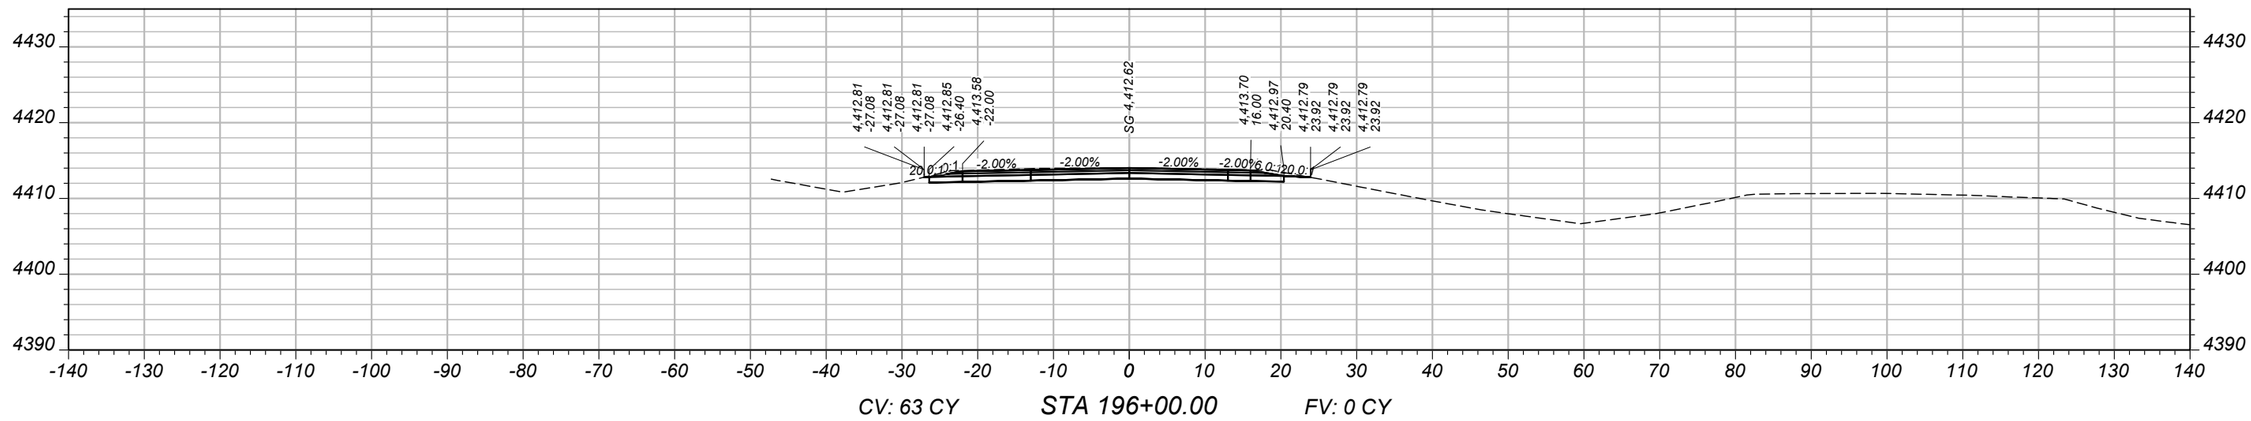

CV: 63 CY STA 196+00.00 FV: 0 CY

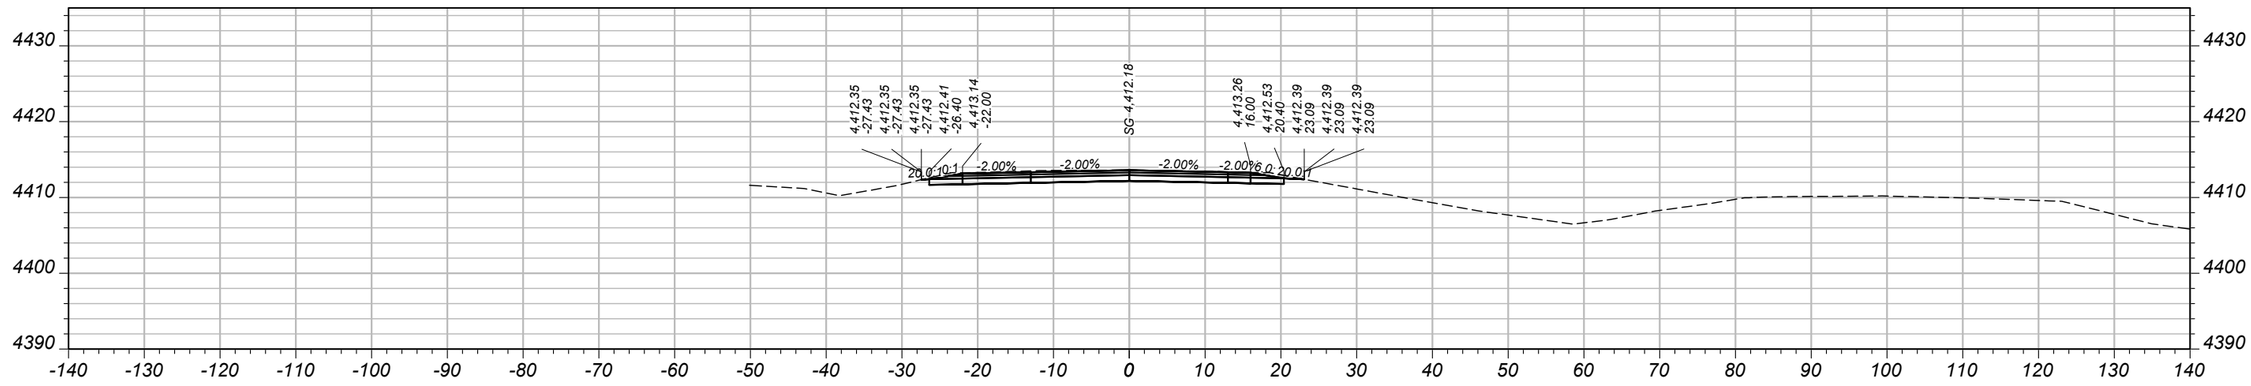

CV: 61 CY STA 195+50.00 FV: 0 CY

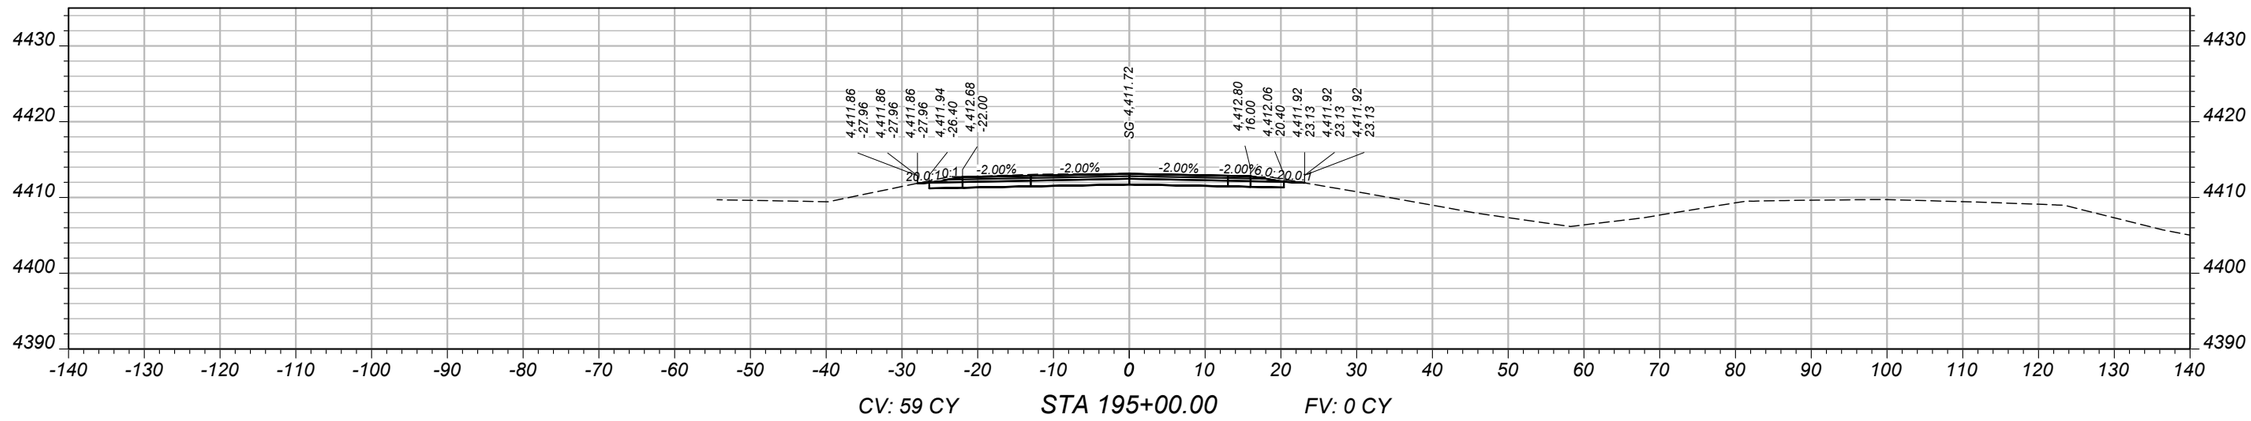

CV: 59 CY STA 195+00.00 FV: 0 CY

SHEET NO.
68

MAINLINE CROSS SECTIONS - WESTBOUND

PROJECT NAME: WHITEHALL - EAST
COUNTY: JEFFERSON
PROJECT ID: IM 90-5(101)249
UPN: 10003001

DESIGNED BY	B. BOONE	4/2026
REVIEWED BY	J. BRAZILL	5/2026
CHECKED BY	J. SOLIDAY	05/2026


10003001RDXSF011.DWG

MONTANA Department of Transportation


CROSS SECTIONS

5/18/2026 11:19 AM

AWARD COPY

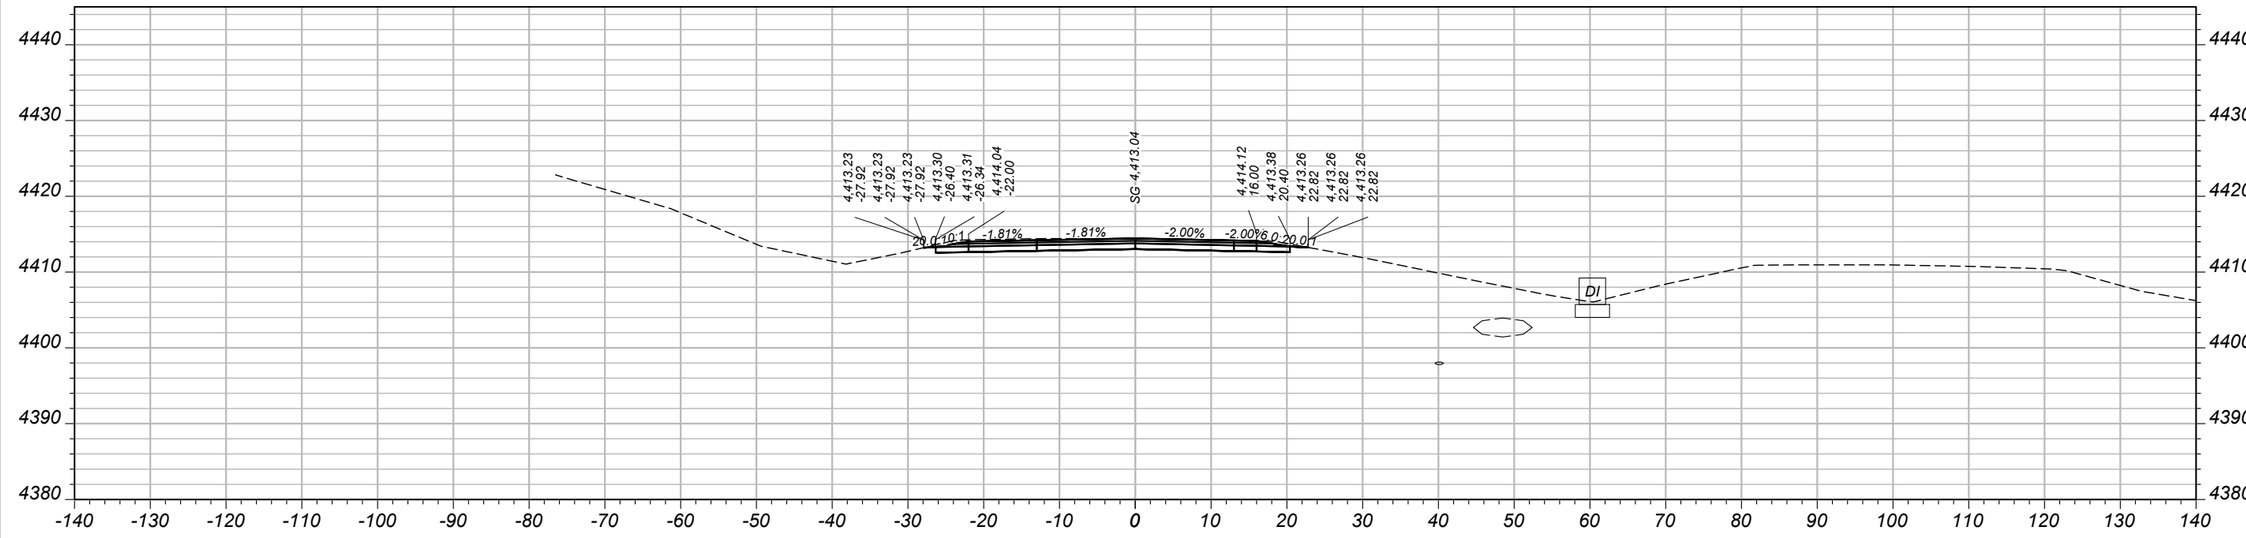

CV: 11 CY STA 196+50.00 FV: 0 CY

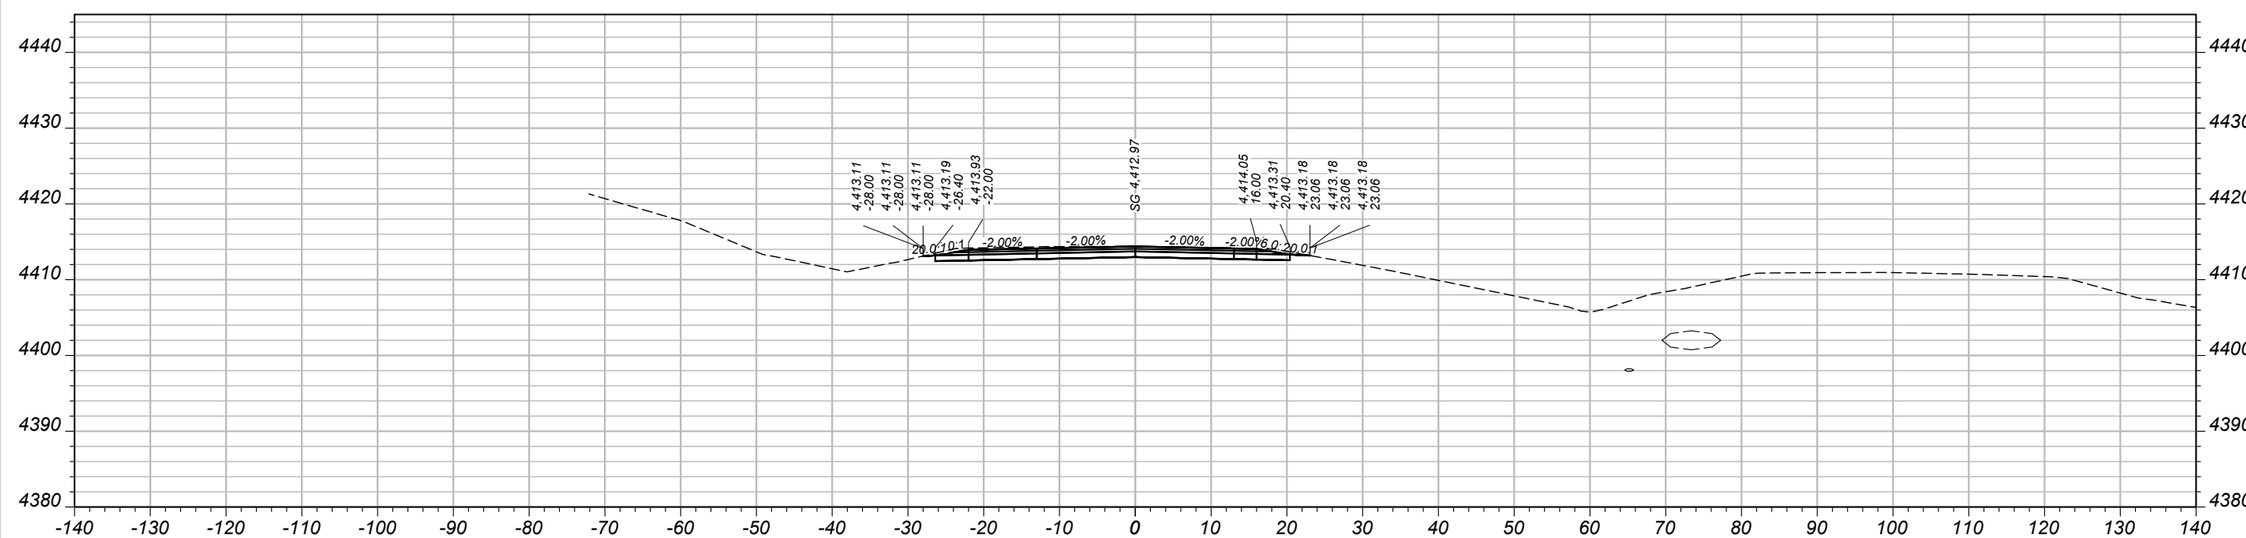

CV: 53 CY STA 196+41.47 FV: 0 CY

SHEET NO.
69


MAINLINE CROSS SECTIONS - WESTBOUND

PROJECT NAME	WHITEHALL - EAST
COUNTY	JEFFERSON
PROJECT ID	IM 90-5(101)249
UPN	10003001
DESIGNED BY	B. BOONE 4/2026
REVIEWED BY	J. BRAZILL 5/2026
CHECKED BY	J. SOLIDAY 05/2026
	10003001RDXSF011.DWG


MONTANA Department of Transportation

CROSS SECTIONS


5/18/2026 11:19 AM

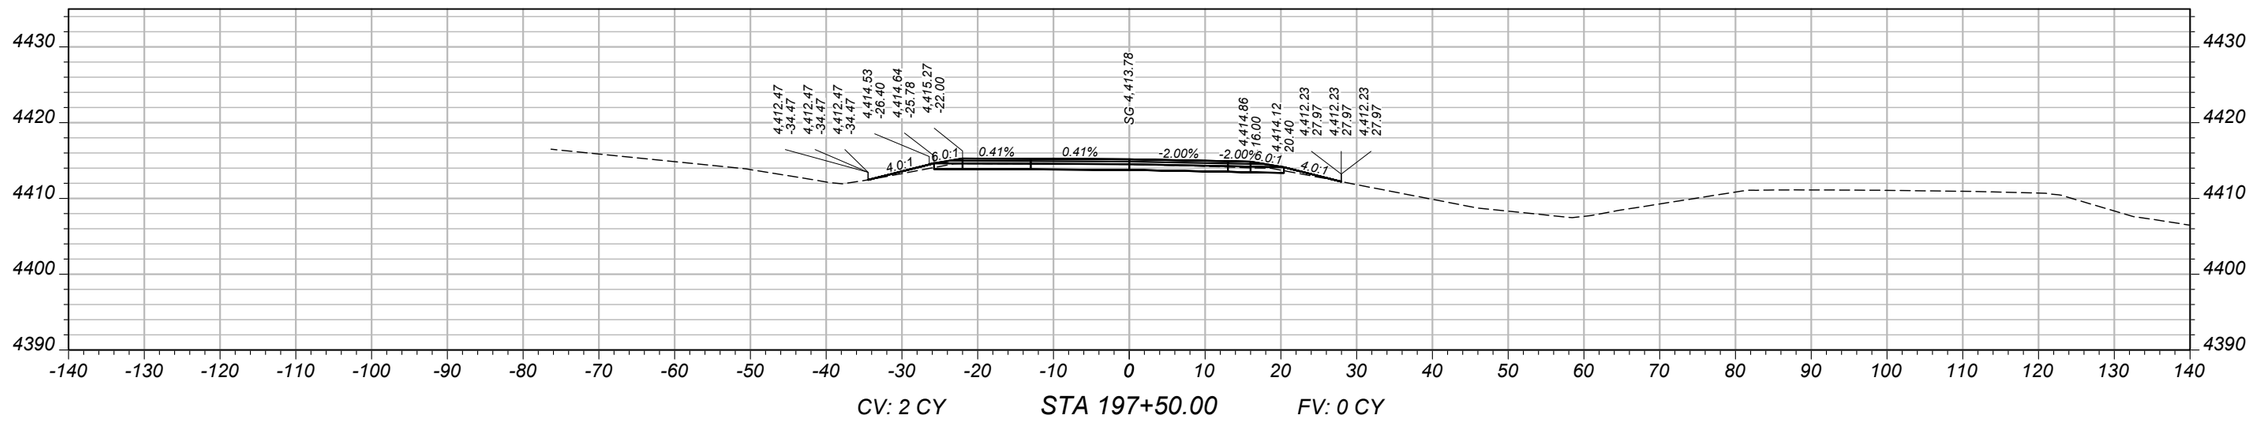

CV: 2 CY STA 197+50.00 FV: 0 CY

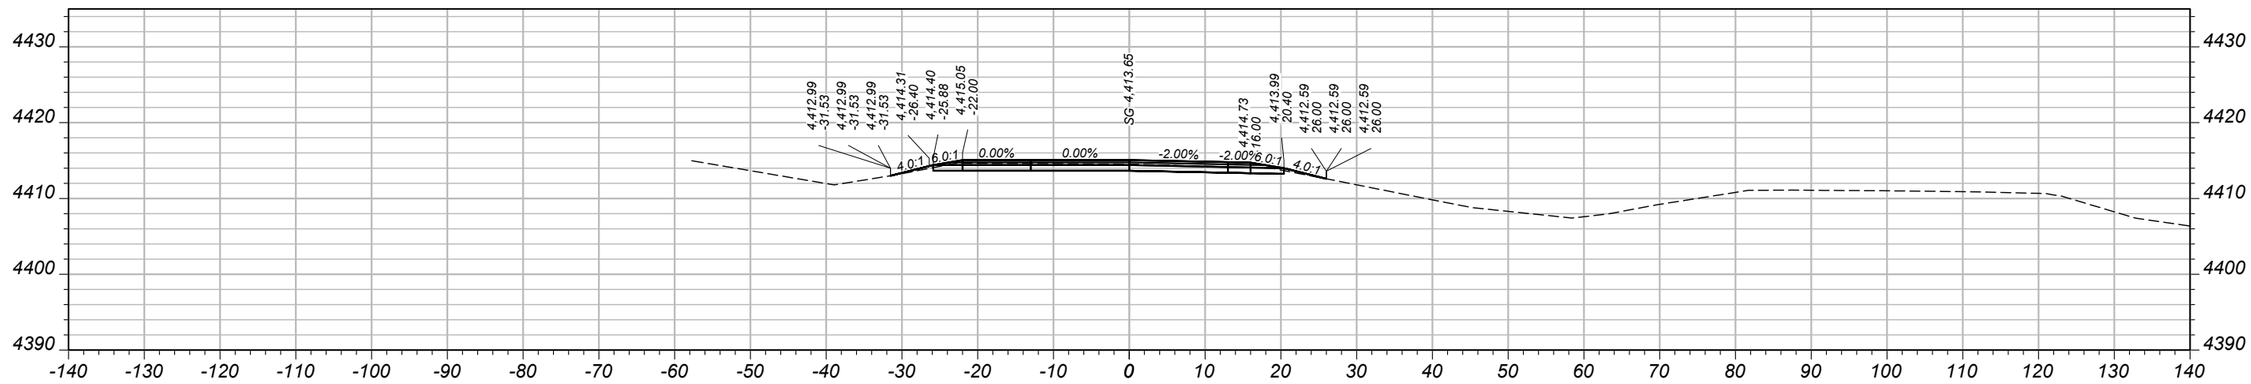

CV: 14 CY STA 197+31.47 FV: 0 CY

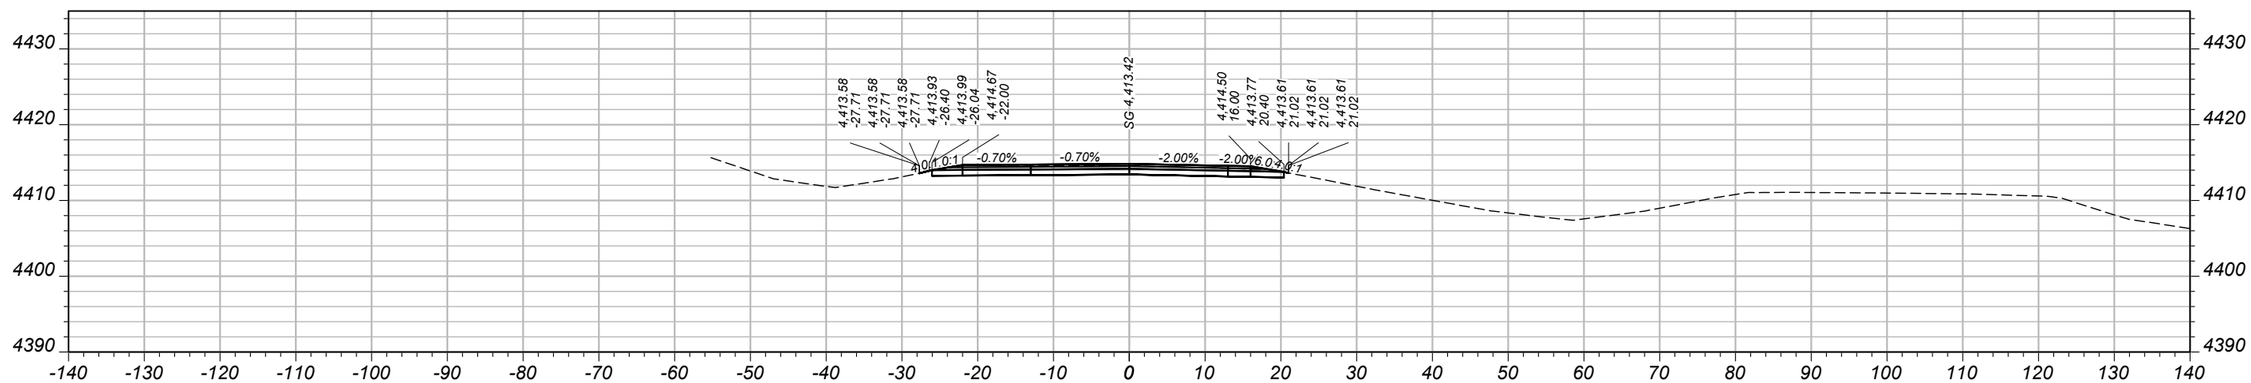

CV: 50 CY STA 197+00.00 FV: 0 CY

SHEET NO.
70

MAINLINE CROSS SECTIONS - WESTBOUND

PROJECT NAME	WHITEHALL - EAST
COUNTY	JEFFERSON
PROJECT ID	IM 90-5(101)249
UPN	10003001

DESIGNED BY	B. BOONE	4/2026
REVIEWED BY	J. BRAZILL	5/2026
CHECKED BY	J. SOLIDAY	05/2026


10003001RDXSF011.DWG

MONTANA
Department of Transportation


CROSS SECTIONS

5/18/2026 11:19 AM


AWARD COPY

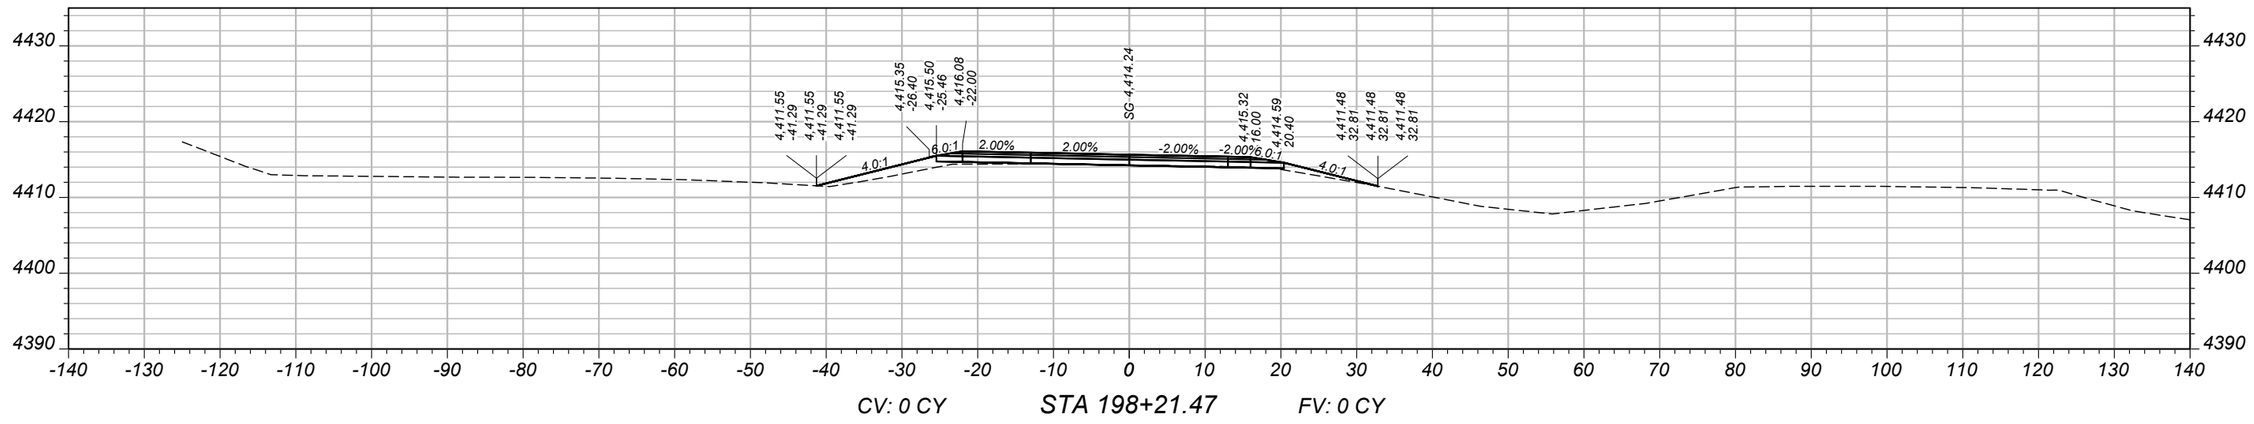

CV: 0 CY STA 198+21.47 FV: 0 CY

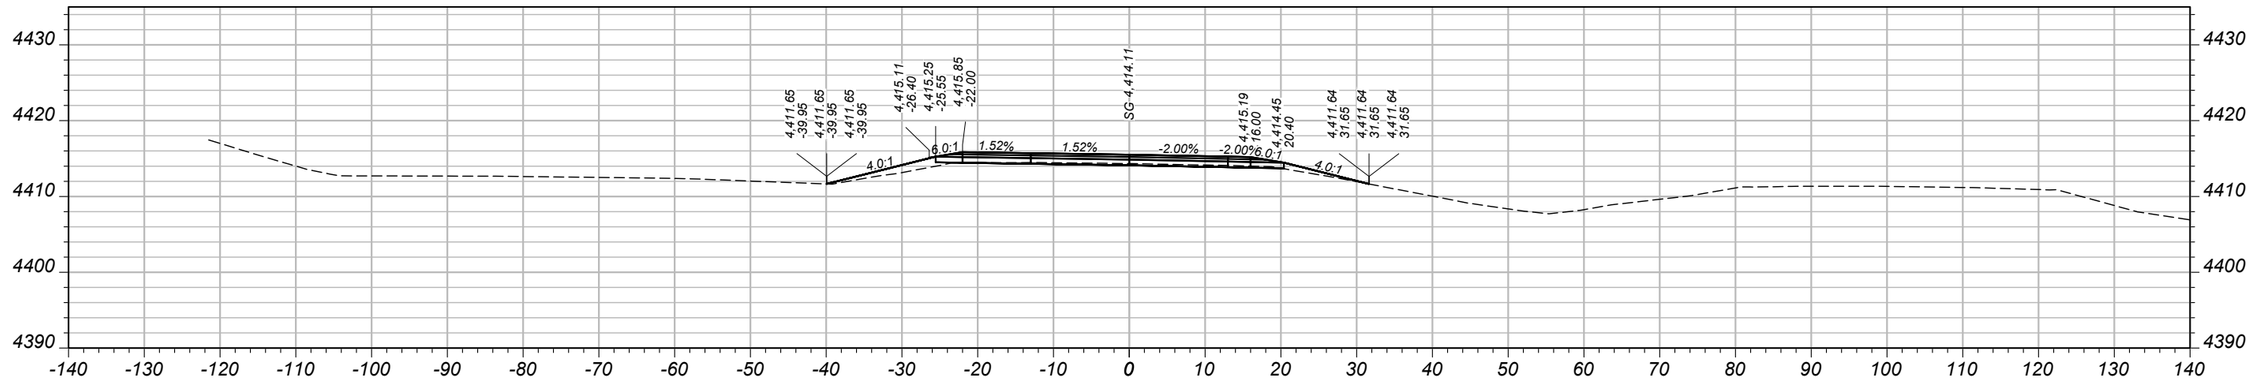

CV: 0 CY STA 198+00.00 FV: 0 CY

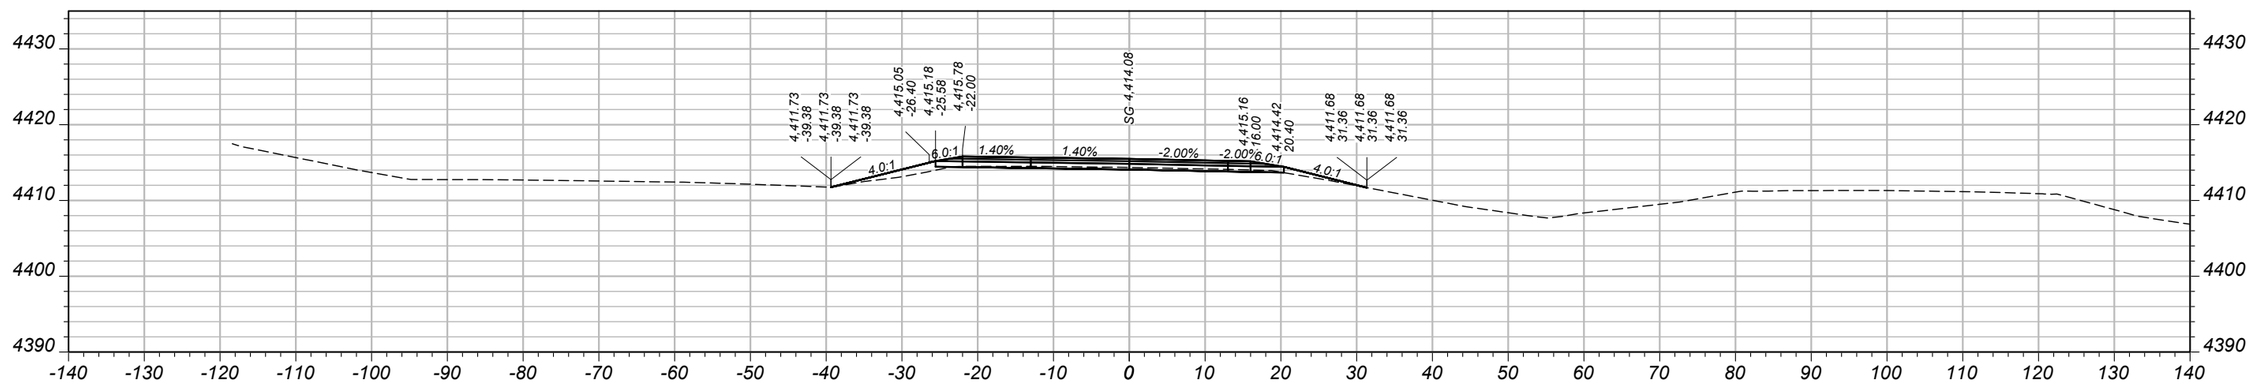

CV: 0 CY STA 197+94.47 FV: 0 CY

SHEET NO.
71

MAINLINE CROSS SECTIONS - WESTBOUND

PROJECT NAME: WHITEHALL - EAST
COUNTY: JEFFERSON
PROJECT ID: IM 90-5(101)249
UPN: 10003001

DESIGNED BY		REVIEWED BY		CHECKED BY	
B. BOONE	4/2026	J. BRAZILL	5/2026	J. SOLIDAY	05/2026


10003001RDXSF011.DWG

MONTANA
Department of Transportation


CROSS SECTIONS

5/18/2026 11:19 AM


AWARD COPY

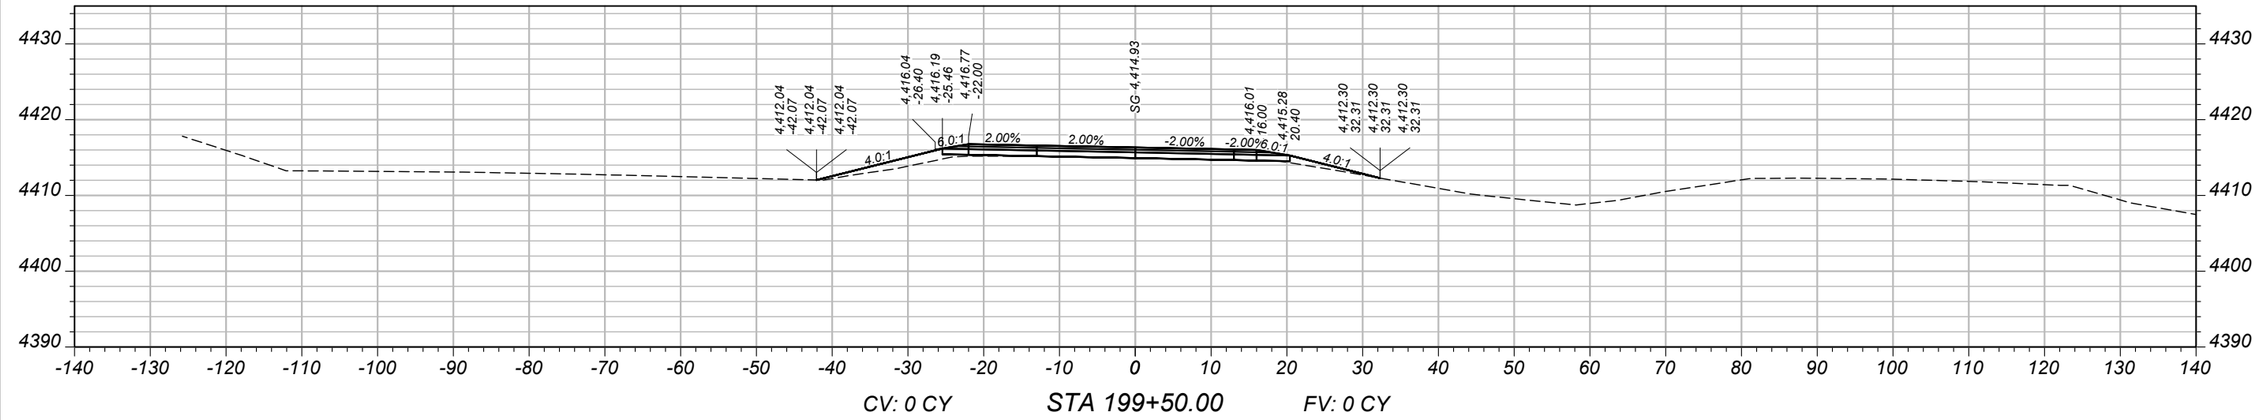

CV: 0 CY STA 199+50.00 FV: 0 CY

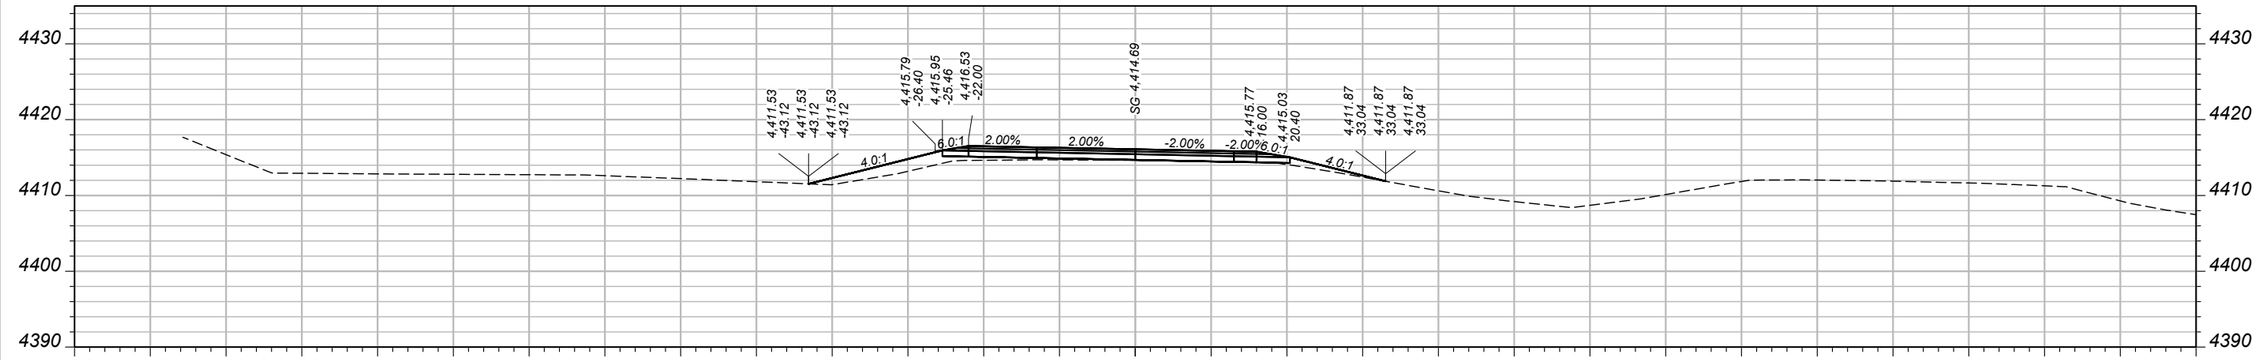

CV: 0 CY STA 199+00.00 FV: 0 CY

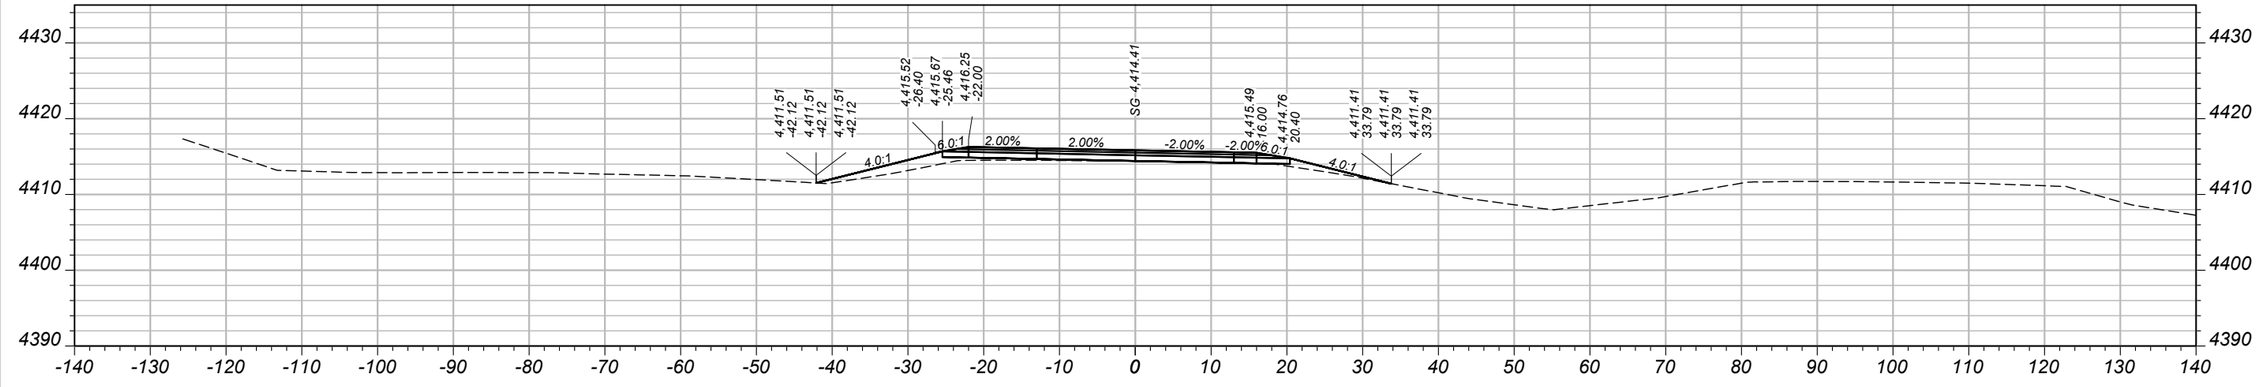

CV: 0 CY STA 198+50.00 FV: 0 CY

SHEET NO.
72

MAINLINE CROSS SECTIONS - WESTBOUND

PROJECT NAME: WHITEHALL - EAST
COUNTY: JEFFERSON
PROJECT ID: IM 90-5(101)249
UPN: 10003001


DESIGNED BY	4/2026
B. BOONE	
REVIEWED BY	5/2026
J. BRAZILL	
CHECKED BY	05/2026
J. SOLIDAY	

10003001RDXSF011.DWG


MONTANA
Department of Transportation

CROSS SECTIONS


5/18/2026 11:19 AM

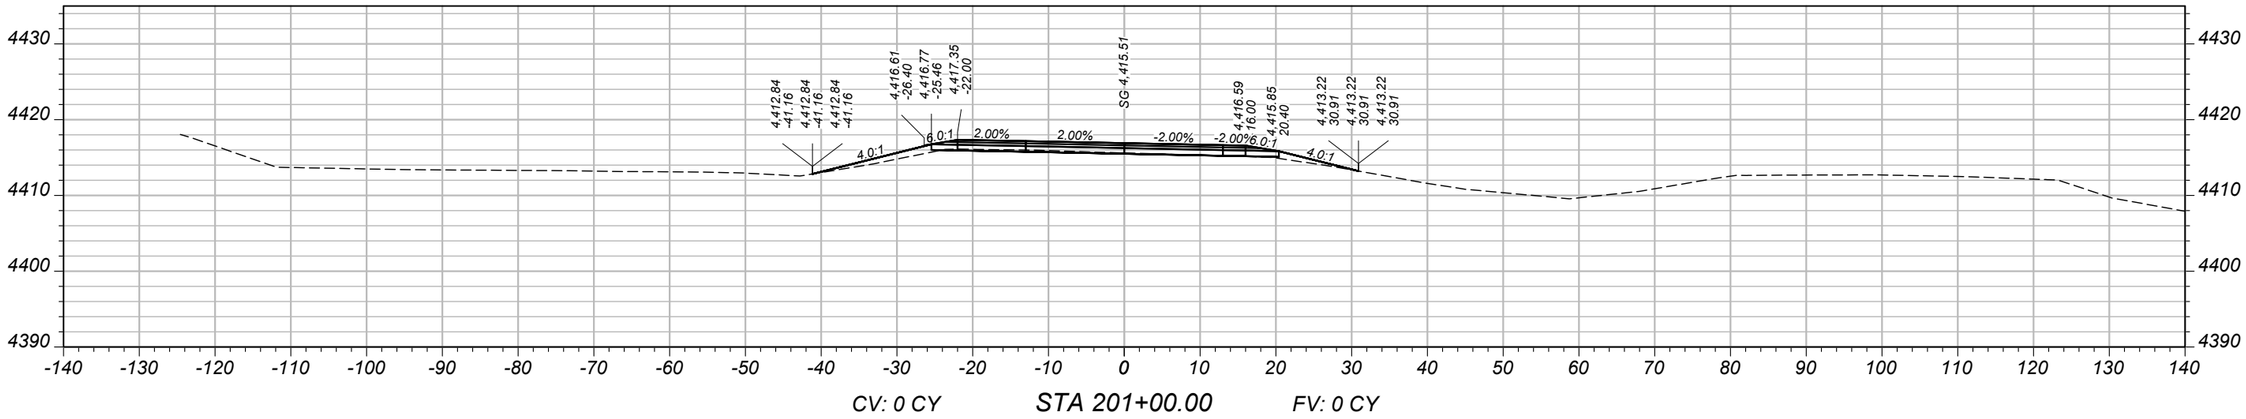

CV: 0 CY STA 201+00.00 FV: 0 CY

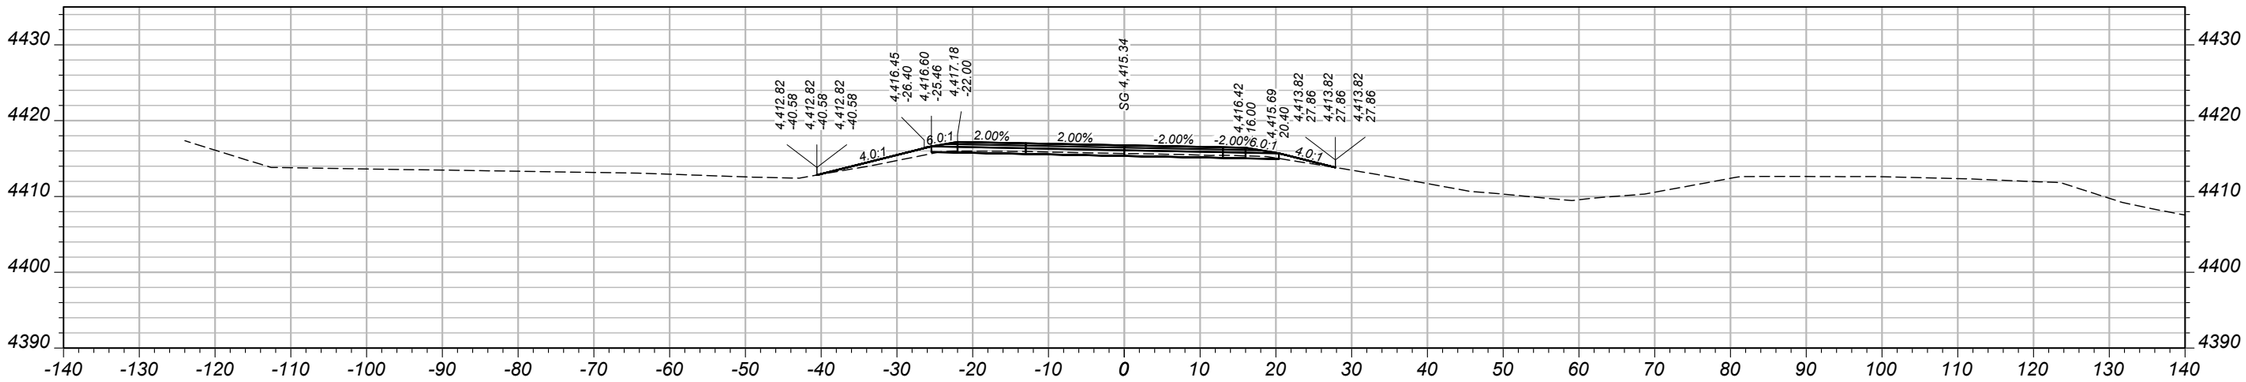

CV: 0 CY STA 200+50.00 FV: 0 CY

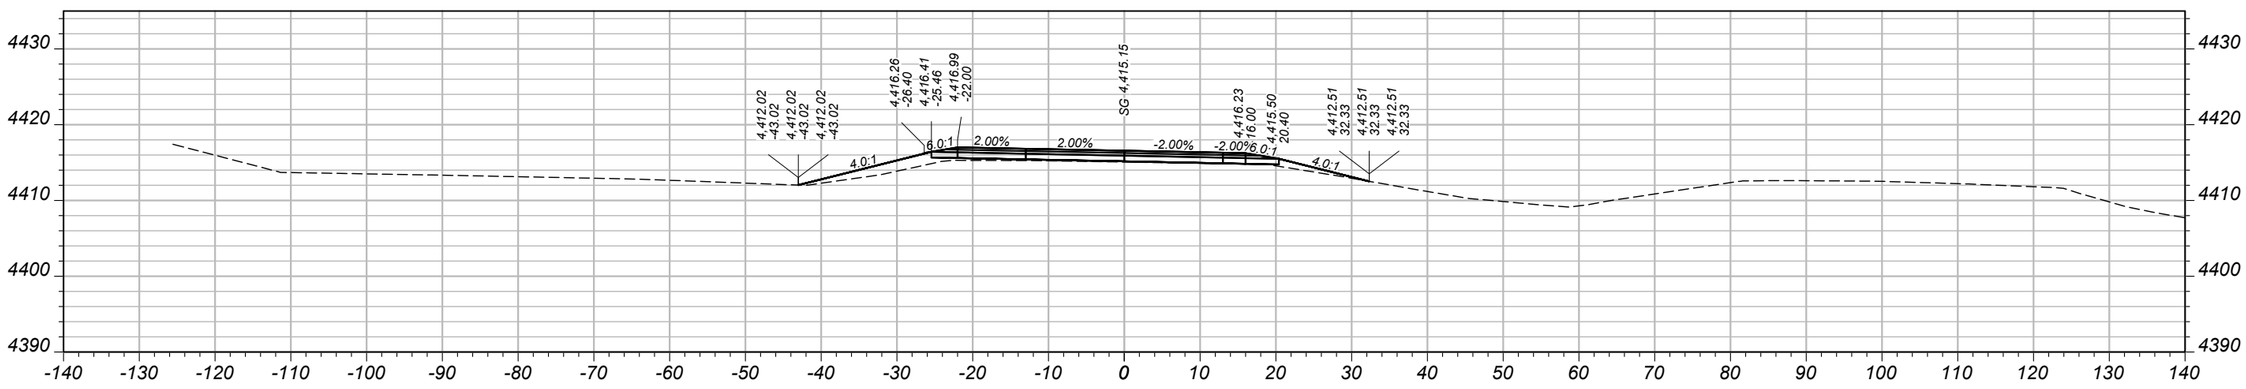

CV: 0 CY STA 200+00.00 FV: 0 CY

SHEET NO.
73

MAINLINE CROSS SECTIONS - WESTBOUND

PROJECT NAME	WHITEHALL - EAST
COUNTY	JEFFERSON
PROJECT ID	IM 90-5(101)249
UPN	10003001

DESIGNED BY	B. BOONE	4/2026
REVIEWED BY	J. BRAZILL	5/2026
CHECKED BY	J. SOLIDAY	05/2026


MONTANA
Department of Transportation

CROSS SECTIONS


10003001RDXSF011.DWG

5/18/2026 11:19 AM


AWARD COPY

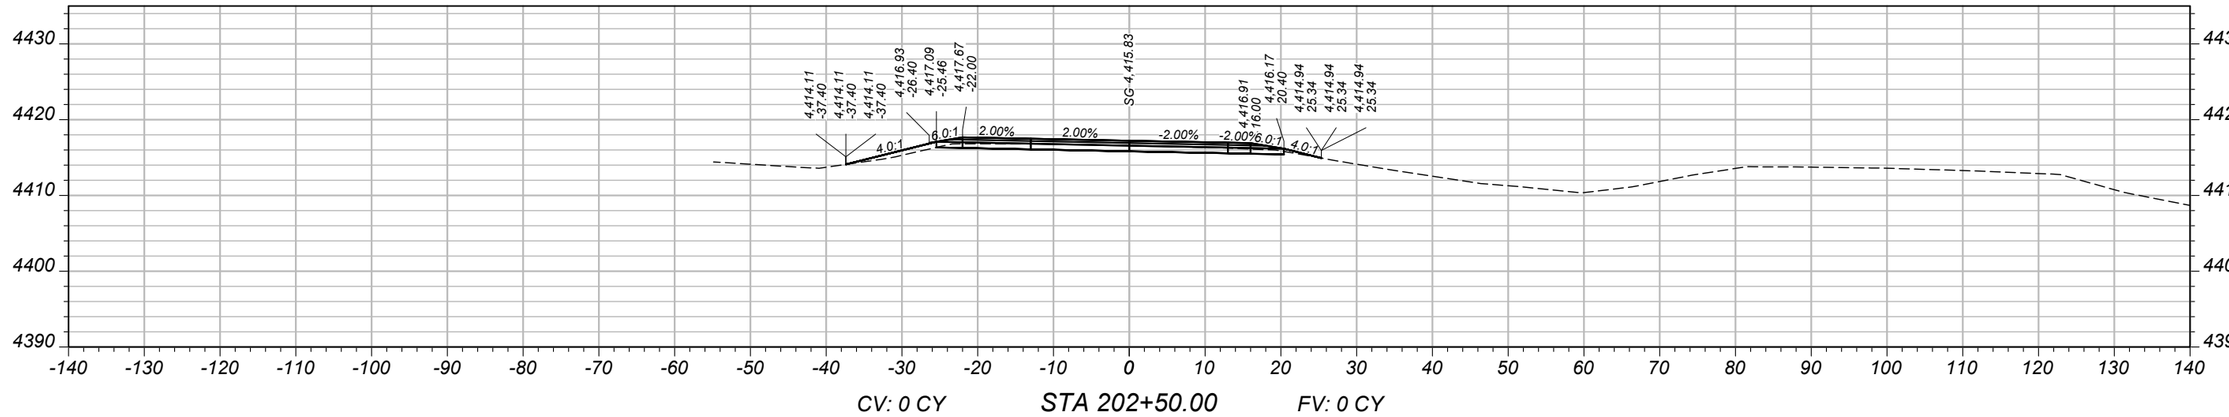

CV: 0 CY **STA 202+50.00** FV: 0 CY

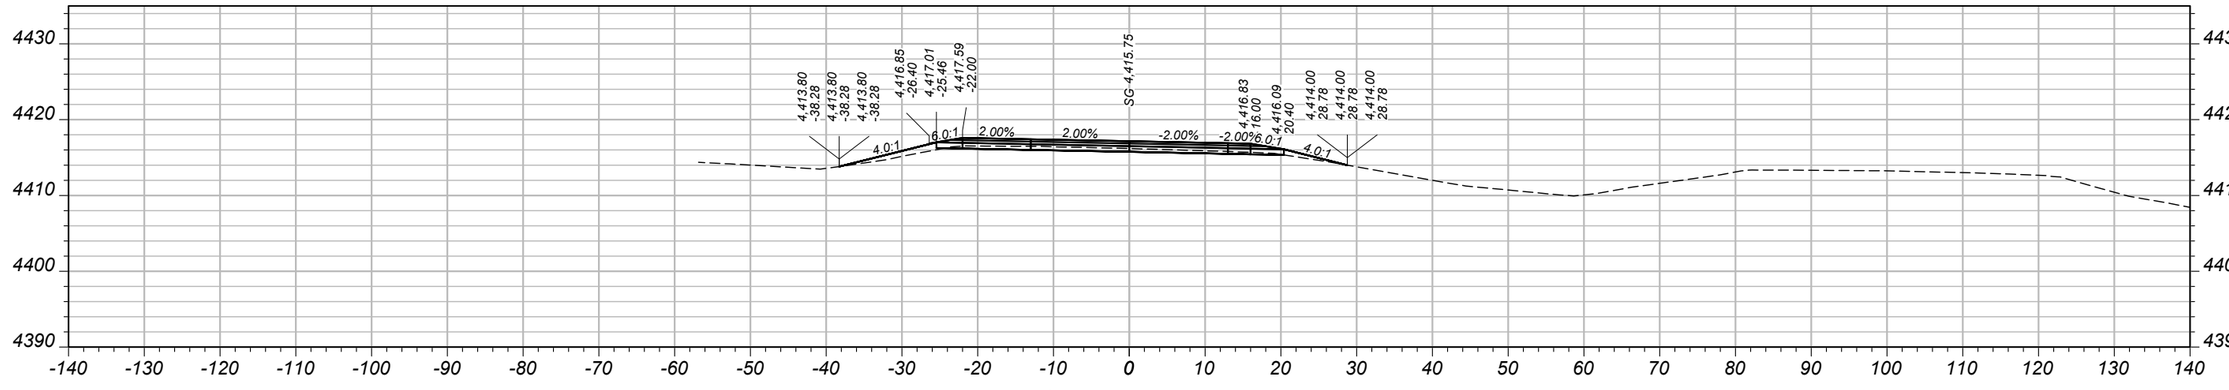

CV: 0 CY **STA 202+00.00** FV: 0 CY

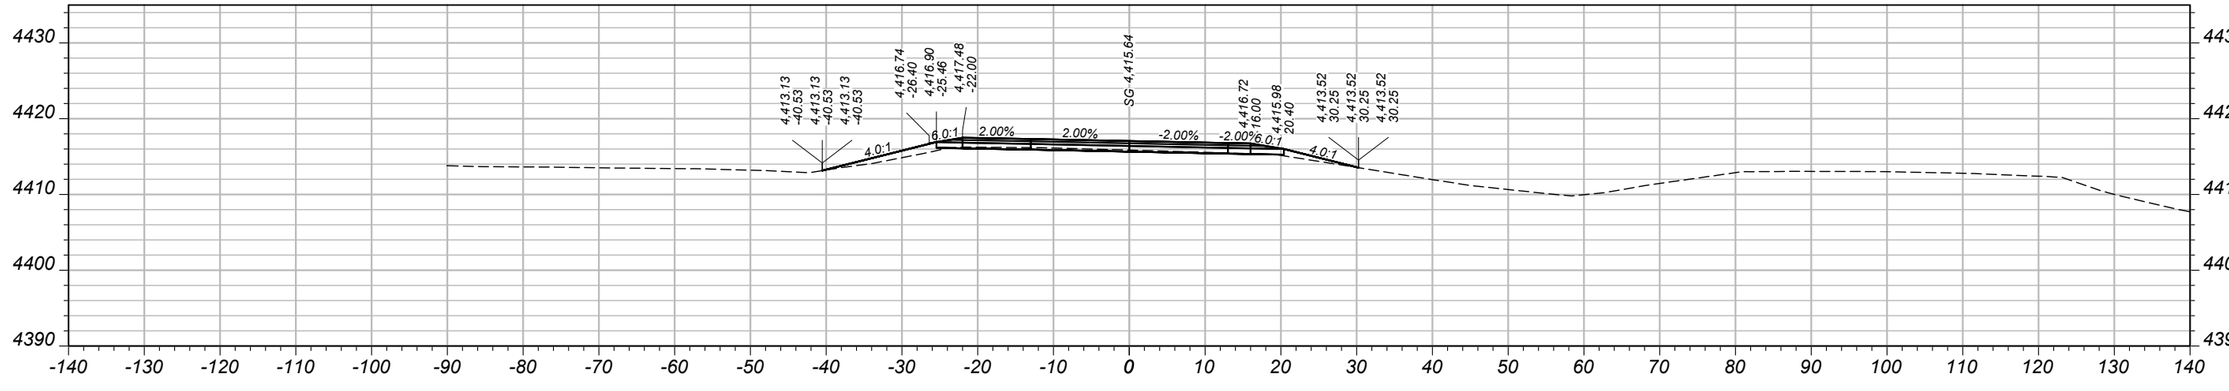

CV: 0 CY **STA 201+50.00** FV: 0 CY

SHEET NO. 74

MAINLINE CROSS SECTIONS - WESTBOUND

PROJECT NAME: WHITEHALL - EAST
COUNTY: JEFFERSON
PROJECT ID: IM 90-5(101)249
UPN: 10003001

DESIGNED BY	4/2026	B. BOONE	
REVIEWED BY	5/2026	J. BRAZILL	
CHECKED BY	05/2026	J. SOLIDAY	


10003001RDXSF011.DWG

MONTANA
Department of Transportation


CROSS SECTIONS

5/18/2026 11:20 AM


AWARD COPY

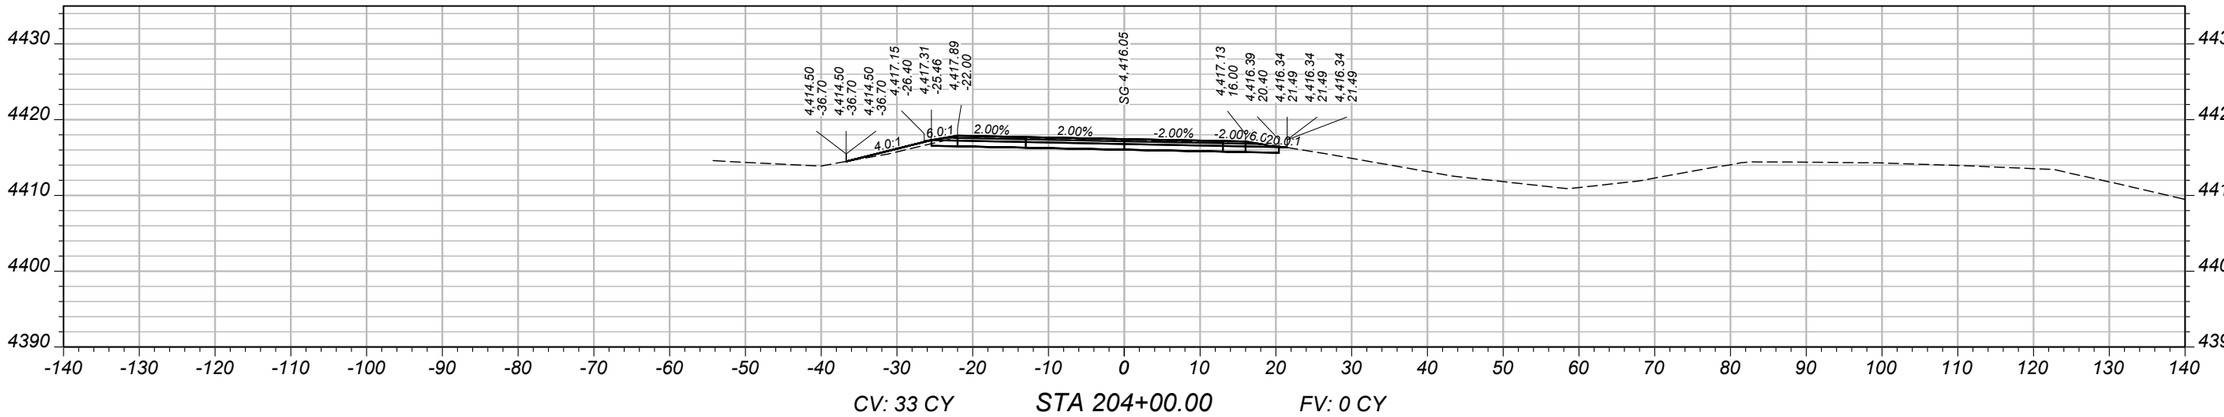

CV: 33 CY STA 204+00.00 FV: 0 CY

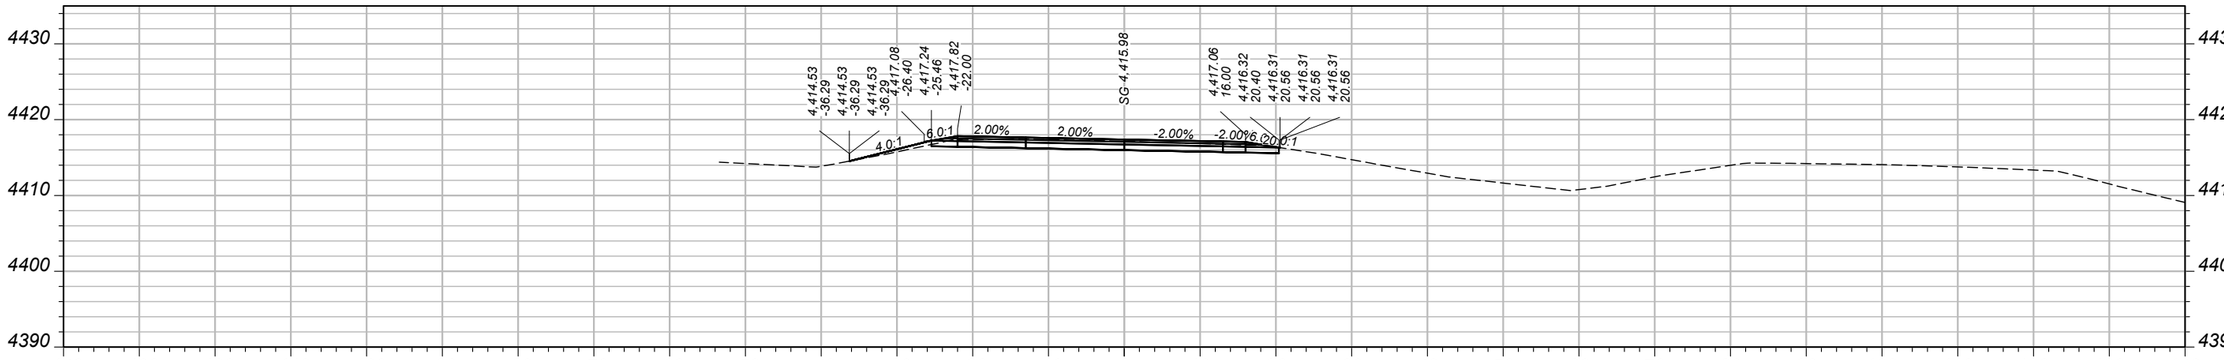

CV: 21 CY STA 203+50.00 FV: 0 CY

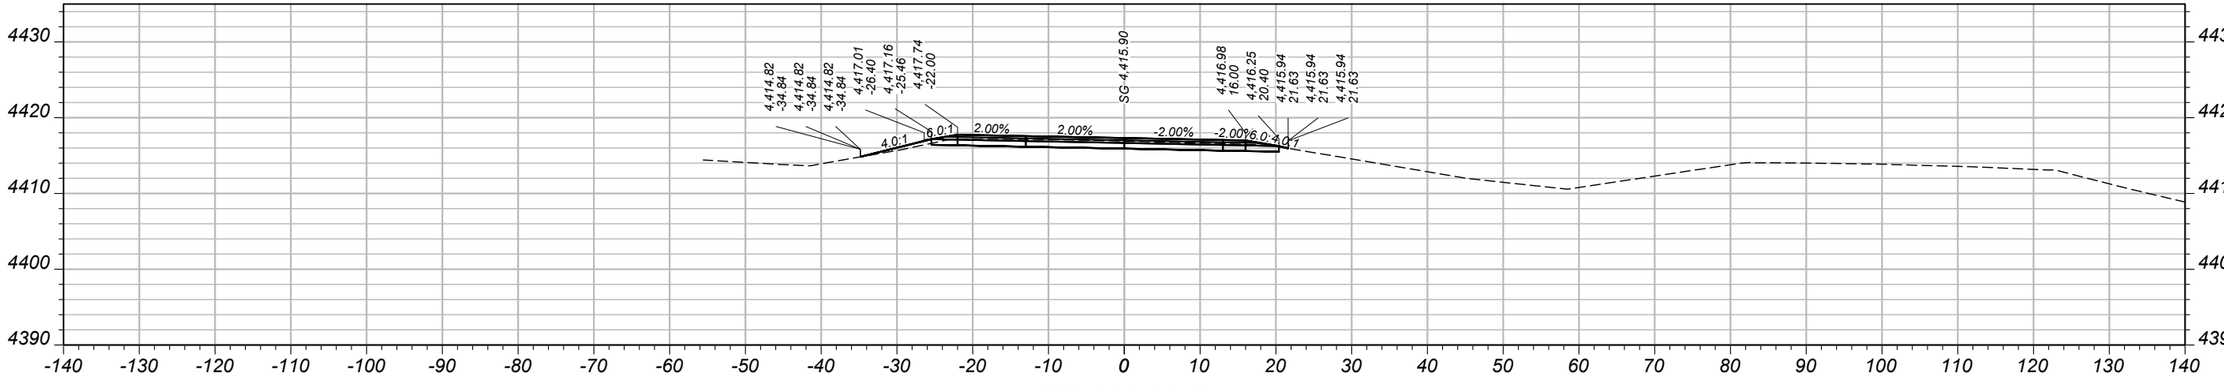

CV: 8 CY STA 203+00.00 FV: 0 CY

SHEET NO.
75

MAINLINE CROSS SECTIONS - WESTBOUND

PROJECT NAME: WHITEHALL - EAST
COUNTY: JEFFERSON
PROJECT ID: IM 90-5(101)249
UPN: 10003001

DESIGNED BY	B. BOONE	4/2026	
REVIEWED BY	J. BRAZILL	5/2026	
CHECKED BY	J. SOLIDAY	05/2026	


10003001RDXSF011.DWG

MONTANA
Department of Transportation


CROSS SECTIONS

5/18/2026 11:20 AM


AWARD COPY

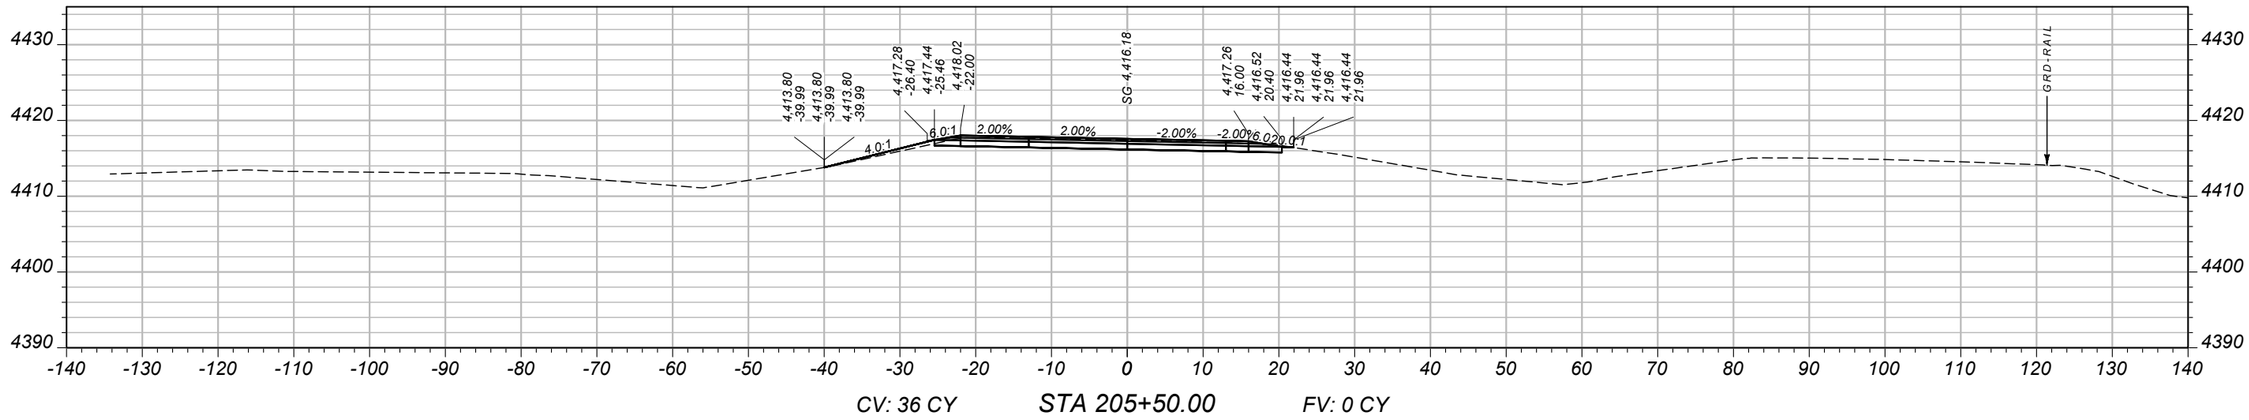

CV: 36 CY STA 205+50.00 FV: 0 CY

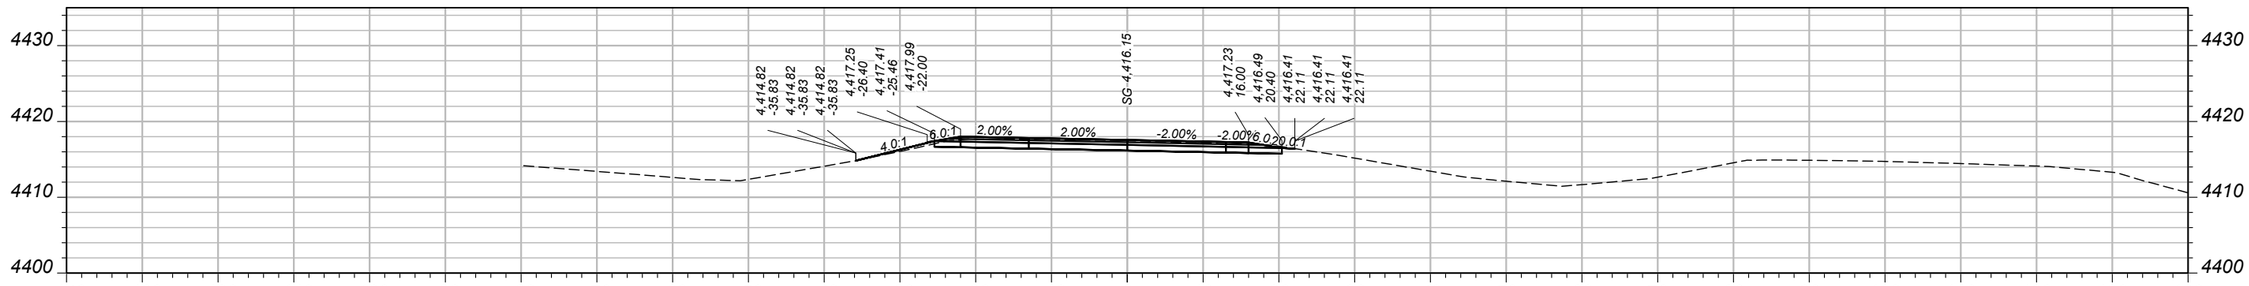

CV: 38 CY STA 205+00.00 FV: 0 CY

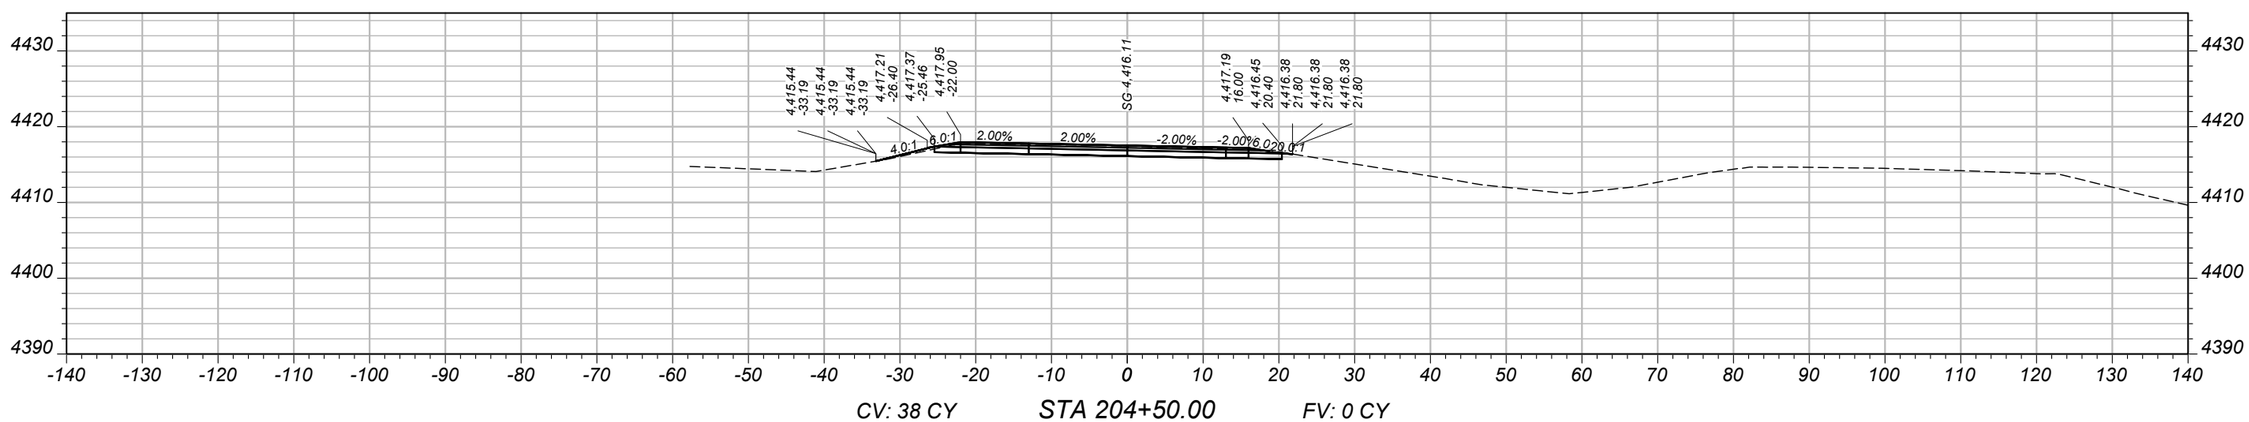

CV: 38 CY STA 204+50.00 FV: 0 CY

SHEET NO.
76

MAINLINE CROSS SECTIONS - WESTBOUND

PROJECT NAME: WHITEHALL - EAST
COUNTY: JEFFERSON
PROJECT ID: IM 90-5(101)249
UPN: 10003001

DESIGNED BY	B. BOONE	4/2026	
REVIEWED BY	J. BRAZILL	5/2026	
CHECKED BY	J. SOLIDAY	05/2026	


MONTANA Department of Transportation

CROSS SECTIONS


5/18/2026 11:20 AM

10003001RDXSF011.DWG


AWARD COPY

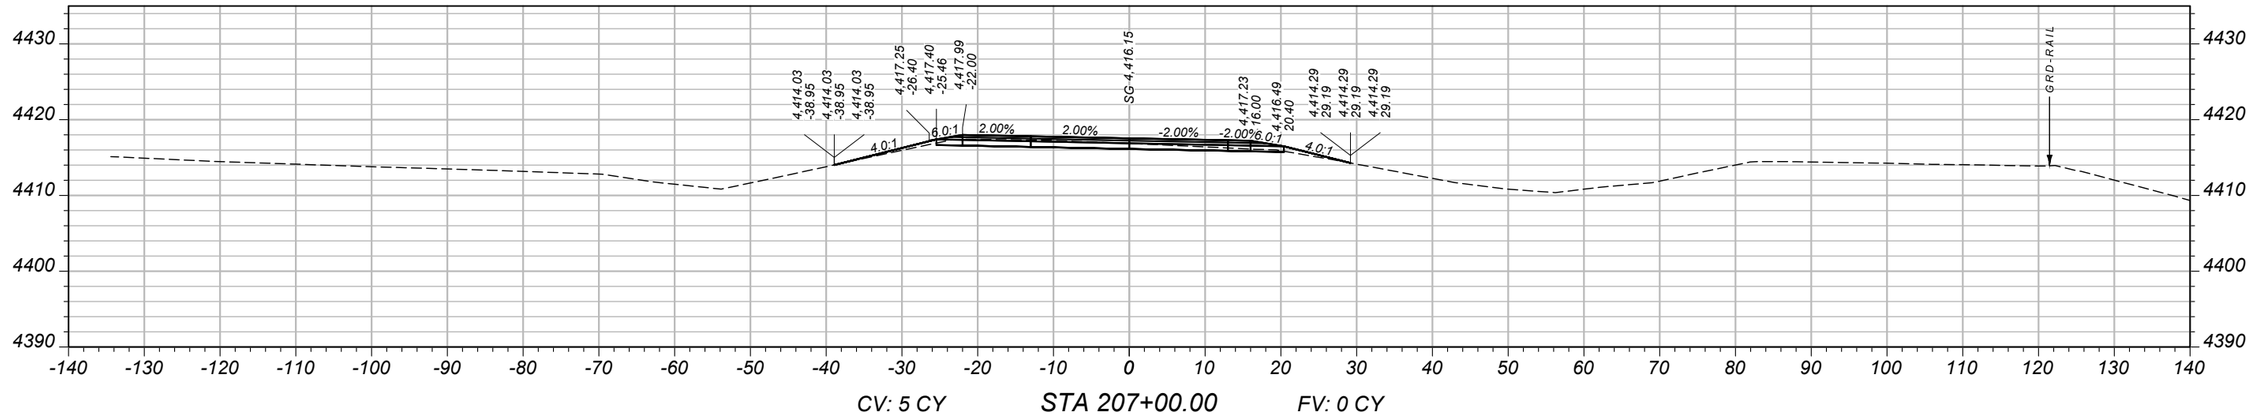

CV: 5 CY STA 207+00.00 FV: 0 CY

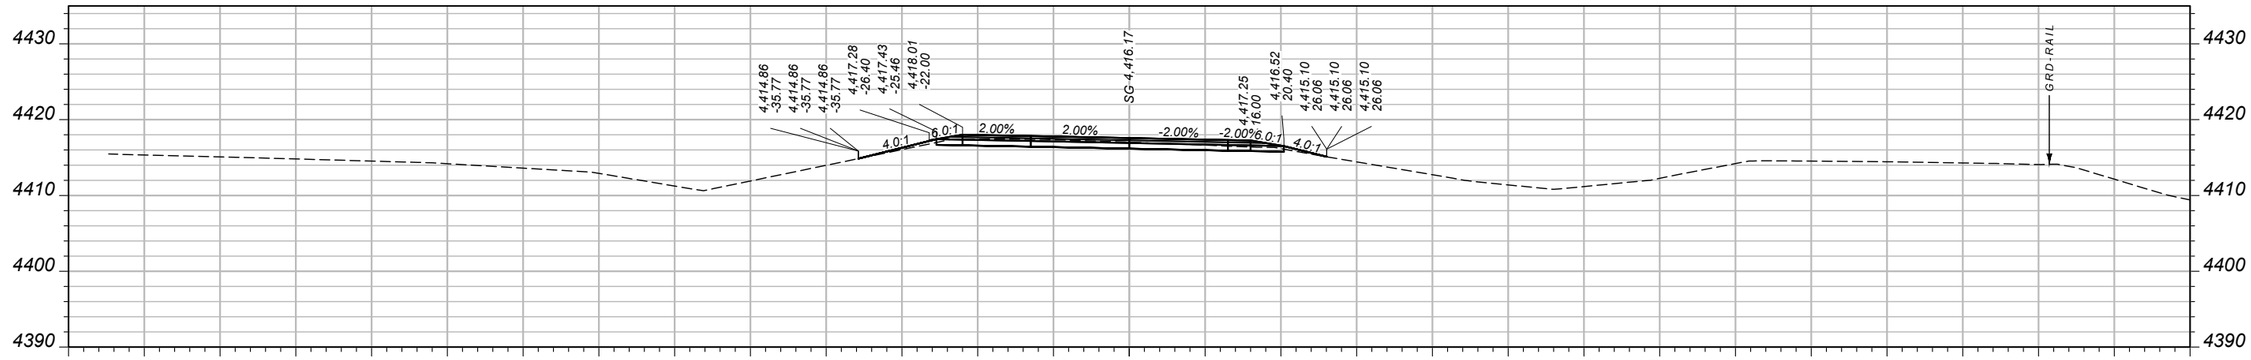

CV: 13 CY STA 206+50.00 FV: 0 CY

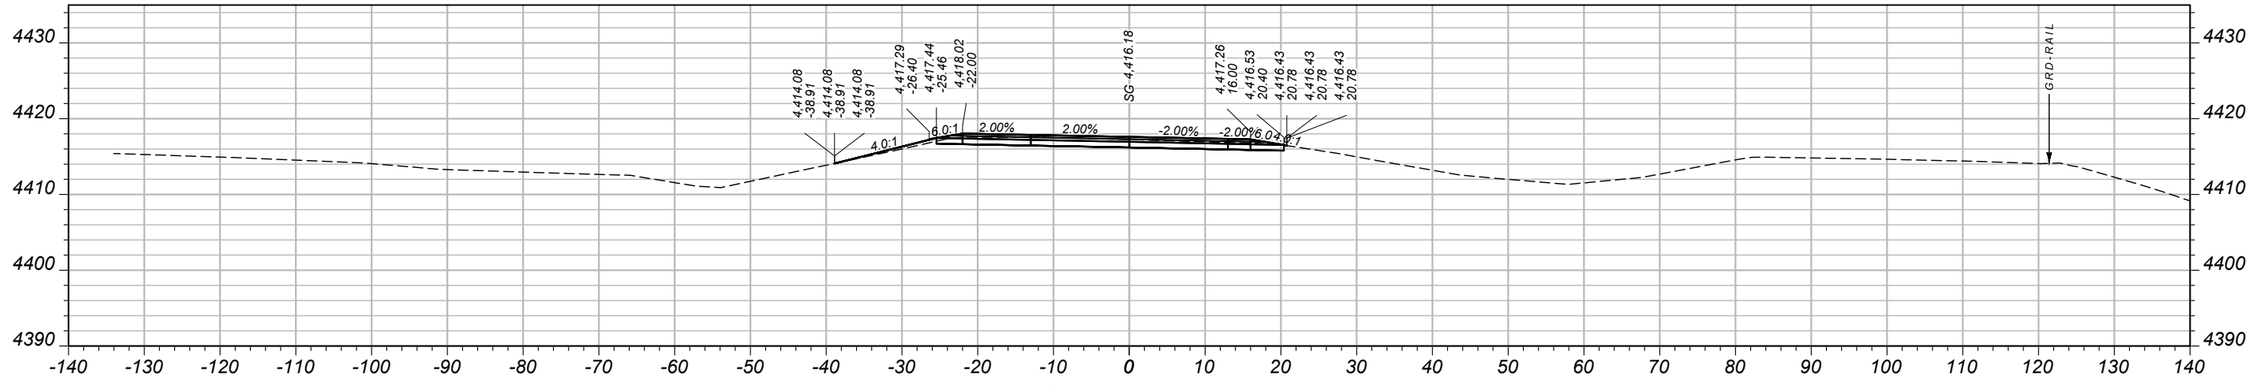

CV: 28 CY STA 206+00.00 FV: 0 CY

SHEET NO.
77

MAINLINE CROSS SECTIONS - WESTBOUND

PROJECT NAME: WHITEHALL - EAST
COUNTY: JEFFERSON
PROJECT ID: IM 90-5(101)249
UPN: 10003001

DESIGNED BY	REVIEWED BY	CHECKED BY
B. BOONE 4/2026	J. BRAZILL 5/2026	J. SOLIDAY 05/2026


MONTANA
Department of Transportation

CROSS SECTIONS


5/18/2026 11:20 AM

10003001RDXSF011.DWG


AWARD COPY

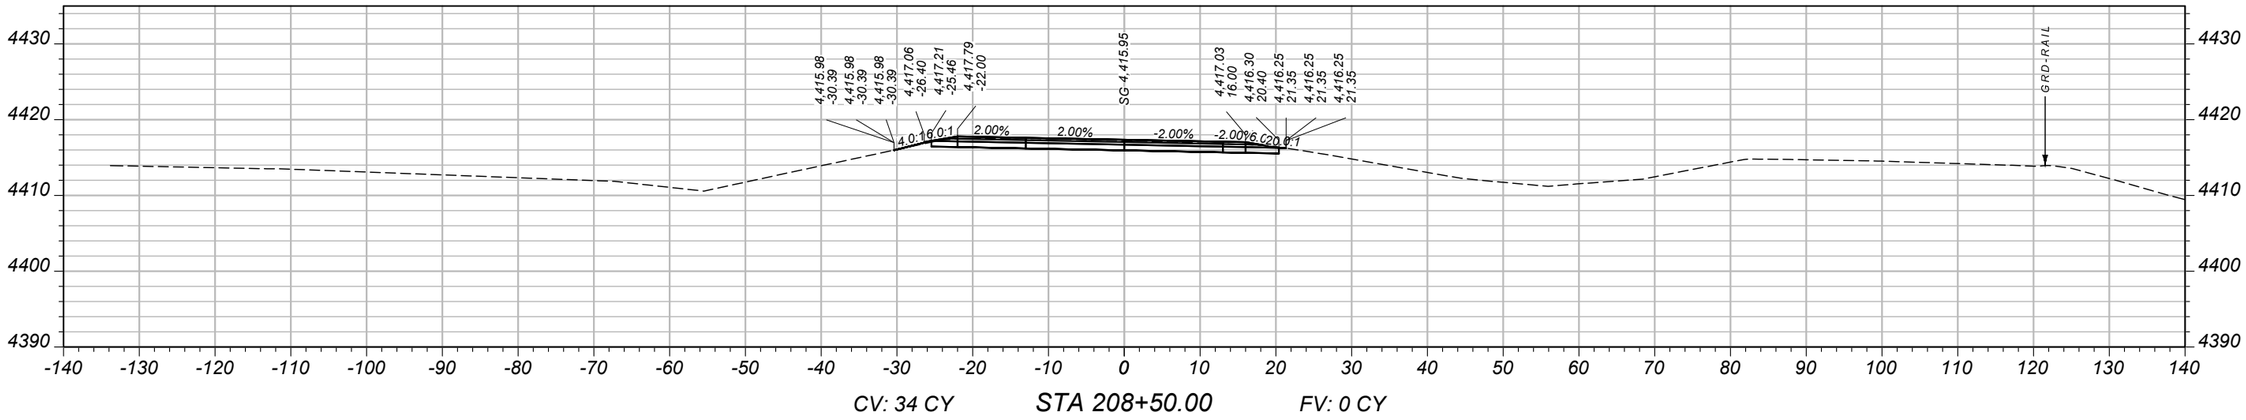

CV: 34 CY STA 208+50.00 FV: 0 CY

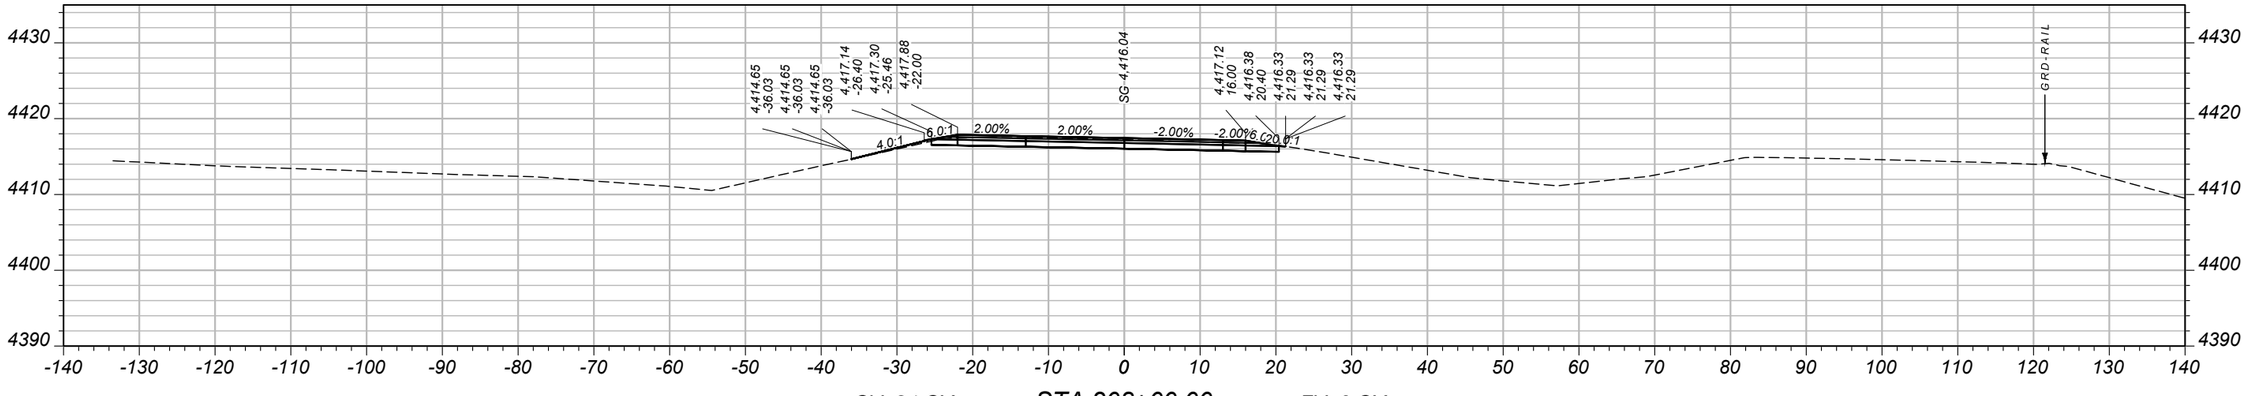

CV: 24 CY STA 208+00.00 FV: 0 CY

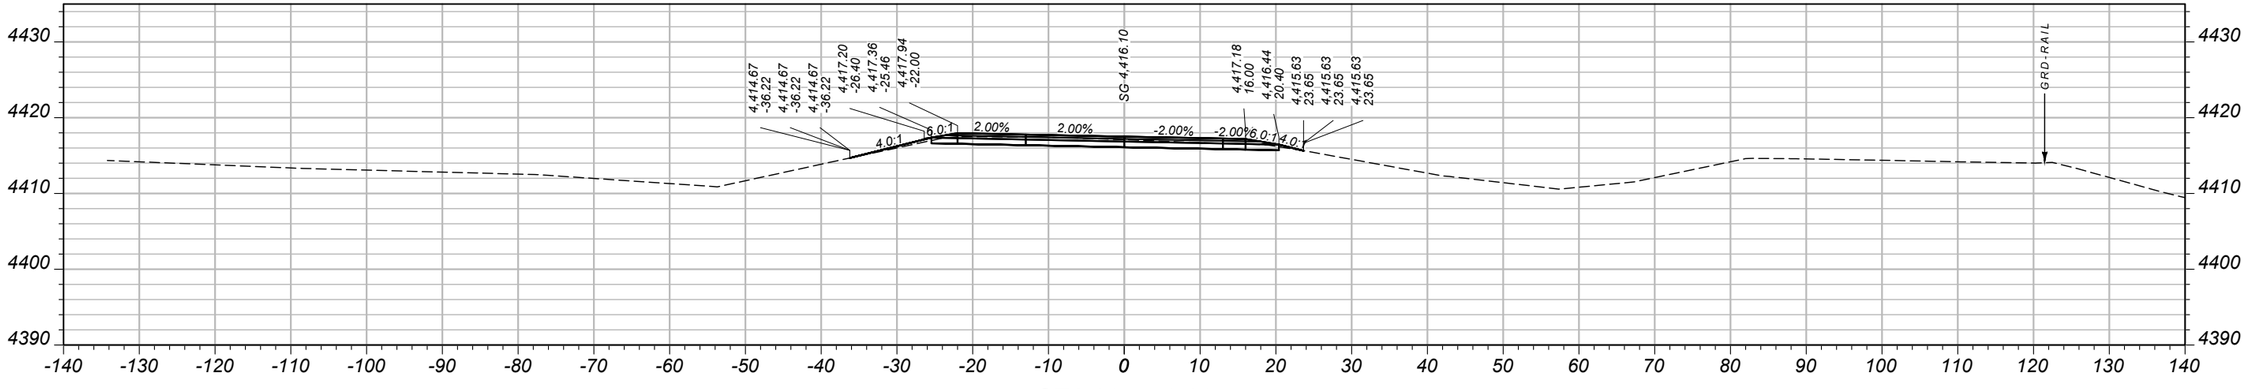

CV: 8 CY STA 207+50.00 FV: 0 CY

SHEET NO.
78

MAINLINE CROSS SECTIONS - WESTBOUND

PROJECT NAME	WHITEHALL - EAST
COUNTY	JEFFERSON
PROJECT ID	IM 90-5(101)249
UPN	10003001

DESIGNED BY	B. BOONE	4/2026
REVIEWED BY	J. BRAZILL	5/2026
CHECKED BY	J. SOLIDAY	05/2026


MONTANA
Department of Transportation

CROSS SECTIONS


5/18/2026 11:20 AM

10003001RDXSF011.DWG


AWARD COPY

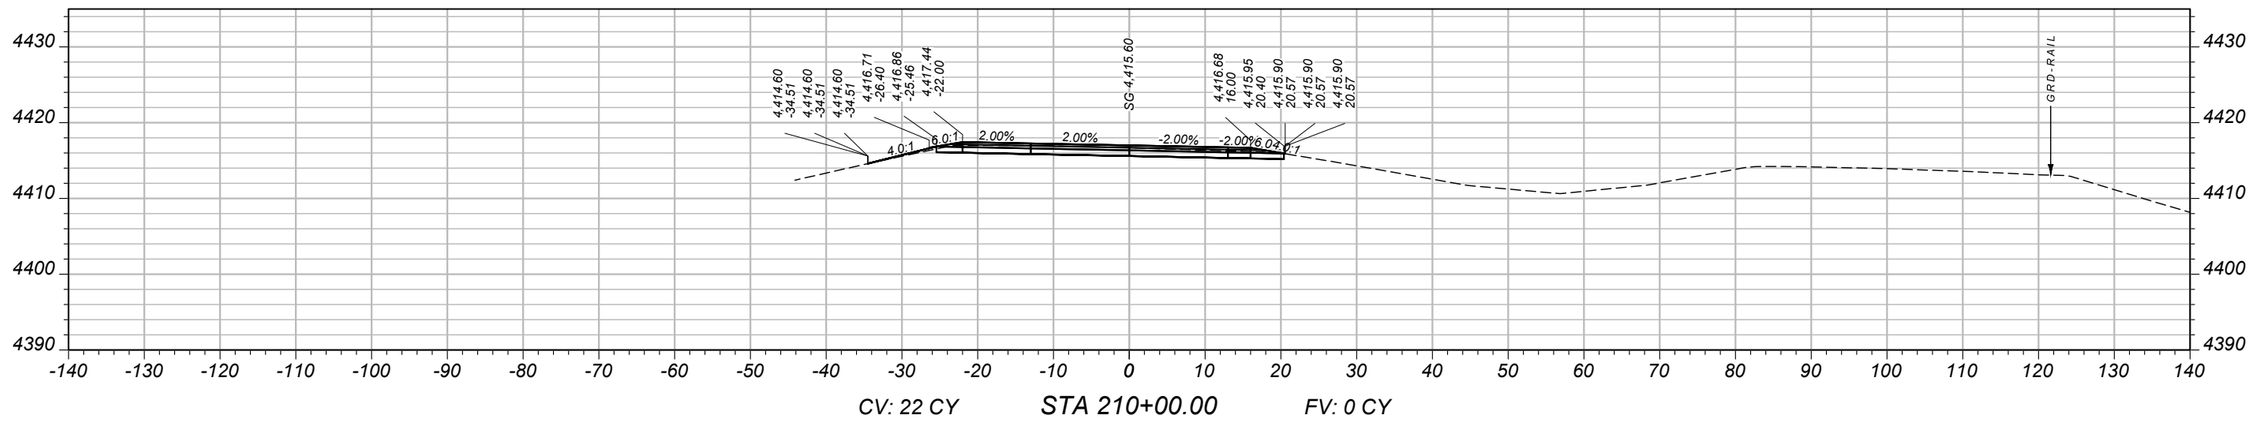

CV: 22 CY **STA 210+00.00** FV: 0 CY

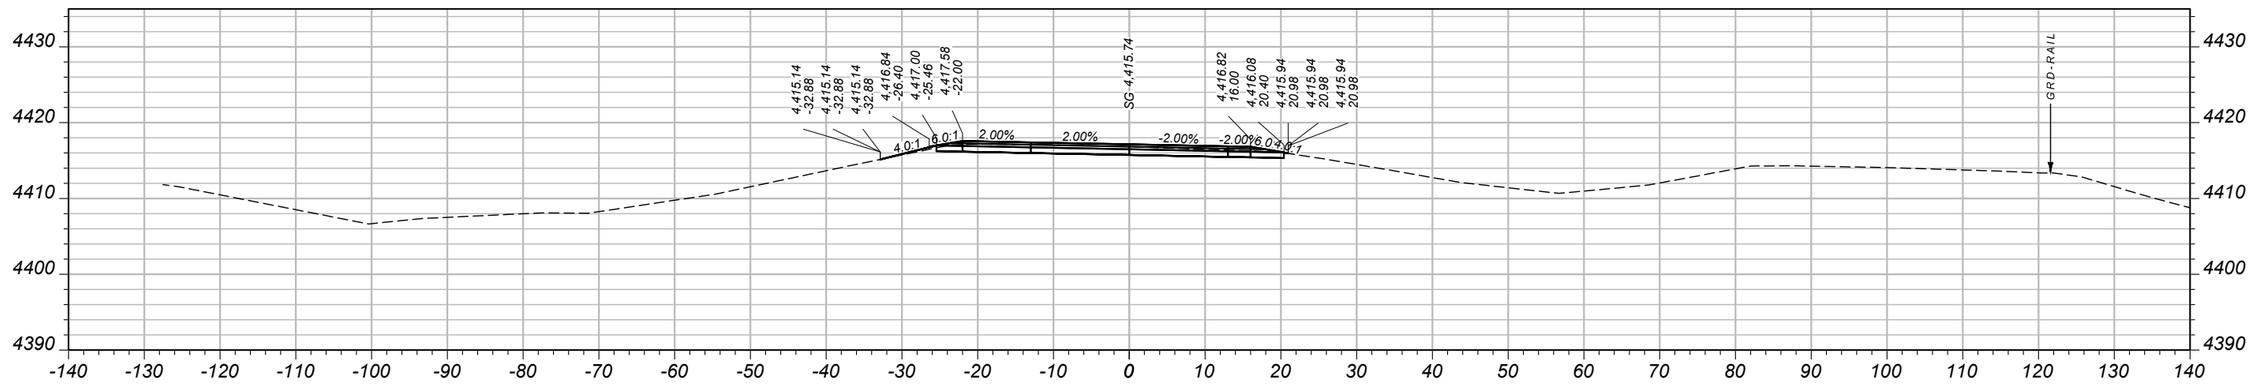

CV: 22 CY **STA 209+50.00** FV: 0 CY

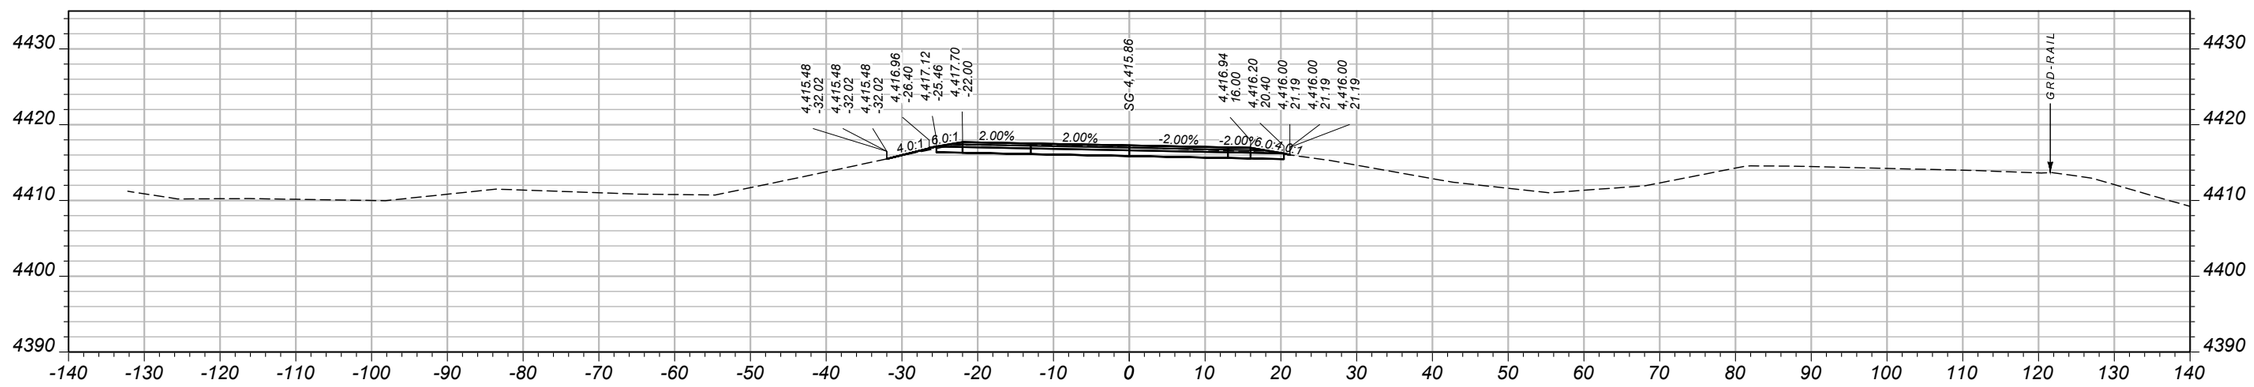

CV: 31 CY **STA 209+00.00** FV: 0 CY

SHEET NO. 79

MAINLINE CROSS SECTIONS - WESTBOUND

PROJECT NAME: WHITEHALL - EAST
COUNTY: JEFFERSON
PROJECT ID: IM 90-5(101)249
UPN: 10003001

DESIGNED BY	DATE	REVIEWED BY	DATE	CHECKED BY	DATE
B. BOONE	4/2026	J. BRAZILL	5/2026	J. SOLIDAY	05/2026


MONTANA Department of Transportation

CROSS SECTIONS


5/18/2026 11:20 AM

10003001RDXSF011.DWG


AWARD COPY

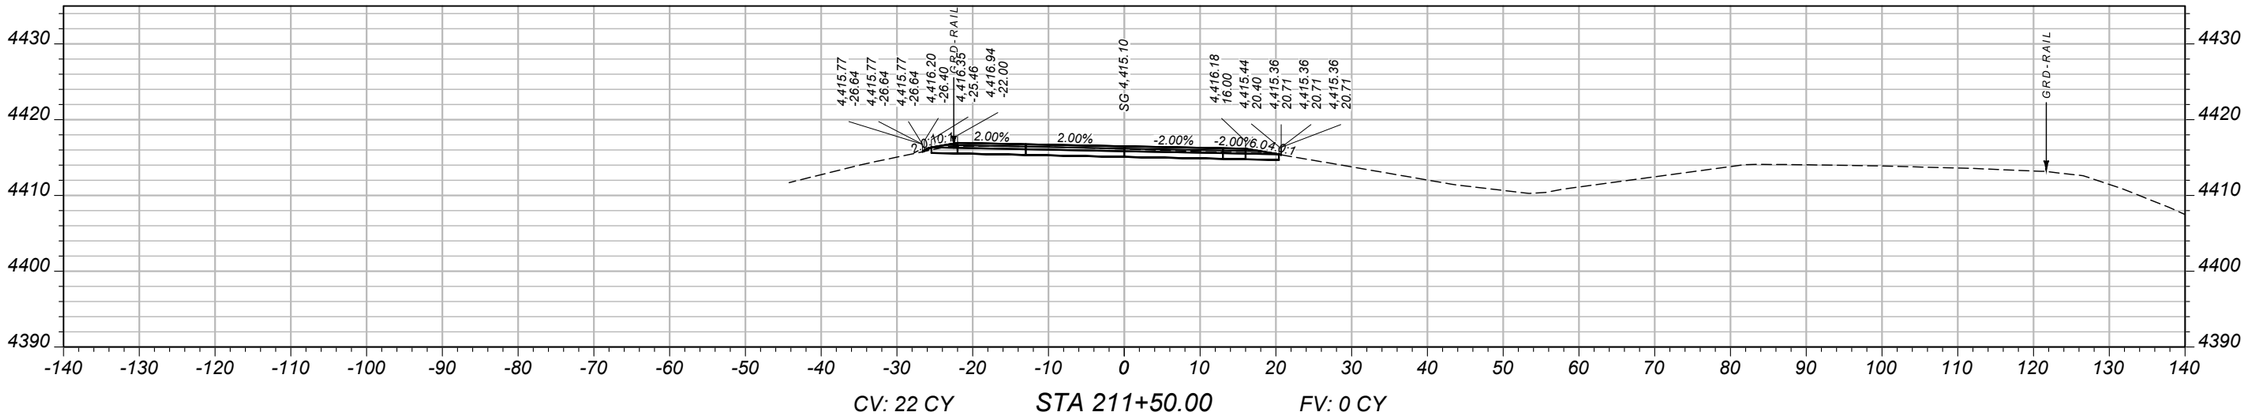

CV: 22 CY STA 211+50.00 FV: 0 CY

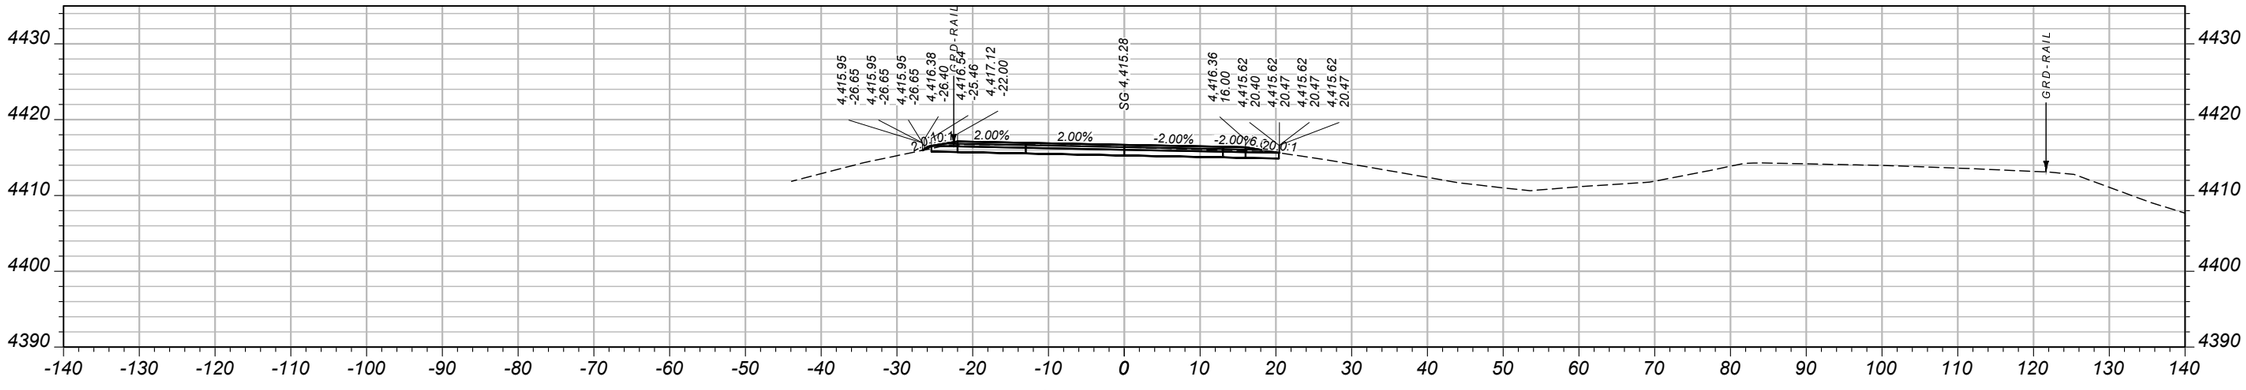

CV: 22 CY STA 211+00.00 FV: 0 CY

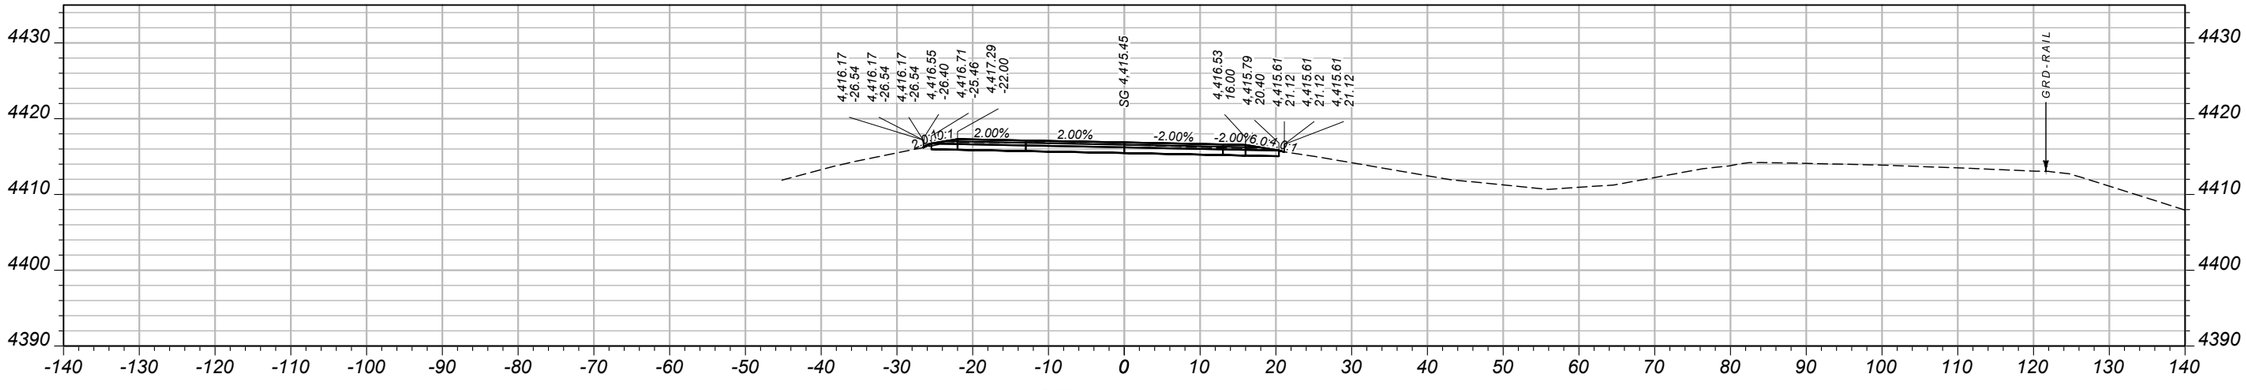

CV: 23 CY STA 210+50.00 FV: 0 CY

SHEET NO.
80

MAINLINE CROSS SECTIONS - WESTBOUND

PROJECT NAME: WHITEHALL - EAST
COUNTY: JEFFERSON
PROJECT ID: IM 90-5(101)249
UPN: 10003001

DESIGNED BY	B. BOONE	4/2026	
REVIEWED BY	J. BRAZILL	5/2026	
CHECKED BY	J. SOLIDAY	05/2026	


MONTANA
Department of Transportation

CROSS SECTIONS


5/18/2026 11:20 AM

10003001RDXSF011.DWG


AWARD COPY

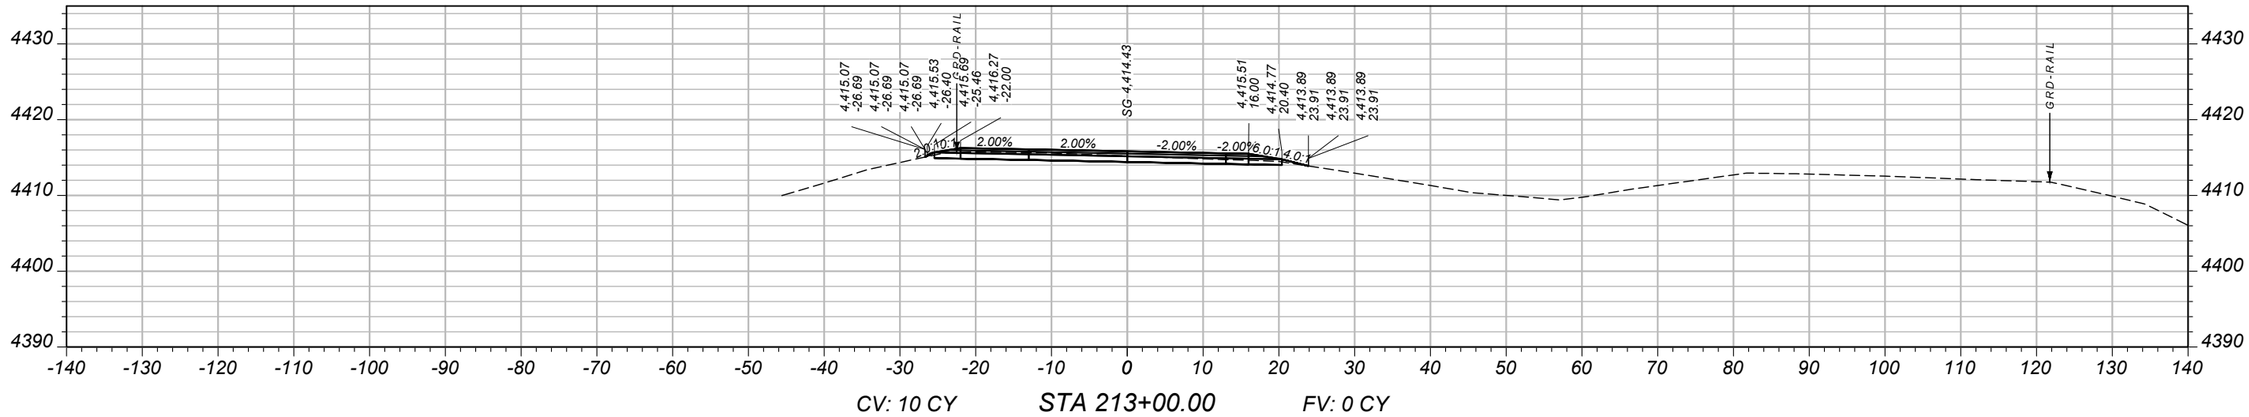

CV: 10 CY STA 213+00.00 FV: 0 CY

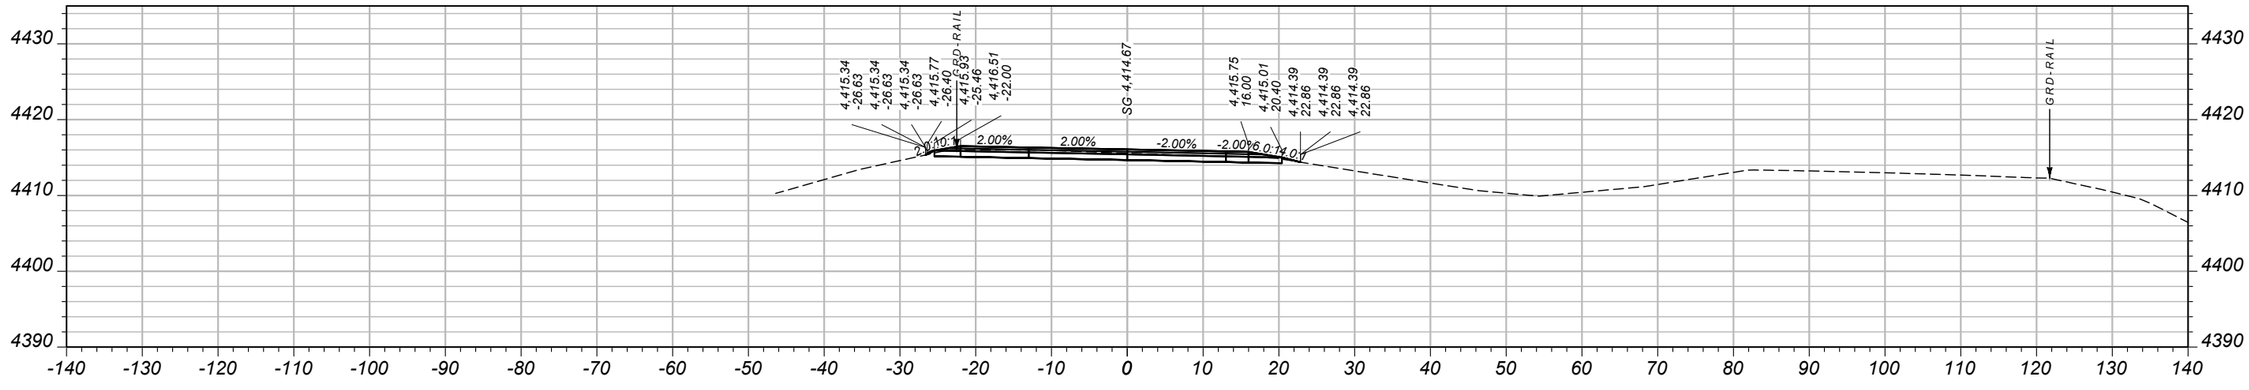

CV: 13 CY STA 212+50.00 FV: 0 CY

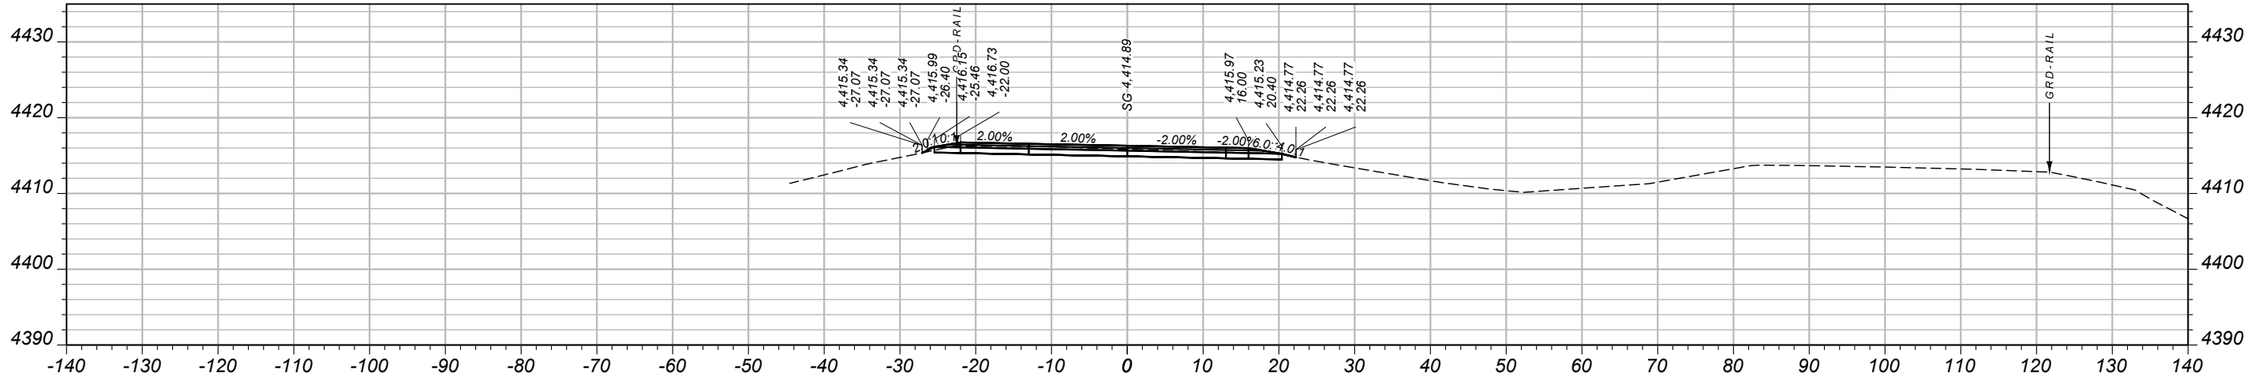

CV: 17 CY STA 212+00.00 FV: 0 CY

SHEET NO.
81

MAINLINE CROSS SECTIONS - WESTBOUND

PROJECT NAME: WHITEHALL - EAST
COUNTY: JEFFERSON
PROJECT ID: IM 90-5(101)249
UPN: 10003001

DESIGNED BY	B. BOONE	4/2026
REVIEWED BY	J. BRAZILL	5/2026
CHECKED BY	J. SOLIDAY	05/2026


10003001RDXSF011.DWG

MONTANA
Department of Transportation


CROSS SECTIONS

5/18/2026 11:20 AM


AWARD COPY

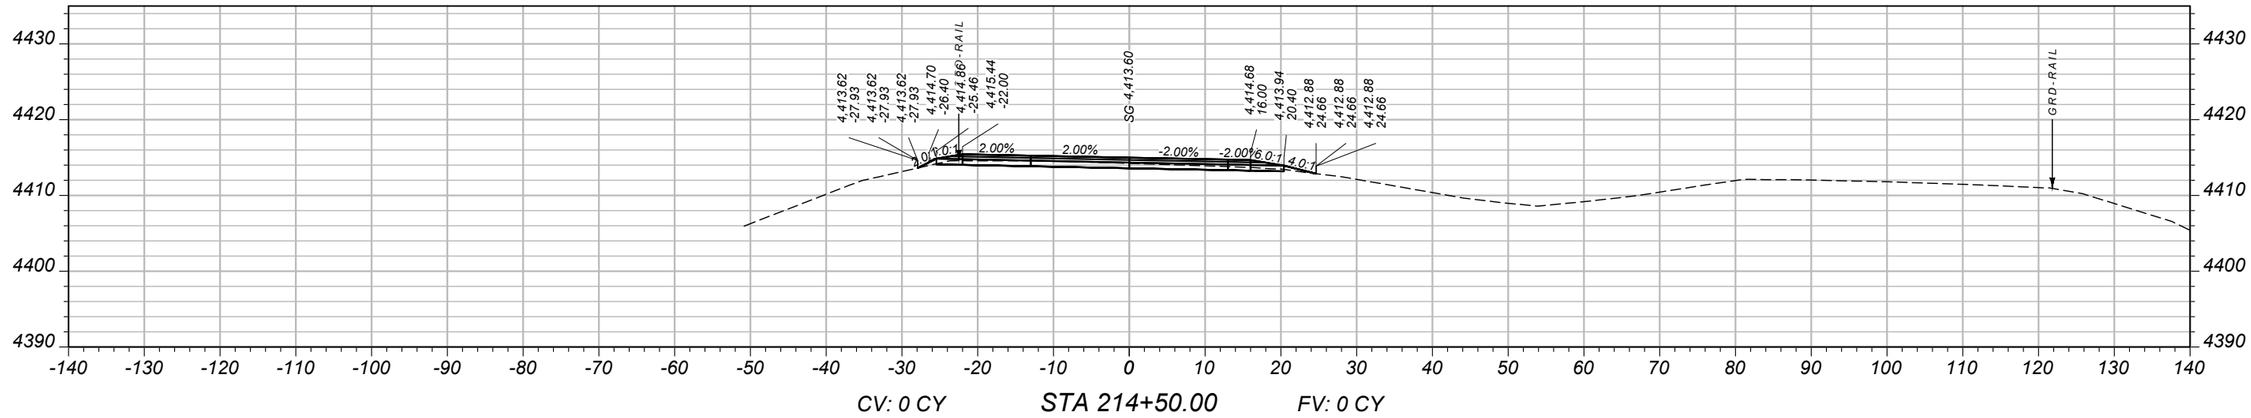

CV: 0 CY STA 214+50.00 FV: 0 CY

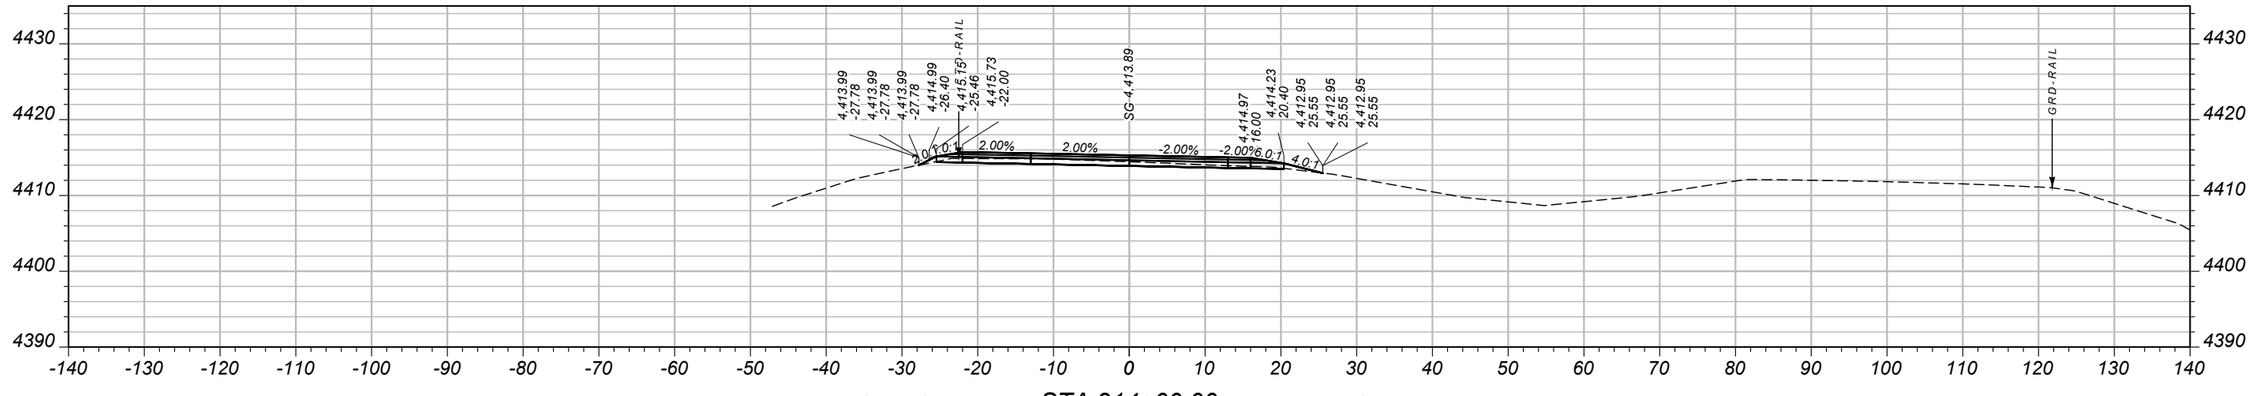

CV: 0 CY STA 214+00.00 FV: 0 CY

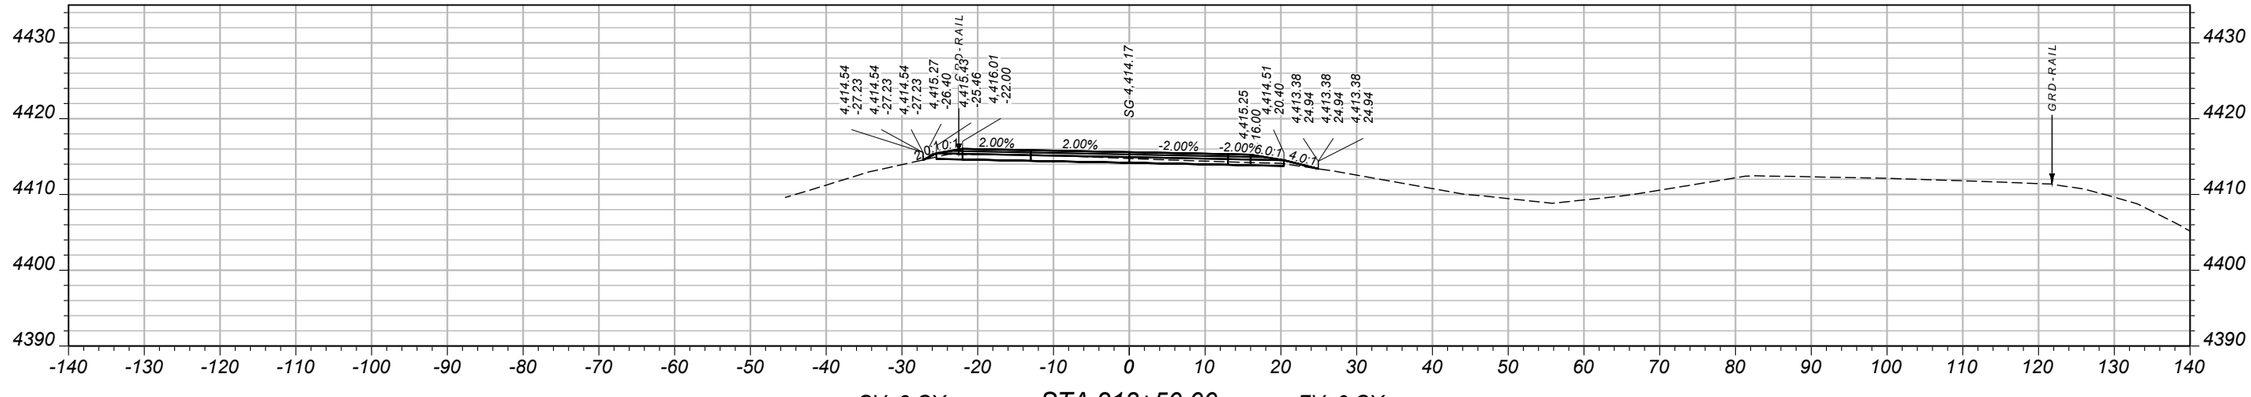

CV: 3 CY STA 213+50.00 FV: 0 CY

SHEET NO.
82

MAINLINE CROSS SECTIONS - WESTBOUND

PROJECT NAME: WHITEHALL - EAST
COUNTY: JEFFERSON
PROJECT ID: IM 90-5(101)249
UPN: 10003001

DESIGNED BY	B. BOONE	4/2026
REVIEWED BY	J. BRAZILL	5/2026
CHECKED BY	J. SOLIDAY	05/2026


10003001RDXSF011.DWG

MONTANA
Department of Transportation


CROSS SECTIONS

5/18/2026 11:20 AM


AWARD COPY

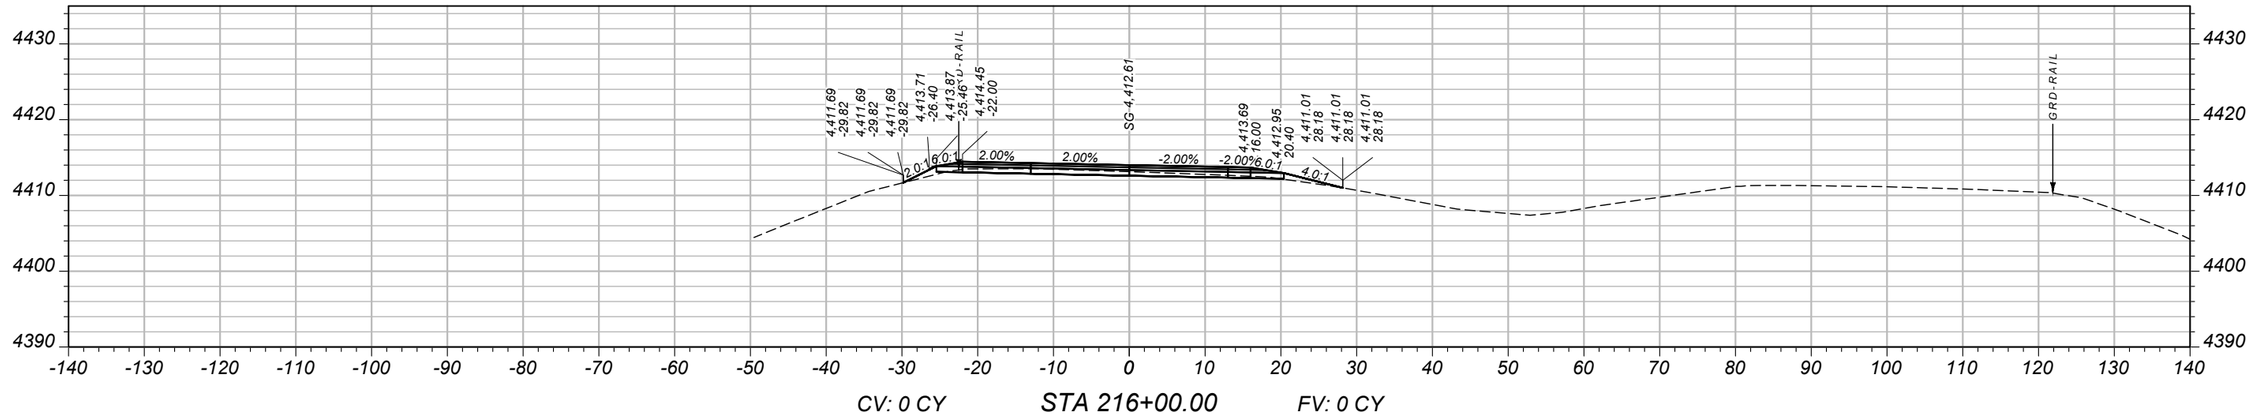

CV: 0 CY STA 216+00.00 FV: 0 CY

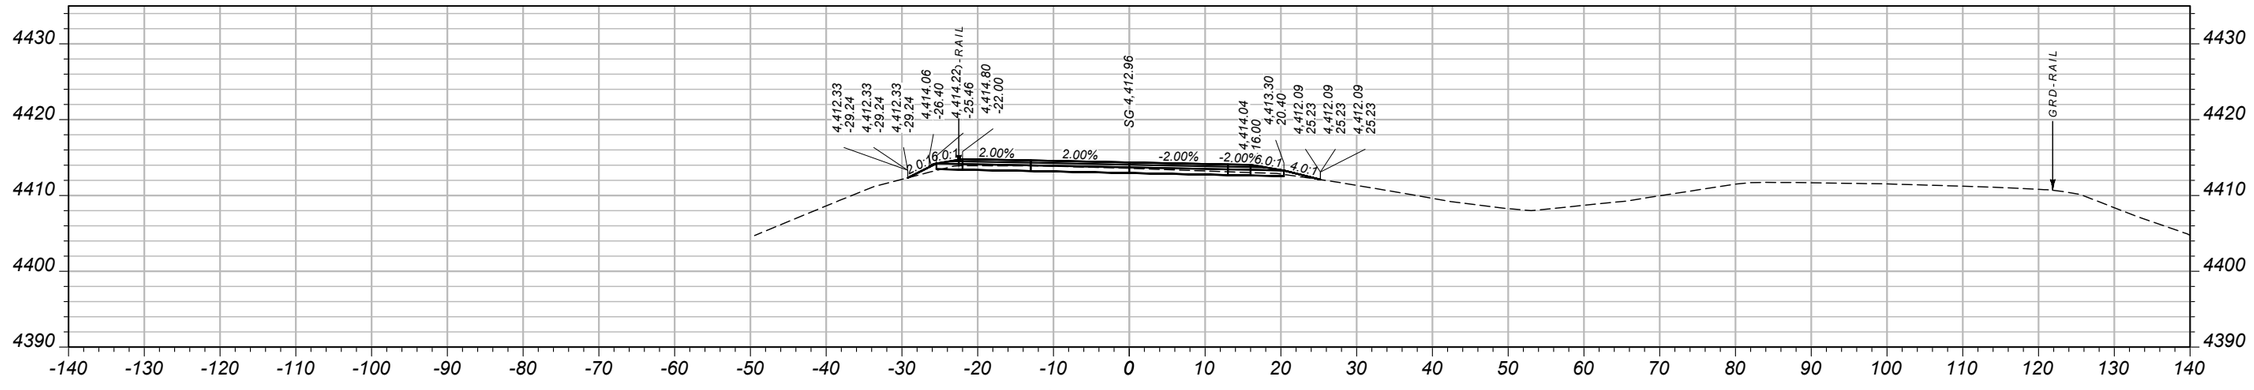

CV: 0 CY STA 215+50.00 FV: 0 CY

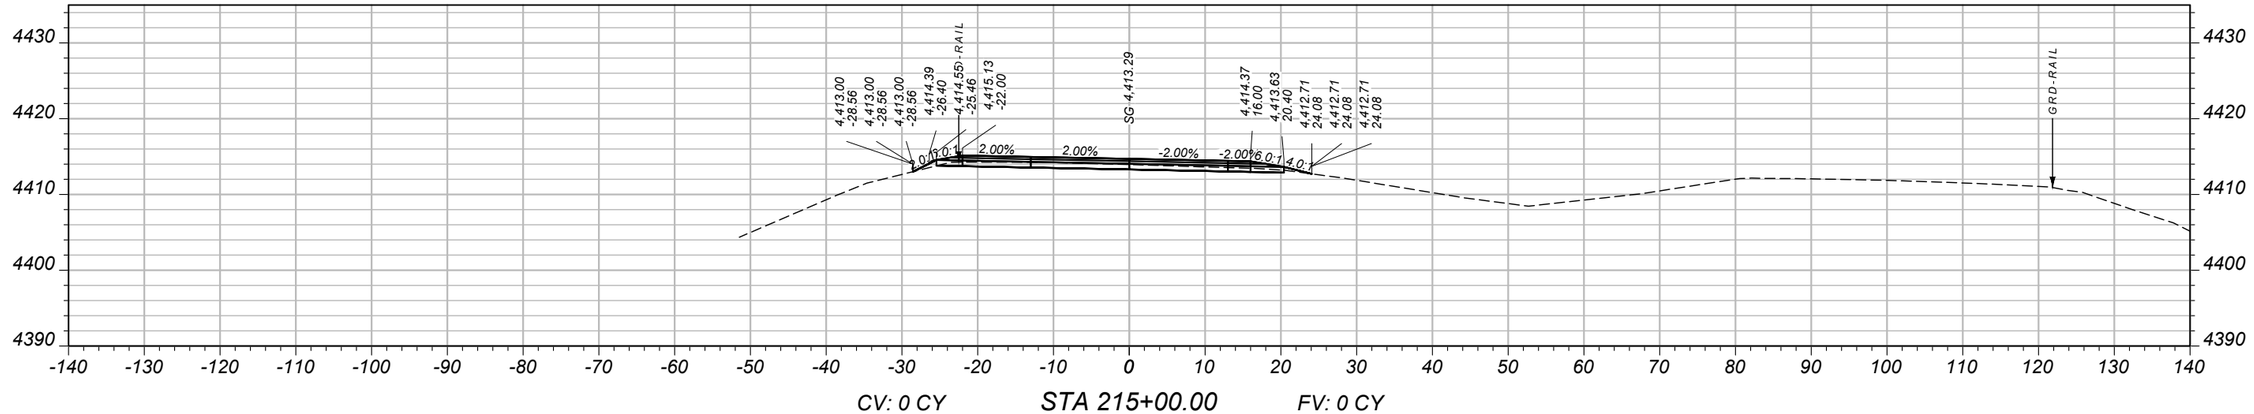

CV: 0 CY STA 215+00.00 FV: 0 CY

SHEET NO.
83

MAINLINE CROSS SECTIONS - WESTBOUND

PROJECT NAME: WHITEHALL - EAST
COUNTY: JEFFERSON
PROJECT ID: IM 90-5(101)249
UPN: 10003001


DESIGNED BY	4/2026		
B. BOONE			
REVIEWED BY	5/2026		
J. BRAZILL			
CHECKED BY	05/2026		
J. SOLIDAY			

MONTANA
Department of Transportation


CROSS SECTIONS

5/18/2026 11:20 AM


10003001RDXSF011.DWG

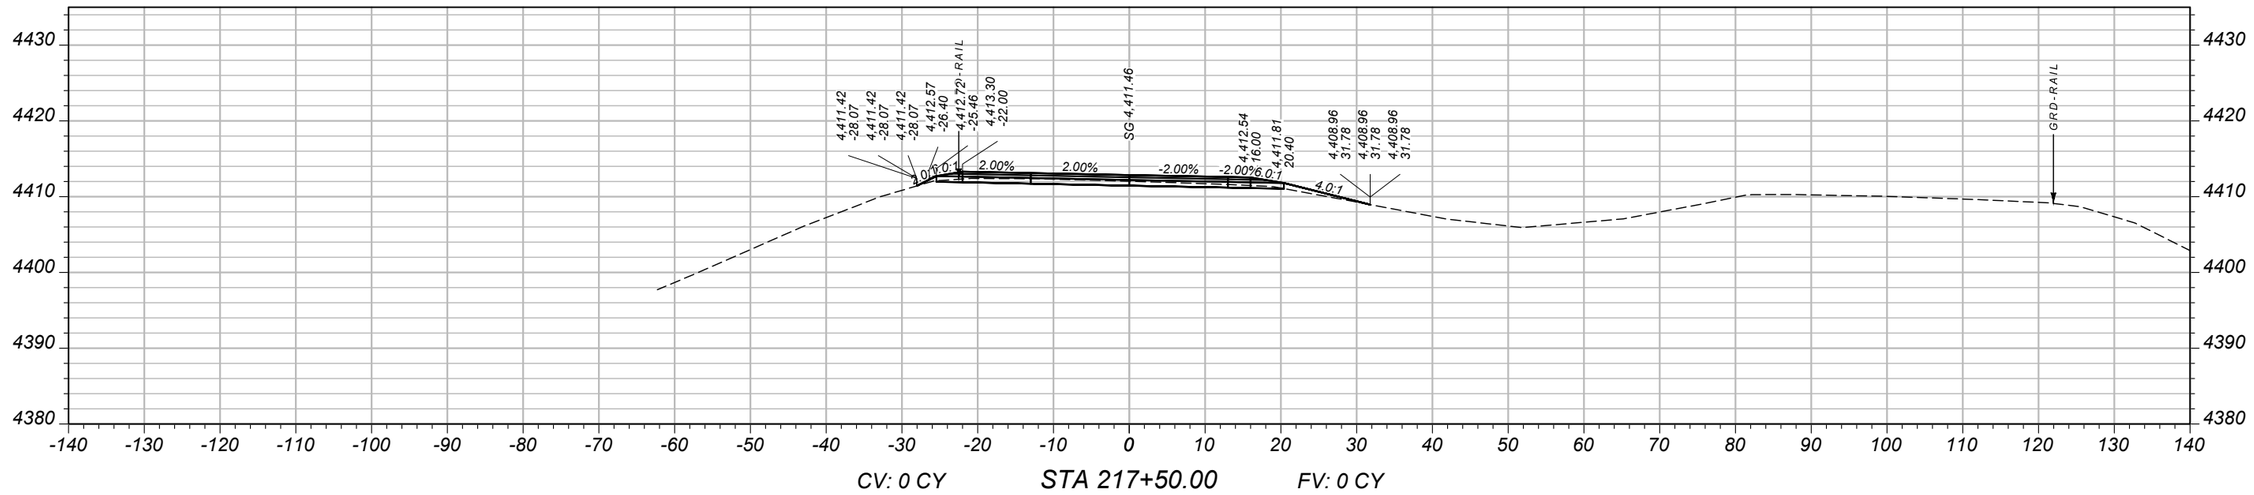

CV: 0 CY STA 217+50.00 FV: 0 CY

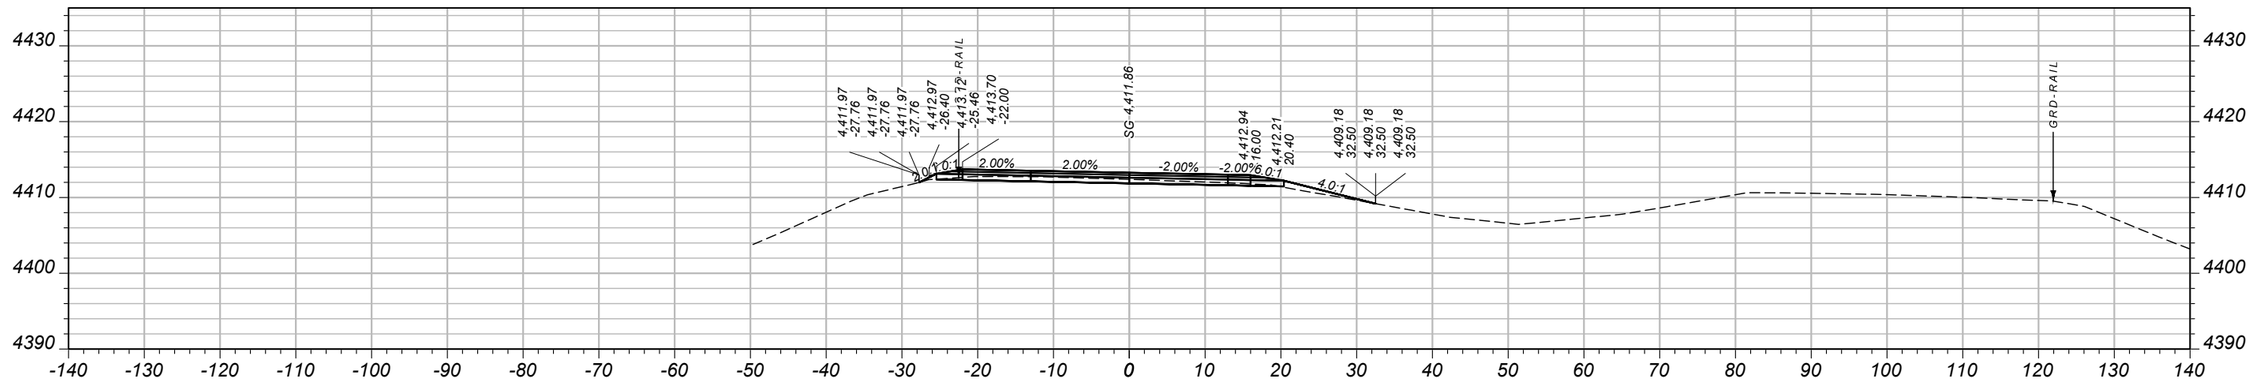

CV: 0 CY STA 217+00.00 FV: 0 CY

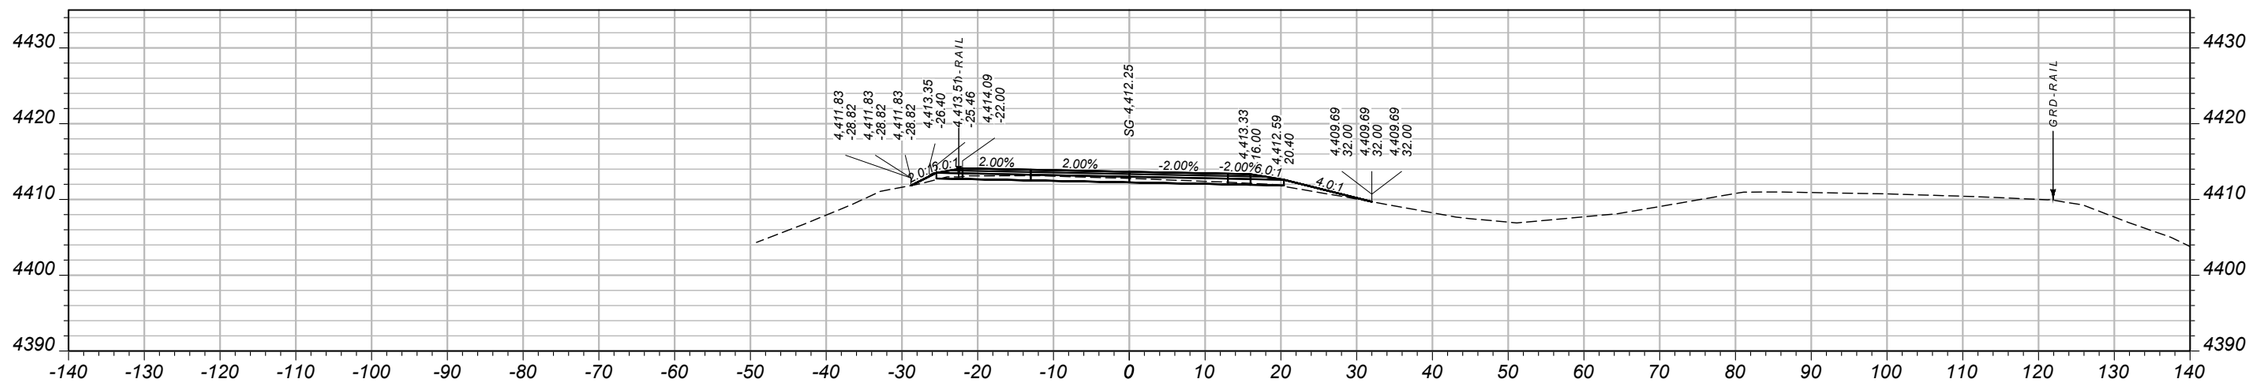

CV: 0 CY STA 216+50.00 FV: 0 CY

SHEET NO.
84

MAINLINE CROSS SECTIONS - WESTBOUND

PROJECT NAME: WHITEHALL - EAST
COUNTY: JEFFERSON
PROJECT ID: IM 90-5(101)249
UPN: 10003001

DESIGNED BY	B. BOONE	4/2026
REVIEWED BY	J. BRAZILL	5/2026
CHECKED BY	J. SOLIDAY	05/2026


10003001RDXSF011.DWG


MONTANA
Department of Transportation

CROSS SECTIONS

5/18/2026 11:20 AM

AWARD COPY

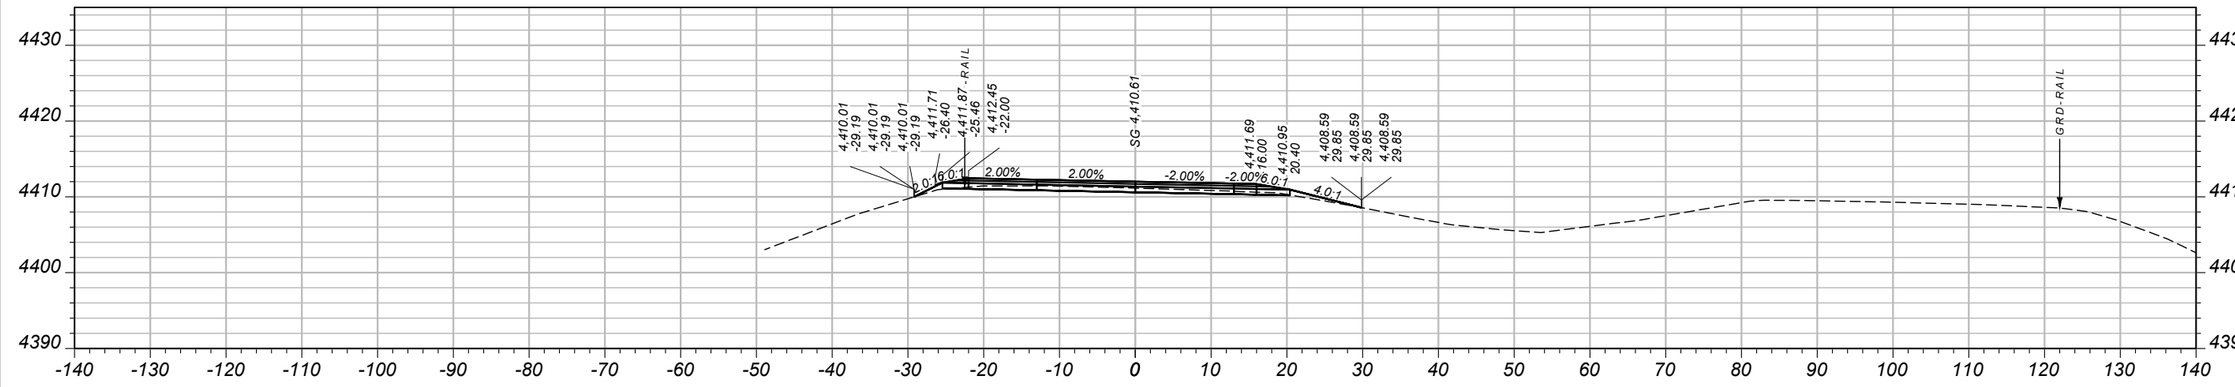

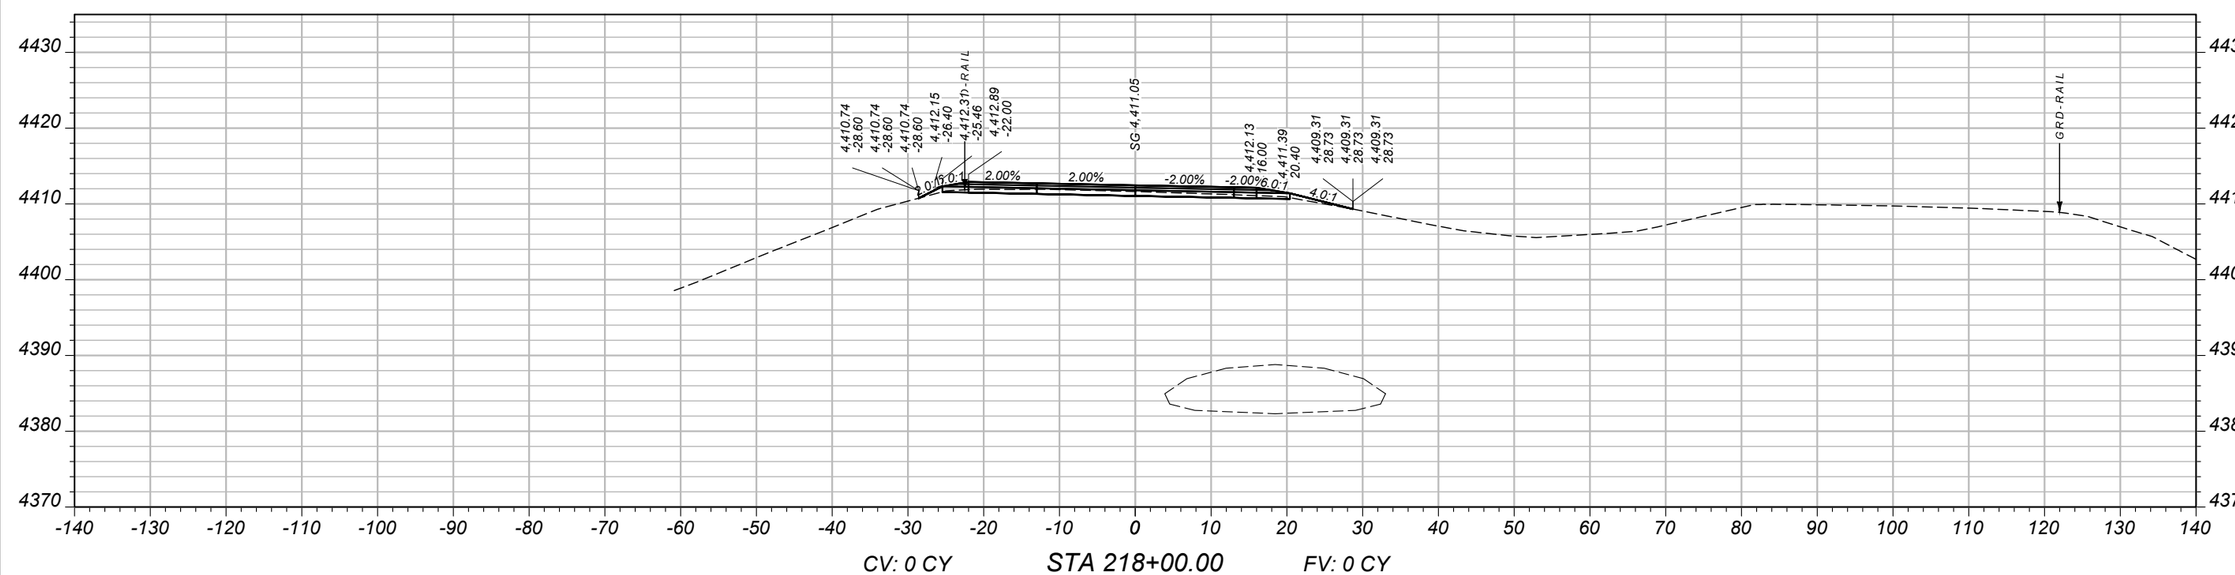

SHEET NO.
85

MAINLINE CROSS SECTIONS - WESTBOUND

PROJECT NAME: WHITEHALL - EAST
COUNTY: JEFFERSON
PROJECT ID: IM 90-5(101)249
UPN: 10003001

DESIGNED BY		REVIEWED BY		CHECKED BY	
B. BOONE	4/2026	J. BRAZILL	5/2026	J. SOLIDAY	05/2026


MONTANA
Department of Transportation

CROSS SECTIONS


10003001RDXSF011.DWG

5/18/2026 11:21 AM


AWARD COPY

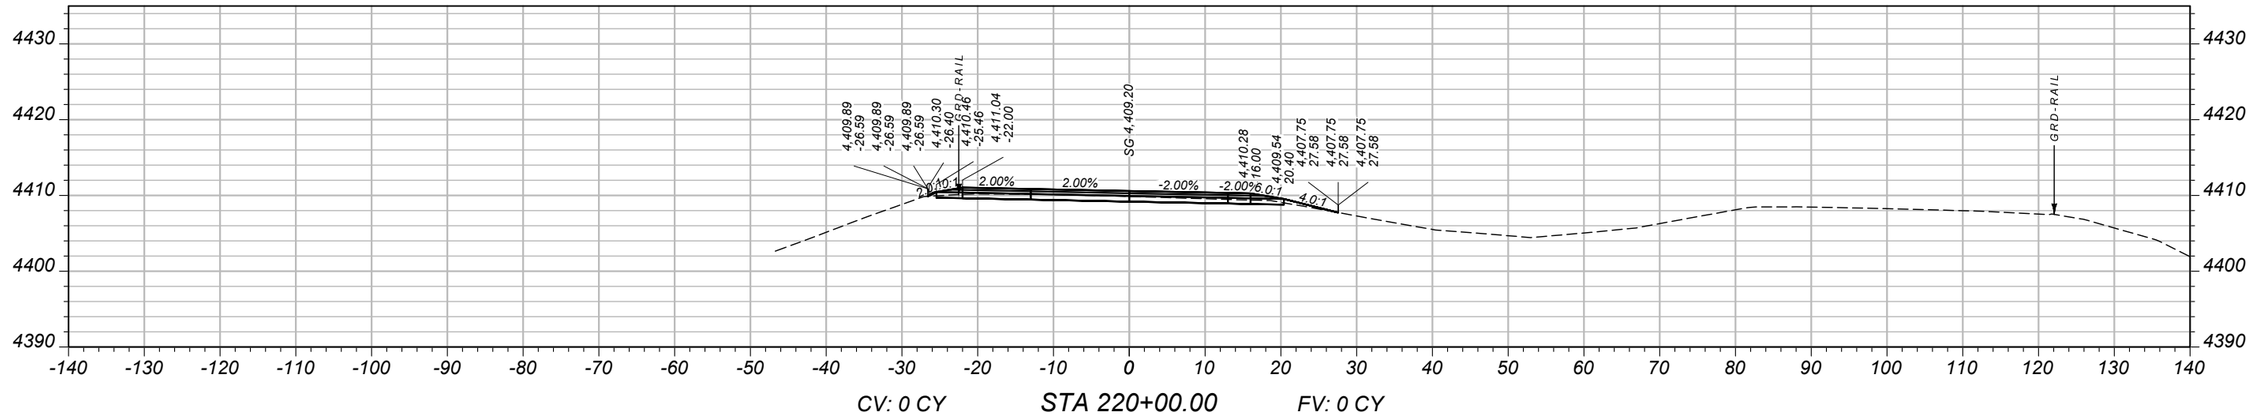

CV: 0 CY **STA 220+00.00** FV: 0 CY

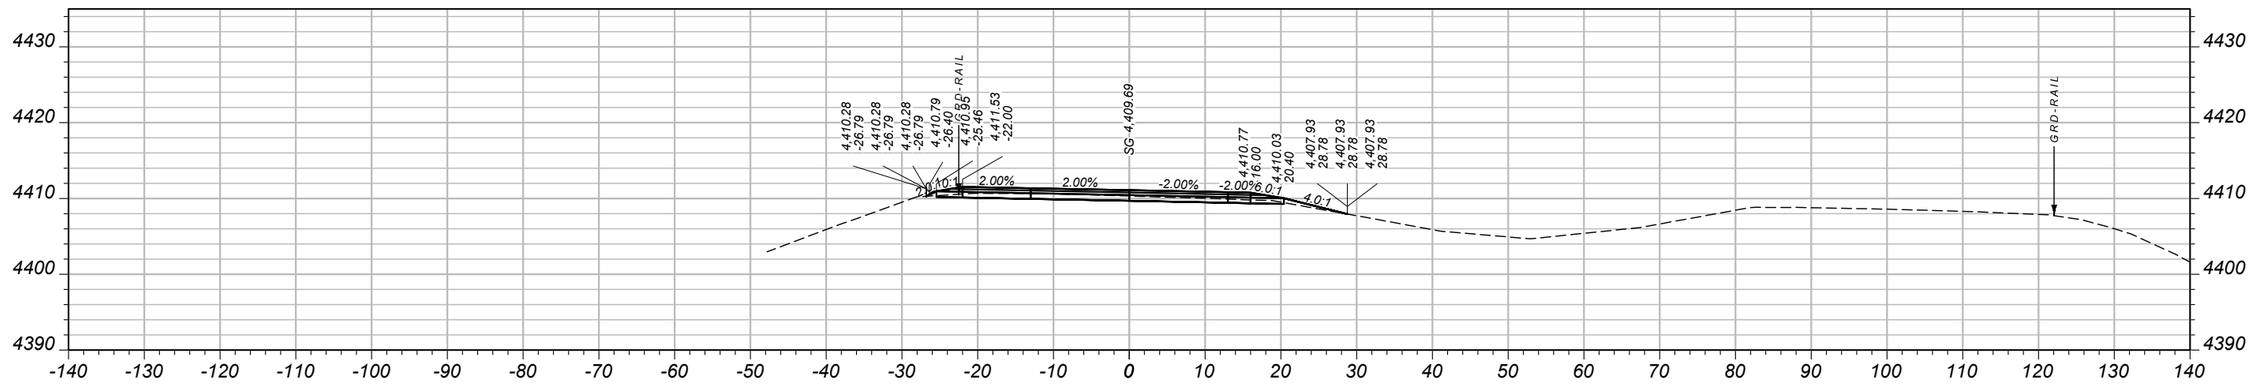

CV: 0 CY **STA 219+50.00** FV: 0 CY

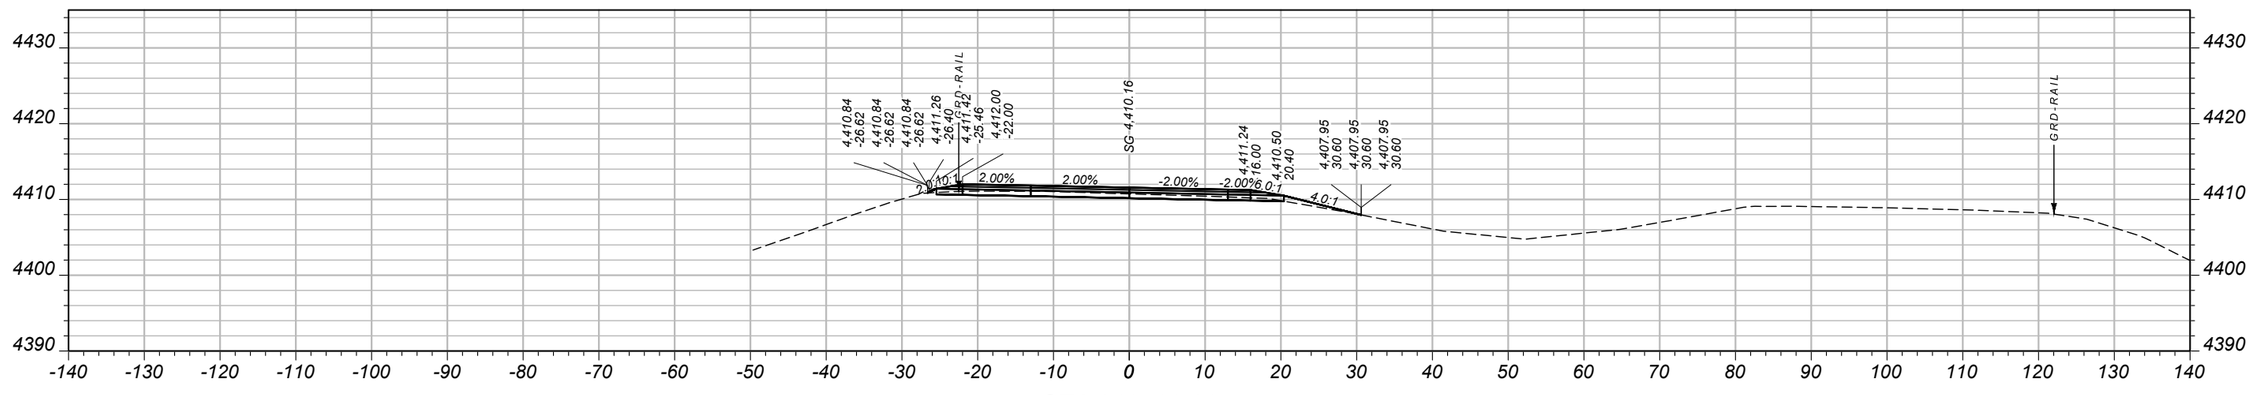

CV: 0 CY **STA 219+00.00** FV: 0 CY

SHEET NO.
86

MAINLINE CROSS SECTIONS - WESTBOUND

PROJECT NAME	WHITEHALL - EAST
COUNTY	JEFFERSON
PROJECT ID	IM 90-5(101)249
UPN	10003001

DESIGNED BY	B. BOONE	4/2026
REVIEWED BY	J. BRAZILL	5/2026
CHECKED BY	J. SOLIDAY	05/2026


10003001RDXSF011.DWG

MONTANA
Department of Transportation


CROSS SECTIONS

5/18/2026 11:21 AM


AWARD COPY

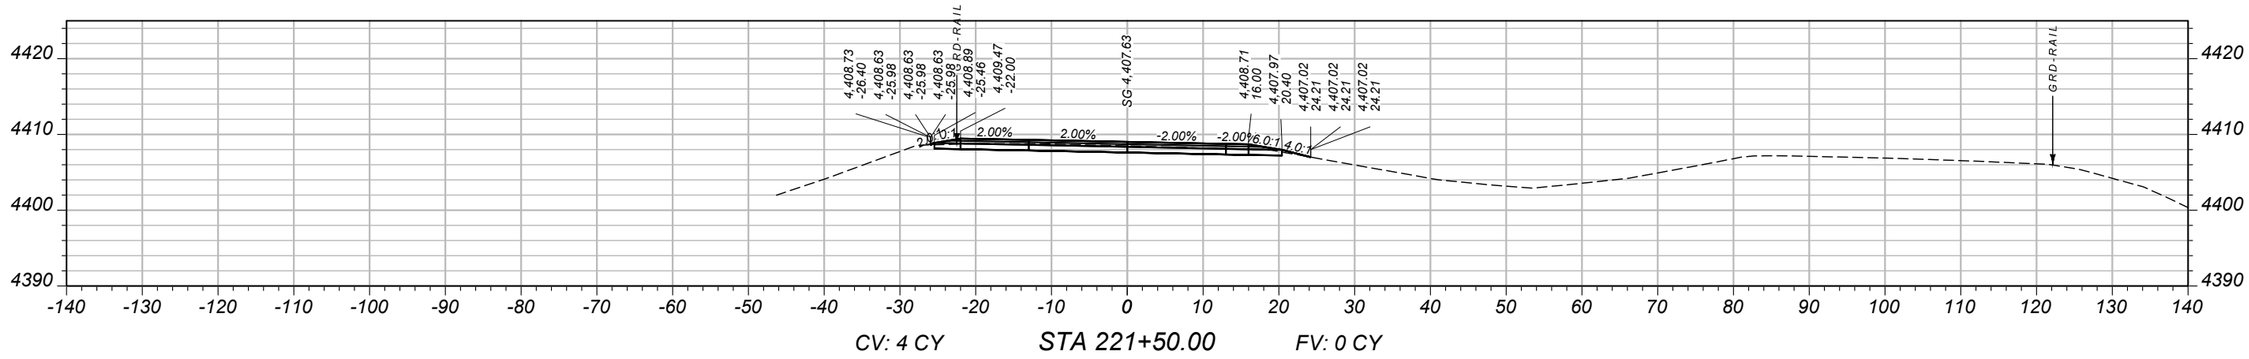

CV: 4 CY STA 221+50.00 FV: 0 CY

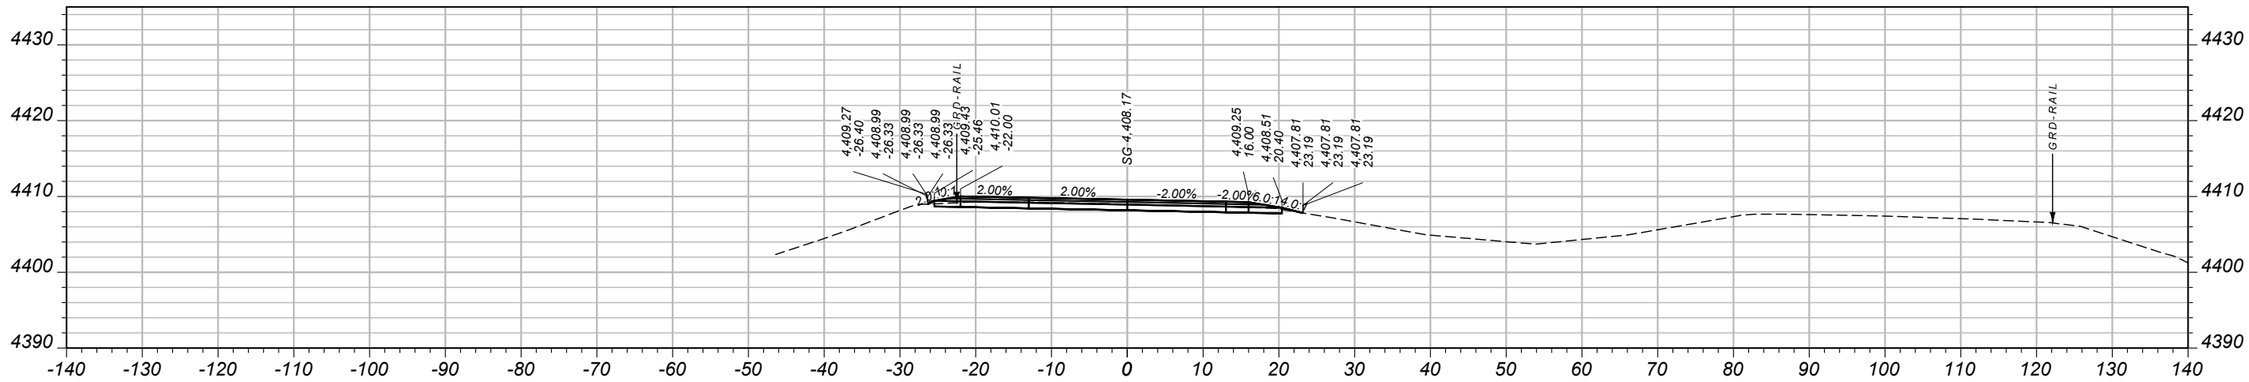

CV: 1 CY STA 221+00.00 FV: 0 CY

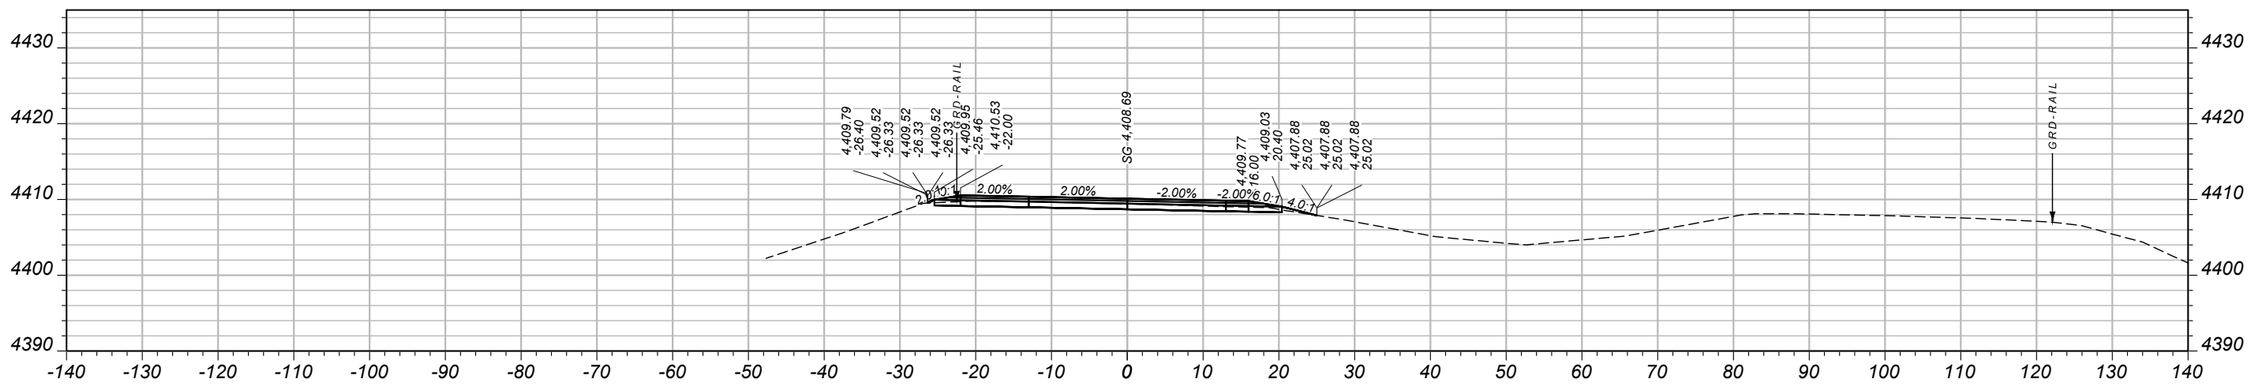

CV: 0 CY STA 220+50.00 FV: 0 CY

SHEET NO. 87

MAINLINE CROSS SECTIONS - WESTBOUND

PROJECT NAME	WHITEHALL - EAST
COUNTY	JEFFERSON
PROJECT ID	IM 90-5(101)249
UPN	10003001

DESIGNED BY	B. BOONE	4/2026
REVIEWED BY	J. BRAZILL	5/2026
CHECKED BY	J. SOLIDAY	05/2026


MONTANA Department of Transportation

CROSS SECTIONS


5/18/2026 11:21 AM

10003001RDXSF011.DWG


AWARD COPY

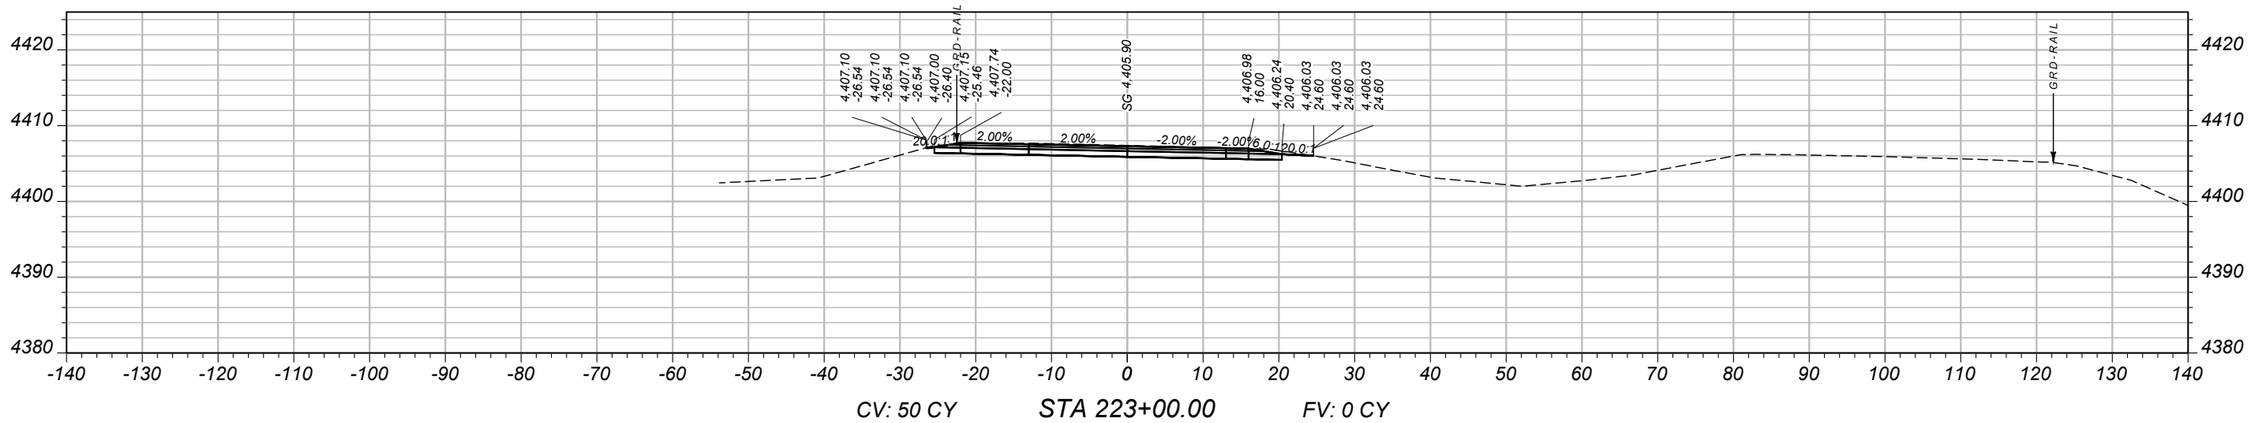

CV: 50 CY STA 223+00.00 FV: 0 CY

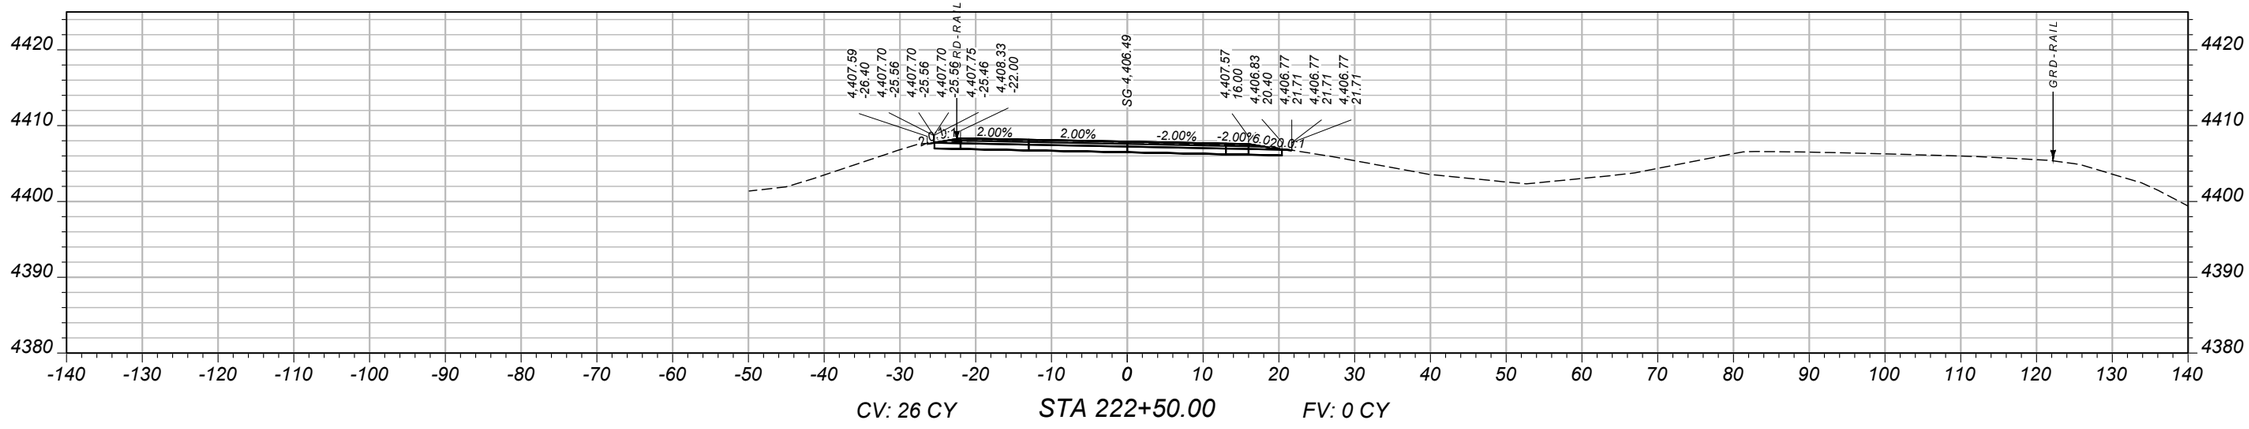

CV: 26 CY STA 222+50.00 FV: 0 CY

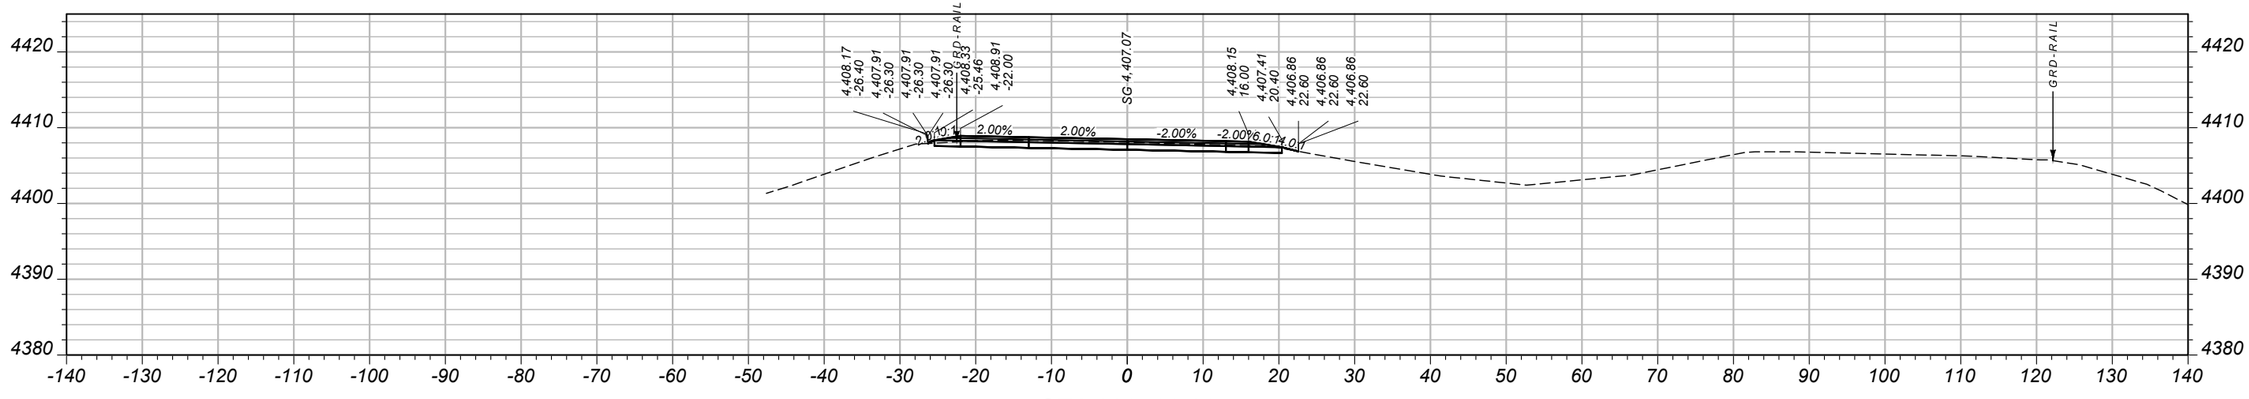

CV: 9 CY STA 222+00.00 FV: 0 CY

SHEET NO.
88

MAINLINE CROSS SECTIONS - WESTBOUND

PROJECT NAME: WHITEHALL - EAST
COUNTY: JEFFERSON
PROJECT ID: IM 90-5(101)249
UPN: 10003001

DESIGNED BY	B. BOONE	4/2026
REVIEWED BY	J. BRAZILL	5/2026
CHECKED BY	J. SOLIDAY	05/2026


MONTANA
Department of Transportation

CROSS SECTIONS


5/18/2026 11:21 AM

10003001RDXSF011.DWG


AWARD COPY

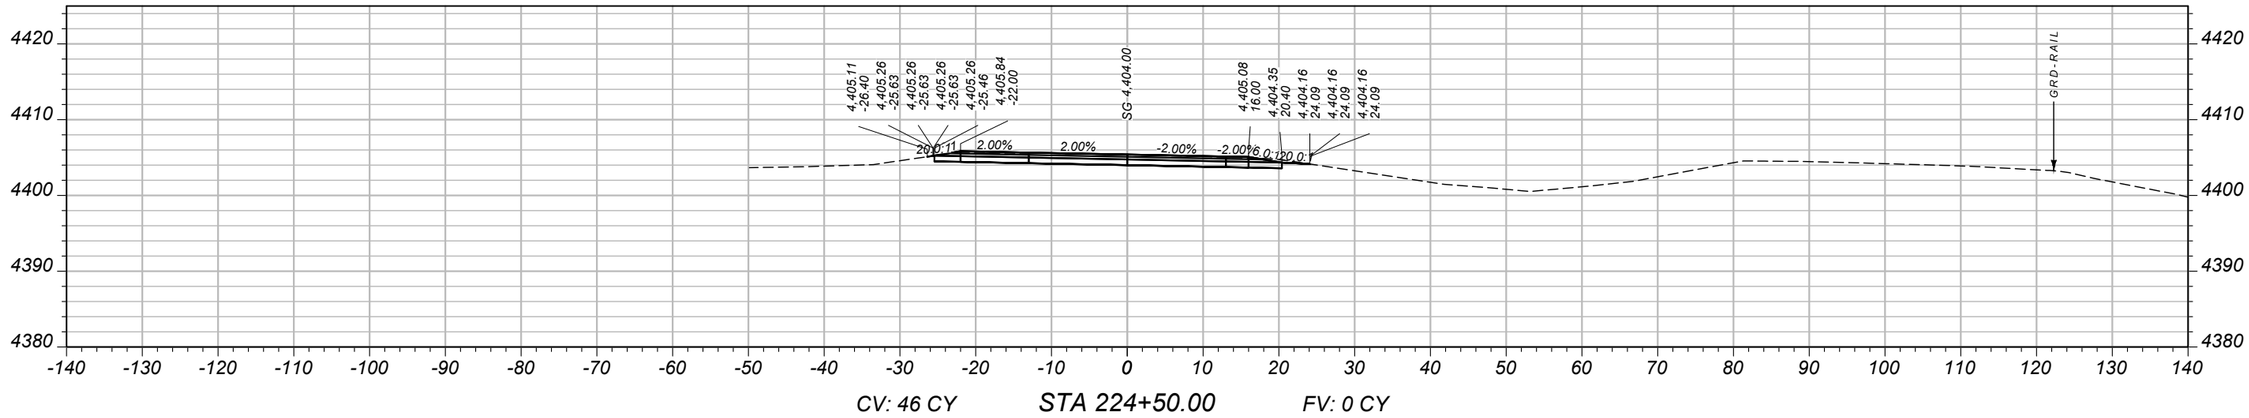

CV: 46 CY STA 224+50.00 FV: 0 CY

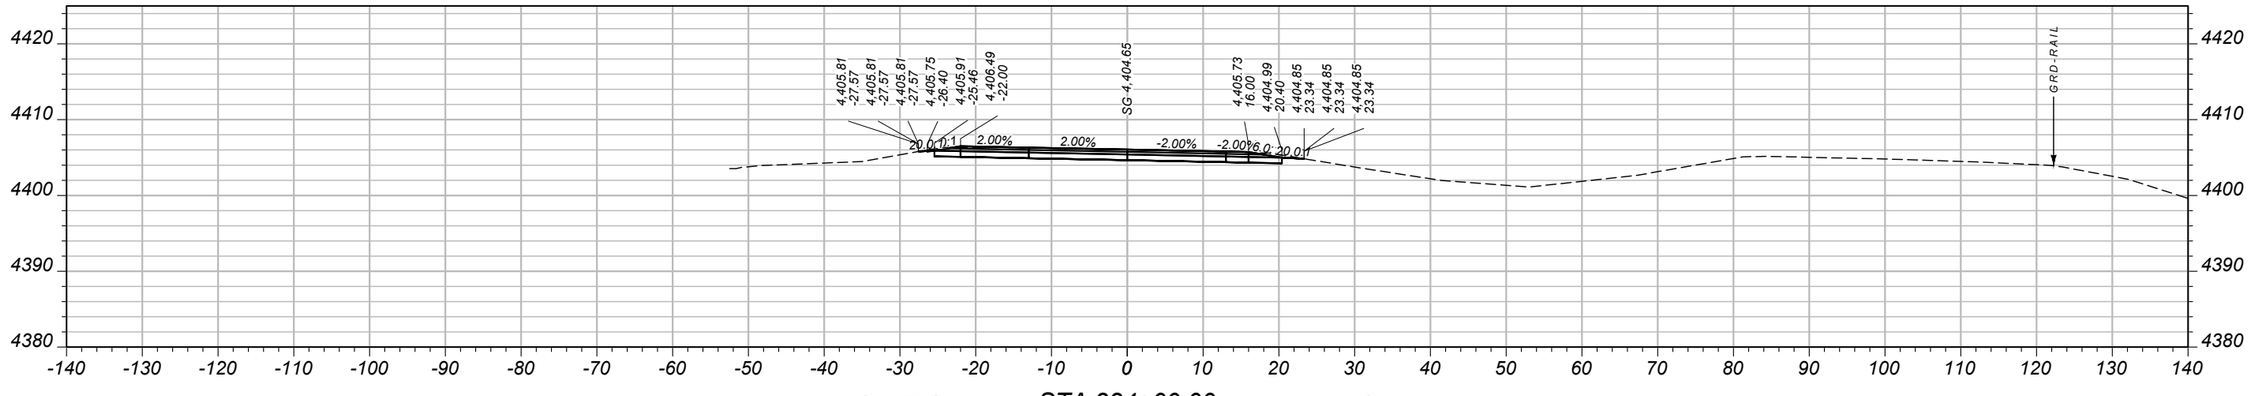

CV: 55 CY STA 224+00.00 FV: 0 CY

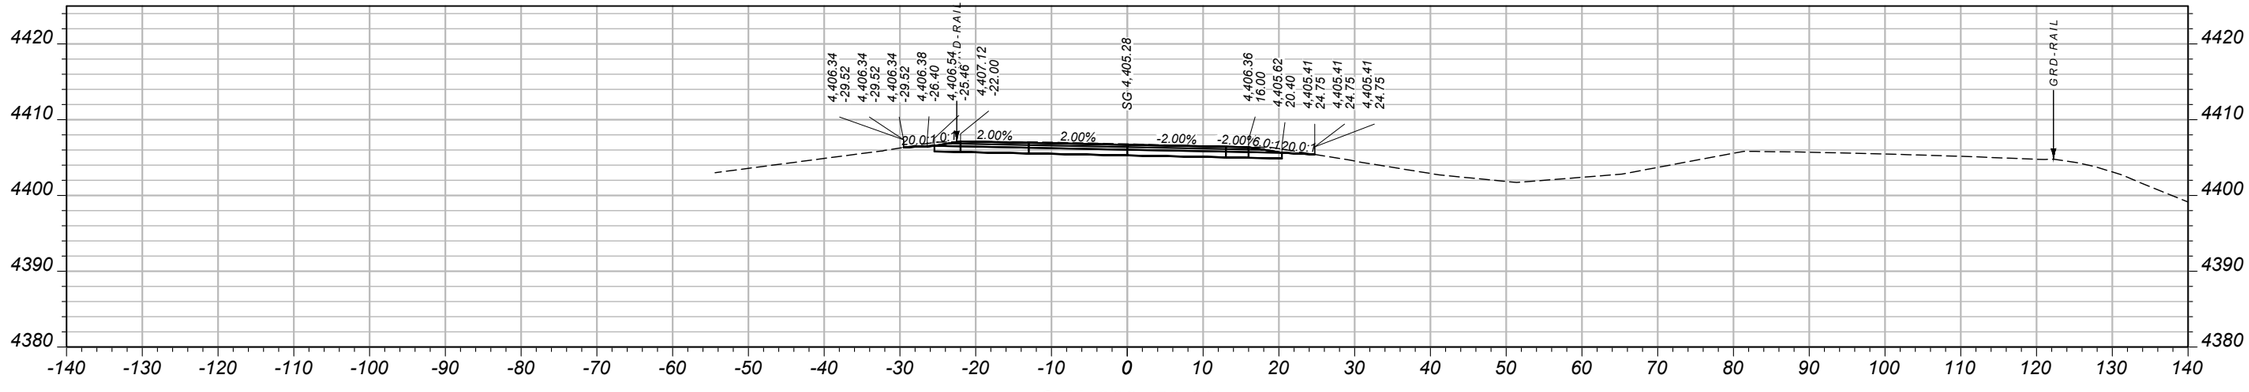

CV: 61 CY STA 223+50.00 FV: 0 CY

SHEET NO.
89

MAINLINE CROSS SECTIONS - WESTBOUND

PROJECT NAME: WHITEHALL - EAST
COUNTY: JEFFERSON
PROJECT ID: IM 90-5(101)249
UPN: 10003001

DESIGNED BY	B. BOONE	4/2026
REVIEWED BY	J. BRAZILL	5/2026
CHECKED BY	J. SOLIDAY	05/2026


10003001RDXSF011.DWG

MONTANA
Department of Transportation


CROSS SECTIONS

5/18/2026 11:21 AM


AWARD COPY

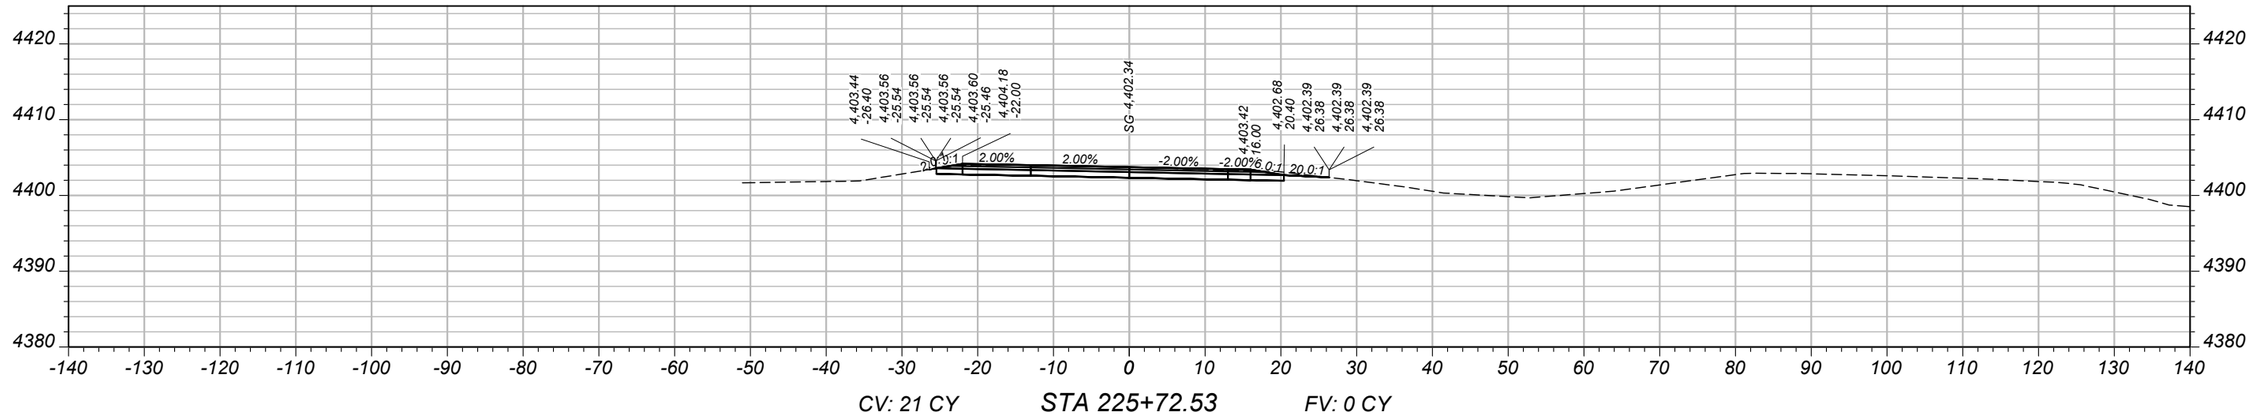

CV: 21 CY STA 225+72.53 FV: 0 CY

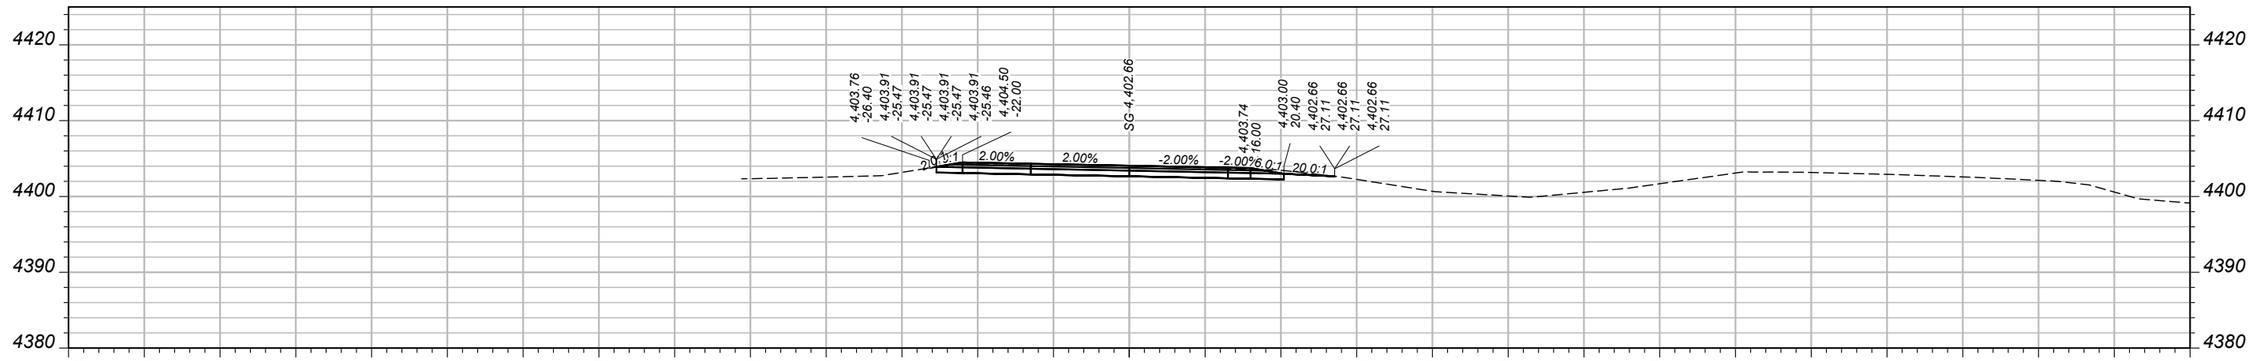

CV: 47 CY STA 225+50.00 FV: 0 CY

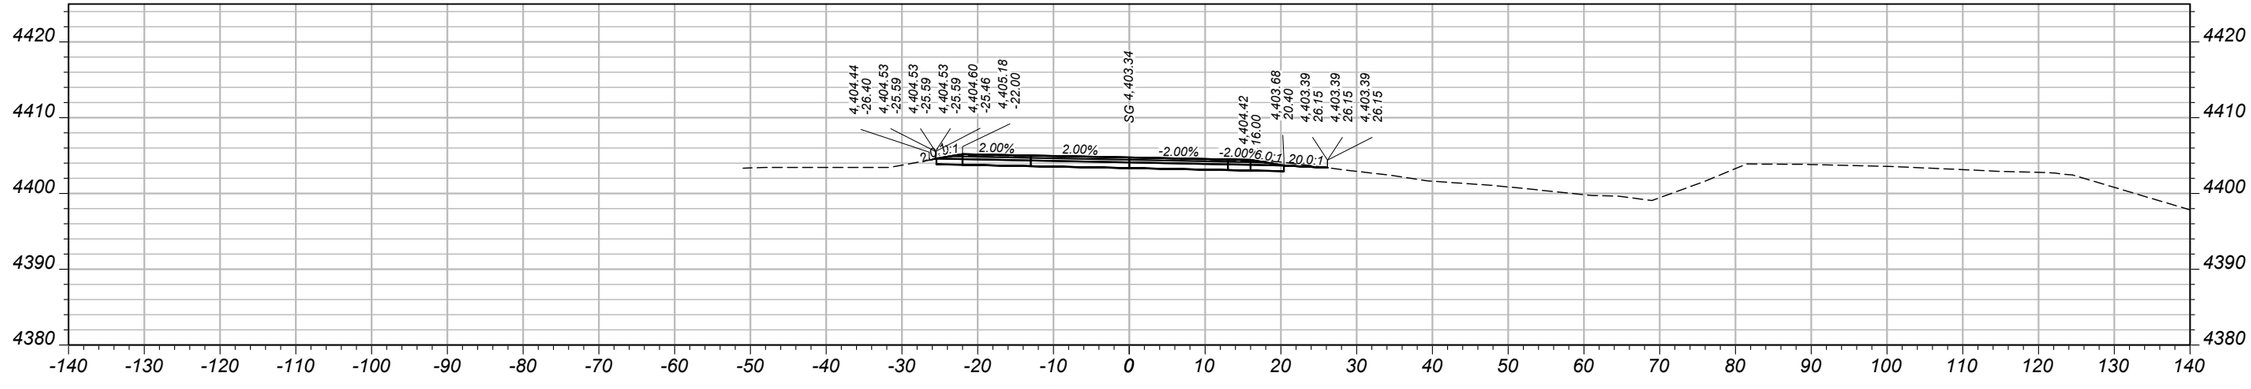

CV: 45 CY STA 225+00.00 FV: 0 CY

SHEET NO. 90

MAINLINE CROSS SECTIONS - WESTBOUND

PROJECT NAME: WHITEHALL - EAST
COUNTY: JEFFERSON
PROJECT ID: IM 90-5(101)249
UPN: 10003001

DESIGNED BY	4/2026		
B. BOONE			
REVIEWED BY	5/2026		
J. BRAZILL			
CHECKED BY	05/2026		
J. SOLIDAY			


MONTANA Department of Transportation

CROSS SECTIONS


5/18/2026 11:21 AM

10003001RDXSF011.DWG


AWARD COPY

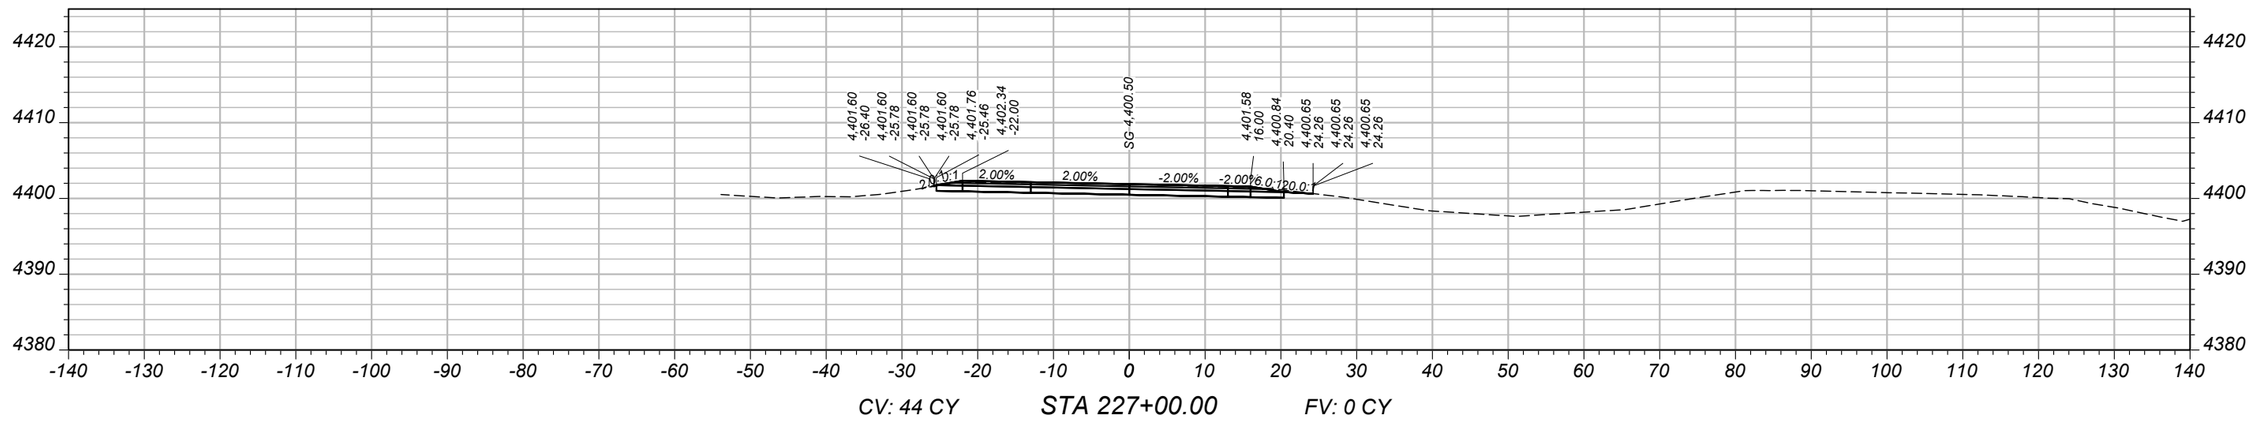

CV: 44 CY STA 227+00.00 FV: 0 CY

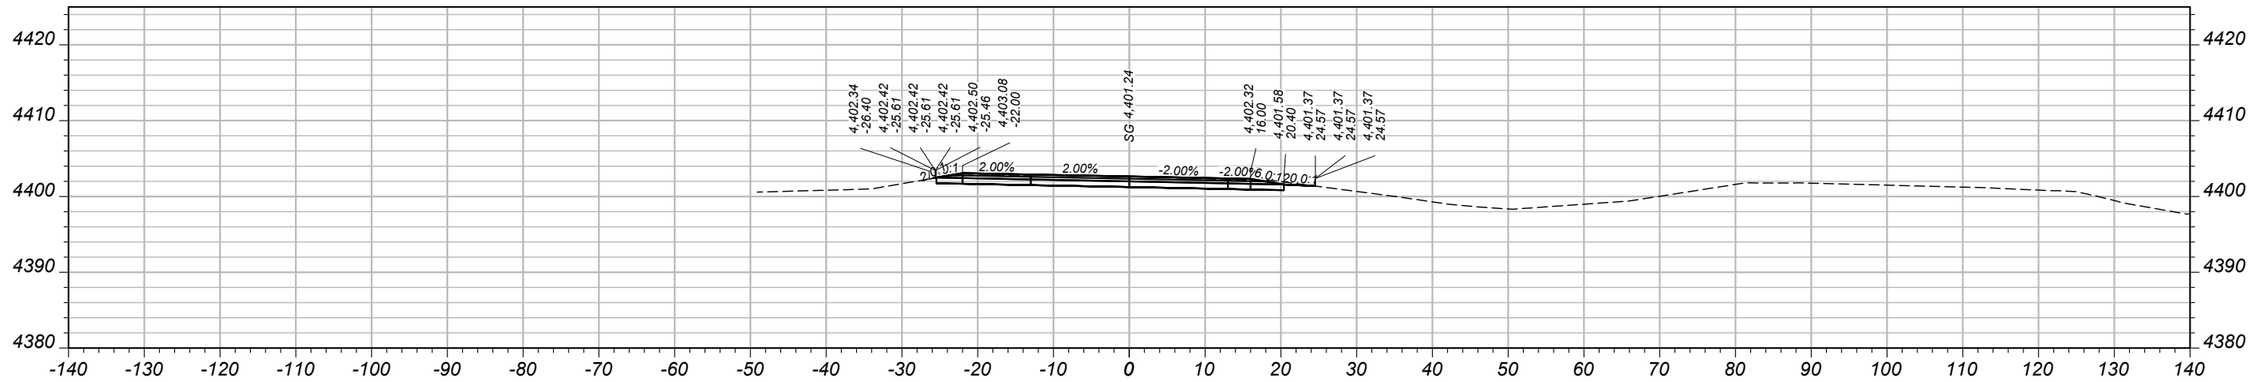

CV: 44 CY STA 226+50.00 FV: 0 CY

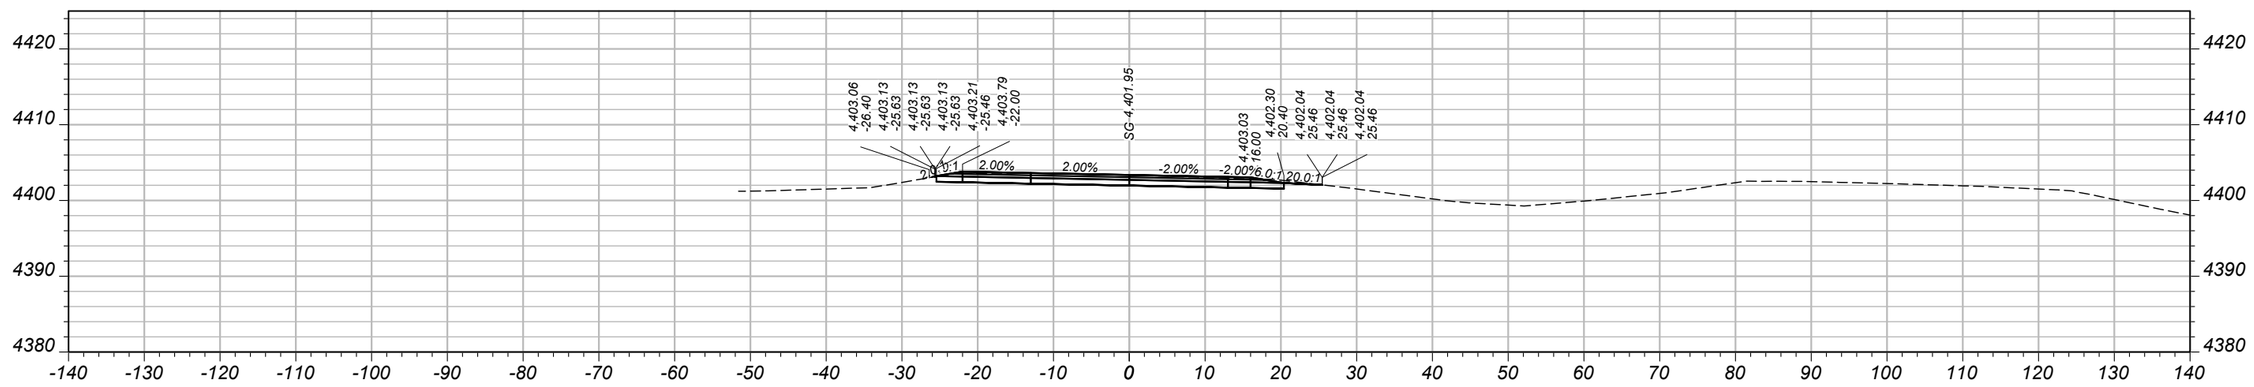

CV: 25 CY STA 226+00.00 FV: 0 CY

SHEET NO.
91

MAINLINE CROSS SECTIONS - WESTBOUND

PROJECT NAME WHITEHALL - EAST
COUNTY JEFFERSON
PROJECT ID IM 90-5(101)249
UPN 10003001


DESIGNED BY	4/2026		
B. BOONE			
REVIEWED BY	5/2026	CHECKED BY	05/2026
J. BRAZILL		J. SOLIDAY	10003001RDXSF011.DWG

MONTANA
Department of Transportation


CROSS SECTIONS

5/18/2026 11:21 AM


AWARD COPY

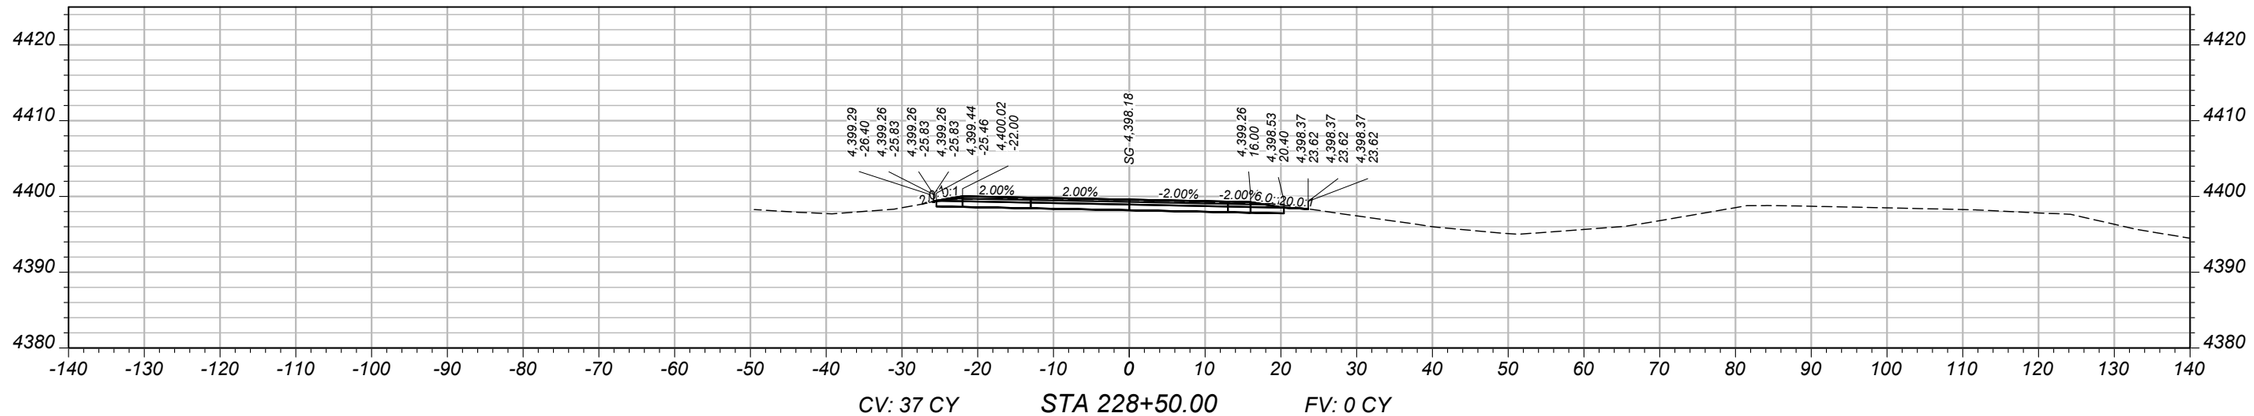

CV: 37 CY STA 228+50.00 FV: 0 CY

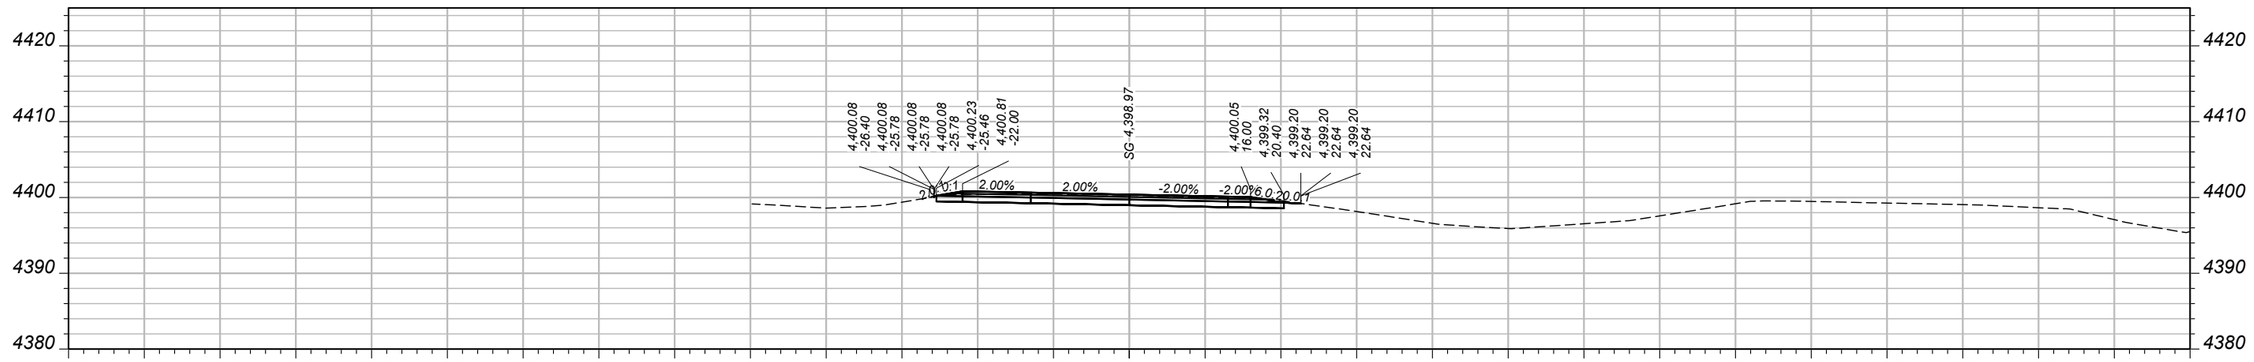

CV: 39 CY STA 228+00.00 FV: 0 CY

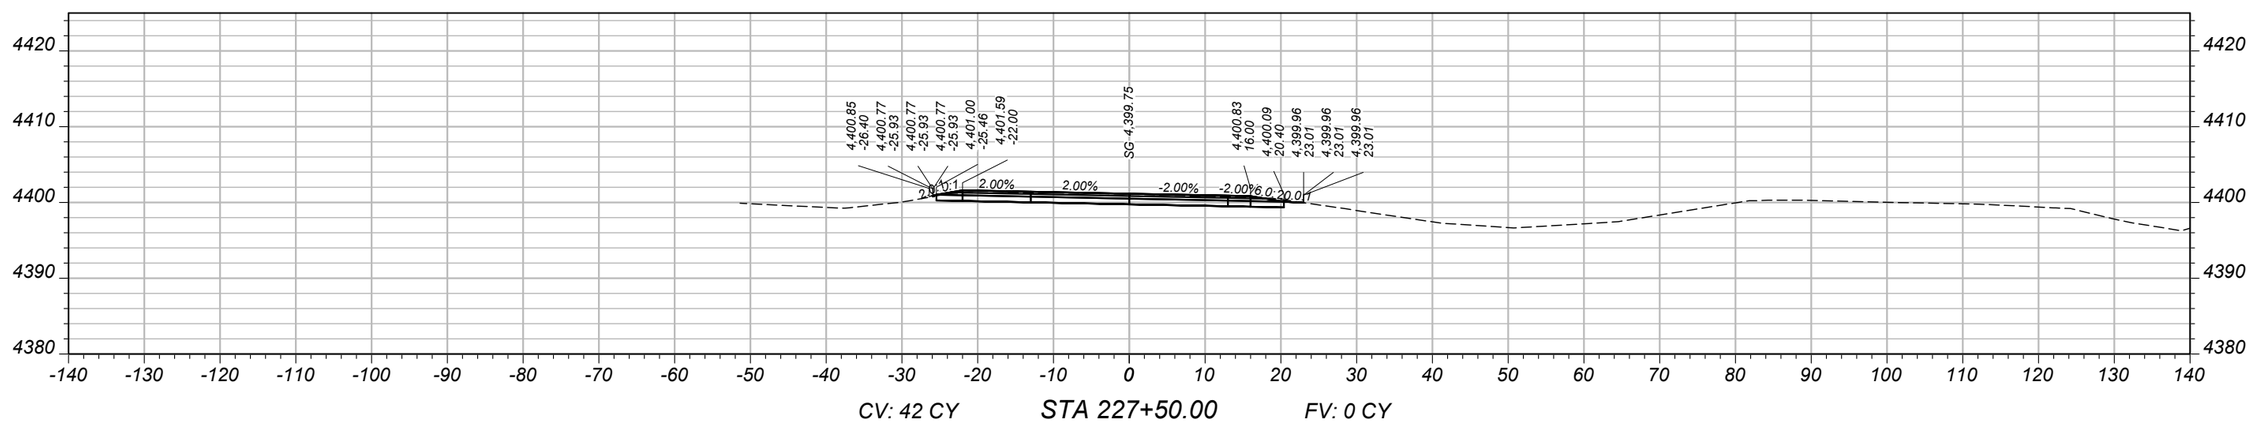

CV: 42 CY STA 227+50.00 FV: 0 CY

SHEET NO.
92

MAINLINE CROSS SECTIONS - WESTBOUND

PROJECT NAME: WHITEHALL - EAST
COUNTY: JEFFERSON
PROJECT ID: IM 90-5(101)249
UPN: 10003001

DESIGNED BY: B. BOONE 4/2026
REVIEWED BY: J. BRAZILL 5/2026
CHECKED BY: J. SOLIDAY 05/2026


MONTANA Department of Transportation

CROSS SECTIONS


10003001RDXSF011.DWG

5/18/2026 11:21 AM


AWARD COPY

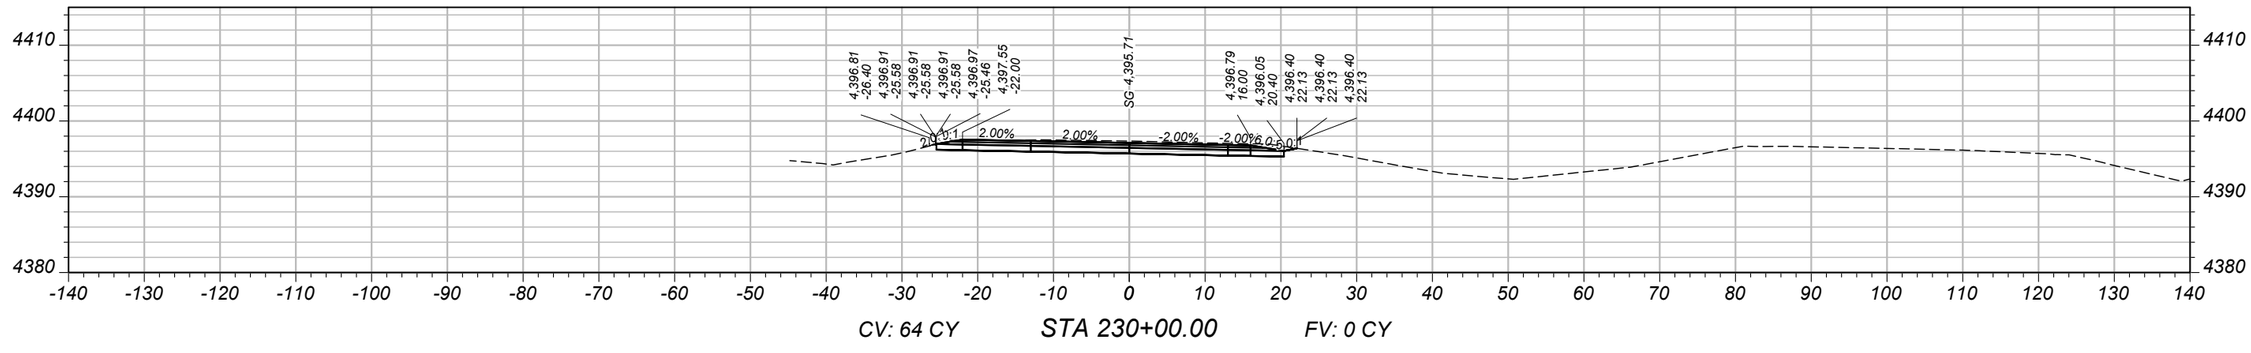

CV: 64 CY STA 230+00.00 FV: 0 CY

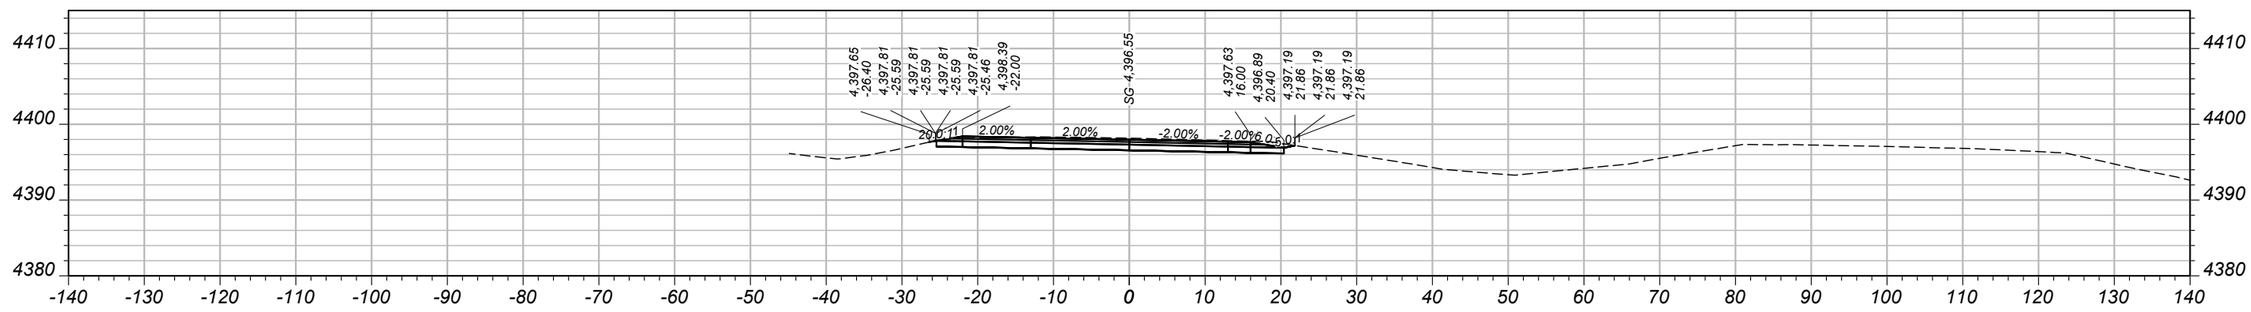

CV: 58 CY STA 229+50.00 FV: 0 CY

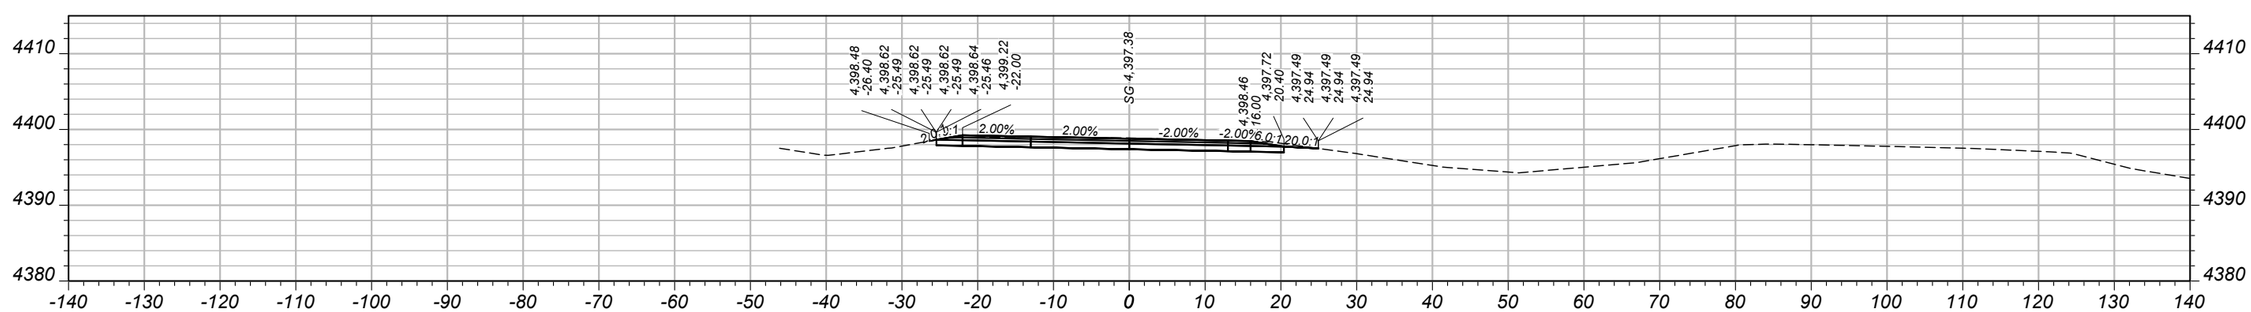

CV: 45 CY STA 229+00.00 FV: 0 CY

SHEET NO.
93

MAINLINE CROSS SECTIONS - WESTBOUND

PROJECT NAME: WHITEHALL - EAST
COUNTY: JEFFERSON
PROJECT ID: IM 90-5(101)249
UPN: 10003001

DESIGNED BY	4/2026	B. BOONE	
REVIEWED BY	5/2026	J. BRAZILL	
CHECKED BY	05/2026	J. SOLIDAY	


MONTANA
Department of Transportation

CROSS SECTIONS


10003001RDXSF011.DWG

5/18/2026 11:21 AM


AWARD COPY

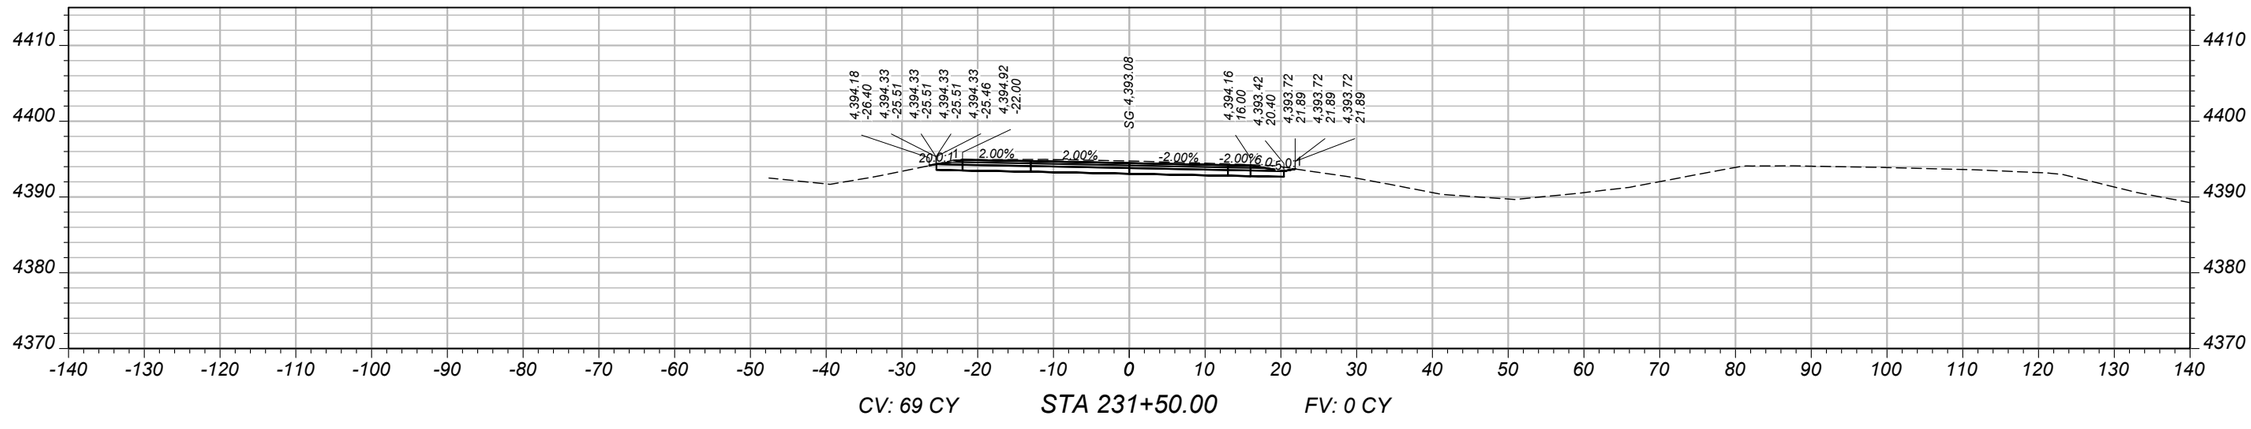

CV: 69 CY STA 231+50.00 FV: 0 CY

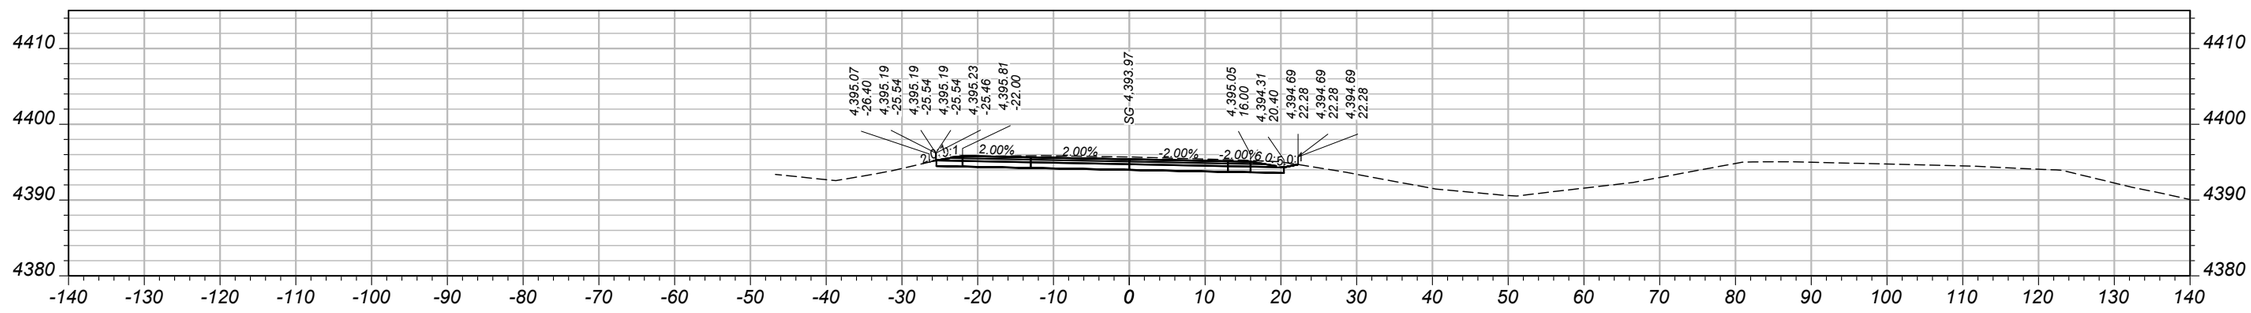

CV: 70 CY STA 231+00.00 FV: 0 CY

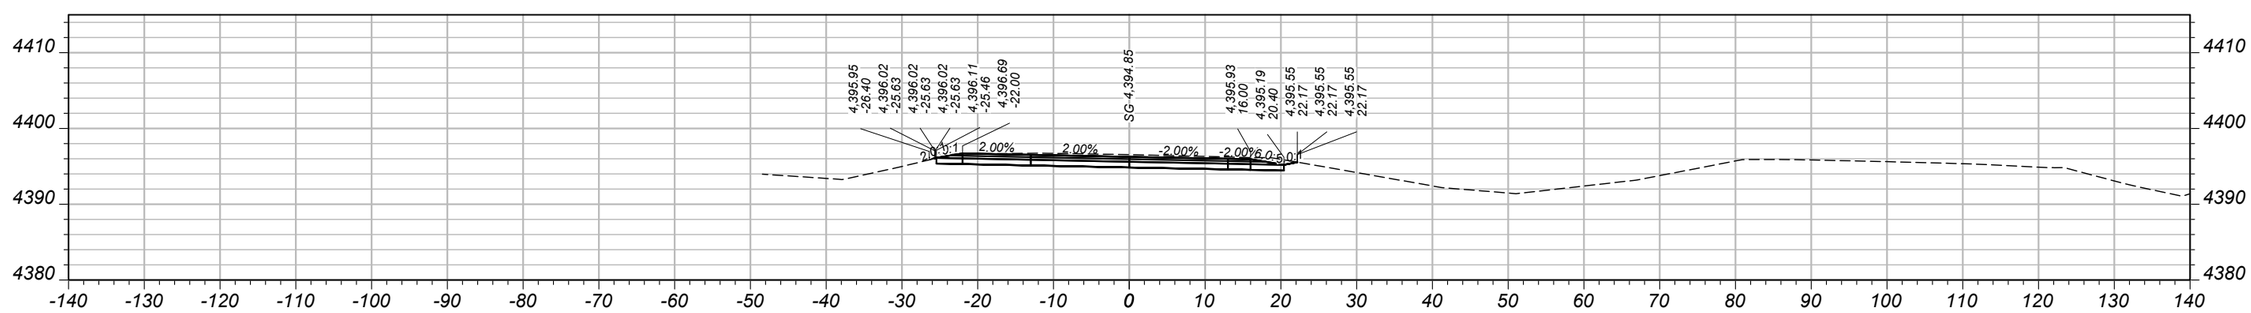

CV: 68 CY STA 230+50.00 FV: 0 CY

SHEET NO.
94

MAINLINE CROSS SECTIONS - WESTBOUND

PROJECT NAME: WHITEHALL - EAST
COUNTY: JEFFERSON
PROJECT ID: IM 90-5(101)249
UPN: 10003001

DESIGNED BY: B. BOONE 4/2026
REVIEWED BY: J. BRAZILL 5/2026
CHECKED BY: J. SOLIDAY 05/2026


MONTANA Department of Transportation

CROSS SECTIONS


10003001RDXSF011.DWG

5/18/2026 11:21 AM


AWARD COPY

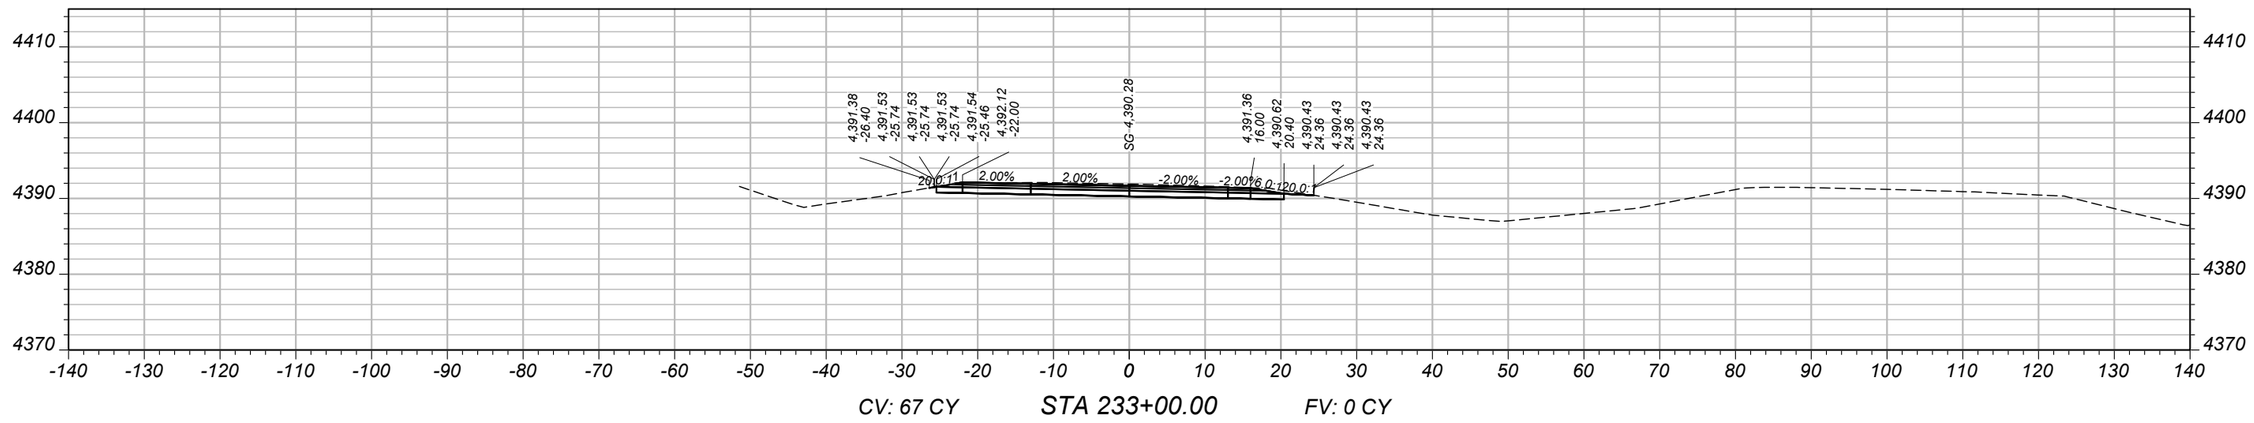

CV: 67 CY STA 233+00.00 FV: 0 CY

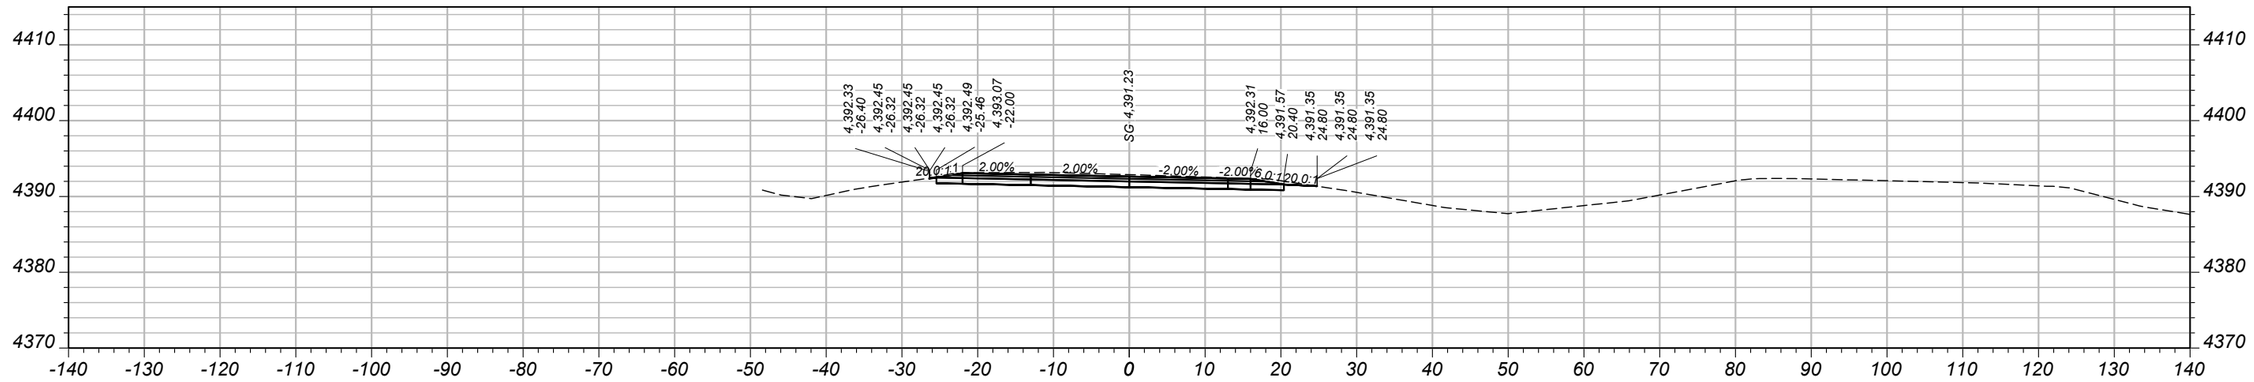

CV: 69 CY STA 232+50.00 FV: 0 CY

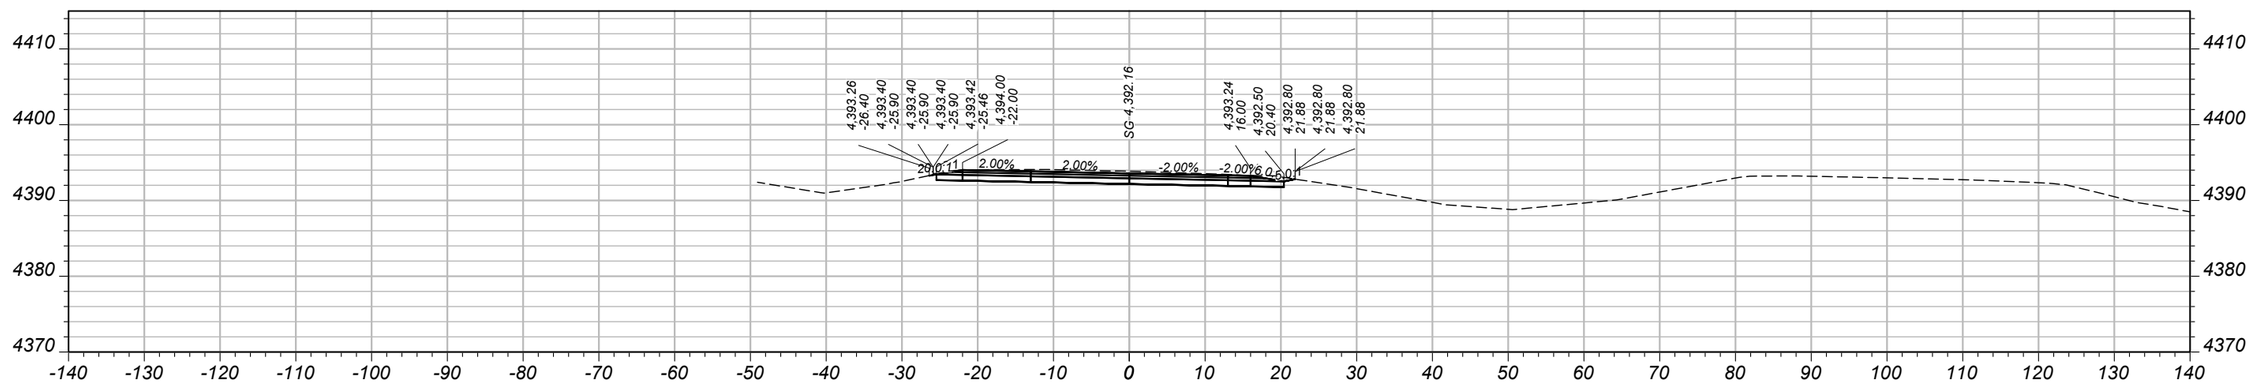

CV: 69 CY STA 232+00.00 FV: 0 CY

SHEET NO.
95

MAINLINE CROSS SECTIONS - WESTBOUND

PROJECT NAME: WHITEHALL - EAST
COUNTY: JEFFERSON
PROJECT ID: IM 90-5(101)249
UPN: 10003001

DESIGNED BY		REVIEWED BY		CHECKED BY	
B. BOONE	4/2026	J. BRAZILL	5/2026	J. SOLIDAY	05/2026


10003001RDXSF011.DWG

MONTANA
Department of Transportation


CROSS SECTIONS

5/18/2026 11:21 AM


AWARD COPY

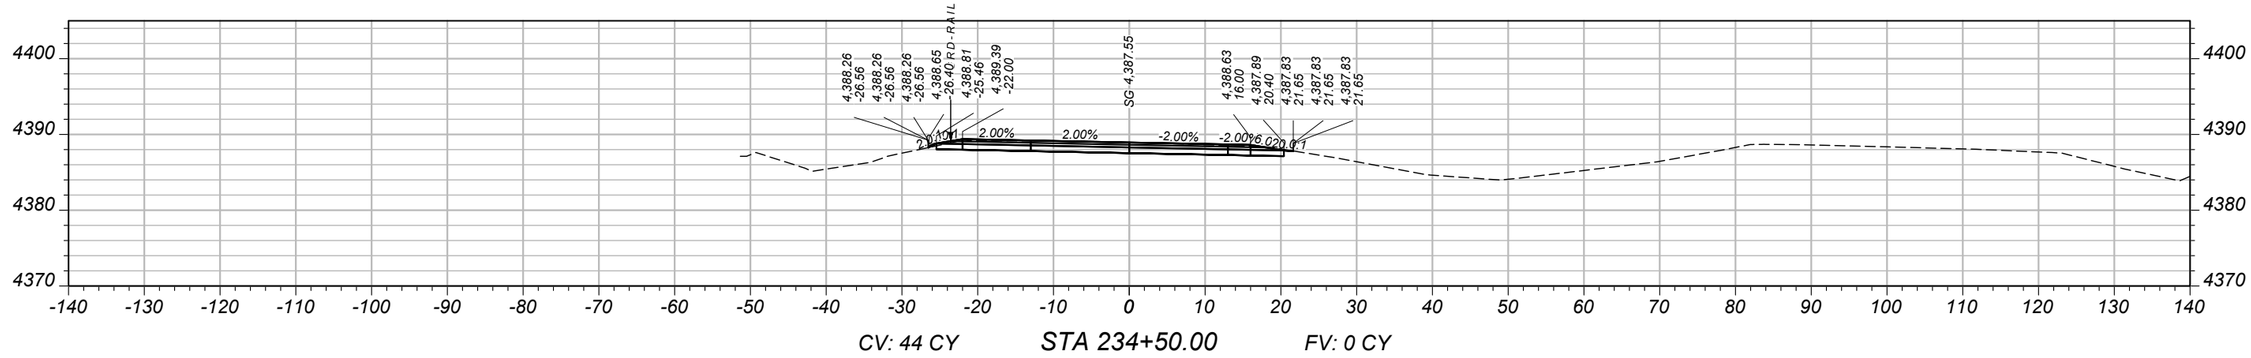

CV: 44 CY STA 234+50.00 FV: 0 CY

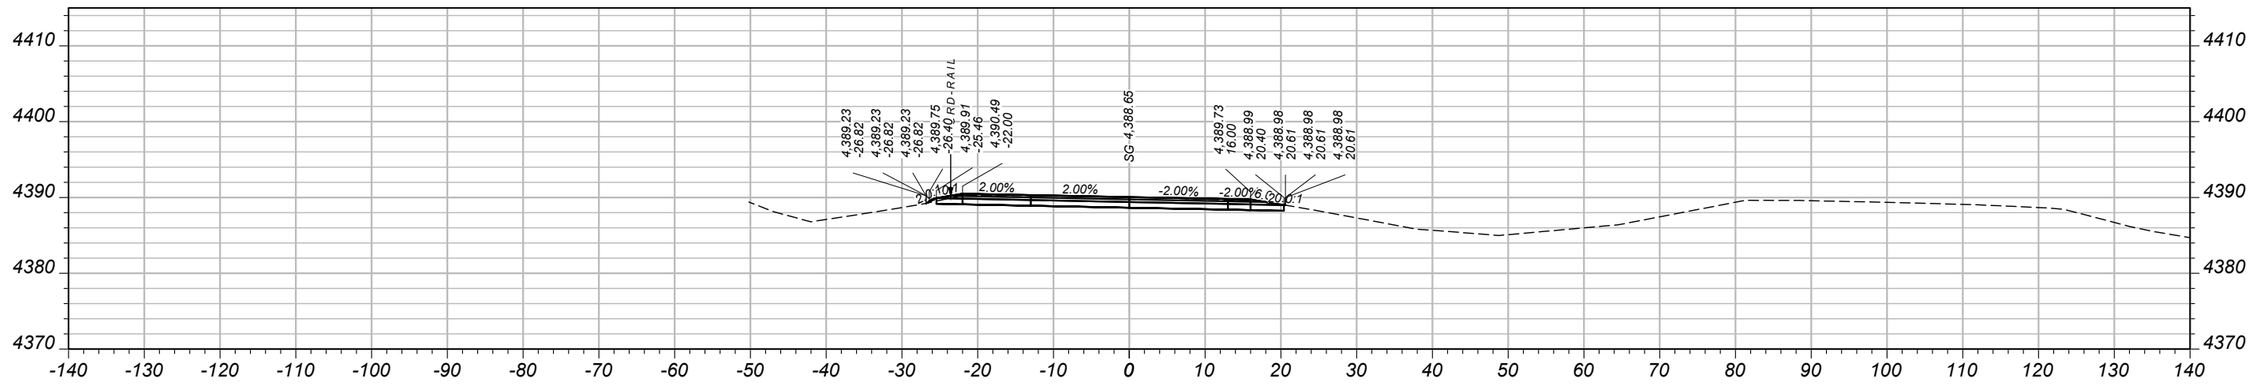

CV: 68 CY STA 234+00.00 FV: 0 CY

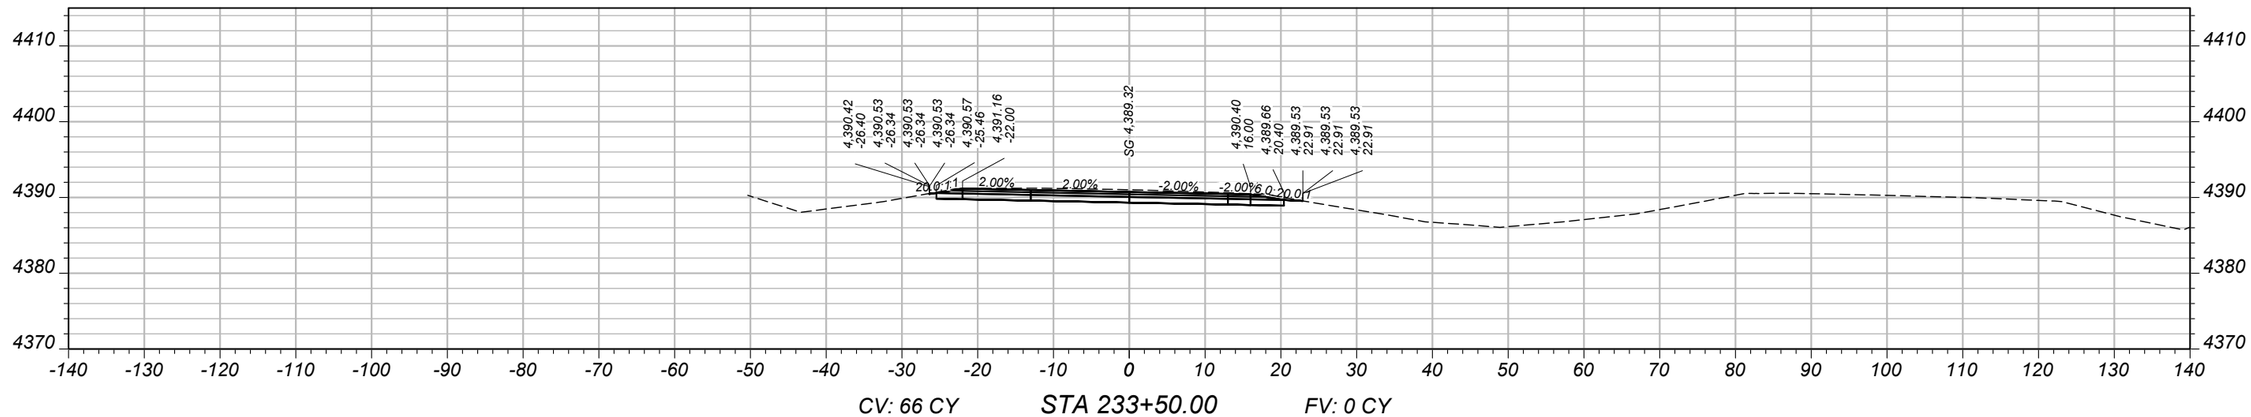

CV: 66 CY STA 233+50.00 FV: 0 CY

SHEET NO.
96

MAINLINE CROSS SECTIONS - WESTBOUND

PROJECT NAME: WHITEHALL - EAST
COUNTY: JEFFERSON
PROJECT ID: IM 90-5(101)249
UPN: 10003001

DESIGNED BY	B. BOONE	4/2026
REVIEWED BY	J. BRAZILL	5/2026
CHECKED BY	J. SOLIDAY	05/2026


10003001RDXSF011.DWG

MONTANA Department of Transportation


CROSS SECTIONS

5/18/2026 11:22 AM


AWARD COPY

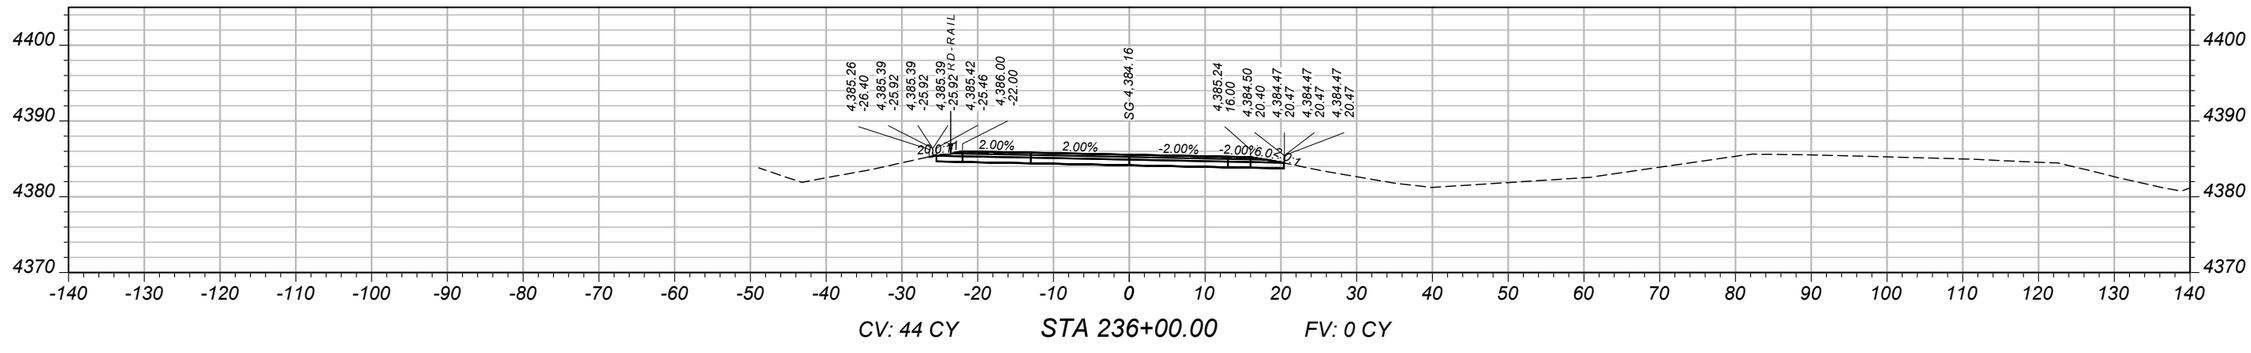

CV: 44 CY STA 236+00.00 FV: 0 CY

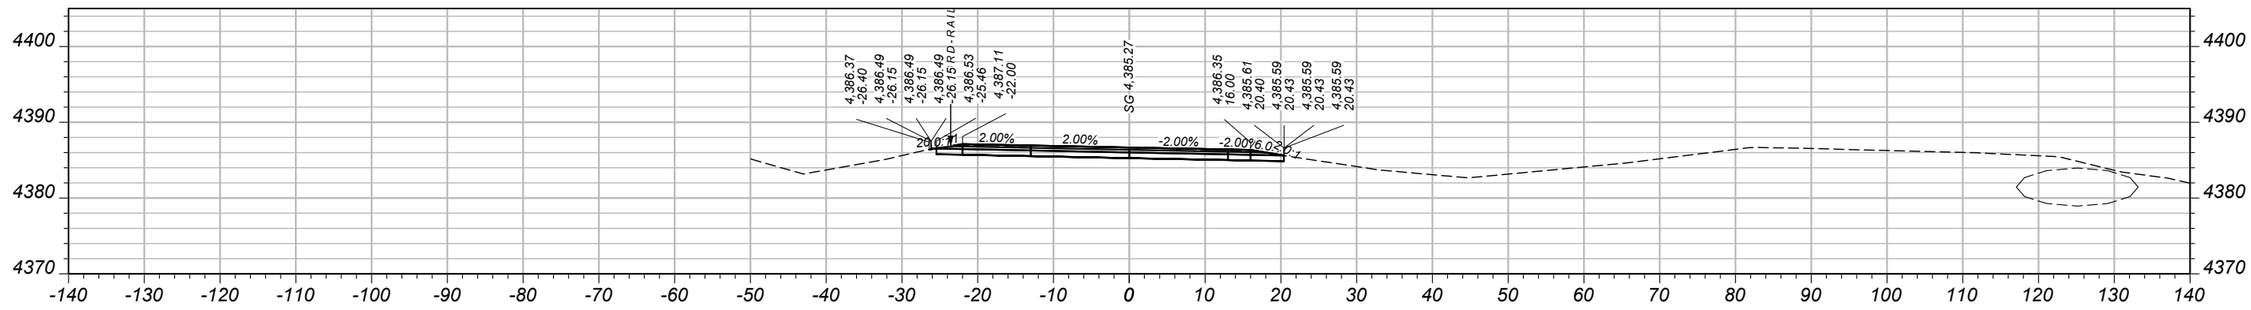

CV: 45 CY STA 235+50.00 FV: 0 CY

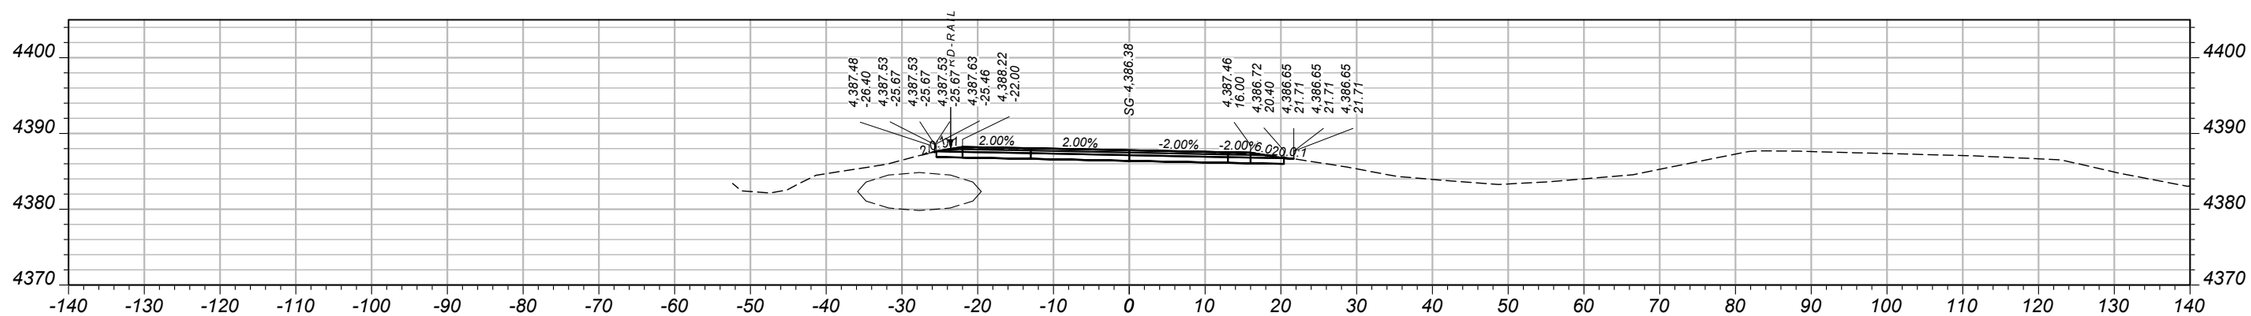

CV: 45 CY STA 235+00.00 FV: 0 CY

SHEET NO.
97

MAINLINE CROSS SECTIONS - WESTBOUND

PROJECT NAME	WHITEHALL - EAST
COUNTY	JEFFERSON
PROJECT ID	IM 90-5(101)249
UPN	10003001

DESIGNED BY	B. BOONE	4/2026
REVIEWED BY	J. BRAZILL	5/2026
CHECKED BY	J. SOLIDAY	05/2026


MONTANA
Department of Transportation

CROSS SECTIONS


10003001RDXSF011.DWG

5/18/2026 11:22 AM


AWARD COPY

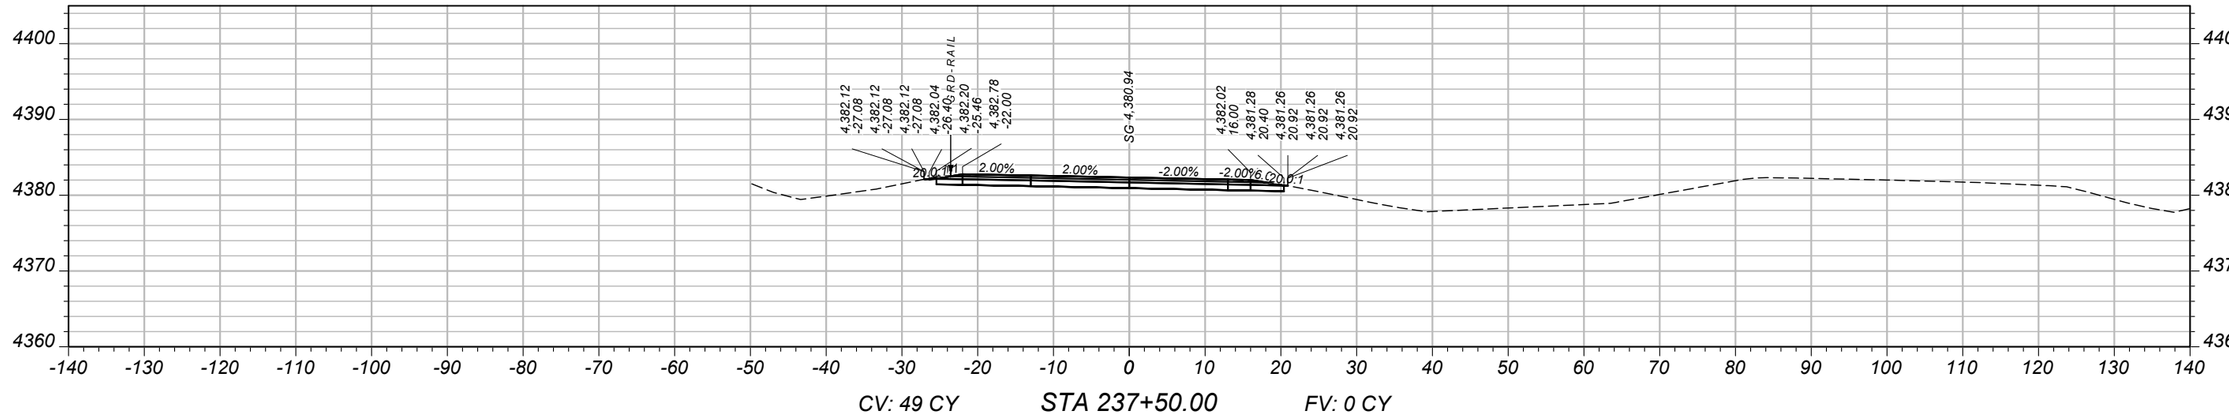

CV: 49 CY STA 237+50.00 FV: 0 CY

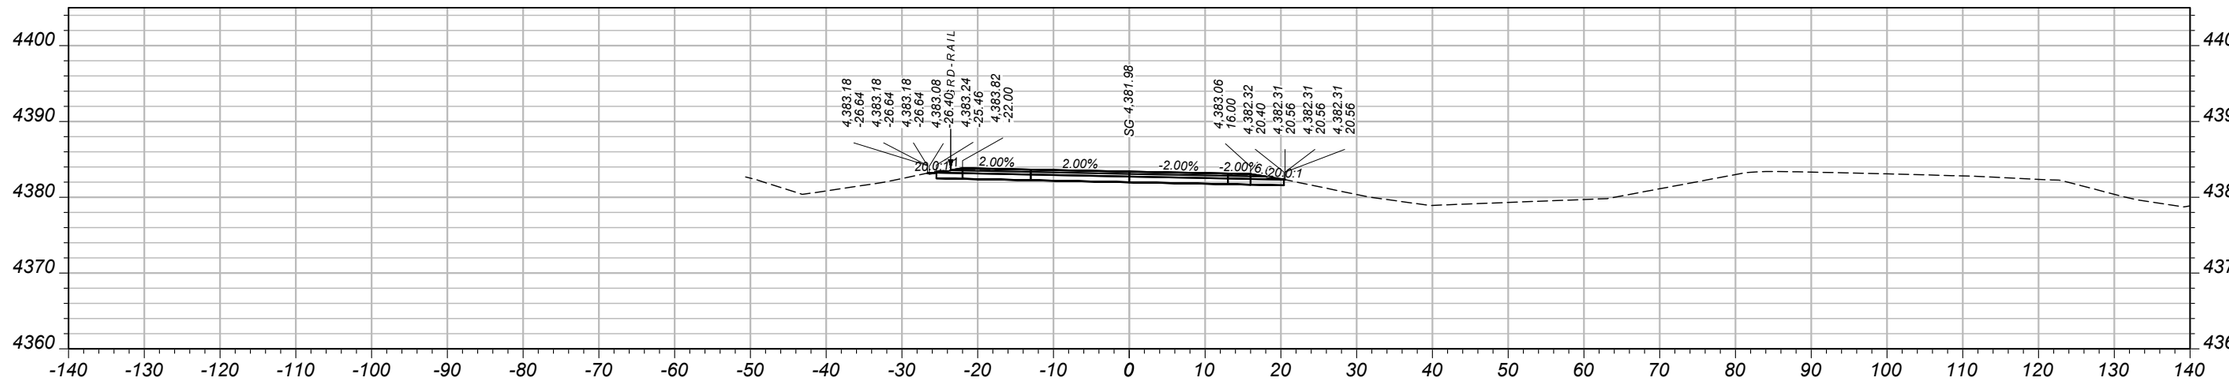

CV: 47 CY STA 237+00.00 FV: 0 CY

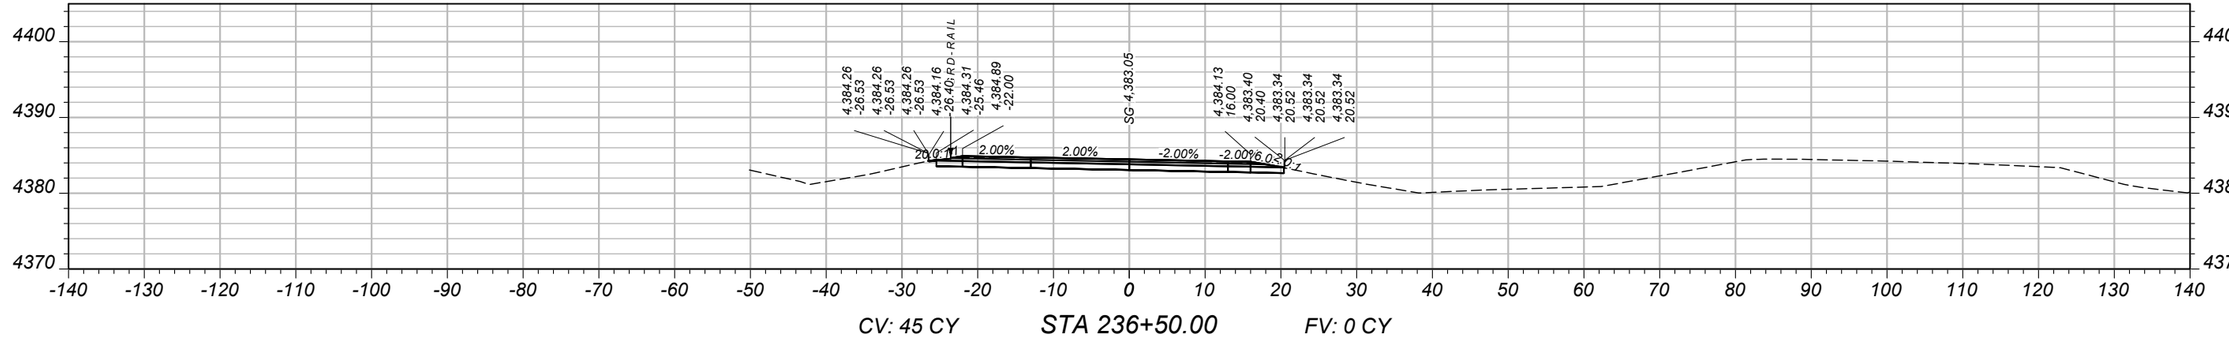

CV: 45 CY STA 236+50.00 FV: 0 CY

SHEET NO.
98

MAINLINE CROSS SECTIONS - WESTBOUND

PROJECT NAME: WHITEHALL - EAST
COUNTY: JEFFERSON
PROJECT ID: IM 90-5(101)249
UPN: 10003001


DESIGNED BY		4/2026
B. BOONE	REVIEWED BY	5/2026
J. BRAZILL	CHECKED BY	05/2026
J. SOLIDAY	10003001RDXSF011.DWG	

MONTANA
Department of Transportation


CROSS SECTIONS

5/18/2026 11:22 AM


AWARD COPY

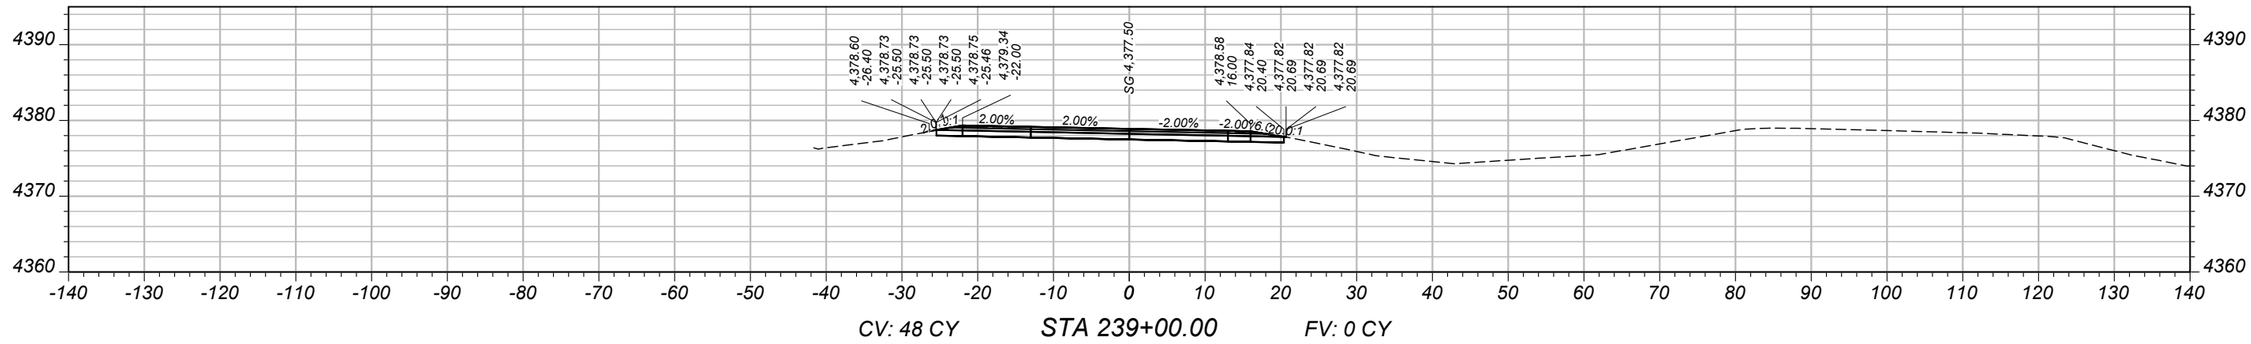

CV: 48 CY STA 239+00.00 FV: 0 CY

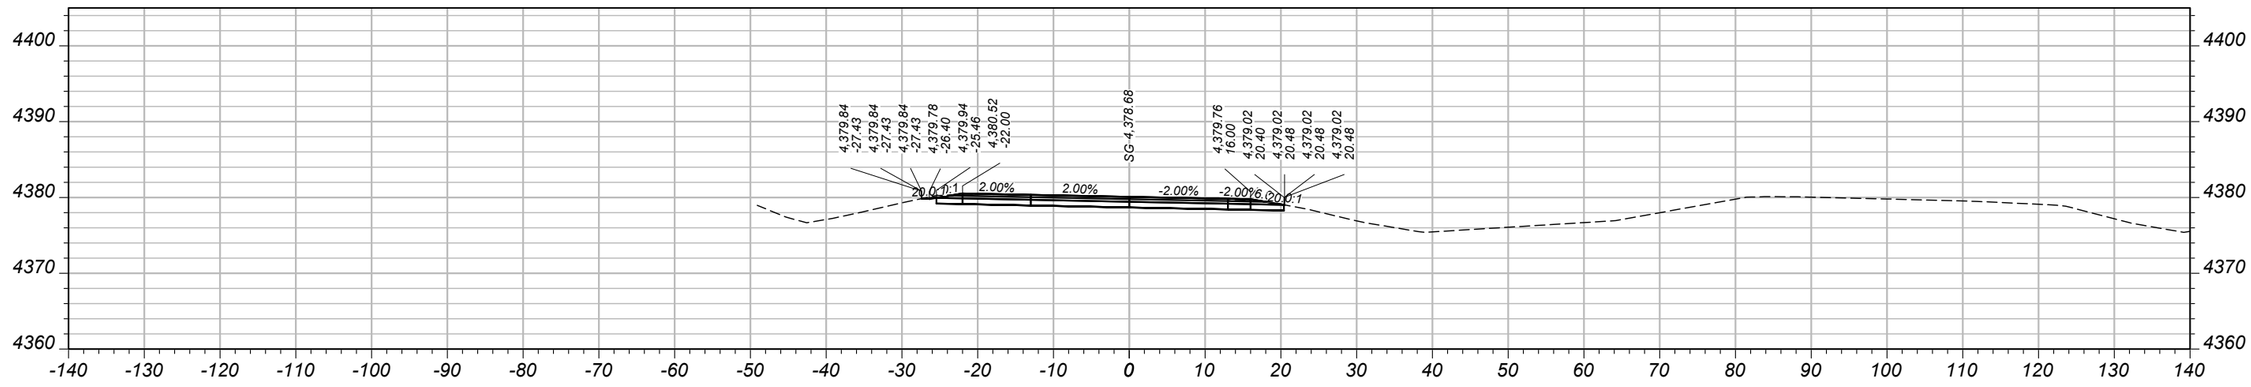

CV: 48 CY STA 238+50.00 FV: 0 CY

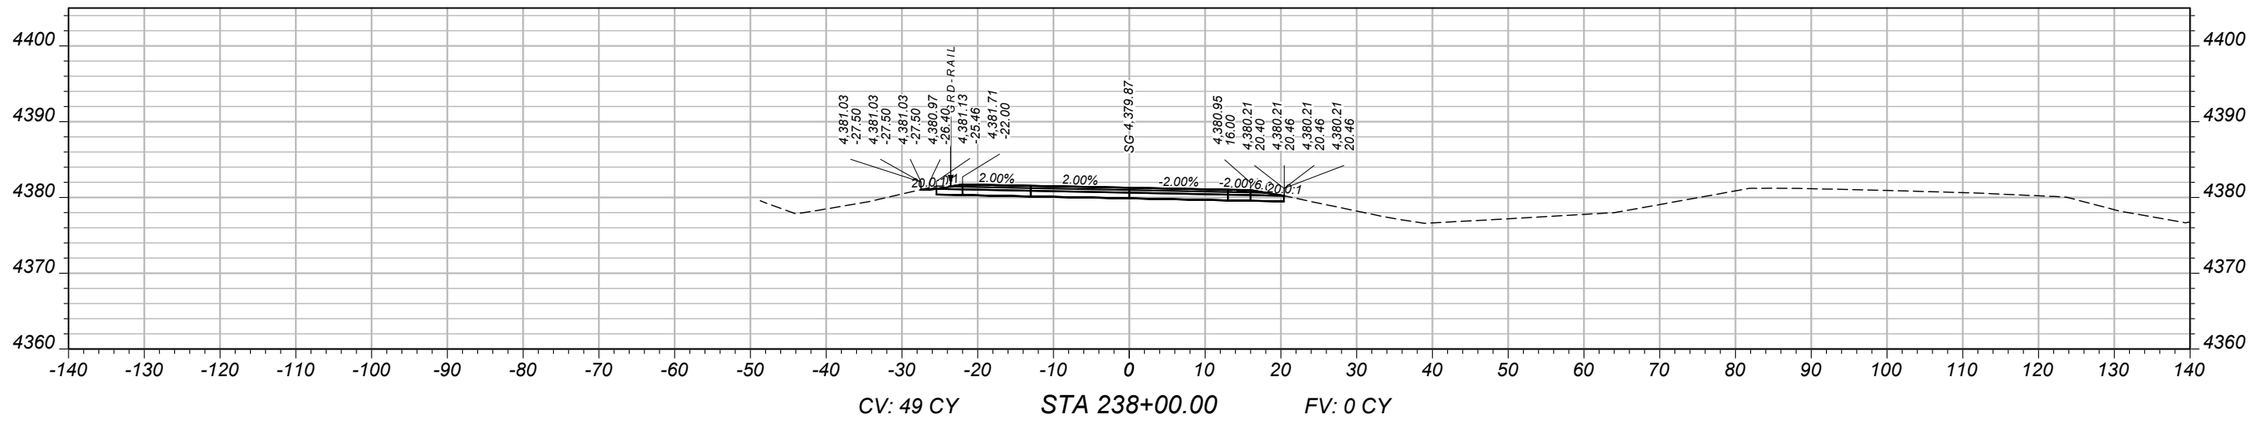

CV: 49 CY STA 238+00.00 FV: 0 CY

SHEET NO.
99

MAINLINE CROSS SECTIONS - WESTBOUND

PROJECT NAME: WHITEHALL - EAST
COUNTY: JEFFERSON
PROJECT ID: IM 90-5(101)249
UPN: 10003001

DESIGNED BY	B. BOONE	4/2026
REVIEWED BY	J. BRAZILL	5/2026
CHECKED BY	J. SOLIDAY	05/2026


10003001RDXSF011.DWG

MONTANA
Department of Transportation


CROSS SECTIONS

5/18/2026 11:22 AM


AWARD COPY

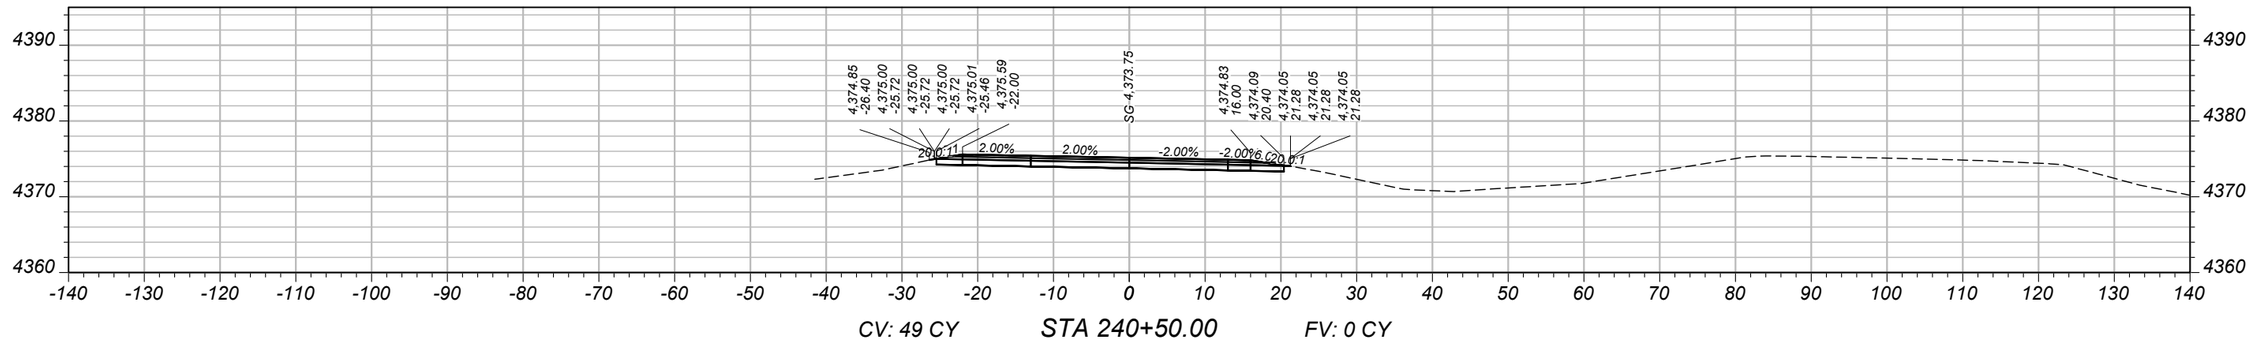

CV: 49 CY STA 240+50.00 FV: 0 CY

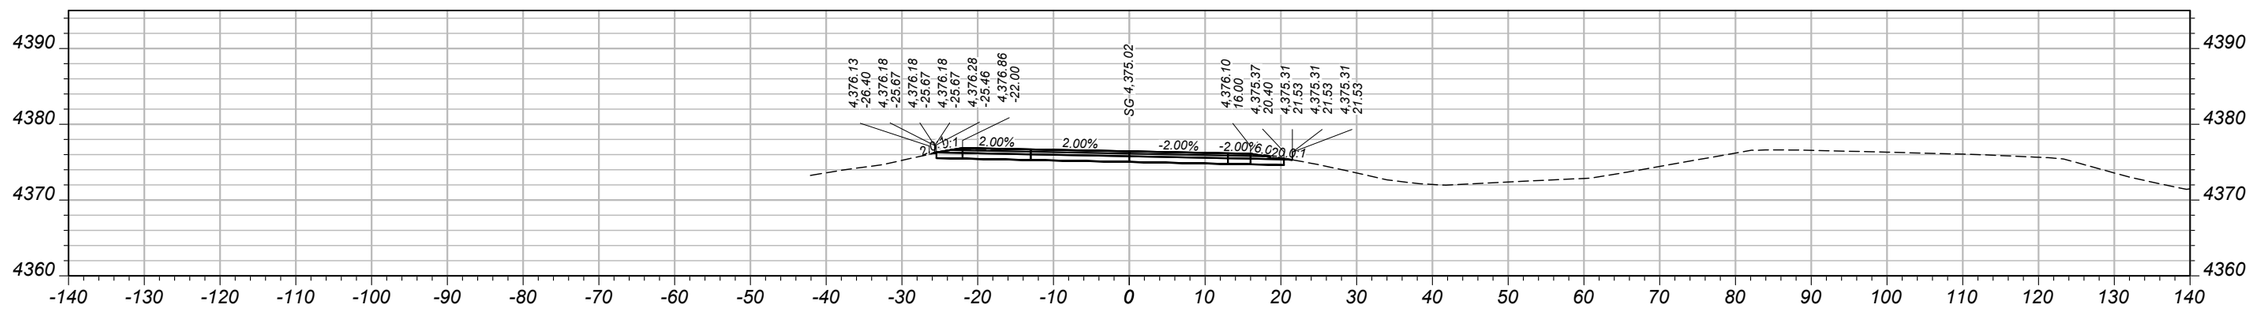

CV: 49 CY STA 240+00.00 FV: 0 CY

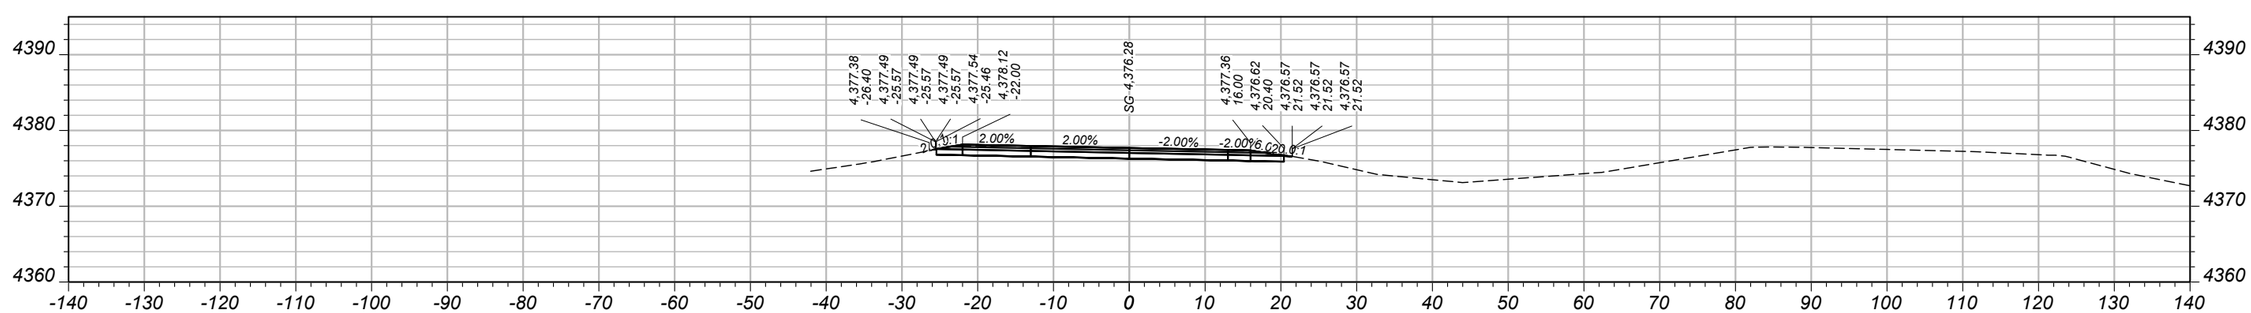

CV: 47 CY STA 239+50.00 FV: 0 CY

SHEET NO.
100

MAINLINE CROSS SECTIONS - WESTBOUND

PROJECT NAME: WHITEHALL - EAST
COUNTY: JEFFERSON
PROJECT ID: IM 90-5(101)249
UPN: 10003001

DESIGNED BY	4/2026		
B. BOONE			
REVIEWED BY	5/2026		
J. BRAZILL			
CHECKED BY	05/2026		
J. SOLIDAY			


MONTANA
Department of Transportation

CROSS SECTIONS


10003001RDXSF011.DWG

5/18/2026 11:22 AM


AWARD COPY

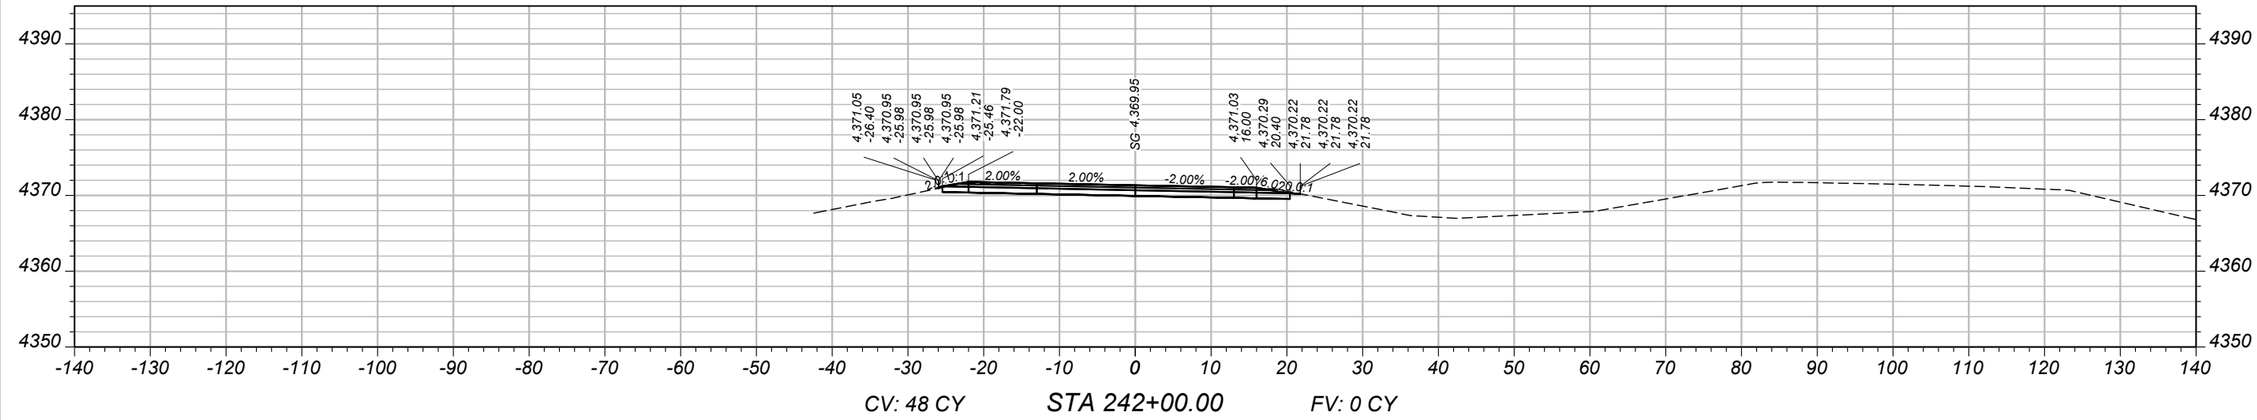

CV: 48 CY STA 242+00.00 FV: 0 CY

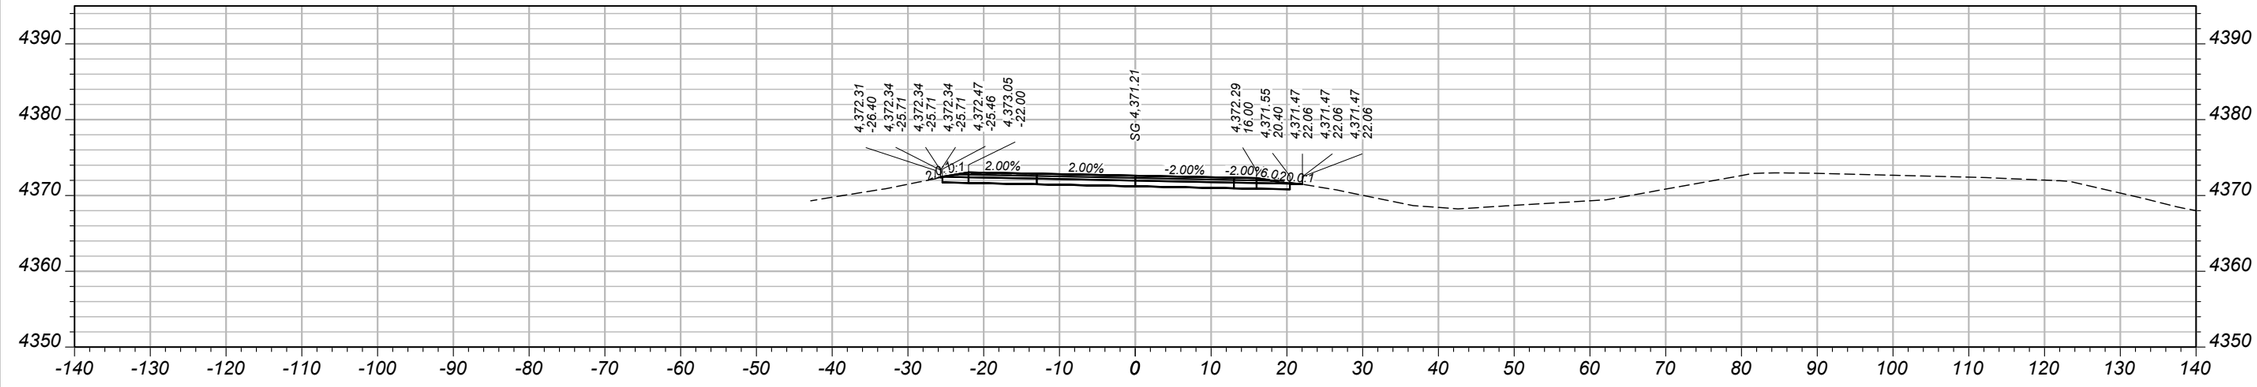

CV: 49 CY STA 241+50.00 FV: 0 CY

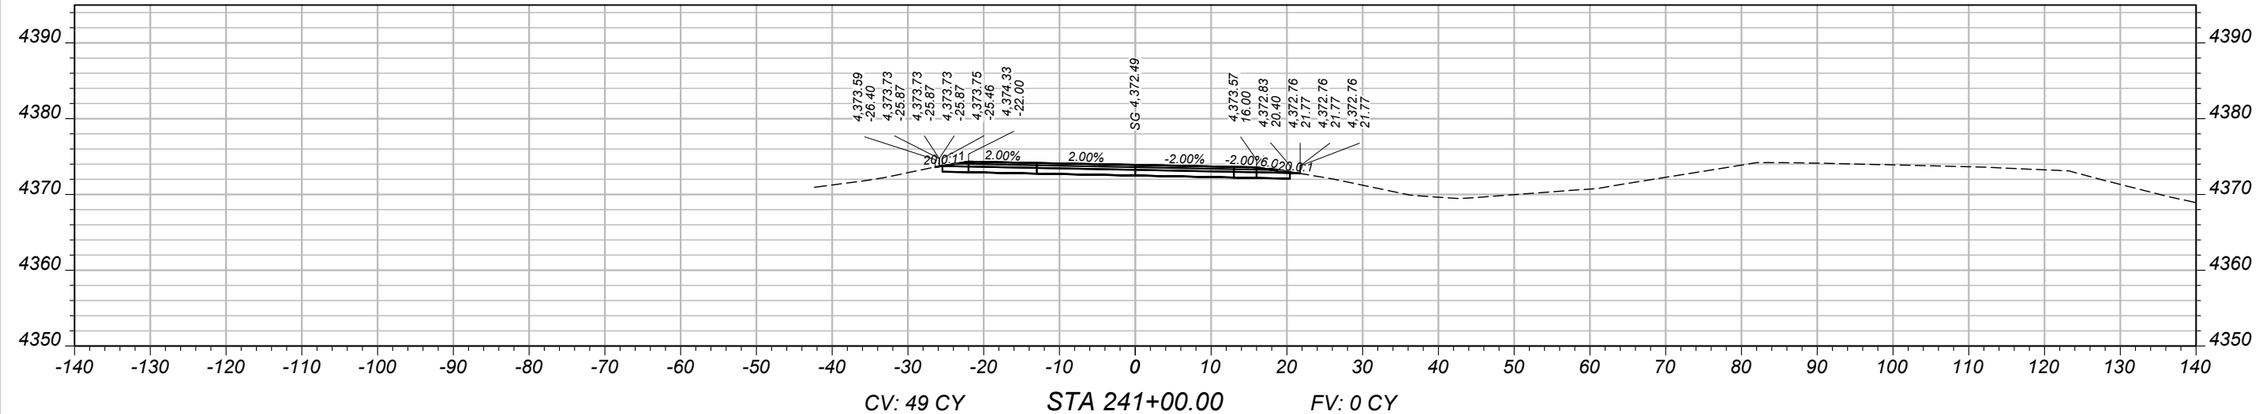

CV: 49 CY STA 241+00.00 FV: 0 CY

SHEET NO. 101

MAINLINE CROSS SECTIONS - WESTBOUND

PROJECT NAME: WHITEHALL - EAST
COUNTY: JEFFERSON
PROJECT ID: IM 90-5(101)249
UPN: 10003001

DESIGNED BY	B. BOONE	4/2026
REVIEWED BY	J. BRAZILL	5/2026
CHECKED BY	J. SOLIDAY	05/2026


10003001RDXSF011.DWG

MONTANA Department of Transportation


CROSS SECTIONS

5/18/2026 11:22 AM


AWARD COPY

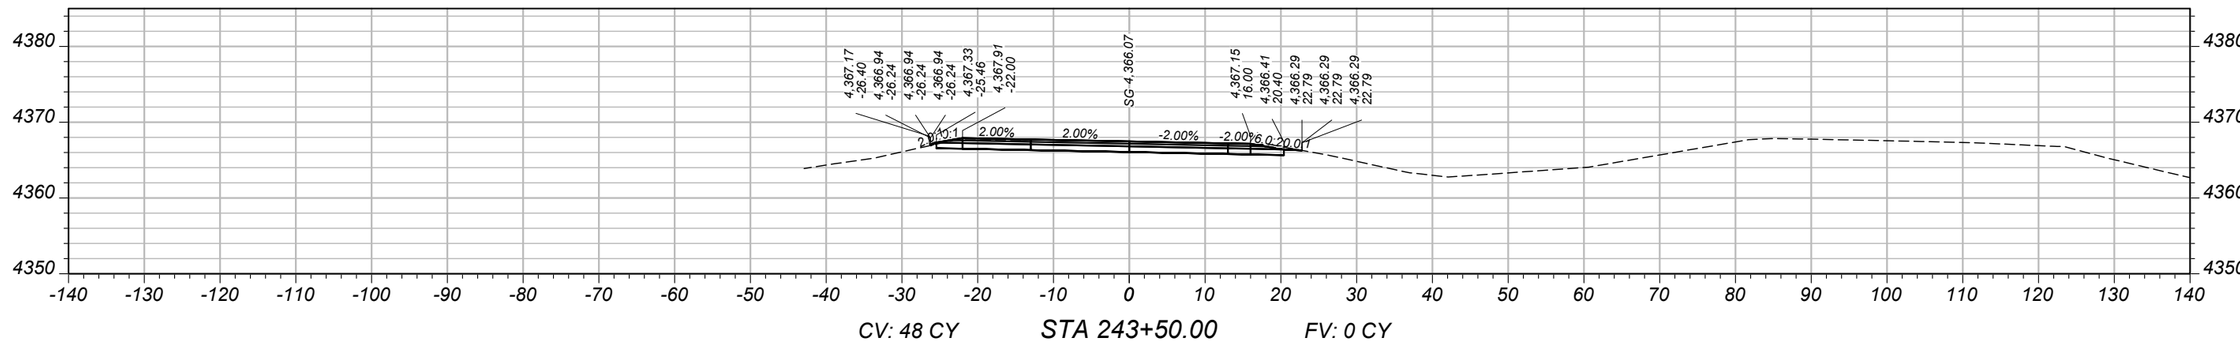

CV: 48 CY STA 243+50.00 FV: 0 CY

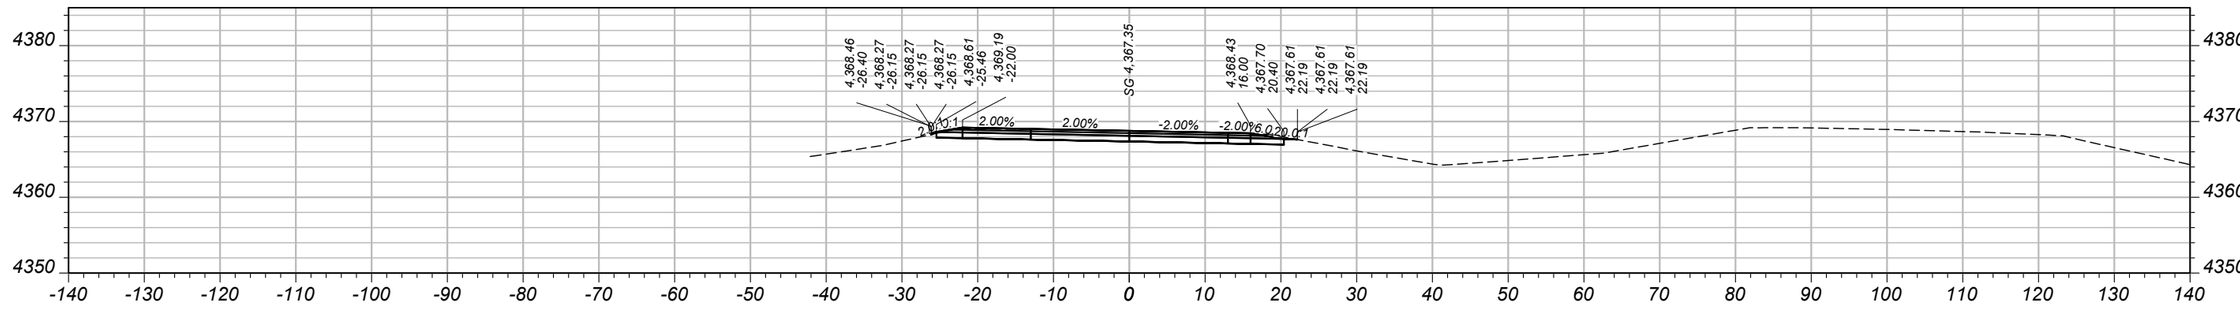

CV: 48 CY STA 243+00.00 FV: 0 CY

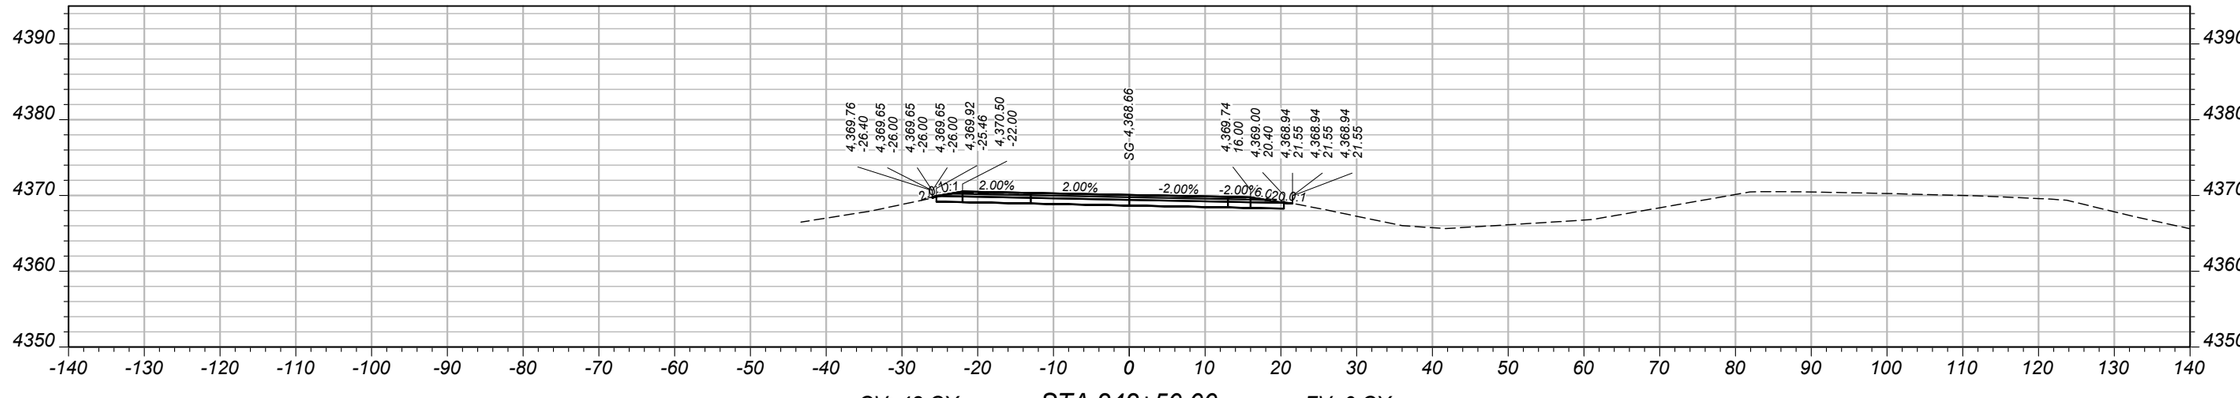

CV: 48 CY STA 242+50.00 FV: 0 CY

SHEET NO.
102

MAINLINE CROSS SECTIONS - WESTBOUND

PROJECT NAME: WHITEHALL - EAST
COUNTY: JEFFERSON
PROJECT ID: IM 90-5(101)249
UPN: 10003001

DESIGNED BY		REVIEWED BY		CHECKED BY	
B. BOONE	4/2026	J. BRAZILL	5/2026	J. SOLIDAY	05/2026


10003001RDXSF011.DWG

MONTANA
Department of Transportation


CROSS SECTIONS

5/18/2026 11:22 AM


AWARD COPY

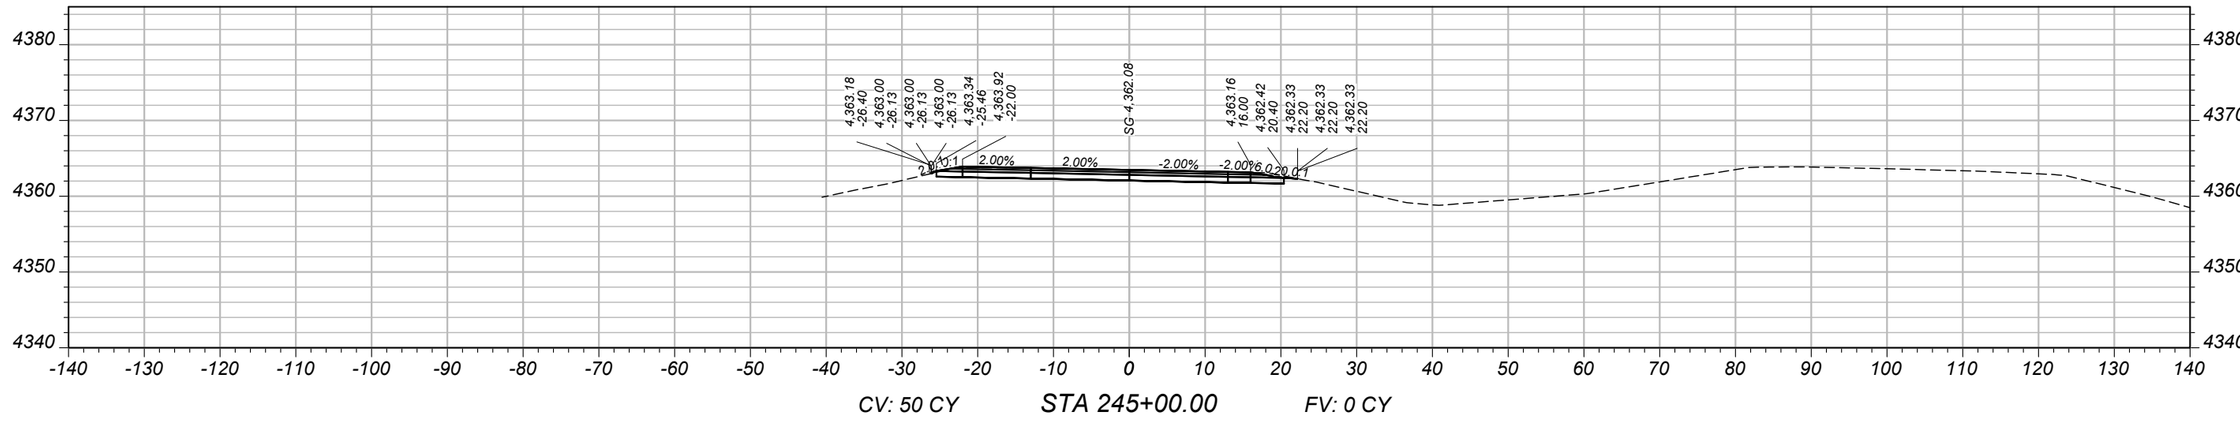

CV: 50 CY STA 245+00.00 FV: 0 CY

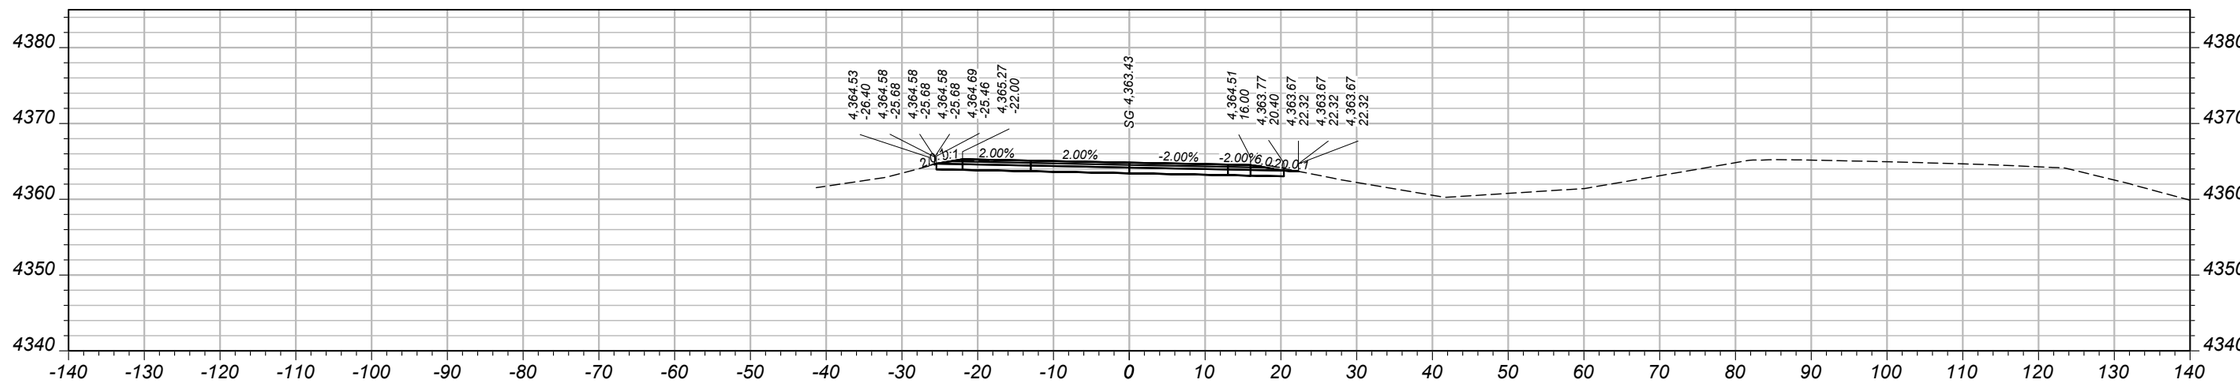

CV: 49 CY STA 244+50.00 FV: 0 CY

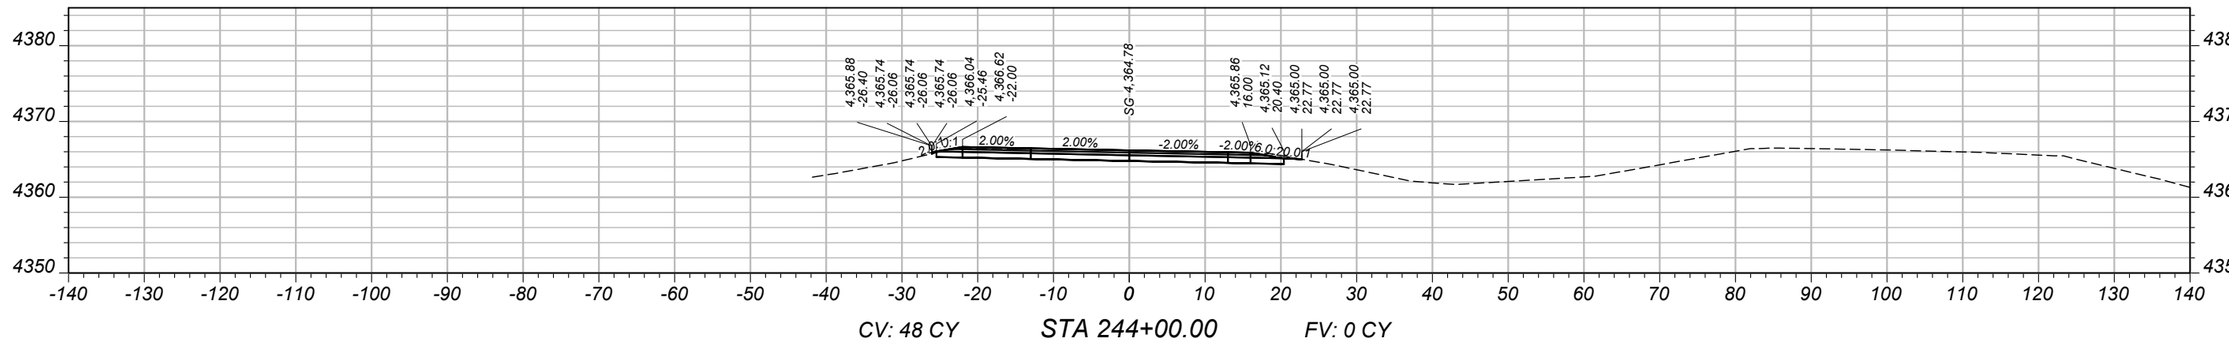

CV: 48 CY STA 244+00.00 FV: 0 CY

SHEET NO.
103

MAINLINE CROSS SECTIONS - WESTBOUND

PROJECT NAME: WHITEHALL - EAST
COUNTY: JEFFERSON
PROJECT ID: IM 90-5(101)249
UPN: 10003001

DESIGNED BY	B. BOONE	4/2026
REVIEWED BY	J. BRAZILL	5/2026
CHECKED BY	J. SOLIDAY	05/2026


MONTANA Department of Transportation


CROSS SECTIONS


5/18/2026 11:22 AM

10003001RDXSF011.DWG

AWARD COPY

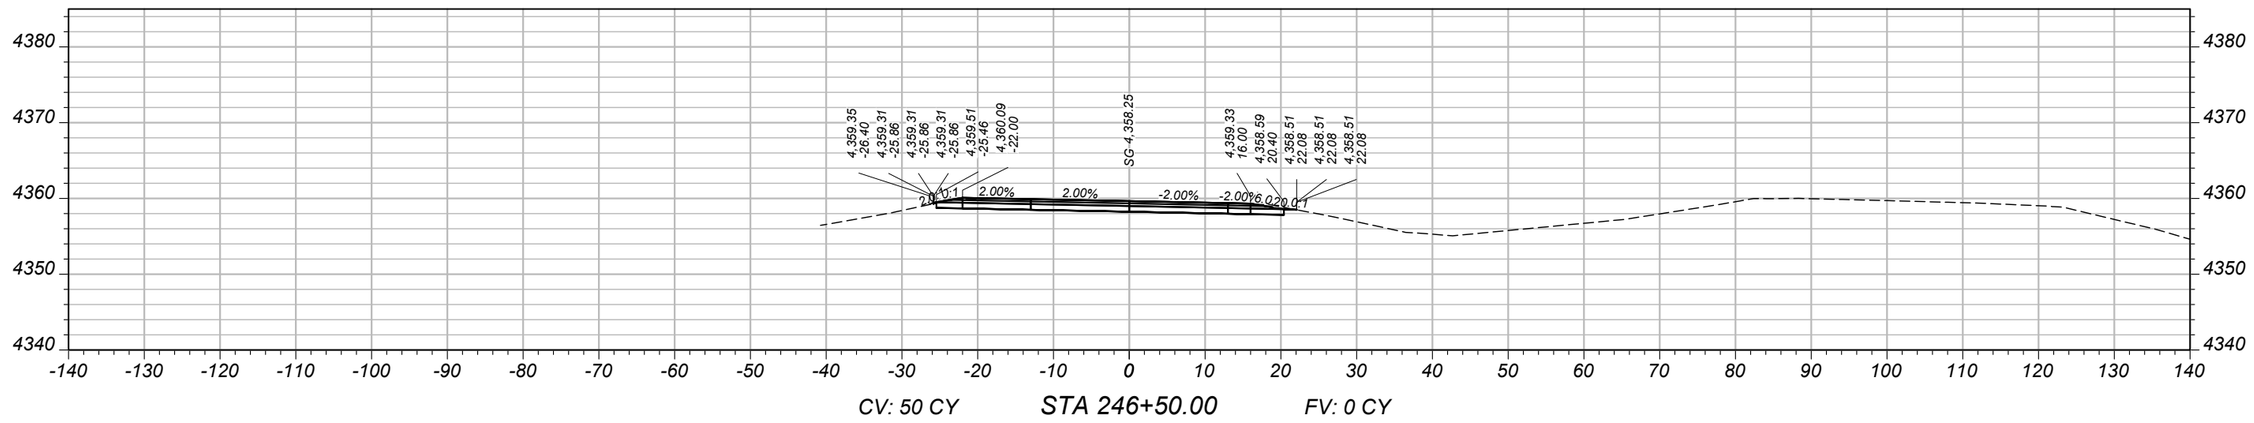

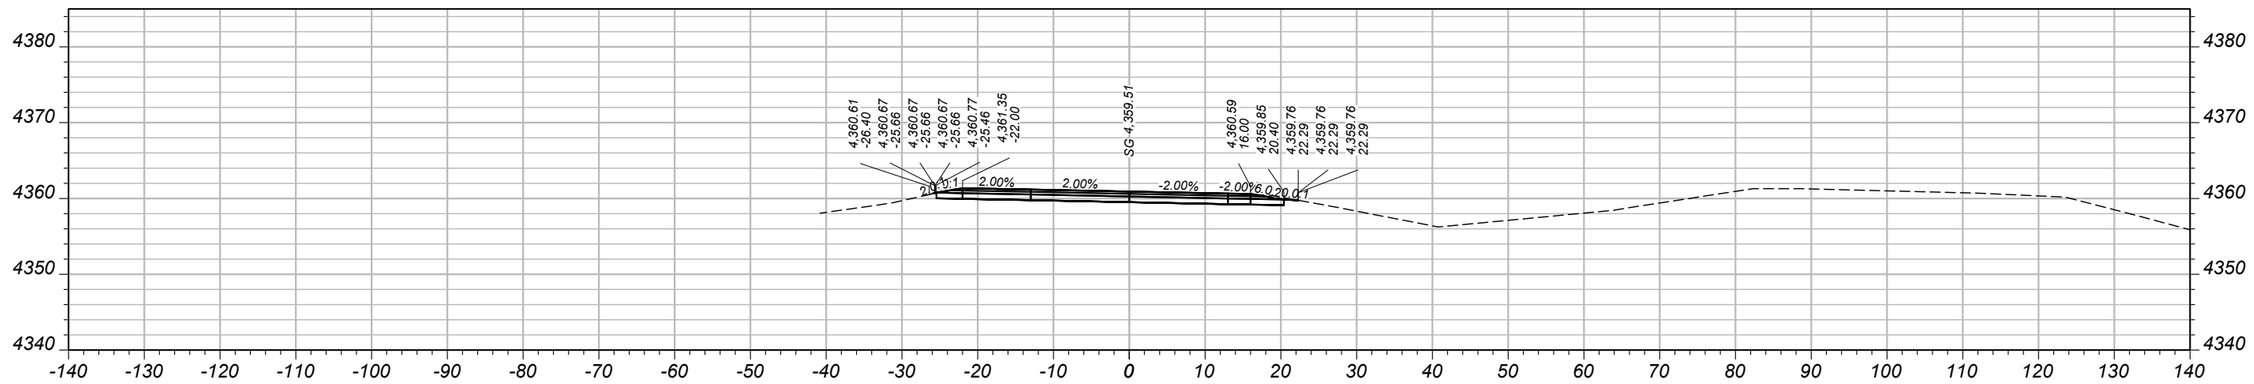

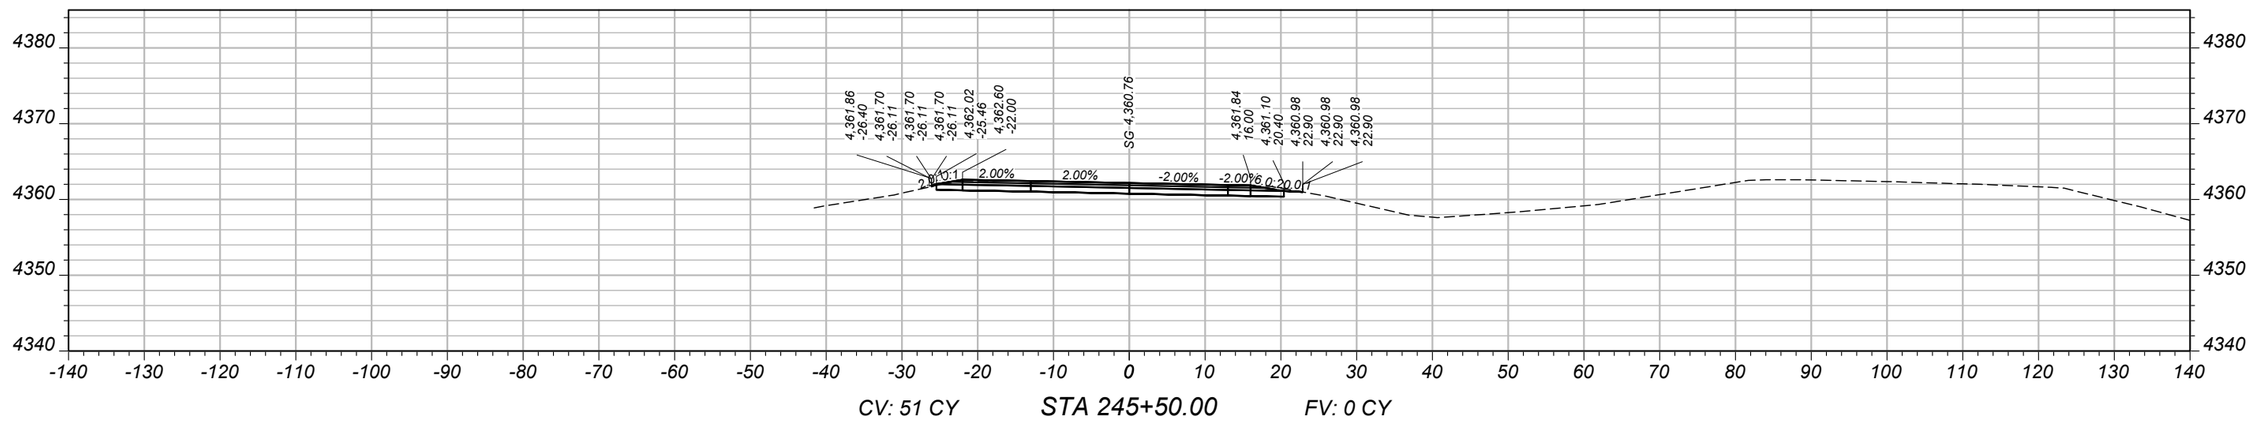

SHEET NO.
104

MAINLINE CROSS SECTIONS - WESTBOUND

PROJECT NAME: WHITEHALL - EAST
COUNTY: JEFFERSON
PROJECT ID: IM 90-5(101)249
UPN: 10003001

DESIGNED BY	B. BOONE	4/2026
REVIEWED BY	J. BRAZILL	5/2026
CHECKED BY	J. SOLIDAY	05/2026


10003001RDXSF011.DWG

MONTANA
Department of Transportation


CROSS SECTIONS

5/18/2026 11:22 AM


AWARD COPY

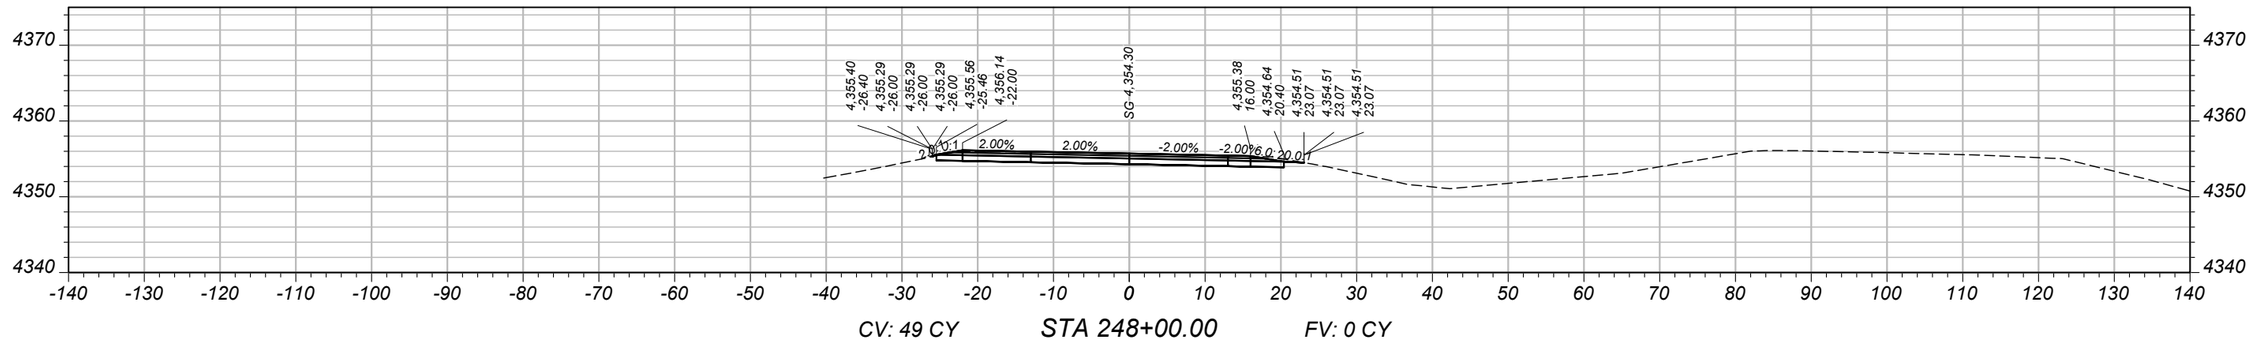

CV: 49 CY STA 248+00.00 FV: 0 CY

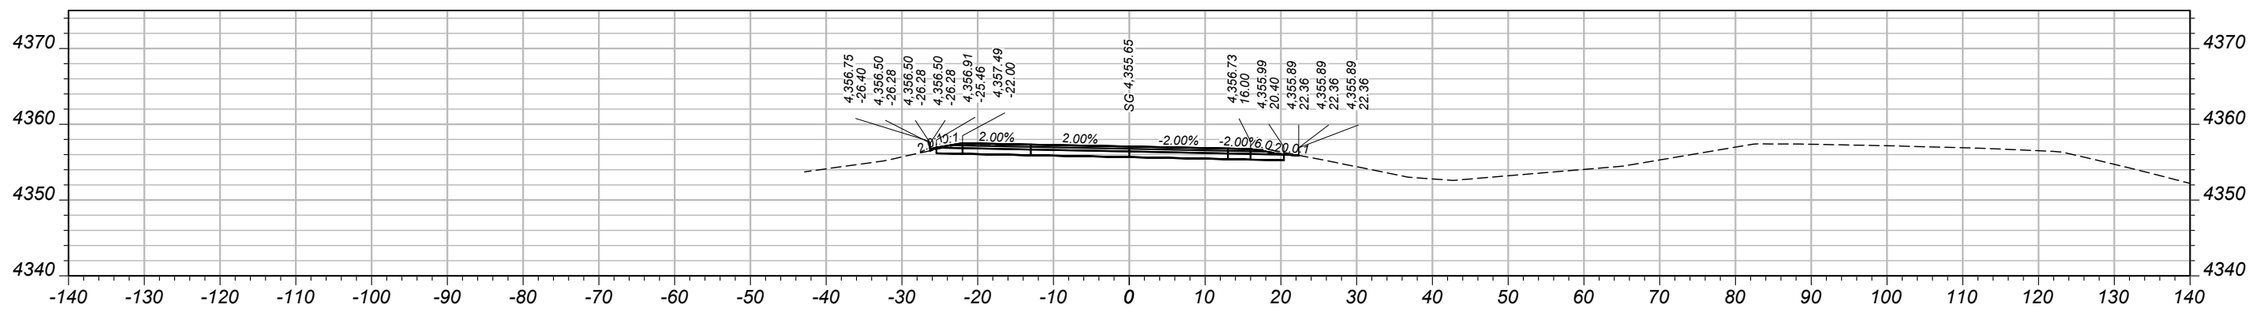

CV: 49 CY STA 247+50.00 FV: 0 CY

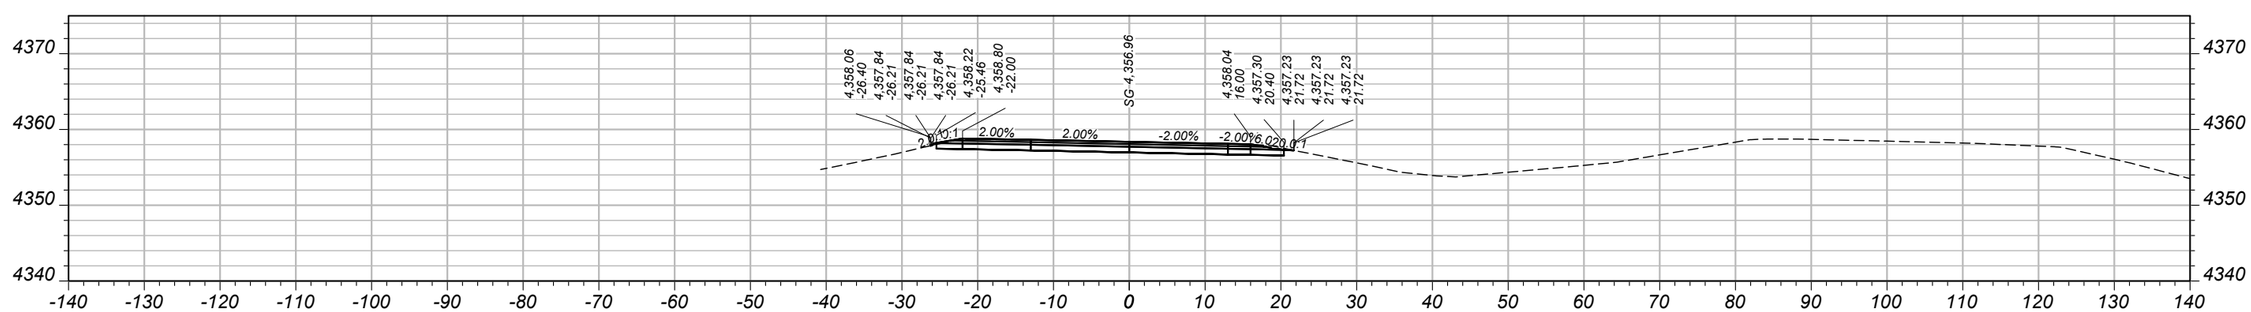

CV: 49 CY STA 247+00.00 FV: 0 CY

SHEET NO.
105

MAINLINE CROSS SECTIONS - WESTBOUND

PROJECT NAME: WHITEHALL - EAST
COUNTY: JEFFERSON
PROJECT ID: IM 90-5(101)249
UPN: 10003001

DESIGNED BY	B. BOONE	4/2026	
REVIEWED BY	J. BRAZILL	5/2026	
CHECKED BY	J. SOLIDAY	05/2026	


MONTANA Department of Transportation

CROSS SECTIONS


10003001RDXSF011.DWG

5/18/2026 11:22 AM


AWARD COPY

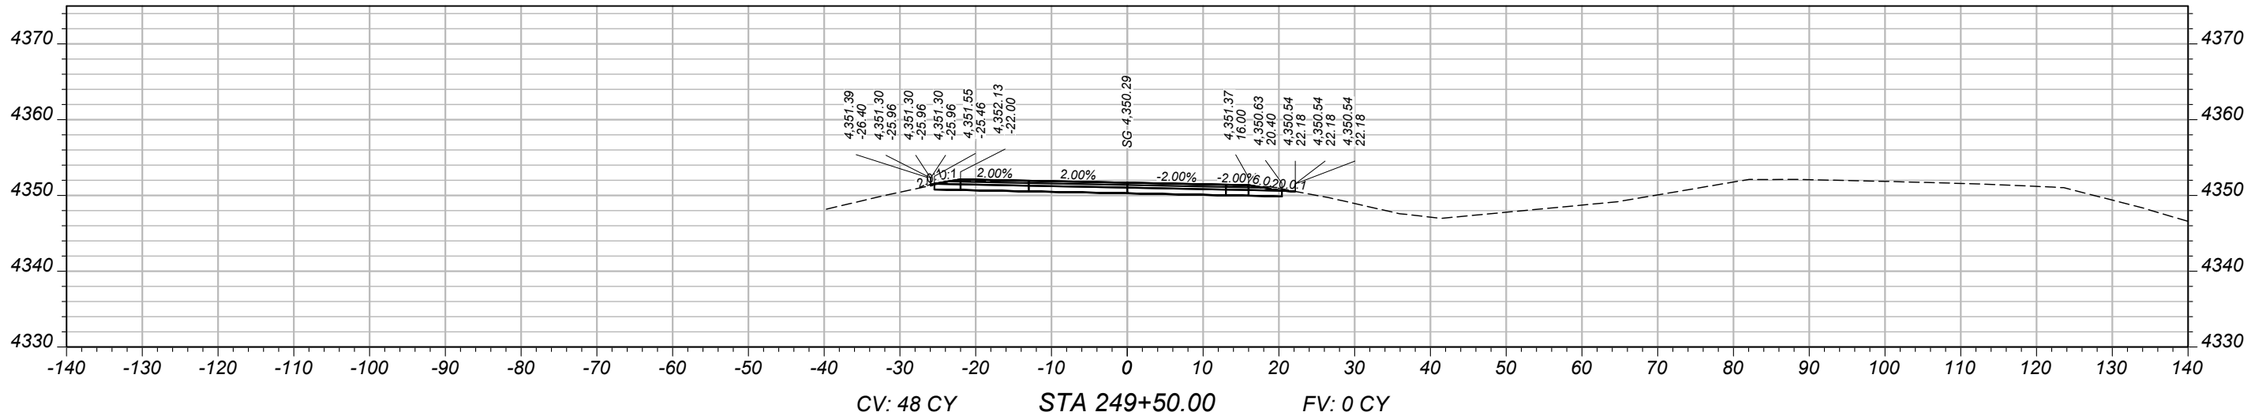

CV: 48 CY STA 249+50.00 FV: 0 CY

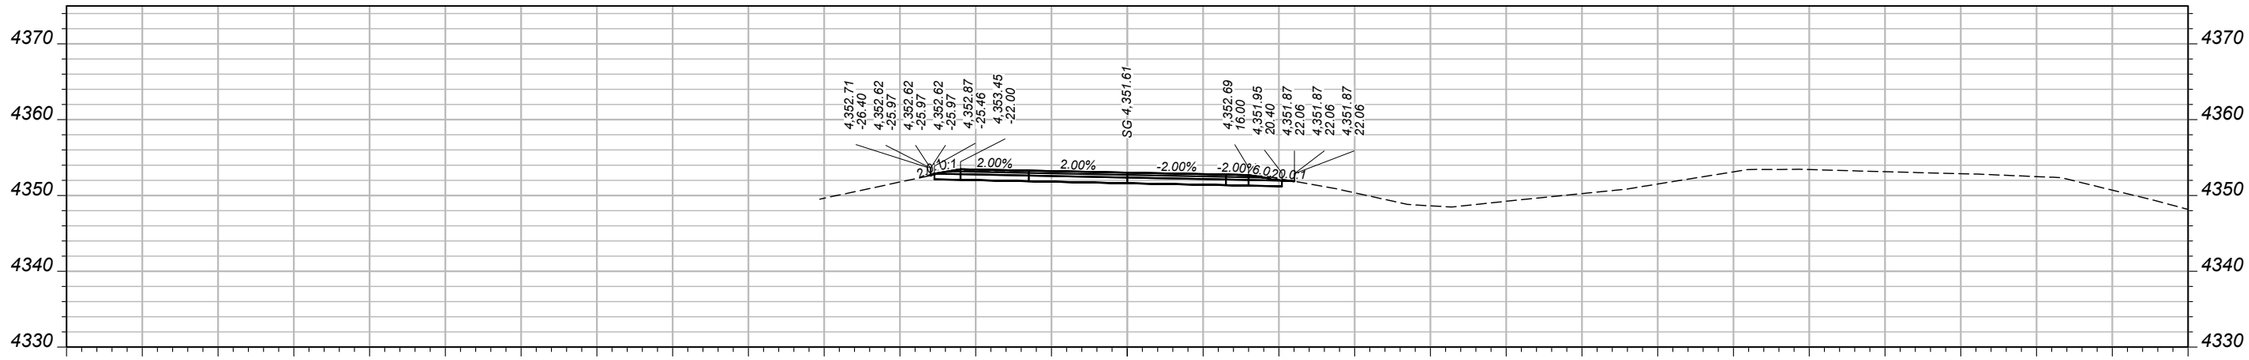

CV: 48 CY STA 249+00.00 FV: 0 CY

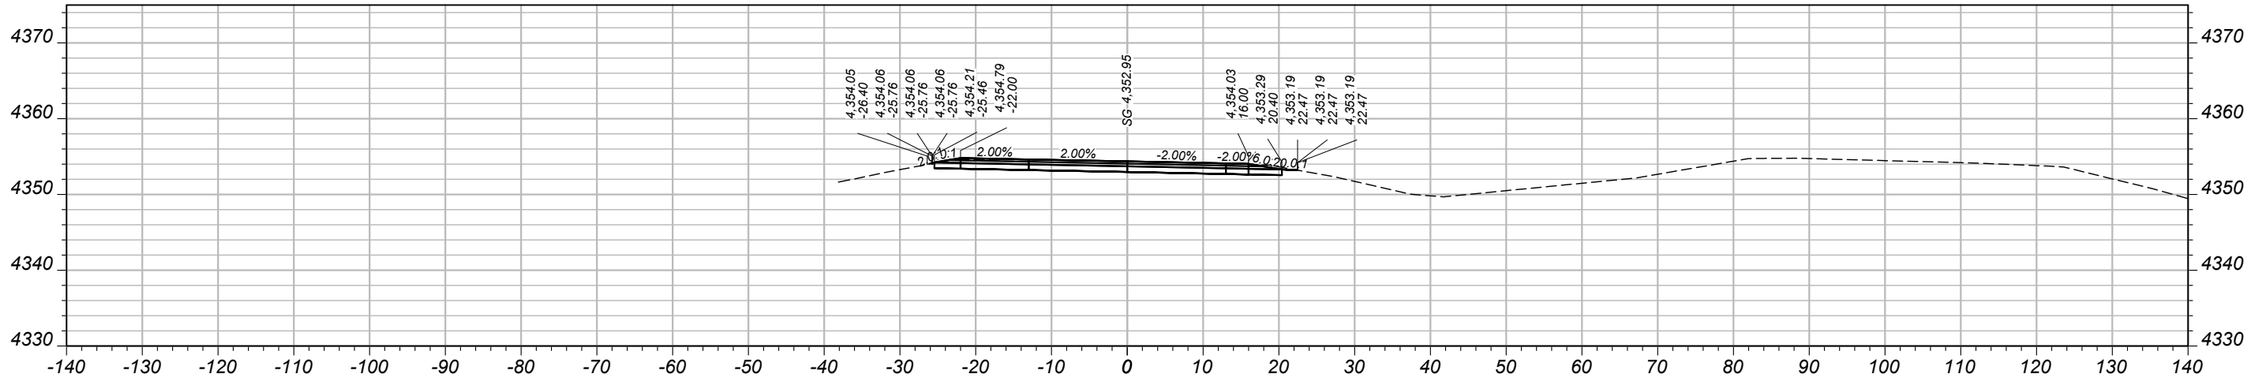

CV: 49 CY STA 248+50.00 FV: 0 CY

SHEET NO.
106

MAINLINE CROSS SECTIONS - WESTBOUND

PROJECT NAME: WHITEHALL - EAST
COUNTY: JEFFERSON
PROJECT ID: IM 90-5(101)249
UPN: 10003001

DESIGNED BY	4/2026		
B. BOONE			
REVIEWED BY	5/2026		
J. BRAZILL			
CHECKED BY	05/2026		
J. SOLIDAY			


MONTANA
Department of Transportation


CROSS SECTIONS


5/18/2026 11:23 AM

10003001RDXSF011.DWG

AWARD COPY

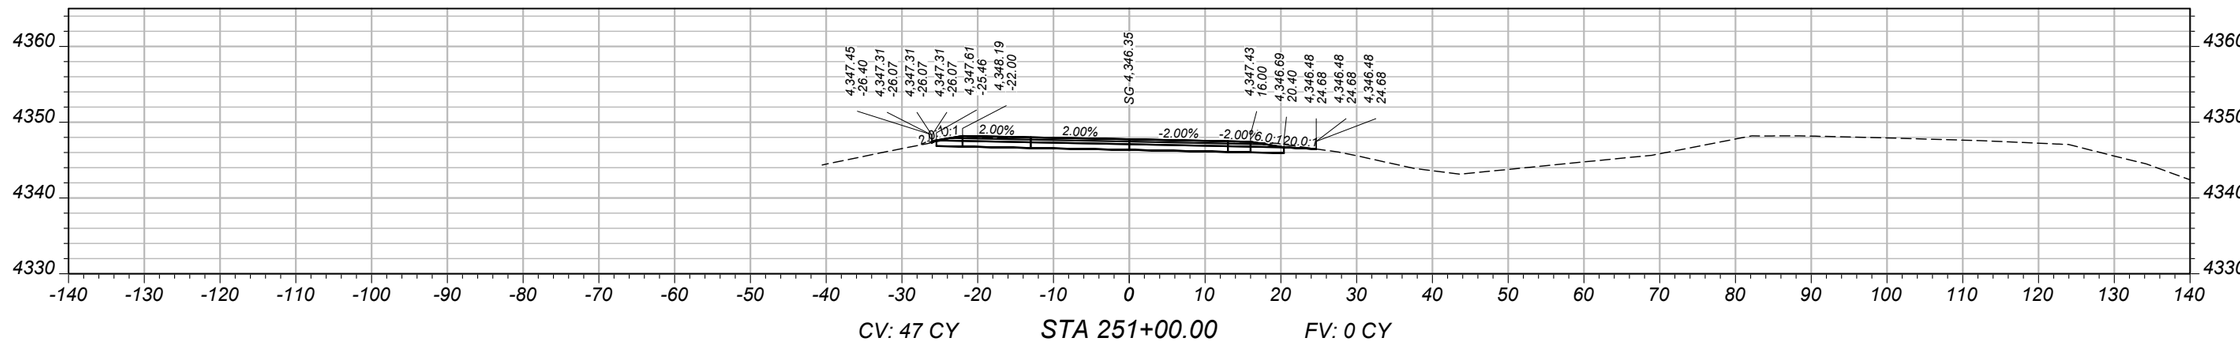

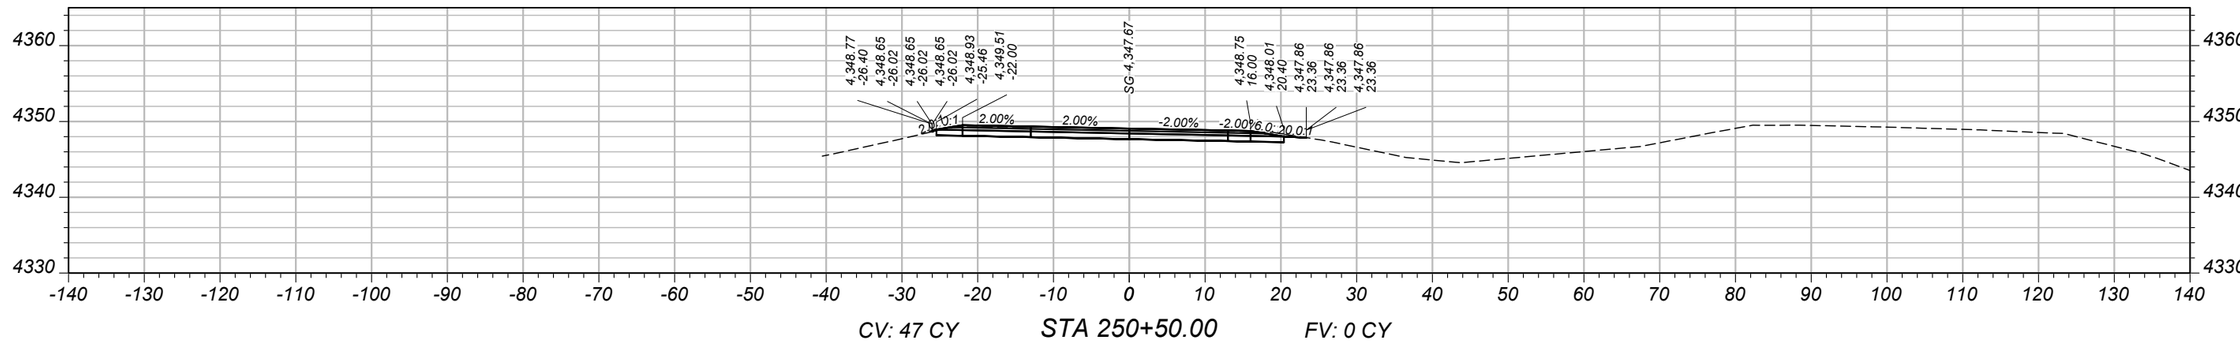

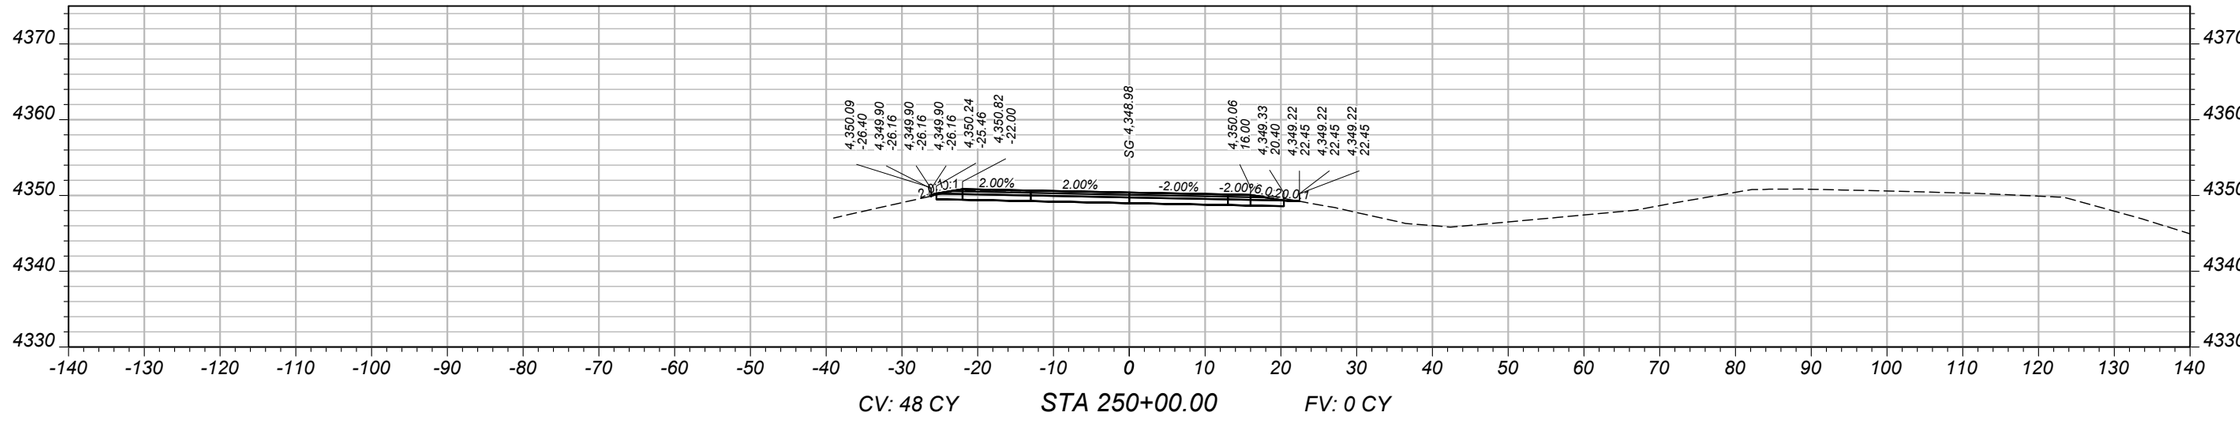

SHEET NO.
107

MAINLINE CROSS SECTIONS - WESTBOUND

PROJECT NAME: WHITEHALL - EAST
COUNTY: JEFFERSON
PROJECT ID: IM 90-5(101)249
UPN: 10003001

DESIGNED BY		REVIEWED BY		CHECKED BY	
B. BOONE	4/2026	J. BRAZILL	5/2026	J. SOLIDAY	05/2026


10003001RDXSF011.DWG


MONTANA
Department of Transportation


CROSS SECTIONS

5/18/2026 11:23 AM

AWARD COPY

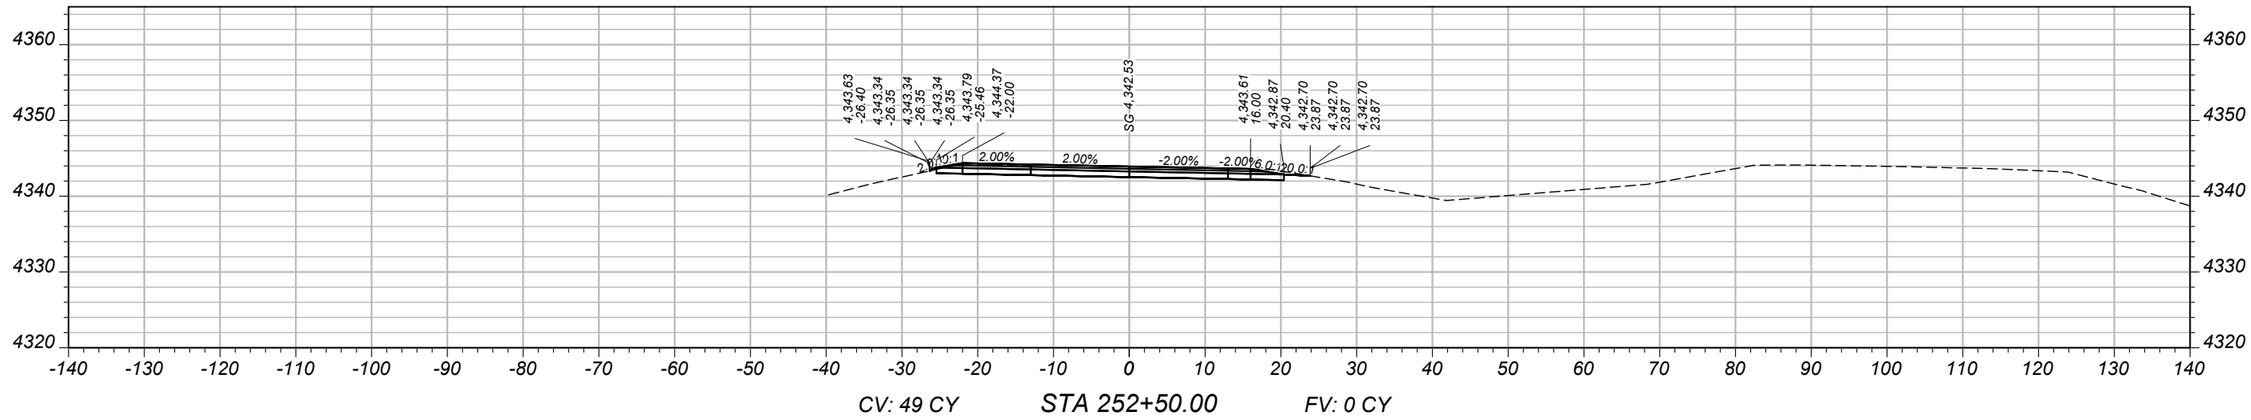

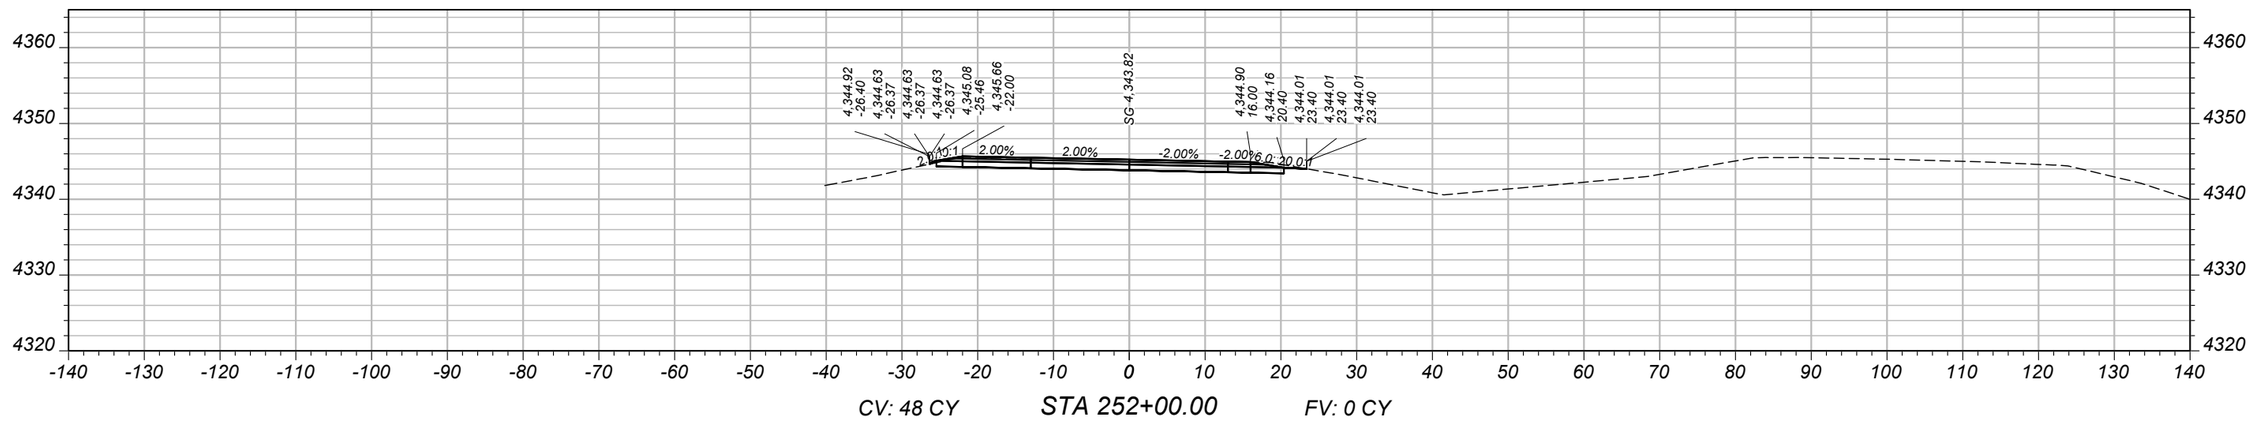

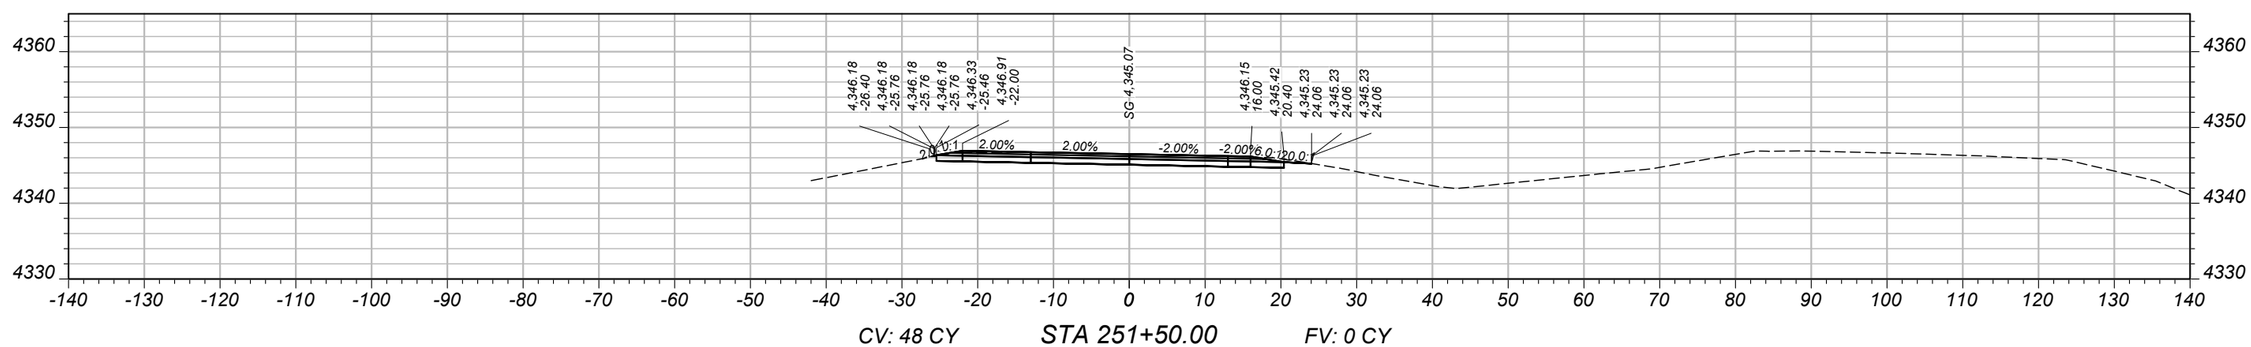

SHEET NO.
108

MAINLINE CROSS SECTIONS - WESTBOUND

PROJECT NAME: WHITEHALL - EAST
COUNTY: JEFFERSON
PROJECT ID: IM 90-5(101)249
UPN: 10003001

DESIGNED BY	B. BOONE	4/2026	
REVIEWED BY	J. BRAZILL	5/2026	
CHECKED BY	J. SOLIDAY	05/2026	


10003001RDXSF011.DWG


MONTANA
Department of Transportation


CROSS SECTIONS

5/18/2026 11:23 AM

AWARD COPY

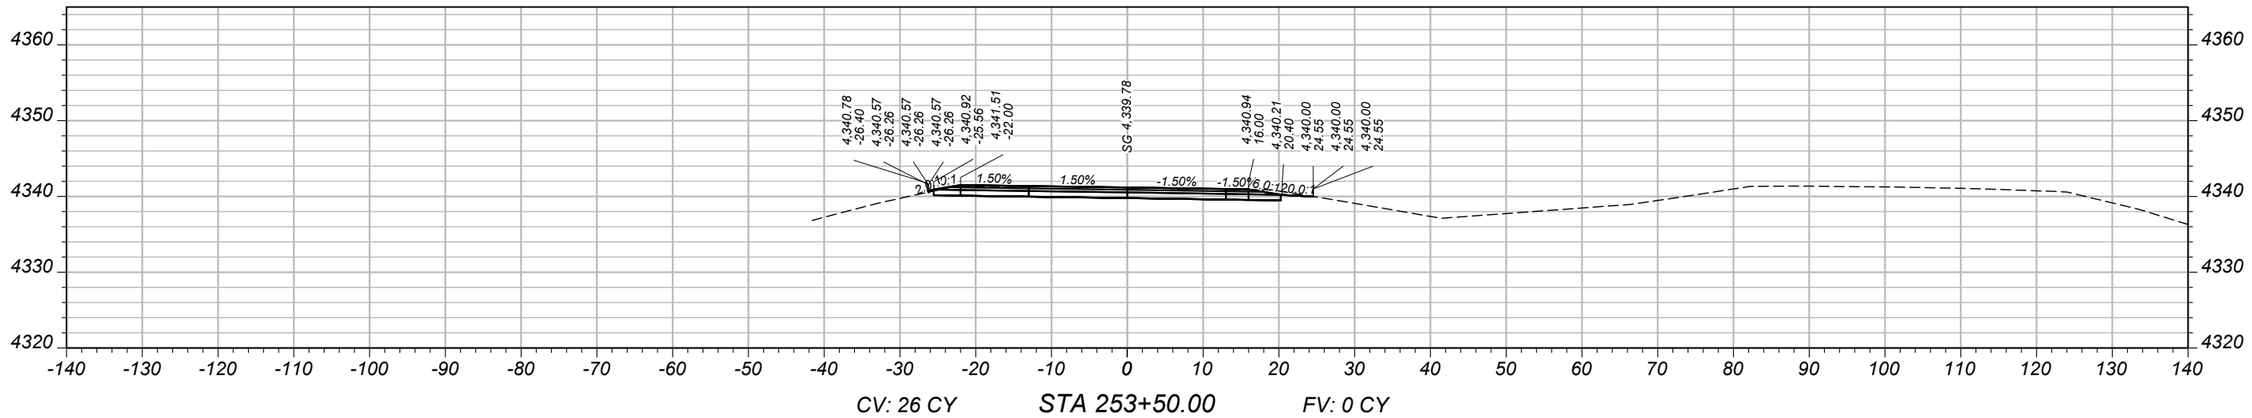

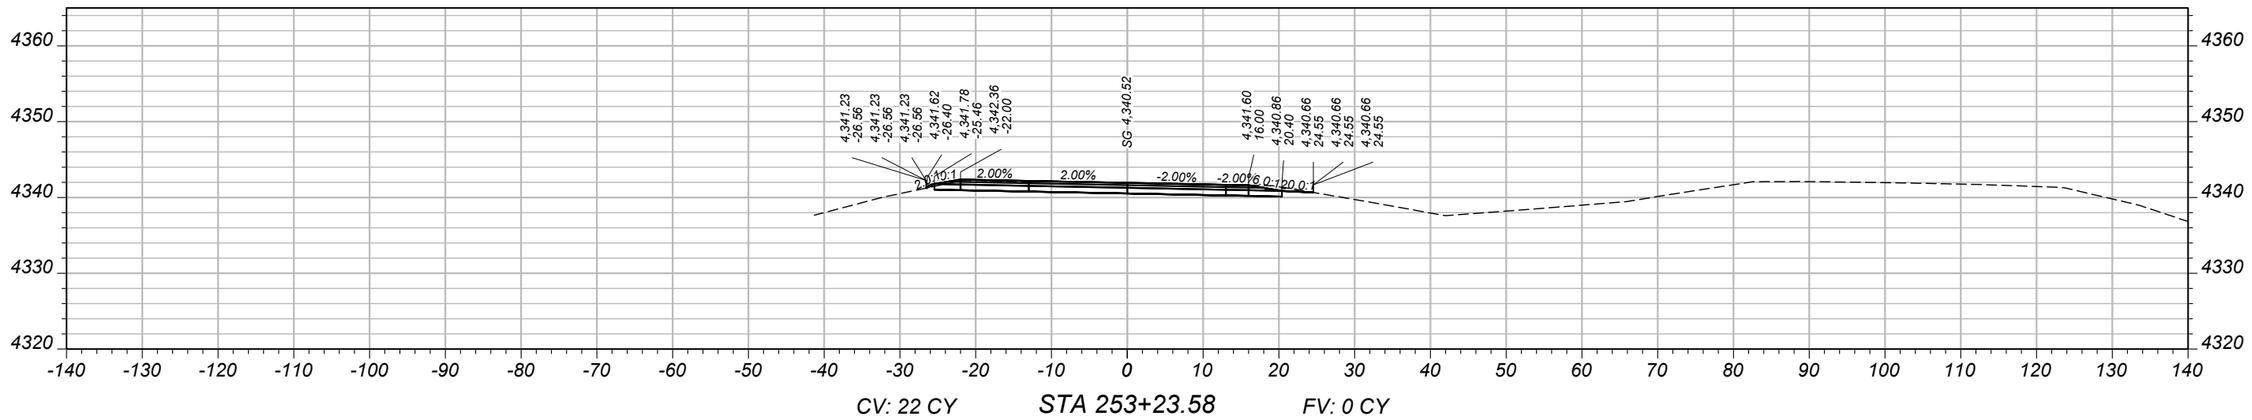

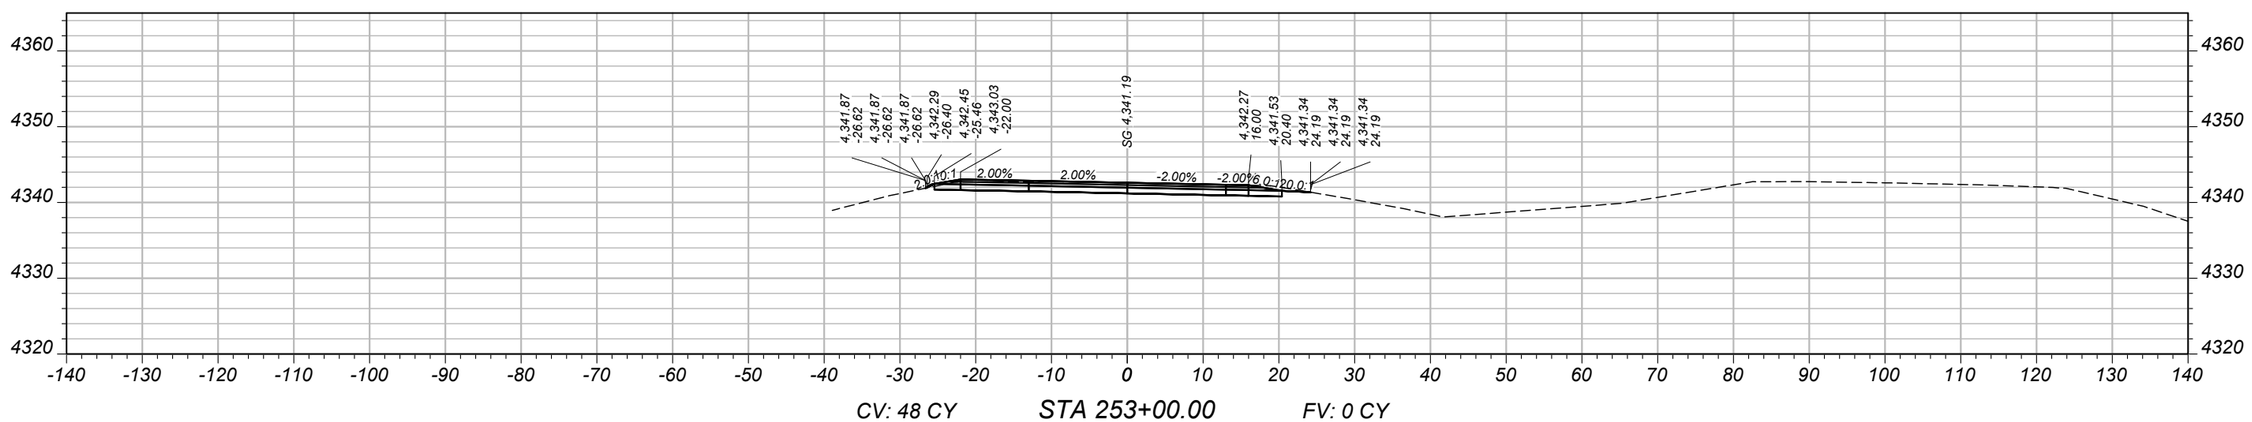

SHEET NO.
109

MAINLINE CROSS SECTIONS - WESTBOUND

PROJECT NAME: WHITEHALL - EAST
COUNTY: JEFFERSON
PROJECT ID: IM 90-5(101)249
UPN: 10003001

DESIGNED BY	4/2026		
B. BOONE			
REVIEWED BY	5/2026		
J. BRAZILL			
CHECKED BY	05/2026		
J. SOLIDAY			


MONTANA
Department of Transportation

CROSS SECTIONS


10003001RDXSF011.DWG

5/18/2026 11:23 AM


AWARD COPY

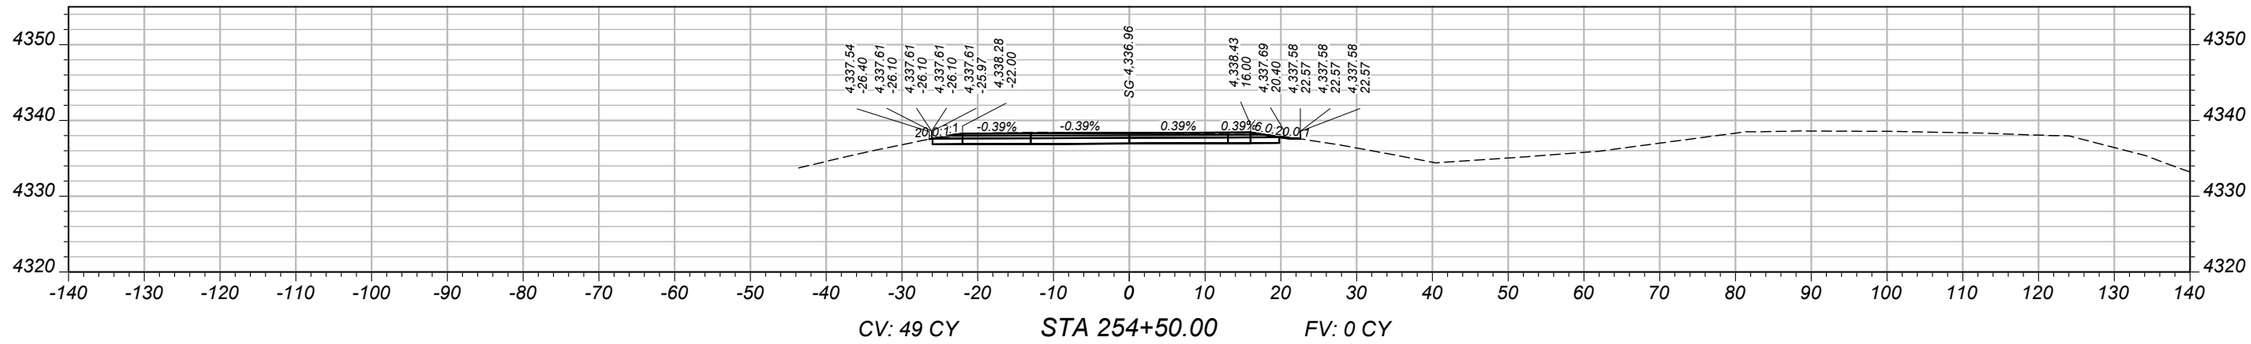

CV: 49 CY STA 254+50.00 FV: 0 CY

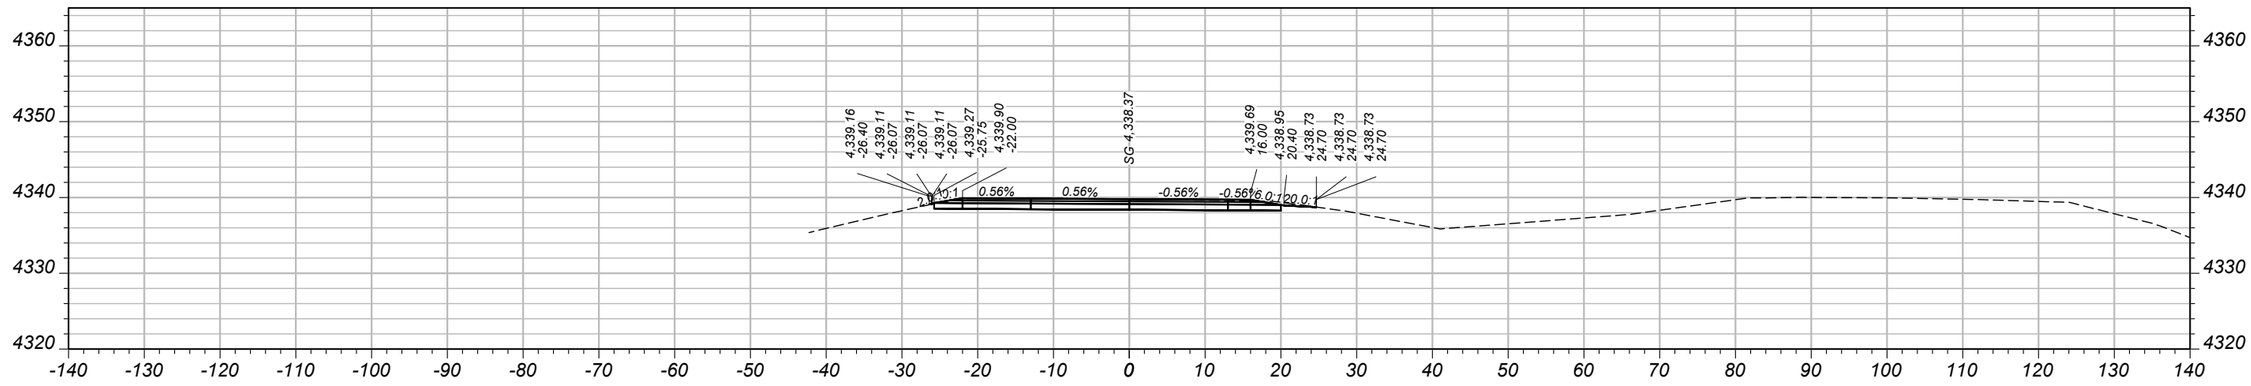

CV: 49 CY STA 254+00.00 FV: 0 CY

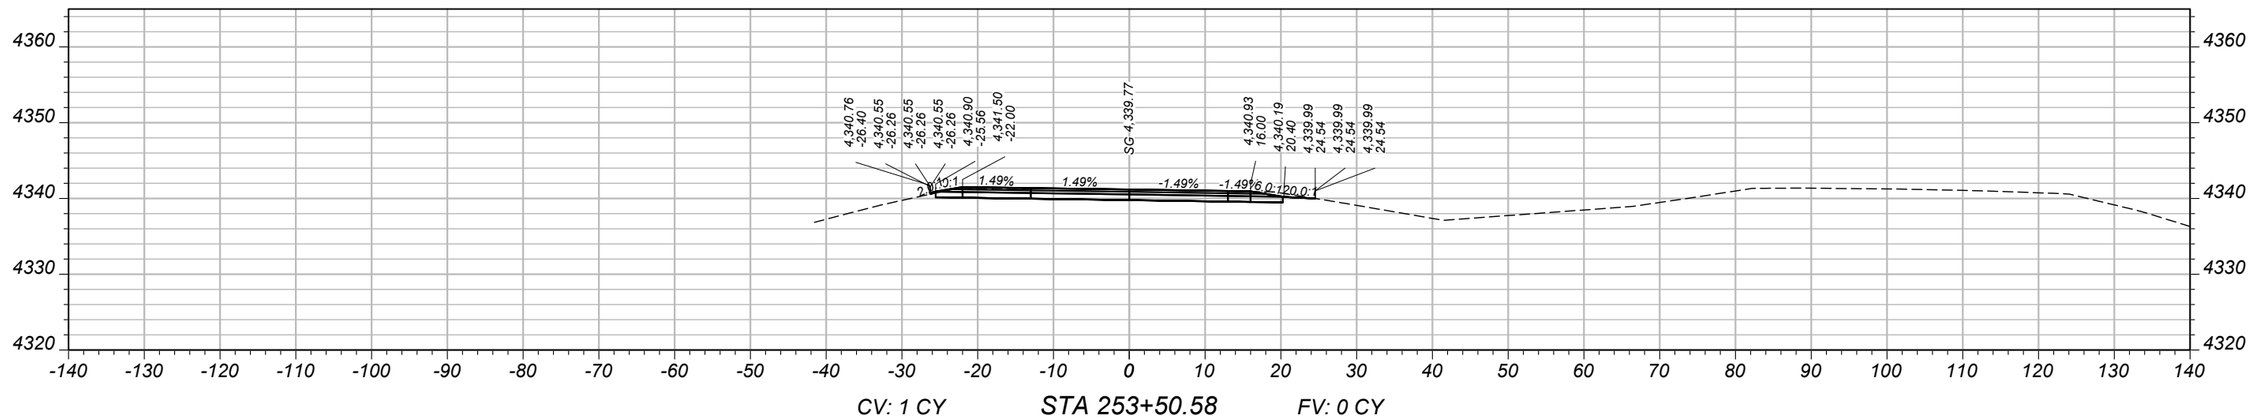

CV: 1 CY STA 253+50.58 FV: 0 CY

SHEET NO.
110

MAINLINE CROSS SECTIONS - WESTBOUND

PROJECT NAME: WHITEHALL - EAST
COUNTY: JEFFERSON
PROJECT ID: IM 90-5(101)249
UPN: 10003001

DESIGNED BY	B. BOONE	4/2026
REVIEWED BY	J. BRAZILL	5/2026
CHECKED BY	J. SOLIDAY	05/2026


10003001RDXSF011.DWG

MONTANA Department of Transportation


CROSS SECTIONS

5/18/2026 11:23 AM


AWARD COPY

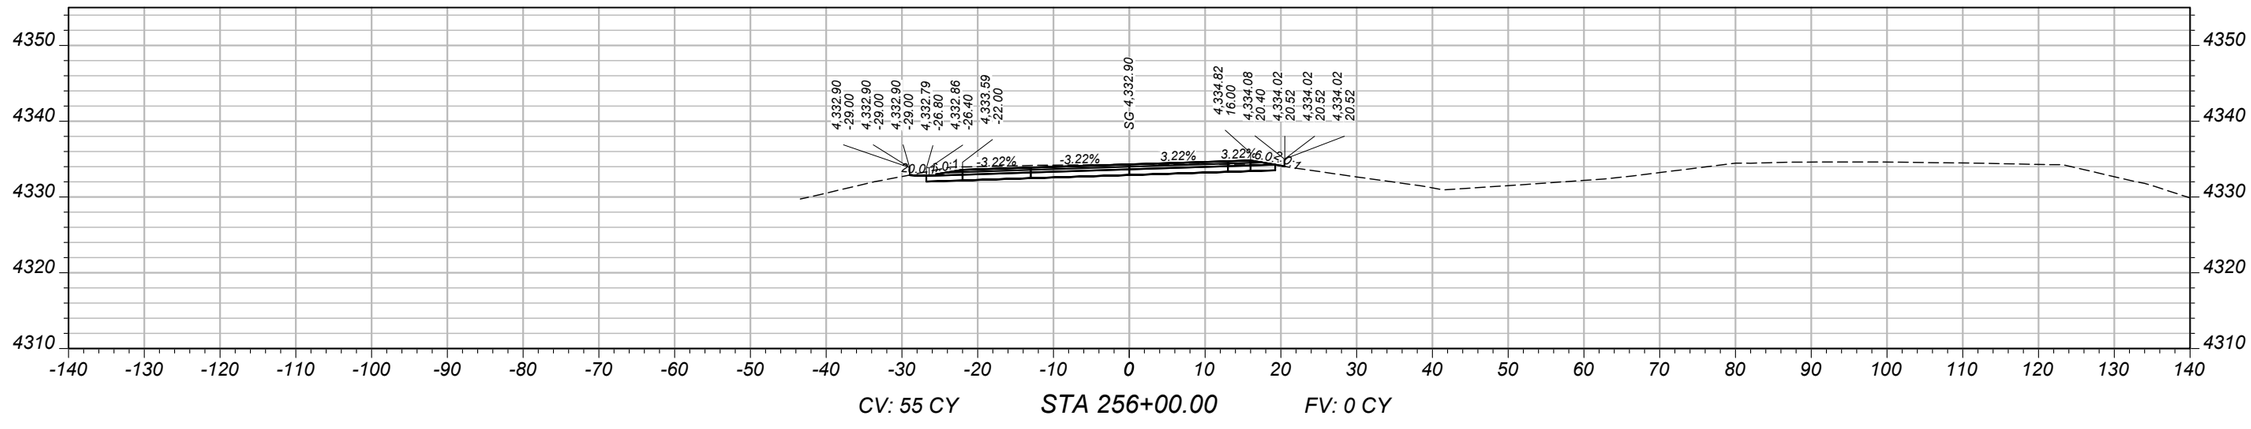

CV: 55 CY STA 256+00.00 FV: 0 CY

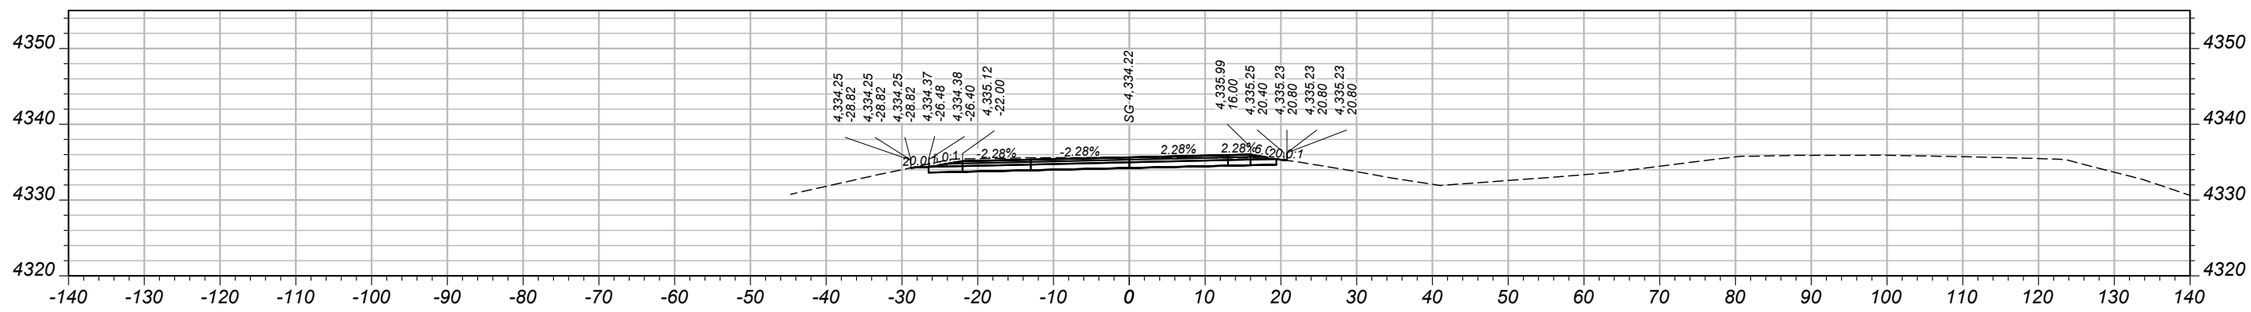

CV: 52 CY STA 255+50.00 FV: 0 CY

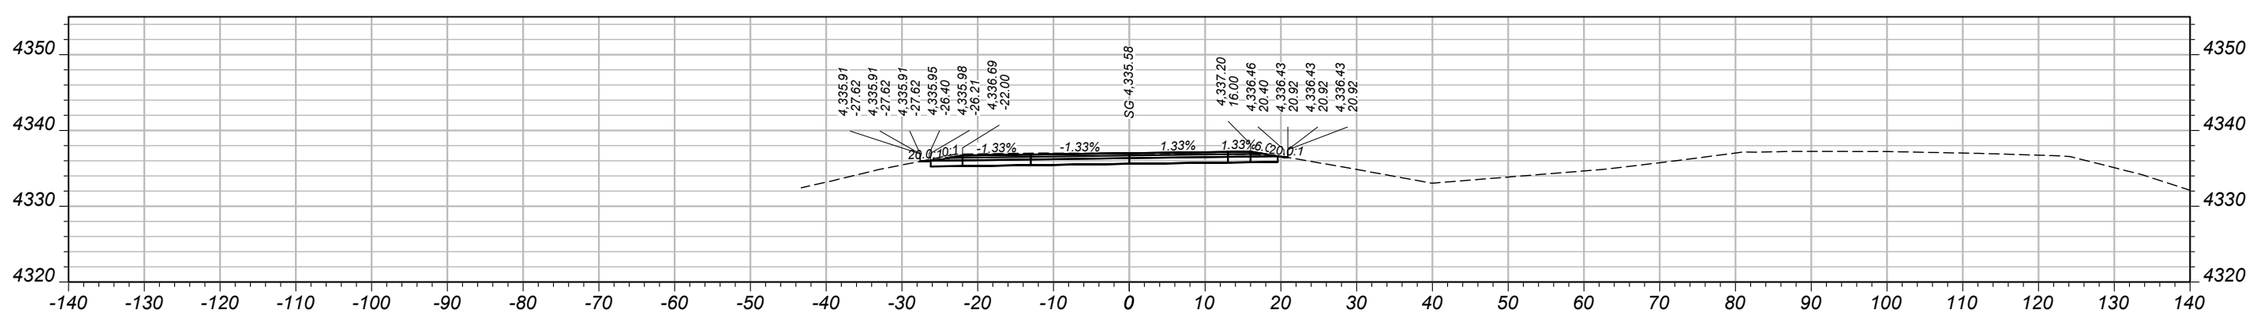

CV: 50 CY STA 255+00.00 FV: 0 CY

SHEET NO. 111

MAINLINE CROSS SECTIONS - WESTBOUND

PROJECT NAME: WHITEHALL - EAST
COUNTY: JEFFERSON
PROJECT ID: IM 90-5(101)249
UPN: 10003001

DESIGNED BY	B. BOONE	4/2026	
REVIEWED BY	J. BRAZILL	5/2026	
CHECKED BY	J. SOLIDAY	05/2026	


MONTANA Department of Transportation

CROSS SECTIONS


10003001RDXSF011.DWG

5/18/2026 11:23 AM


AWARD COPY

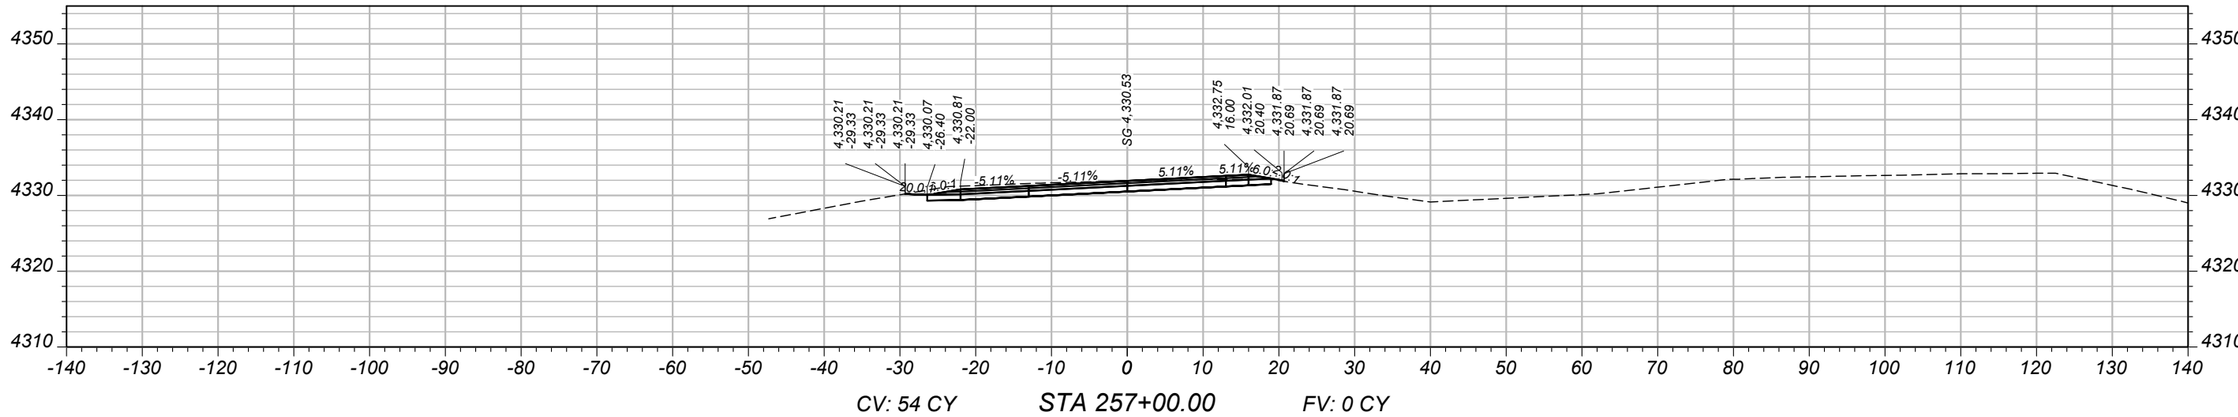

CV: 54 CY STA 257+00.00 FV: 0 CY

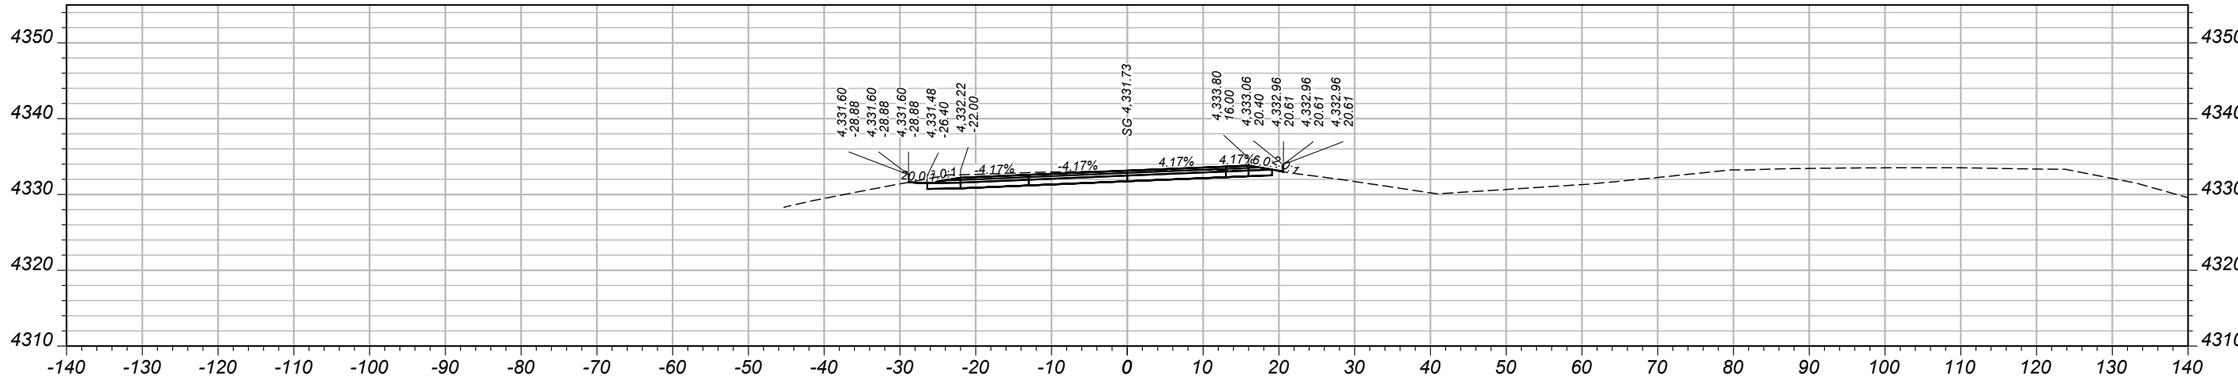

CV: 51 CY STA 256+50.00 FV: 0 CY

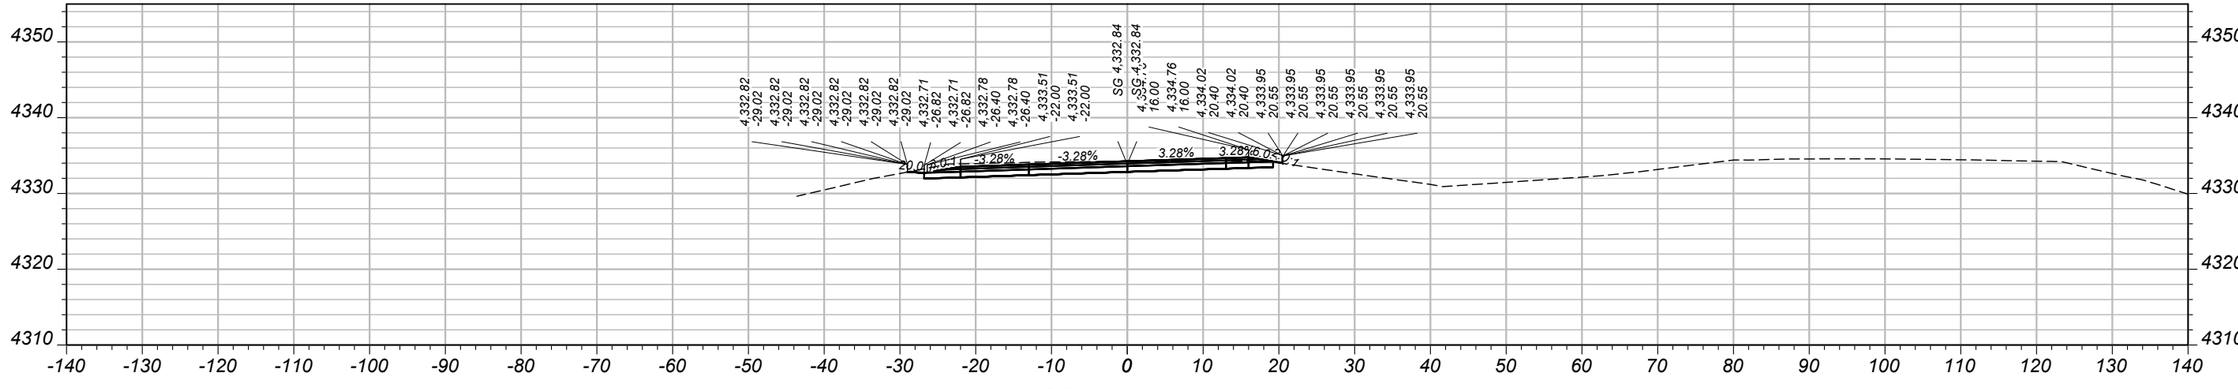

CV: 3 CY STA 256+02.71 FV: 0 CY

SHEET NO.
112

MAINLINE CROSS SECTIONS - WESTBOUND

PROJECT NAME: WHITEHALL - EAST
COUNTY: JEFFERSON
PROJECT ID: IM 90-5(101)249
UPN: 10003001

DESIGNED BY	B. BOONE	04/2026	
REVIEWED BY	J. BRAZILL	05/2026	
CHECKED BY	J. SOLIDAY	05/2026	


MONTANA
Department of Transportation

CROSS SECTIONS


5/18/2026 11:27 AM

10003001RDXSF011.DWG


AWARD COPY

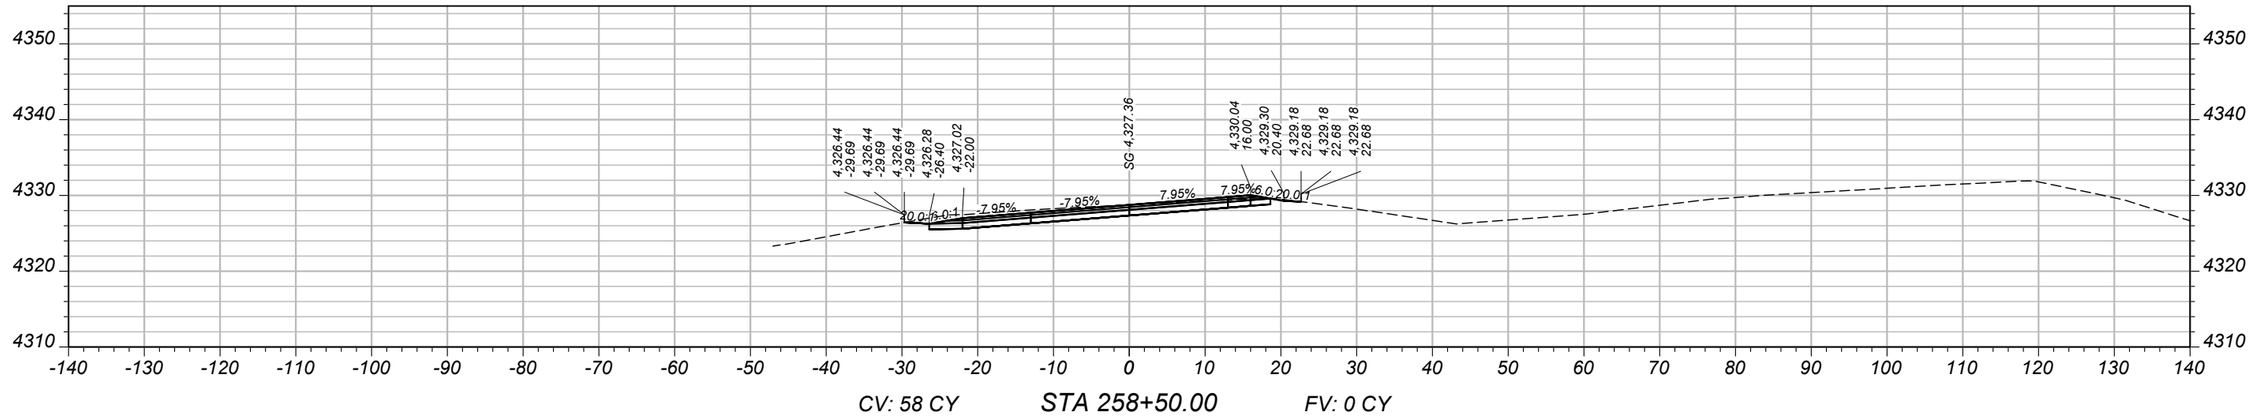

CV: 58 CY STA 258+50.00 FV: 0 CY

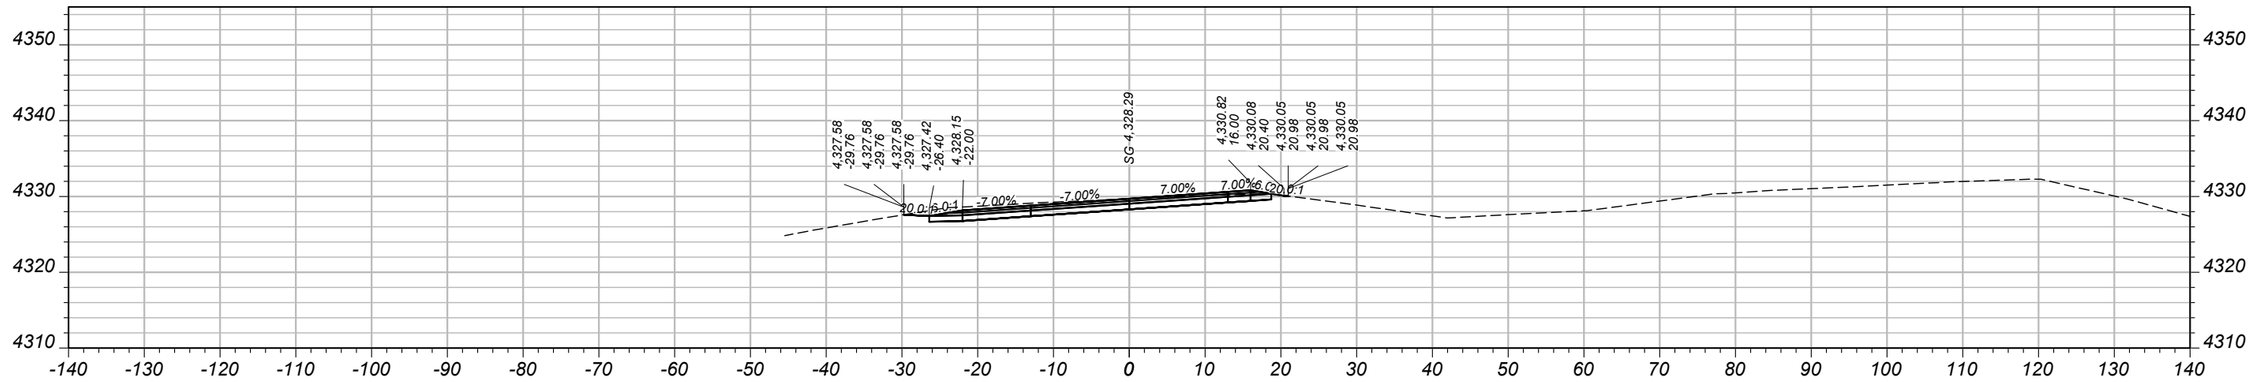

CV: 57 CY STA 258+00.00 FV: 0 CY

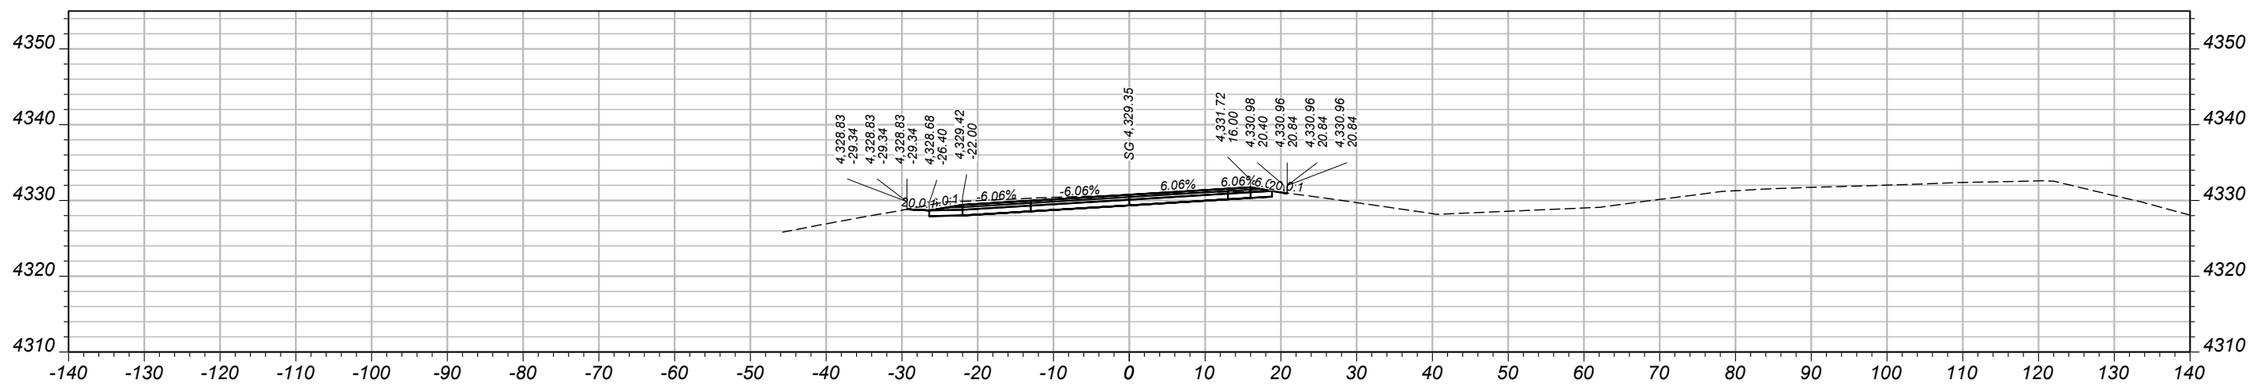

CV: 56 CY STA 257+50.00 FV: 0 CY

SHEET NO.
113

MAINLINE CROSS SECTIONS - WESTBOUND

PROJECT NAME: WHITEHALL - EAST
COUNTY: JEFFERSON
PROJECT ID: IM 90-5(101)249
UPN: 10003001

DESIGNED BY	B. BOONE	04/2026
REVIEWED BY	J. BRAZILL	05/2026
CHECKED BY	J. SOLIDAY	05/2026


10003001RDXSF011.DWG

MONTANA
Department of Transportation


CROSS SECTIONS

5/18/2026 11:27 AM


AWARD COPY

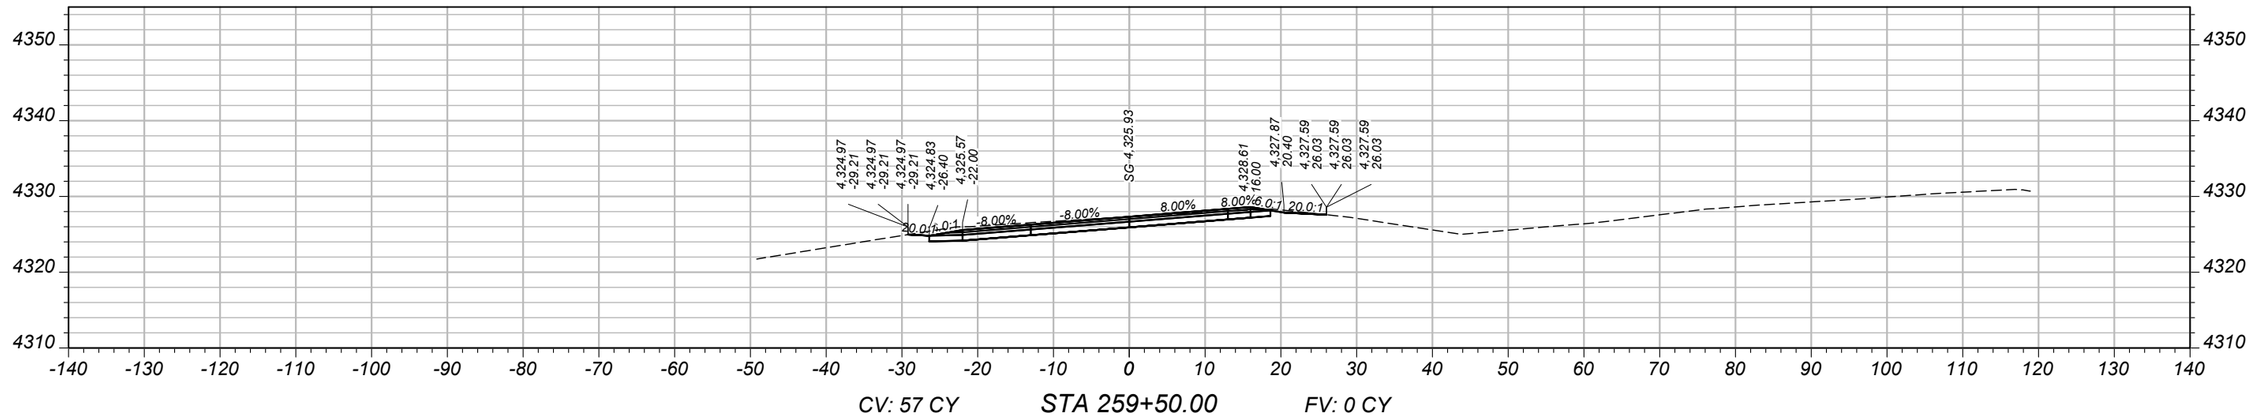

CV: 57 CY STA 259+50.00 FV: 0 CY

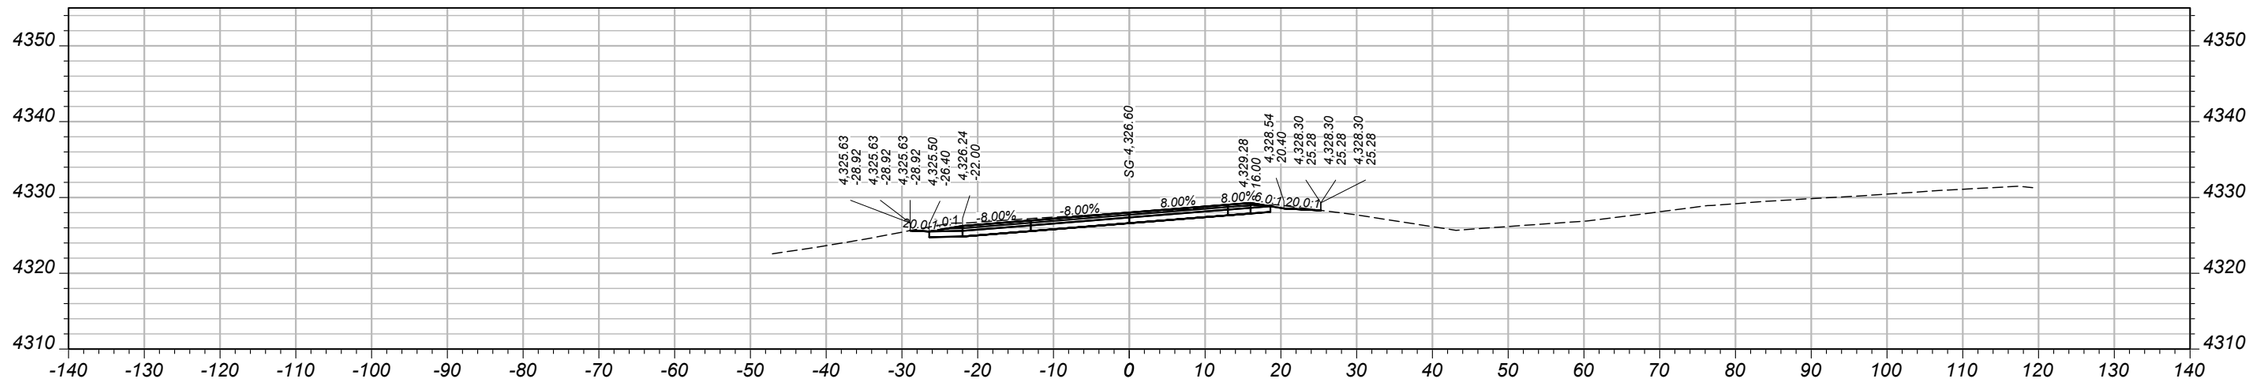

CV: 54 CY STA 259+00.00 FV: 0 CY

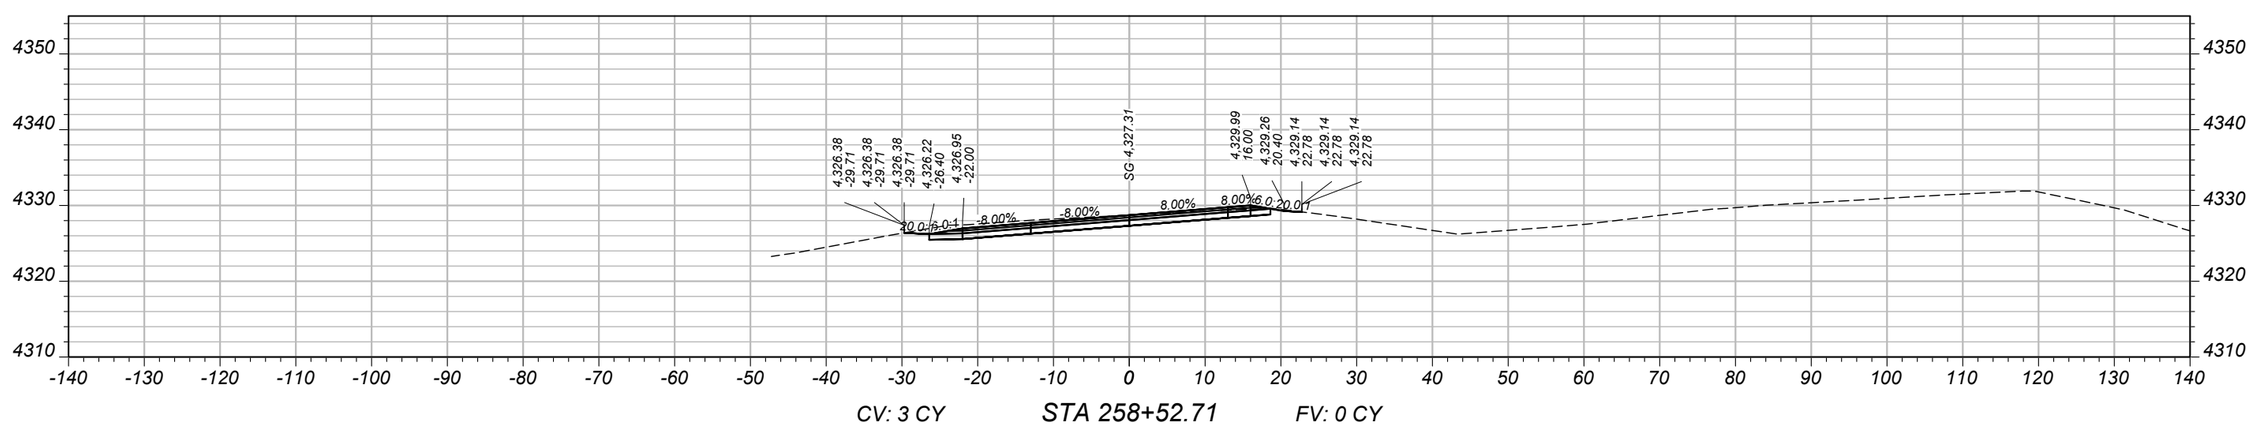

CV: 3 CY STA 258+52.71 FV: 0 CY

SHEET NO.
114

MAINLINE CROSS SECTIONS - WESTBOUND

PROJECT NAME: WHITEHALL - EAST
COUNTY: JEFFERSON
PROJECT ID: IM 90-5(101)249
UPN: 10003001

DESIGNED BY	B. BOONE	04/2026	REVIEWED BY	J. BRAZILL	05/2026
CHECKED BY	J. SOLIDAY	05/2026			


MONTANA Department of Transportation

CROSS SECTIONS


5/18/2026 11:27 AM

10003001RDXSF011.DWG


AWARD COPY

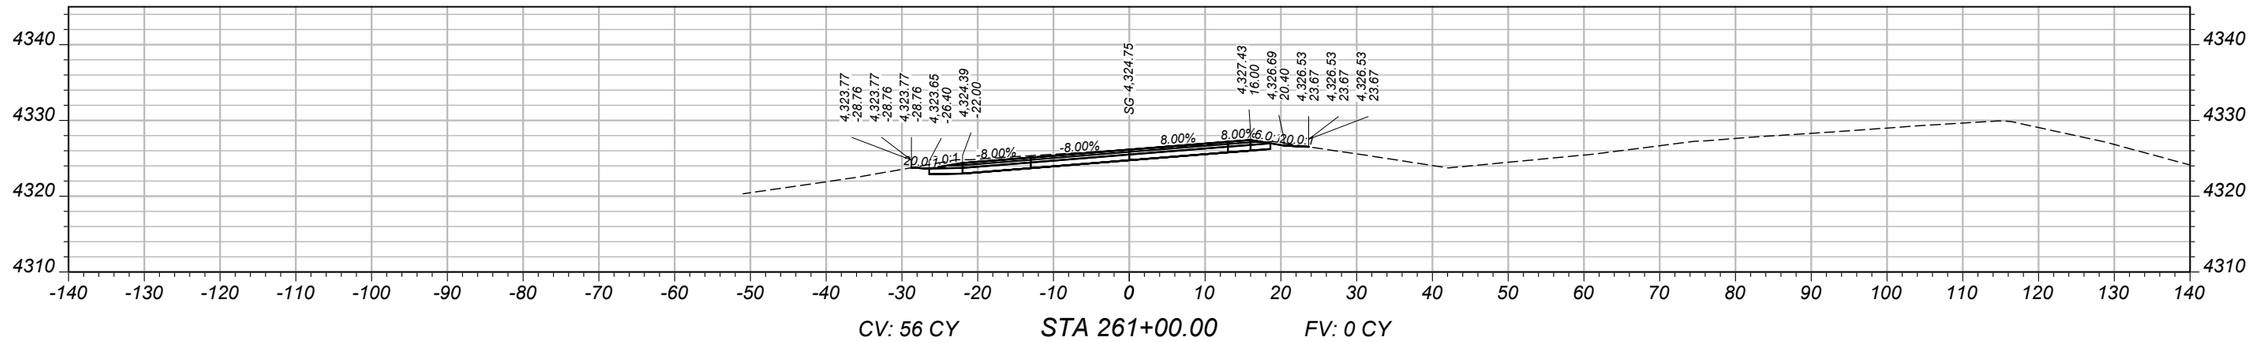

CV: 56 CY STA 261+00.00 FV: 0 CY

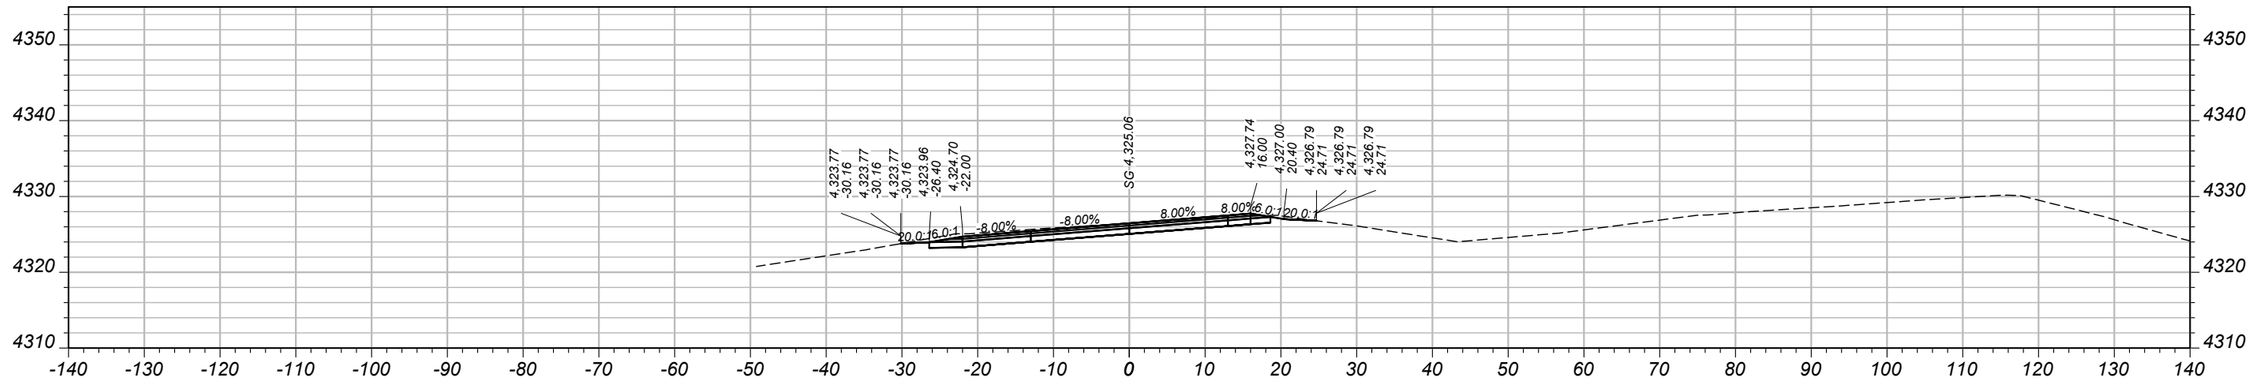

CV: 56 CY STA 260+50.00 FV: 0 CY

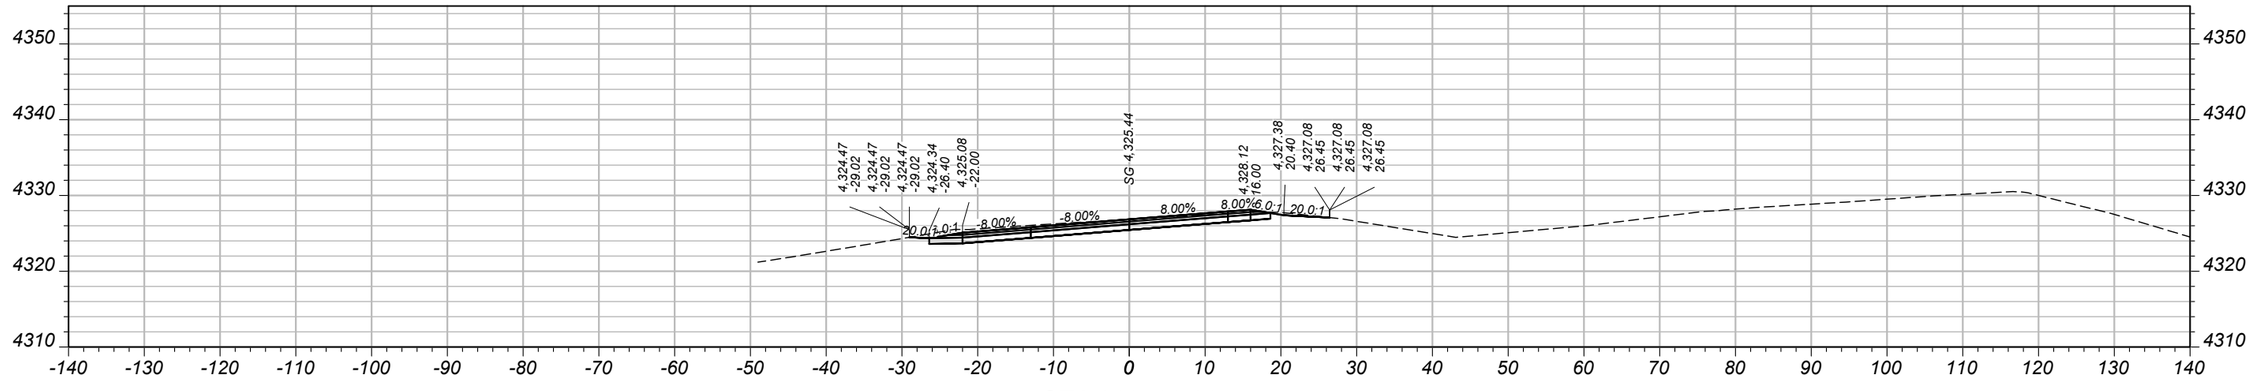

CV: 57 CY STA 260+00.00 FV: 0 CY

SHEET NO.
115

MAINLINE CROSS SECTIONS - WESTBOUND

PROJECT NAME: WHITEHALL - EAST
COUNTY: JEFFERSON
PROJECT ID: IM 90-5(101)249
UPN: 10003001


DESIGNED BY	B. BOONE	04/2026	REVIEWED BY	J. BRAZILL	05/2026
CHECKED BY	J. SOLIDAY	05/2026	10003001RDXSF011.DWG		

MONTANA Department of Transportation


CROSS SECTIONS

5/18/2026 11:28 AM


AWARD COPY

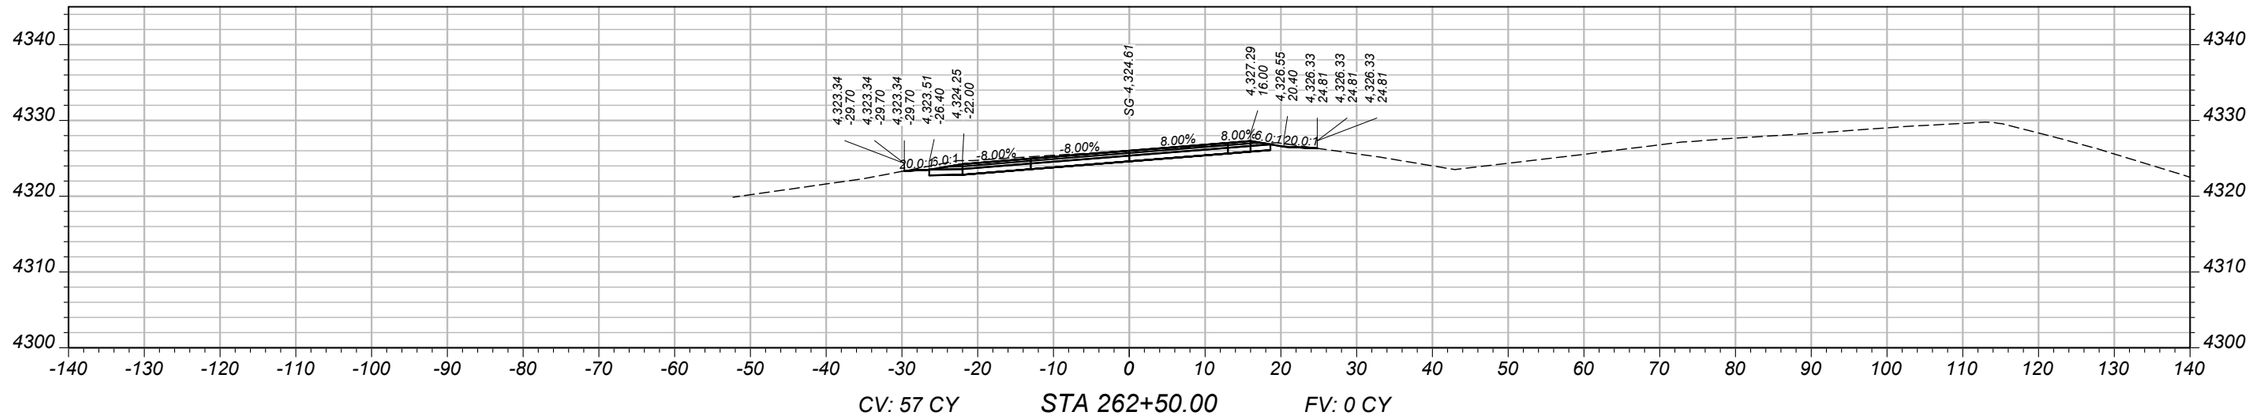

CV: 57 CY STA 262+50.00 FV: 0 CY

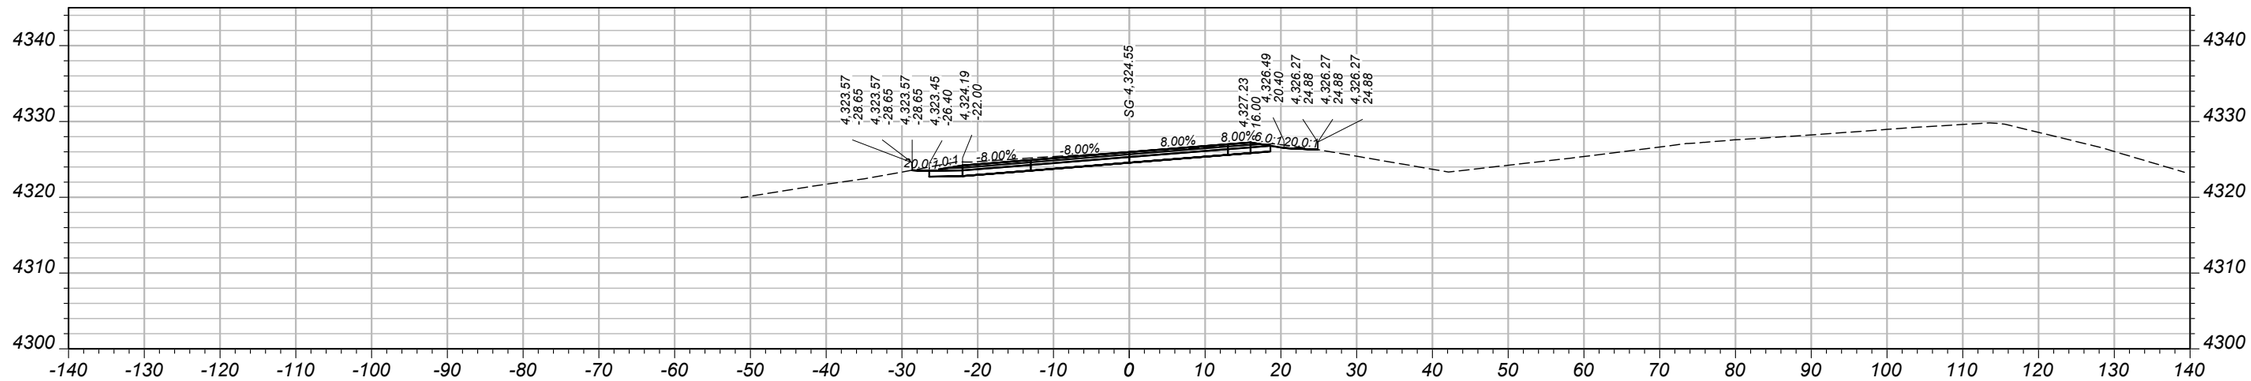

CV: 58 CY STA 262+00.00 FV: 0 CY

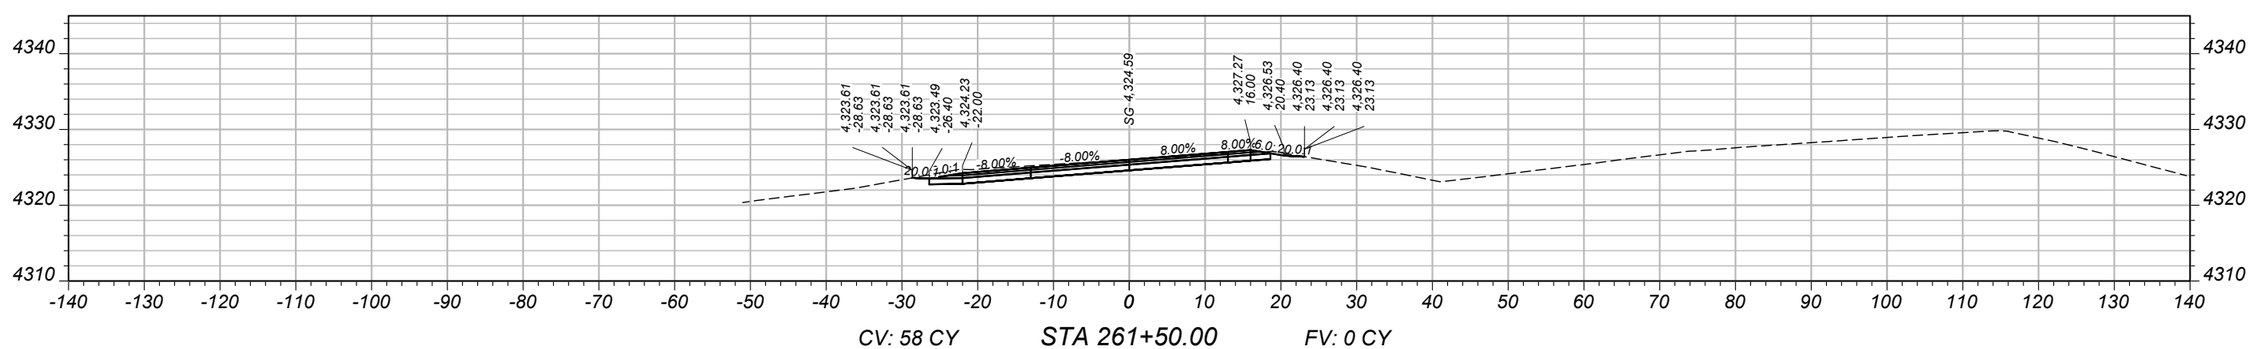

CV: 58 CY STA 261+50.00 FV: 0 CY

SHEET NO.
116

MAINLINE CROSS SECTIONS - WESTBOUND

PROJECT NAME: WHITEHALL - EAST
COUNTY: JEFFERSON
PROJECT ID: IM 90-5(101)249
UPN: 10003001

DESIGNED BY	B. BOONE	04/2026	
REVIEWED BY	J. BRAZILL	05/2026	
CHECKED BY	J. SOLIDAY	05/2026	


MONTANA Department of Transportation

CROSS SECTIONS


5/18/2026 11:28 AM

10003001RDXSF011.DWG


AWARD COPY

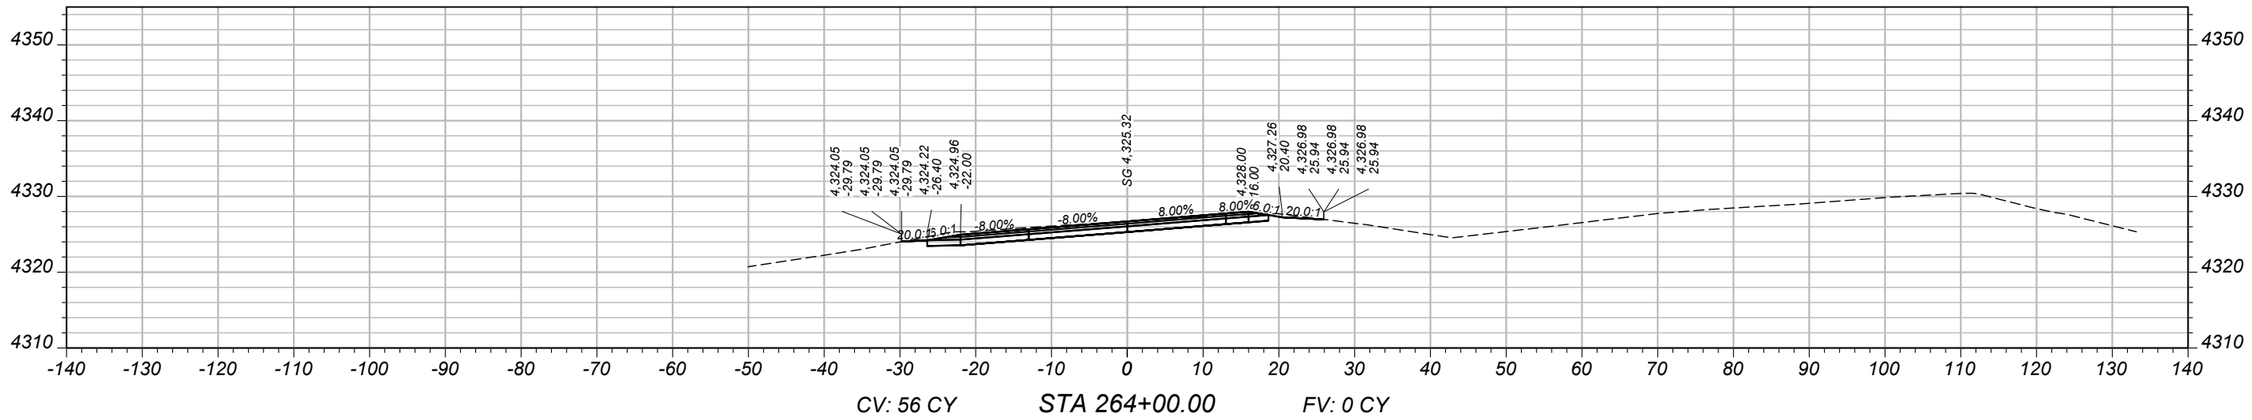

CV: 56 CY STA 264+00.00 FV: 0 CY

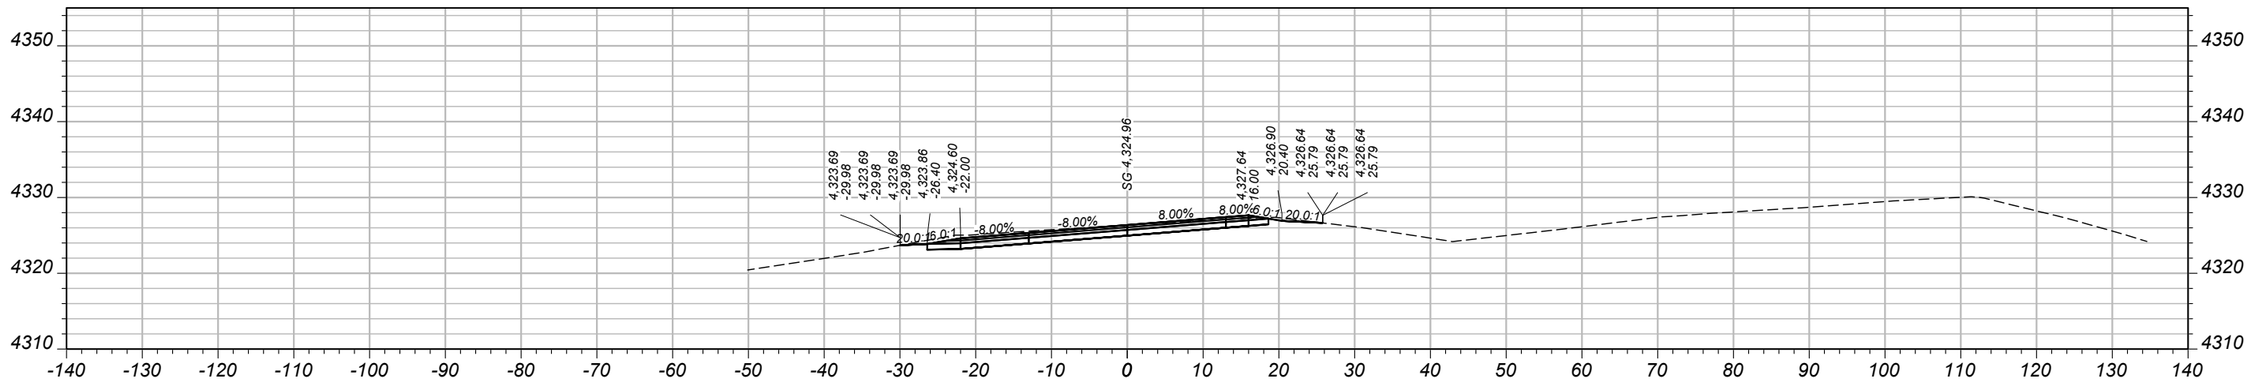

CV: 54 CY STA 263+50.00 FV: 0 CY

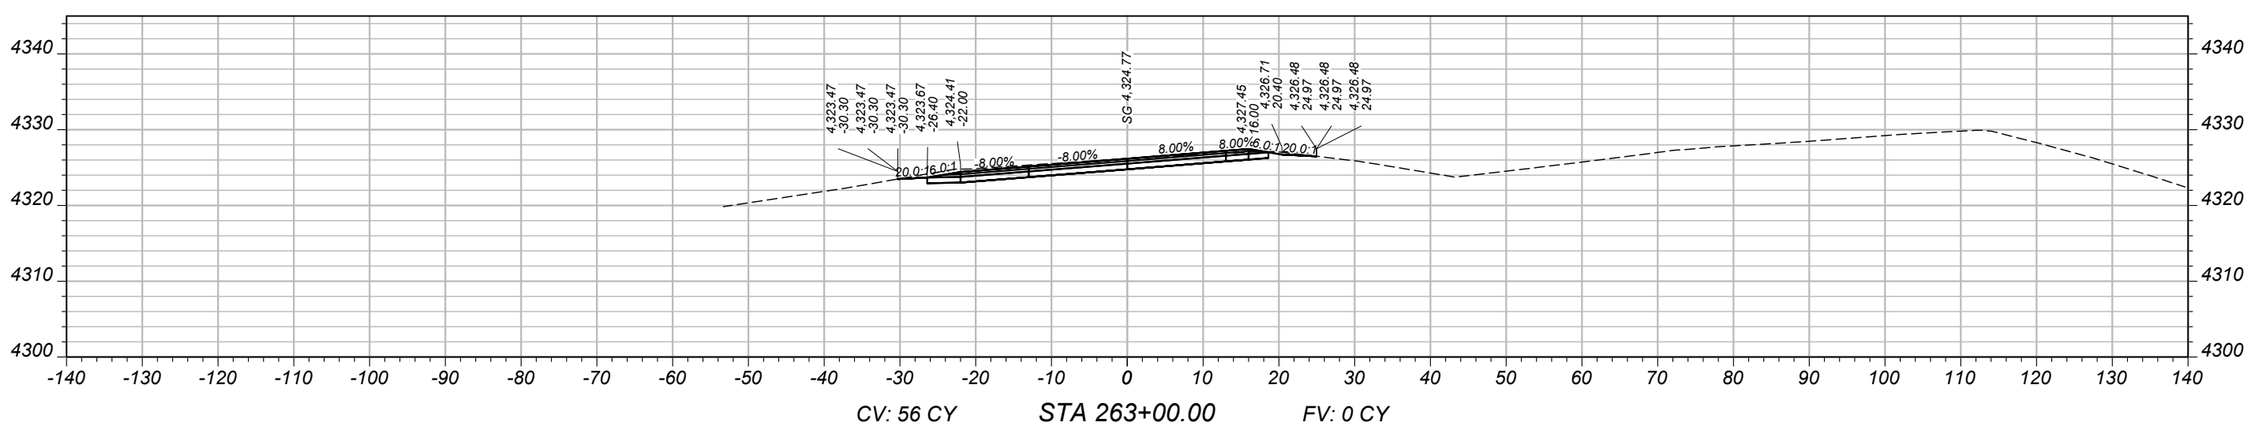

CV: 56 CY STA 263+00.00 FV: 0 CY

SHEET NO.
117

MAINLINE CROSS SECTIONS - WESTBOUND

PROJECT NAME: WHITEHALL - EAST
COUNTY: JEFFERSON
PROJECT ID: IM 90-5(101)249
UPN: 10003001


DESIGNED BY	B. BOONE	04/2026	REVIEWED BY	J. BRAZILL	05/2026
CHECKED BY	J. SOLIDAY	05/2026	10003001RDXSF011.DWG		

MONTANA
Department of Transportation


CROSS SECTIONS

5/18/2026 11:28 AM


AWARD COPY

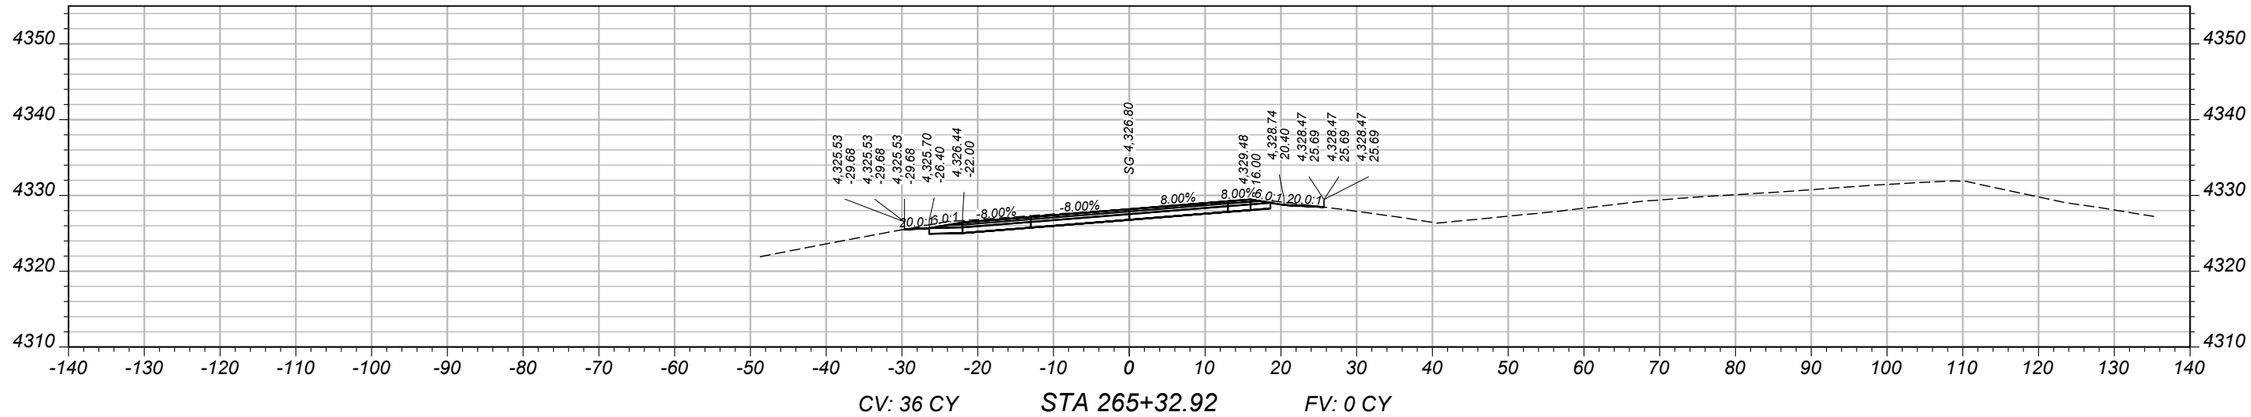

CV: 36 CY STA 265+32.92 FV: 0 CY

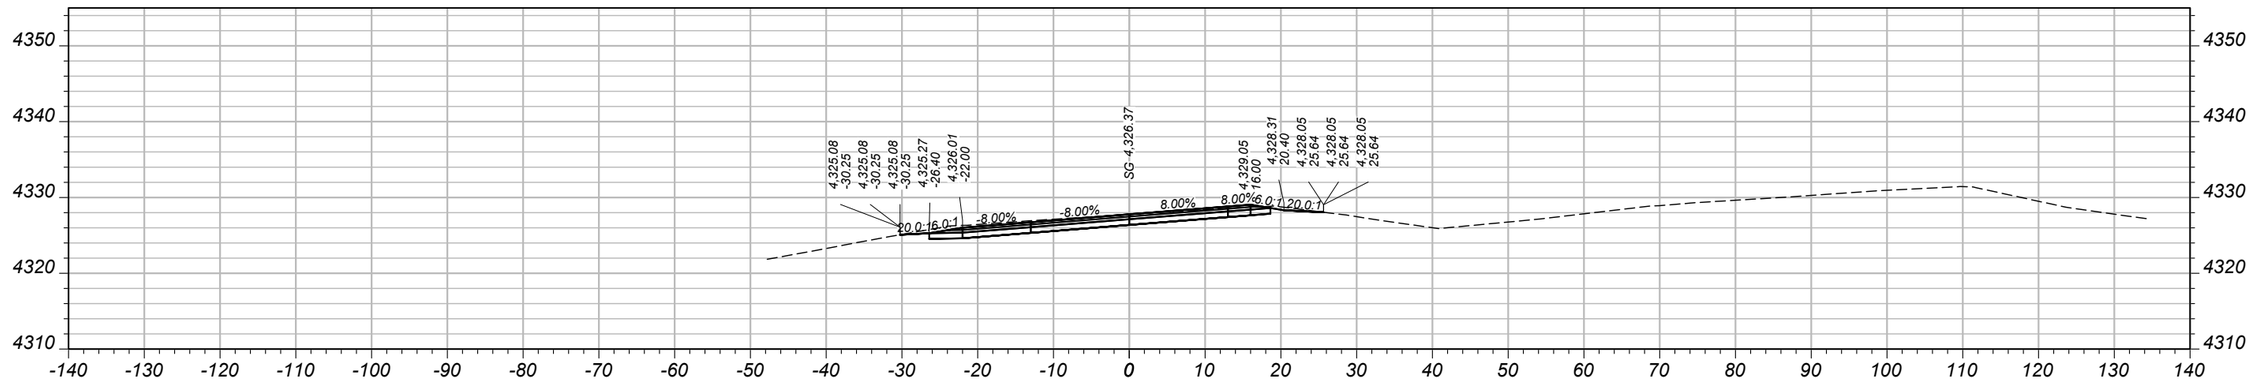

CV: 56 CY STA 265+00.00 FV: 0 CY

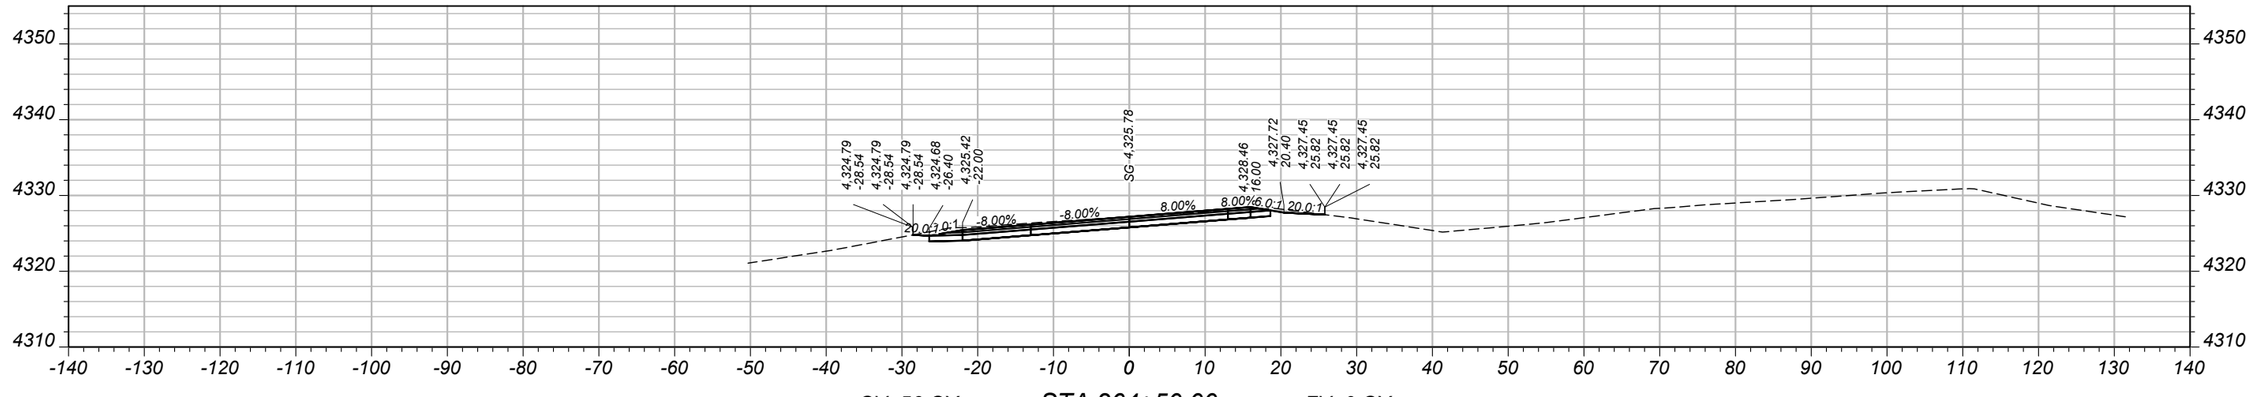

CV: 56 CY STA 264+50.00 FV: 0 CY

SHEET NO.
118

MAINLINE CROSS SECTIONS - WESTBOUND

PROJECT NAME: WHITEHALL - EAST
COUNTY: JEFFERSON
PROJECT ID: IM 90-5(101)249
UPN: 10003001

DESIGNED BY	04/2026		
B. BOONE			
REVIEWED BY	05/2026		
J. BRAZILL			
CHECKED BY	05/2026		
J. SOLIDAY			


MONTANA Department of Transportation

CROSS SECTIONS


5/18/2026 11:28 AM

10003001RDXSF011.DWG


AWARD COPY

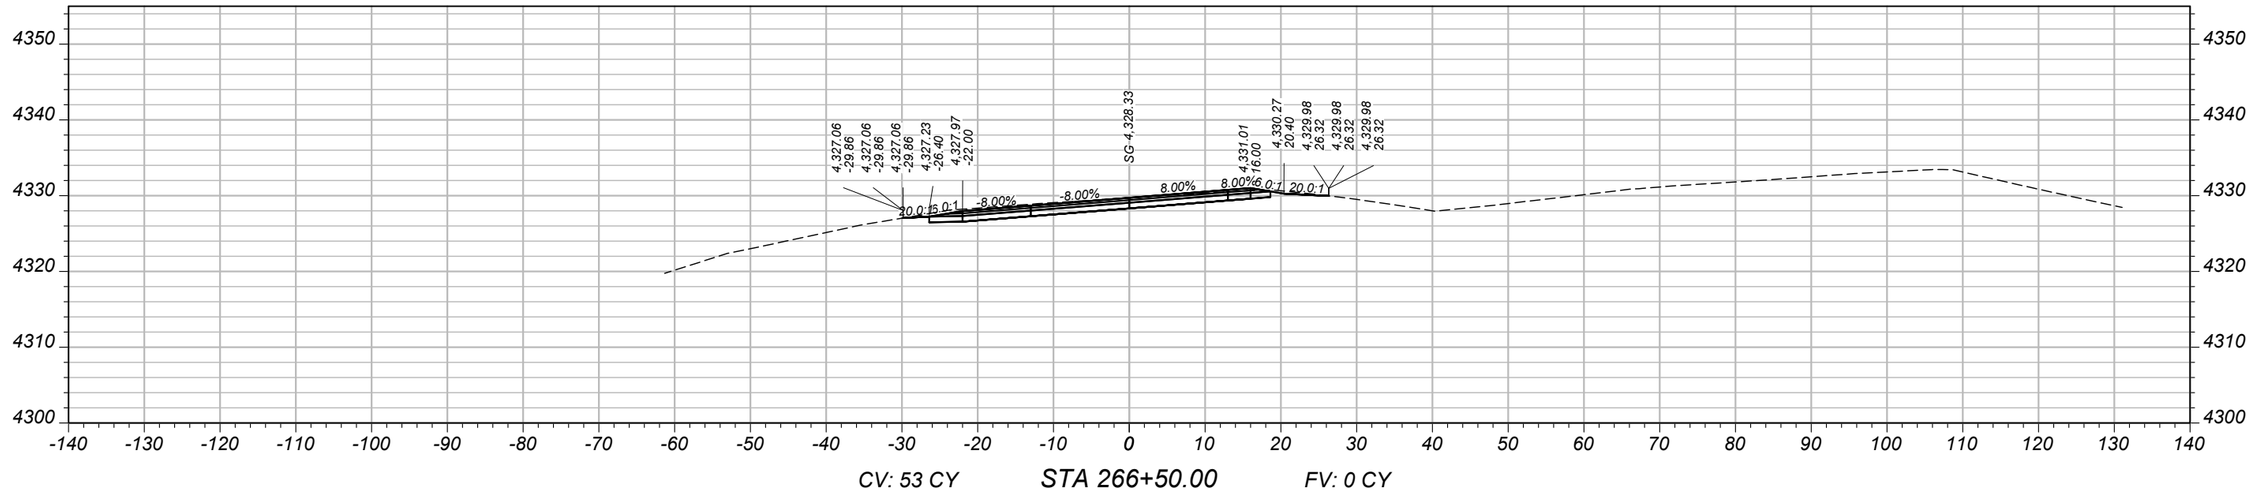

CV: 53 CY STA 266+50.00 FV: 0 CY

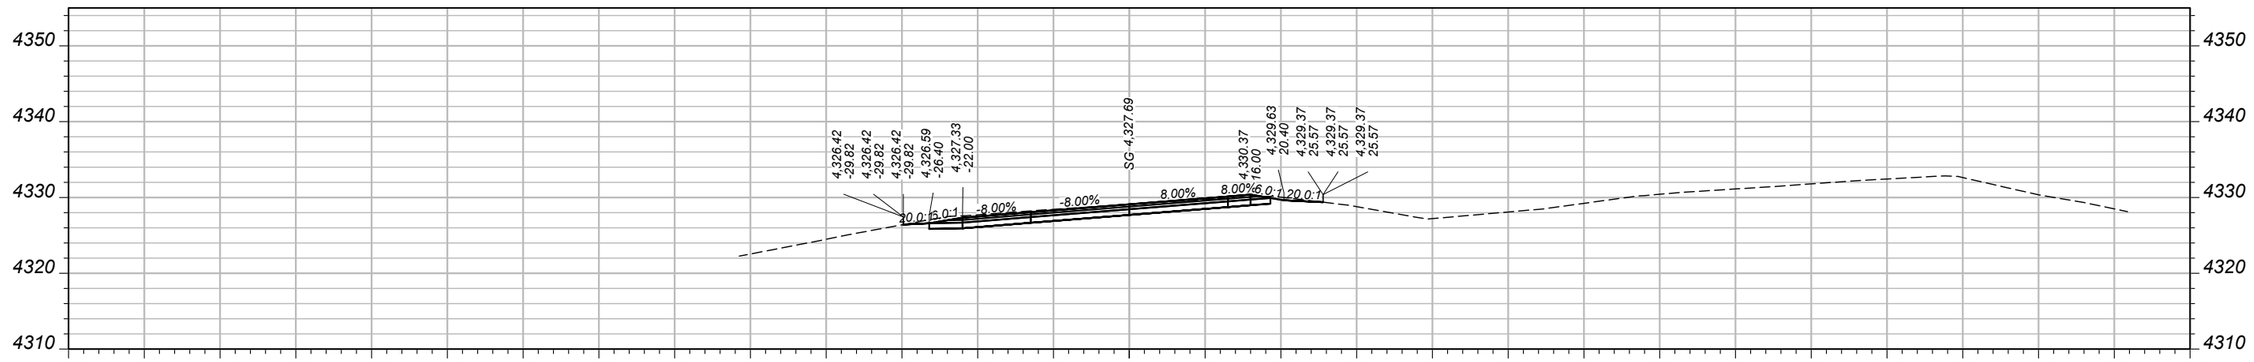

CV: 54 CY STA 266+00.00 FV: 0 CY

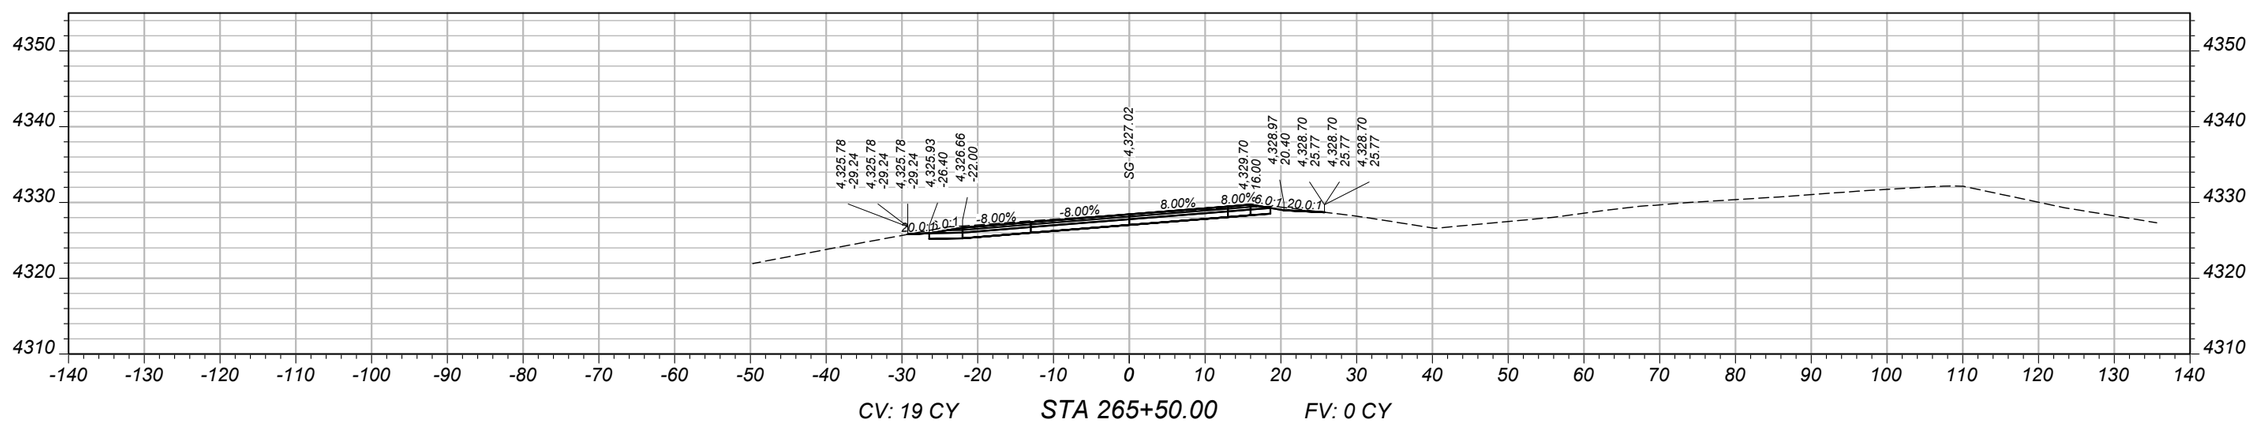

CV: 19 CY STA 265+50.00 FV: 0 CY

SHEET NO.
119

MAINLINE CROSS SECTIONS - WESTBOUND

PROJECT NAME: WHITEHALL - EAST
COUNTY: JEFFERSON
PROJECT ID: IM 90-5(101)249
UPN: 10003001

DESIGNED BY	B. BOONE	04/2026
REVIEWED BY	J. BRAZILL	05/2026
CHECKED BY	J. SOLIDAY	05/2026


10003001RDXSF011.DWG


MONTANA
Department of Transportation

CROSS SECTIONS

5/18/2026 11:28 AM

AWARD COPY

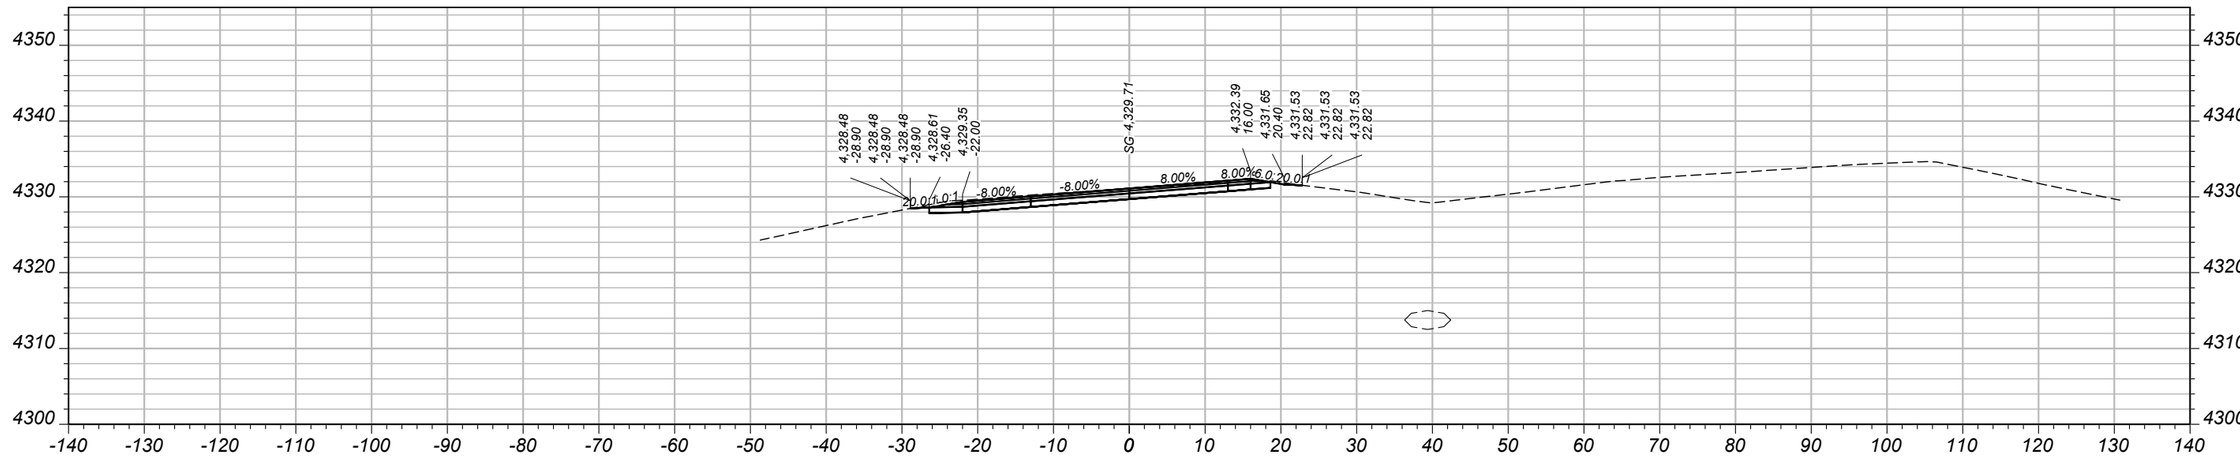

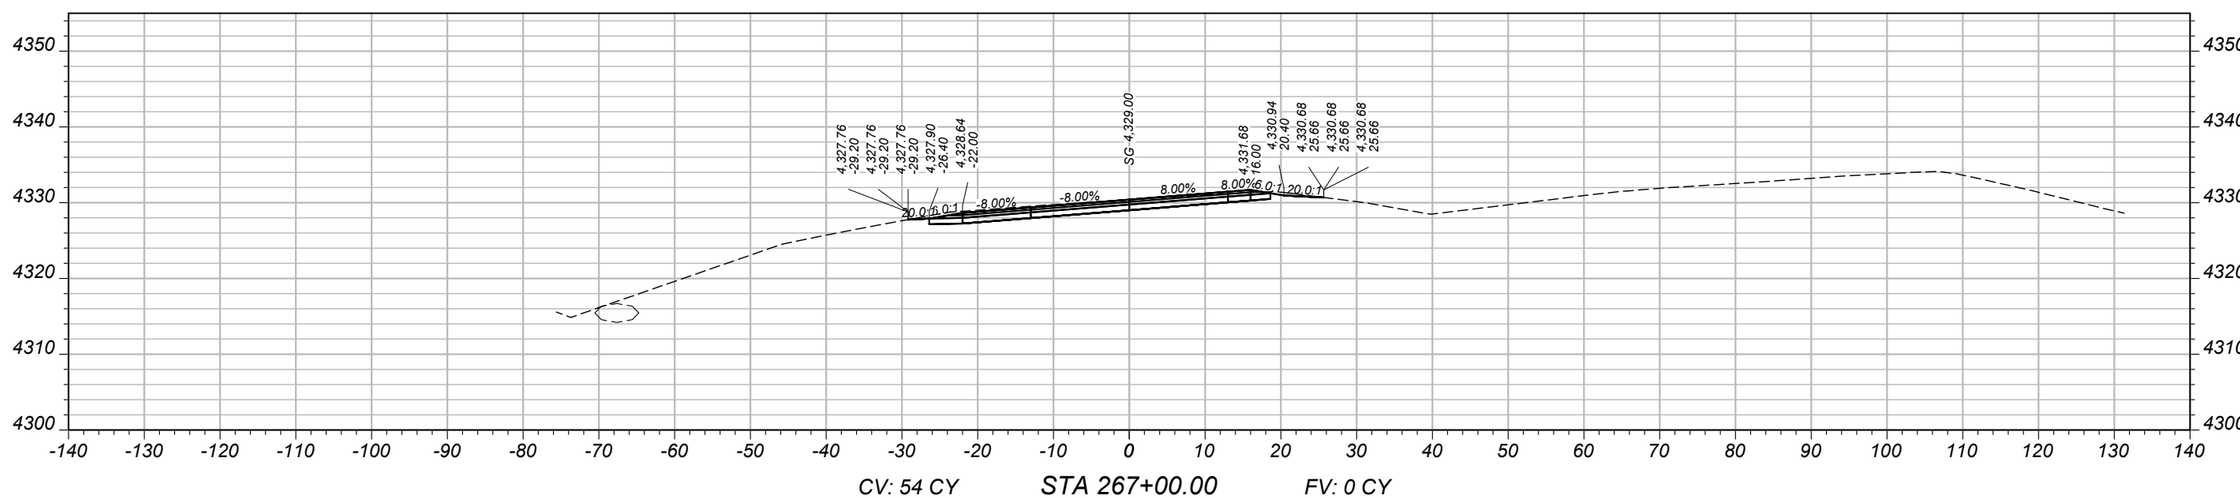

SHEET NO.
120

MAINLINE CROSS SECTIONS - WESTBOUND

PROJECT NAME: WHITEHALL - EAST
COUNTY: JEFFERSON
PROJECT ID: IM 90-5(101)249
UPN: 10003001

DESIGNED BY	B. BOONE	04/2026	
REVIEWED BY	J. BRAZILL	05/2026	
CHECKED BY	J. SOLIDAY	05/2026	


MONTANA
Department of Transportation

CROSS SECTIONS


5/18/2026 11:28 AM

10003001RDXSF011.DWG


AWARD COPY

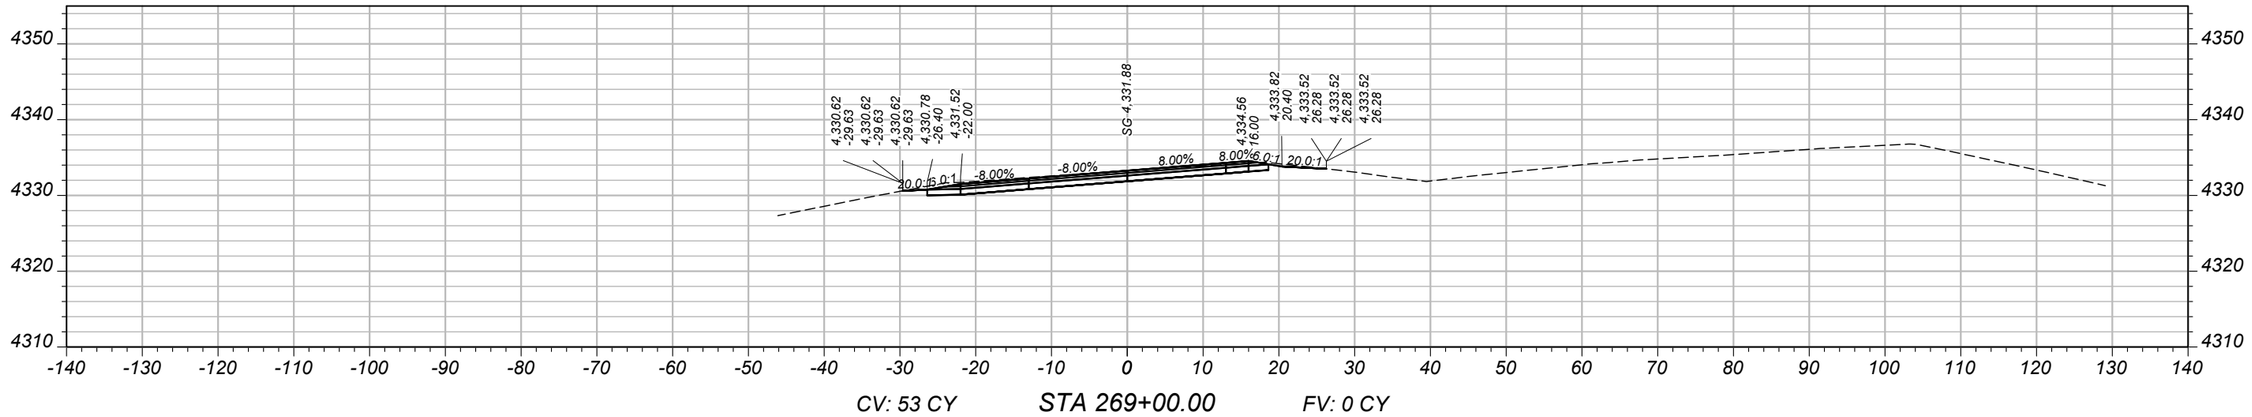

CV: 53 CY STA 269+00.00 FV: 0 CY

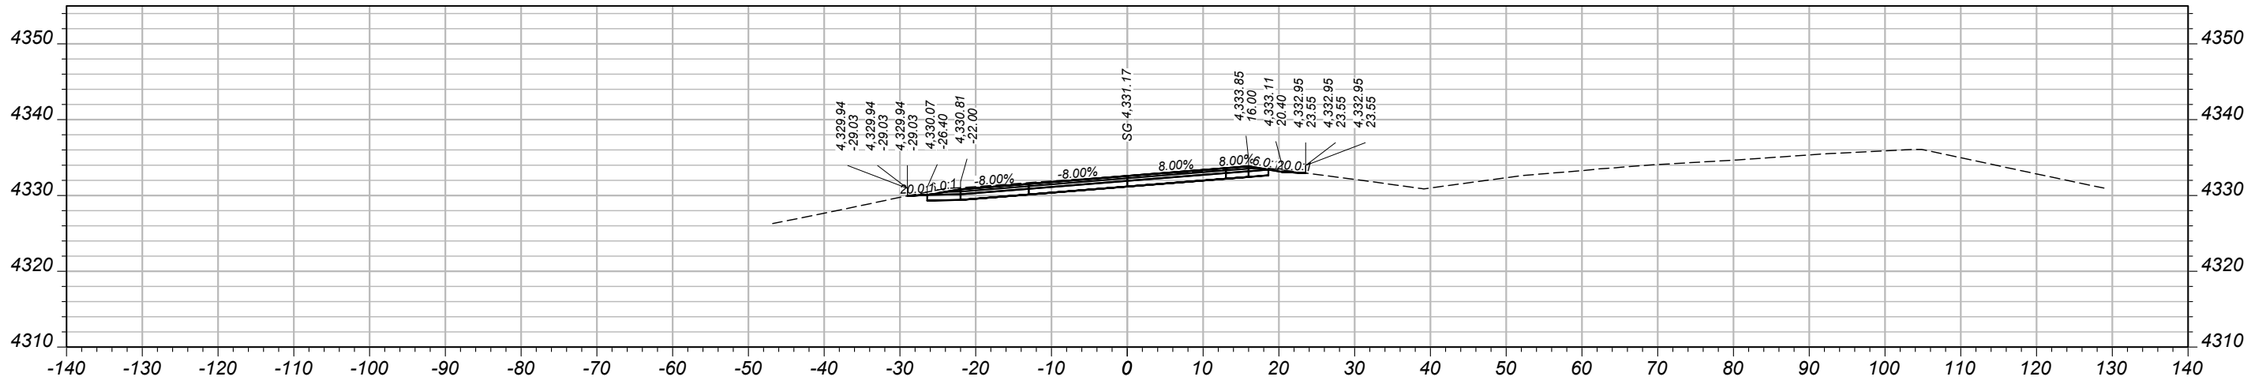

CV: 54 CY STA 268+50.00 FV: 0 CY

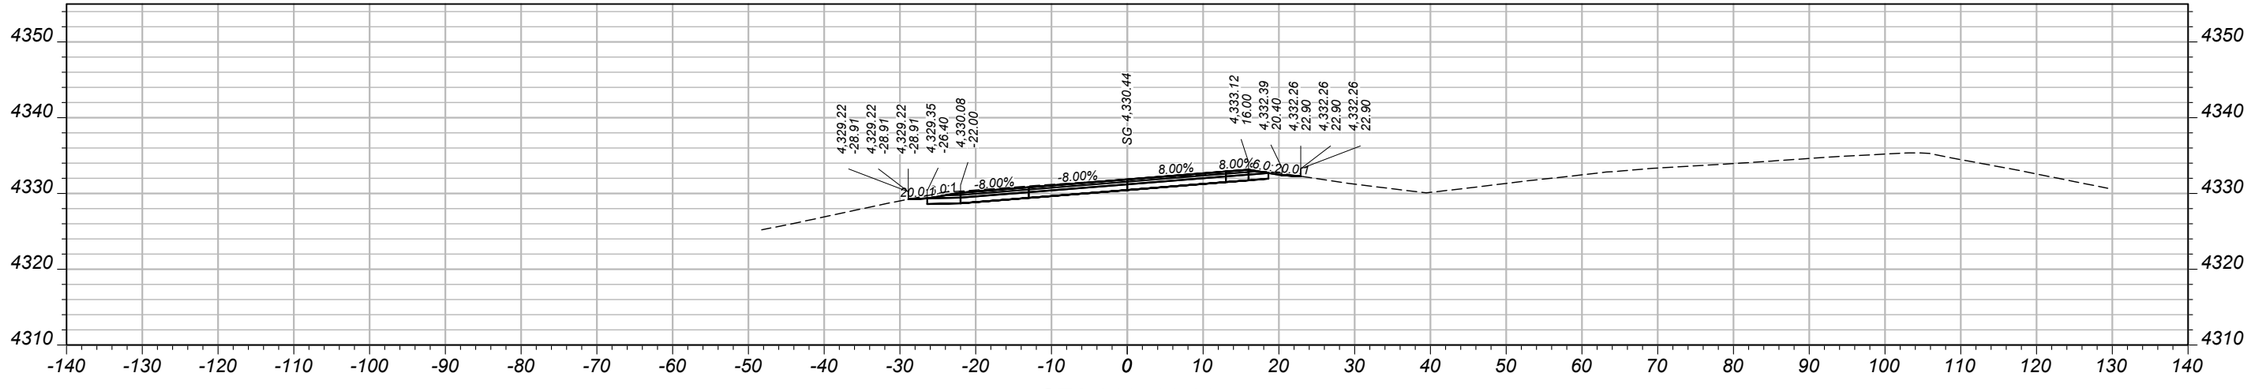

CV: 53 CY STA 268+00.00 FV: 0 CY

SHEET NO.
121

MAINLINE CROSS SECTIONS - WESTBOUND

PROJECT NAME: WHITEHALL - EAST
COUNTY: JEFFERSON
PROJECT ID: IM 90-5(101)249
UPN: 10003001

DESIGNED BY	REVIEWED BY	CHECKED BY
B. BOONE 04/2026	J. BRAZILL 05/2026	J. SOLIDAY 05/2026


MONTANA
Department of Transportation

CROSS SECTIONS


5/18/2026 11:28 AM

10003001RDXSF011.DWG


AWARD COPY

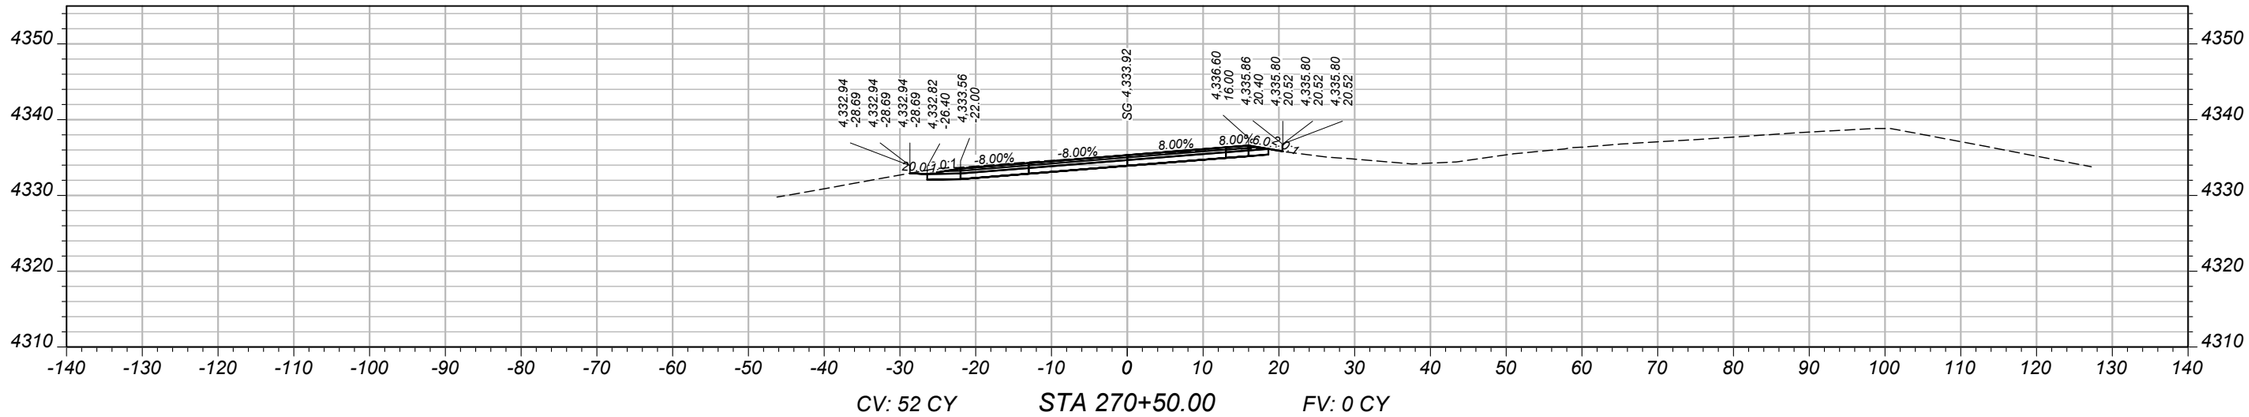

CV: 52 CY STA 270+50.00 FV: 0 CY

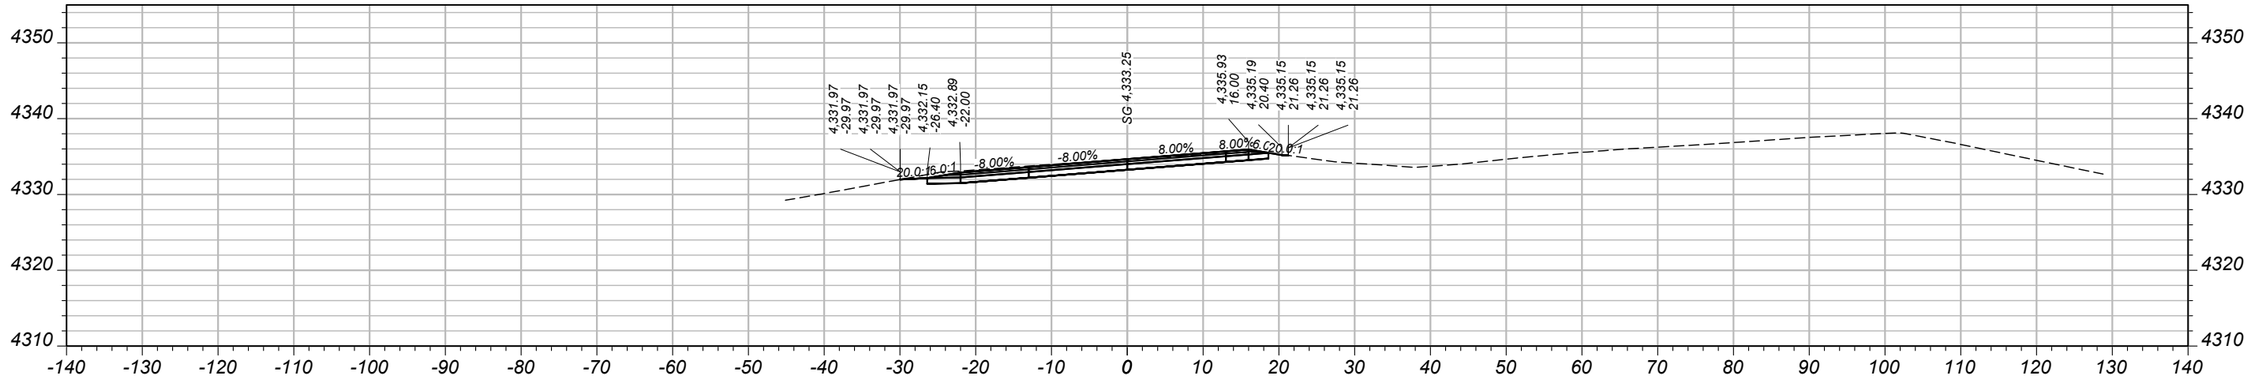

CV: 52 CY STA 270+00.00 FV: 0 CY

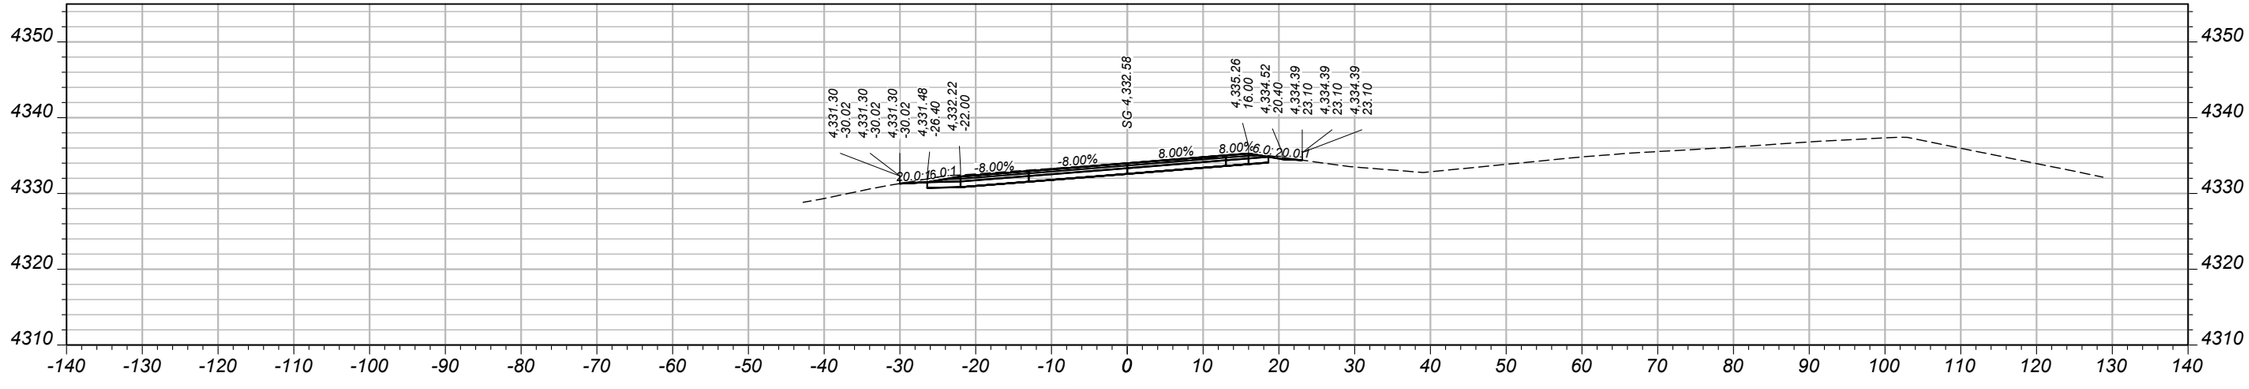

CV: 53 CY STA 269+50.00 FV: 0 CY

SHEET NO.
122

MAINLINE CROSS SECTIONS - WESTBOUND

PROJECT NAME	WHITEHALL - EAST
COUNTY	JEFFERSON
PROJECT ID	IM 90-5(101)249
UPN	10003001

DESIGNED BY	B. BOONE	04/2026
REVIEWED BY	J. BRAZILL	05/2026
CHECKED BY	J. SOLIDAY	05/2026


10003001RDXSF011.DWG

MONTANA
Department of Transportation


CROSS SECTIONS

5/18/2026 11:28 AM


AWARD COPY

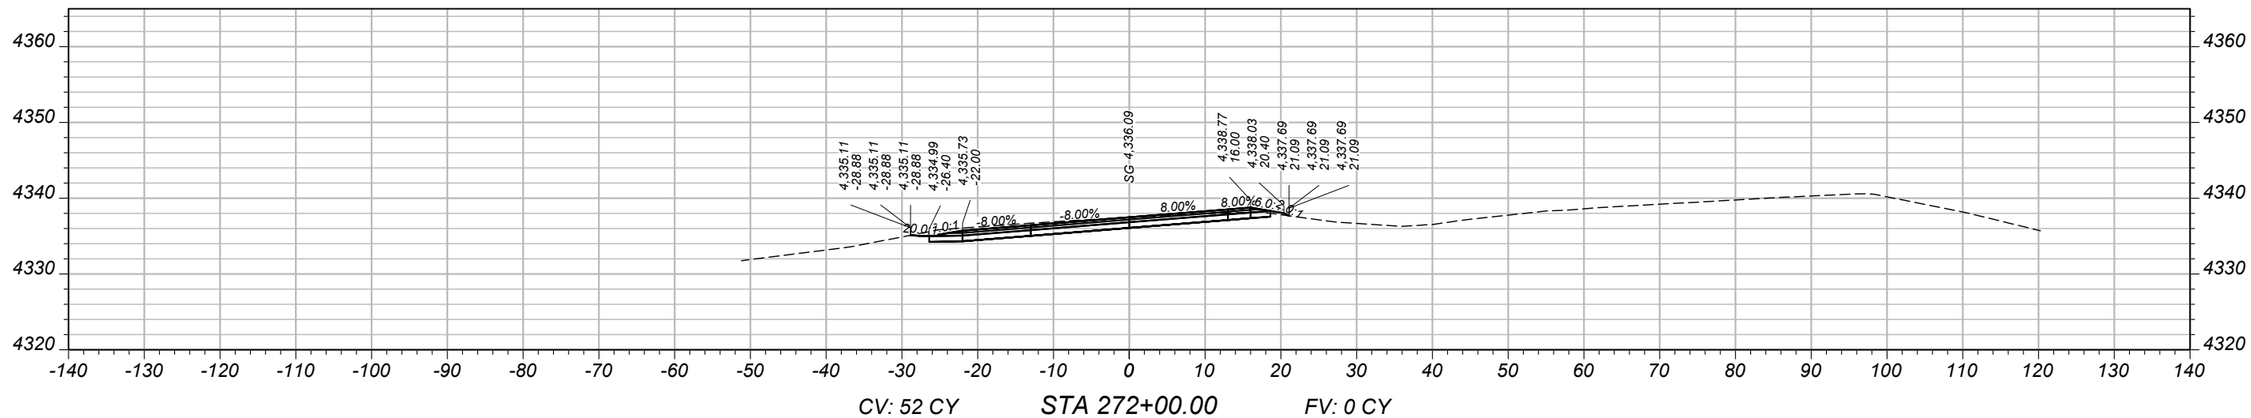

CV: 52 CY STA 272+00.00 FV: 0 CY

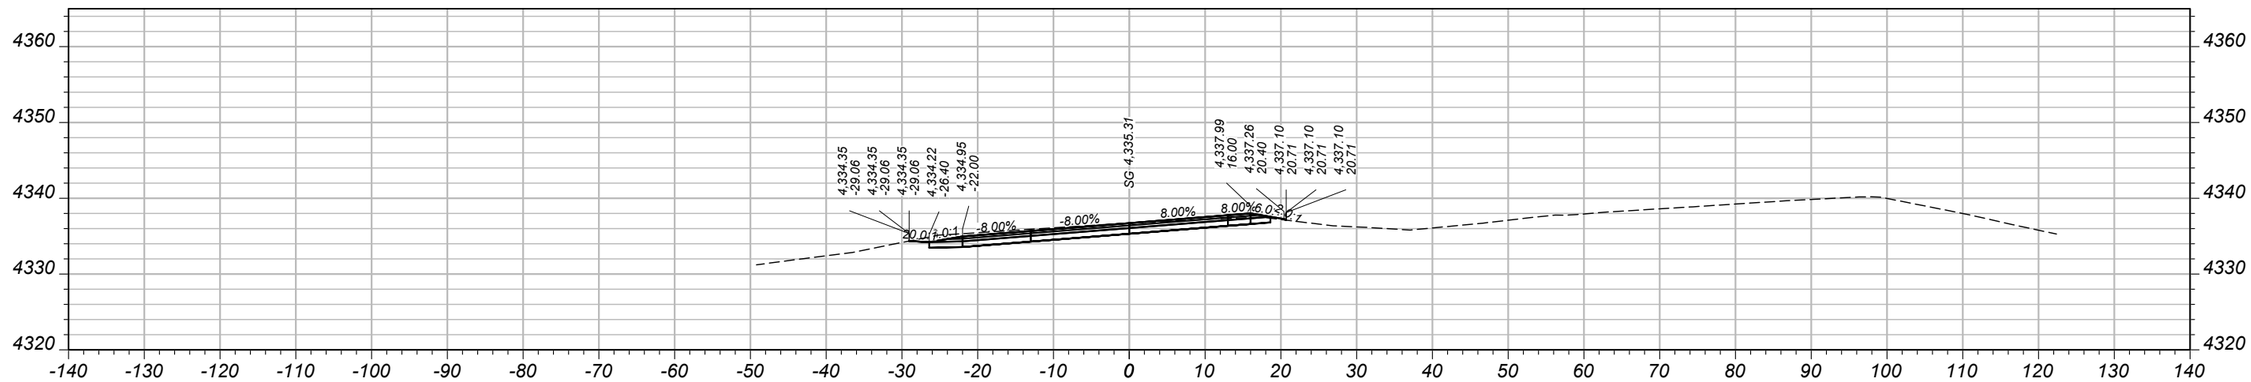

CV: 54 CY STA 271+50.00 FV: 0 CY

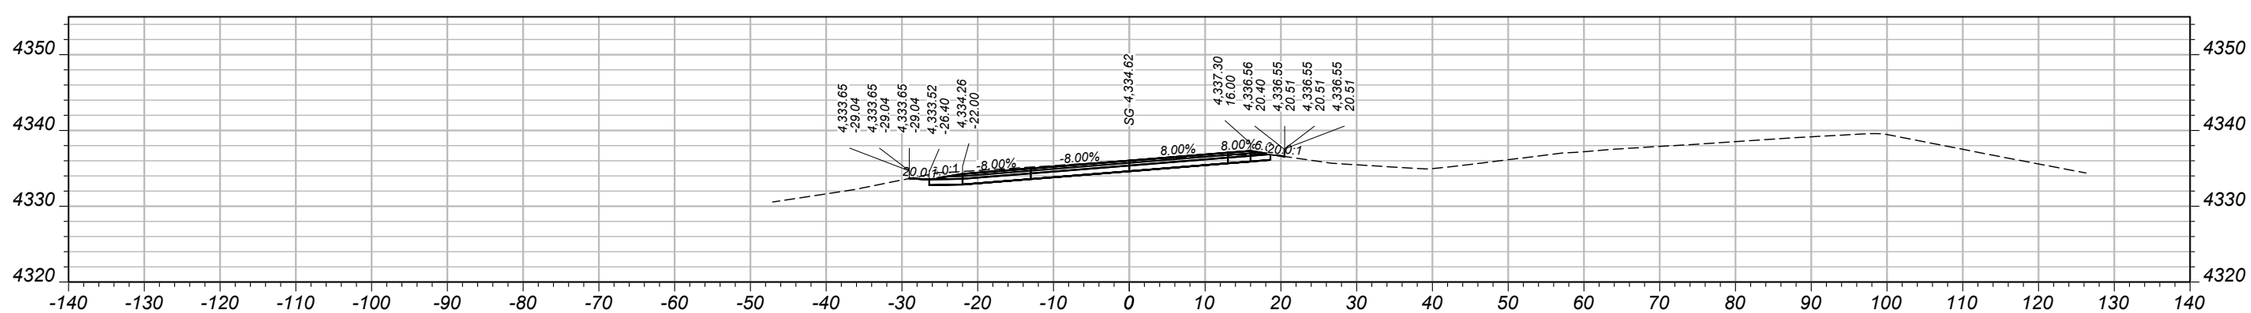

CV: 51 CY STA 271+00.00 FV: 0 CY

SHEET NO. 123

MAINLINE CROSS SECTIONS - WESTBOUND

PROJECT NAME: WHITEHALL - EAST
COUNTY: JEFFERSON
PROJECT ID: IM 90-5(101)249
UPN: 10003001

DESIGNED BY	B. BOONE	04/2026	
REVIEWED BY	J. BRAZILL	05/2026	
CHECKED BY	J. SOLIDAY	05/2026	


MONTANA Department of Transportation


CROSS SECTIONS


5/18/2026 11:28 AM

10003001RDXSF011.DWG

AWARD COPY

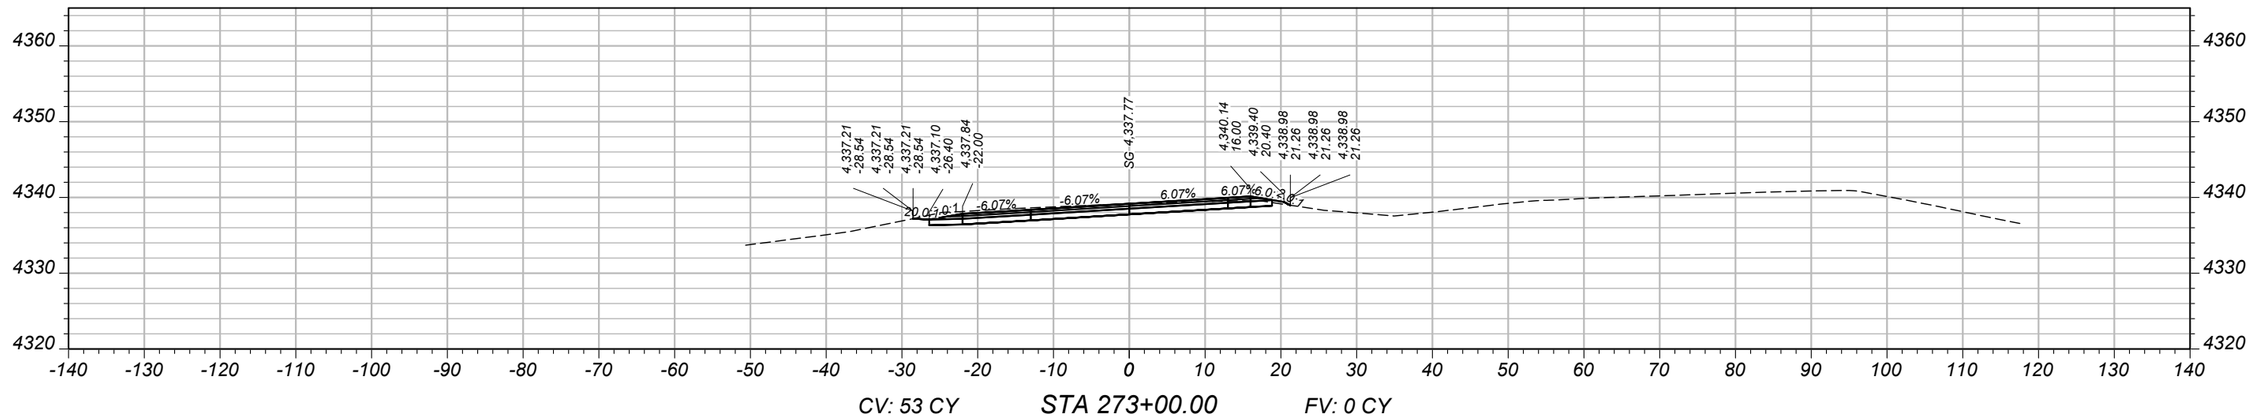

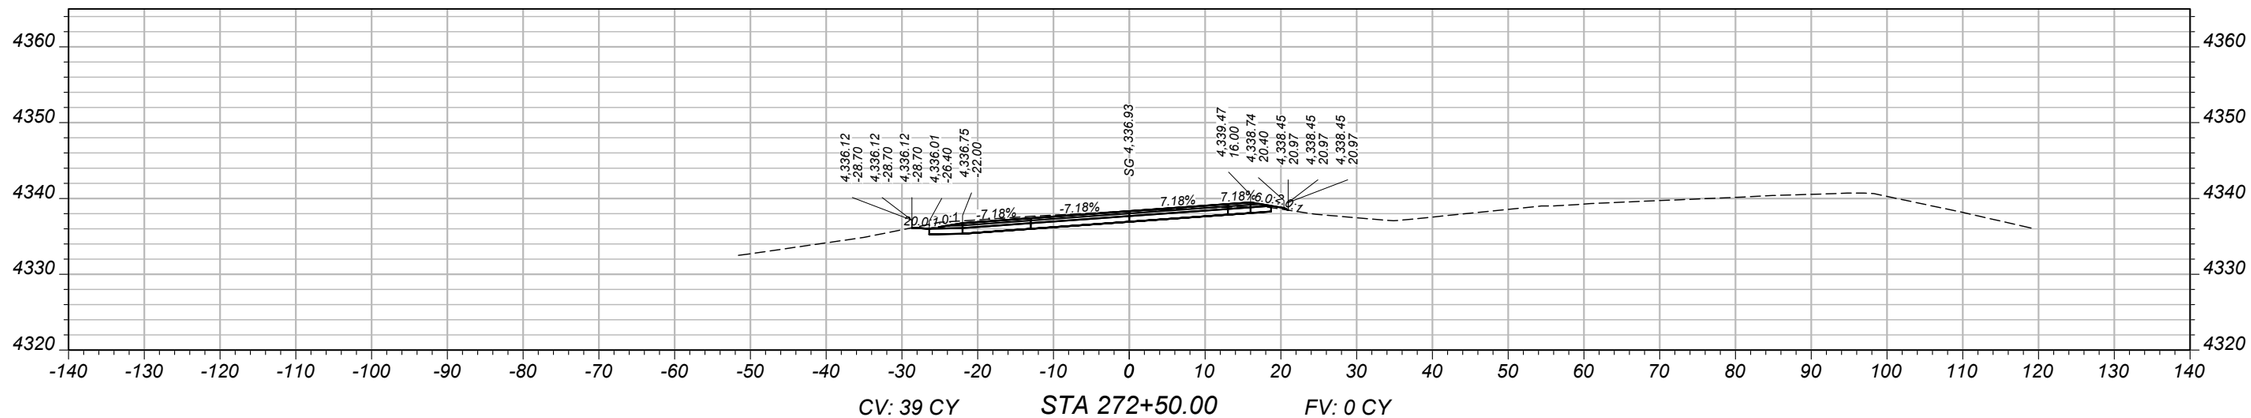

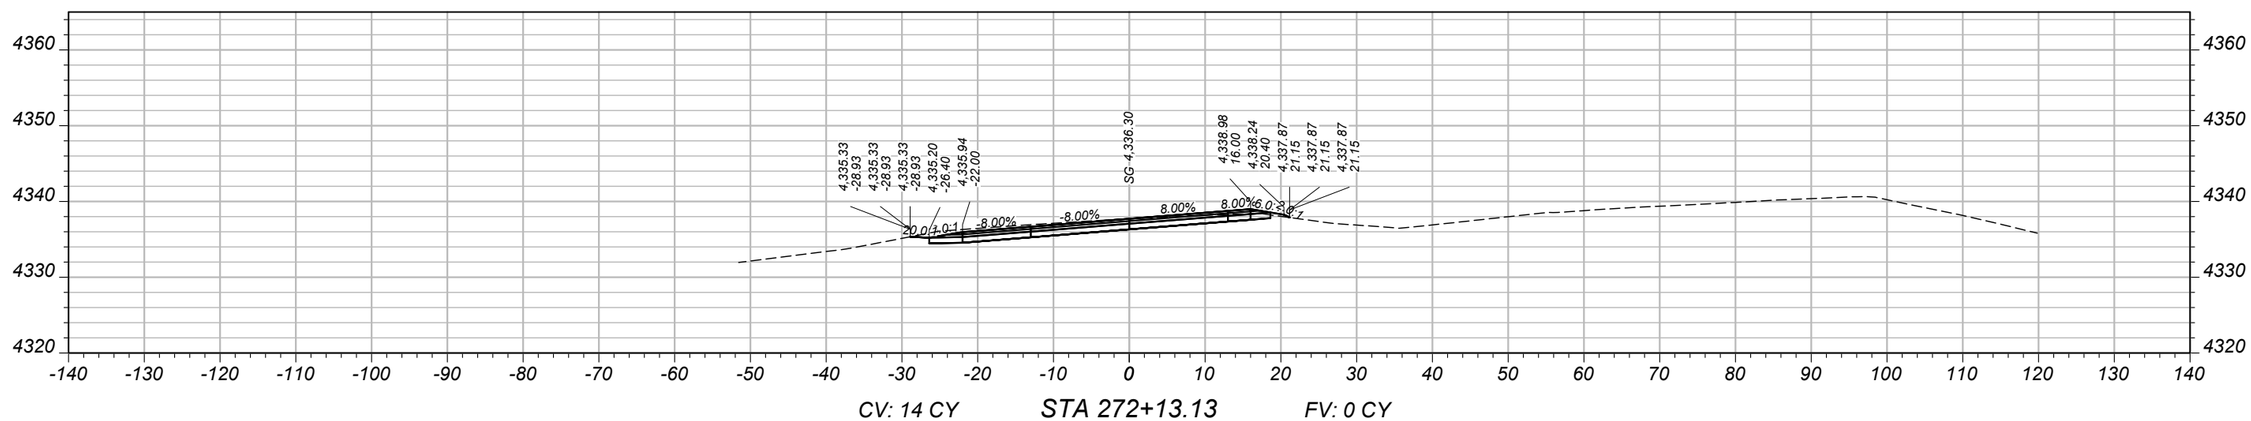

SHEET NO.
124

MAINLINE CROSS SECTIONS - WESTBOUND

PROJECT NAME	WHITEHALL - EAST
COUNTY	JEFFERSON
PROJECT ID	IM 90-5(101)249
UPN	10003001

DESIGNED BY	B. BOONE	04/2026
REVIEWED BY	J. BRAZILL	05/2026
CHECKED BY	J. SOLIDAY	05/2026


MONTANA
Department of Transportation

CROSS SECTIONS


5/18/2026 11:28 AM

10003001RDXSF011.DWG


AWARD COPY

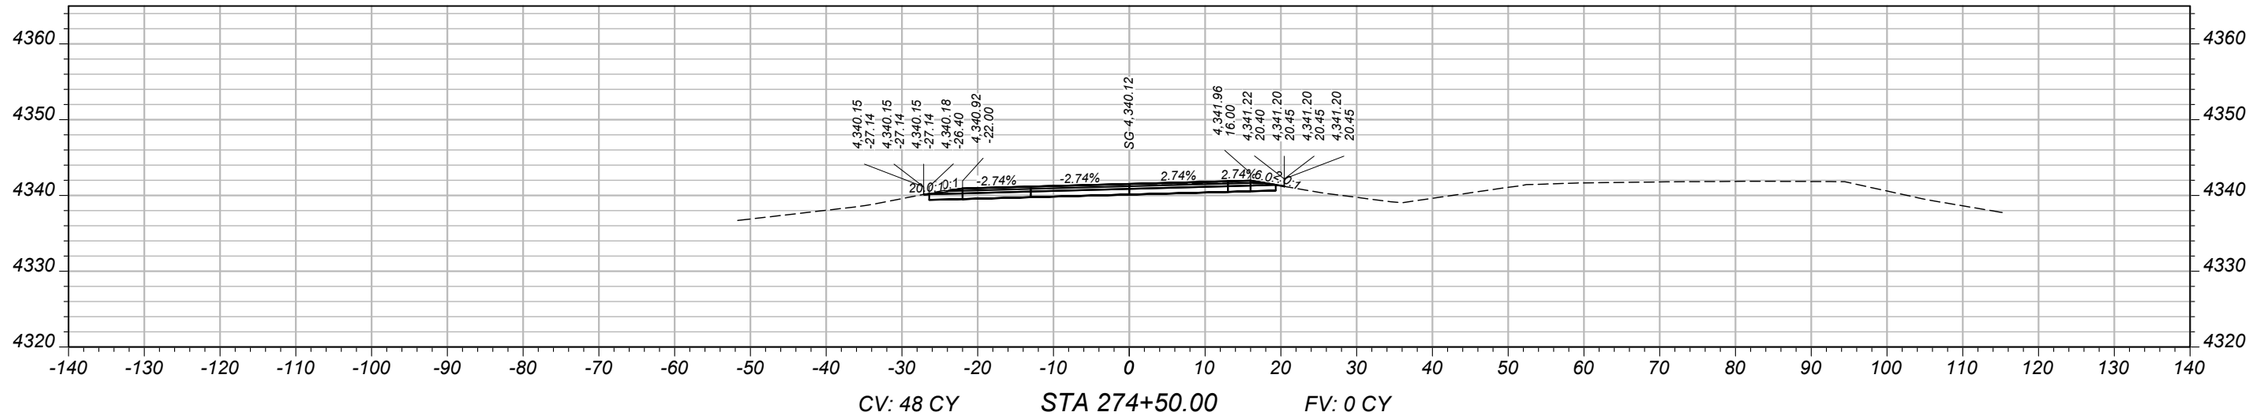

CV: 48 CY STA 274+50.00 FV: 0 CY

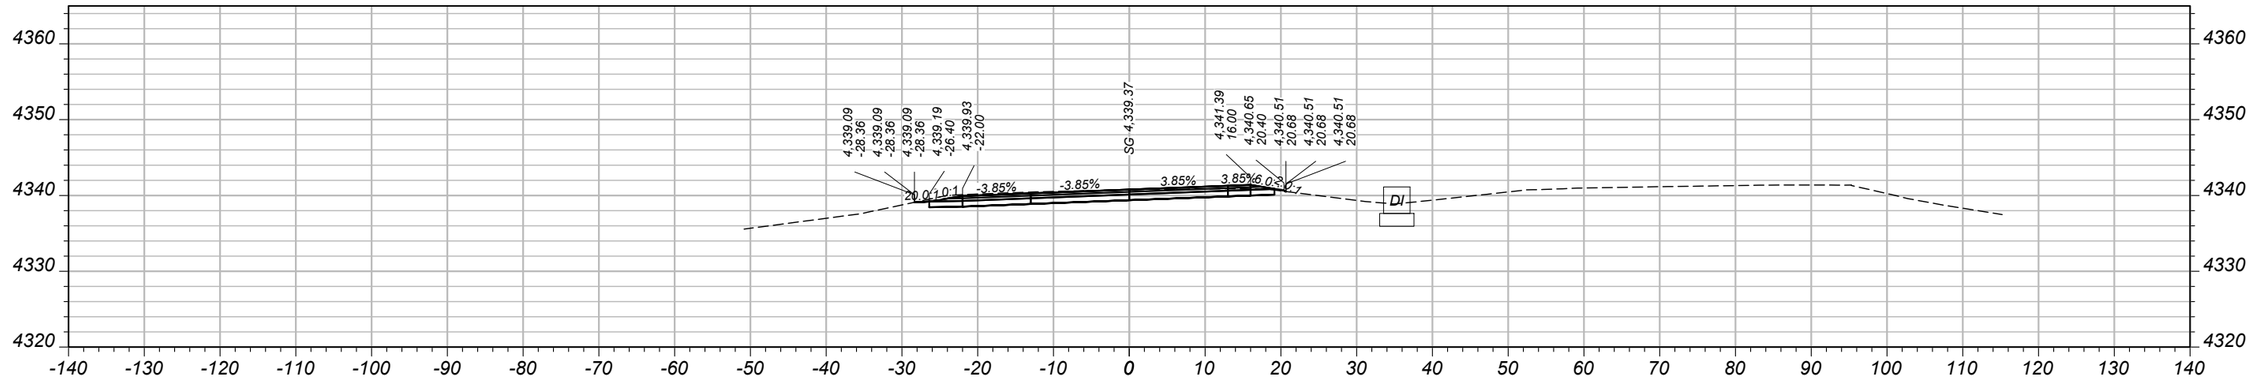

CV: 51 CY STA 274+00.00 FV: 0 CY

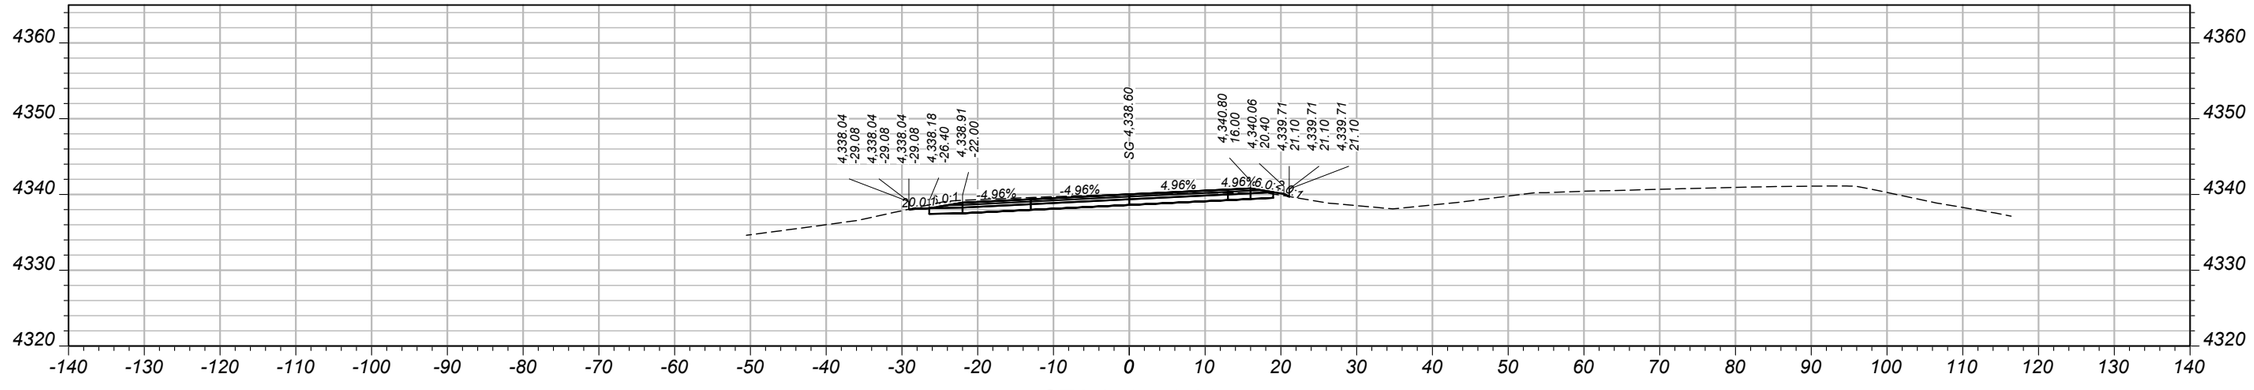

CV: 52 CY STA 273+50.00 FV: 0 CY

SHEET NO.
125

MAINLINE CROSS
SECTIONS - WESTBOUND

PROJECT NAME: WHITEHALL - EAST
COUNTY: JEFFERSON
PROJECT ID: IM 90-5(101)249
UPN: 10003001

DESIGNED BY	REVIEWED BY	CHECKED BY
B. BOONE 04/2026	J. BRAZILL 05/2026	J. SOLIDAY 05/2026


MONTANA
Department of Transportation

CROSS SECTIONS


5/18/2026 11:28 AM

10003001RDXSF011.DWG


AWARD COPY

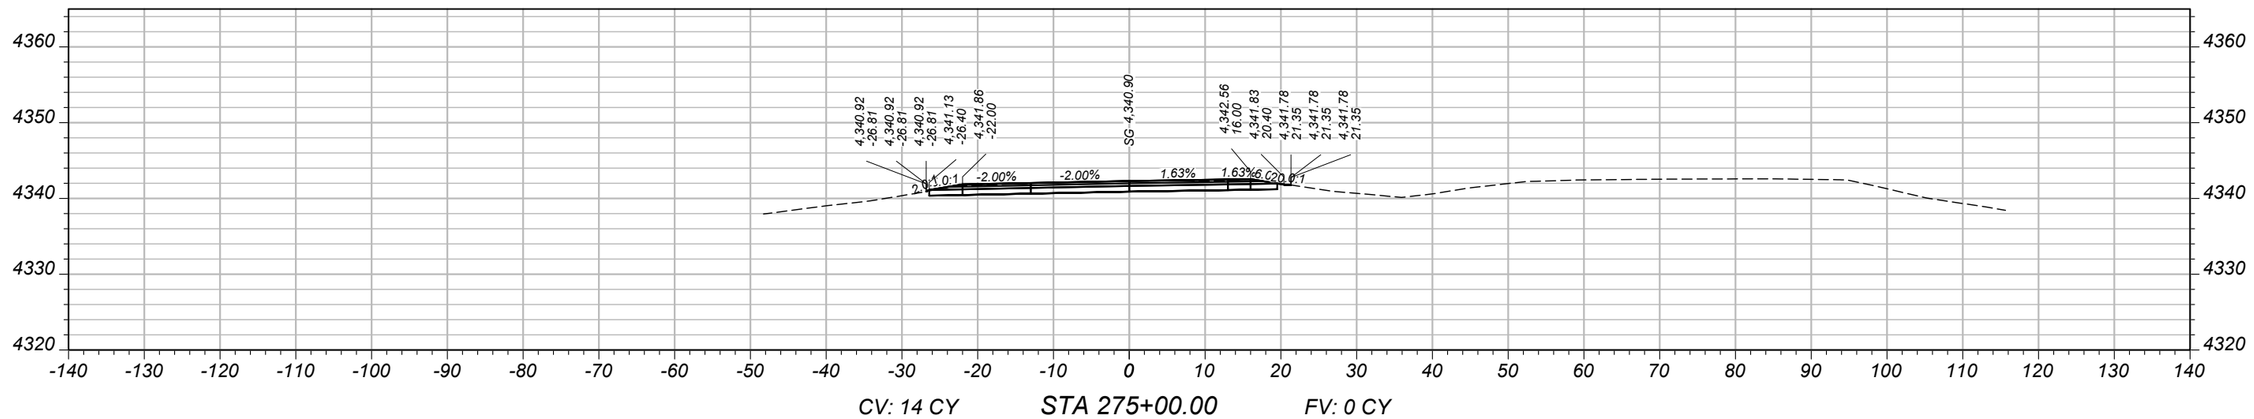

CV: 14 CY STA 275+00.00 FV: 0 CY

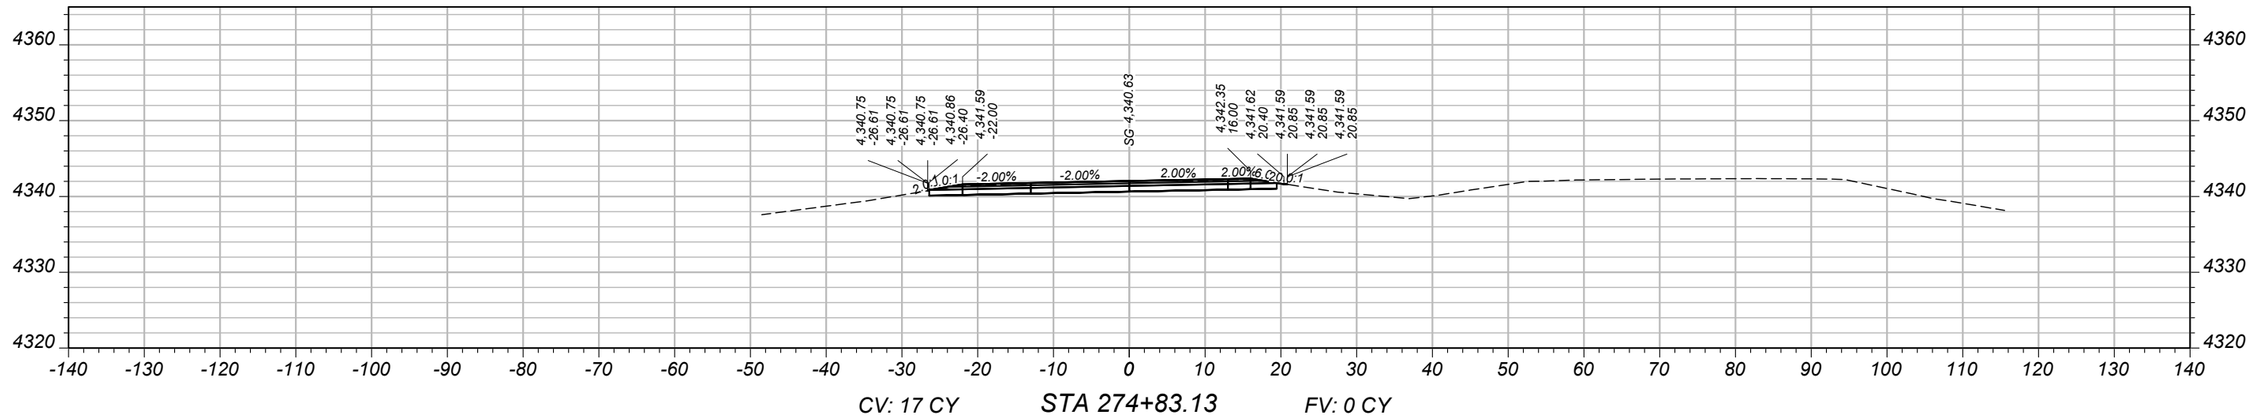

CV: 17 CY STA 274+83.13 FV: 0 CY

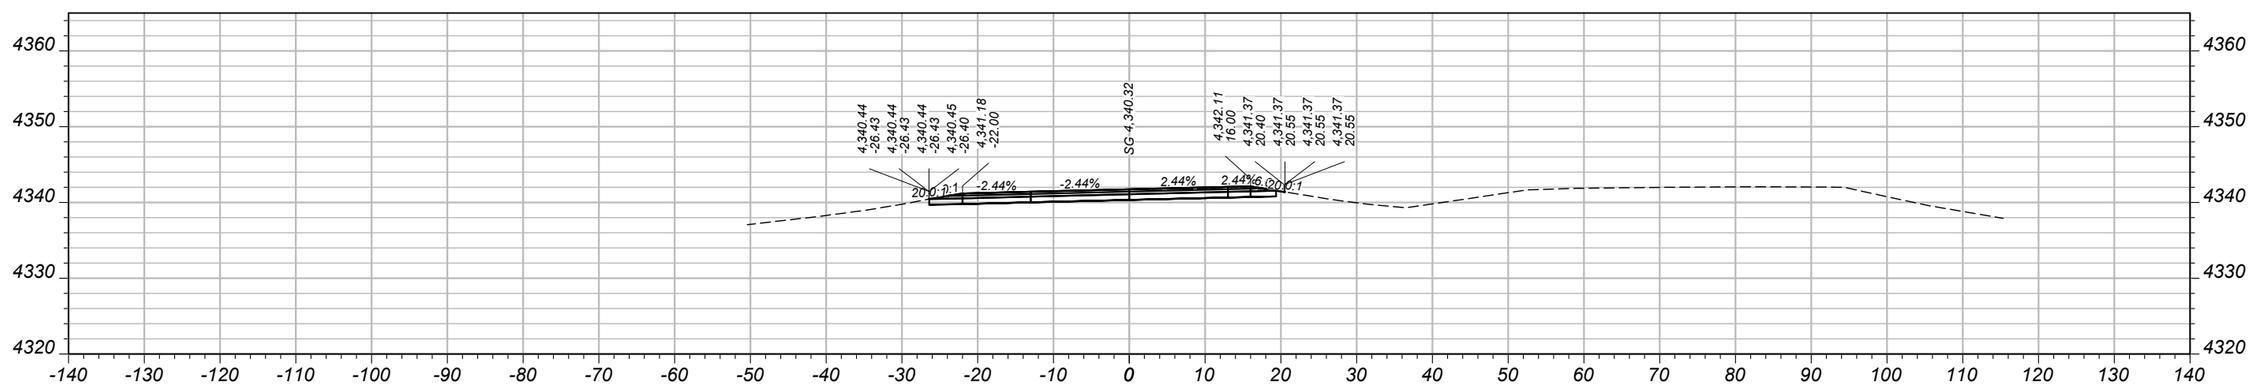

CV: 12 CY STA 274+63.13 FV: 0 CY

SHEET NO.
126

MAINLINE CROSS SECTIONS - WESTBOUND

PROJECT NAME: WHITEHALL - EAST
COUNTY: JEFFERSON
PROJECT ID: IM 90-5(101)249
UPN: 10003001

DESIGNED BY		REVIEWED BY		CHECKED BY	
B. BOONE	04/2026	J. BRAZILL	05/2026	J. SOLIDAY	05/2026


MONTANA
Department of Transportation

CROSS SECTIONS


10003001RDXSF011.DWG

5/18/2026 11:29 AM


AWARD COPY

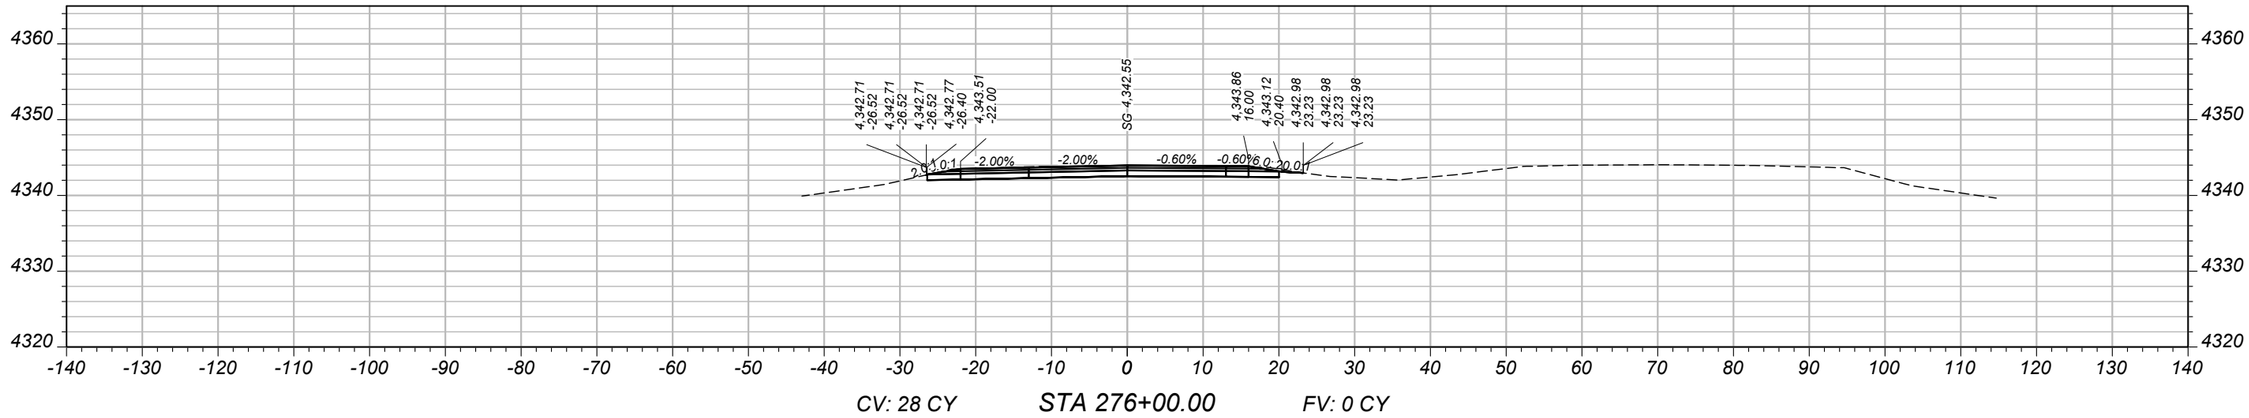

CV: 28 CY STA 276+00.00 FV: 0 CY

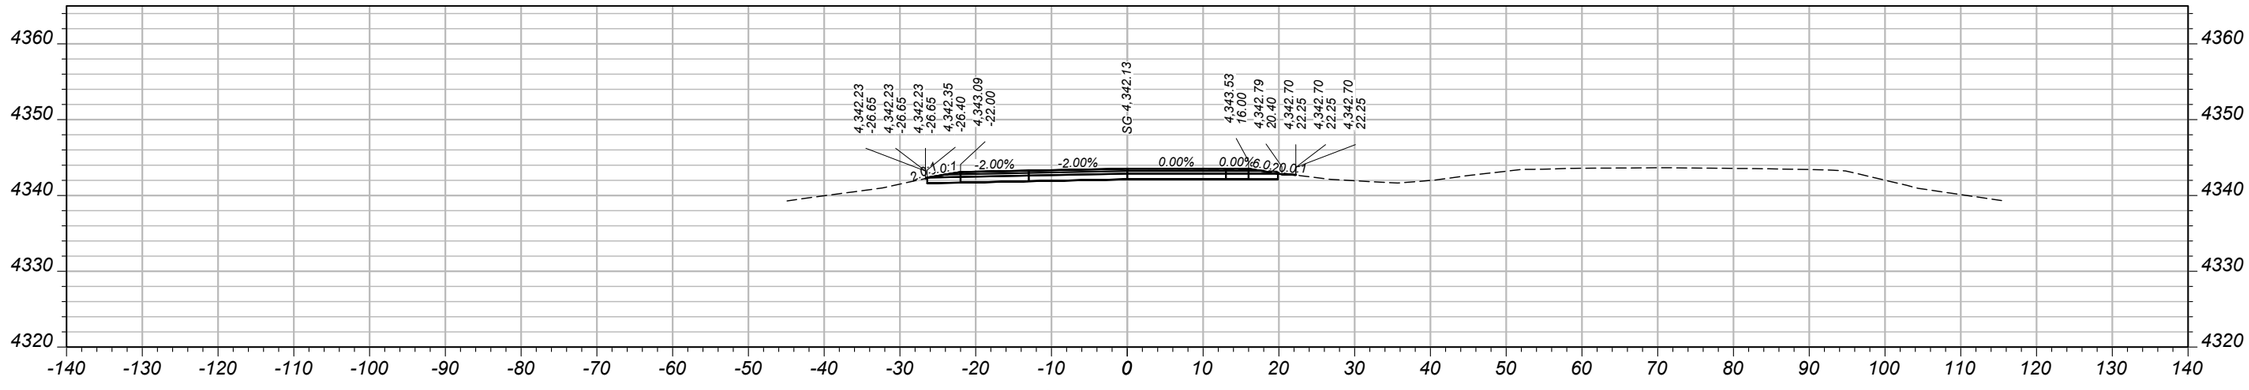

CV: 22 CY STA 275+73.13 FV: 0 CY

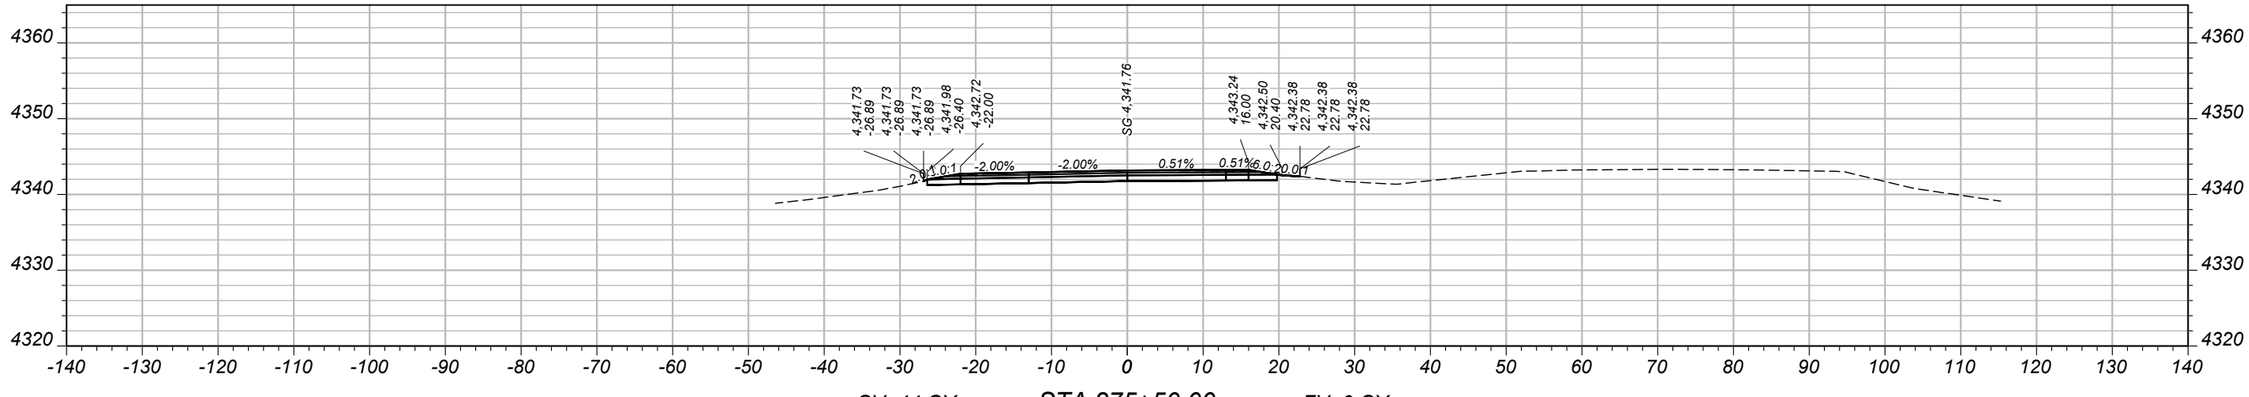

CV: 44 CY STA 275+50.00 FV: 0 CY

SHEET NO.
127

MAINLINE CROSS SECTIONS - WESTBOUND

PROJECT NAME: WHITEHALL - EAST
COUNTY: JEFFERSON
PROJECT ID: IM 90-5(101)249
UPN: 10003001

DESIGNED BY	REVIEWED BY	CHECKED BY
B. BOONE 04/2026	J. BRAZILL 05/2026	J. SOLIDAY 05/2026


10003001RDXSF011.DWG

MONTANA
Department of Transportation


CROSS SECTIONS

5/18/2026 11:29 AM


AWARD COPY

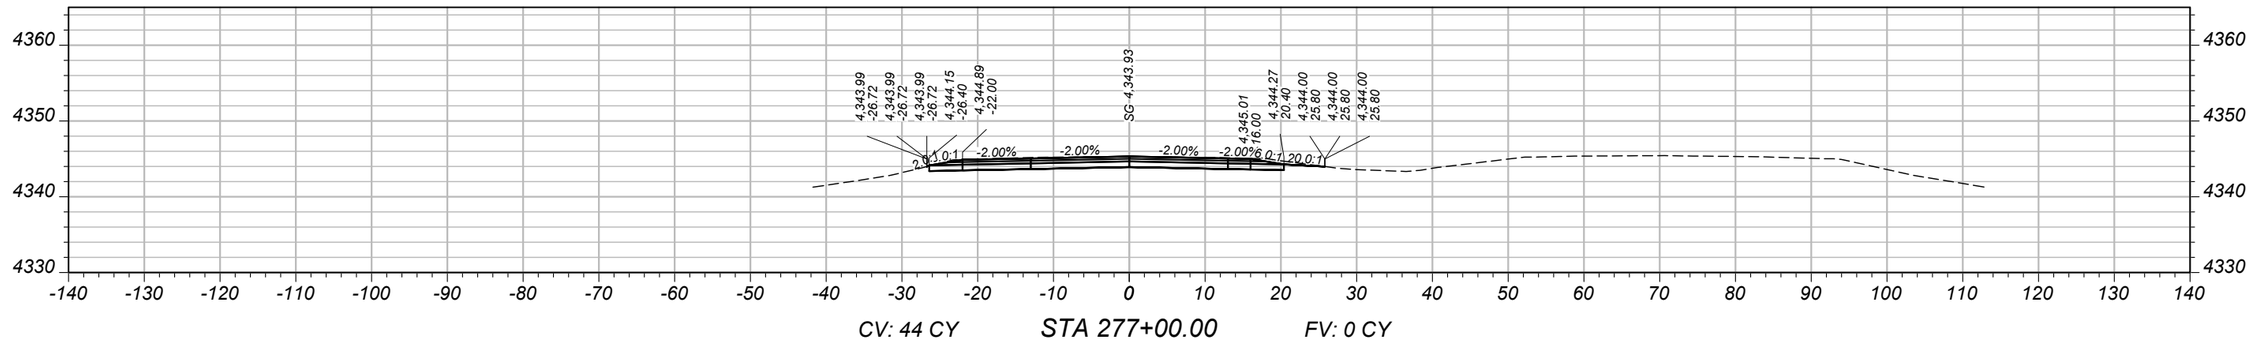

CV: 44 CY STA 277+00.00 FV: 0 CY

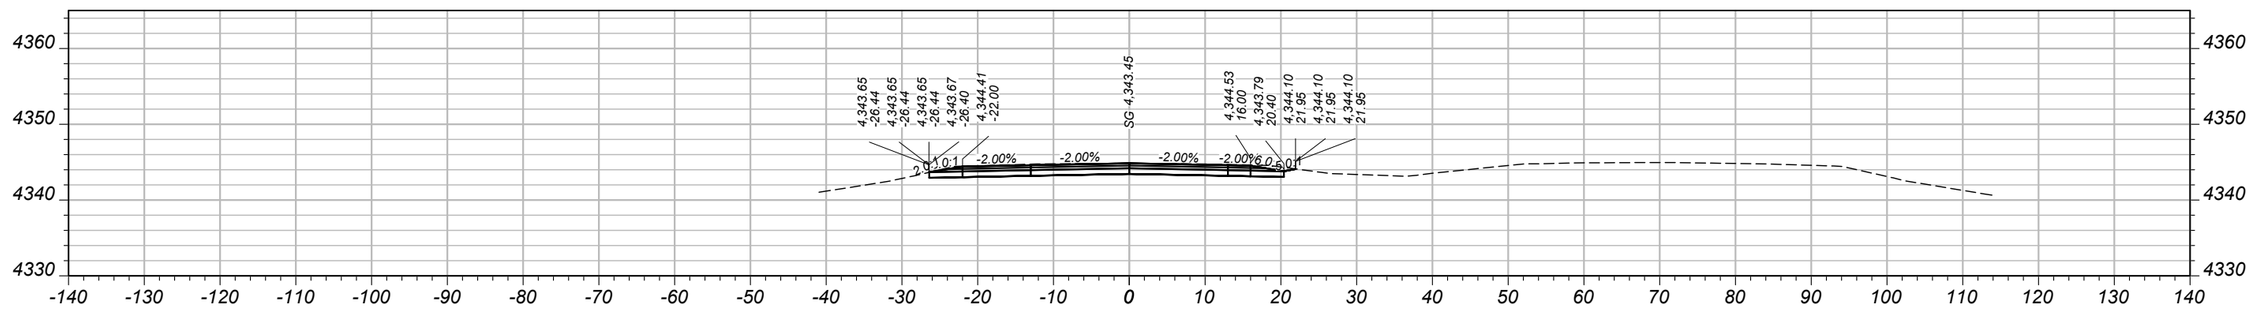

CV: 16 CY STA 276+63.13 FV: 0 CY

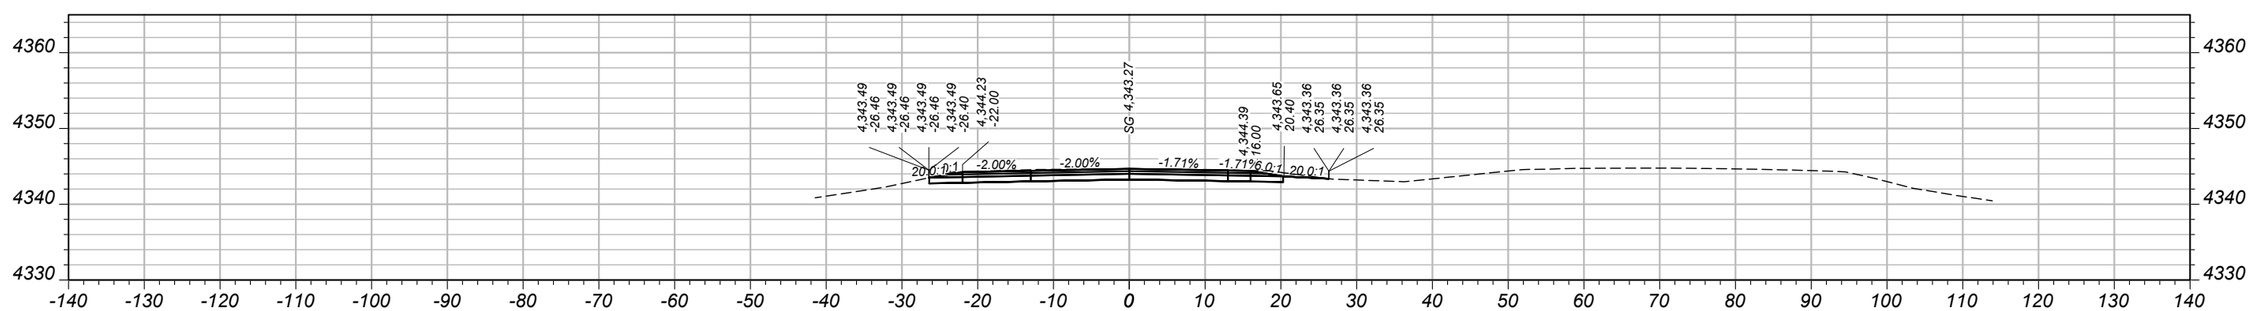

CV: 57 CY STA 276+50.00 FV: 0 CY

SHEET NO.
128

MAINLINE CROSS SECTIONS - WESTBOUND

PROJECT NAME: WHITEHALL - EAST
COUNTY: JEFFERSON
PROJECT ID: IM 90-5(101)249
UPN: 10003001

DESIGNED BY	B. BOONE	04/2026
REVIEWED BY	J. BRAZILL	05/2026
CHECKED BY	J. SOLIDAY	05/2026


MONTANA Department of Transportation

CROSS SECTIONS


5/18/2026 11:29 AM

10003001RDXSF011.DWG


AWARD COPY

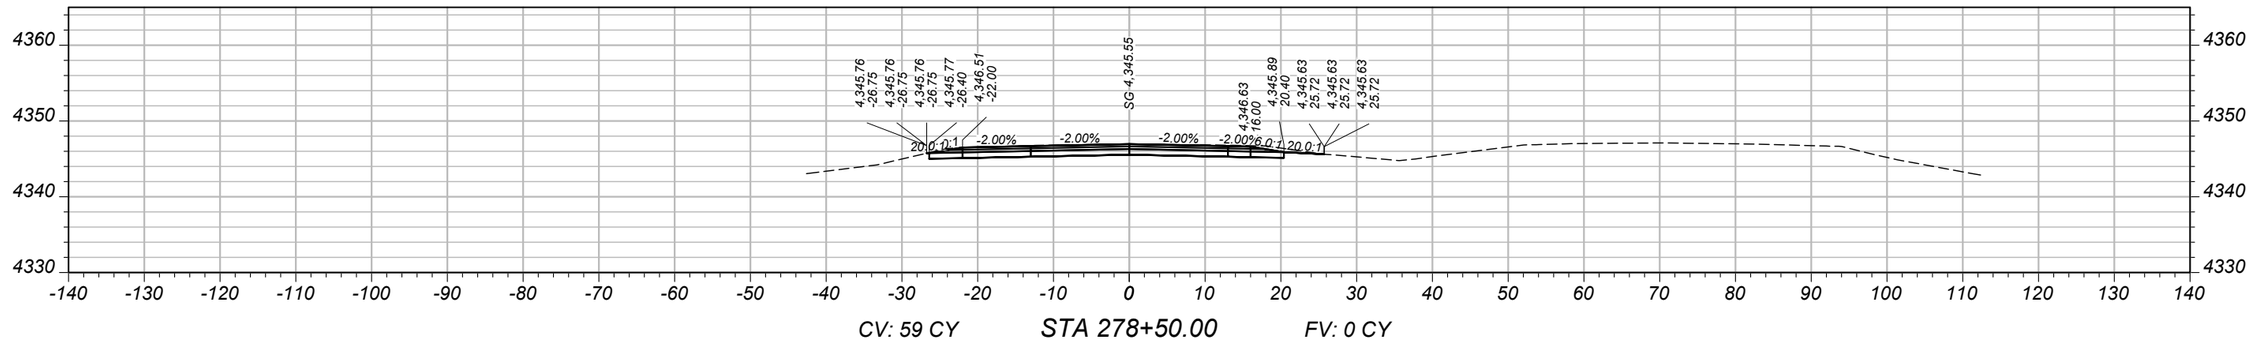

CV: 59 CY STA 278+50.00 FV: 0 CY

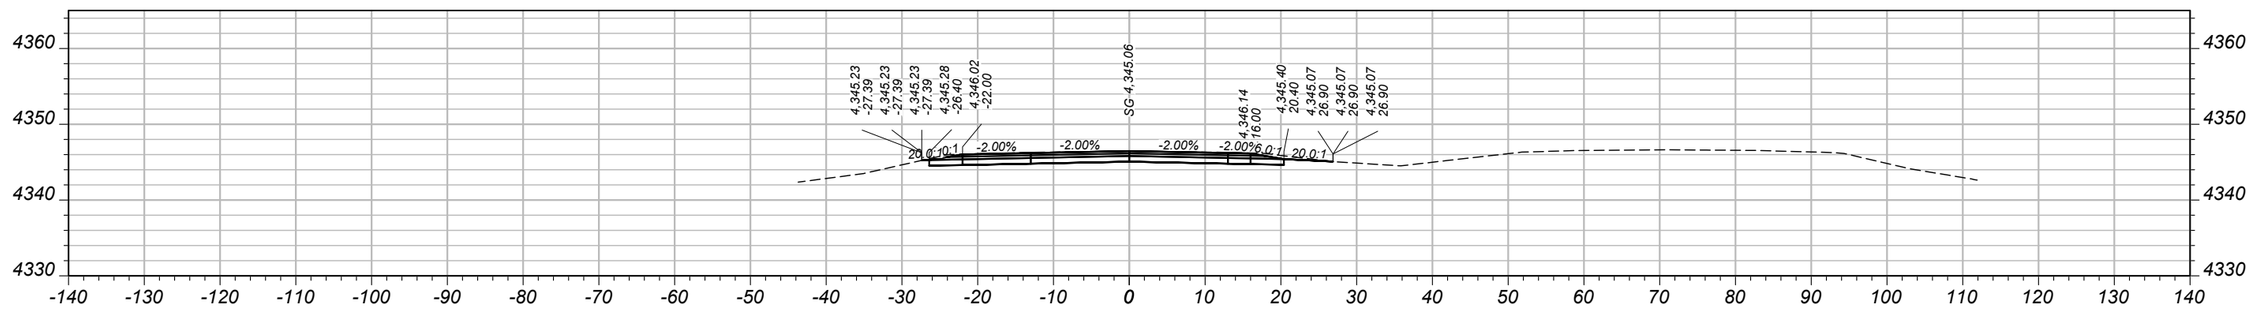

CV: 58 CY STA 278+00.00 FV: 0 CY

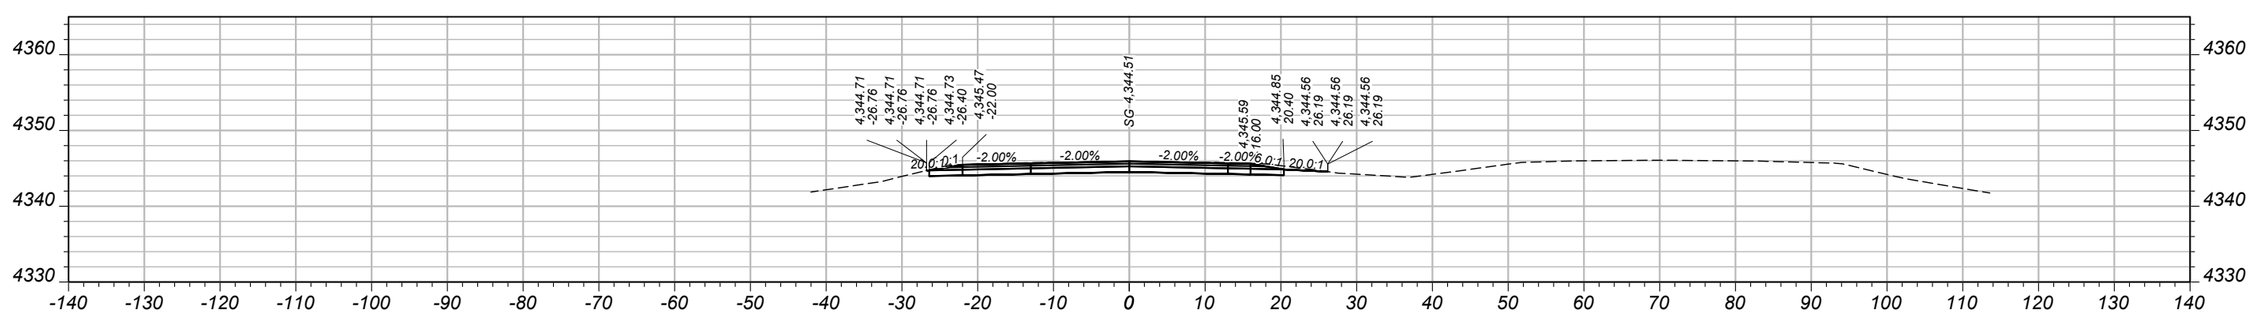

CV: 59 CY STA 277+50.00 FV: 0 CY

SHEET NO.
129

MAINLINE CROSS SECTIONS - WESTBOUND

PROJECT NAME: WHITEHALL - EAST
COUNTY: JEFFERSON
PROJECT ID: IM 90-5(101)249
UPN: 10003001

DESIGNED BY	B. BOONE	04/2026
REVIEWED BY	J. BRAZILL	05/2026
CHECKED BY	J. SOLIDAY	05/2026


MONTANA Department of Transportation

CROSS SECTIONS


5/18/2026 11:29 AM

10003001RDXSF011.DWG


AWARD COPY

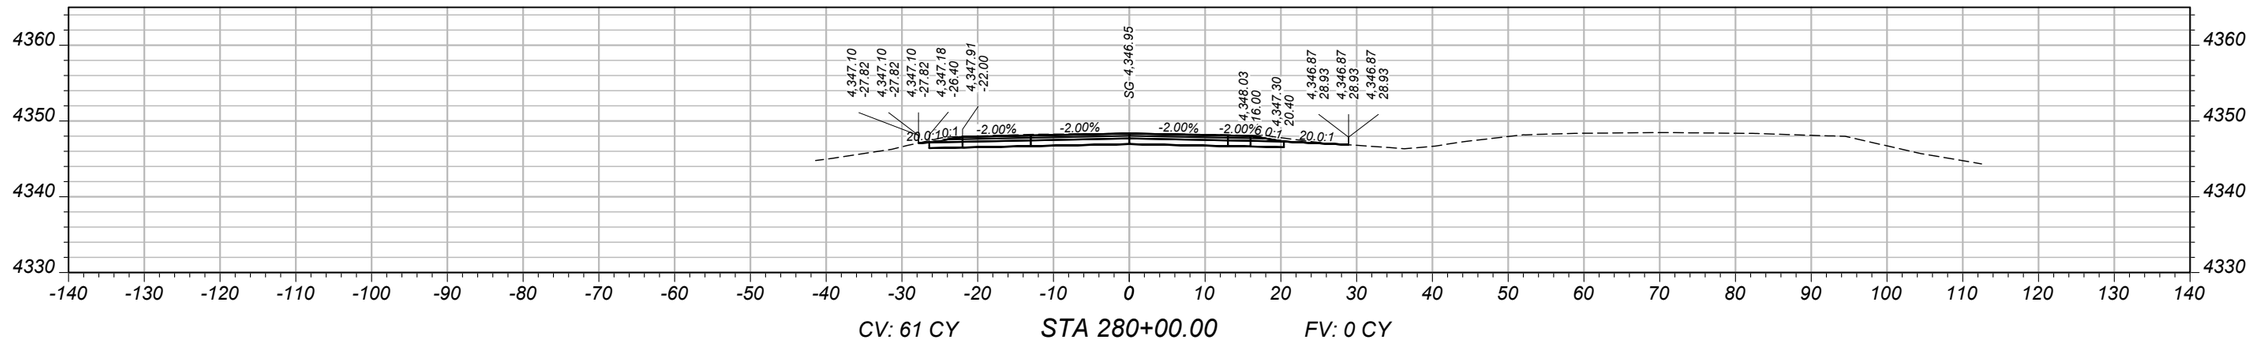

CV: 61 CY STA 280+00.00 FV: 0 CY

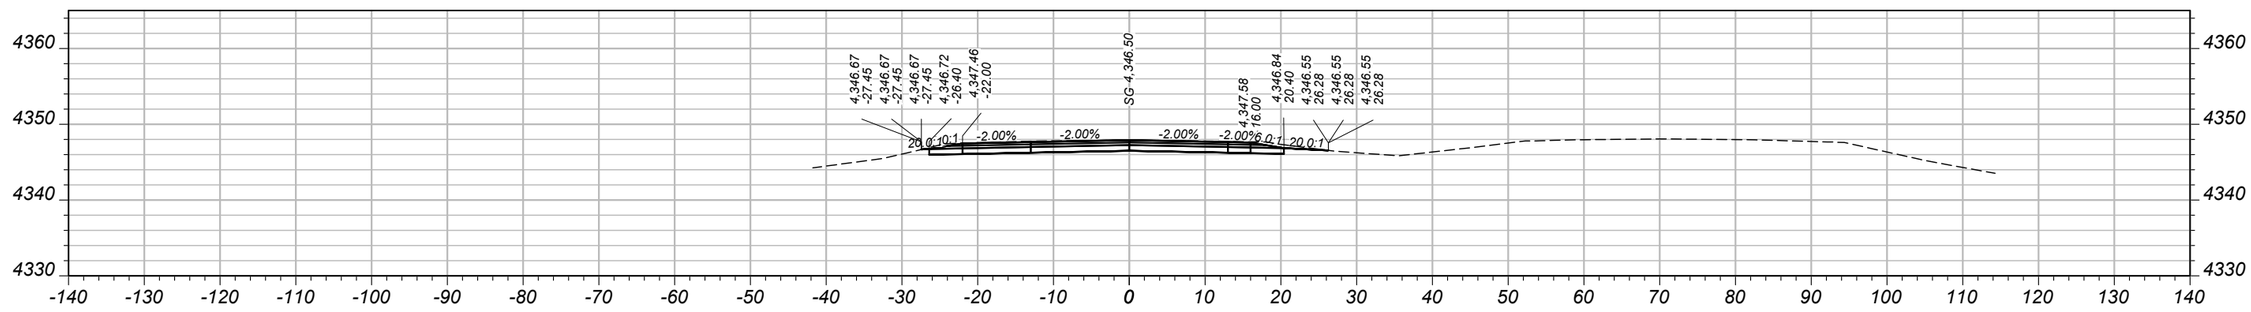

CV: 61 CY STA 279+50.00 FV: 0 CY

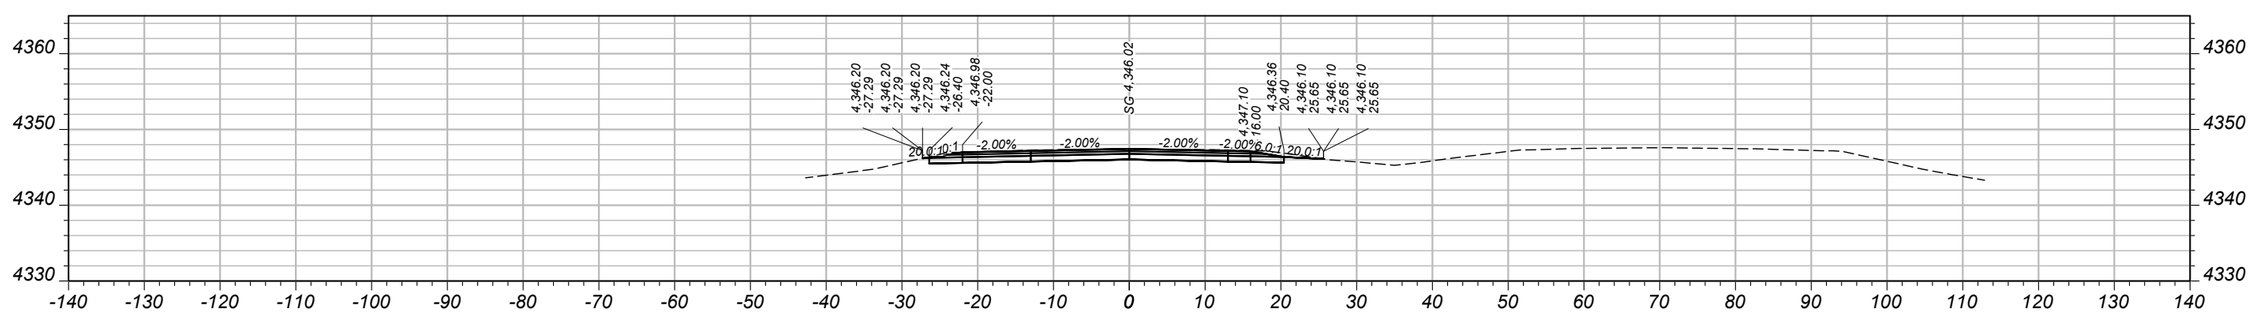

CV: 59 CY STA 279+00.00 FV: 0 CY

SHEET NO.
130

MAINLINE CROSS SECTIONS - WESTBOUND

PROJECT NAME: WHITEHALL - EAST
COUNTY: JEFFERSON
PROJECT ID: IM 90-5(101)249
UPN: 10003001

DESIGNED BY	B. BOONE	04/2026	
REVIEWED BY	J. BRAZILL	05/2026	
CHECKED BY	J. SOLIDAY	05/2026	


MONTANA Department of Transportation

CROSS SECTIONS


5/18/2026 11:29 AM

10003001RDXSF011.DWG


AWARD COPY

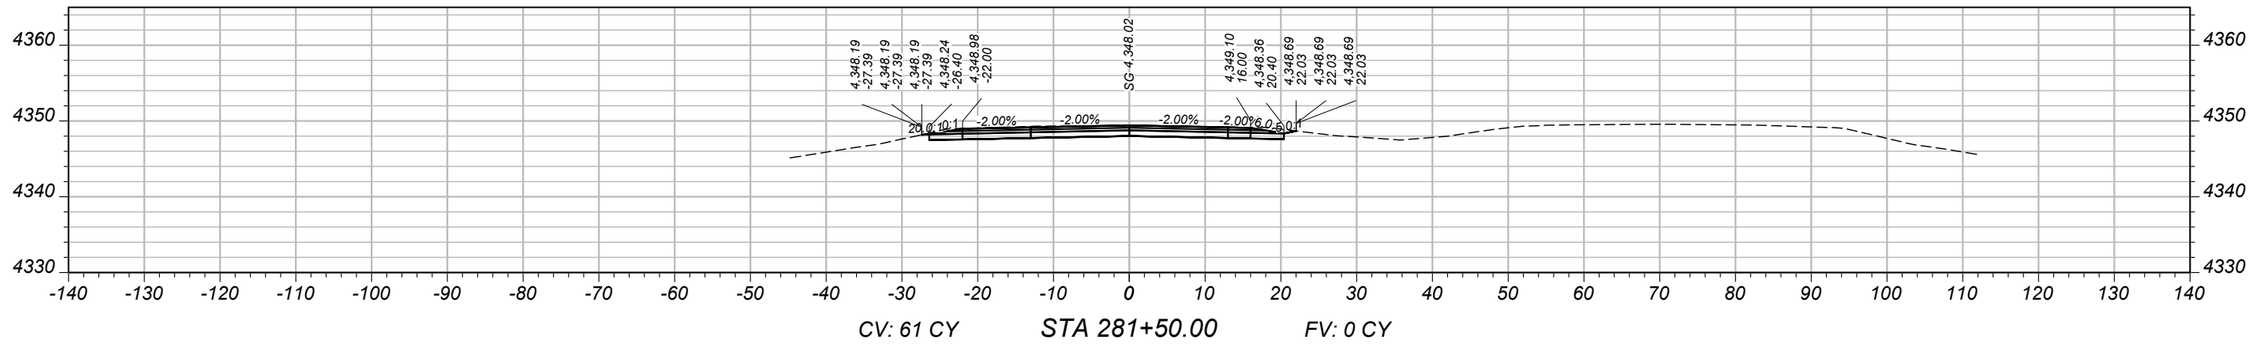

CV: 61 CY STA 281+50.00 FV: 0 CY

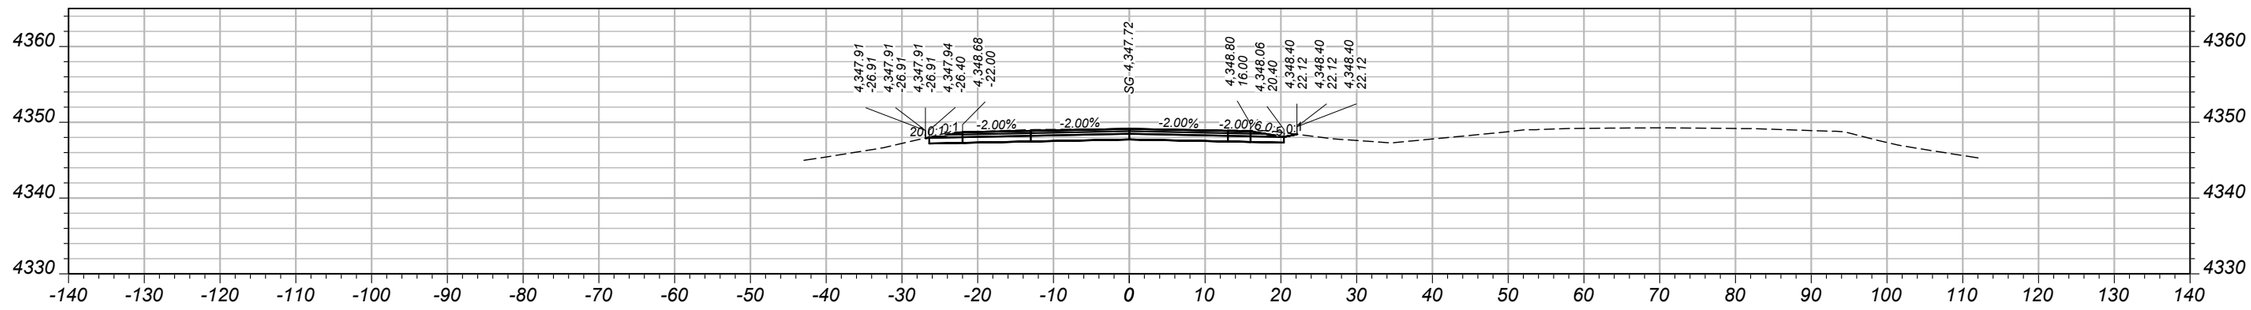

CV: 60 CY STA 281+00.00 FV: 0 CY

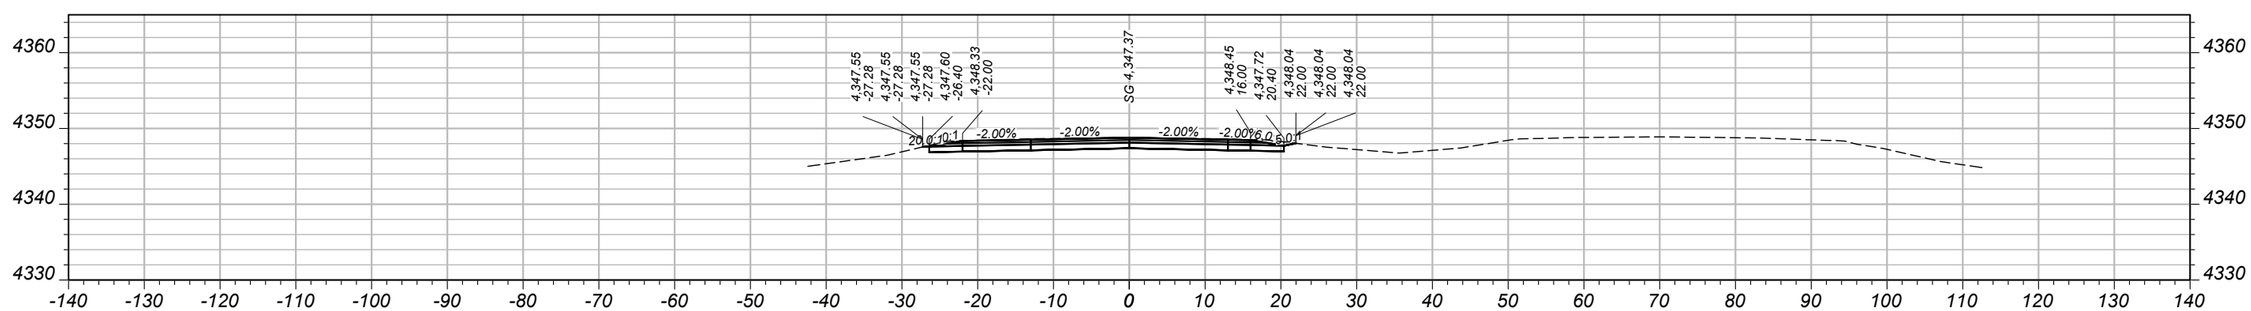

CV: 60 CY STA 280+50.00 FV: 0 CY

SHEET NO.
131

MAINLINE CROSS SECTIONS - WESTBOUND

PROJECT NAME: WHITEHALL - EAST
COUNTY: JEFFERSON
PROJECT ID: IM 90-5(101)249
UPN: 10003001


DESIGNED BY	B. BOONE	04/2026
REVIEWED BY	J. BRAZILL	05/2026
CHECKED BY	J. SOLIDAY	05/2026

MONTANA
Department of Transportation


CROSS SECTIONS

10003001RDXSF011.DWG


5/18/2026 11:29 AM

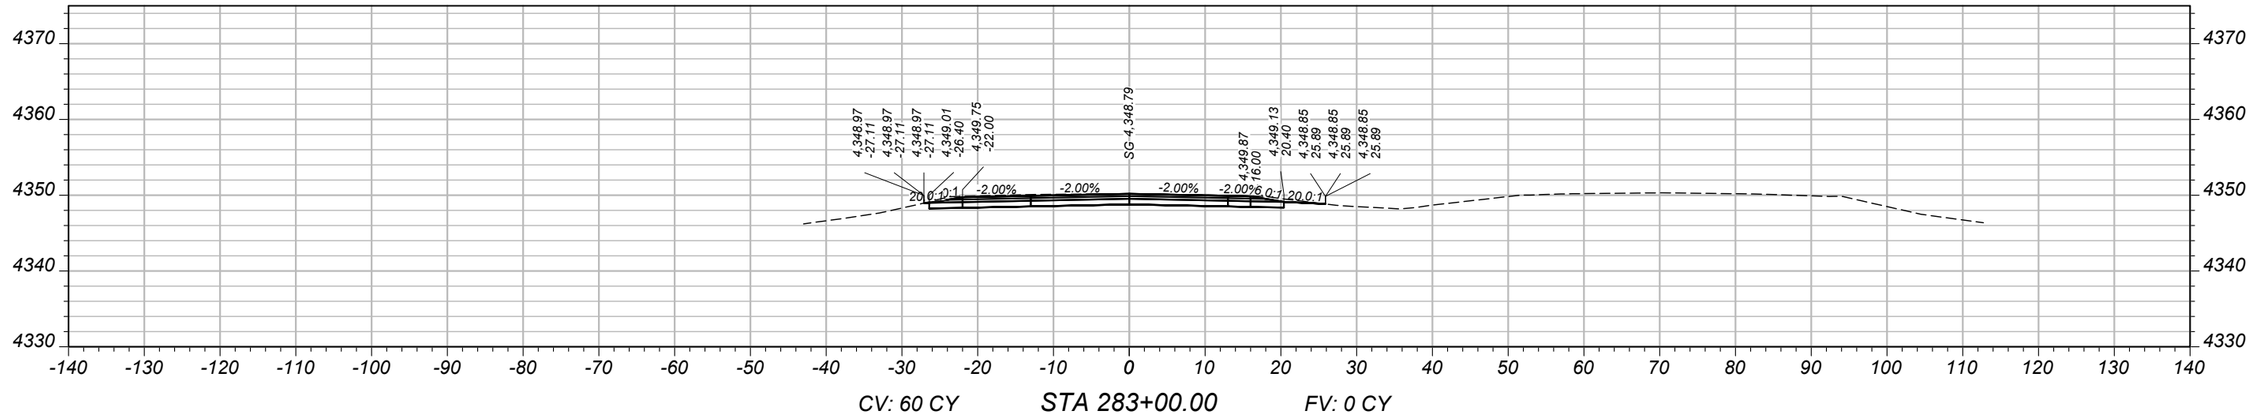

CV: 60 CY STA 283+00.00 FV: 0 CY

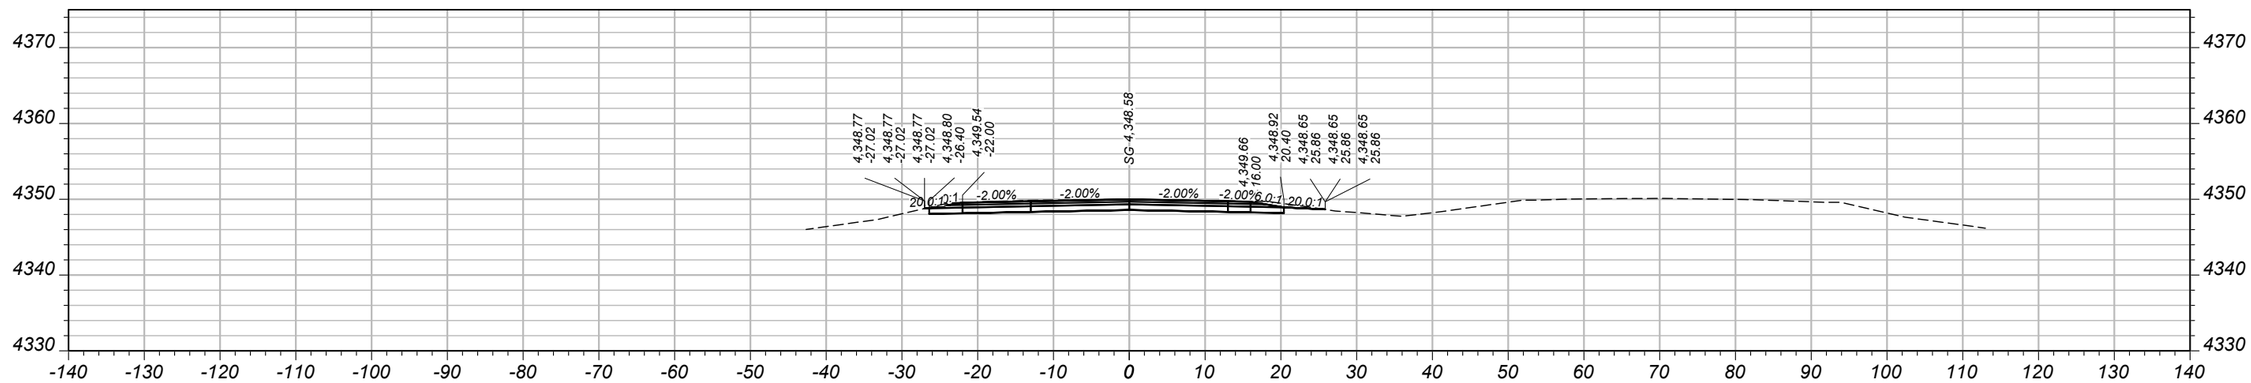

CV: 60 CY STA 282+50.00 FV: 0 CY

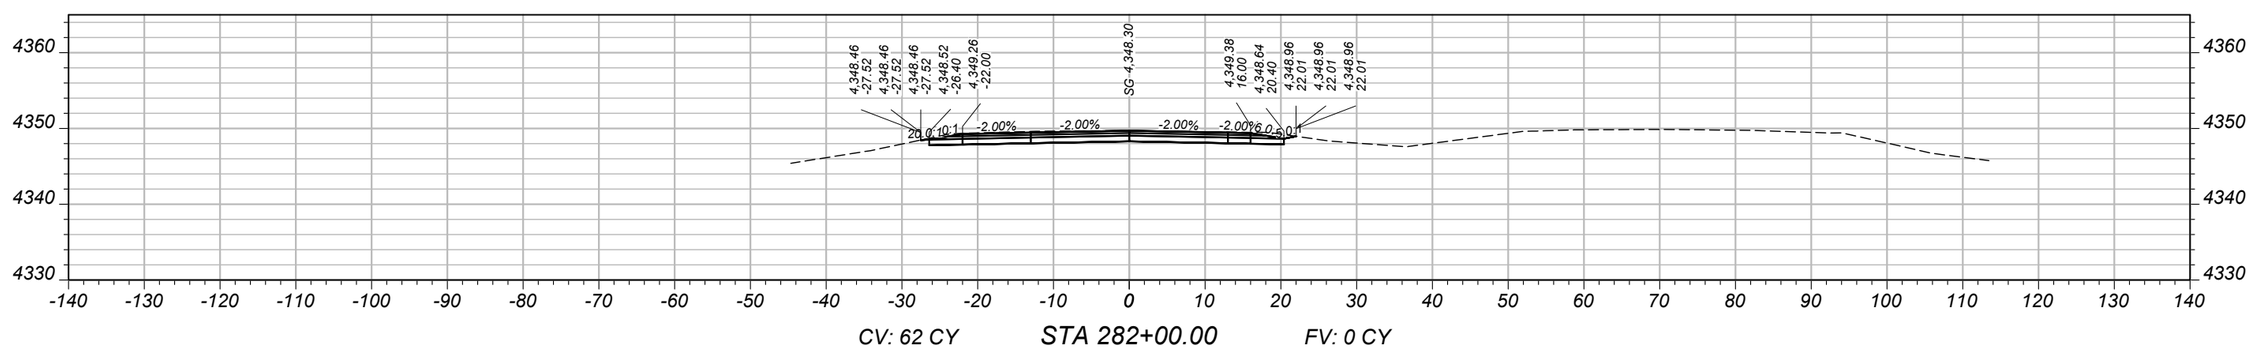

CV: 62 CY STA 282+00.00 FV: 0 CY

SHEET NO.
132

MAINLINE CROSS SECTIONS - WESTBOUND

PROJECT NAME WHITEHALL - EAST
COUNTY JEFFERSON
PROJECT ID IM 90-5(101)249
UPN 10003001


DESIGNED BY	B. BOONE	04/2026	
REVIEWED BY	J. BRAZILL	05/2026	
CHECKED BY	J. SOLIDAY	05/2026	

MONTANA Department of Transportation


CROSS SECTIONS

5/18/2026 11:29 AM


10003001RDXSF011.DWG

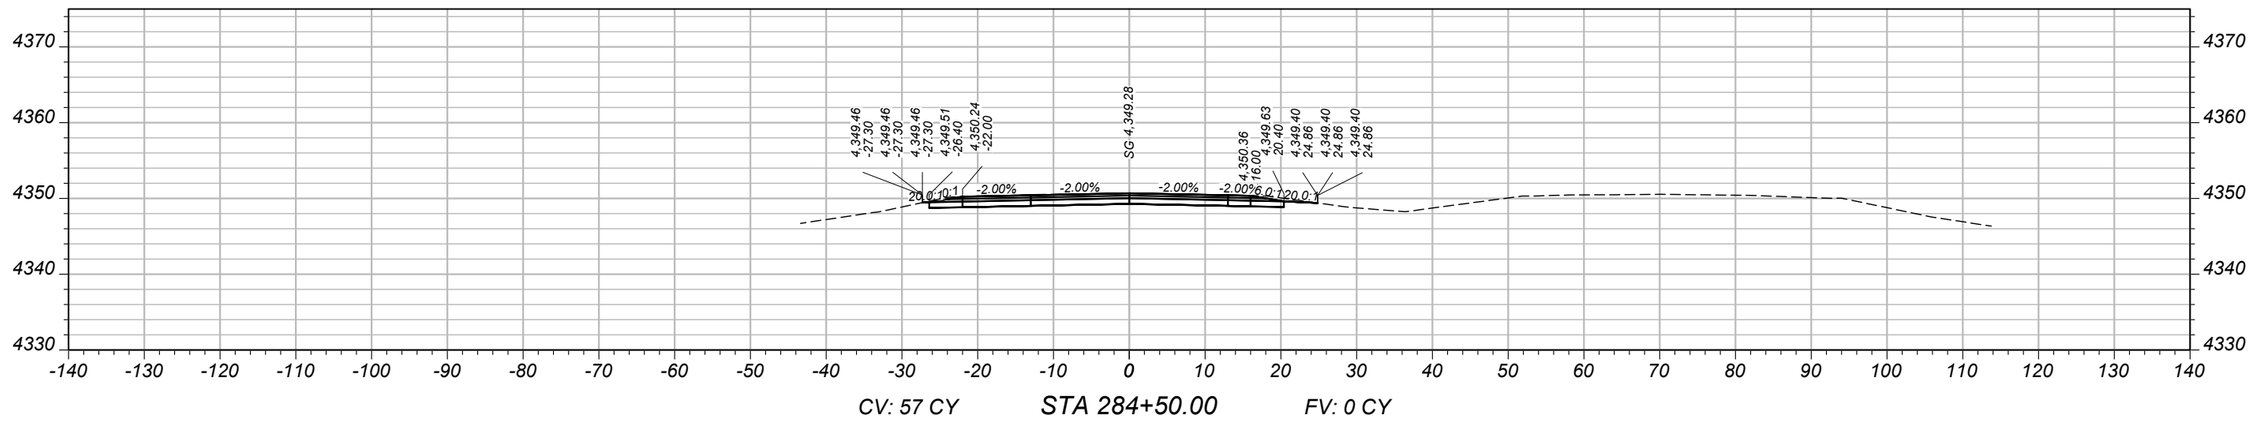

CV: 57 CY STA 284+50.00 FV: 0 CY

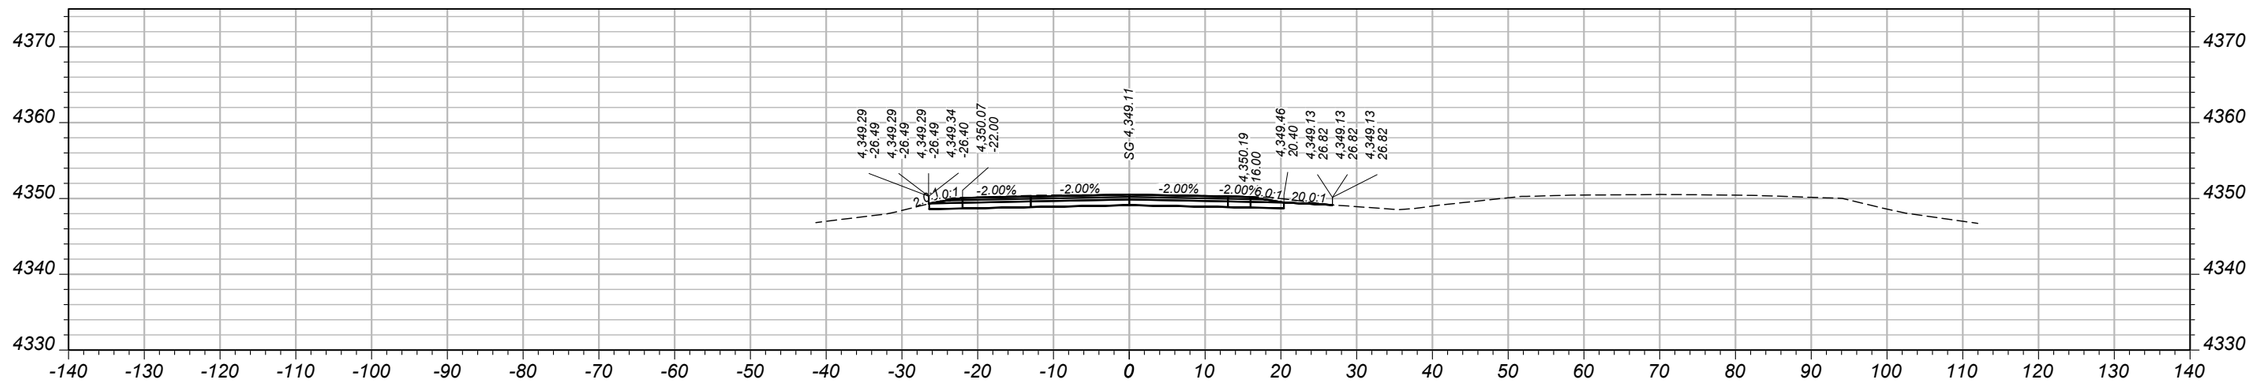

CV: 60 CY STA 284+00.00 FV: 0 CY

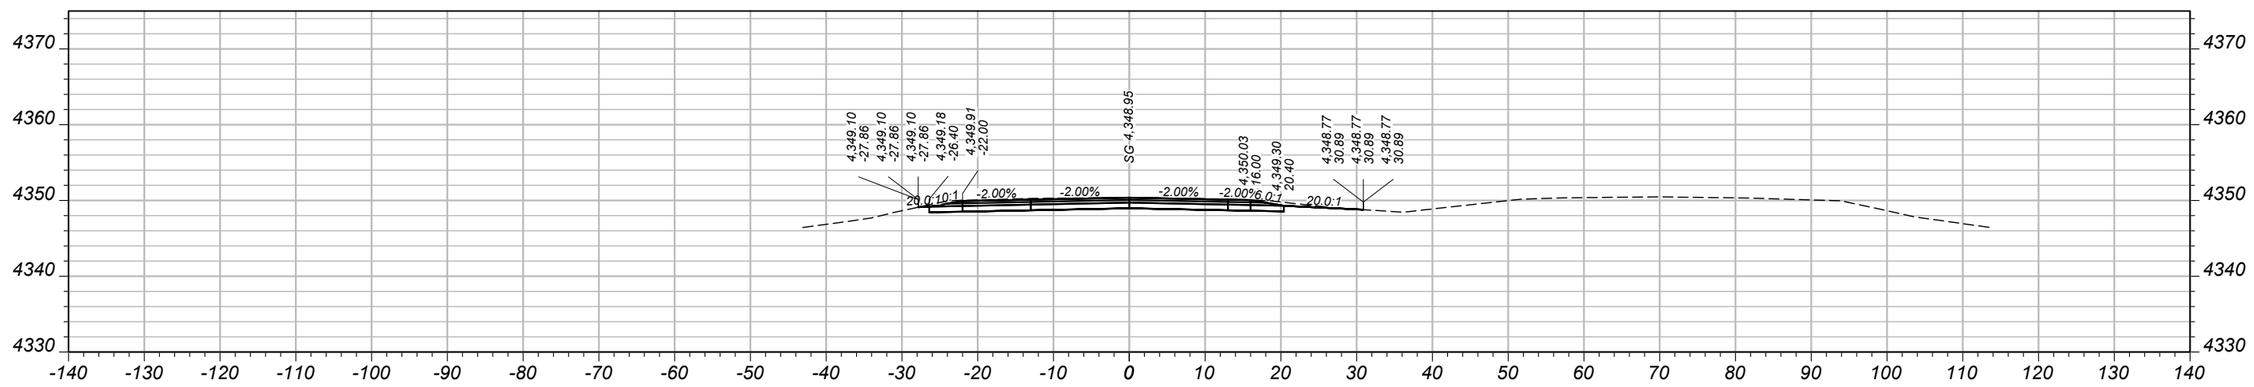

CV: 62 CY STA 283+50.00 FV: 0 CY

SHEET NO.
133

MAINLINE CROSS SECTIONS - WESTBOUND

PROJECT NAME	WHITEHALL - EAST
COUNTY	JEFFERSON
PROJECT ID	IM 90-5(101)249
UPN	10003001

DESIGNED BY	B. BOONE	04/2026
REVIEWED BY	J. BRAZILL	05/2026
CHECKED BY	J. SOLIDAY	05/2026


10003001RDXSF011.DWG

MONTANA
Department of Transportation


CROSS SECTIONS

5/18/2026 11:29 AM


AWARD COPY

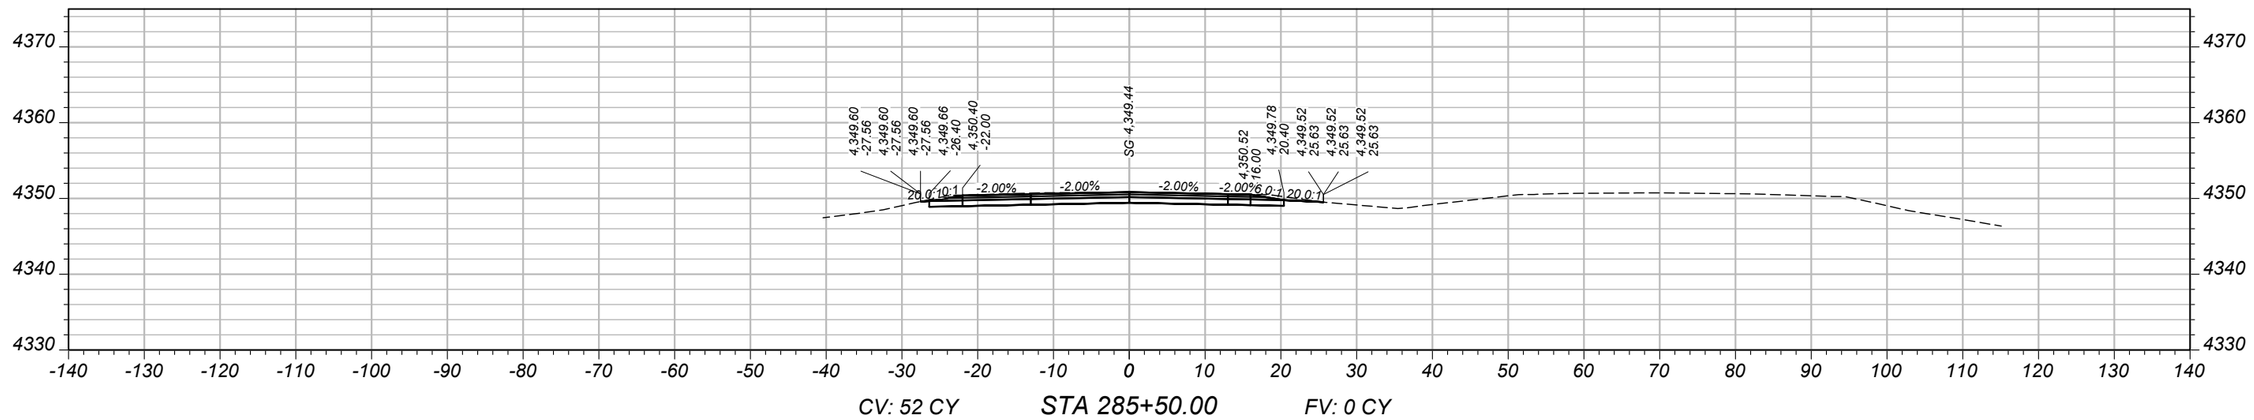

CV: 52 CY STA 285+50.00 FV: 0 CY

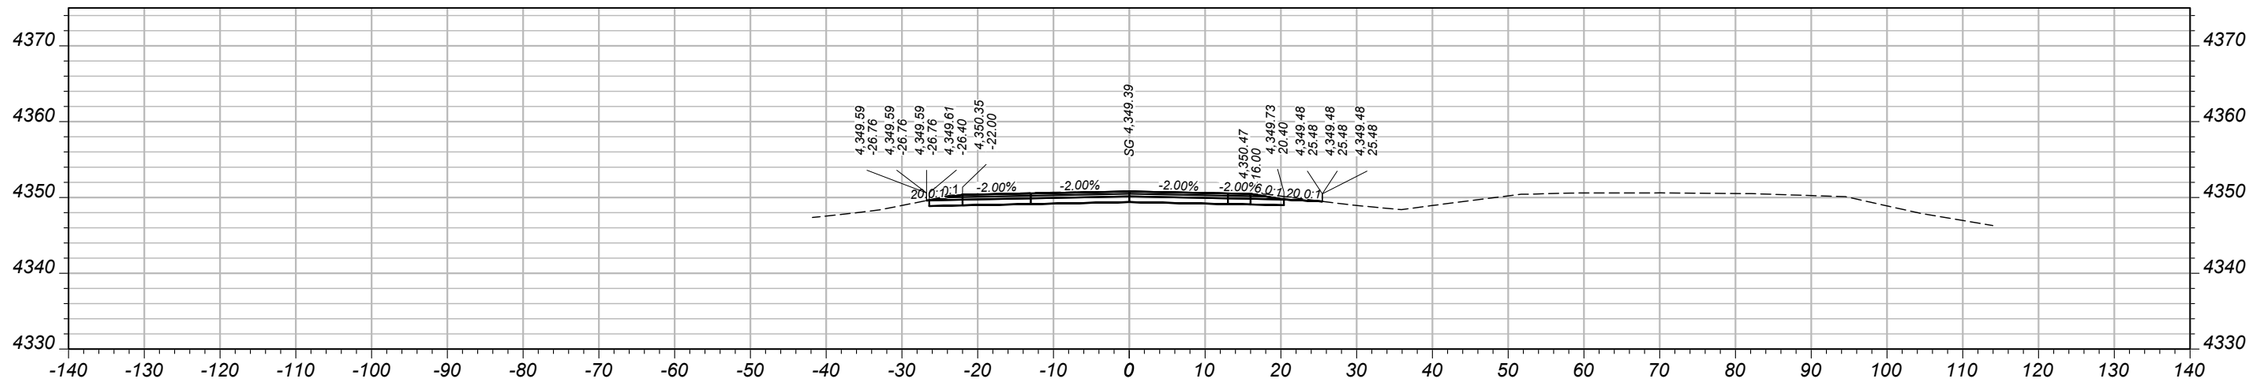

CV: 7 CY STA 285+05.84 FV: 0 CY

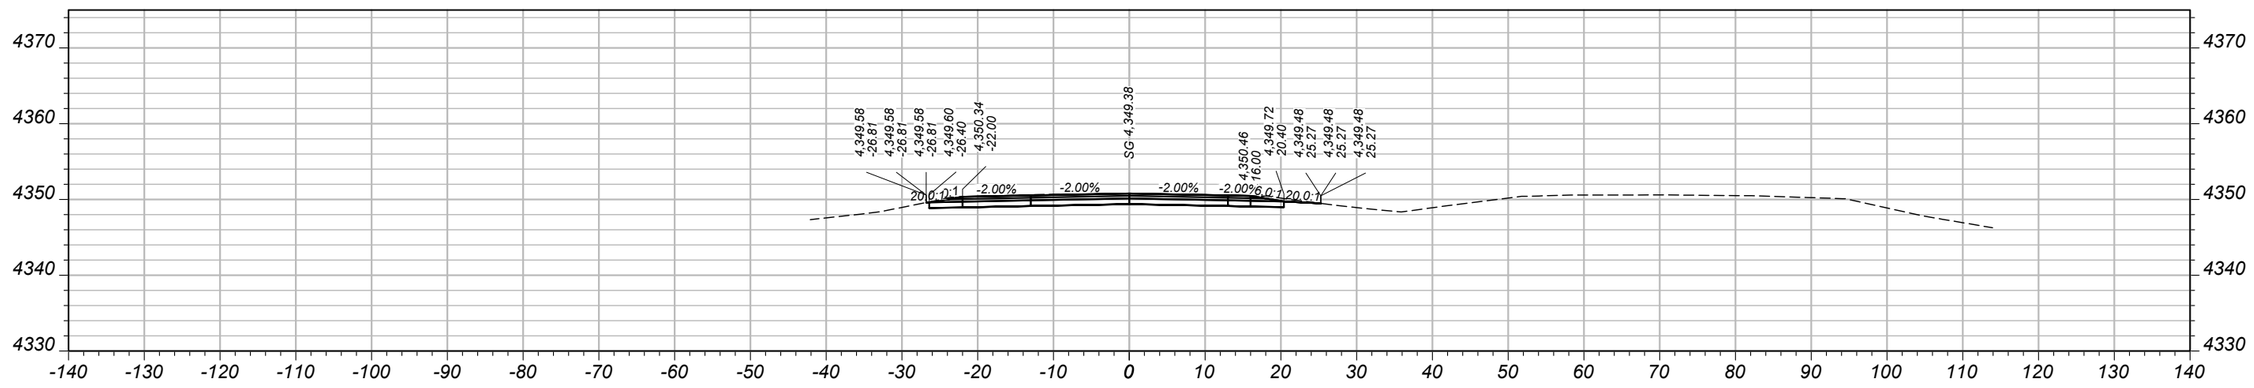

CV: 57 CY STA 285+00.00 FV: 0 CY

SHEET NO. 134

MAINLINE CROSS SECTIONS - WESTBOUND

PROJECT NAME	WHITEHALL - EAST
COUNTY	JEFFERSON
PROJECT ID	IM 90-5(101)249
UPN	10003001

DESIGNED BY	B. BOONE	04/2026
REVIEWED BY	J. BRAZILL	05/2026
CHECKED BY	J. SOLIDAY	05/2026


10003001RDXSF011.DWG

MONTANA Department of Transportation


CROSS SECTIONS

5/18/2026 11:29 AM


AWARD COPY

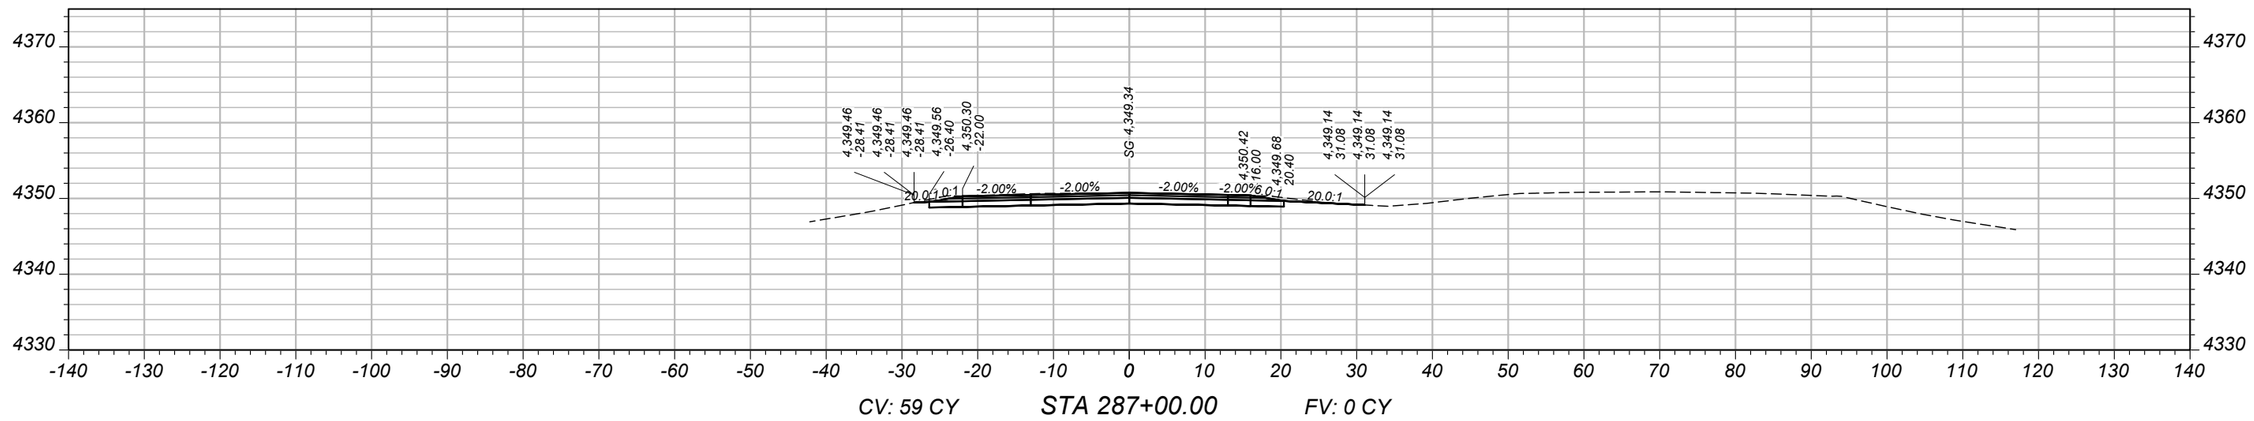

CV: 59 CY STA 287+00.00 FV: 0 CY

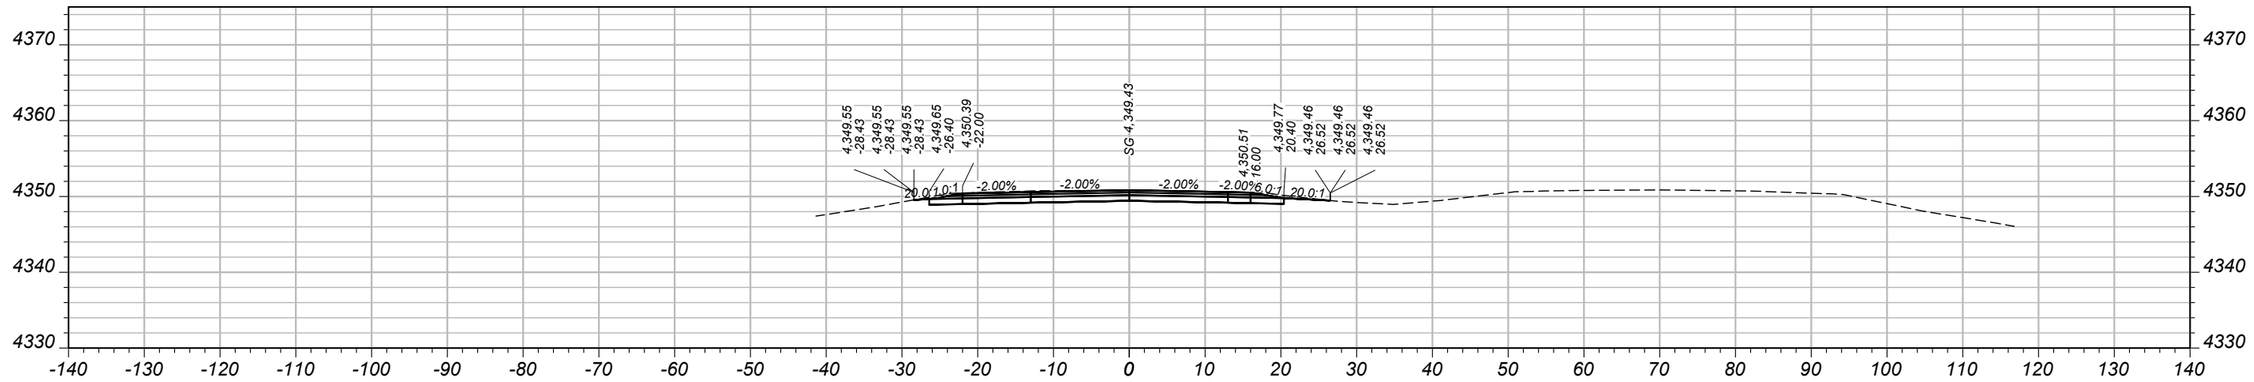

CV: 59 CY STA 286+50.00 FV: 0 CY

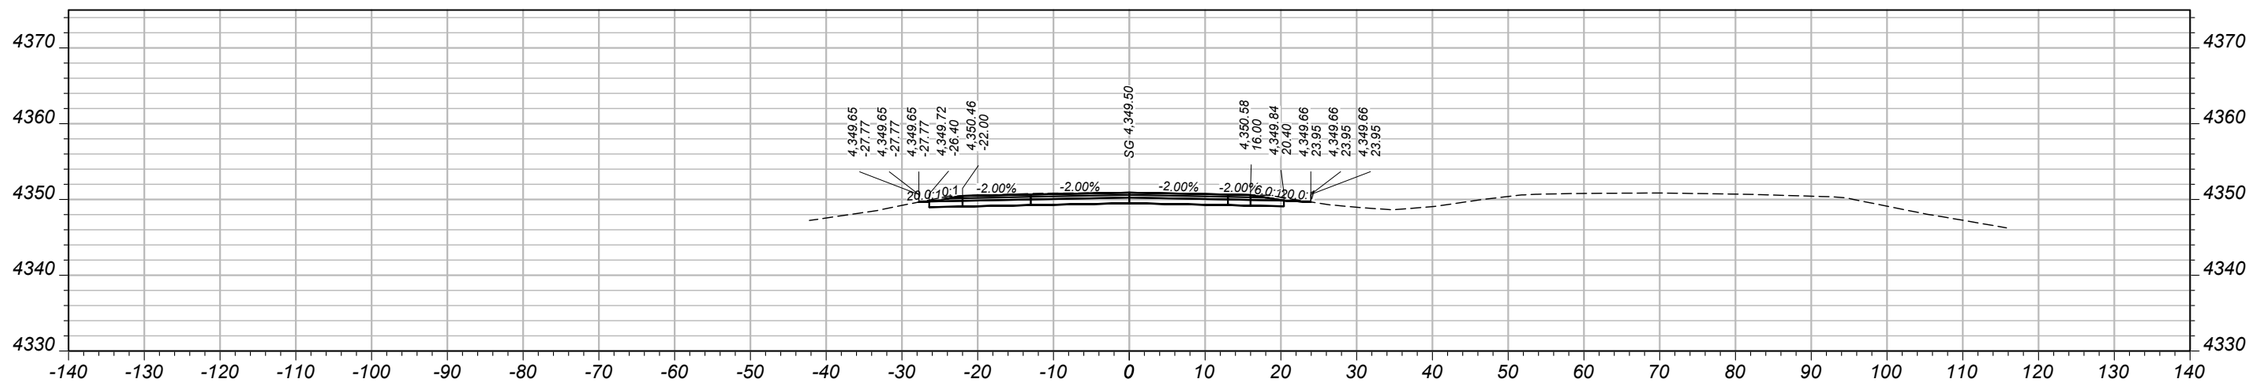

CV: 59 CY STA 286+00.00 FV: 0 CY

SHEET NO.
135

MAINLINE CROSS SECTIONS - WESTBOUND

PROJECT NAME: WHITEHALL - EAST
COUNTY: JEFFERSON
PROJECT ID: IM 90-5(101)249
UPN: 10003001

DESIGNED BY	B. BOONE	04/2026
REVIEWED BY	J. BRAZILL	05/2026
CHECKED BY	J. SOLIDAY	05/2026


10003001RDXSF011.DWG

MONTANA
Department of Transportation


CROSS SECTIONS

5/18/2026 11:29 AM


AWARD COPY

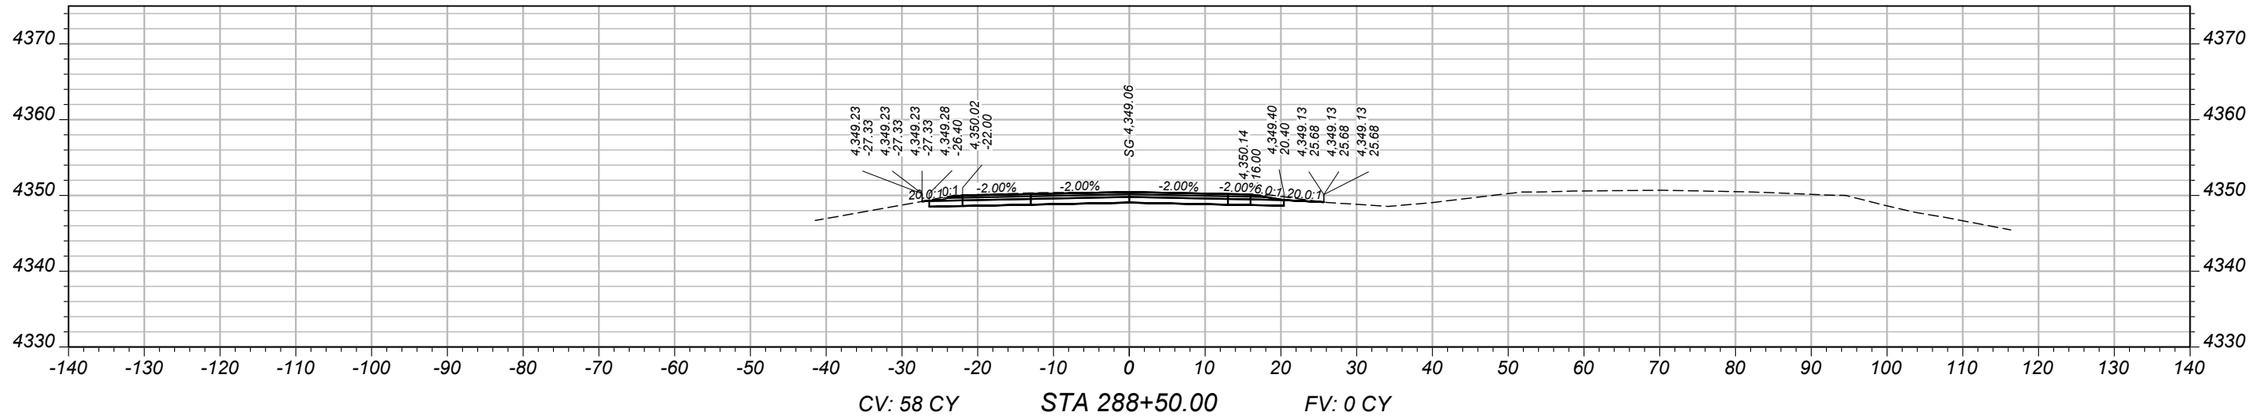

CV: 58 CY STA 288+50.00 FV: 0 CY

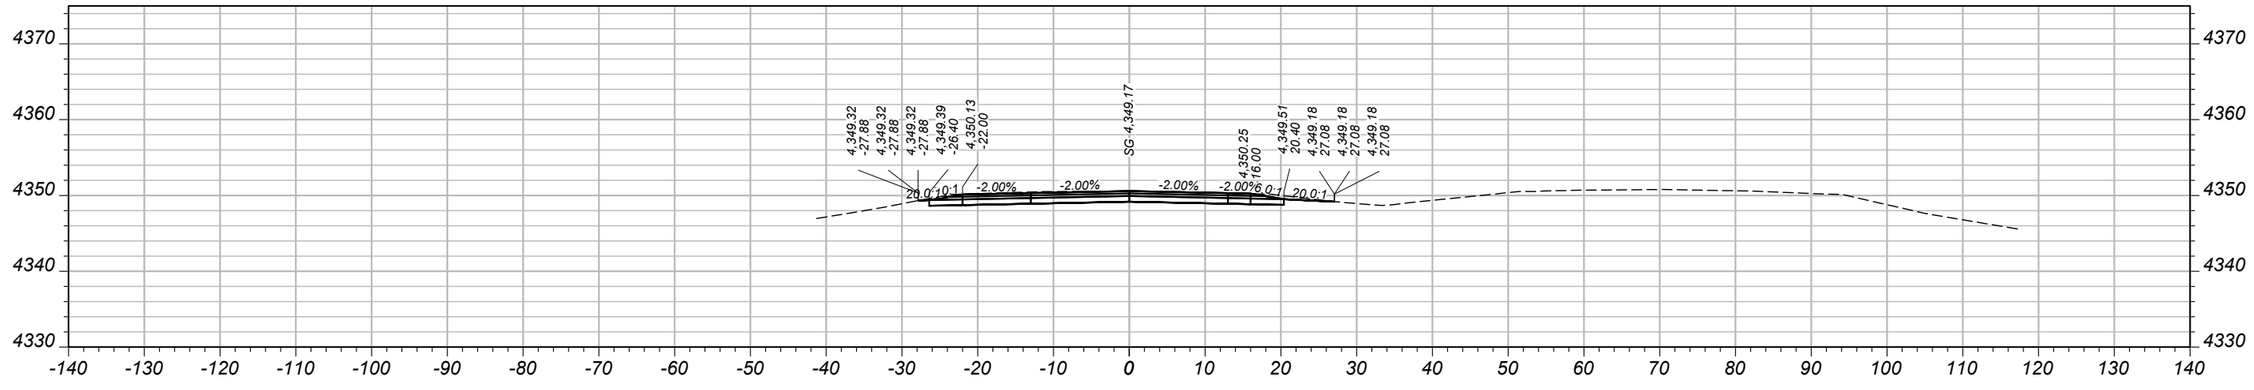

CV: 59 CY STA 288+00.00 FV: 0 CY

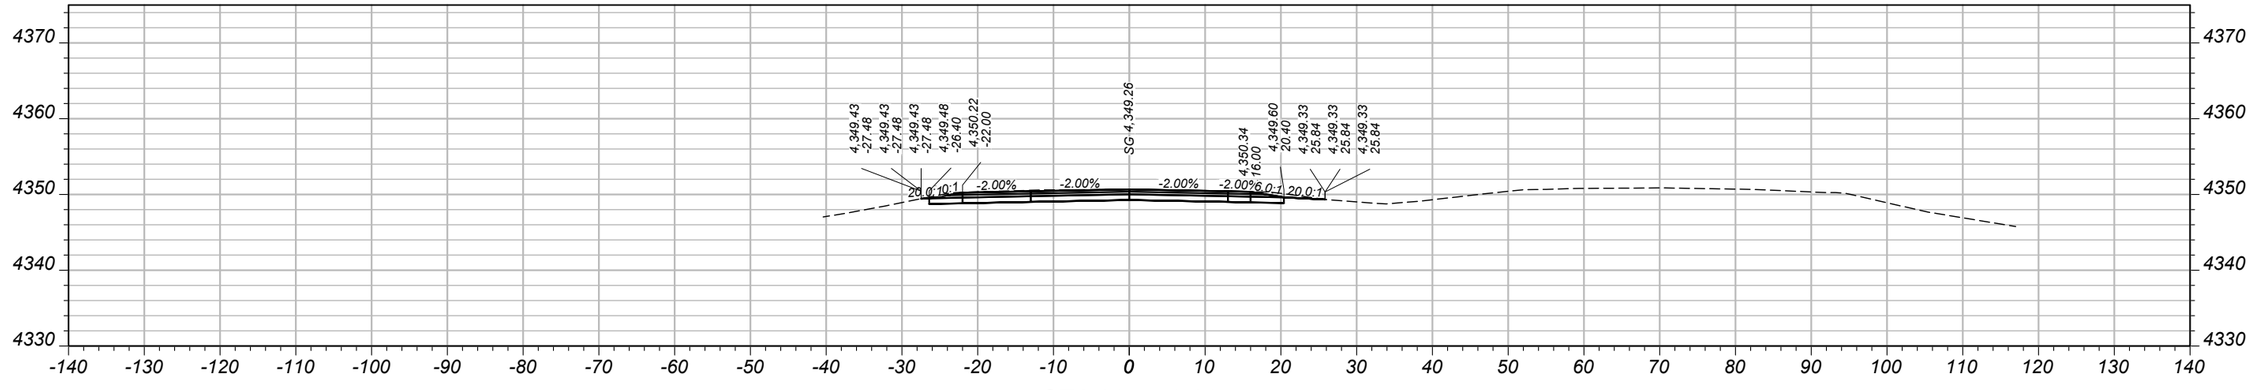

CV: 59 CY STA 287+50.00 FV: 0 CY

SHEET NO.
136

MAINLINE CROSS SECTIONS - WESTBOUND

PROJECT NAME: WHITEHALL - EAST
COUNTY: JEFFERSON
PROJECT ID: IM 90-5(101)249
UPN: 10003001

DESIGNED BY	REVIEWED BY	CHECKED BY
B. BOONE 04/2026	J. BRAZILL 05/2026	J. SOLIDAY 05/2026


MONTANA
Department of Transportation

CROSS SECTIONS


5/18/2026 11:29 AM

10003001RDXSF011.DWG


AWARD COPY

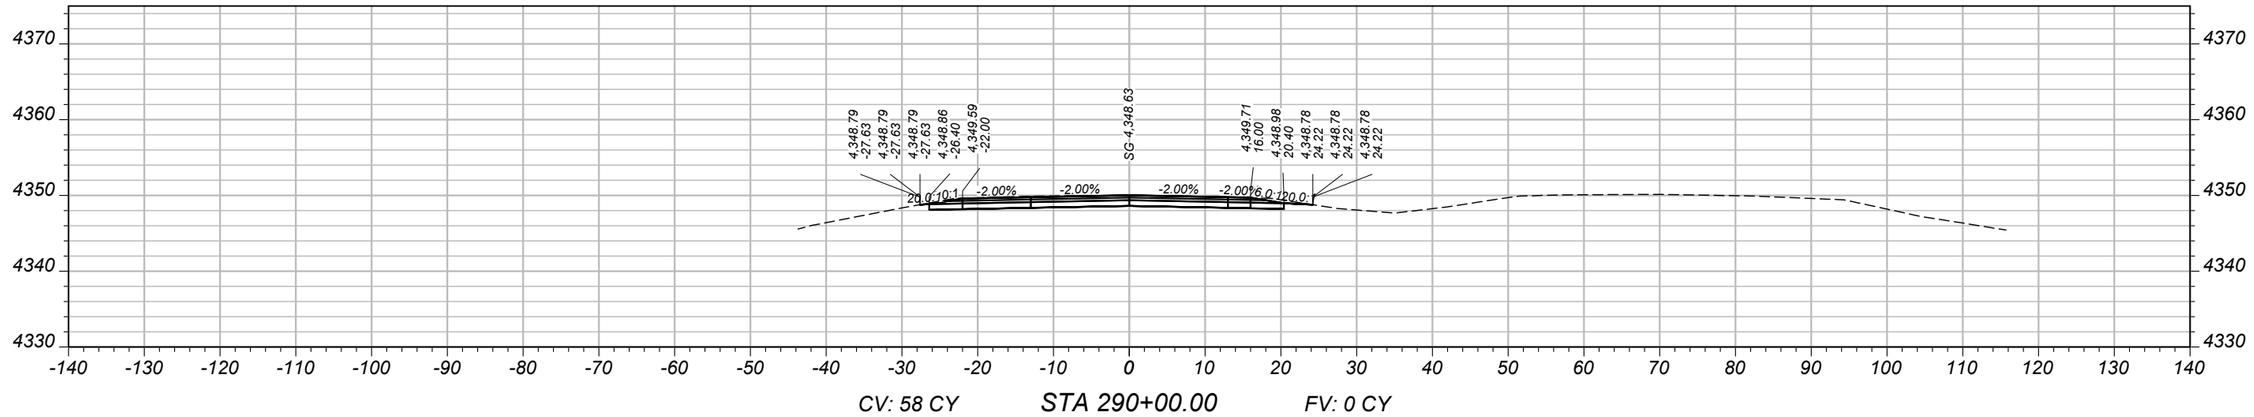

CV: 58 CY STA 290+00.00 FV: 0 CY

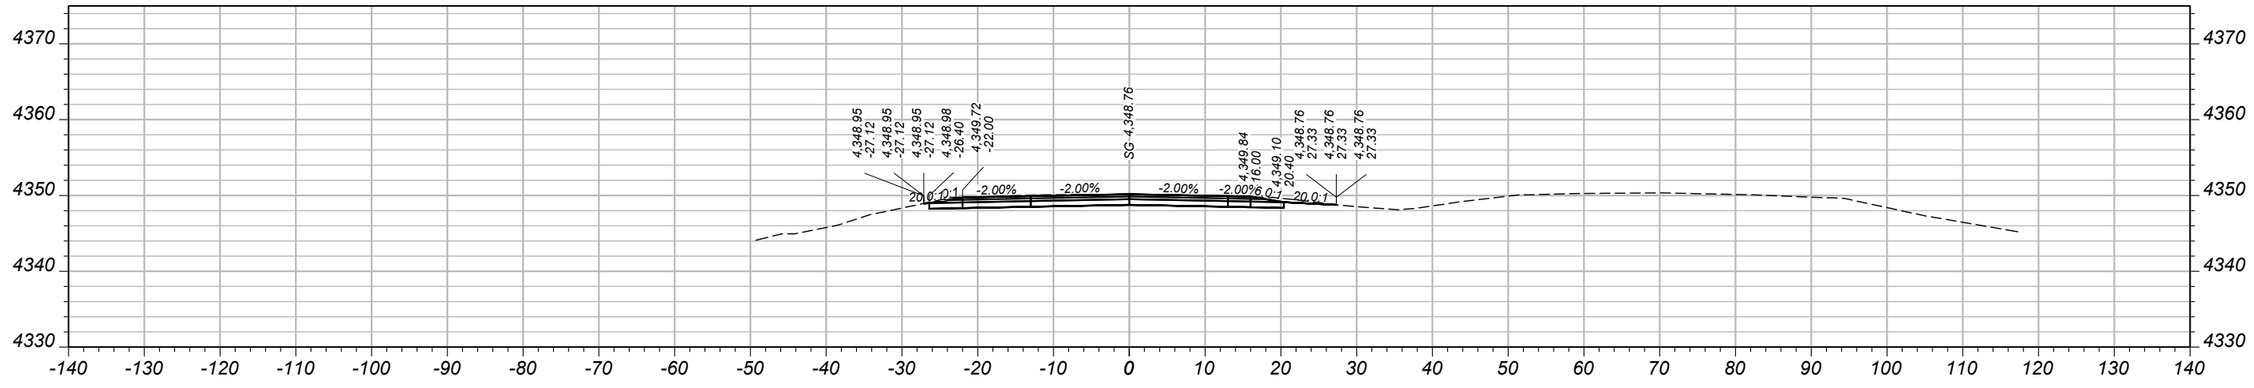

CV: 59 CY STA 289+50.00 FV: 0 CY

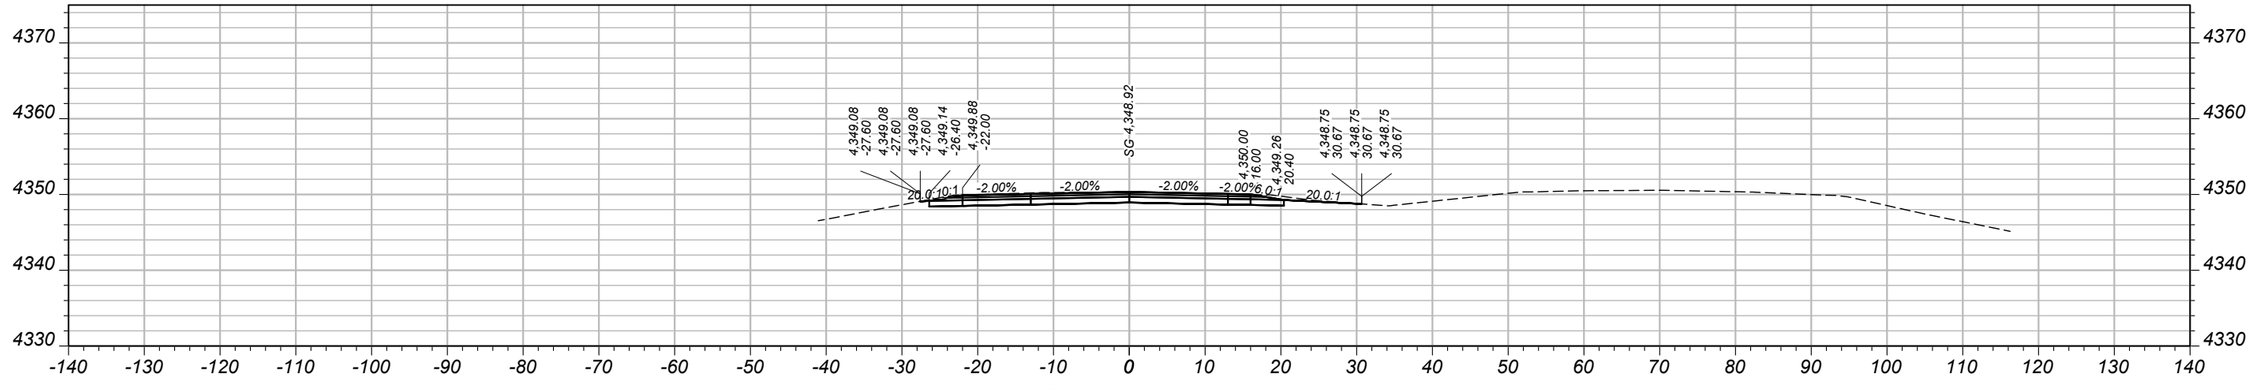

CV: 59 CY STA 289+00.00 FV: 0 CY

SHEET NO.
137

MAINLINE CROSS SECTIONS - WESTBOUND

PROJECT NAME: WHITEHALL - EAST
COUNTY: JEFFERSON
PROJECT ID: IM 90-5(101)249
UPN: 10003001


DESIGNED BY	04/2026		
B. BOONE			
REVIEWED BY	05/2026		
J. BRAZILL			
CHECKED BY	05/2026		
J. SOLIDAY			

MONTANA
Department of Transportation


CROSS SECTIONS

5/18/2026 11:30 AM


10003001RDXSF011.DWG

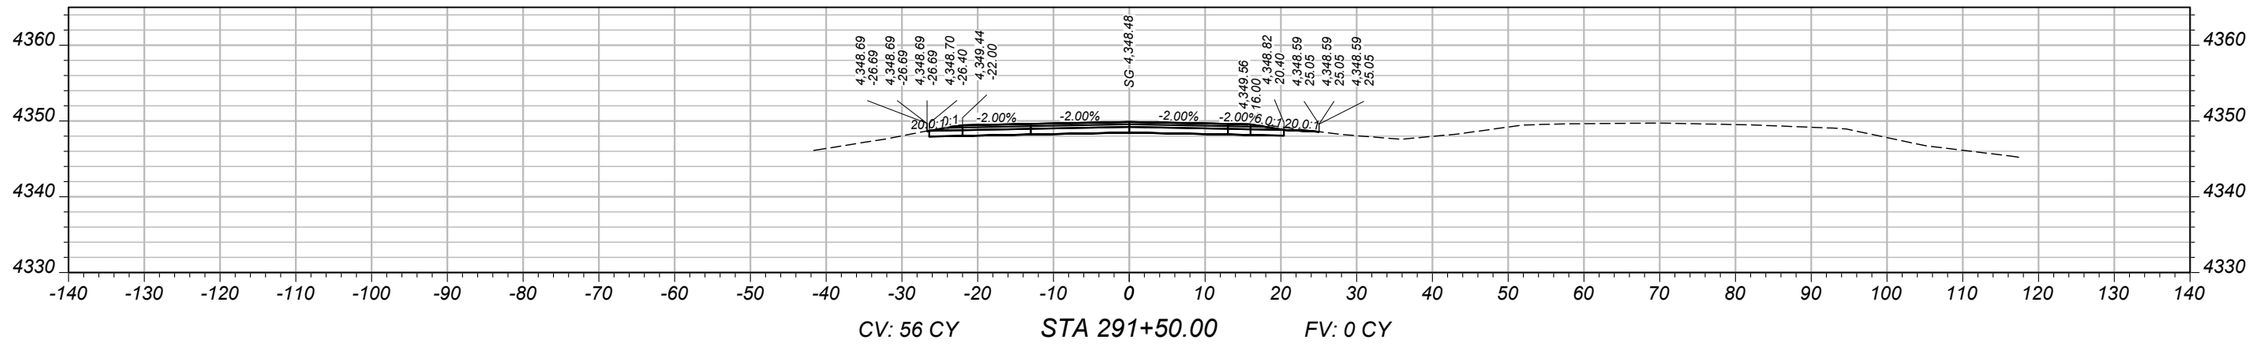

CV: 56 CY STA 291+50.00 FV: 0 CY

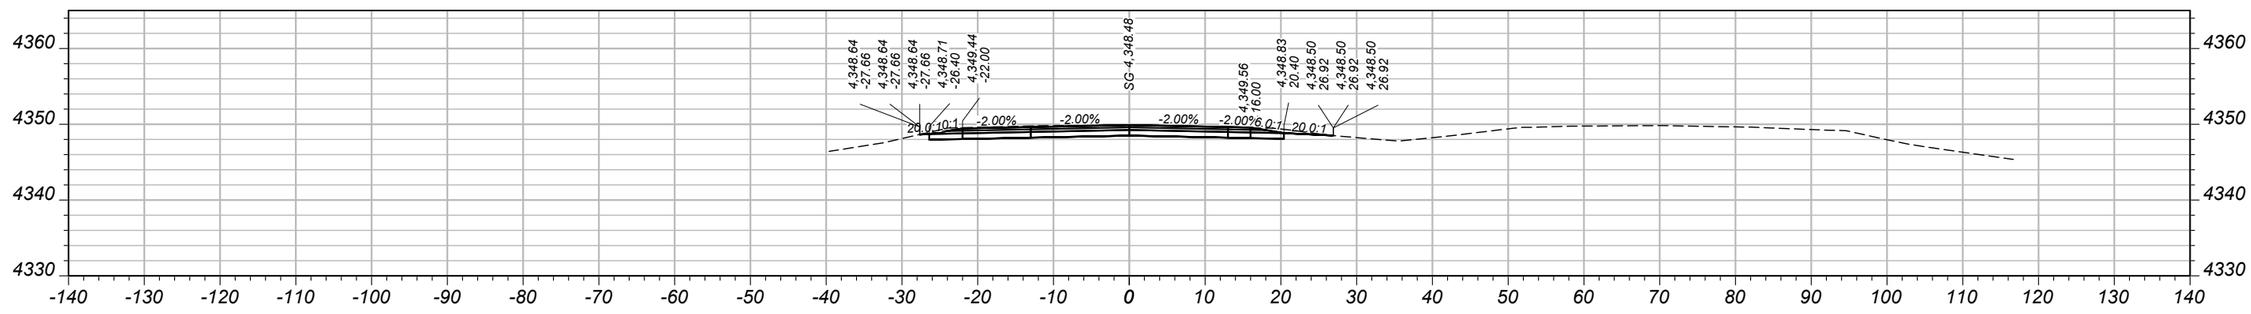

CV: 60 CY STA 291+00.00 FV: 0 CY

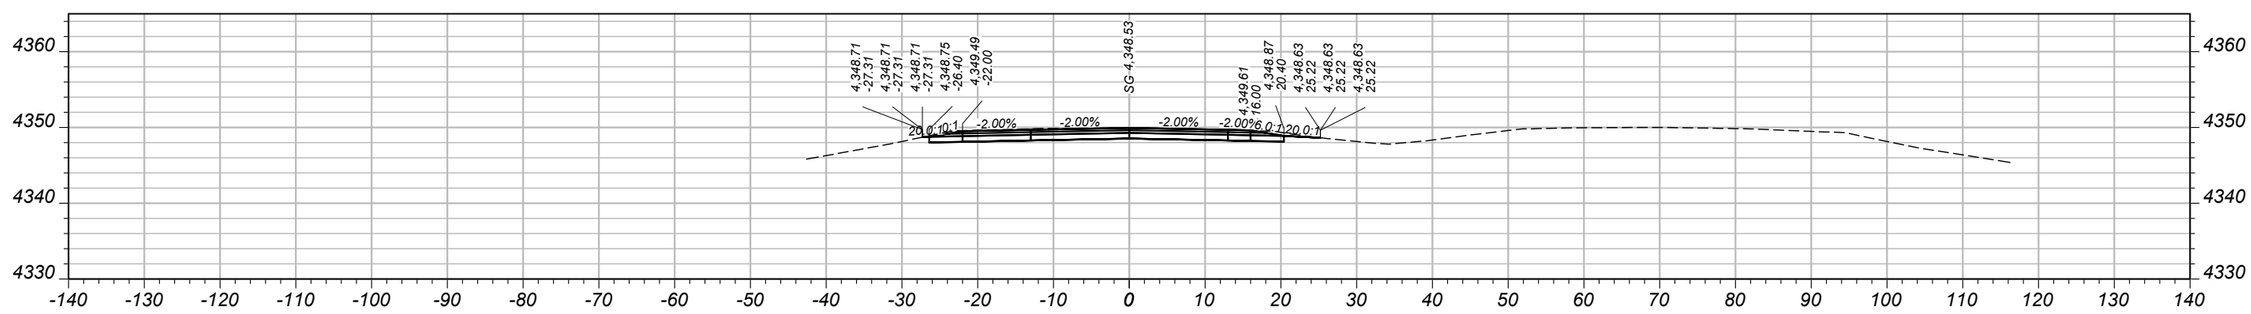

CV: 58 CY STA 290+50.00 FV: 0 CY

SHEET NO.
138

MAINLINE CROSS SECTIONS - WESTBOUND

PROJECT NAME: WHITEHALL - EAST
COUNTY: JEFFERSON
PROJECT ID: IM 90-5(101)249
UPN: 10003001

DESIGNED BY	B. BOONE	04/2026
REVIEWED BY	J. BRAZILL	05/2026
CHECKED BY	J. SOLIDAY	05/2026


MONTANA
Department of Transportation

CROSS SECTIONS


10003001RDXSF011.DWG

5/18/2026 11:30 AM


AWARD COPY

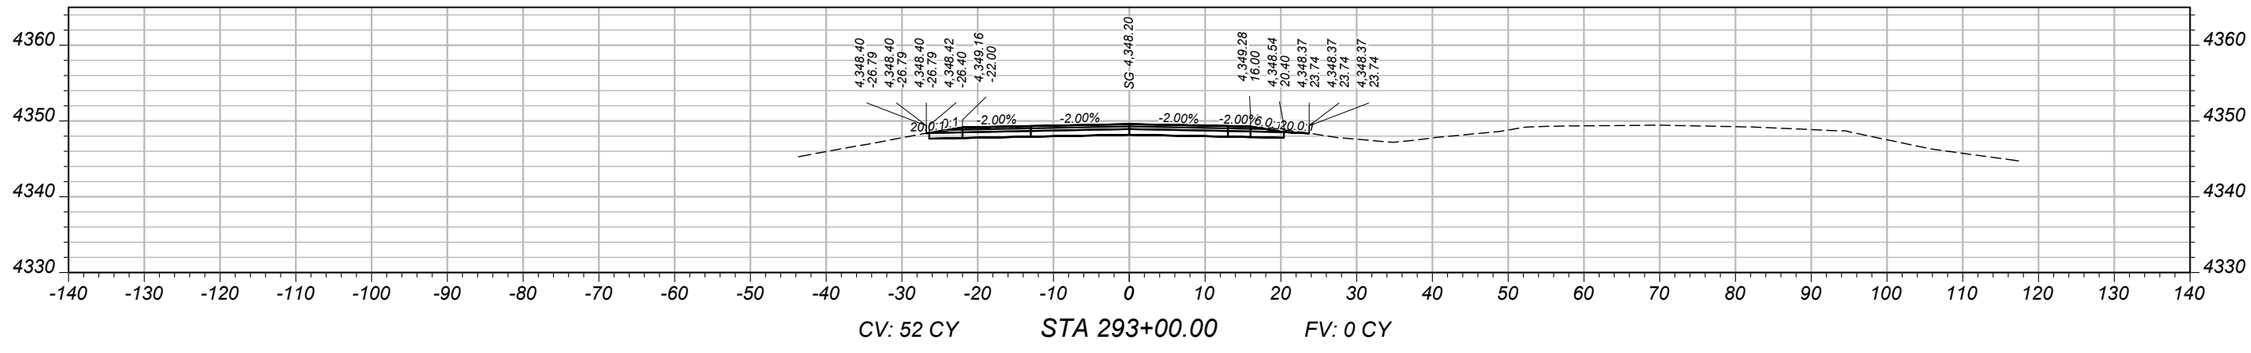

CV: 52 CY STA 293+00.00 FV: 0 CY

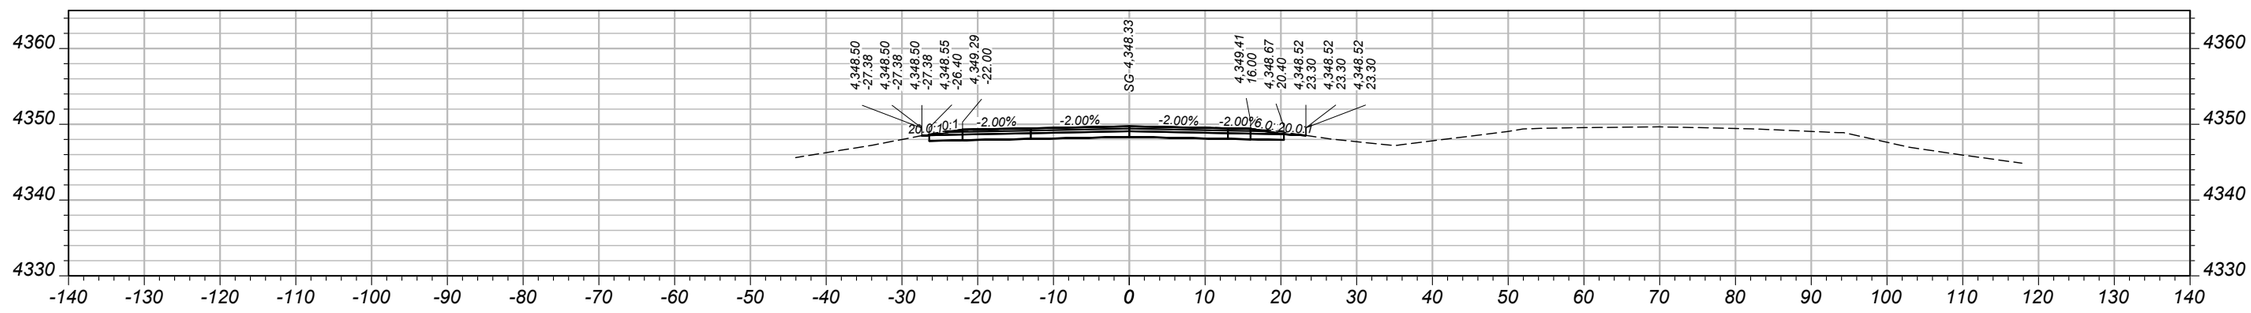

CV: 52 CY STA 292+50.00 FV: 0 CY

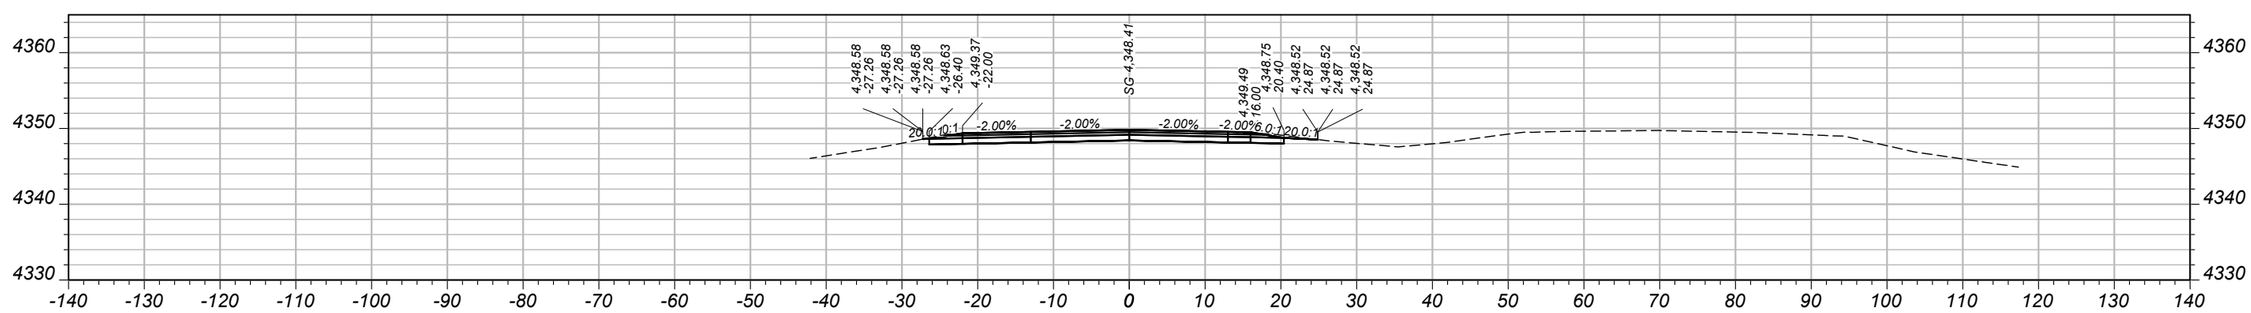

CV: 52 CY STA 292+00.00 FV: 0 CY

SHEET NO. 139

MAINLINE CROSS SECTIONS - WESTBOUND

PROJECT NAME: WHITEHALL - EAST
COUNTY: JEFFERSON
PROJECT ID: IM 90-5(101)249
UPN: 10003001

DESIGNED BY	B. BOONE	04/2026	
REVIEWED BY	J. BRAZILL	05/2026	
CHECKED BY	J. SOLIDAY	05/2026	


MONTANA Department of Transportation

CROSS SECTIONS


5/18/2026 11:30 AM

10003001RDXSF011.DWG


AWARD COPY

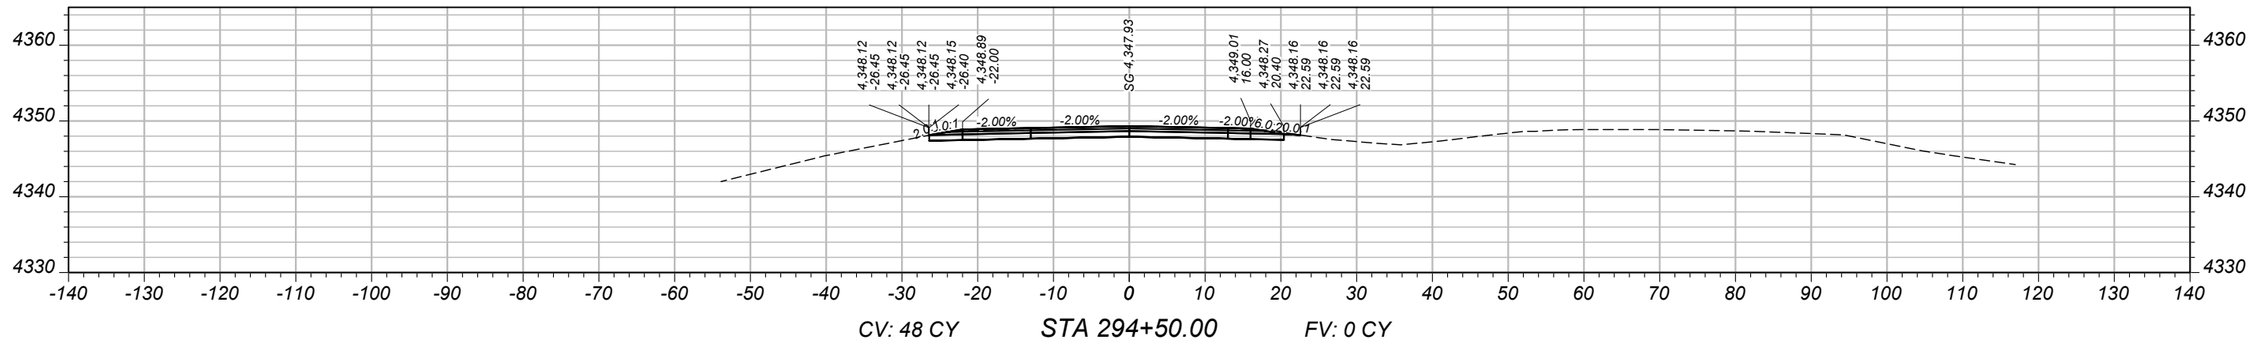

CV: 48 CY STA 294+50.00 FV: 0 CY

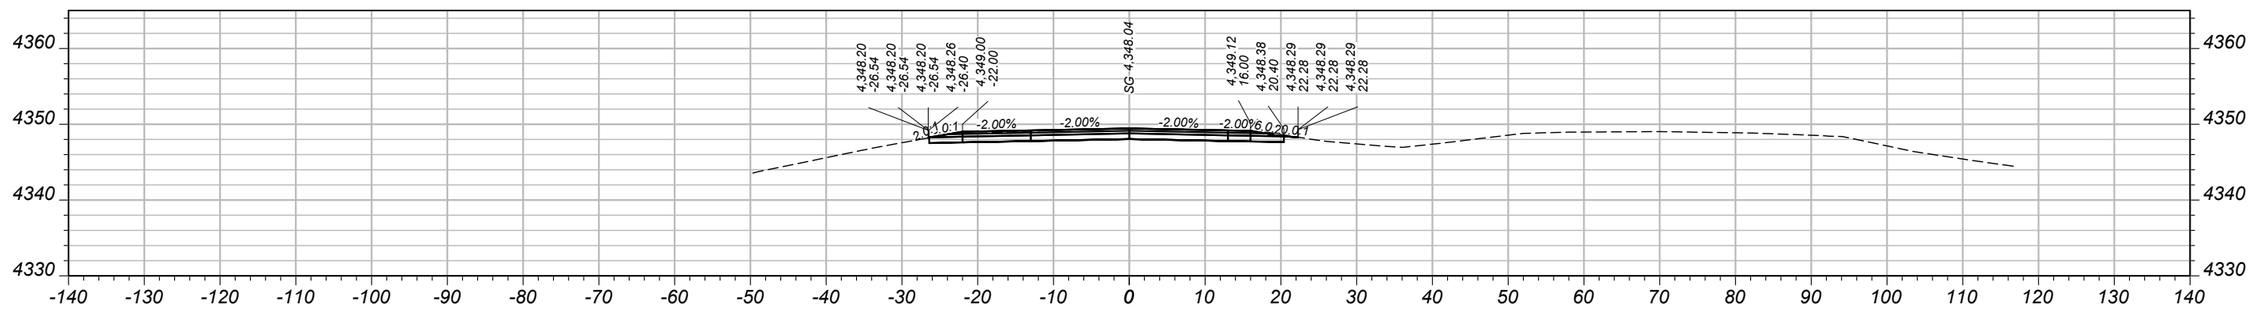

CV: 48 CY STA 294+00.00 FV: 0 CY

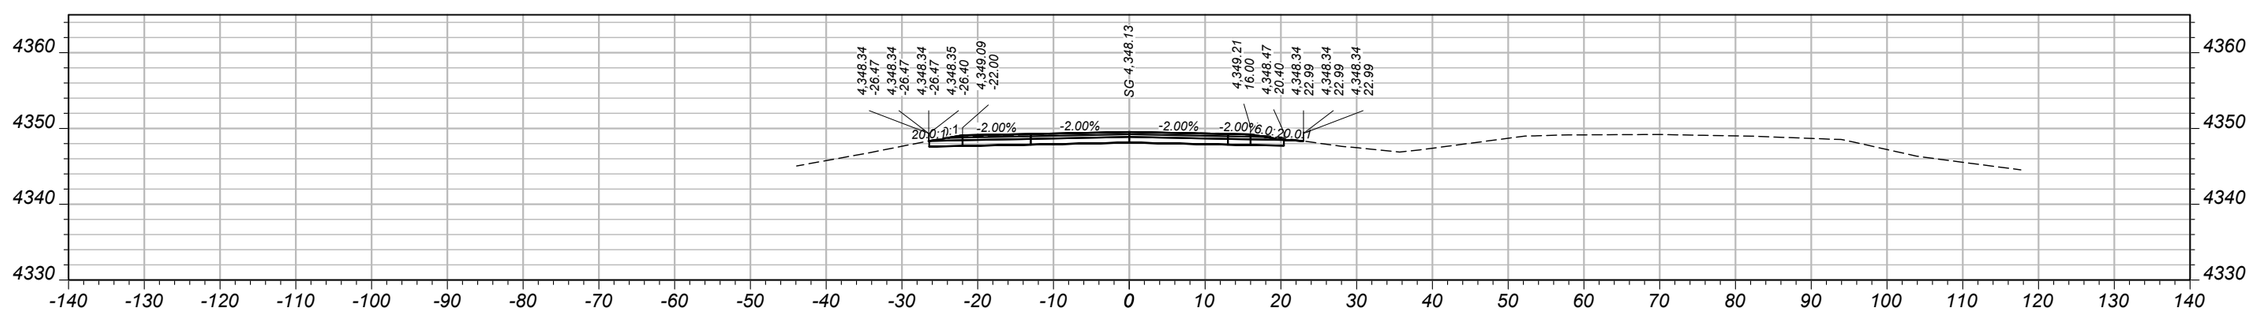

CV: 51 CY STA 293+50.00 FV: 0 CY

SHEET NO.
140

MAINLINE CROSS SECTIONS - WESTBOUND

PROJECT NAME: WHITEHALL - EAST
COUNTY: JEFFERSON
PROJECT ID: IM 90-5(101)249
UPN: 10003001


DESIGNED BY	B. BOONE	04/2026
REVIEWED BY	J. BRAZILL	05/2026
CHECKED BY	J. SOLIDAY	05/2026

MONTANA
Department of Transportation


CROSS SECTIONS

5/18/2026 11:30 AM


10003001RDXSF011.DWG

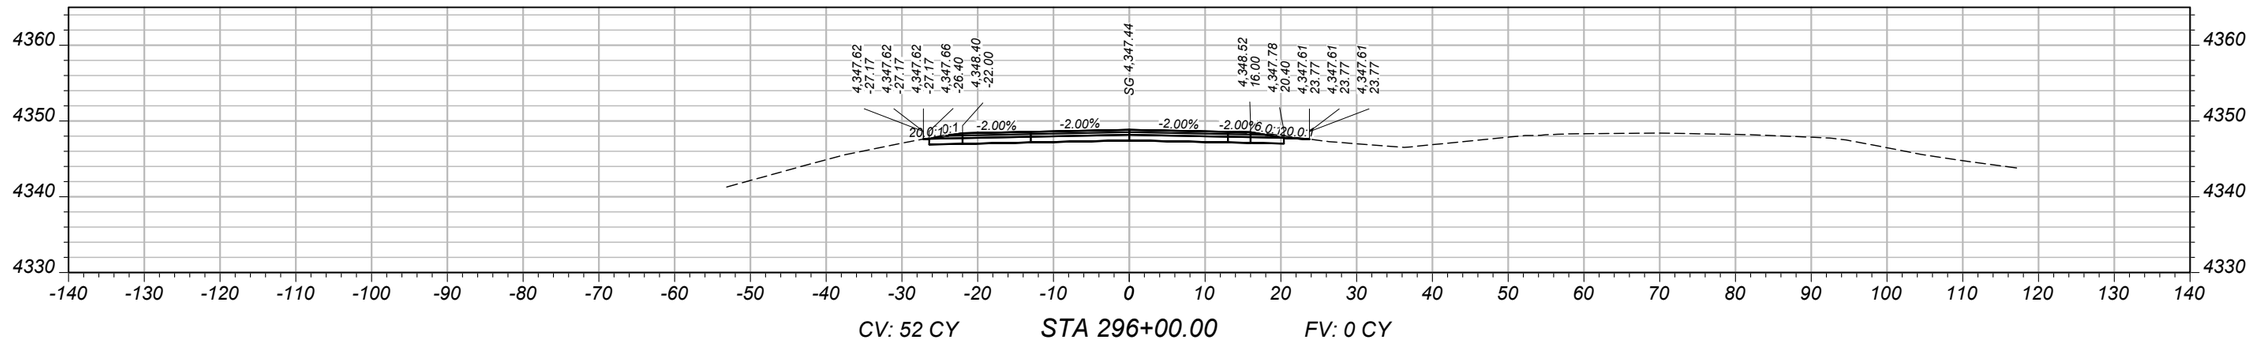

CV: 52 CY STA 296+00.00 FV: 0 CY

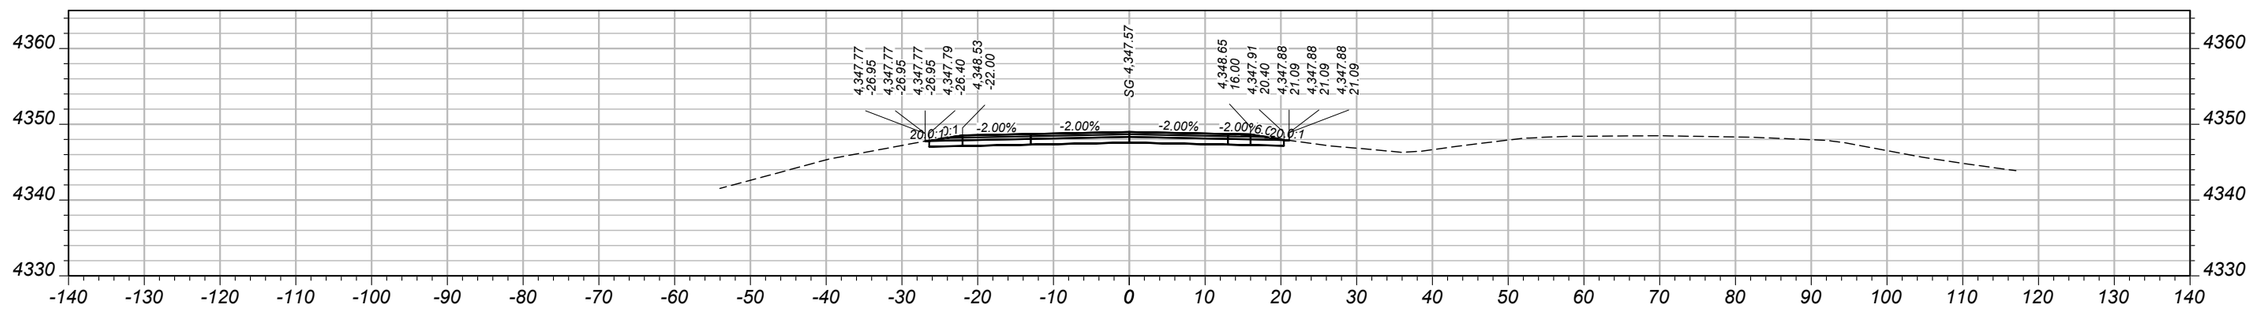

CV: 52 CY STA 295+50.00 FV: 0 CY

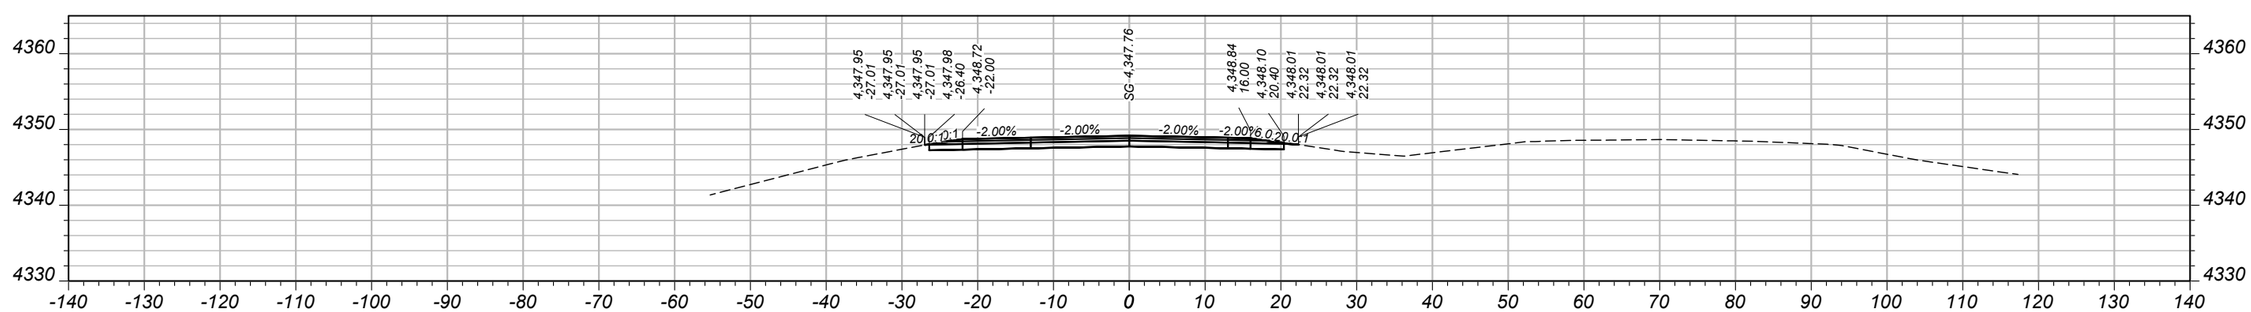

CV: 51 CY STA 295+00.00 FV: 0 CY

SHEET NO.
141

MAINLINE CROSS SECTIONS - WESTBOUND

PROJECT NAME: WHITEHALL - EAST
COUNTY: JEFFERSON
PROJECT ID: IM 90-5(101)249
UPN: 10003001

DESIGNED BY	B. BOONE	04/2026
REVIEWED BY	J. BRAZILL	05/2026
CHECKED BY	J. SOLIDAY	05/2026


MONTANA Department of Transportation

CROSS SECTIONS


5/18/2026 11:30 AM

10003001RDXSF011.DWG


AWARD COPY

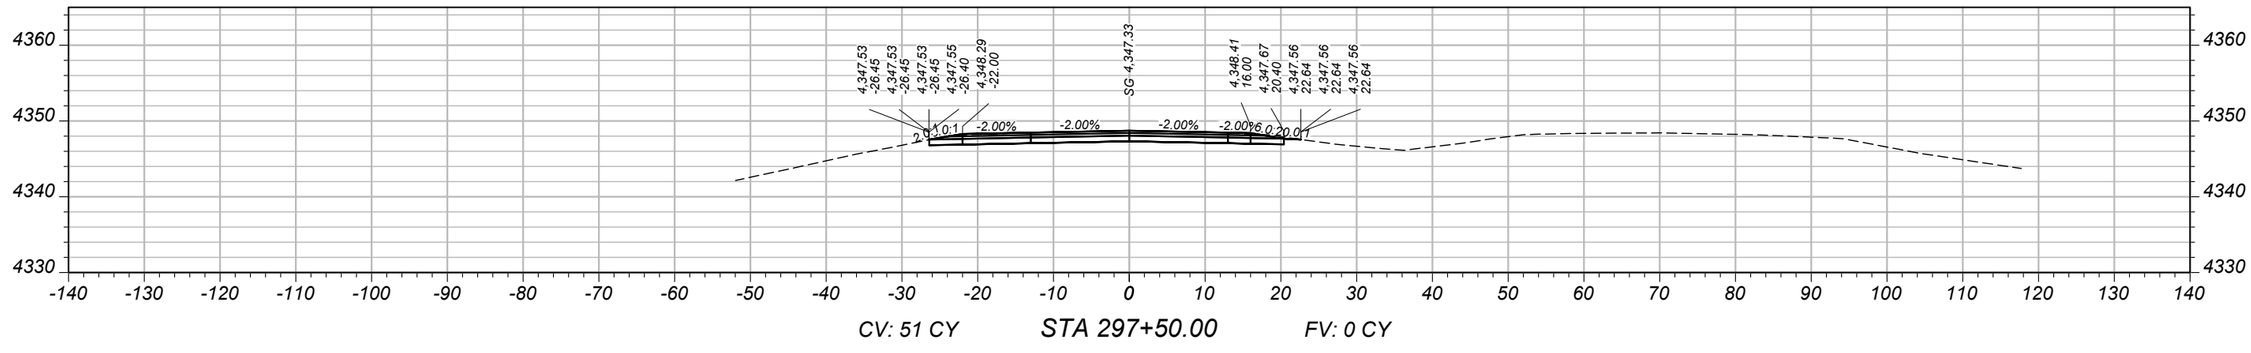

CV: 51 CY STA 297+50.00 FV: 0 CY

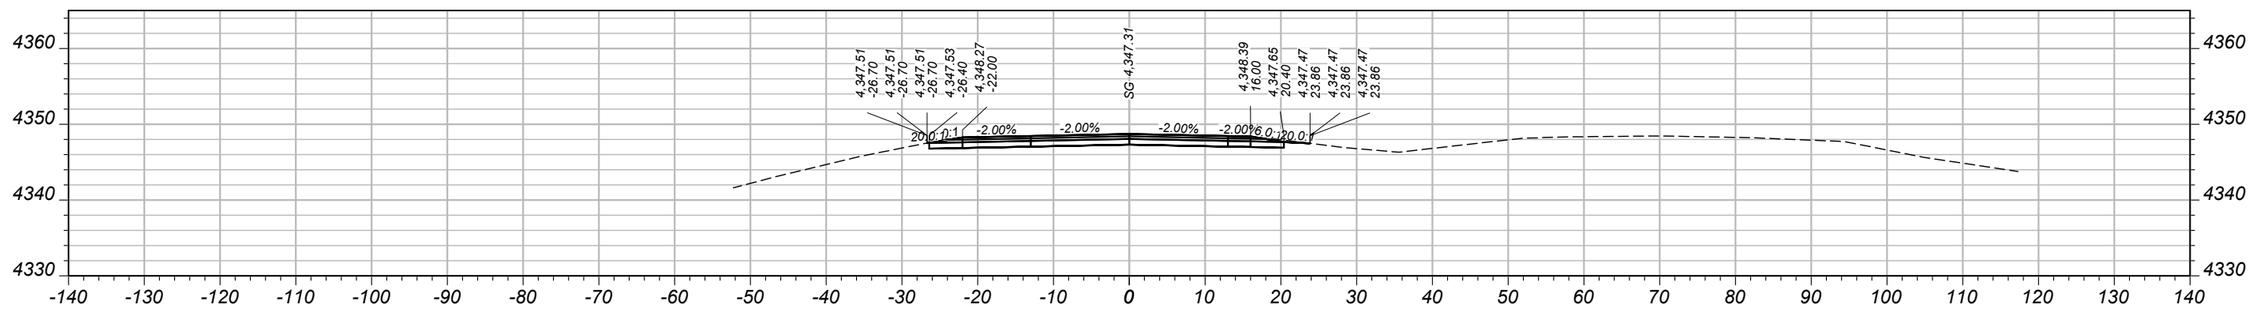

CV: 52 CY STA 297+00.00 FV: 0 CY

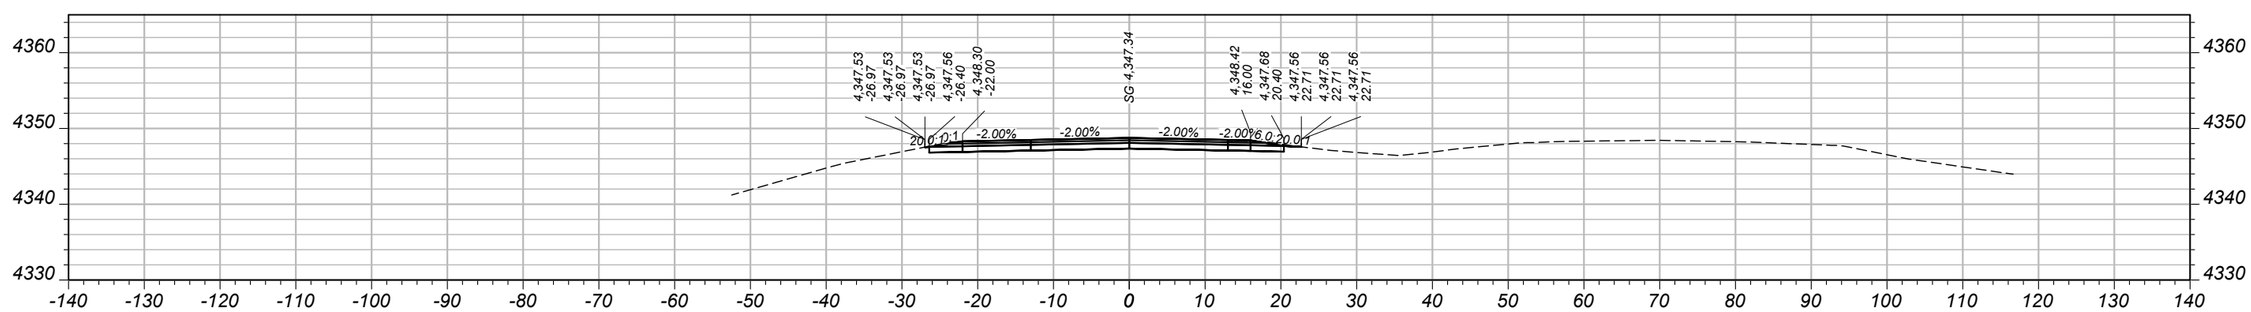

CV: 52 CY STA 296+50.00 FV: 0 CY

SHEET NO. 142

MAINLINE CROSS SECTIONS - WESTBOUND

PROJECT NAME: WHITEHALL - EAST
COUNTY: JEFFERSON
PROJECT ID: IM 90-5(101)249
UPN: 10003001


DESIGNED BY	B. BOONE	04/2026
REVIEWED BY	J. BRAZILL	05/2026
CHECKED BY	J. SOLIDAY	05/2026

MONTANA Department of Transportation


CROSS SECTIONS

5/18/2026 11:30 AM


10003001RDXSF011.DWG

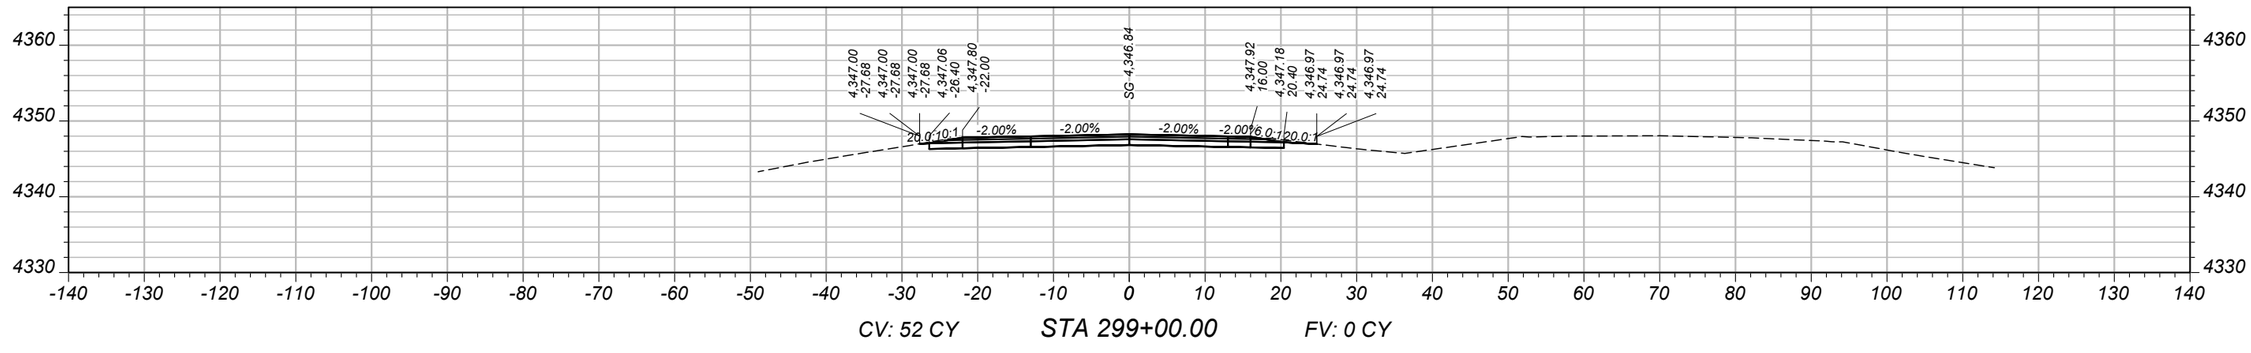

CV: 52 CY STA 299+00.00 FV: 0 CY

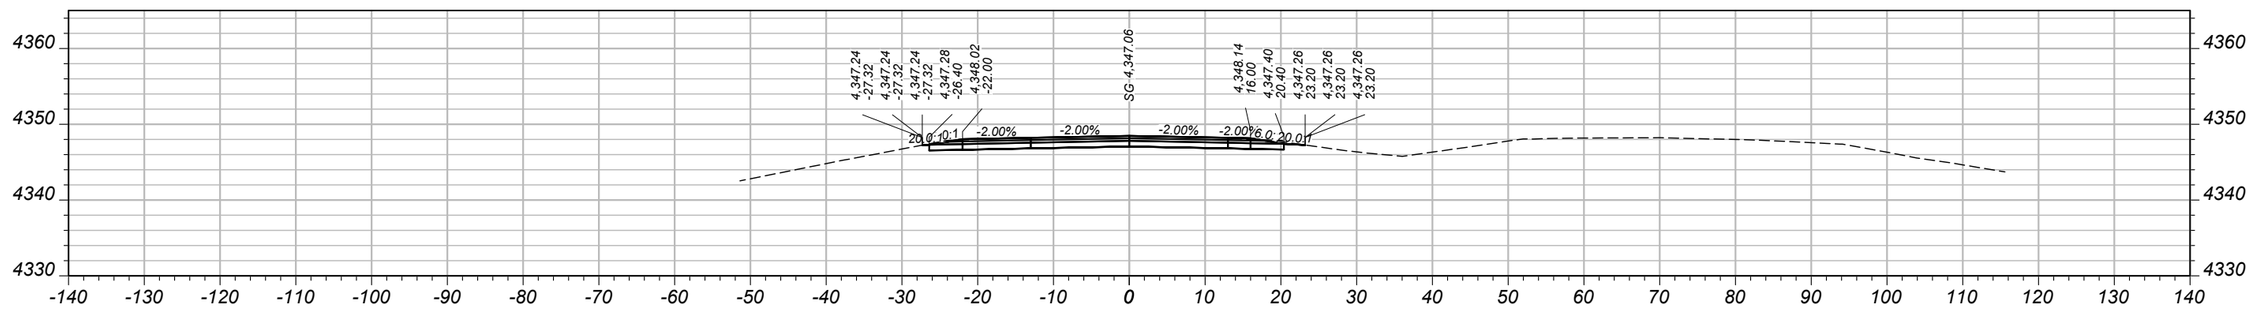

CV: 51 CY STA 298+50.00 FV: 0 CY

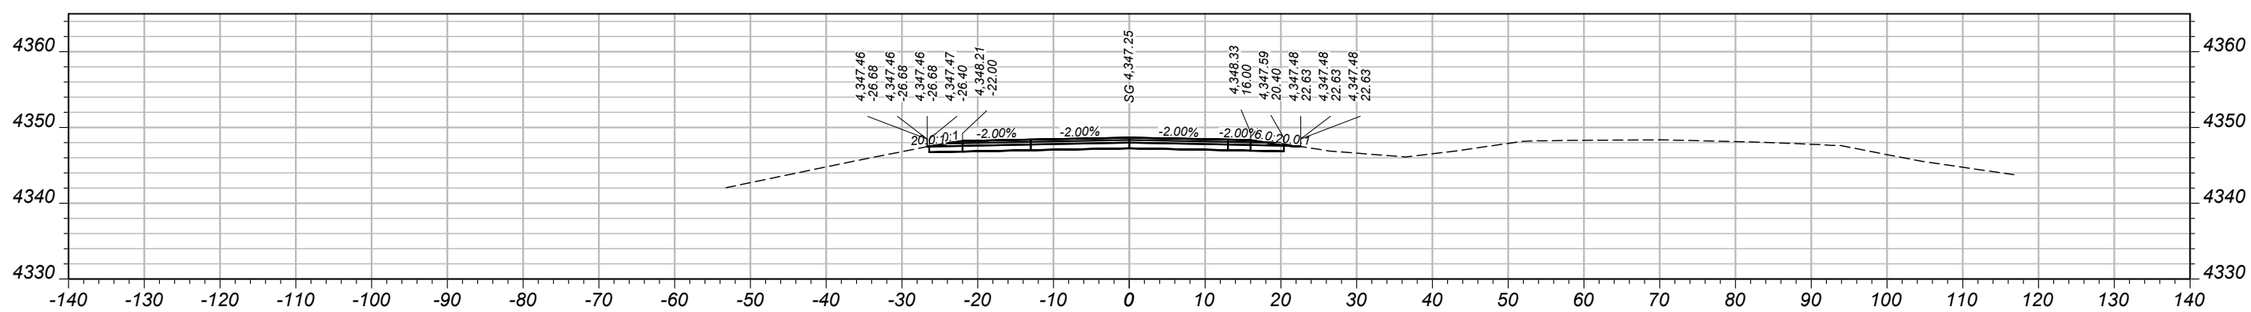

CV: 50 CY STA 298+00.00 FV: 0 CY

SHEET NO.
143

MAINLINE CROSS SECTIONS - WESTBOUND

PROJECT NAME: WHITEHALL - EAST
COUNTY: JEFFERSON
PROJECT ID: IM 90-5(101)249
UPN: 10003001

DESIGNED BY	B. BOONE	04/2026
REVIEWED BY	J. BRAZILL	05/2026
CHECKED BY	J. SOLIDAY	05/2026


MONTANA
Department of Transportation

CROSS SECTIONS


10003001RDXSF011.DWG

5/18/2026 11:30 AM


AWARD COPY

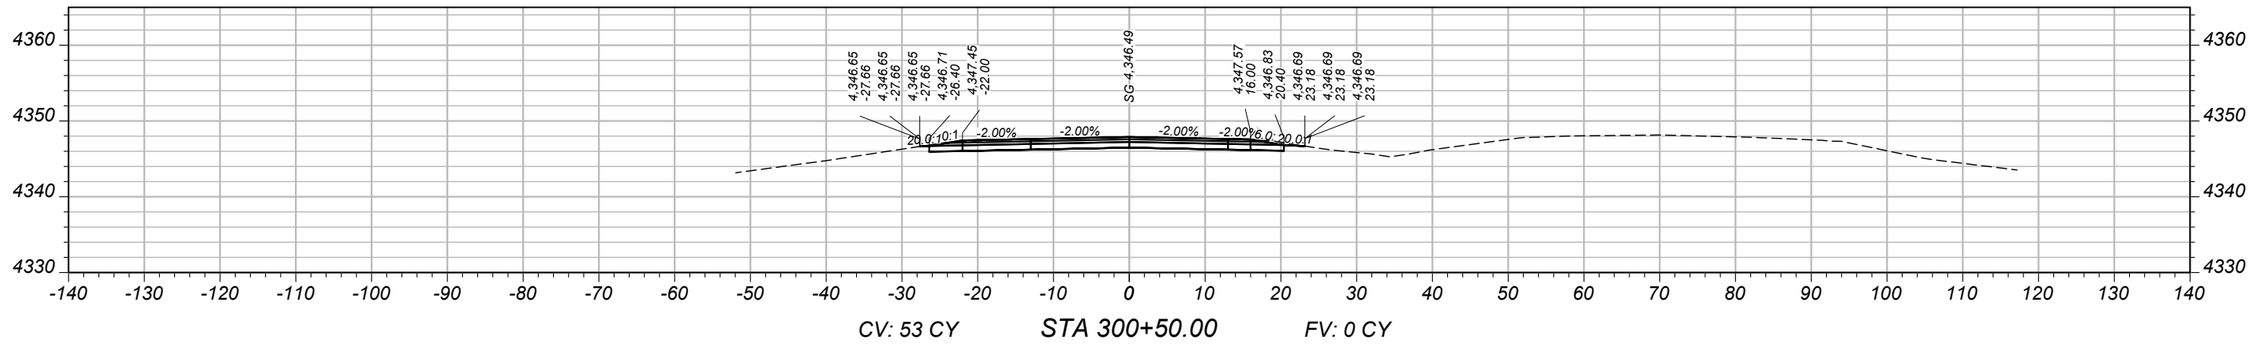

CV: 53 CY STA 300+50.00 FV: 0 CY

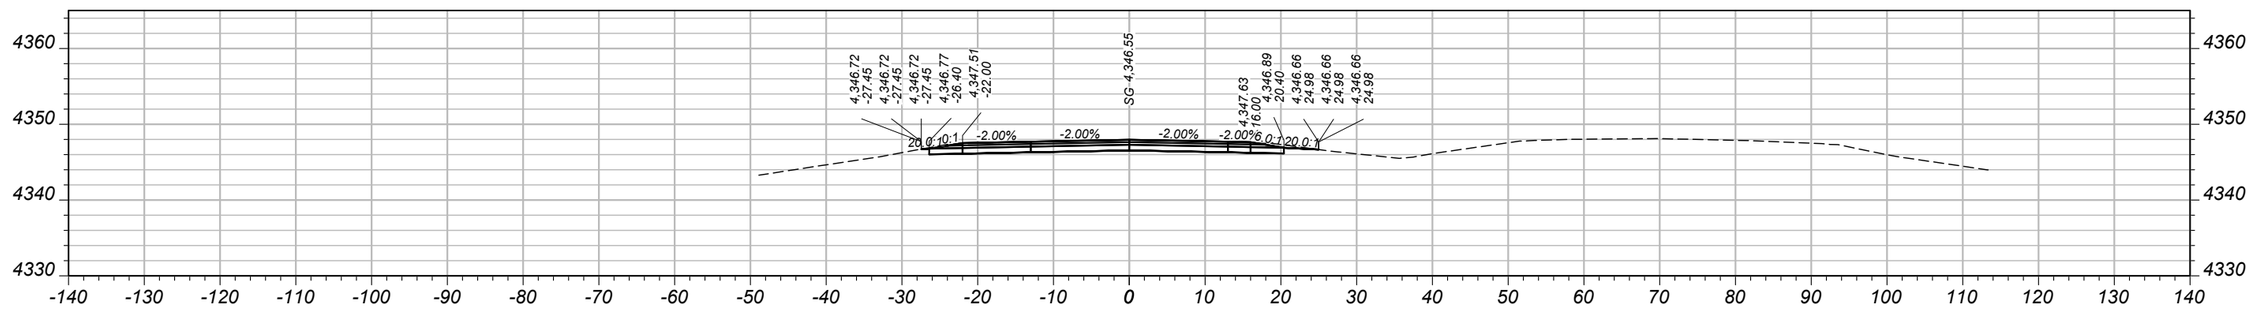

CV: 51 CY STA 300+00.00 FV: 0 CY

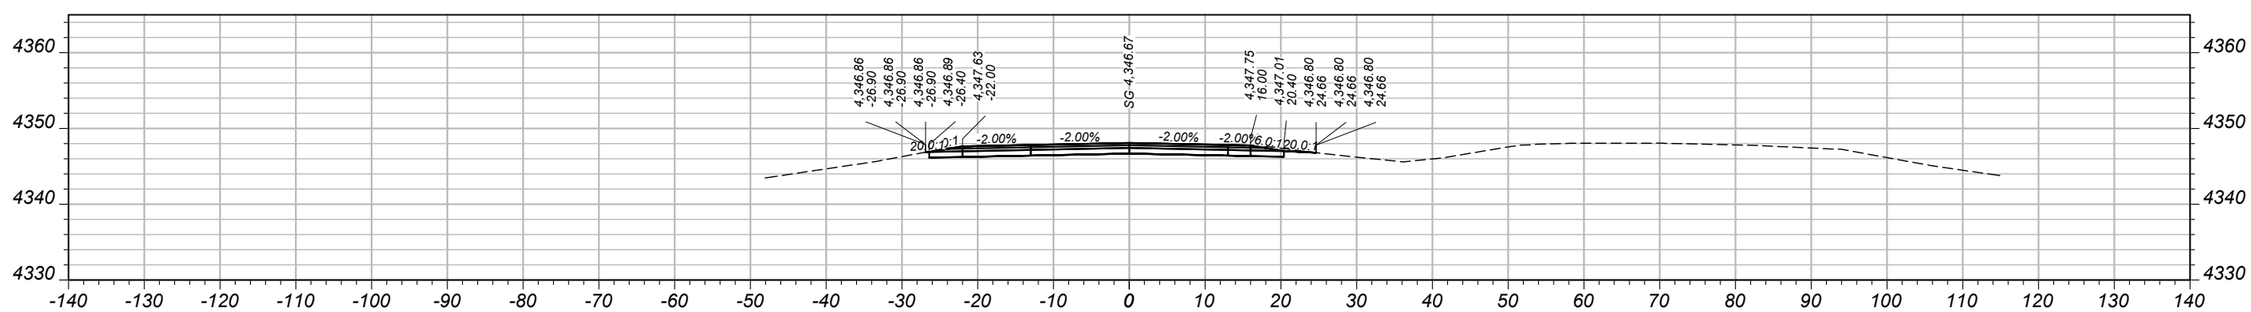

CV: 52 CY STA 299+50.00 FV: 0 CY

SHEET NO.
144

MAINLINE CROSS SECTIONS - WESTBOUND

PROJECT NAME: WHITEHALL - EAST
COUNTY: JEFFERSON
PROJECT ID: IM 90-5(101)249
UPN: 10003001

DESIGNED BY	B. BOONE	04/2026
REVIEWED BY	J. BRAZILL	05/2026
CHECKED BY	J. SOLIDAY	05/2026


MONTANA
Department of Transportation

CROSS SECTIONS


5/18/2026 11:30 AM

10003001RDXSF011.DWG


AWARD COPY

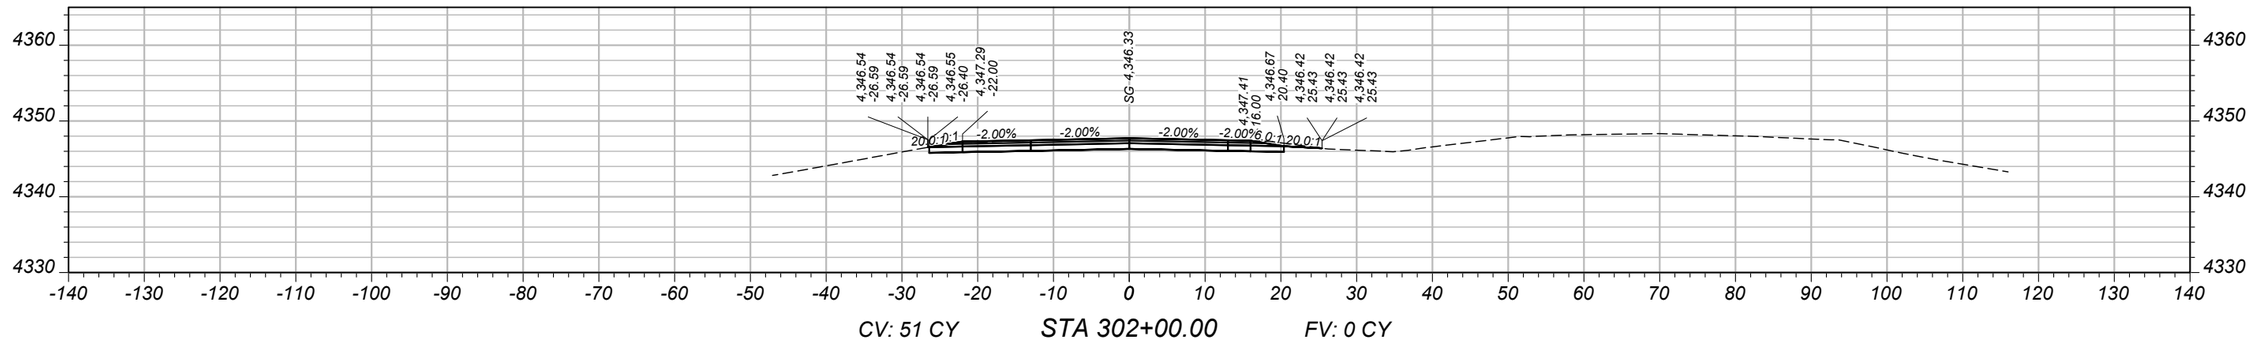

CV: 51 CY STA 302+00.00 FV: 0 CY

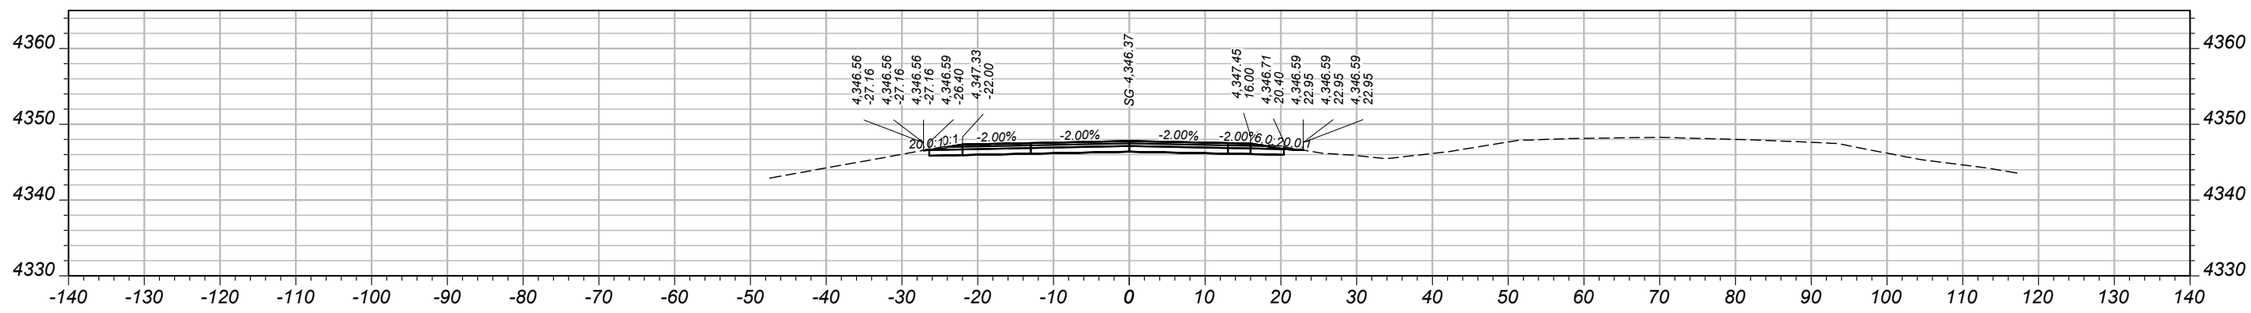

CV: 49 CY STA 301+50.00 FV: 0 CY

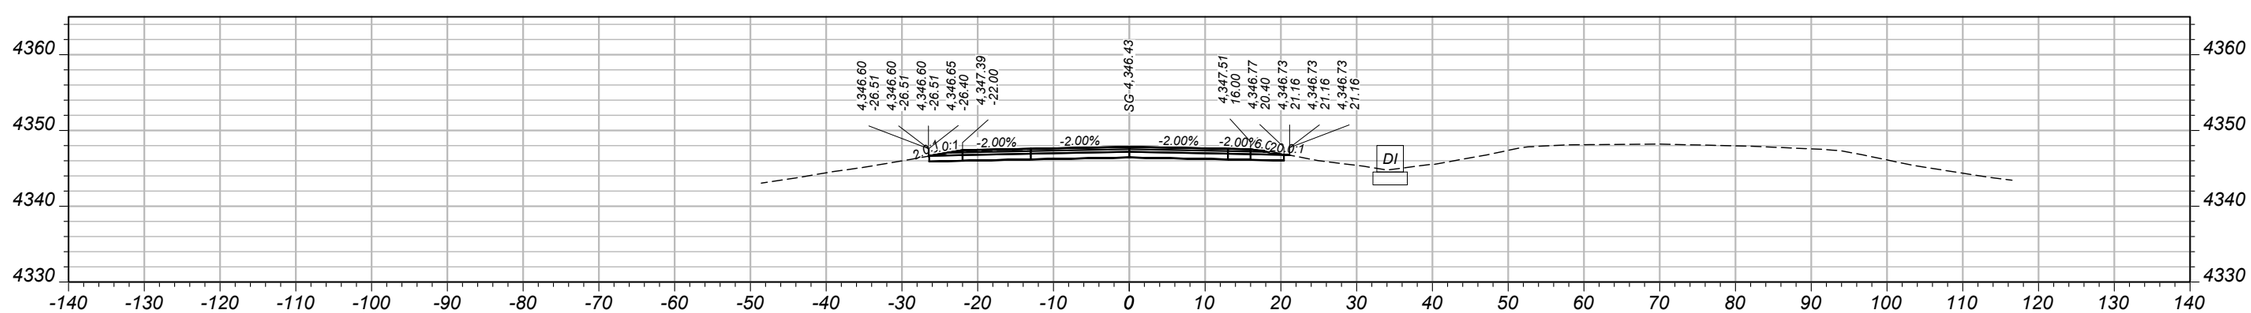

CV: 49 CY STA 301+00.00 FV: 0 CY

SHEET NO.
145

MAINLINE CROSS SECTIONS - WESTBOUND

PROJECT NAME: WHITEHALL - EAST
COUNTY: JEFFERSON
PROJECT ID: IM 90-5(101)249
UPN: 10003001

DESIGNED BY	B. BOONE	04/2026
REVIEWED BY	J. BRAZILL	05/2026
CHECKED BY	J. SOLIDAY	05/2026


MONTANA Department of Transportation

CROSS SECTIONS


5/18/2026 11:30 AM

10003001RDXSF011.DWG


AWARD COPY

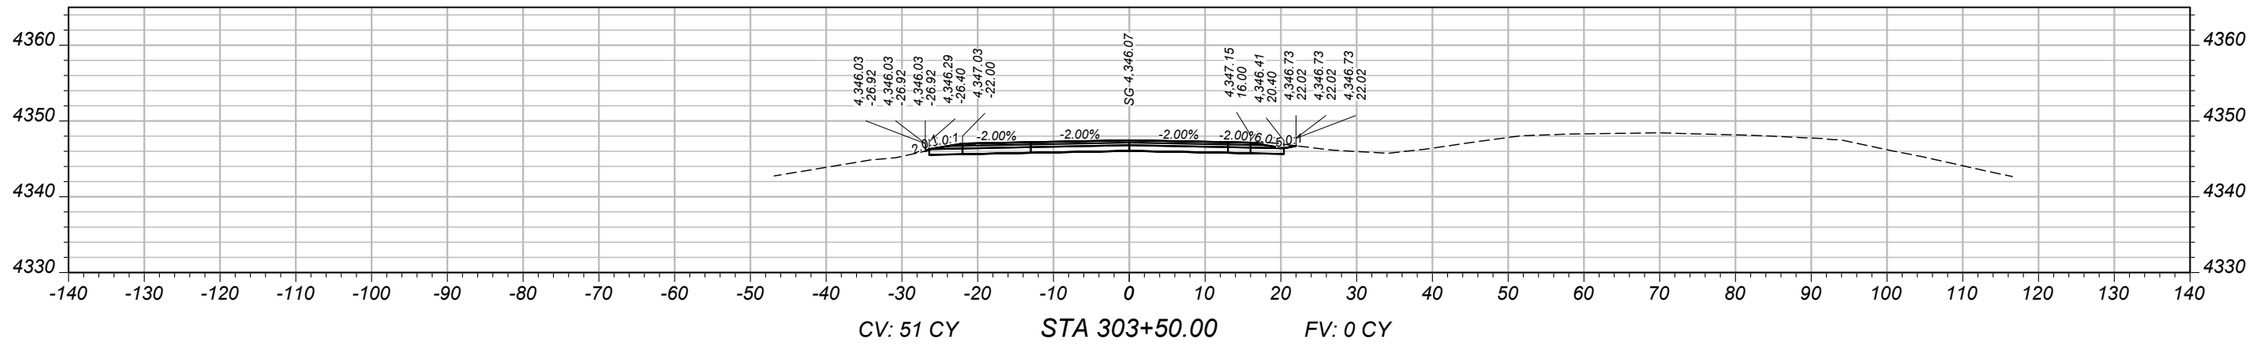

CV: 51 CY STA 303+50.00 FV: 0 CY

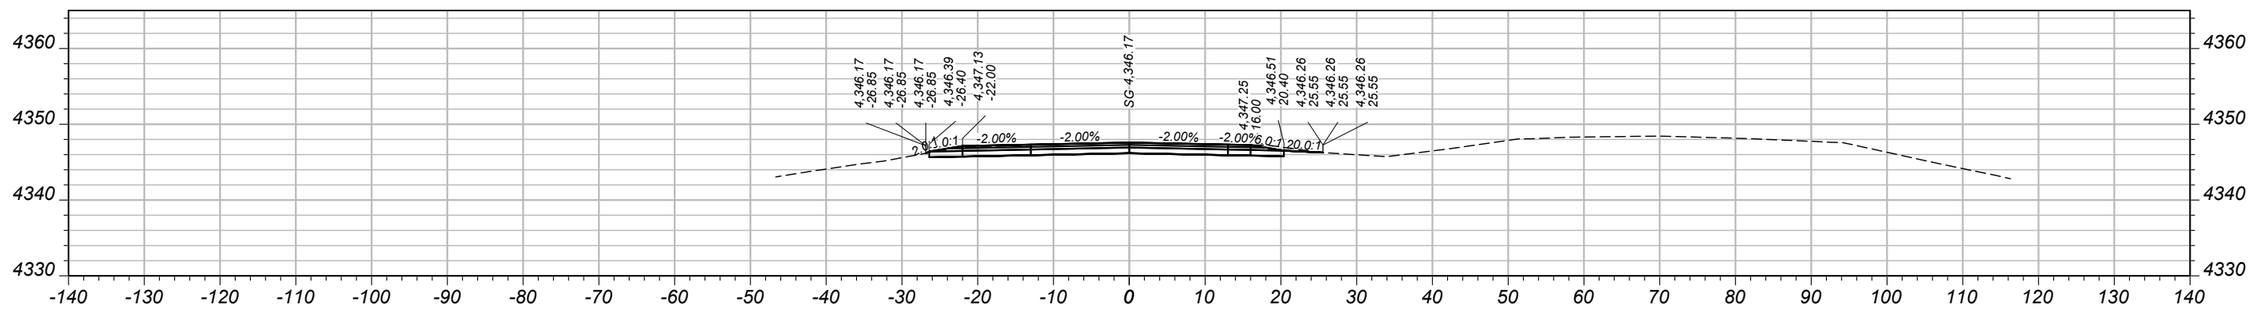

CV: 50 CY STA 303+00.00 FV: 0 CY

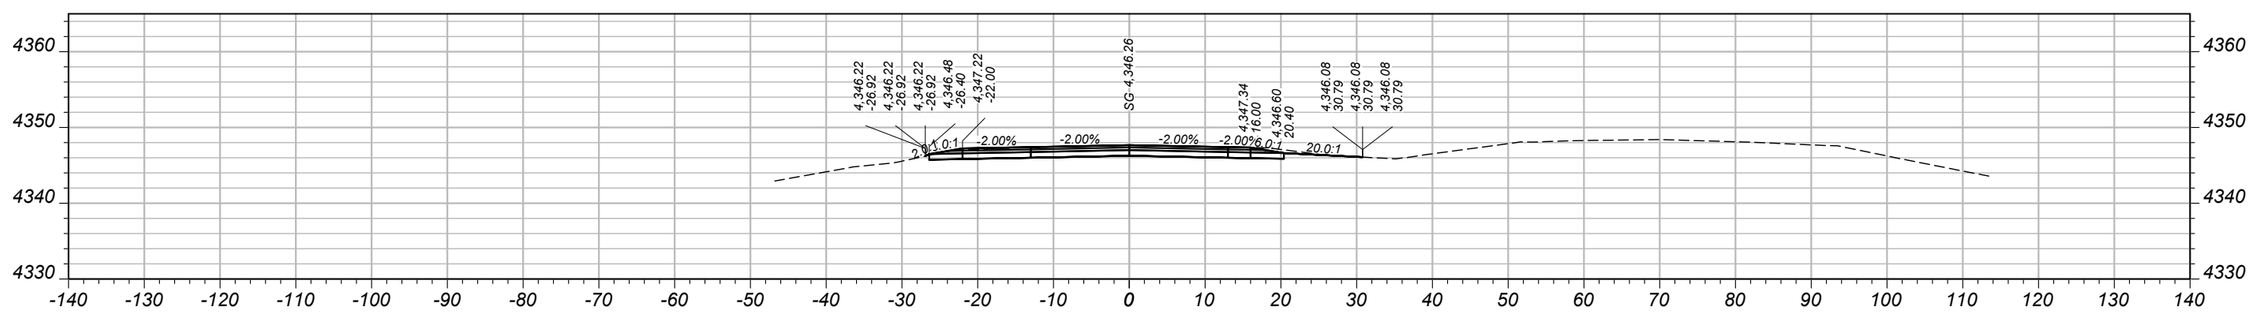

CV: 51 CY STA 302+50.00 FV: 0 CY

SHEET NO.
146

MAINLINE CROSS SECTIONS - WESTBOUND

PROJECT NAME: WHITEHALL - EAST
COUNTY: JEFFERSON
PROJECT ID: IM 90-5(101)249
UPN: 10003001


DESIGNED BY	B. BOONE	04/2026
REVIEWED BY	J. BRAZILL	05/2026
CHECKED BY	J. SOLIDAY	05/2026

MONTANA Department of Transportation


CROSS SECTIONS

5/18/2026 11:30 AM


10003001RDXSF011.DWG

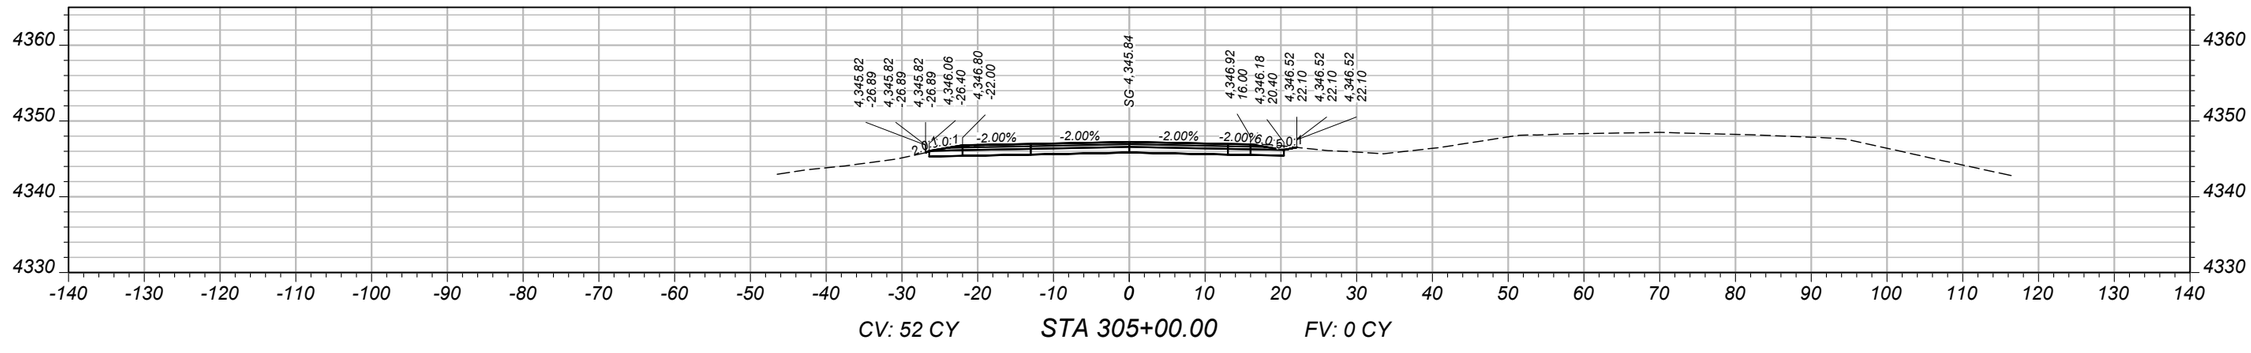

CV: 52 CY STA 305+00.00 FV: 0 CY

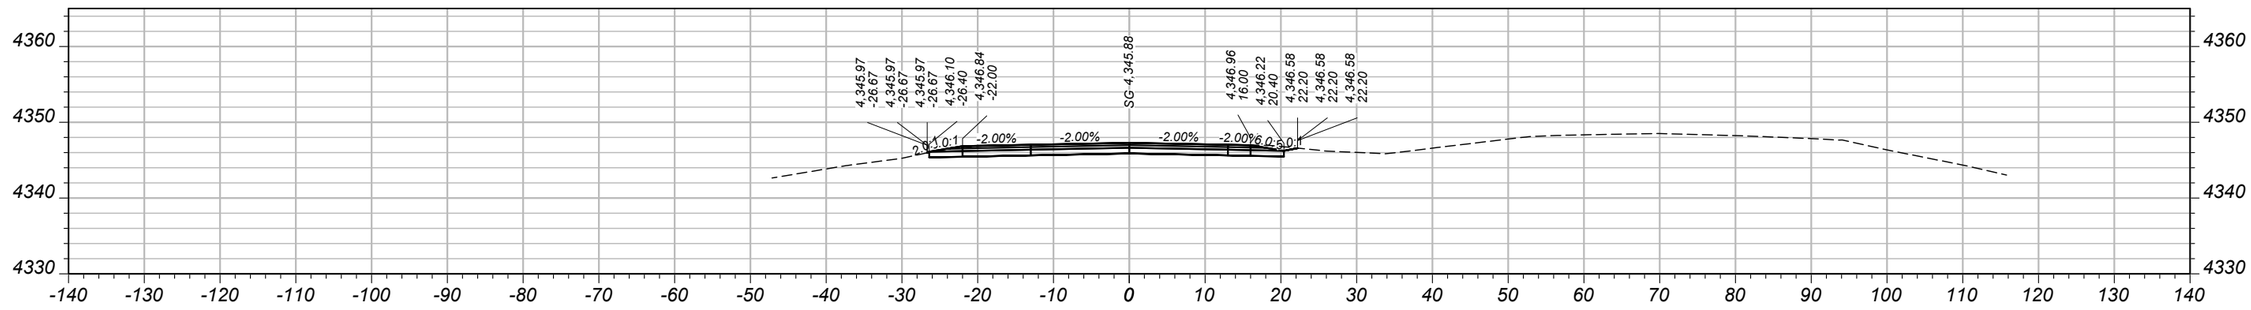

CV: 53 CY STA 304+50.00 FV: 0 CY

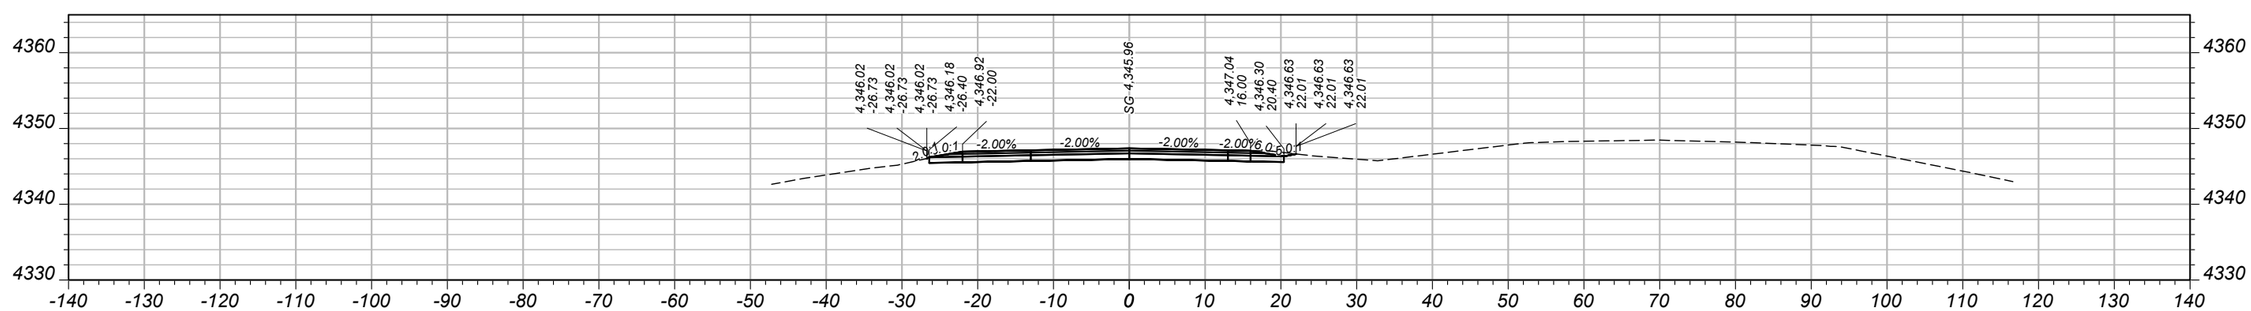

CV: 52 CY STA 304+00.00 FV: 0 CY

SHEET NO. 147

MAINLINE CROSS SECTIONS - WESTBOUND

PROJECT NAME	WHITEHALL - EAST
COUNTY	JEFFERSON
PROJECT ID	IM 90-5(101)249
UPN	10003001

DESIGNED BY	B. BOONE	04/2026
REVIEWED BY	J. BRAZILL	05/2026
CHECKED BY	J. SOLIDAY	05/2026


MONTANA Department of Transportation

CROSS SECTIONS


5/18/2026 11:31 AM

10003001RDXSF011.DWG


AWARD COPY

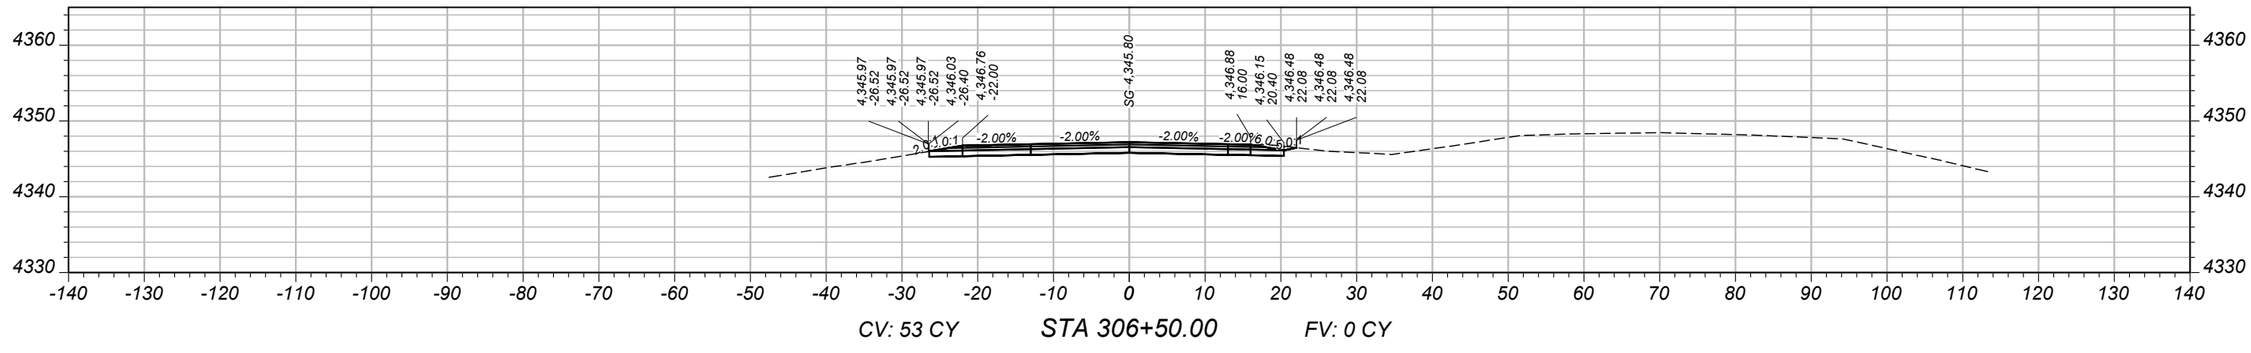

CV: 53 CY STA 306+50.00 FV: 0 CY

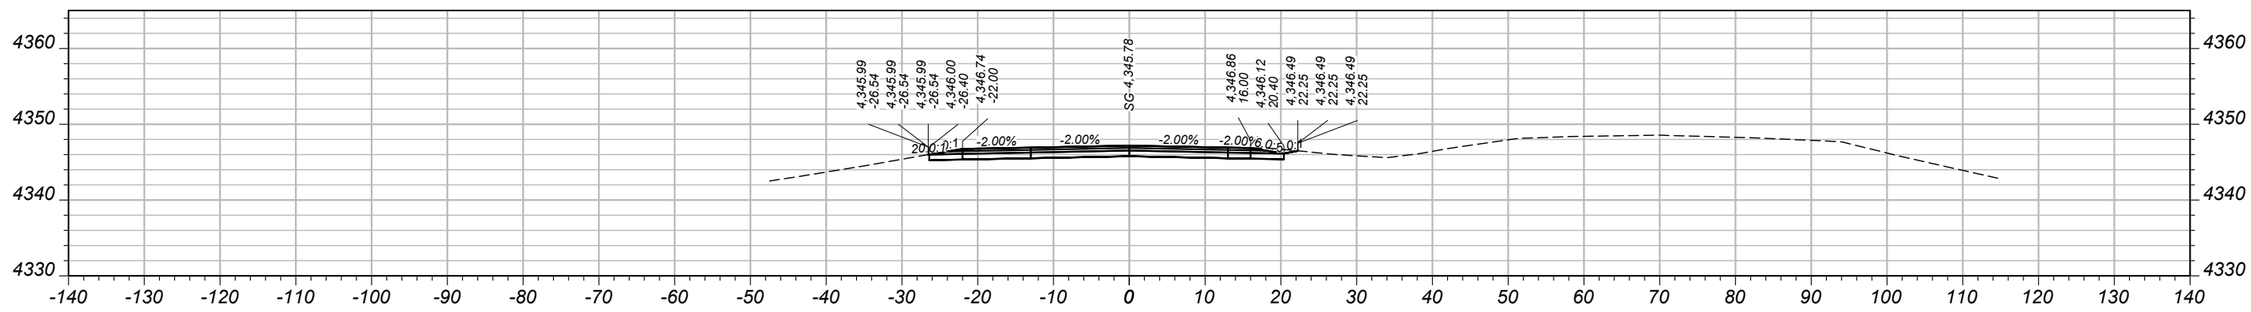

CV: 52 CY STA 306+00.00 FV: 0 CY

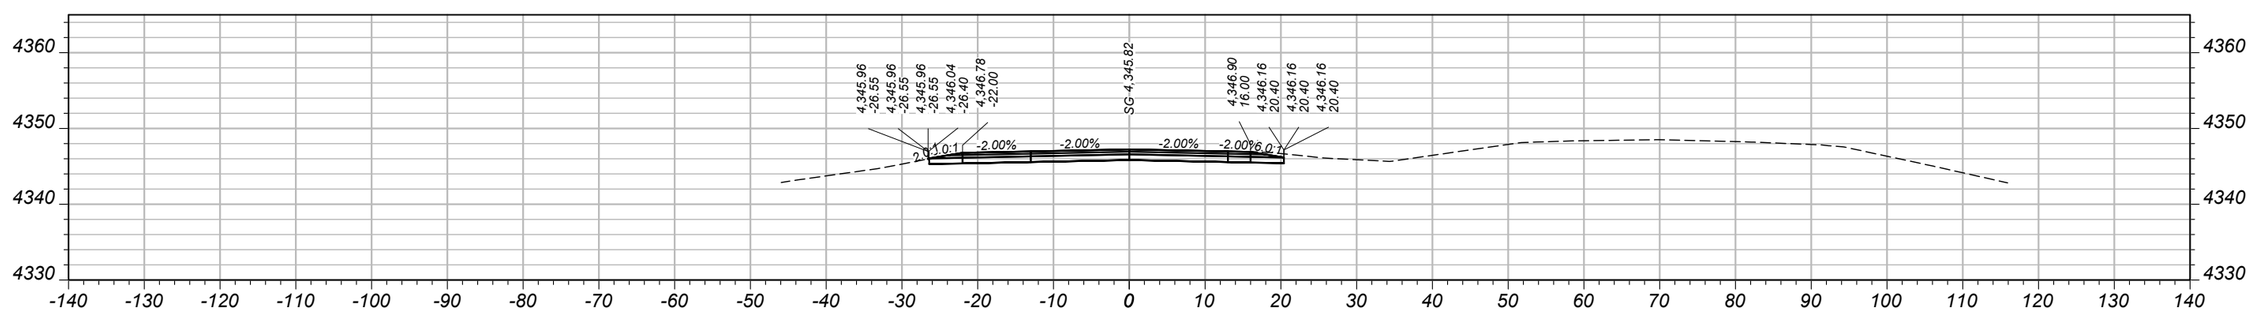

CV: 52 CY STA 305+50.00 FV: 0 CY

SHEET NO.
148

MAINLINE CROSS SECTIONS - WESTBOUND

PROJECT NAME: WHITEHALL - EAST
COUNTY: JEFFERSON
PROJECT ID: IM 90-5(101)249
UPN: 10003001

DESIGNED BY	B. BOONE	04/2026
REVIEWED BY	J. BRAZILL	05/2026
CHECKED BY	J. SOLIDAY	05/2026


MONTANA
Department of Transportation


CROSS SECTIONS


5/18/2026 11:31 AM

10003001RDXSF011.DWG

AWARD COPY

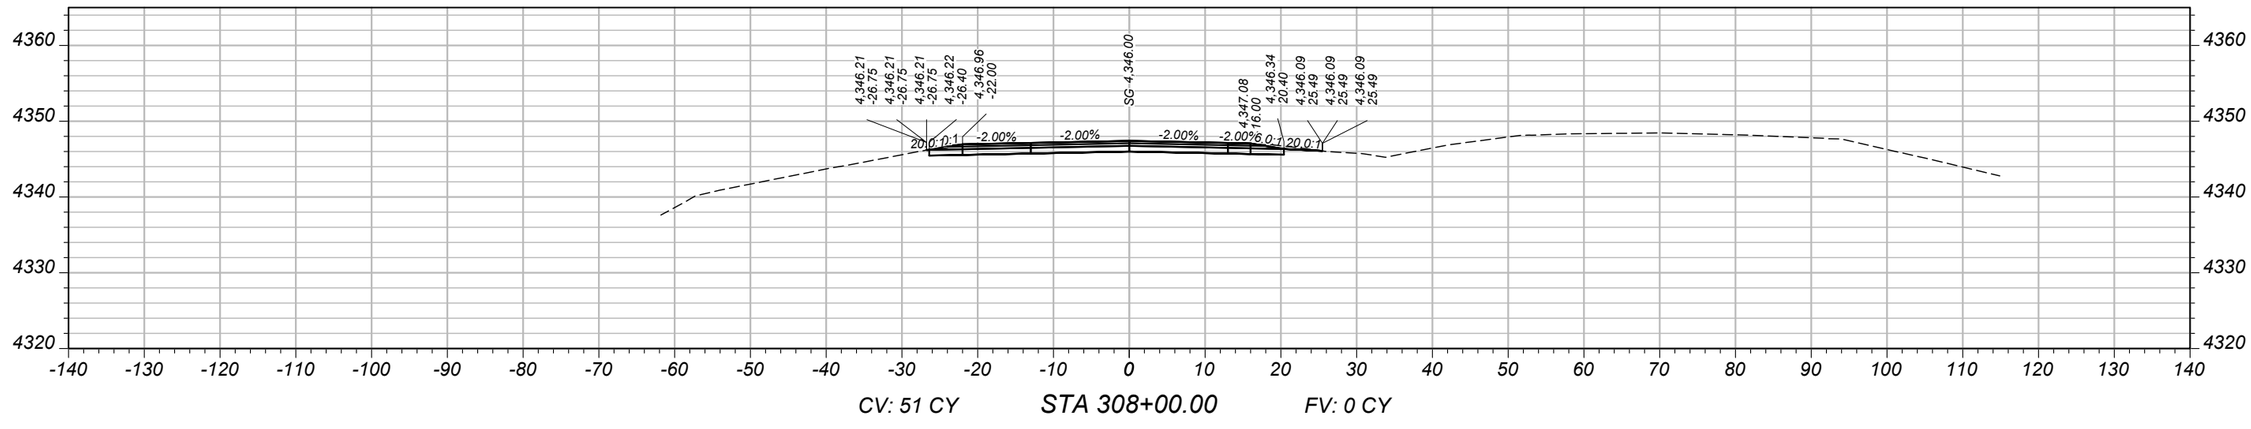

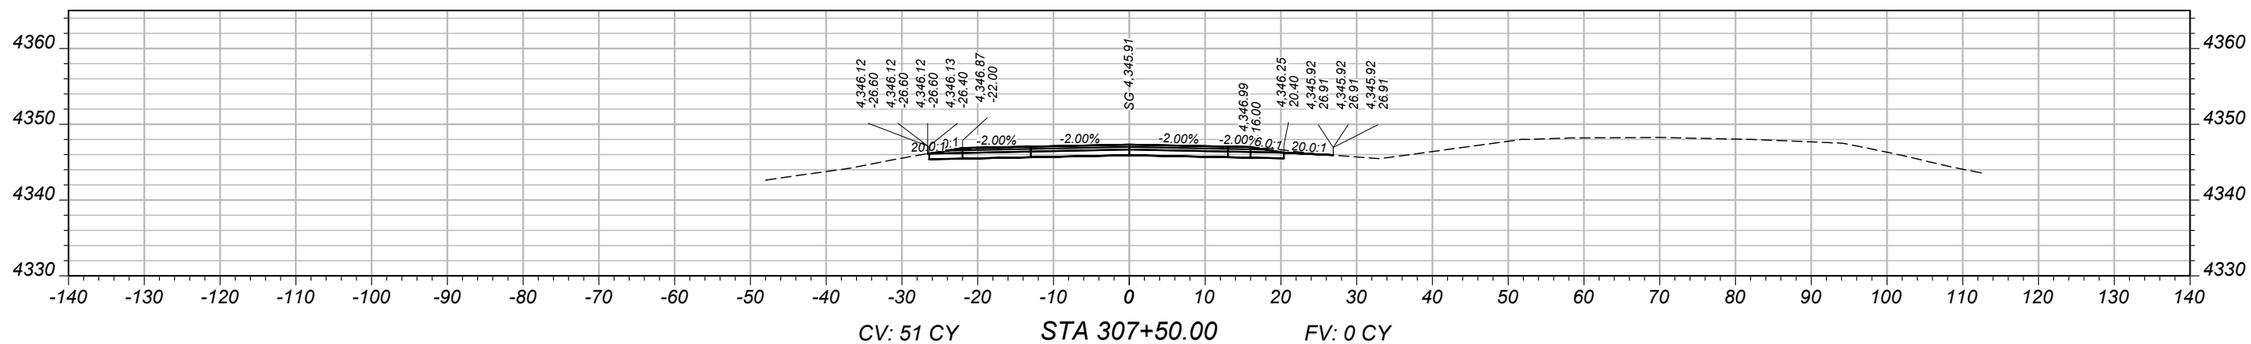

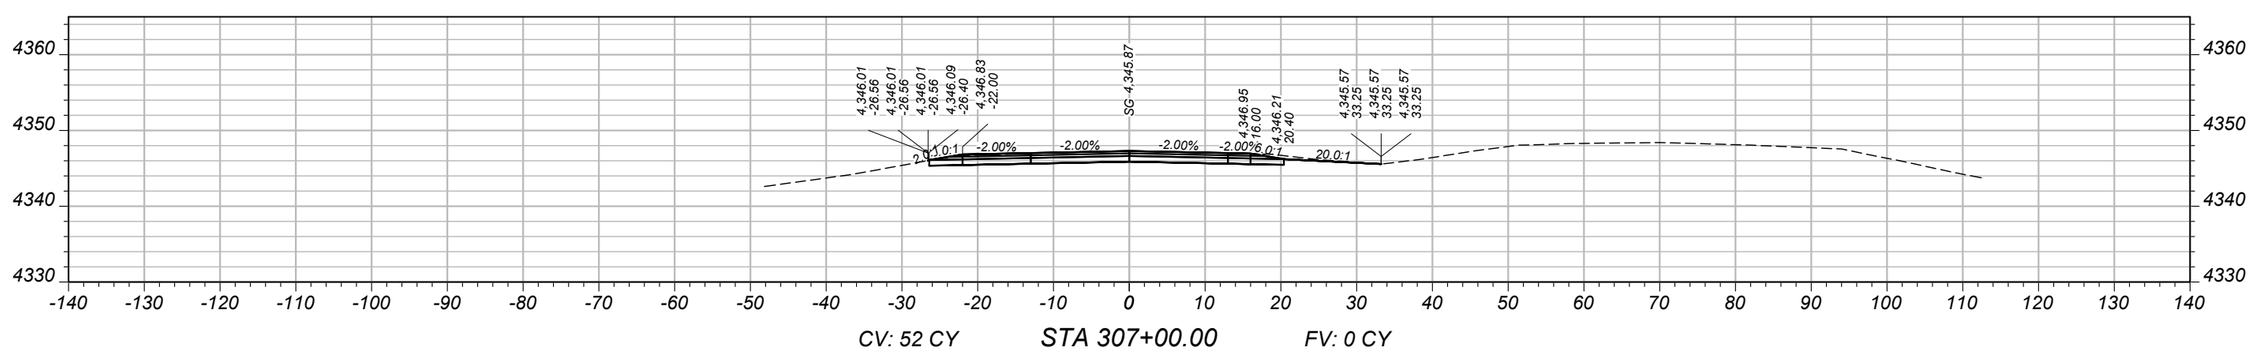

SHEET NO.
149

MAINLINE CROSS SECTIONS - WESTBOUND

PROJECT NAME: WHITEHALL - EAST
COUNTY: JEFFERSON
PROJECT ID: IM 90-5(101)249
UPN: 10003001


DESIGNED BY	B. BOONE	04/2026
REVIEWED BY	J. BRAZILL	05/2026
CHECKED BY	J. SOLIDAY	05/2026

MONTANA
Department of Transportation


CROSS SECTIONS

10003001RDXSF011.DWG


5/18/2026 11:31 AM

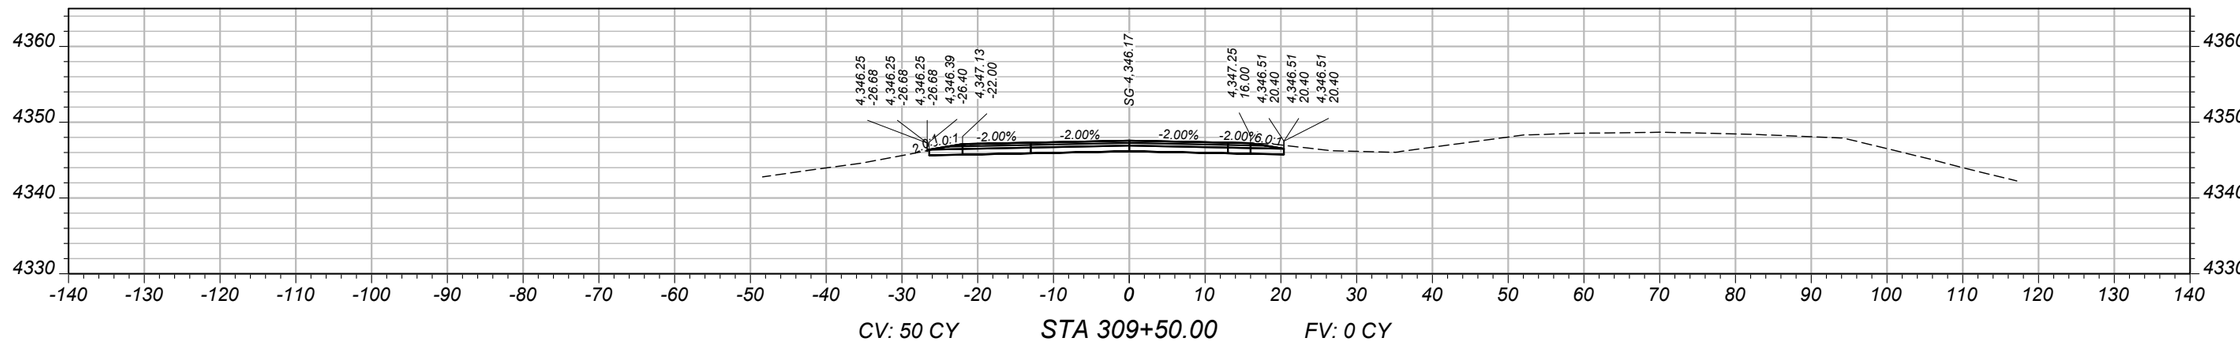

CV: 50 CY STA 309+50.00 FV: 0 CY

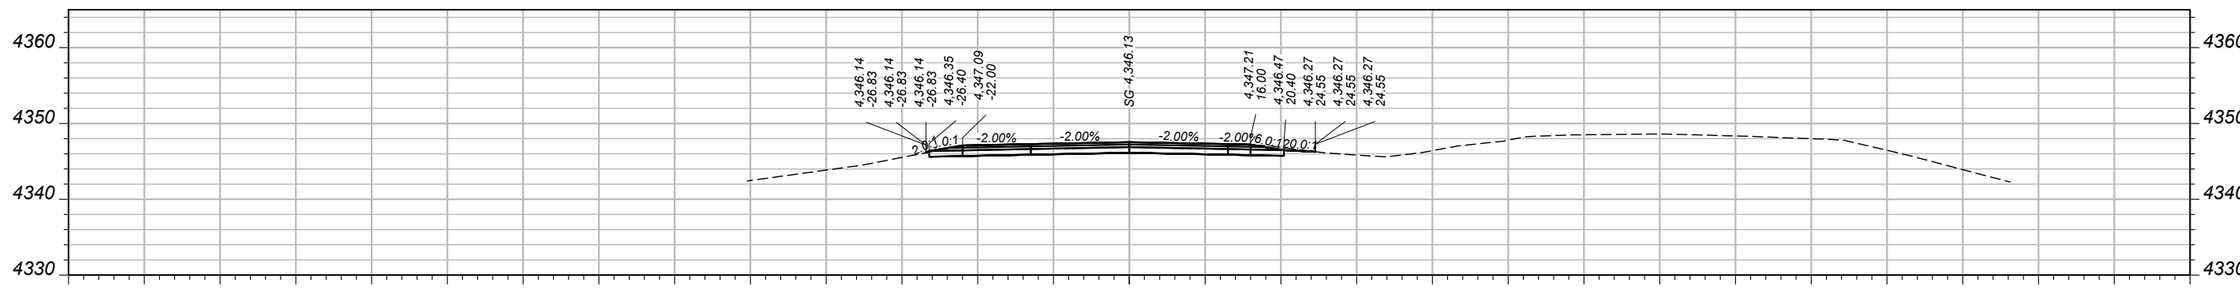

CV: 50 CY STA 309+00.00 FV: 0 CY

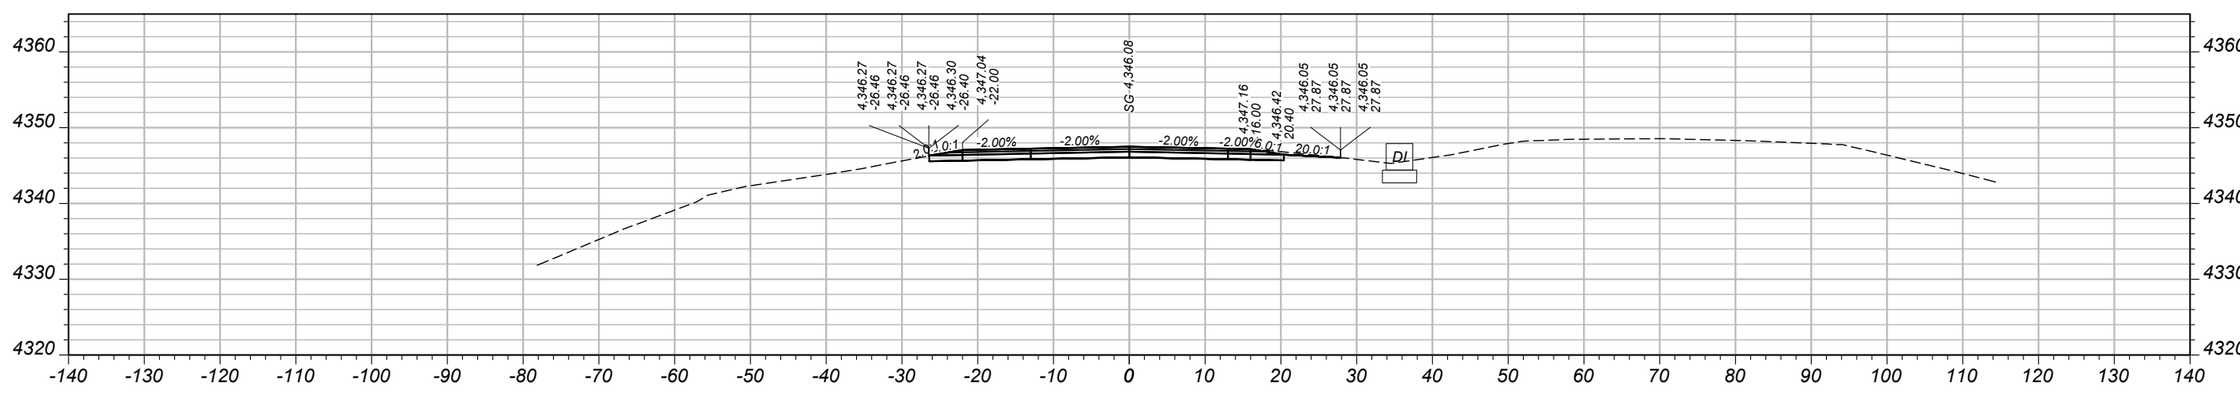

CV: 52 CY STA 308+50.00 FV: 0 CY

SHEET NO. 150

MAINLINE CROSS SECTIONS - WESTBOUND

PROJECT NAME	WHITEHALL - EAST
COUNTY	JEFFERSON
PROJECT ID	IM 90-5(101)249
UPN	10003001


DESIGNED BY	B. BOONE	04/2026
REVIEWED BY	J. BRAZILL	05/2026
CHECKED BY	J. SOLIDAY	05/2026

MONTANA Department of Transportation


CROSS SECTIONS

5/18/2026 11:31 AM


10003001RDXSF011.DWG

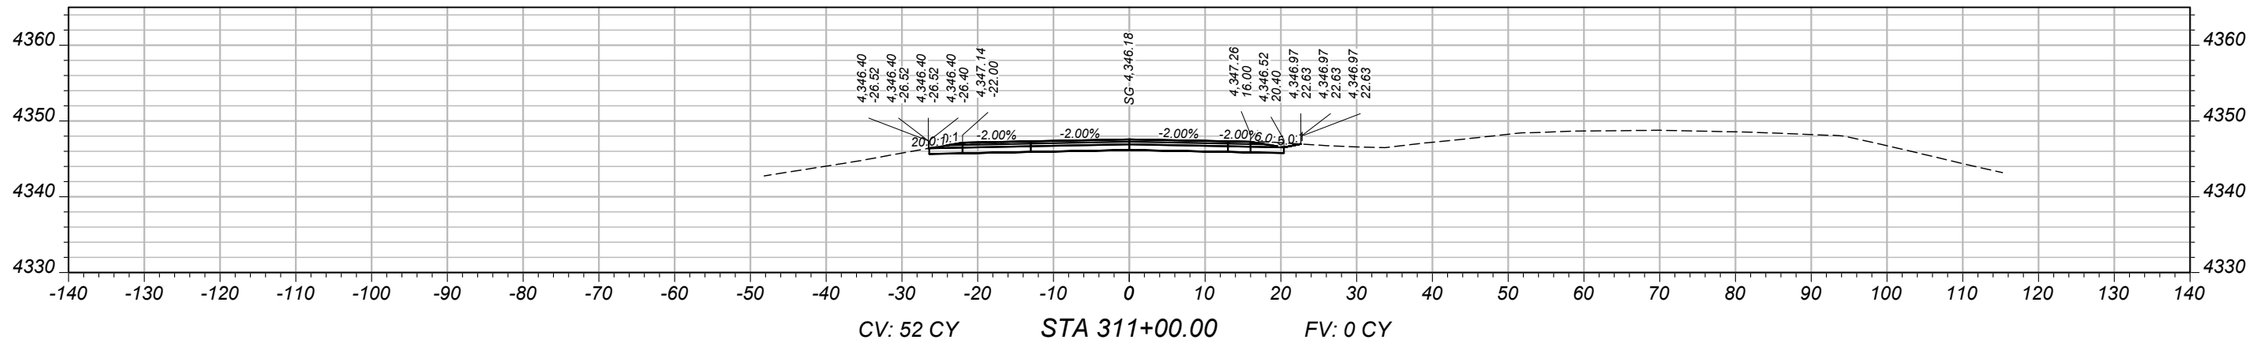

CV: 52 CY STA 311+00.00 FV: 0 CY

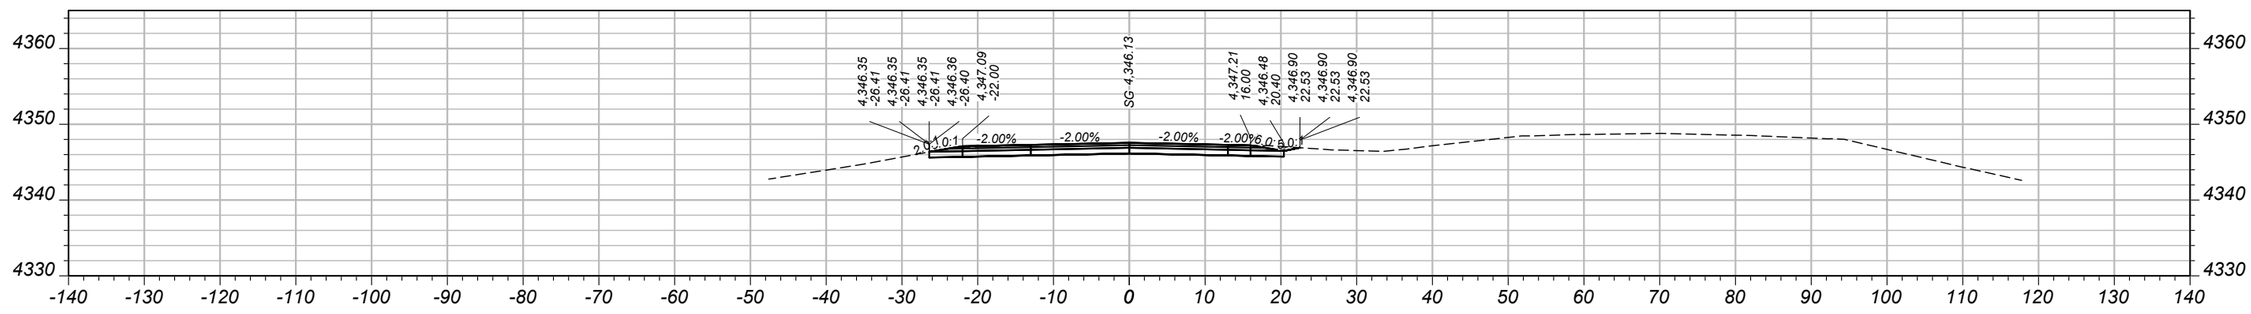

CV: 52 CY STA 310+50.00 FV: 0 CY

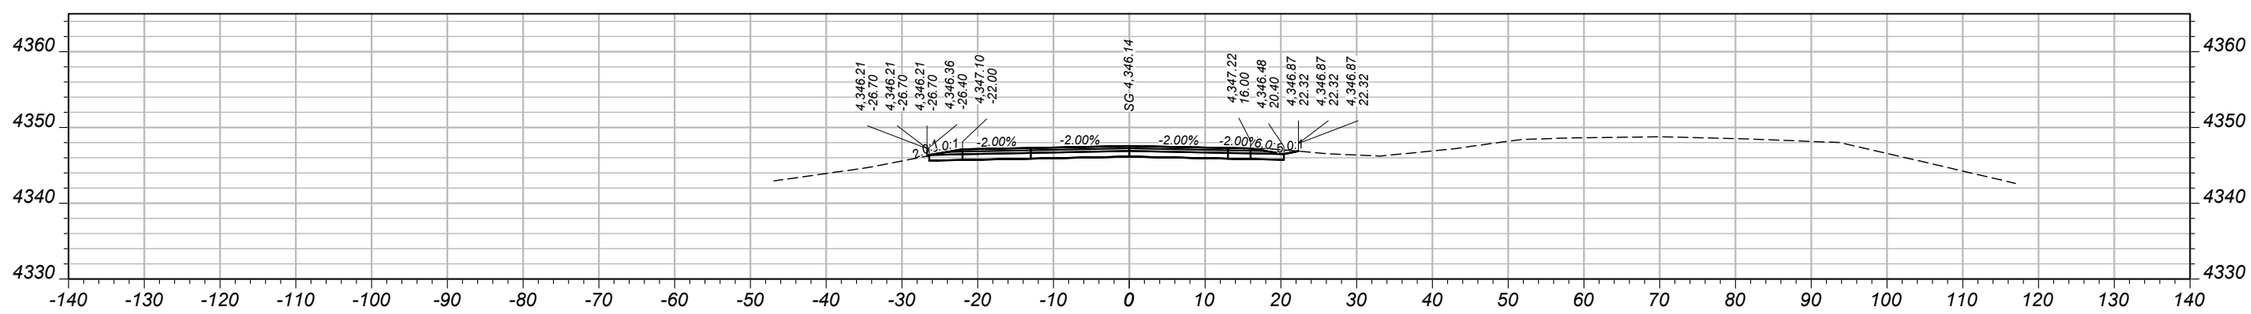

CV: 53 CY STA 310+00.00 FV: 0 CY

SHEET NO.
151

MAINLINE CROSS SECTIONS - WESTBOUND

PROJECT NAME: WHITEHALL - EAST
COUNTY: JEFFERSON
PROJECT ID: IM 90-5(101)249
UPN: 10003001


DESIGNED BY	B. BOONE	04/2026
REVIEWED BY	J. BRAZILL	05/2026
CHECKED BY	J. SOLIDAY	05/2026

MONTANA Department of Transportation


CROSS SECTIONS

5/18/2026 11:31 AM


10003001RDXSF011.DWG

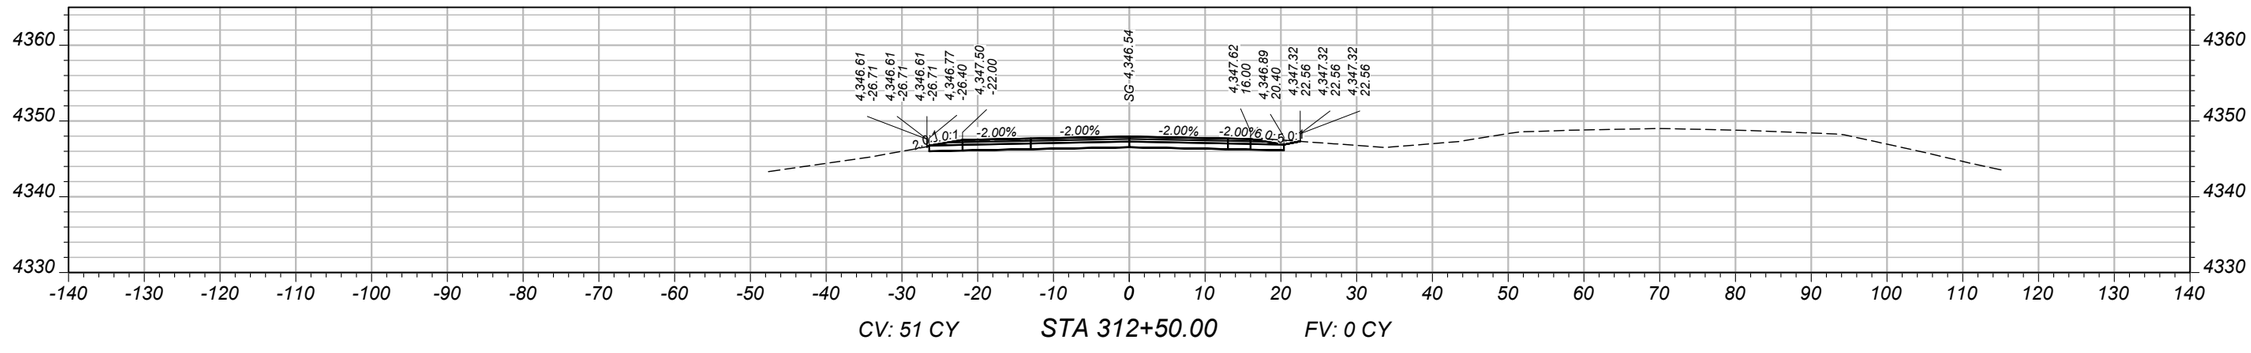

CV: 51 CY STA 312+50.00 FV: 0 CY

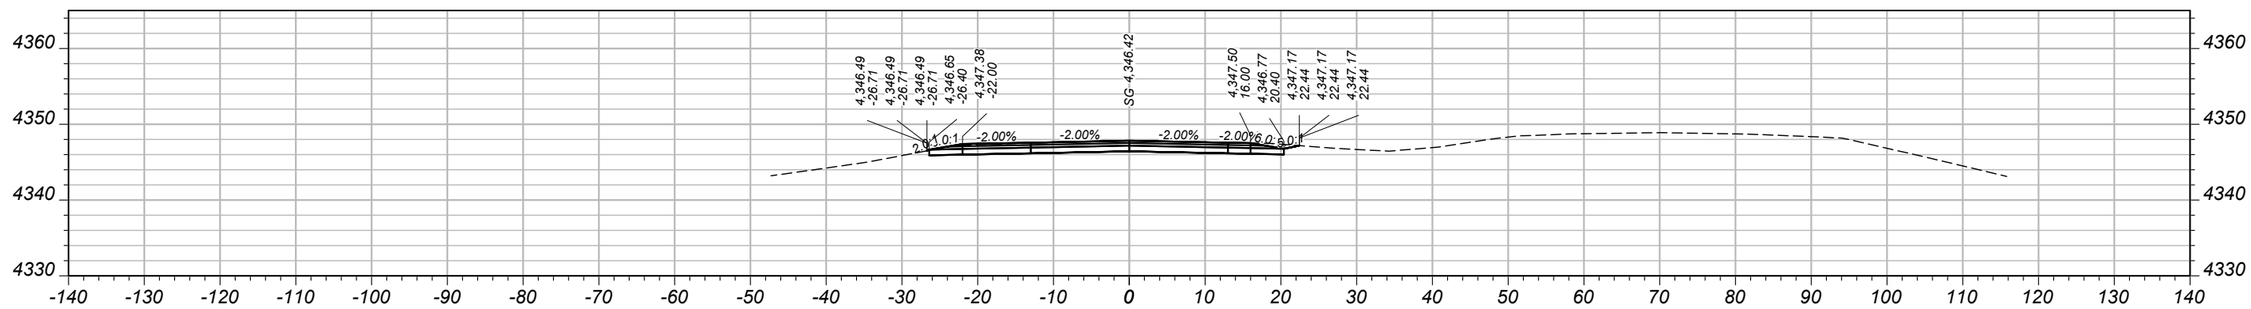

CV: 52 CY STA 312+00.00 FV: 0 CY

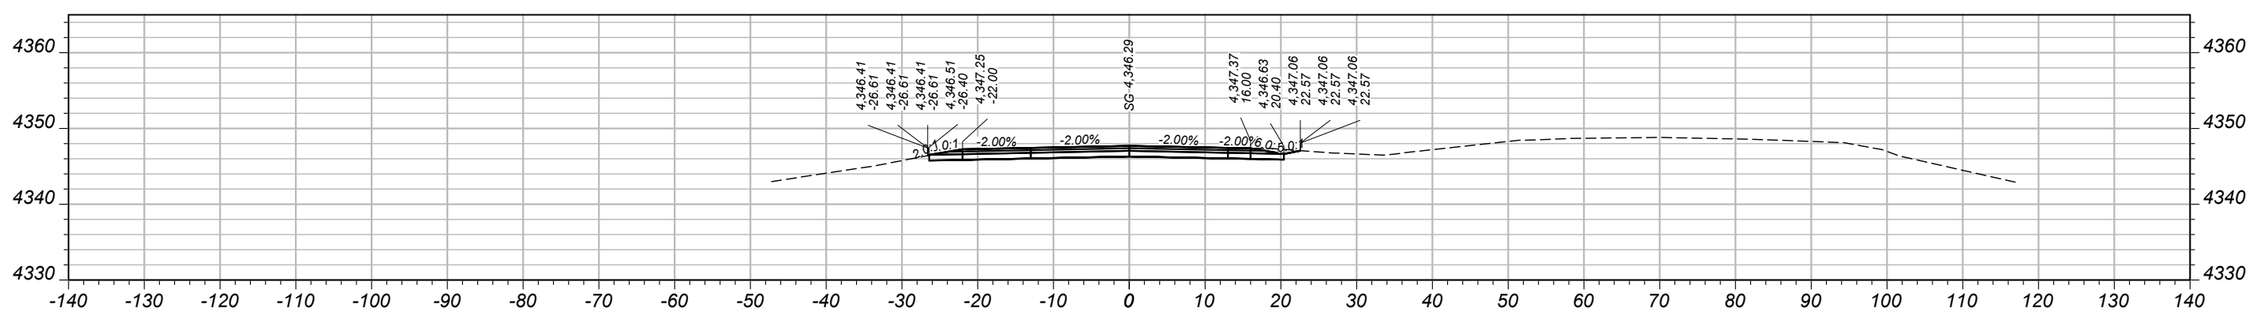

CV: 54 CY STA 311+50.00 FV: 0 CY

SHEET NO.
152

MAINLINE CROSS SECTIONS - WESTBOUND

PROJECT NAME: WHITEHALL - EAST
COUNTY: JEFFERSON
PROJECT ID: IM 90-5(101)249
UPN: 10003001


DESIGNED BY	B. BOONE	04/2026
REVIEWED BY	J. BRAZILL	05/2026
CHECKED BY	J. SOLIDAY	05/2026

MONTANA
Department of Transportation


CROSS SECTIONS

10003001RDXSF011.DWG


5/18/2026 11:31 AM

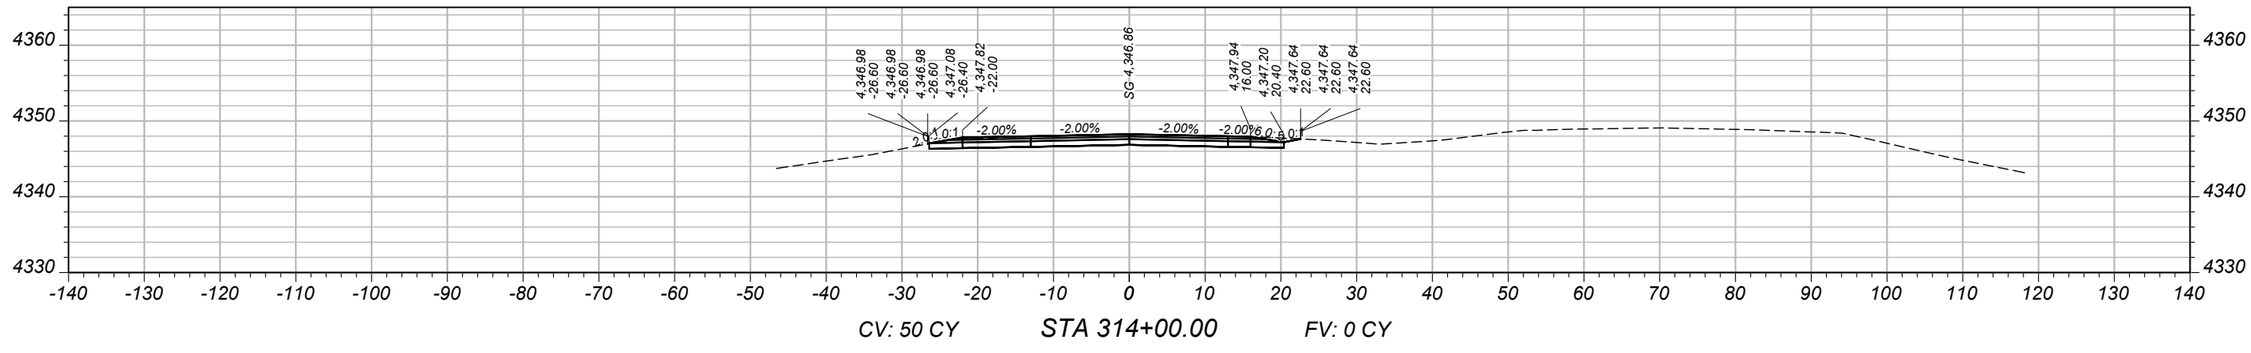

CV: 50 CY STA 314+00.00 FV: 0 CY

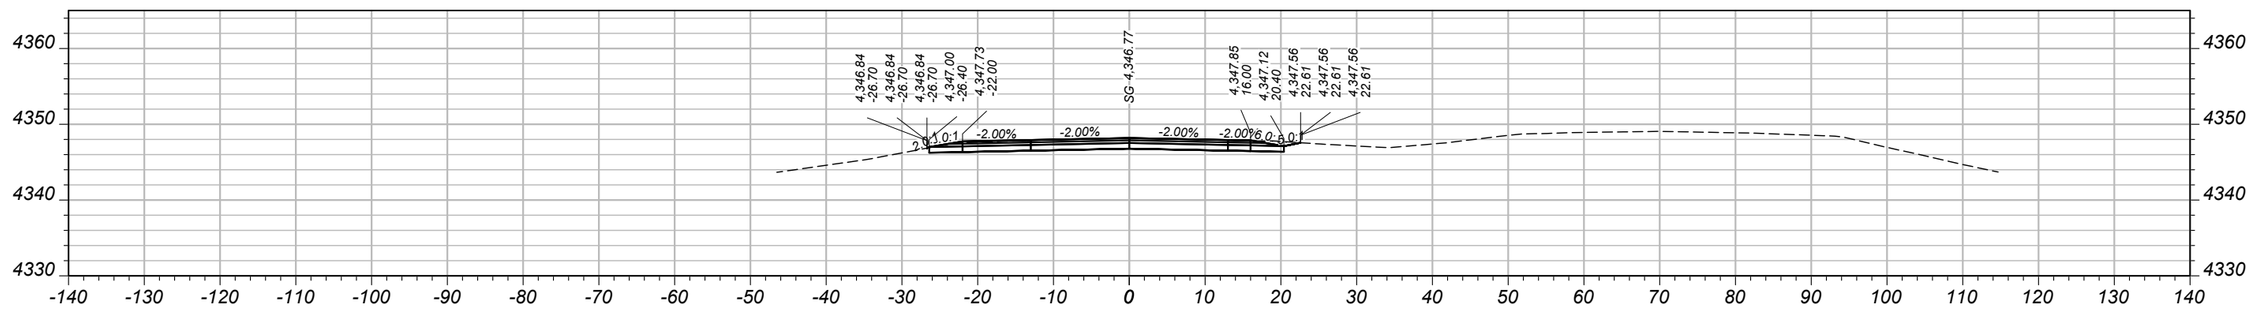

CV: 51 CY STA 313+50.00 FV: 0 CY

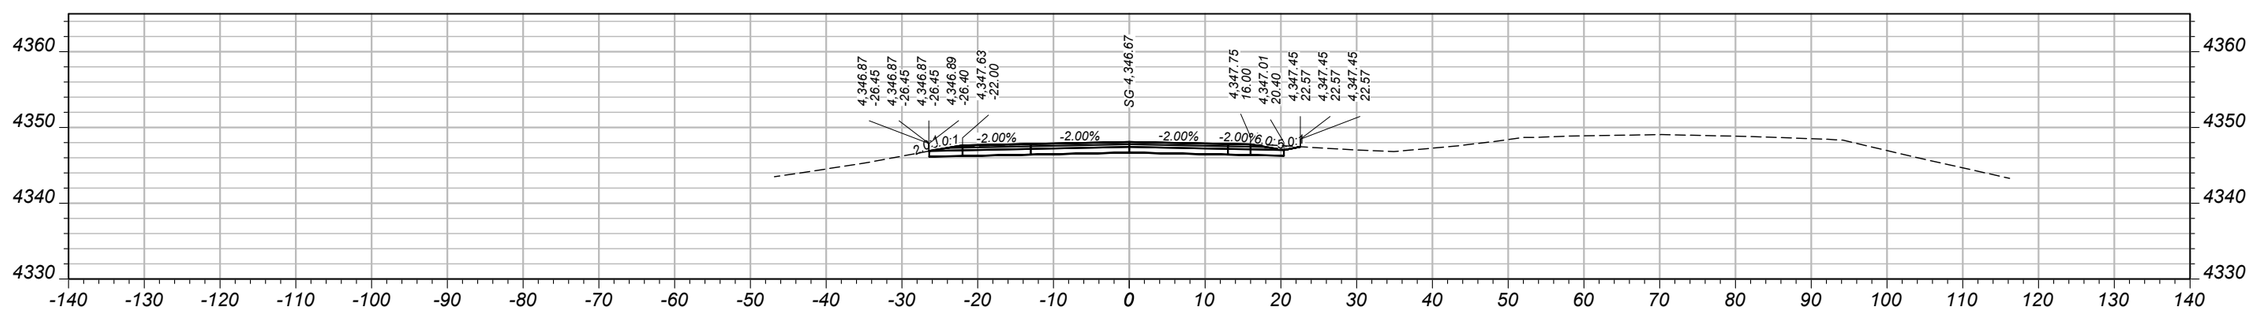

CV: 51 CY STA 313+00.00 FV: 0 CY

SHEET NO.
153

MAINLINE CROSS SECTIONS - WESTBOUND

PROJECT NAME: WHITEHALL - EAST
COUNTY: JEFFERSON
PROJECT ID: IM 90-5(101)249
UPN: 10003001


DESIGNED BY	B. BOONE	04/2026
REVIEWED BY	J. BRAZILL	05/2026
CHECKED BY	J. SOLIDAY	05/2026

MONTANA
Department of Transportation


CROSS SECTIONS

5/18/2026 11:31 AM


10003001RDXSF011.DWG

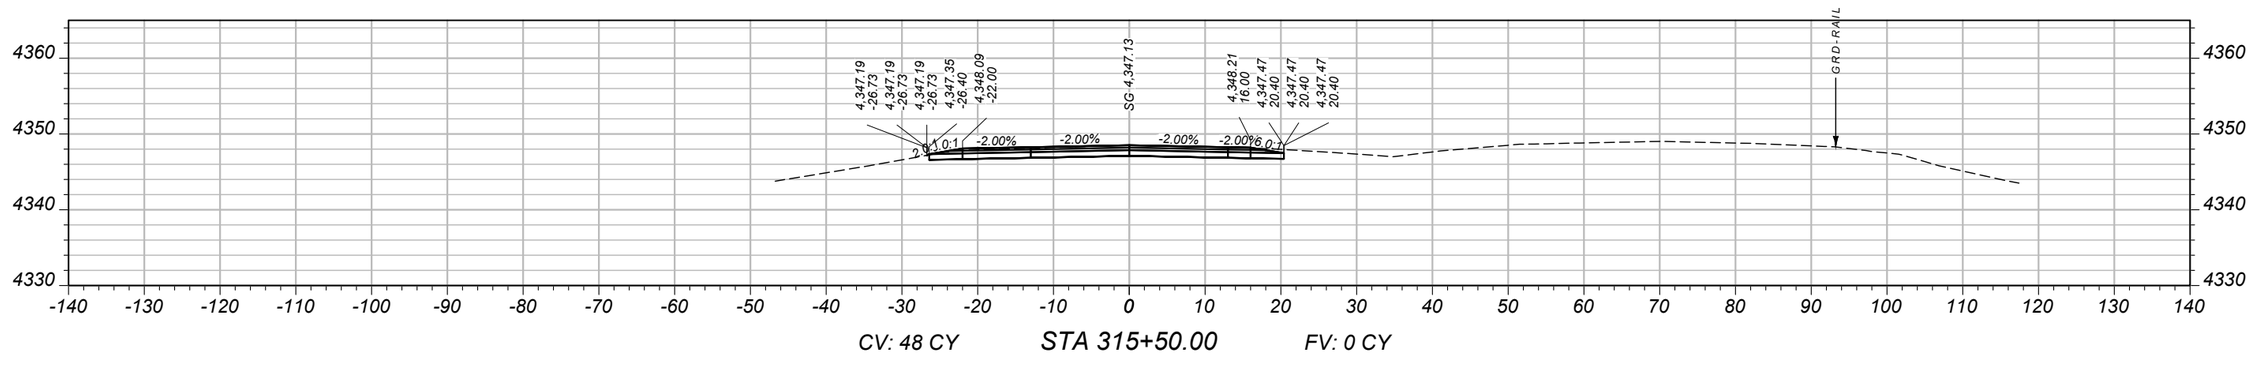

CV: 48 CY STA 315+50.00 FV: 0 CY

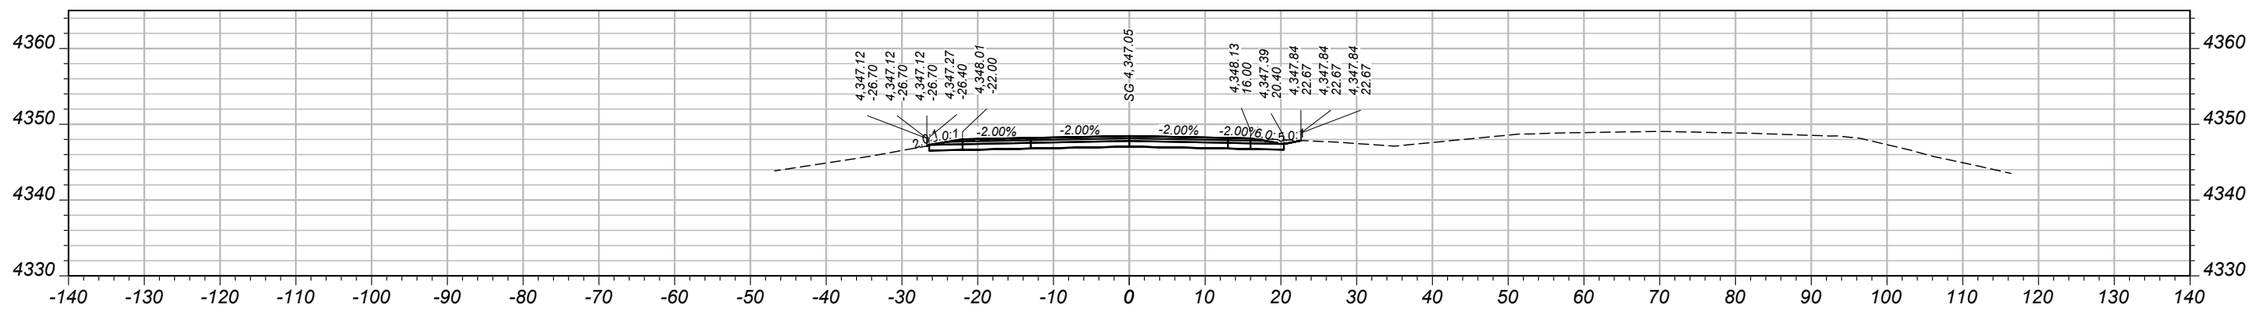

CV: 48 CY STA 315+00.00 FV: 0 CY

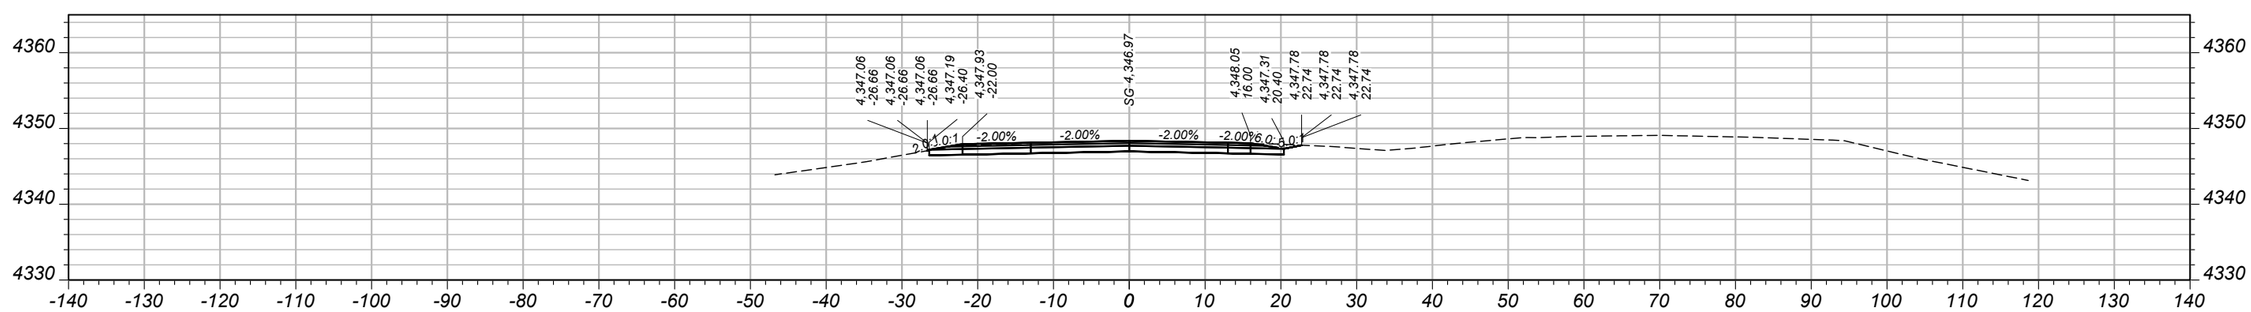

CV: 49 CY STA 314+50.00 FV: 0 CY

SHEET NO.
154

MAINLINE CROSS SECTIONS - WESTBOUND

PROJECT NAME: WHITEHALL - EAST
COUNTY: JEFFERSON
PROJECT ID: IM 90-5(101)249
UPN: 10003001

DESIGNED BY	B. BOONE	04/2026
REVIEWED BY	J. BRAZILL	05/2026
CHECKED BY	J. SOLIDAY	05/2026


MONTANA Department of Transportation

CROSS SECTIONS


5/18/2026 11:31 AM

10003001RDXSF011.DWG


AWARD COPY

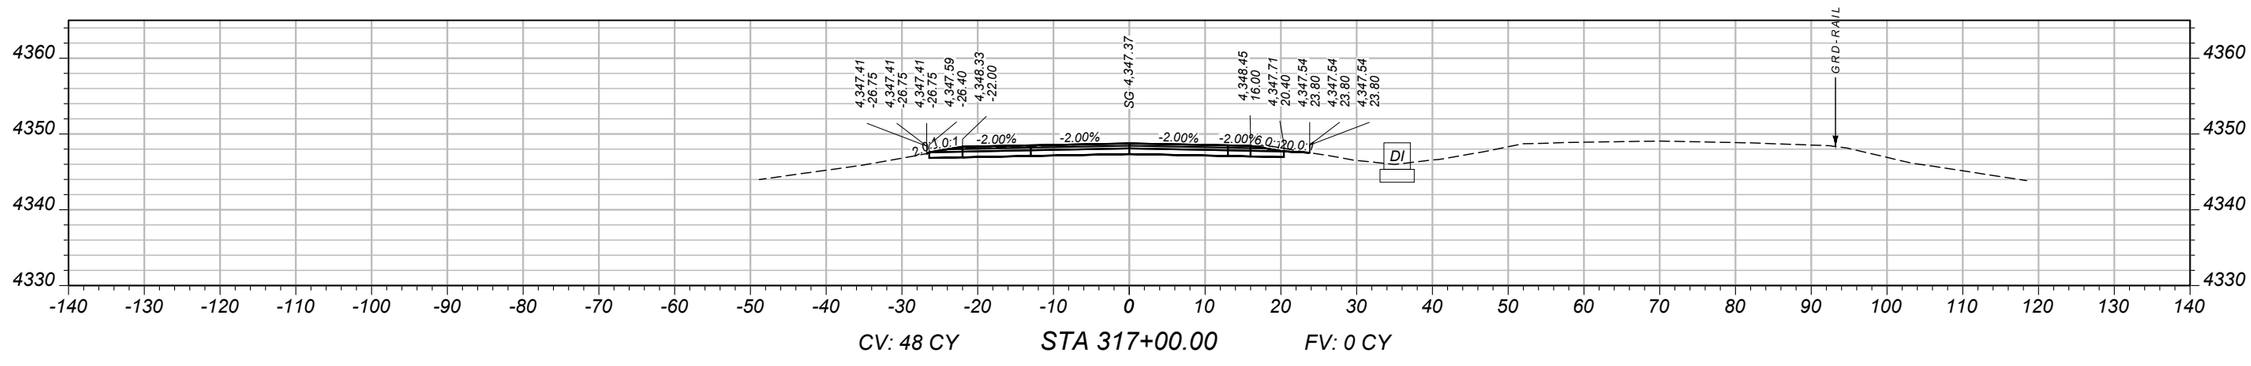

CV: 48 CY STA 317+00.00 FV: 0 CY

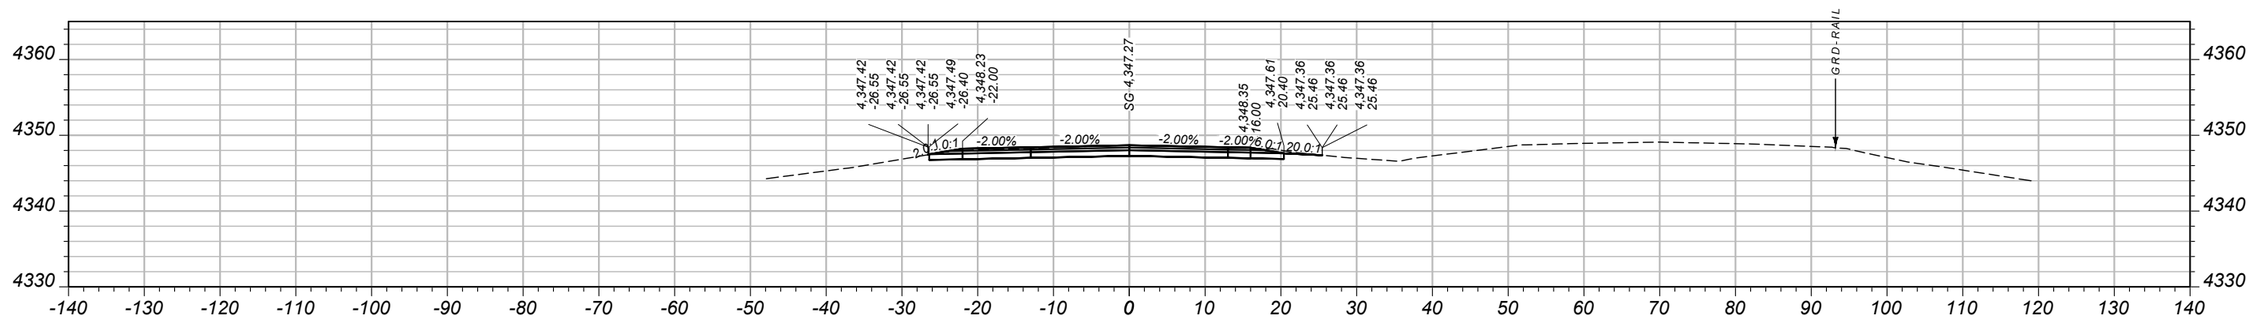

CV: 48 CY STA 316+50.00 FV: 0 CY

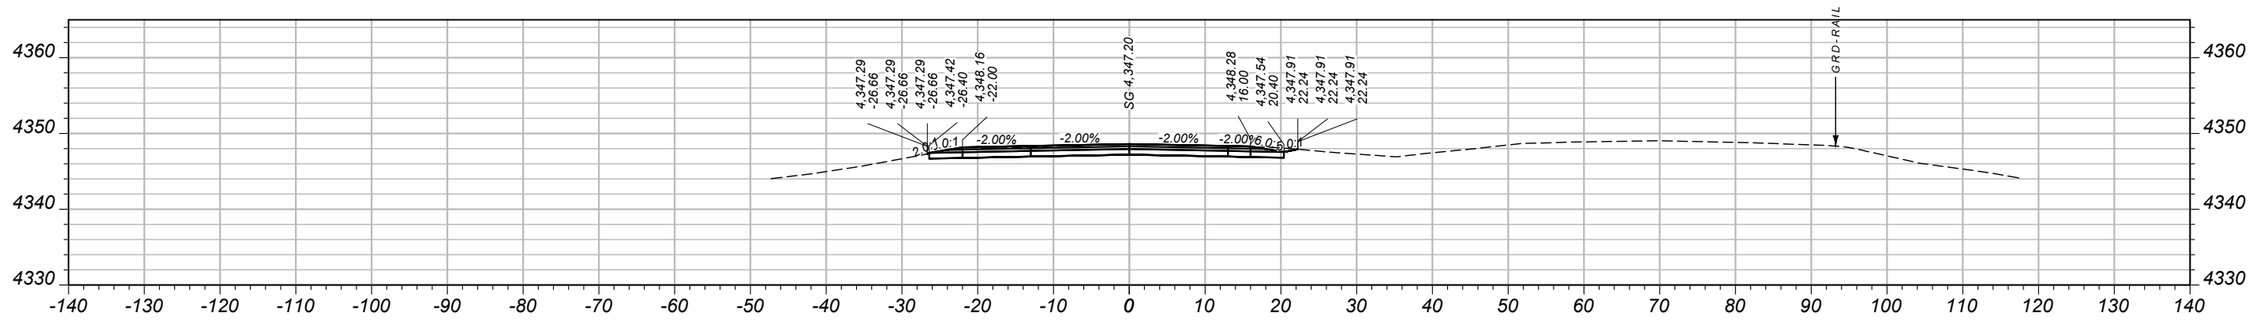

CV: 47 CY STA 316+00.00 FV: 0 CY

SHEET NO.
155

MAINLINE CROSS SECTIONS - WESTBOUND

PROJECT NAME: WHITEHALL - EAST
COUNTY: JEFFERSON
PROJECT ID: IM 90-5(101)249
UPN: 10003001

DESIGNED BY	B. BOONE	04/2026
REVIEWED BY	J. BRAZILL	05/2026
CHECKED BY	J. SOLIDAY	05/2026


MONTANA Department of Transportation

CROSS SECTIONS


5/18/2026 11:31 AM

10003001RDXSF011.DWG


AWARD COPY

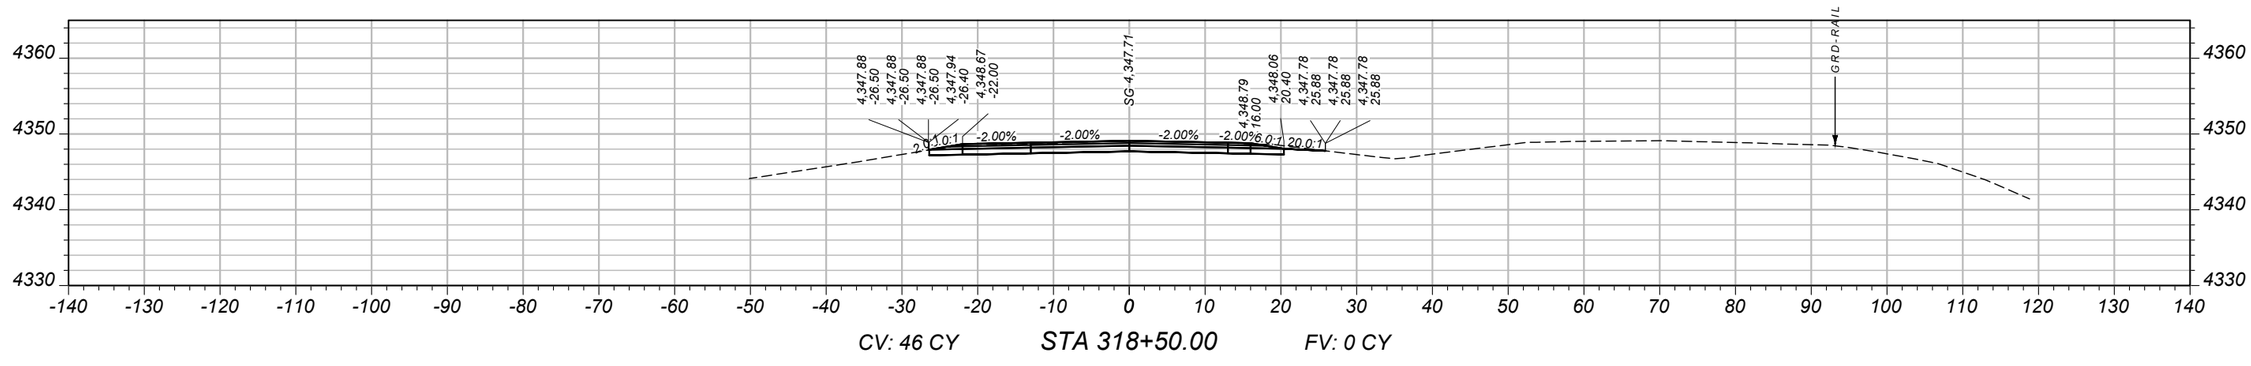

CV: 46 CY STA 318+50.00 FV: 0 CY

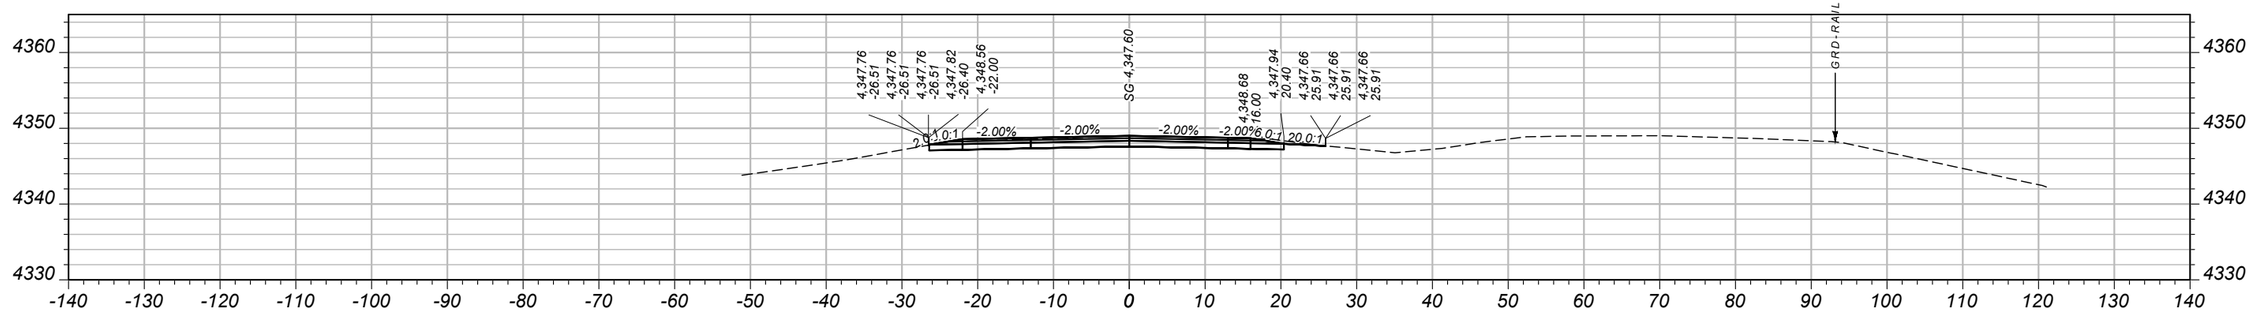

CV: 47 CY STA 318+00.00 FV: 0 CY

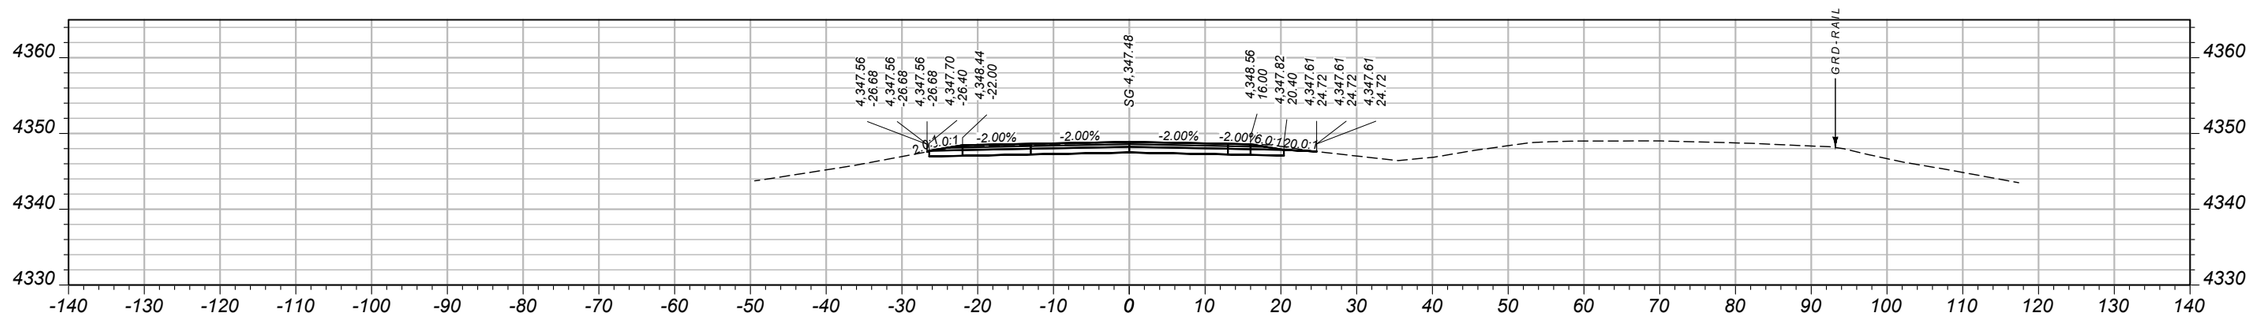

CV: 48 CY STA 317+50.00 FV: 0 CY

SHEET NO.
156

MAINLINE CROSS SECTIONS - WESTBOUND

PROJECT NAME: WHITEHALL - EAST
COUNTY: JEFFERSON
PROJECT ID: IM 90-5(101)249
UPN: 10003001

DESIGNED BY	B. BOONE	04/2026
REVIEWED BY	J. BRAZILL	05/2026
CHECKED BY	J. SOLIDAY	05/2026


MONTANA
Department of Transportation

CROSS SECTIONS


5/18/2026 11:32 AM

10003001RDXSF011.DWG


AWARD COPY

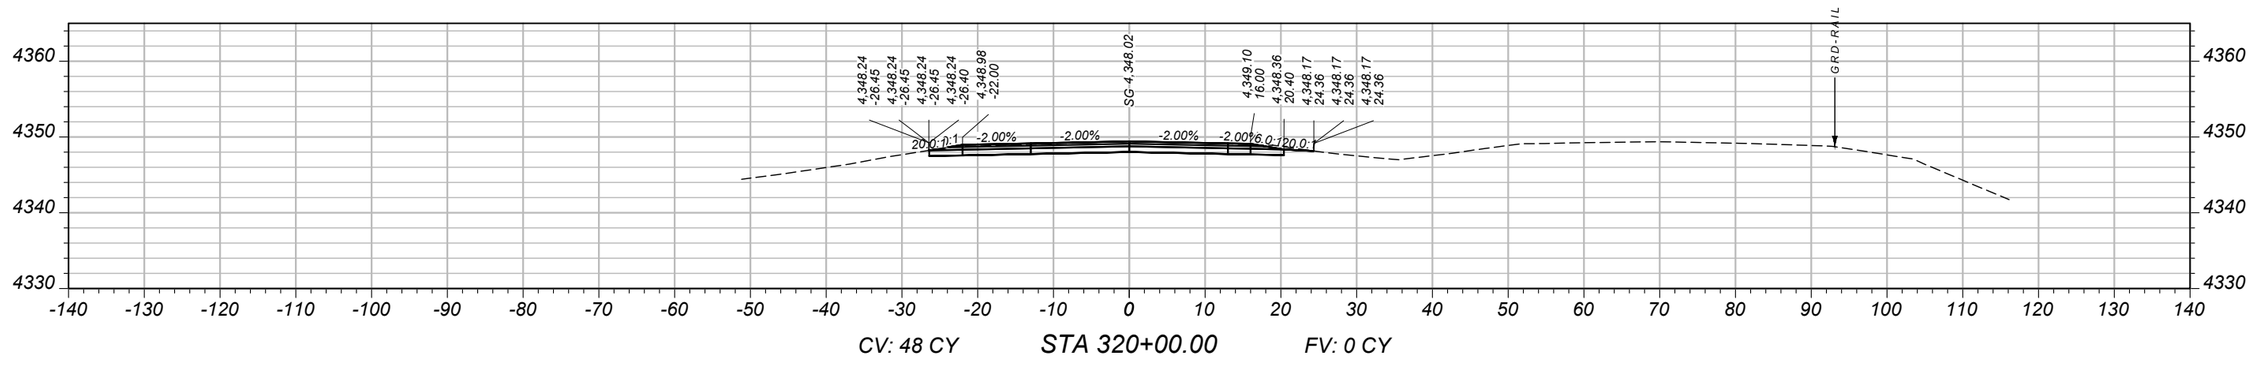

CV: 48 CY STA 320+00.00 FV: 0 CY

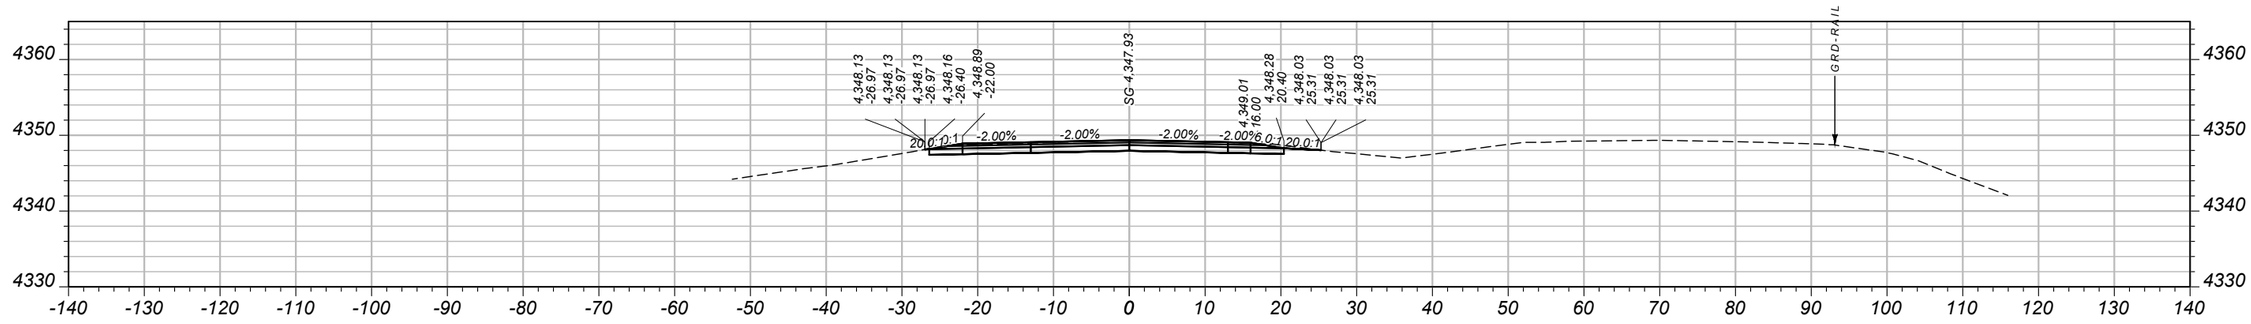

CV: 48 CY STA 319+50.00 FV: 0 CY

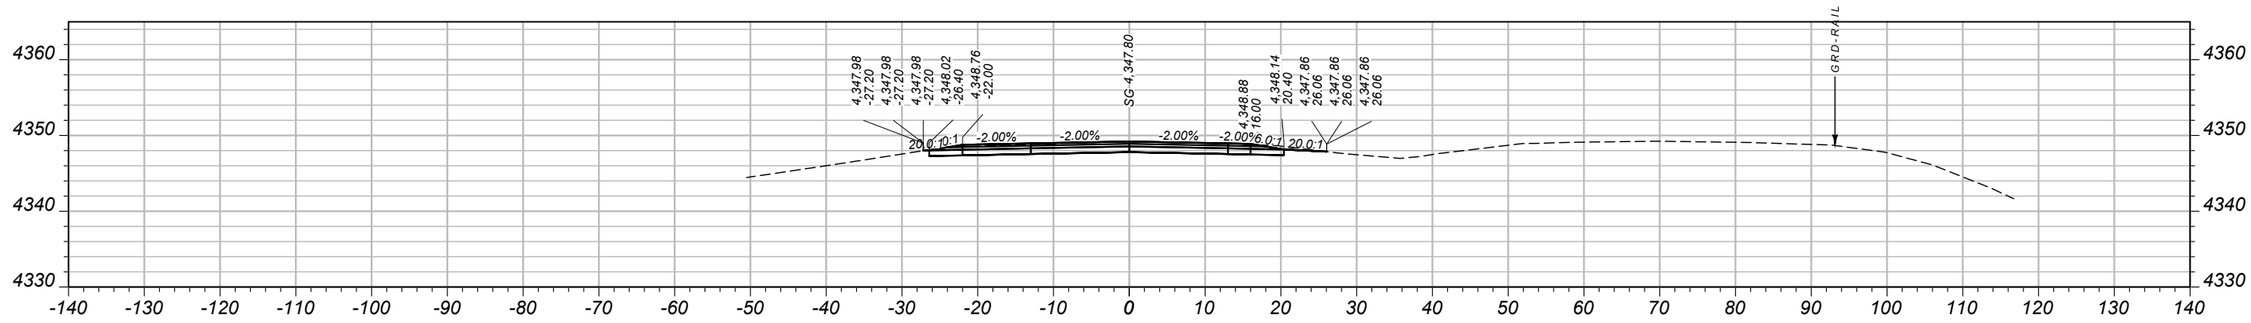

CV: 46 CY STA 319+00.00 FV: 0 CY

SHEET NO. 157

MAINLINE CROSS SECTIONS - WESTBOUND

PROJECT NAME: WHITEHALL - EAST
COUNTY: JEFFERSON
PROJECT ID: IM 90-5(101)249
UPN: 10003001

DESIGNED BY	B. BOONE	04/2026
REVIEWED BY	J. BRAZILL	05/2026
CHECKED BY	J. SOLIDAY	05/2026


MONTANA Department of Transportation

CROSS SECTIONS


5/18/2026 11:32 AM

10003001RDXSF011.DWG


AWARD COPY

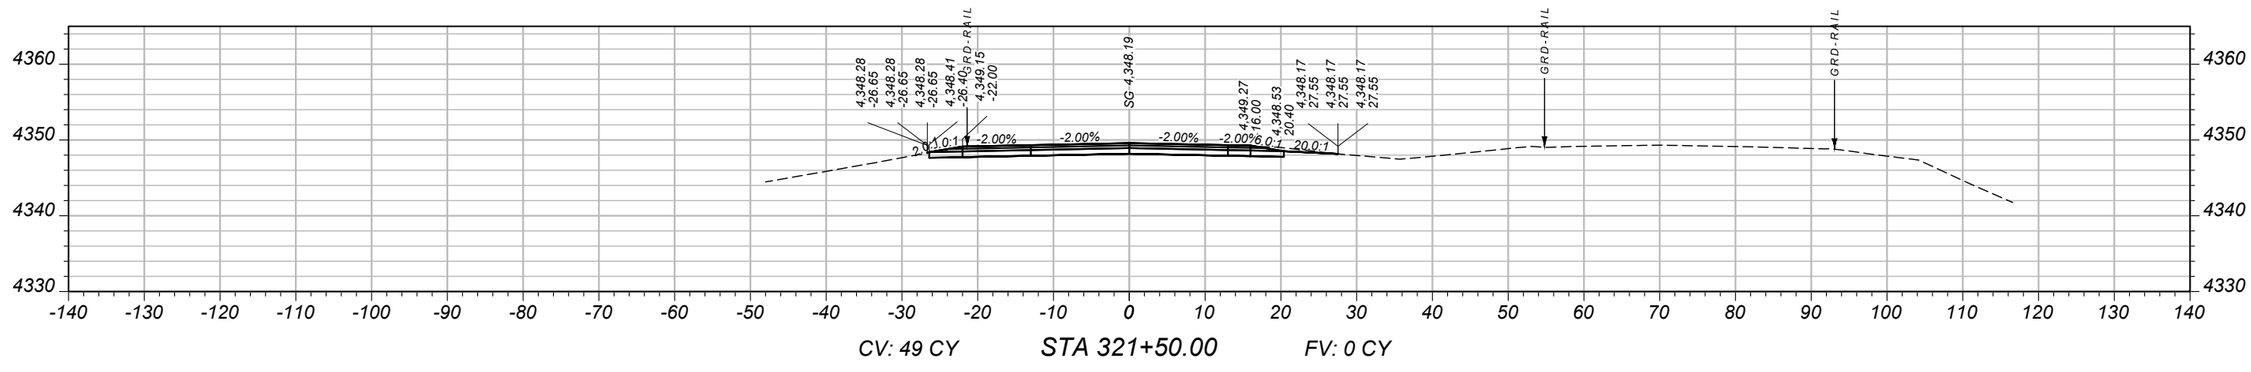

CV: 49 CY STA 321+50.00 FV: 0 CY

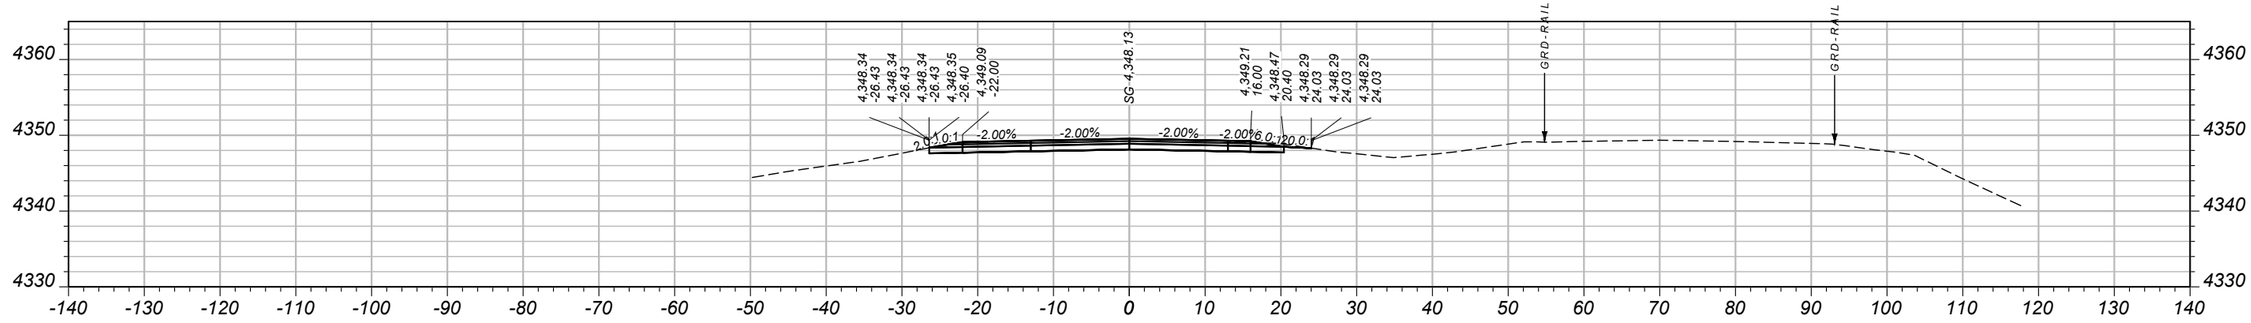

CV: 49 CY STA 321+00.00 FV: 0 CY

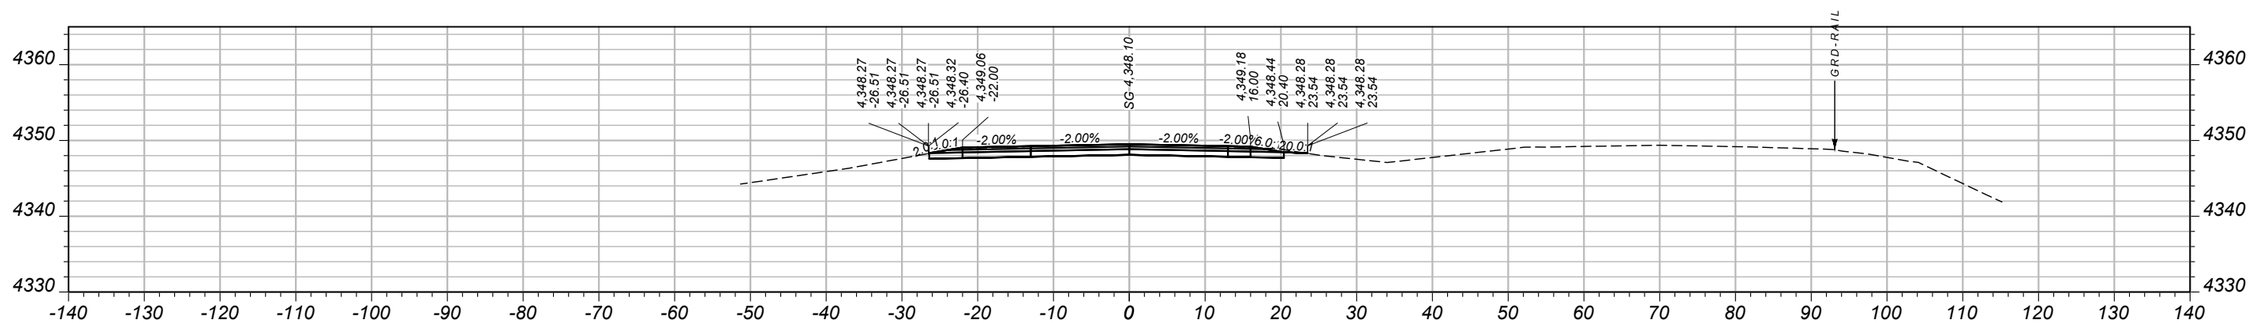

CV: 46 CY STA 320+50.00 FV: 0 CY

SHEET NO.
158

MAINLINE CROSS SECTIONS - WESTBOUND

PROJECT NAME: WHITEHALL - EAST
COUNTY: JEFFERSON
PROJECT ID: IM 90-5(101)249
UPN: 10003001

DESIGNED BY	B. BOONE	04/2026
REVIEWED BY	J. BRAZILL	05/2026
CHECKED BY	J. SOLIDAY	05/2026


MONTANA
Department of Transportation

CROSS SECTIONS


5/18/2026 11:32 AM

10003001RDXSF011.DWG


AWARD COPY

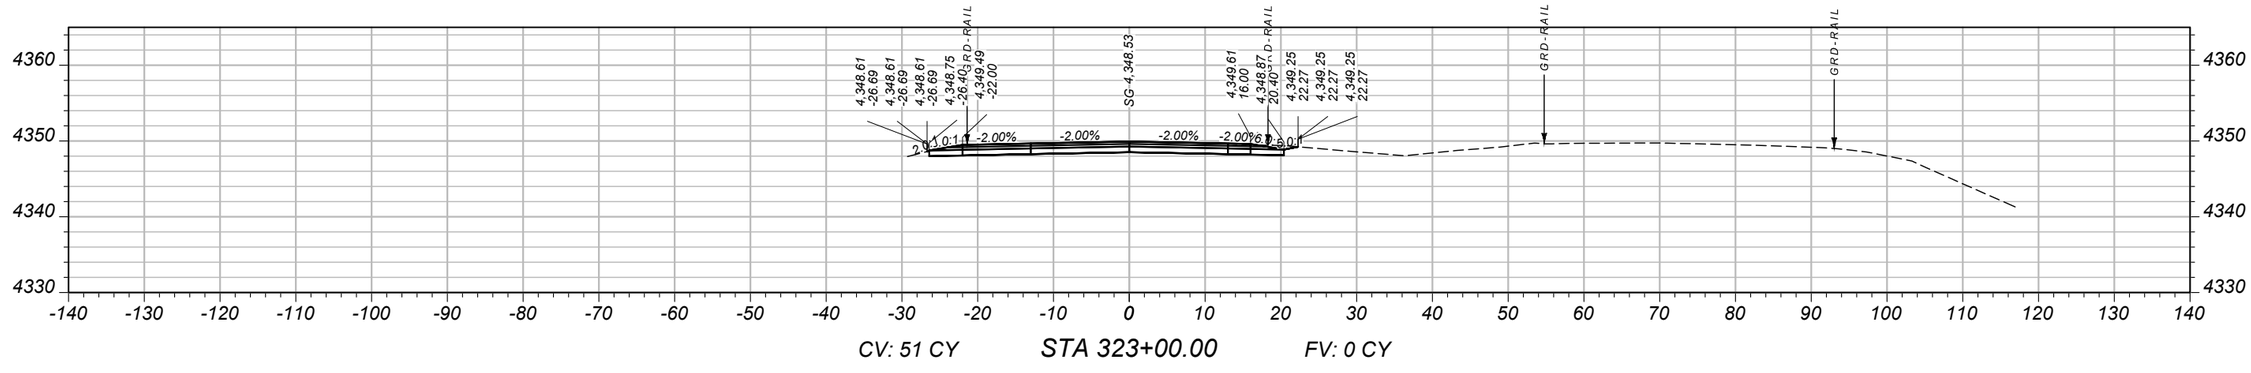

CV: 51 CY STA 323+00.00 FV: 0 CY

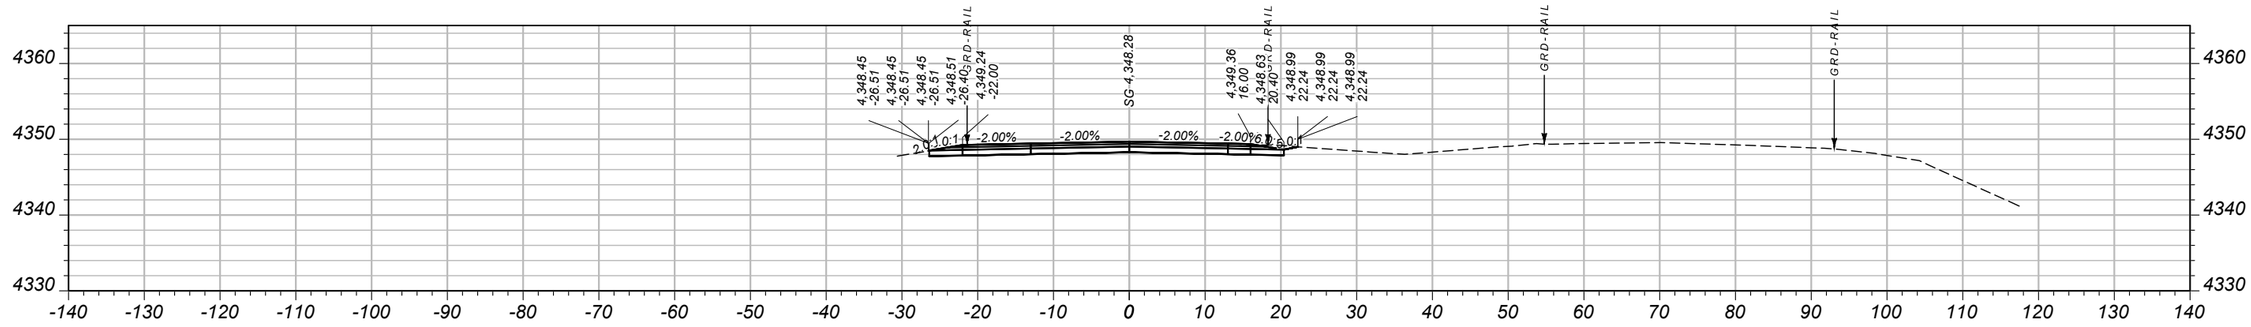

CV: 53 CY STA 322+50.00 FV: 0 CY

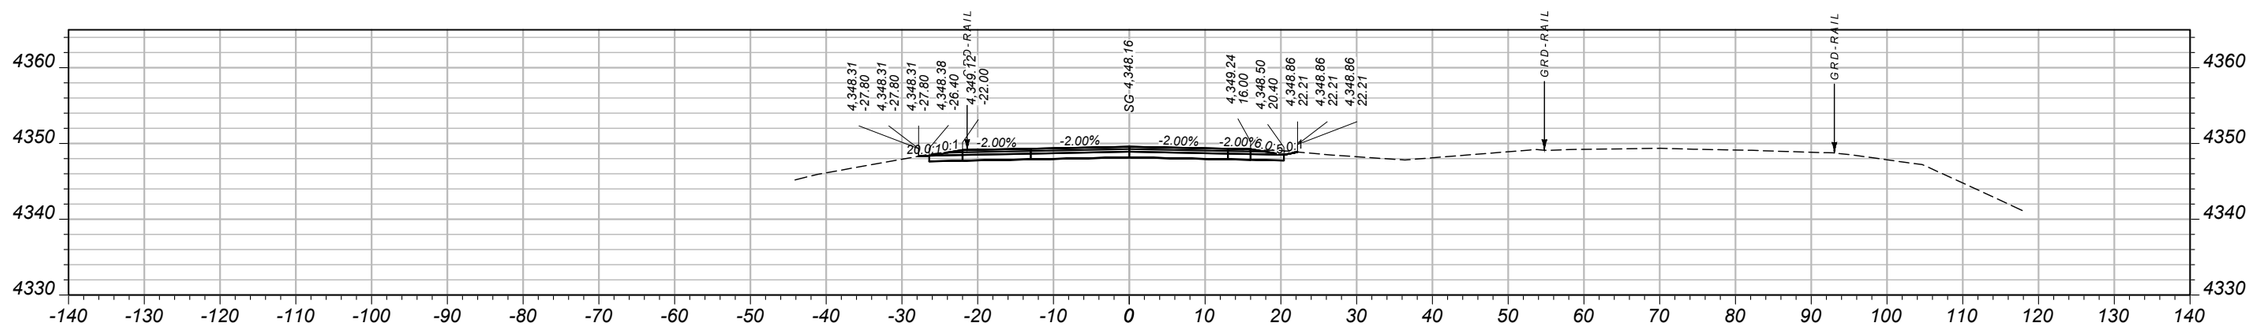

CV: 52 CY STA 322+00.00 FV: 0 CY

SHEET NO.
159

MAINLINE CROSS SECTIONS - WESTBOUND

PROJECT NAME: WHITEHALL - EAST
COUNTY: JEFFERSON
PROJECT ID: IM 90-5(101)249
UPN: 10003001

DESIGNED BY	B. BOONE	04/2026
REVIEWED BY	J. BRAZILL	05/2026
CHECKED BY	J. SOLIDAY	05/2026


MONTANA
Department of Transportation

CROSS SECTIONS


5/18/2026 11:32 AM

10003001RDXSF011.DWG


AWARD COPY

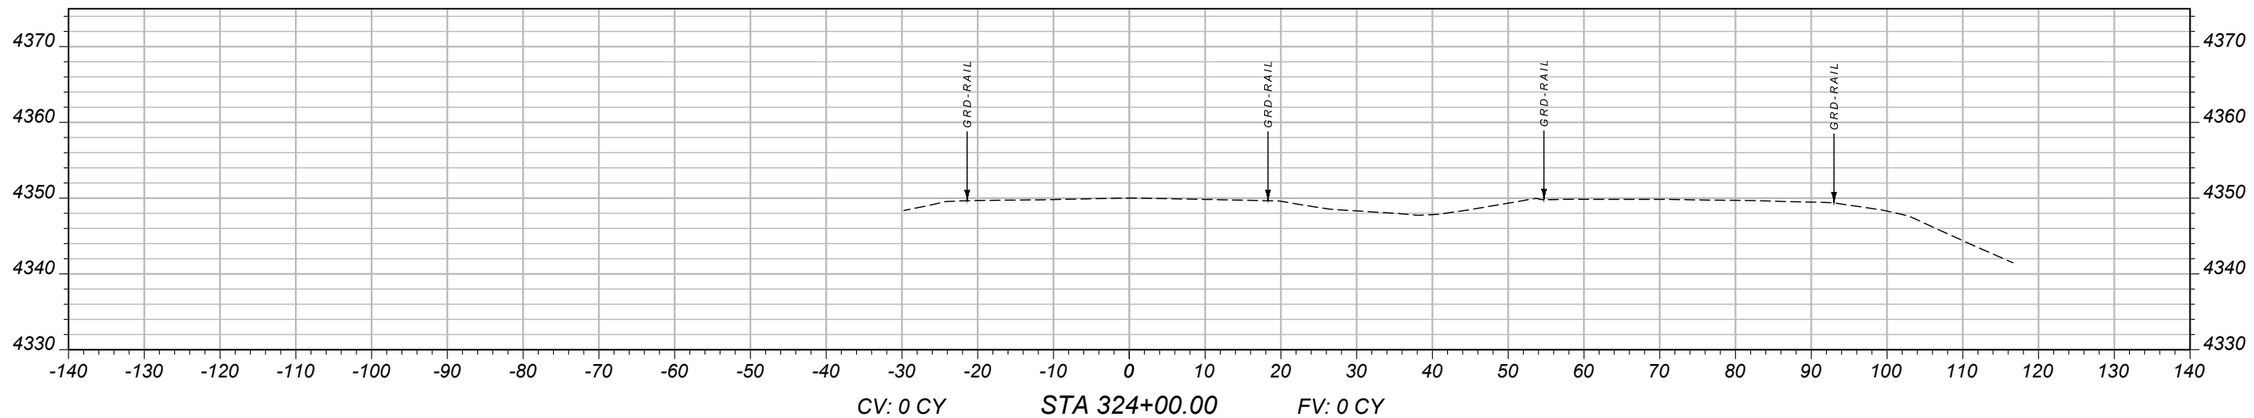

CV: 0 CY STA 324+00.00 FV: 0 CY

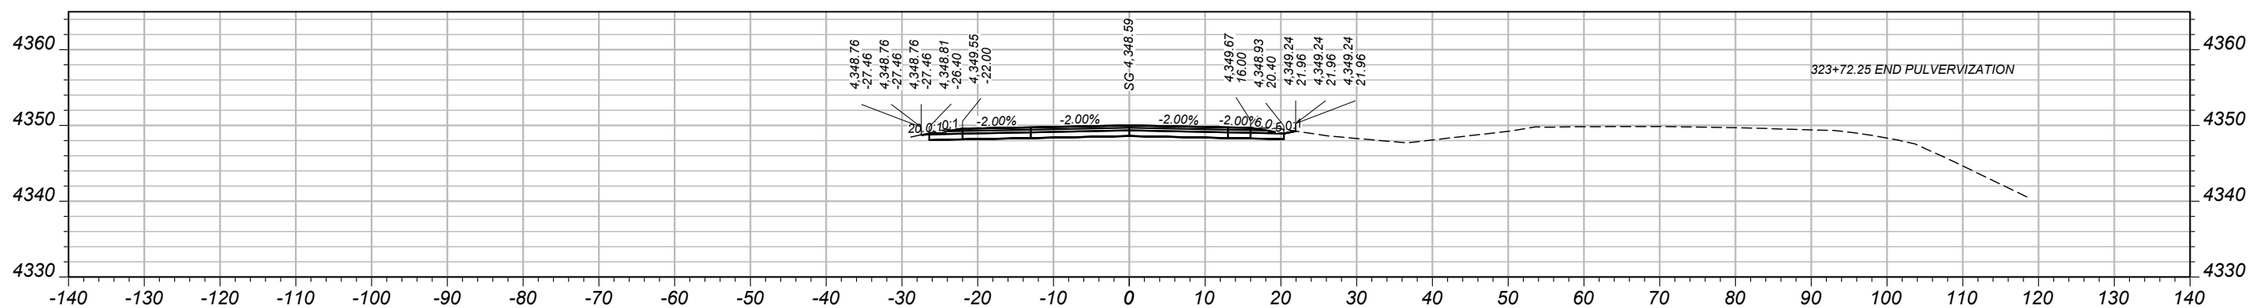

STA 323+72.25

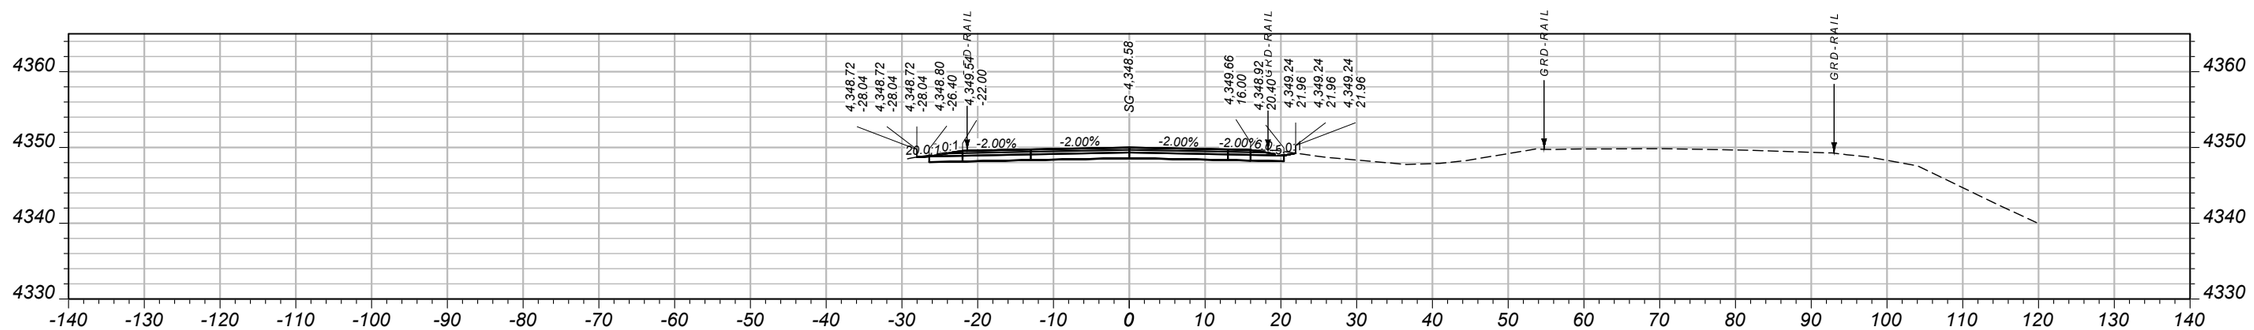

CV: 53 CY STA 323+50.00 FV: 0 CY

SHEET NO.
160

MAINLINE CROSS SECTIONS - WESTBOUND

PROJECT NAME: WHITEHALL - EAST
COUNTY: JEFFERSON
PROJECT ID: IM 90-5(101)249
UPN: 10003001

DESIGNED BY	B. BOONE	04/2026
REVIEWED BY	J. BRAZILL	05/2026
CHECKED BY	J. SOLIDAY	05/2026


MONTANA
Department of Transportation

CROSS SECTIONS


5/18/2026 11:32 AM

10003001RDXSF011.DWG


AWARD COPY

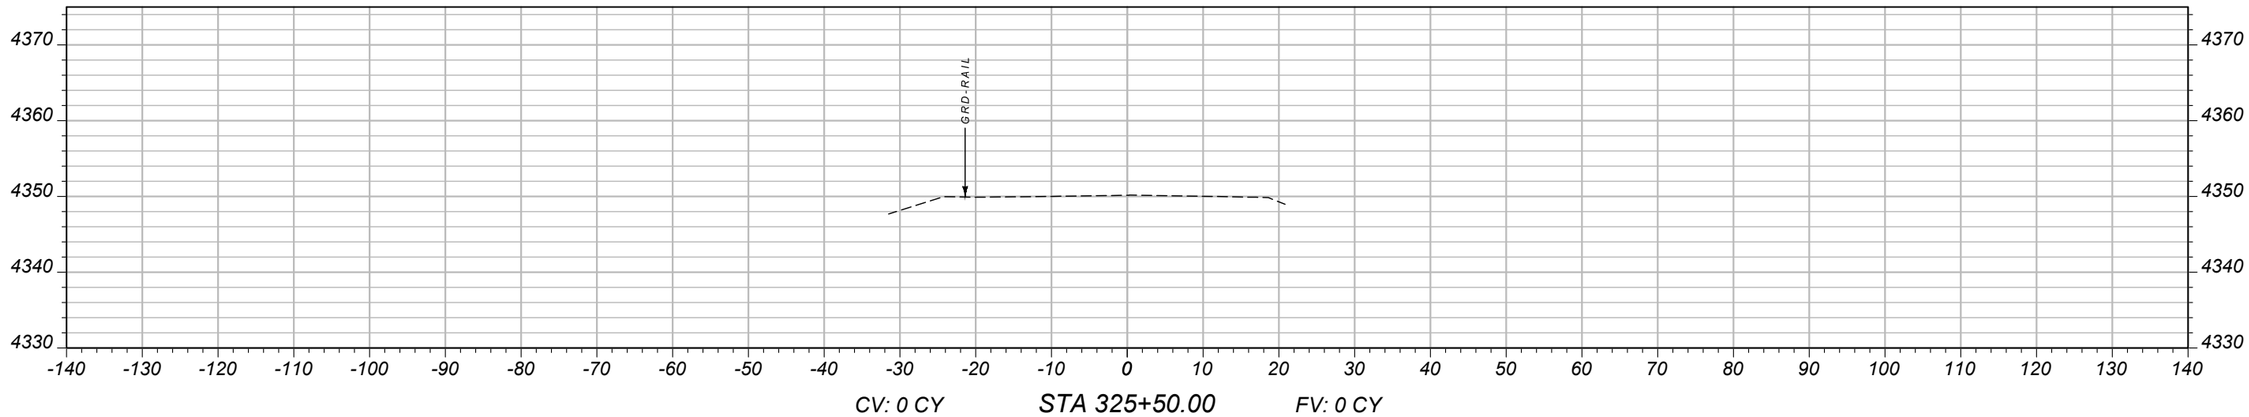

CV: 0 CY STA 325+50.00 FV: 0 CY

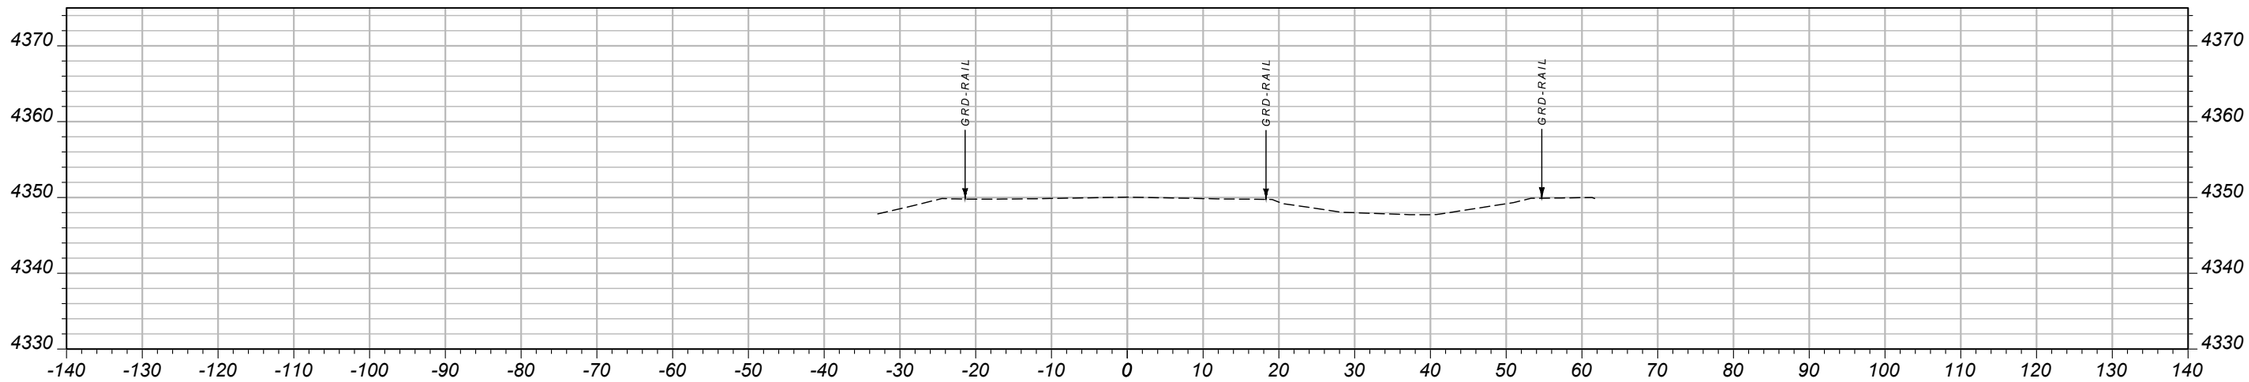

CV: 0 CY STA 325+00.00 FV: 0 CY

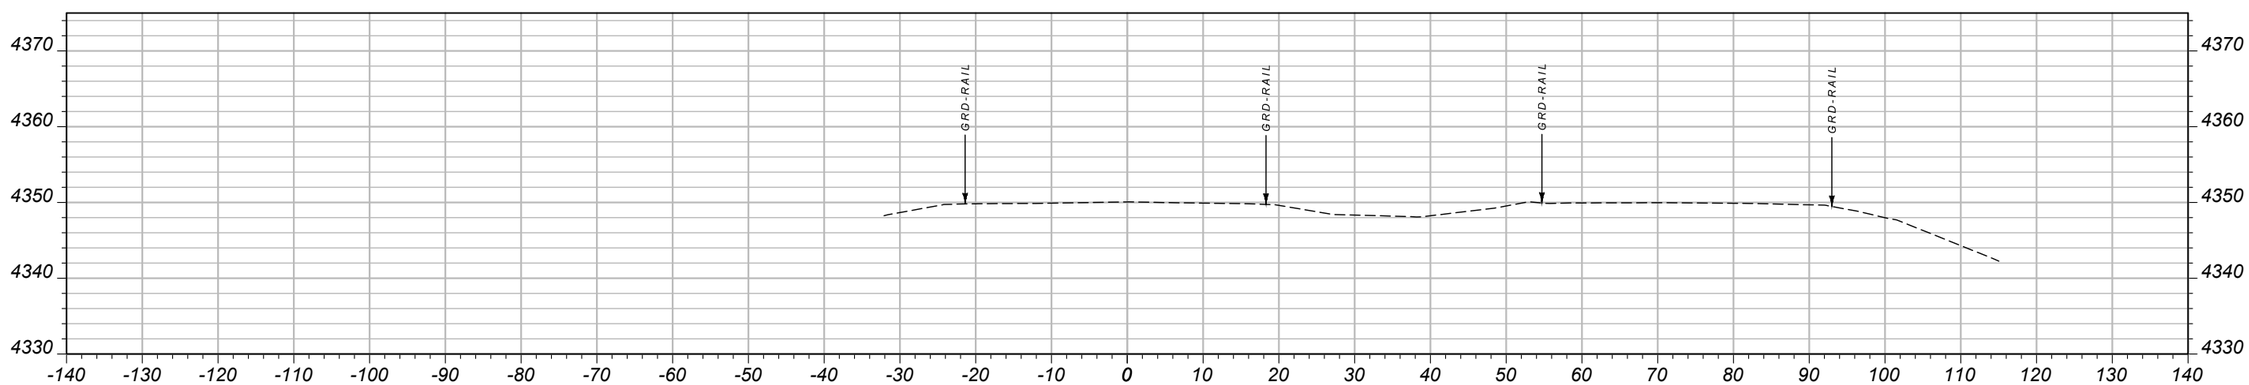

CV: 0 CY STA 324+50.00 FV: 0 CY

SHEET NO.
161

MAINLINE CROSS SECTIONS - WESTBOUND

PROJECT NAME: WHITEHALL - EAST
COUNTY: JEFFERSON
PROJECT ID: IM 90-5(101)249
UPN: 10003001

DESIGNED BY	04/2026	REVIEWED BY	05/2026	CHECKED BY	05/2026
B. BOONE		J. BRAZILL		J. SOLIDAY	


10003001RDXSF011.DWG

MONTANA
Department of Transportation

CROSS SECTIONS

5/18/2026 11:32 AM

AWARD COPY

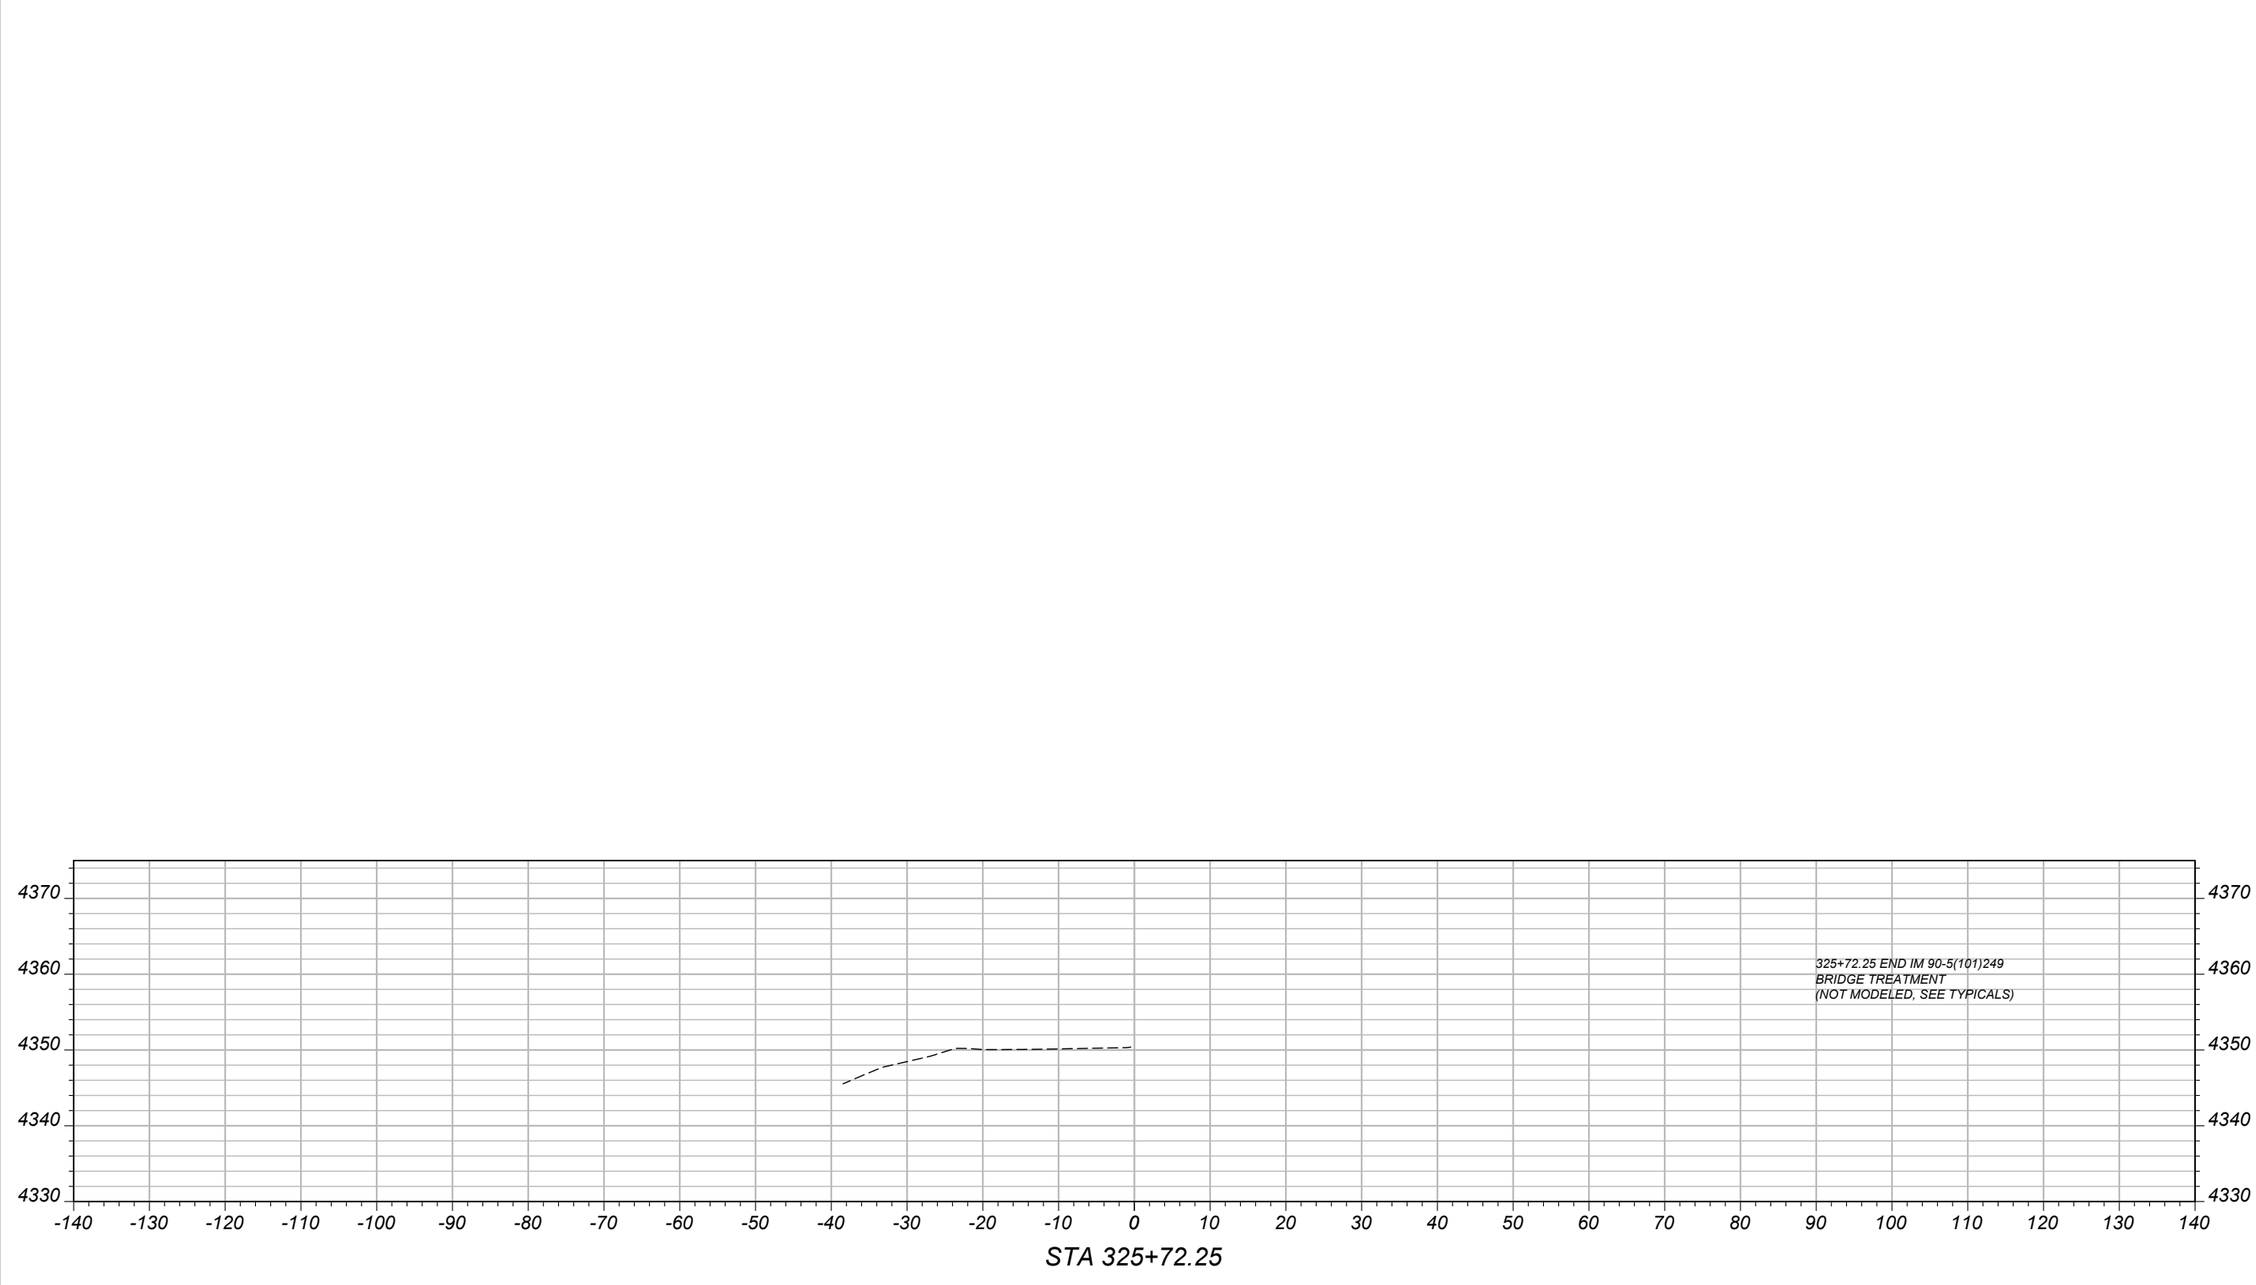

SHEET NO. 162

MAINLINE CROSS SECTIONS - WESTBOUND

PROJECT NAME: WHITEHALL - EAST
COUNTY: JEFFERSON
PROJECT ID: IM 90-5(101)249
UPN: 10003001

DESIGNED BY	B. BOONE	04/2026
REVIEWED BY	J. BRAZILL	05/2026
CHECKED BY	J. SOLIDAY	05/2026


MONTANA
Department of Transportation

CROSS SECTIONS


5/18/2026 11:32 AM

10003001RDXSF011.DWG


AWARD COPY

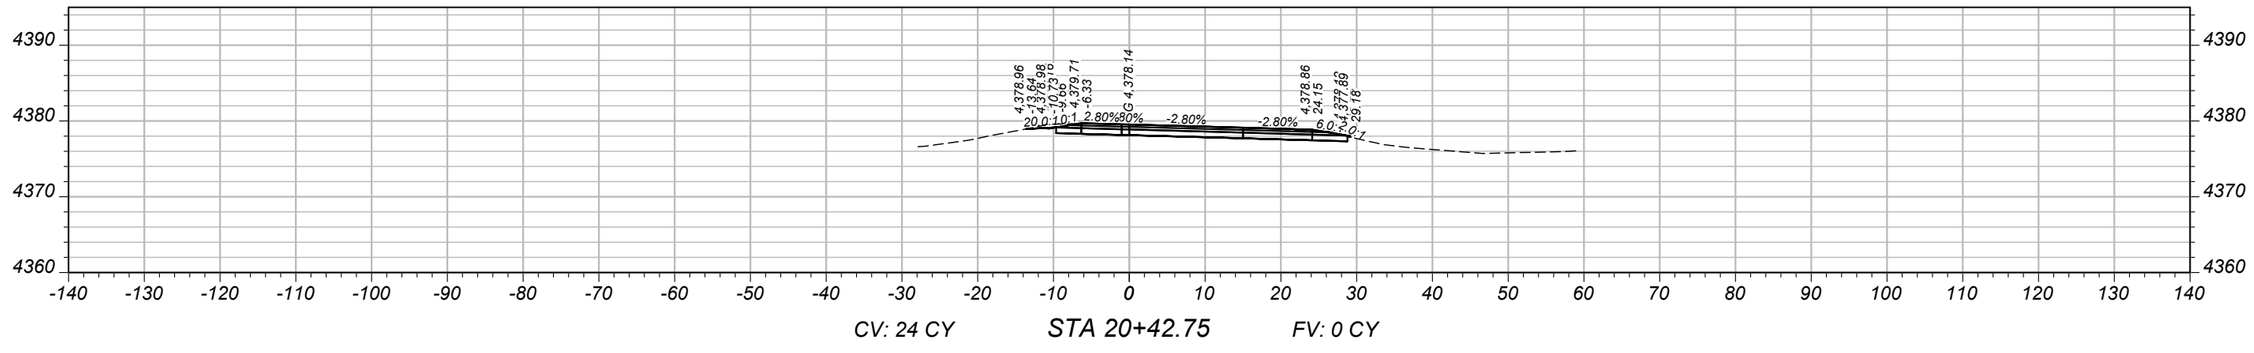

CV: 24 CY STA 20+42.75 FV: 0 CY

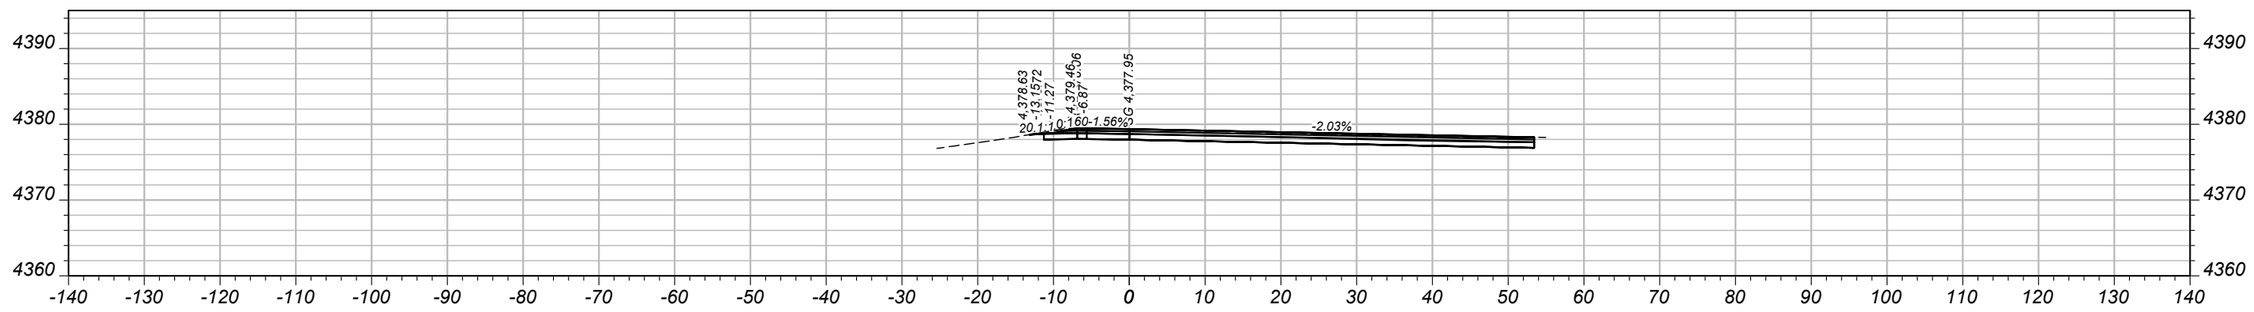

CV: 18 CY STA 20+19.55 FV: 0 CY

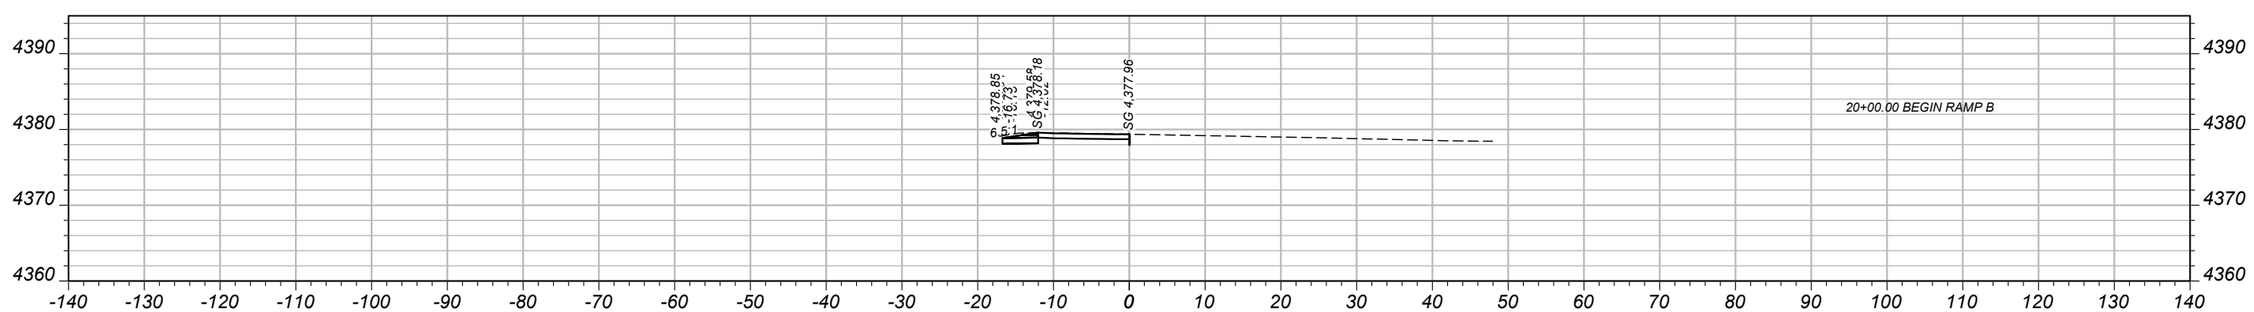

CV: 0 CY STA 20+00.00 FV: 0 CY

SHEET NO.
1

MAINLINE CROSS SECTIONS - WESTBOUND RAMP B

PROJECT NAME: WHITEHALL - EAST
COUNTY: JEFFERSON
PROJECT ID: IM 90-5(101)249
UPN: 10003001


DESIGNED BY	B. BOONE	04/2026	REVIEWED BY	J. BRAZILL	05/2026
CHECKED BY	J. SOLIDAY	05/2026	10003001RDXSF014.DWG		

MONTANA Department of Transportation


CROSS SECTIONS

7/8/2026 3:03 PM


AWARD COPY

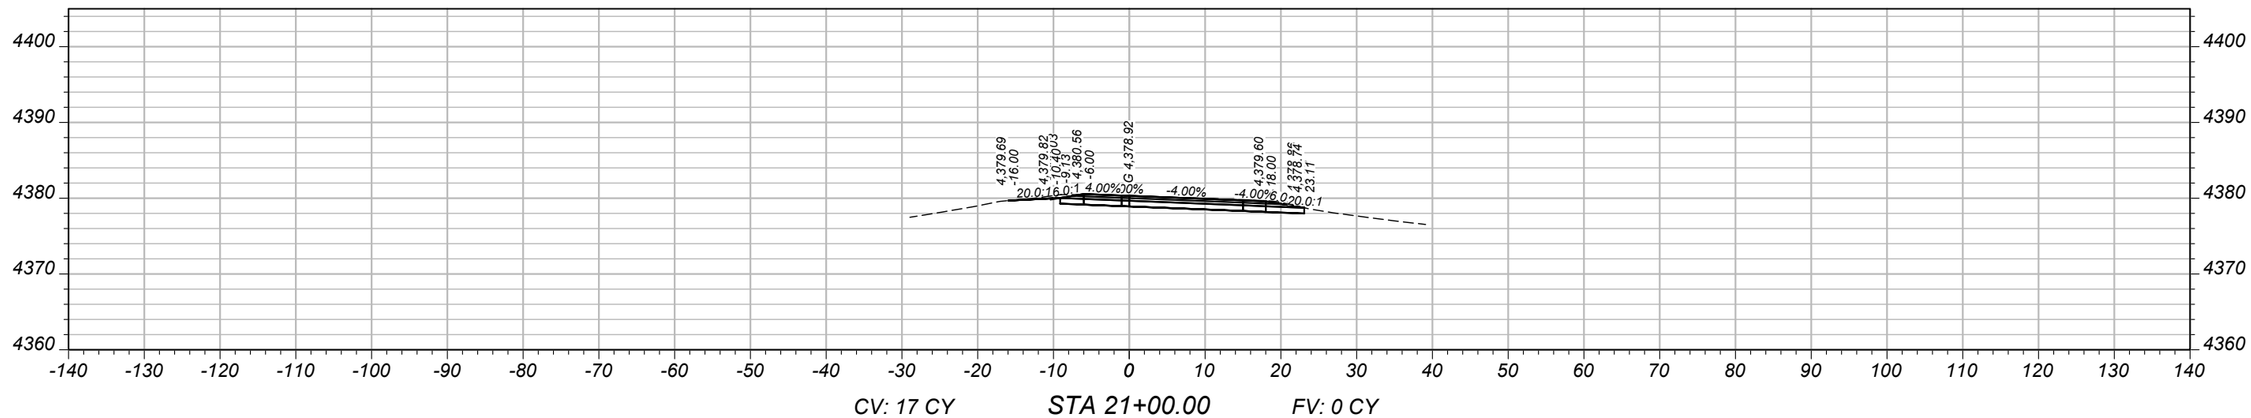

CV: 17 CY STA 21+00.00 FV: 0 CY

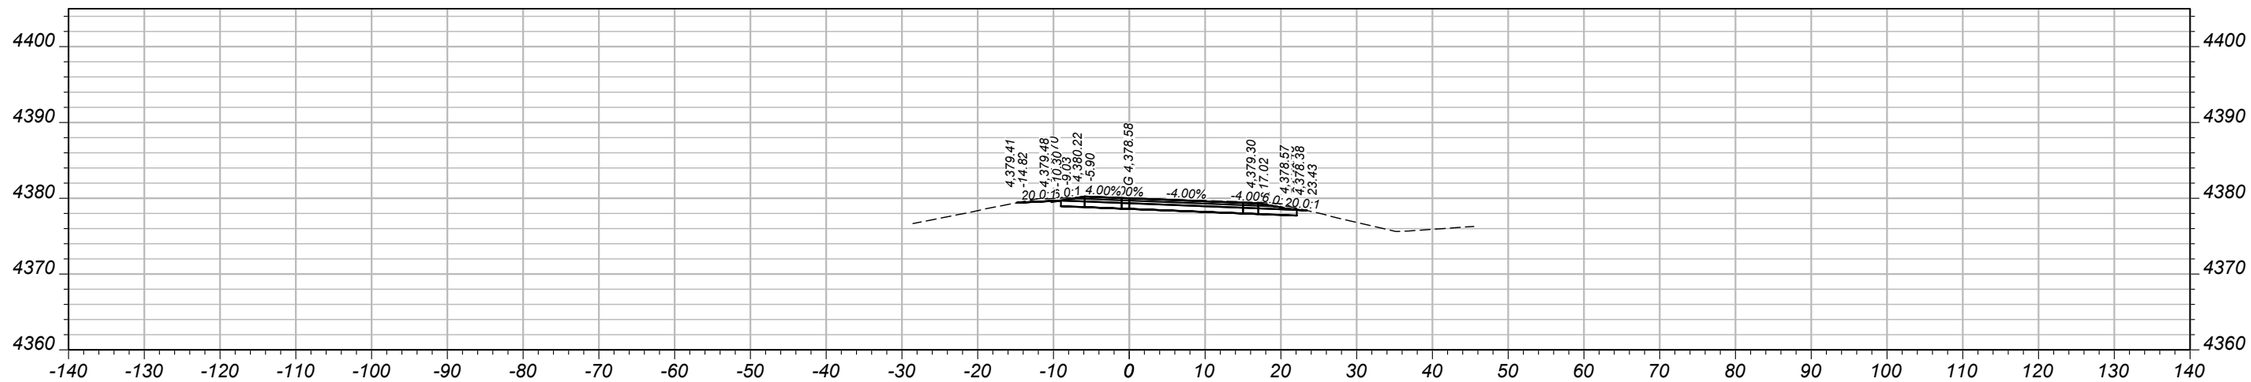

CV: 22 CY STA 20+77.55 FV: 0 CY

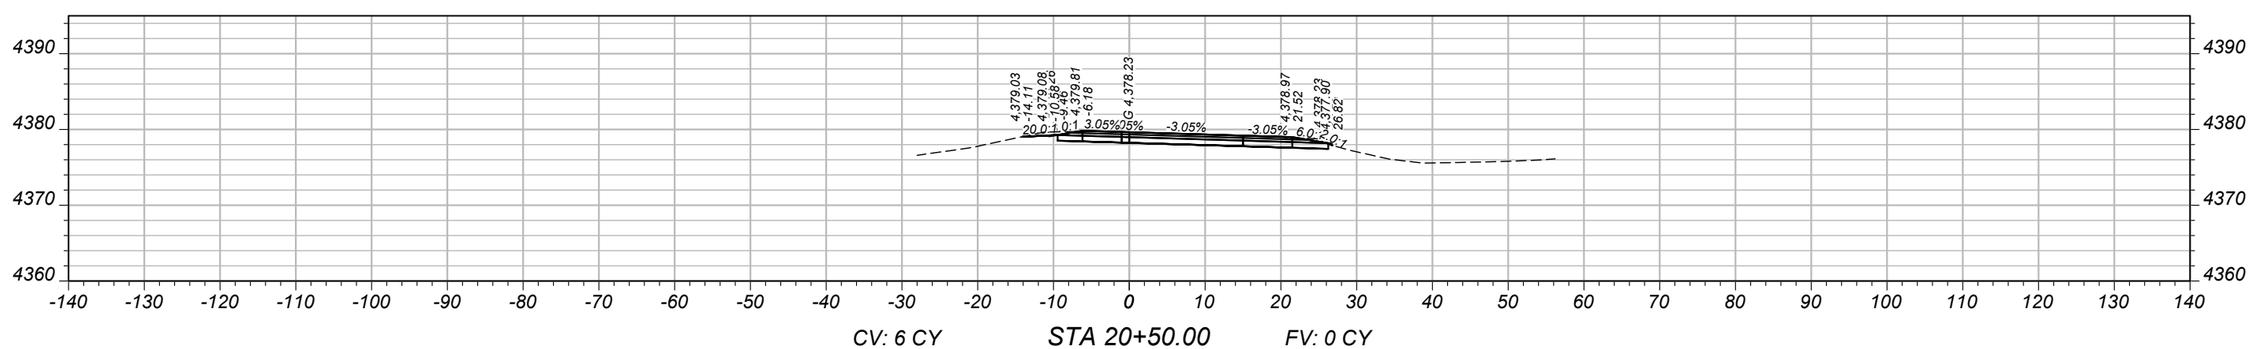

CV: 6 CY STA 20+50.00 FV: 0 CY

SHEET NO.
2

MAINLINE CROSS SECTIONS - WESTBOUND RAMP B

PROJECT NAME: WHITEHALL - EAST
COUNTY: JEFFERSON
PROJECT ID: IM 90-5(101)249
UPN: 10003001

DESIGNED BY: B. BOONE 04/2026
REVIEWED BY: J. BRAZILL 05/2026
CHECKED BY: J. SOLIDAY 05/2026


10003001RDXSF014.DWG


MONTANA Department of Transportation


CROSS SECTIONS

7/8/2026 3:03 PM

AWARD COPY

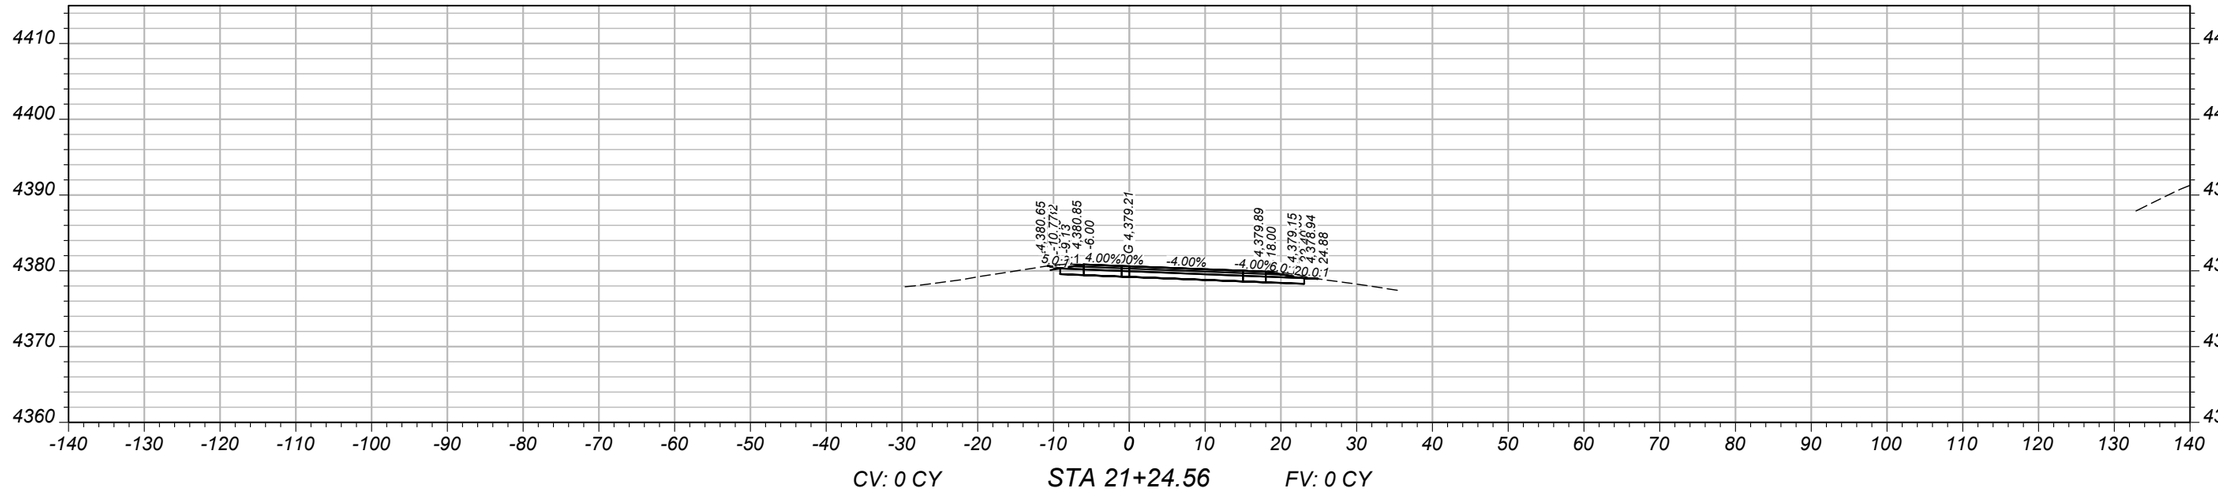

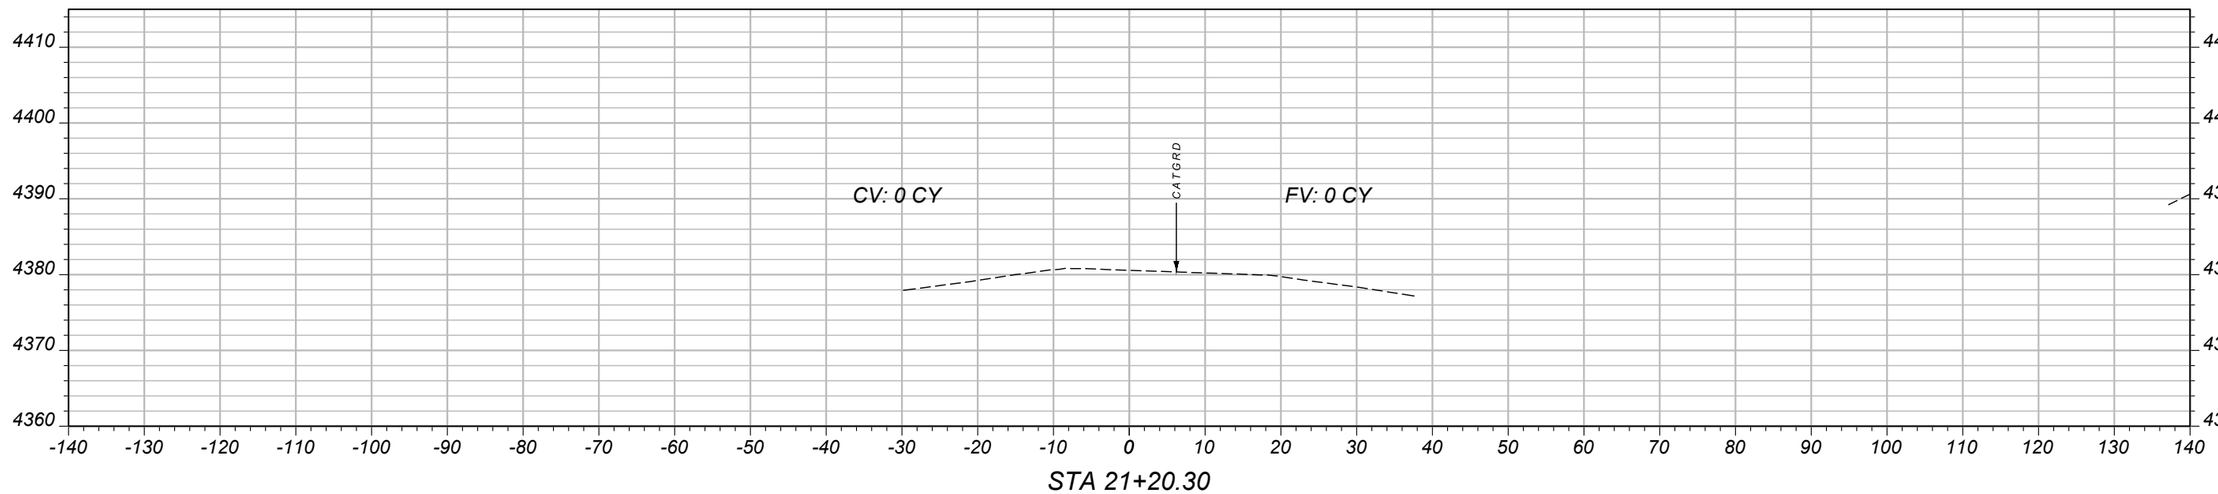

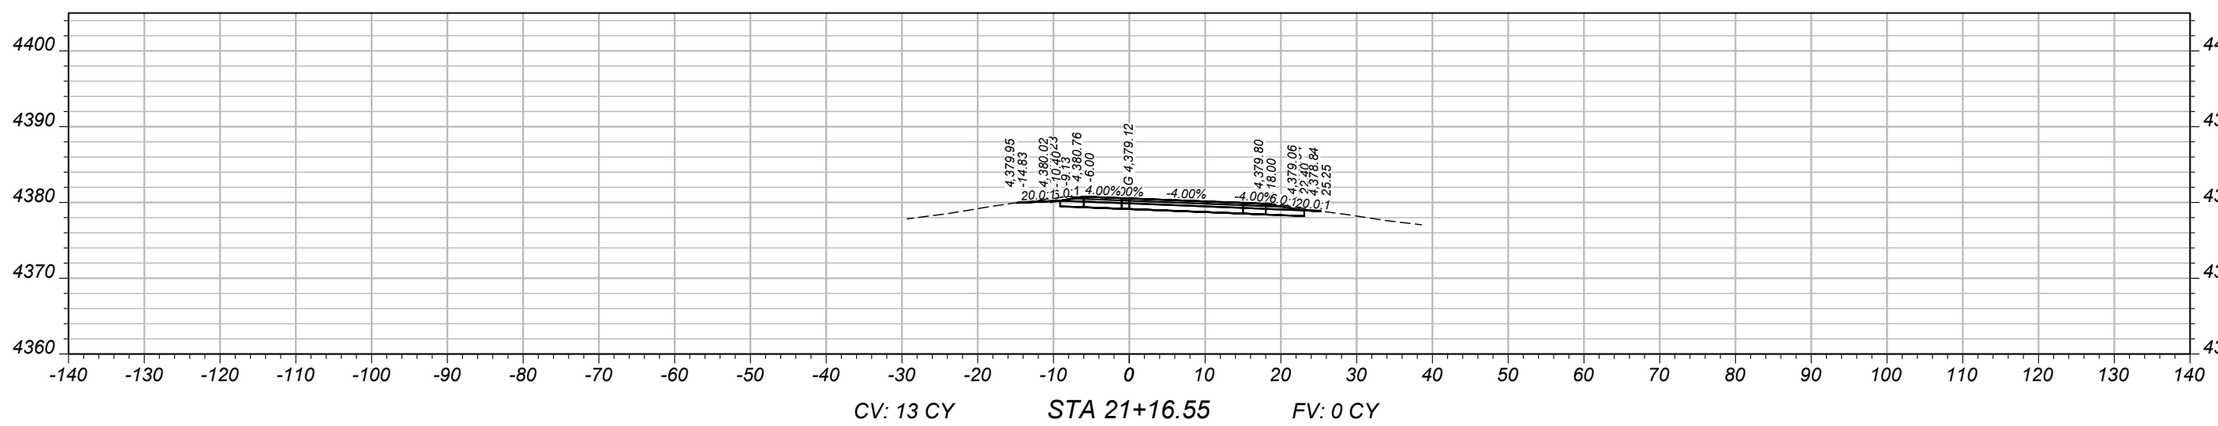

SHEET NO.
3

MAINLINE CROSS SECTIONS - WESTBOUND RAMP B

PROJECT NAME	WHITEHALL - EAST
COUNTY	JEFFERSON
PROJECT ID	IM 90-5(101)249
UPN	10003001

DESIGNED BY	B. BOONE	04/2026
REVIEWED BY	J. BRAZILL	05/2026
CHECKED BY	J. SOLIDAY	05/2026


10003001RDXSF014.DWG

MONTANA
Department of Transportation


CROSS SECTIONS

7/8/2026 3:04 PM

AWARD COPY

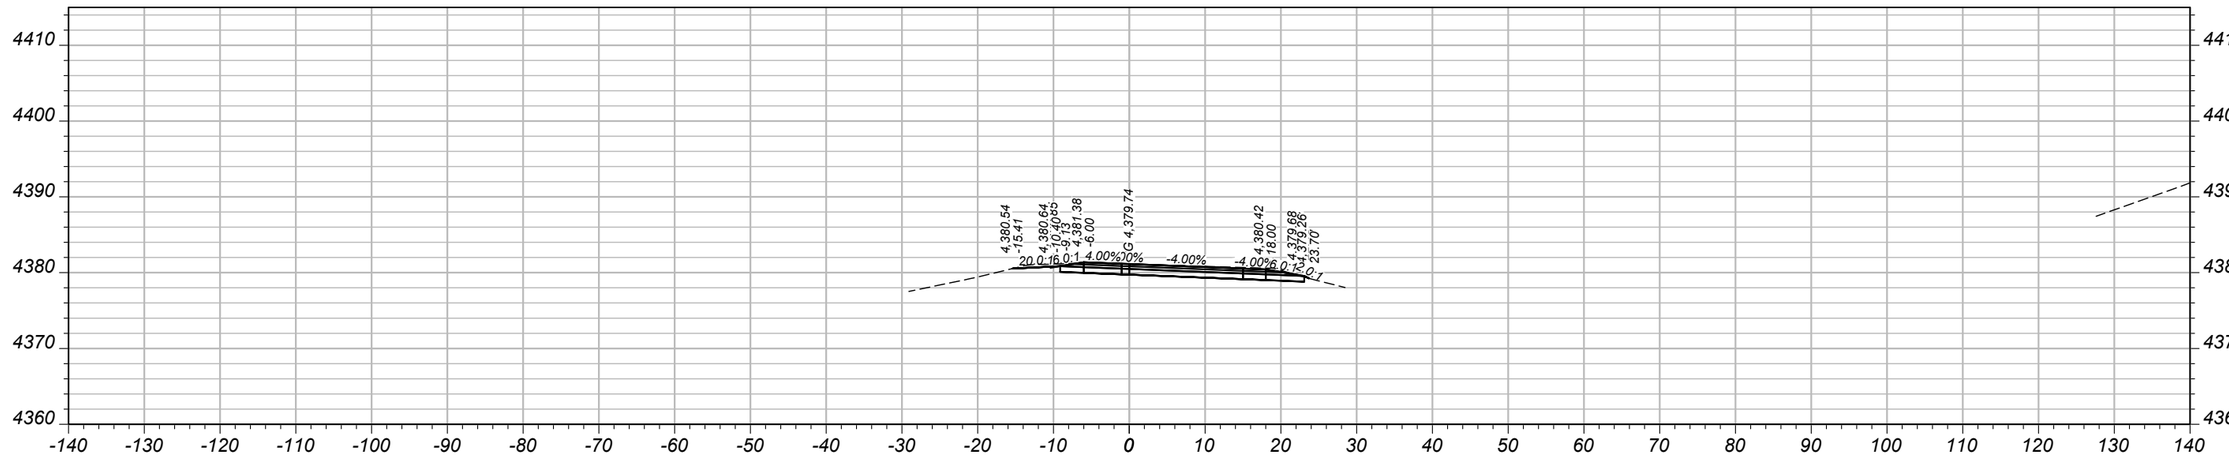

CV: 16 CY STA 21+71.23 FV: 0 CY

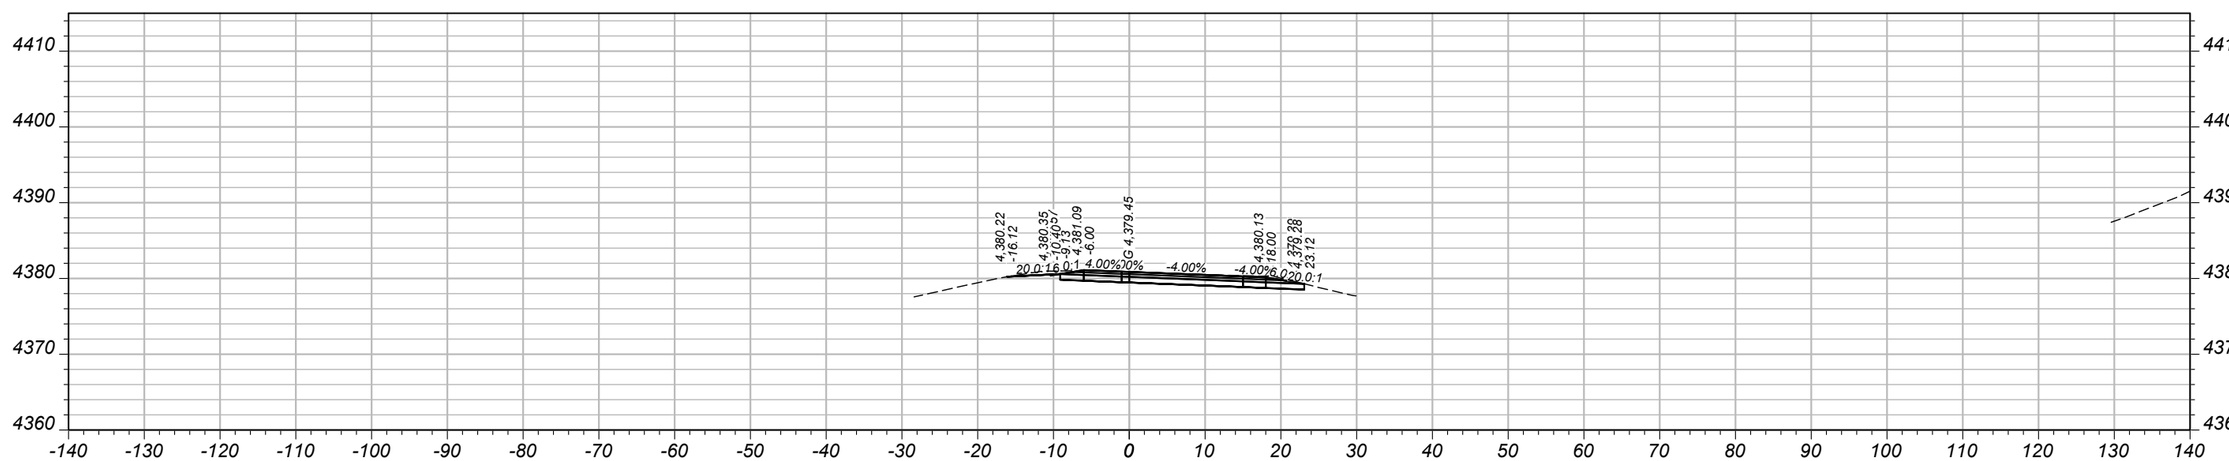

CV: 20 CY STA 21+50.00 FV: 0 CY

SHEET NO.
4

MAINLINE CROSS SECTIONS - WESTBOUND RAMP B

PROJECT NAME: WHITEHALL - EAST
COUNTY: JEFFERSON
PROJECT ID: IM 90-5(101)249
UPN: 10003001

DESIGNED BY	04/2026	REVIEWED BY	05/2026	CHECKED BY	05/2026
B. BOONE		J. BRAZILL		J. SOLIDAY	


MONTANA
Department of Transportation

CROSS SECTIONS


7/8/2026 3:04 PM

10003001RDXSF014.DWG

AWARD COPY

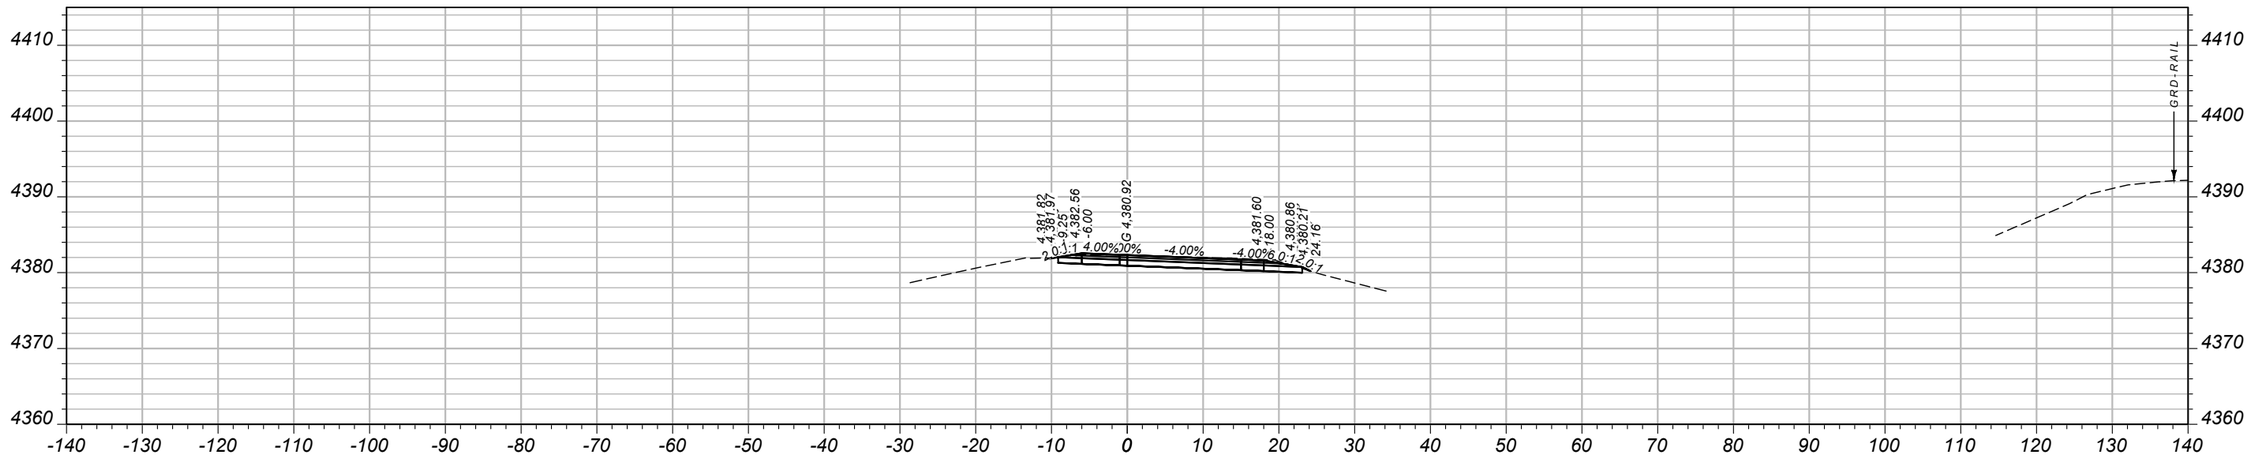

CV: 37 CY STA 22+50.00 FV: 0 CY

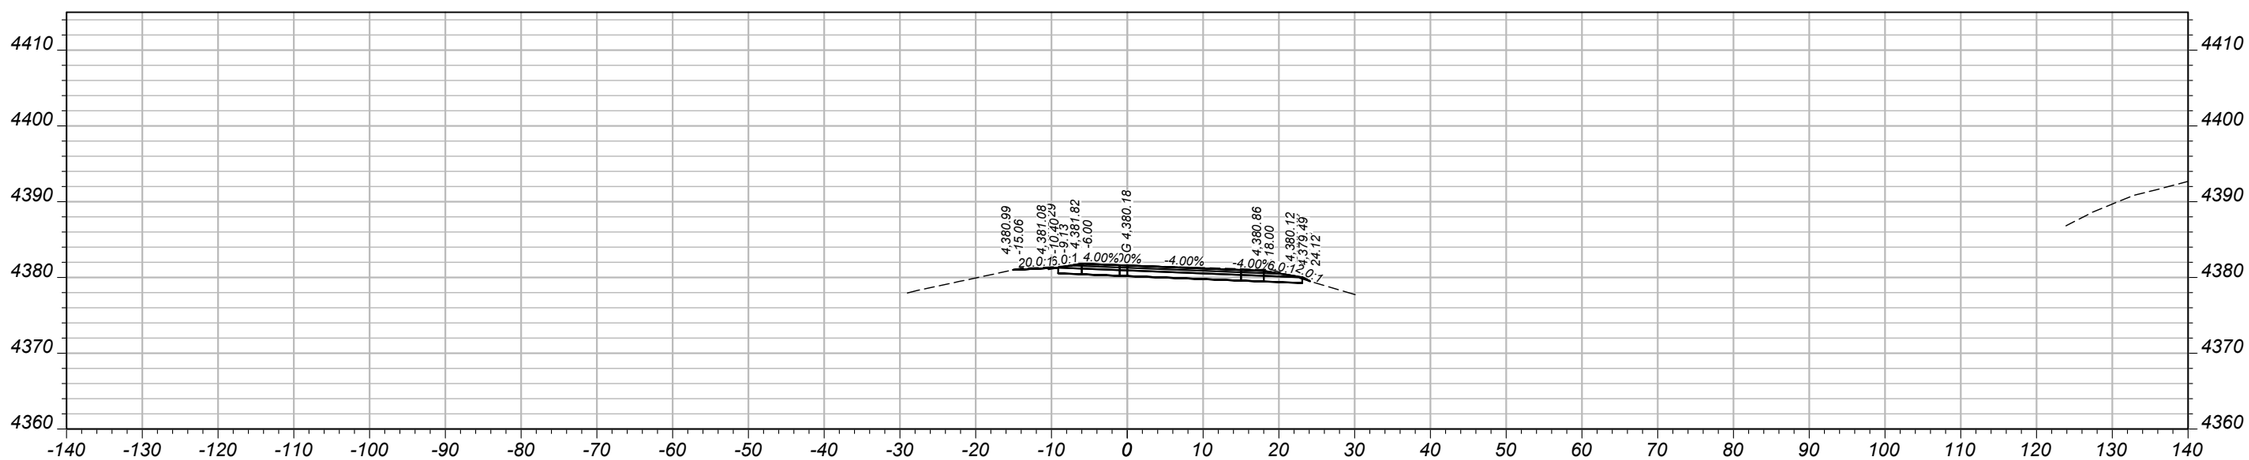

CV: 21 CY STA 22+00.00 FV: 0 CY

SHEET NO. 5

MAINLINE CROSS SECTIONS - WESTBOUND RAMP B

PROJECT NAME: WHITEHALL - EAST
COUNTY: JEFFERSON
PROJECT ID: IM 90-5(101)249
UPN: 10003001


DESIGNED BY	04/2026		
B. BOONE			
REVIEWED BY	05/2026		
J. BRAZILL			
CHECKED BY	05/2026		
J. SOLIDAY			

MONTANA Department of Transportation


CROSS SECTIONS

7/8/2026 3:04 PM 10003001RDXSF014.DWG

AWARD COPY

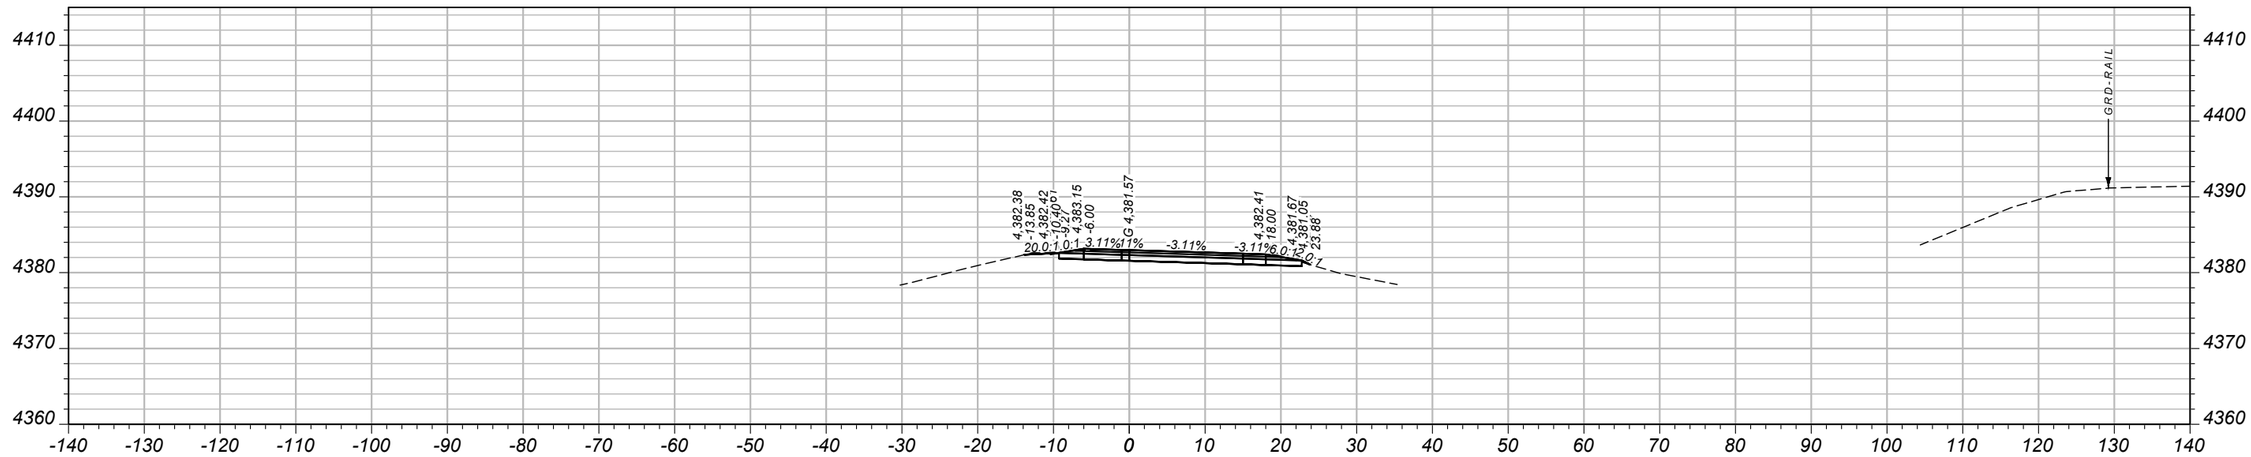

CV: 24 CY STA 22+99.70 FV: 0 CY

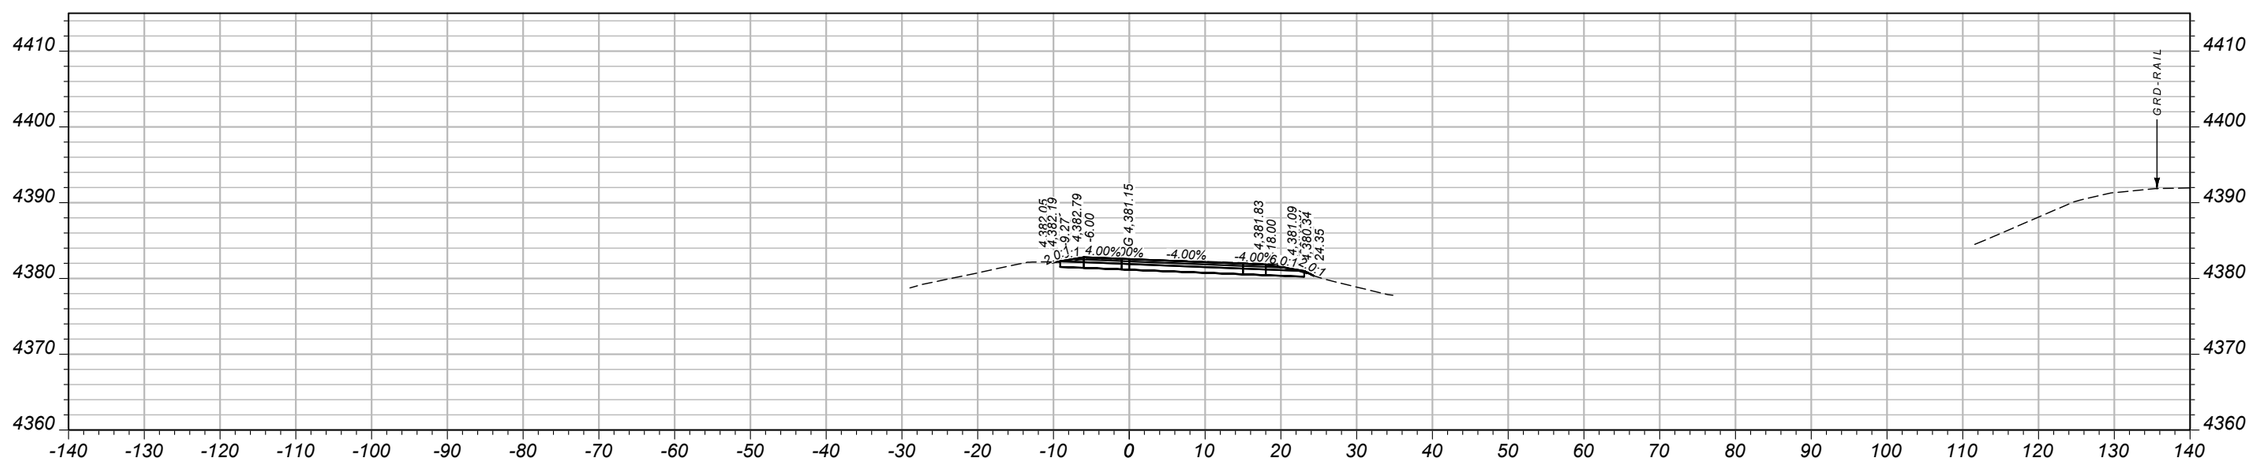

CV: 10 CY STA 22+64.90 FV: 0 CY

SHEET NO.
6

MAINLINE CROSS SECTIONS - WESTBOUND RAMP B

PROJECT NAME: WHITEHALL - EAST
COUNTY: JEFFERSON
PROJECT ID: IM 90-5(101)249
UPN: 10003001


DESIGNED BY	04/2026	REVIEWED BY	05/2026	CHECKED BY	05/2026
B. BOONE		J. BRAZILL		J. SOLIDAY	

MONTANA Department of Transportation


CROSS SECTIONS

7/8/2026 3:04 PM 10003001RDXSF014.DWG

AWARD COPY

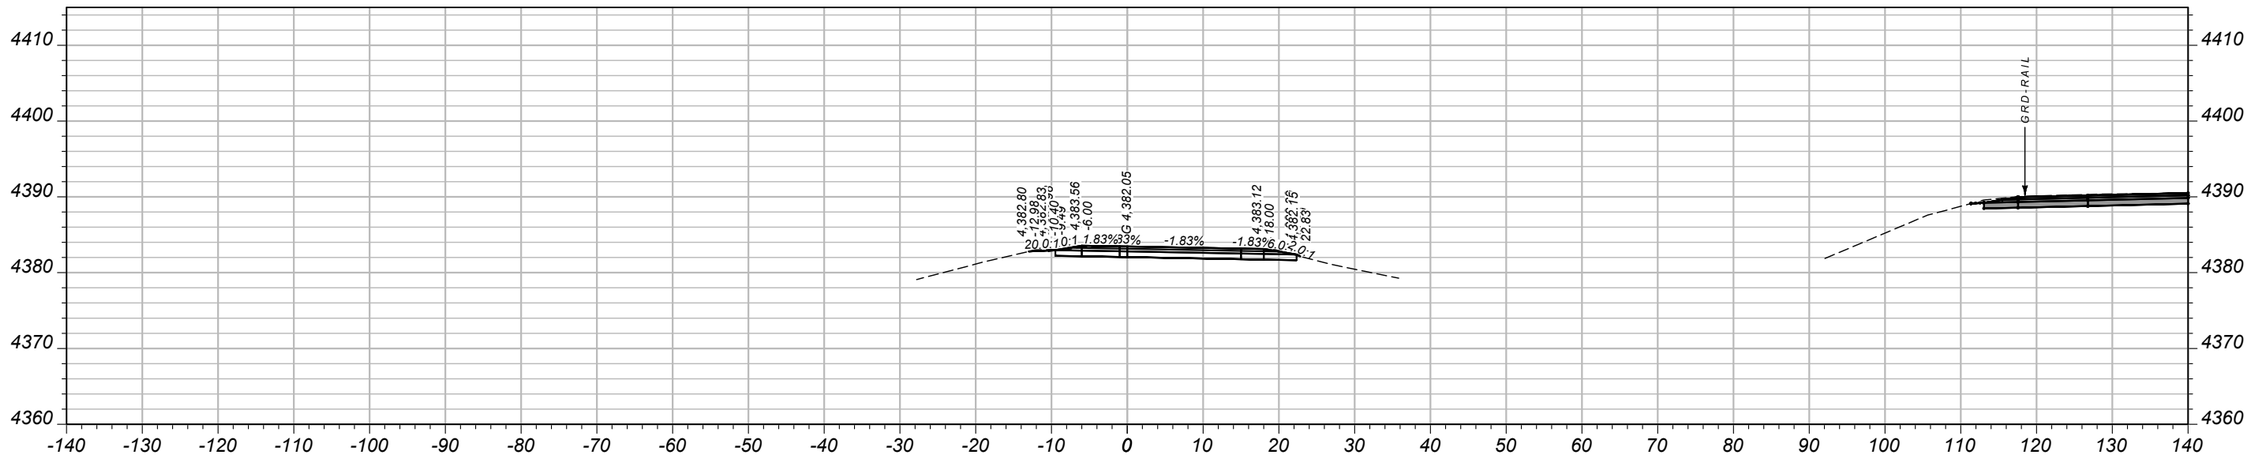

CV: 33 CY STA 23+50.00 FV: 0 CY

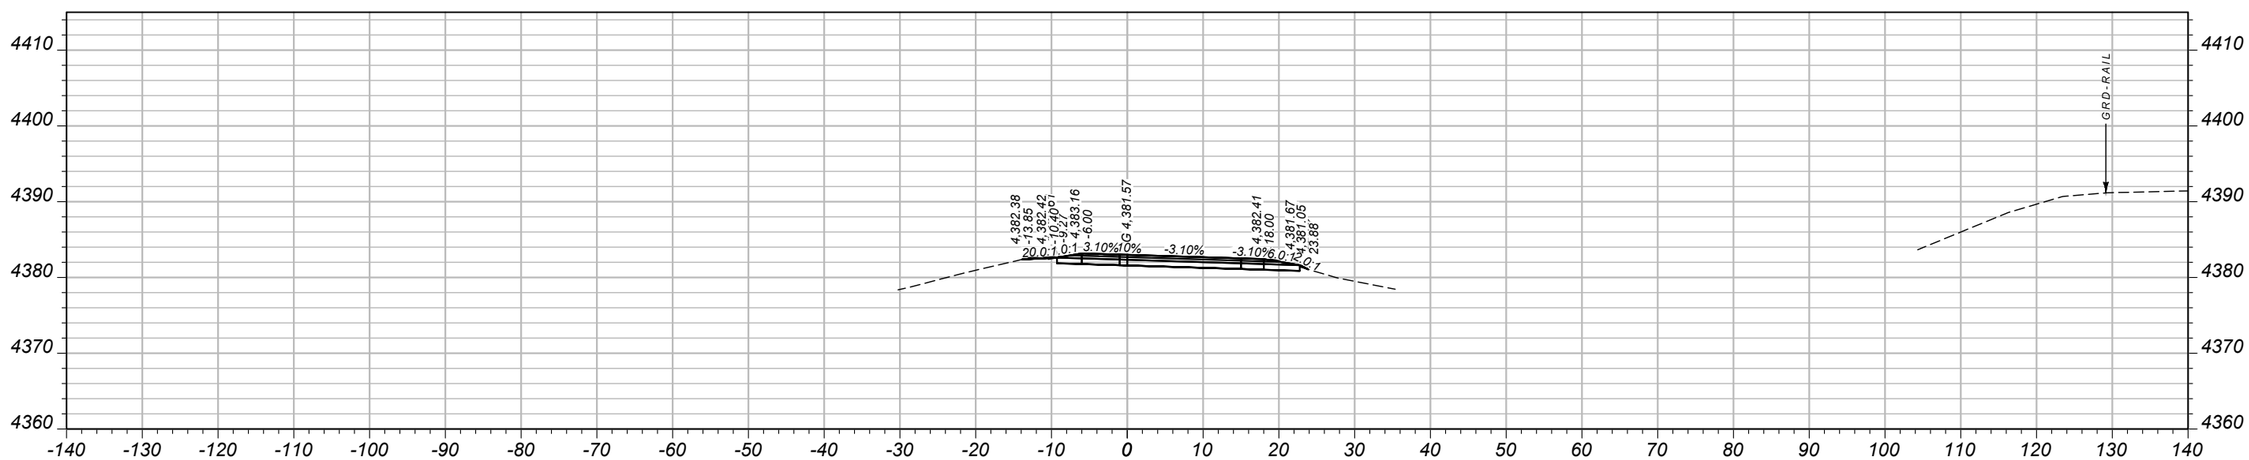

CV: 0 CY STA 23+00.00 FV: 0 CY

SHEET NO.
7

MAINLINE CROSS SECTIONS - WESTBOUND RAMP B

PROJECT NAME: WHITEHALL - EAST
COUNTY: JEFFERSON
PROJECT ID: IM 90-5(101)249
UPN: 10003001

DESIGNED BY	B. BOONE	04/2026	
REVIEWED BY	J. BRAZILL	05/2026	
CHECKED BY	J. SOLIDAY	05/2026	


MONTANA Department of Transportation

CROSS SECTIONS


7/8/2026 3:04 PM

10003001RDXSF014.DWG


AWARD COPY

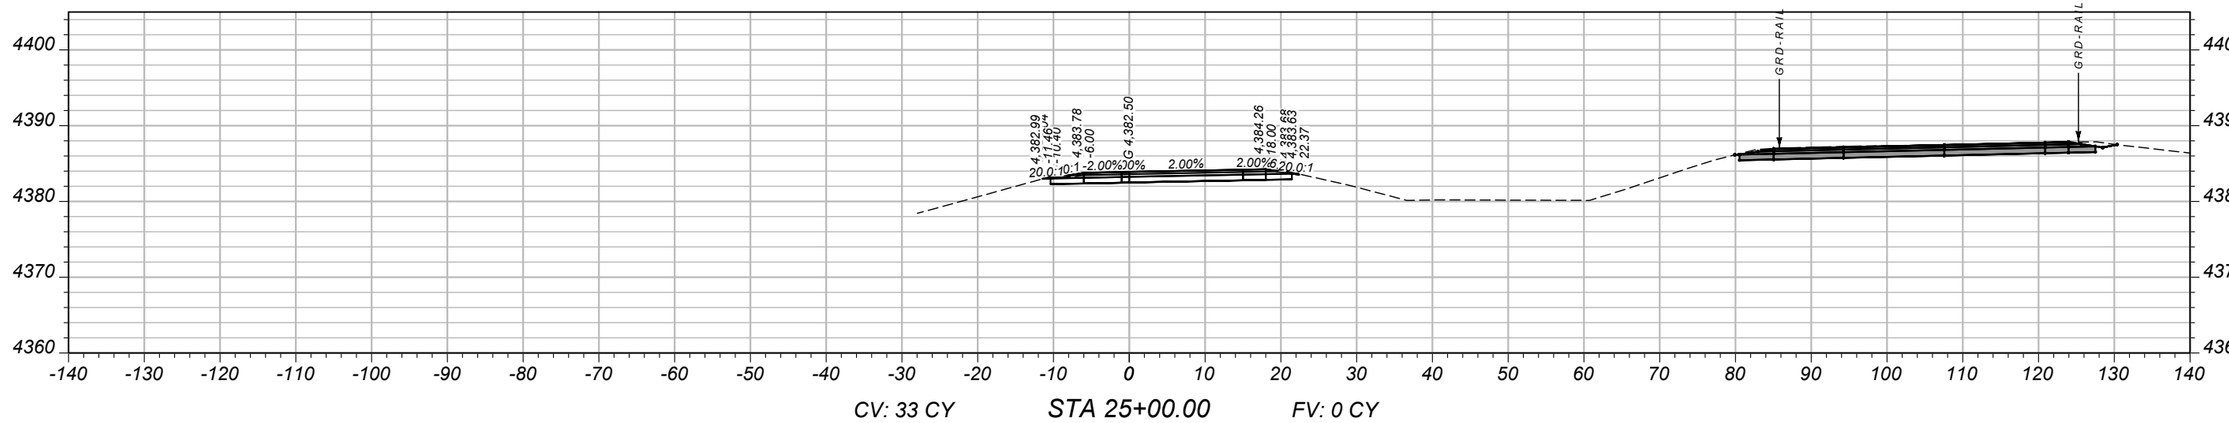

CV: 33 CY STA 25+00.00 FV: 0 CY

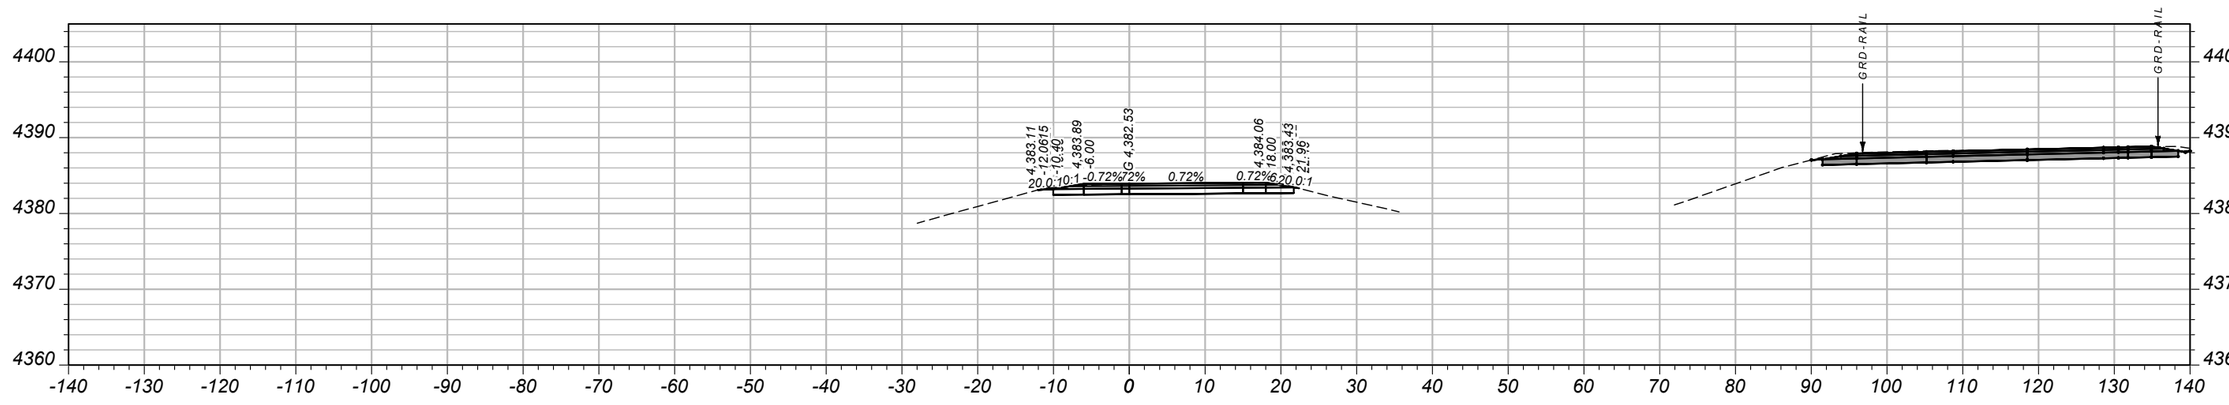

CV: 33 CY STA 24+50.00 FV: 0 CY

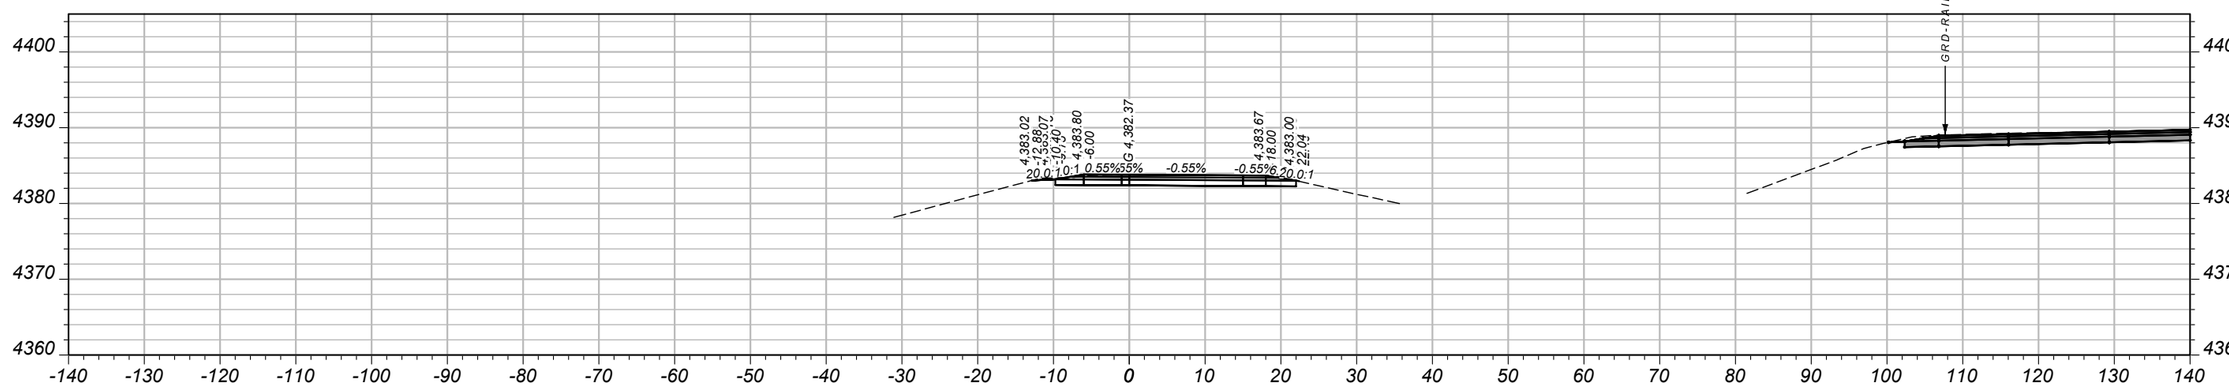

CV: 33 CY STA 24+00.00 FV: 0 CY

SHEET NO.
8

MAINLINE CROSS SECTIONS - WESTBOUND RAMP B

PROJECT NAME	WHITEHALL - EAST
COUNTY	JEFFERSON
PROJECT ID	IM 90-5(101)249
UPN	10003001

DESIGNED BY	B. BOONE	04/2026
REVIEWED BY	J. BRAZILL	05/2026
CHECKED BY	J. SOLIDAY	05/2026


MONTANA
Department of Transportation

CROSS SECTIONS


10003001RDXSF014.DWG

7/8/2026 3:04 PM


AWARD COPY

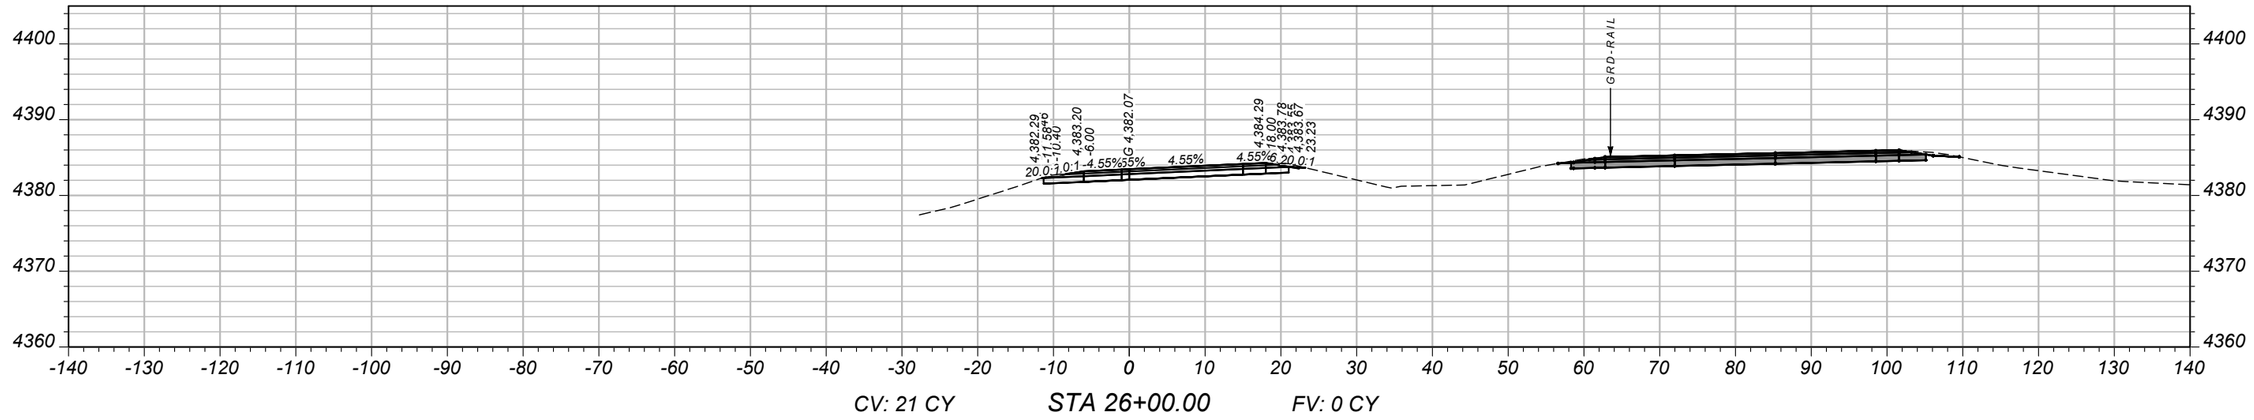

CV: 21 CY STA 26+00.00 FV: 0 CY

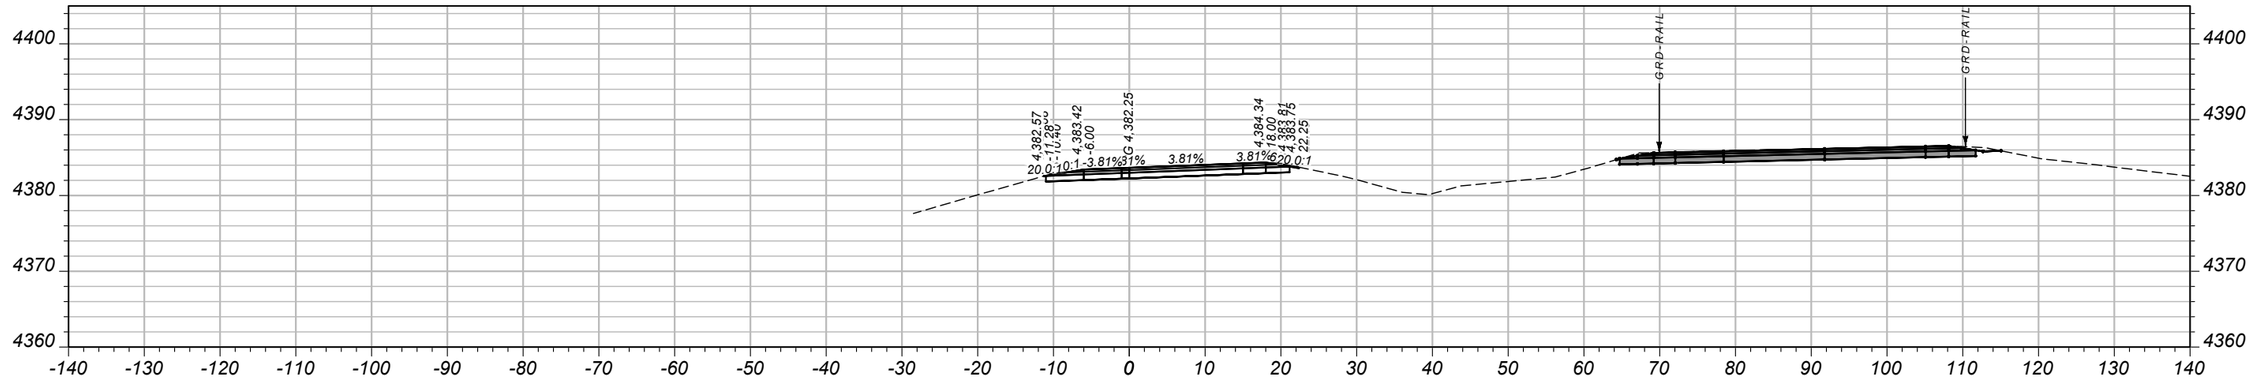

CV: 14 CY STA 25+71.33 FV: 0 CY

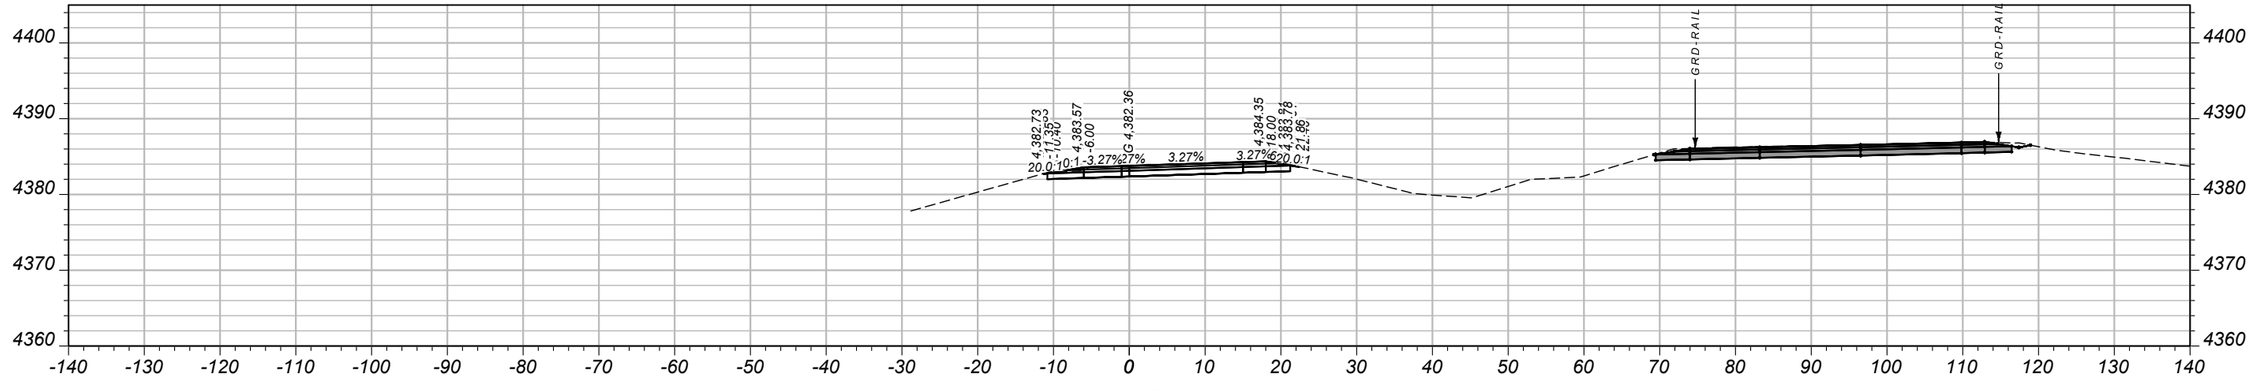

CV: 32 CY STA 25+50.00 FV: 0 CY

SHEET NO.
9

MAINLINE CROSS SECTIONS - WESTBOUND RAMP B

PROJECT NAME: WHITEHALL - EAST
COUNTY: JEFFERSON
PROJECT ID: IM 90-5(101)249
UPN: 10003001

DESIGNED BY	04/2026	REVIEWED BY	05/2026
B. BOONE		J. BRAZILL	
CHECKED BY	05/2026		
J. SOLIDAY			


10003001RDXSF014.DWG

MONTANA
Department of Transportation


CROSS SECTIONS

7/8/2026 3:04 PM


AWARD COPY

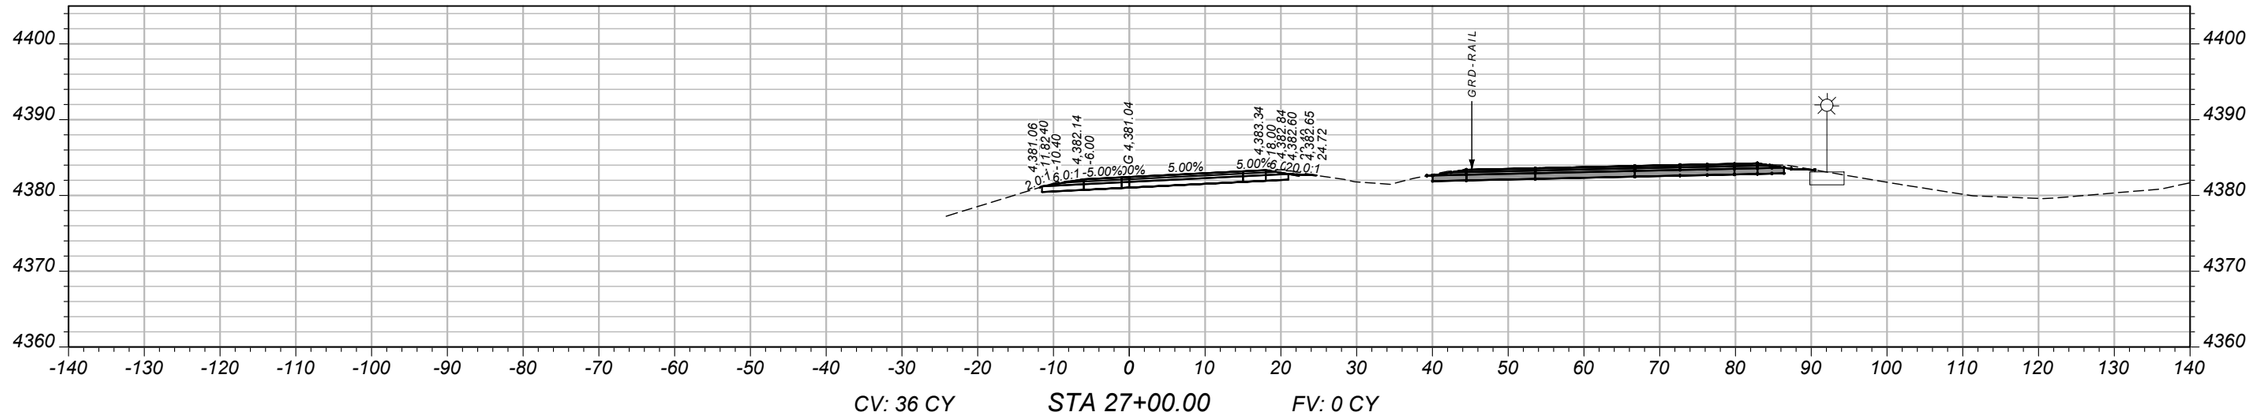

CV: 36 CY STA 27+00.00 FV: 0 CY

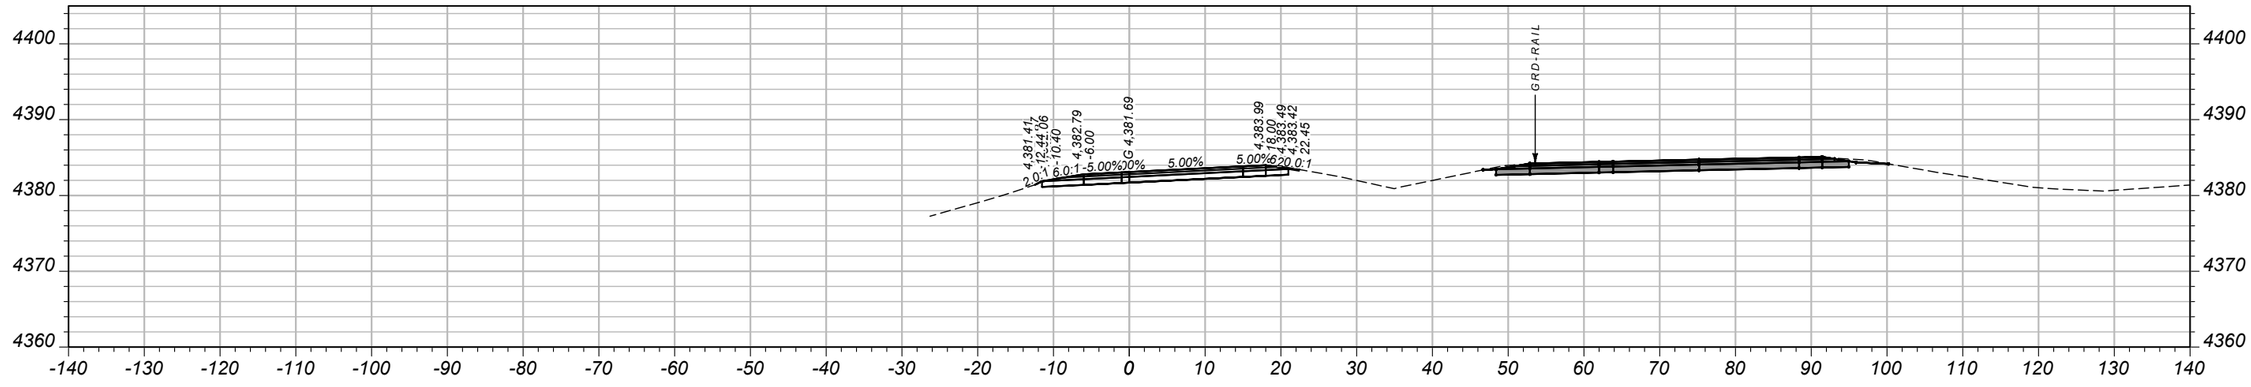

CV: 21 CY STA 26+50.00 FV: 0 CY

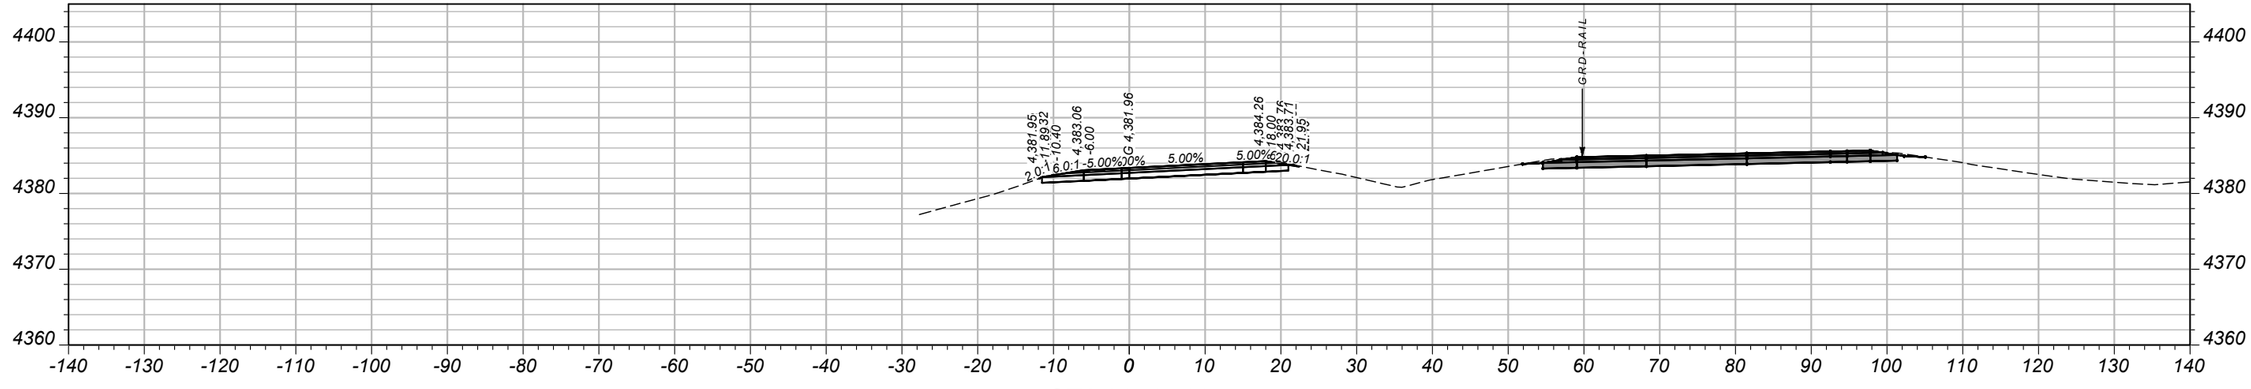

CV: 12 CY STA 26+17.83 FV: 0 CY

SHEET NO.
10

MAINLINE CROSS SECTIONS - WESTBOUND RAMP B

PROJECT NAME: WHITEHALL - EAST
COUNTY: JEFFERSON
PROJECT ID: IM 90-5(101)249
UPN: 10003001

DESIGNED BY	04/2026
B. BOONE	
REVIEWED BY	05/2026
J. BRAZILL	
CHECKED BY	05/2026
J. SOLIDAY	


10003001RDXSF014.DWG

MONTANA
Department of Transportation


CROSS SECTIONS

7/8/2026 3:04 PM


AWARD COPY

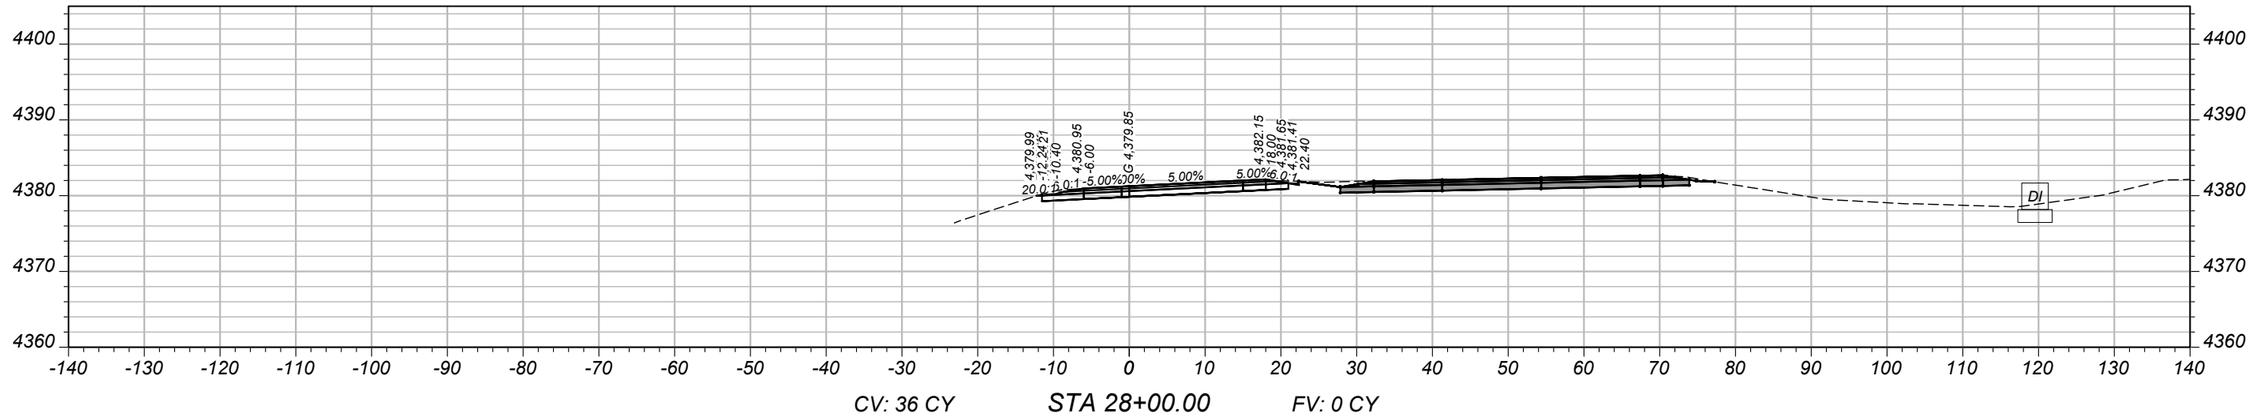

CV: 36 CY STA 28+00.00 FV: 0 CY

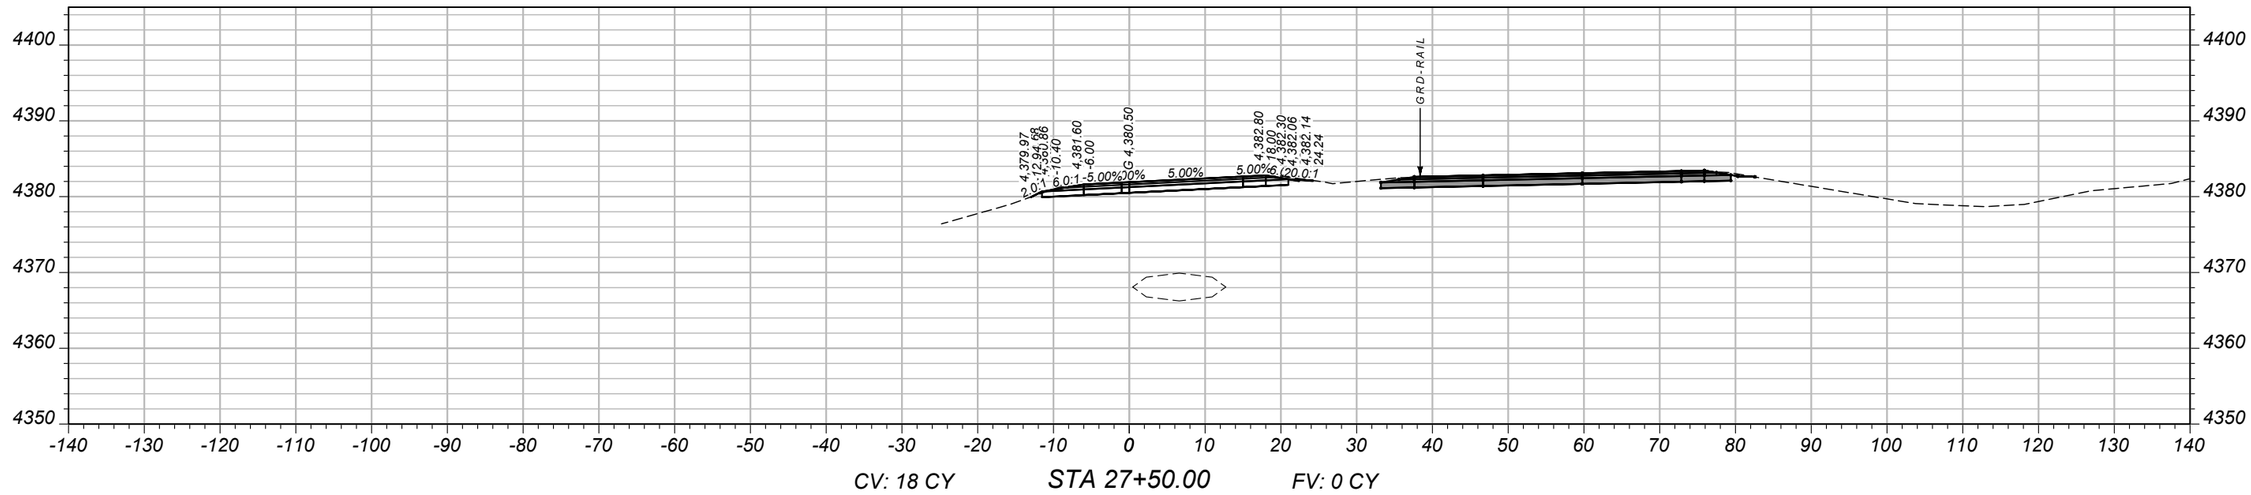

CV: 18 CY STA 27+50.00 FV: 0 CY

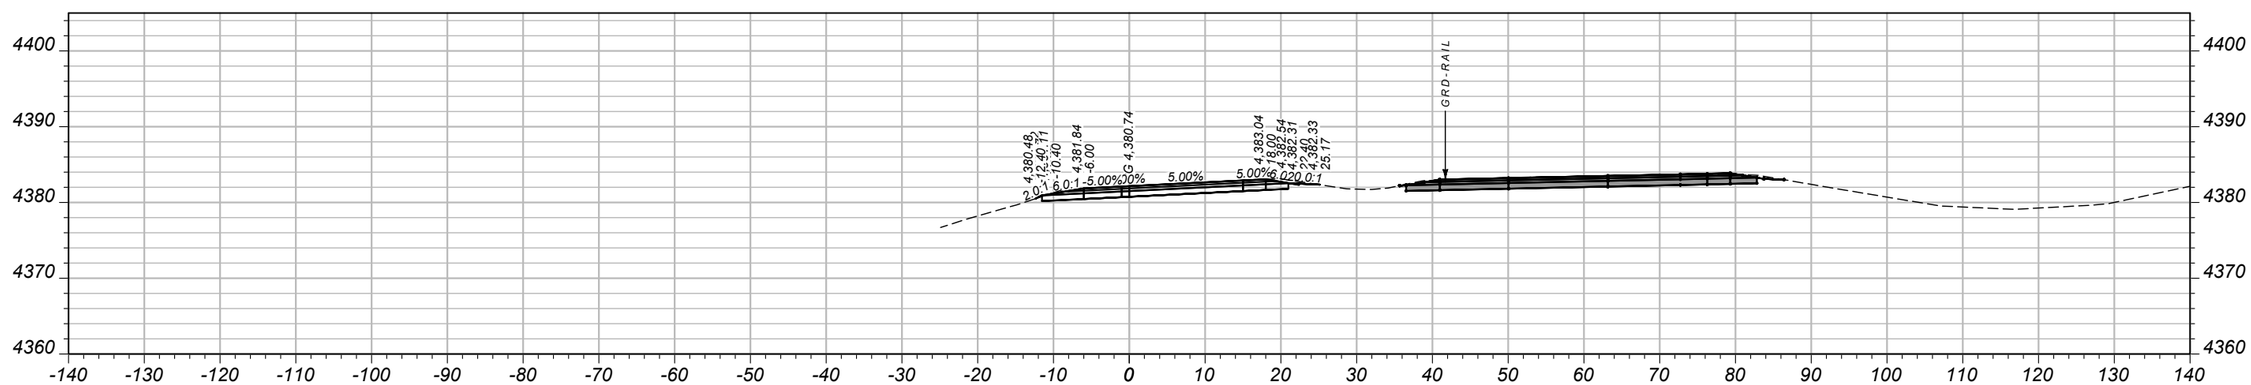

CV: 18 CY STA 27+24.19 FV: 0 CY

SHEET NO.
11

MAINLINE CROSS SECTIONS - WESTBOUND RAMP B

PROJECT NAME: WHITEHALL - EAST
COUNTY: JEFFERSON
PROJECT ID: IM 90-5(101)249
UPN: 10003001


DESIGNED BY	04/2026	B. BOONE	
REVIEWED BY	05/2026	J. BRAZILL	
CHECKED BY	05/2026	J. SOLIDAY	

10003001RDXSF014.DWG


MONTANA Department of Transportation

CROSS SECTIONS


7/8/2026 3:04 PM

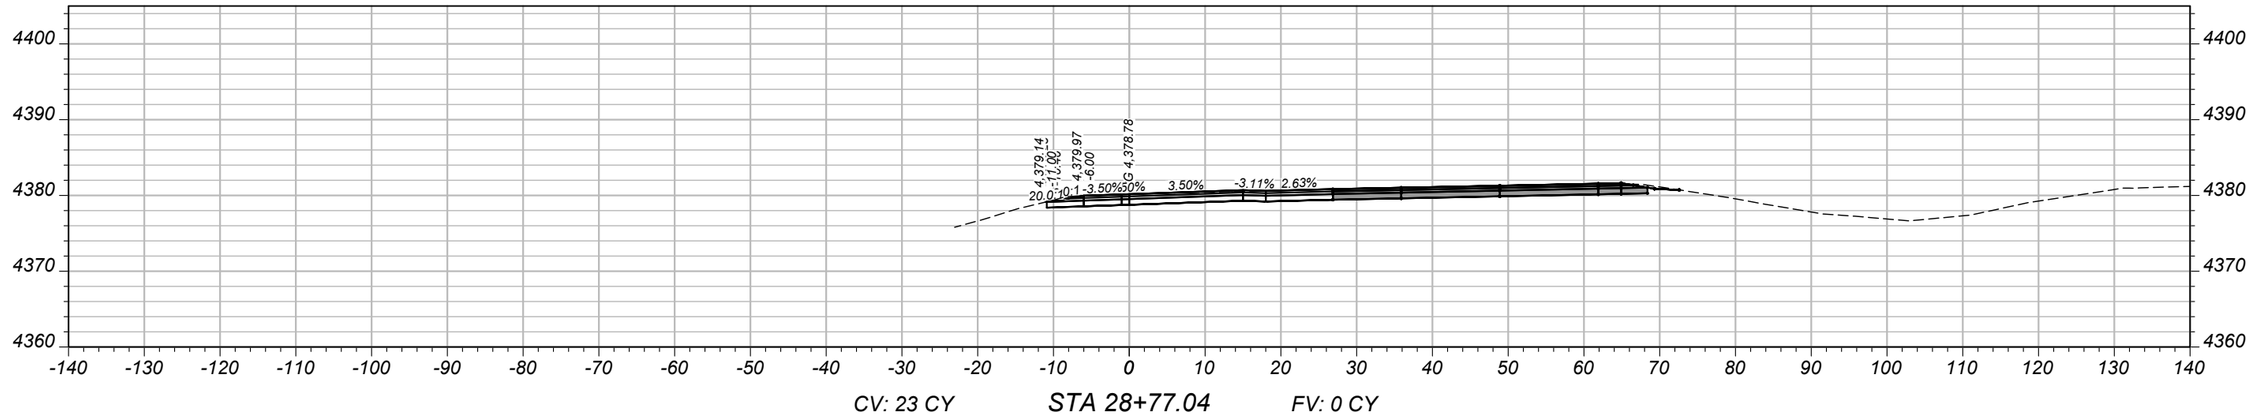

CV: 23 CY STA 28+77.04 FV: 0 CY

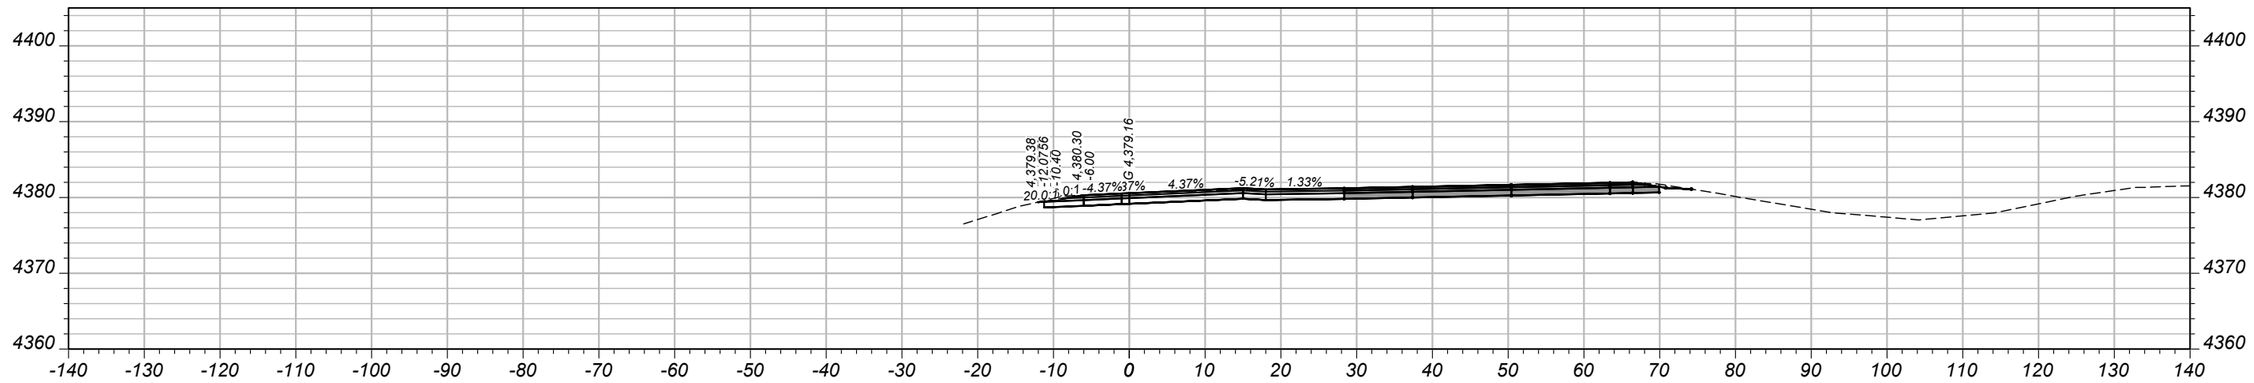

CV: 18 CY STA 28+50.00 FV: 0 CY

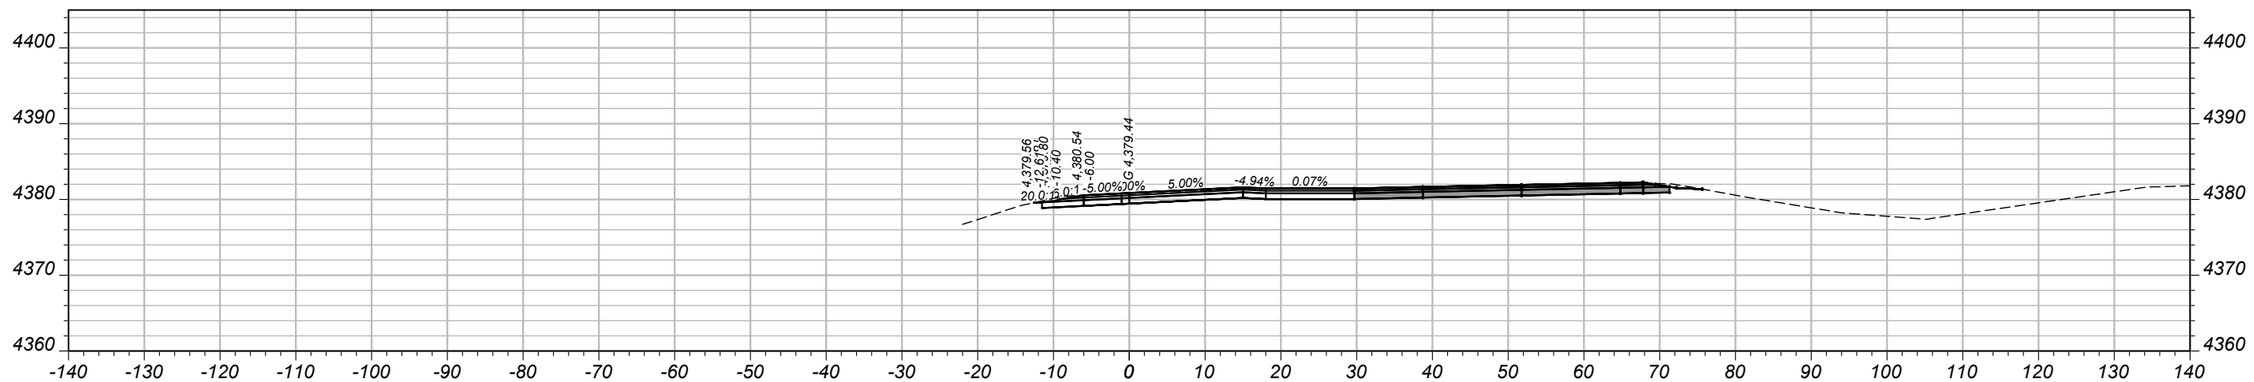

CV: 26 CY STA 28+30.54 FV: 0 CY

SHEET NO. 12

MAINLINE CROSS SECTIONS - WESTBOUND RAMP B

PROJECT NAME: WHITEHALL - EAST
COUNTY: JEFFERSON
PROJECT ID: IM 90-5(101)249
UPN: 10003001

DESIGNED BY	04/2026
B. BOONE	
REVIEWED BY	05/2026
J. BRAZILL	
CHECKED BY	05/2026
J. SOLIDAY	


10003001RDXSF014.DWG

MONTANA Department of Transportation


CROSS SECTIONS

7/8/2026 3:04 PM


AWARD COPY

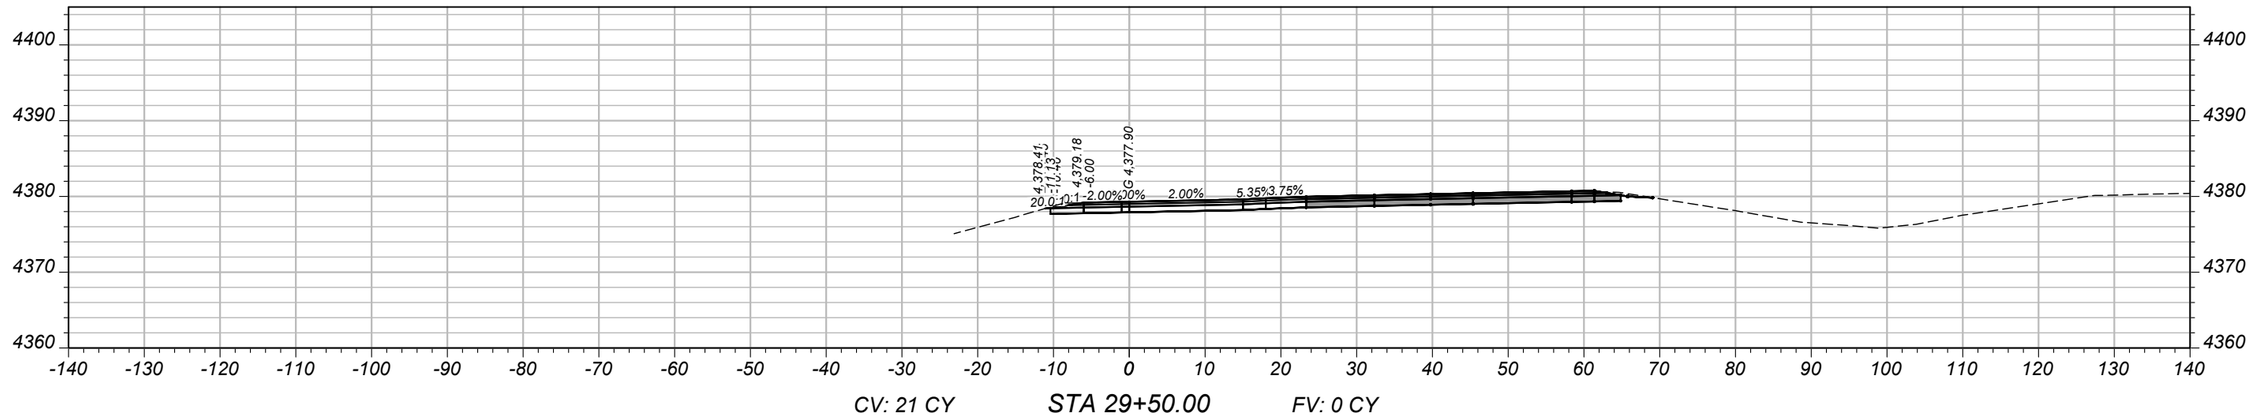

CV: 21 CY STA 29+50.00 FV: 0 CY

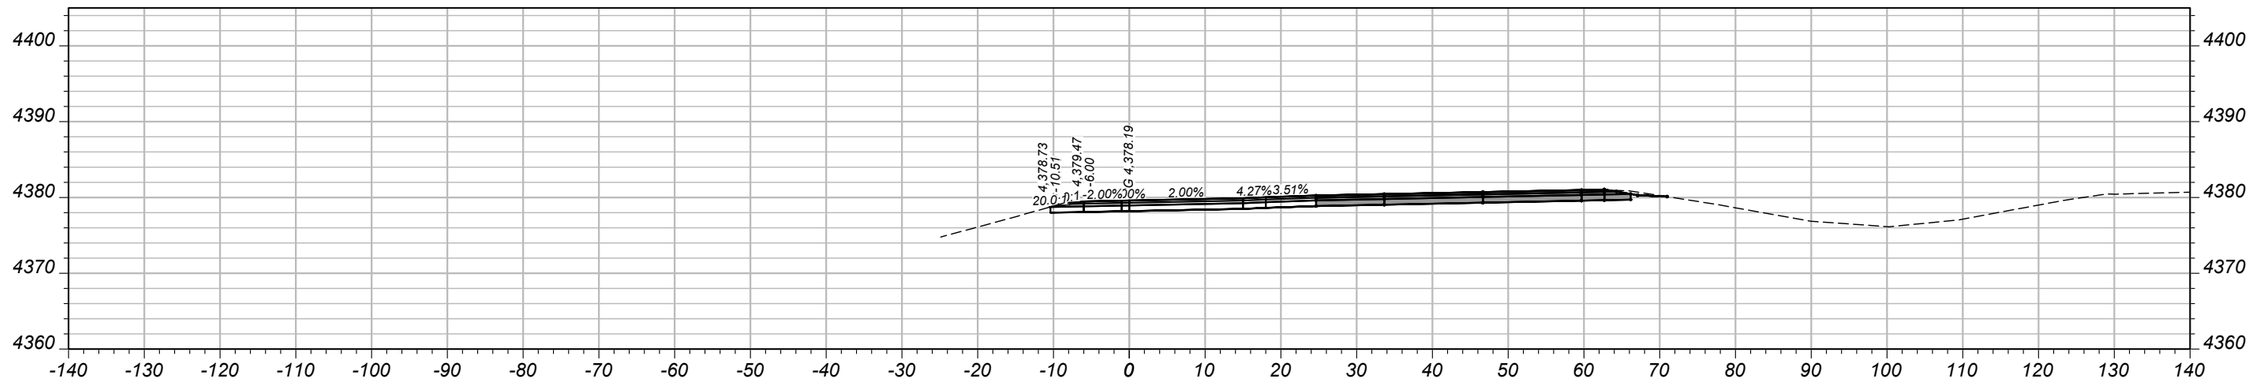

CV: 19 CY STA 29+23.54 FV: 0 CY

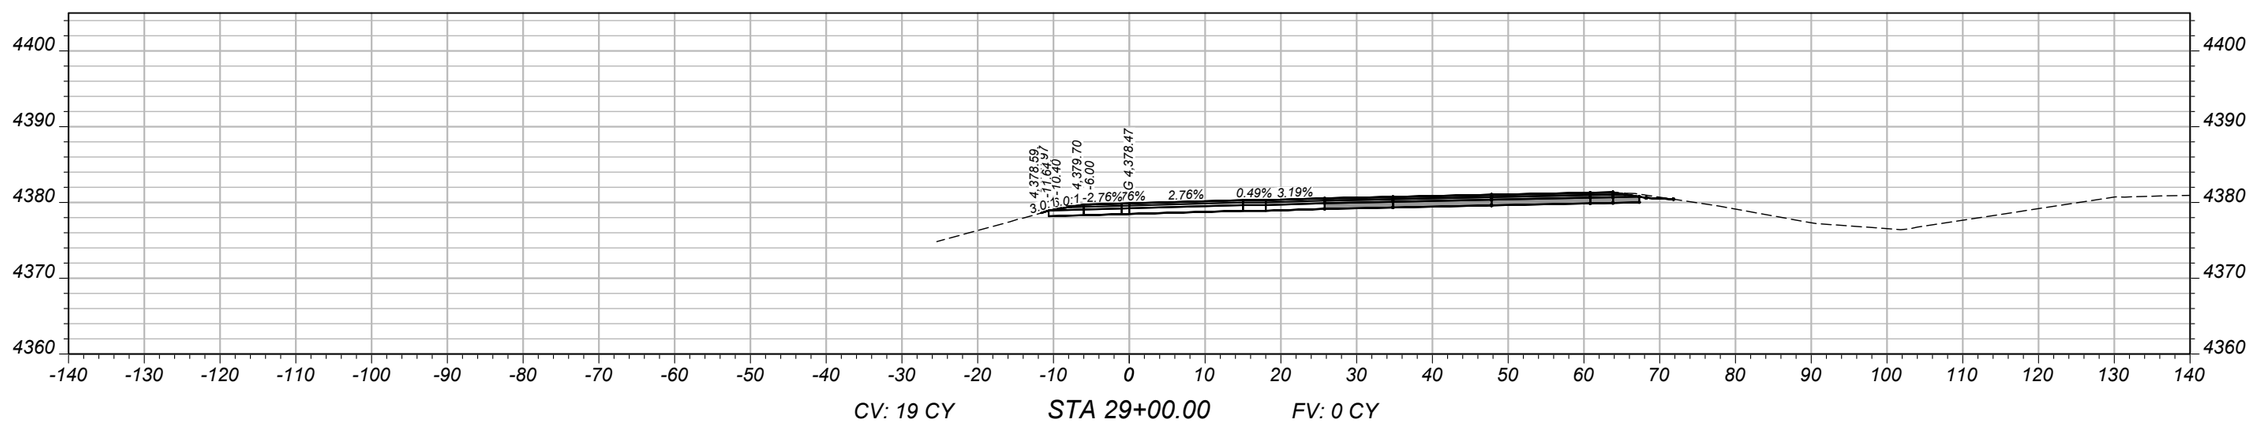

CV: 19 CY STA 29+00.00 FV: 0 CY

SHEET NO. 13

MAINLINE CROSS SECTIONS - WESTBOUND RAMP B

PROJECT NAME	WHITEHALL - EAST
COUNTY	JEFFERSON
PROJECT ID	IM 90-5(101)249
UPN	10003001

DESIGNED BY		REVIEWED BY		CHECKED BY	
B. BOONE	04/2026	J. BRAZILL	05/2026	J. SOLIDAY	05/2026


10003001RDXSF014.DWG

MONTANA Department of Transportation


CROSS SECTIONS

7/8/2026 3:04 PM


AWARD COPY

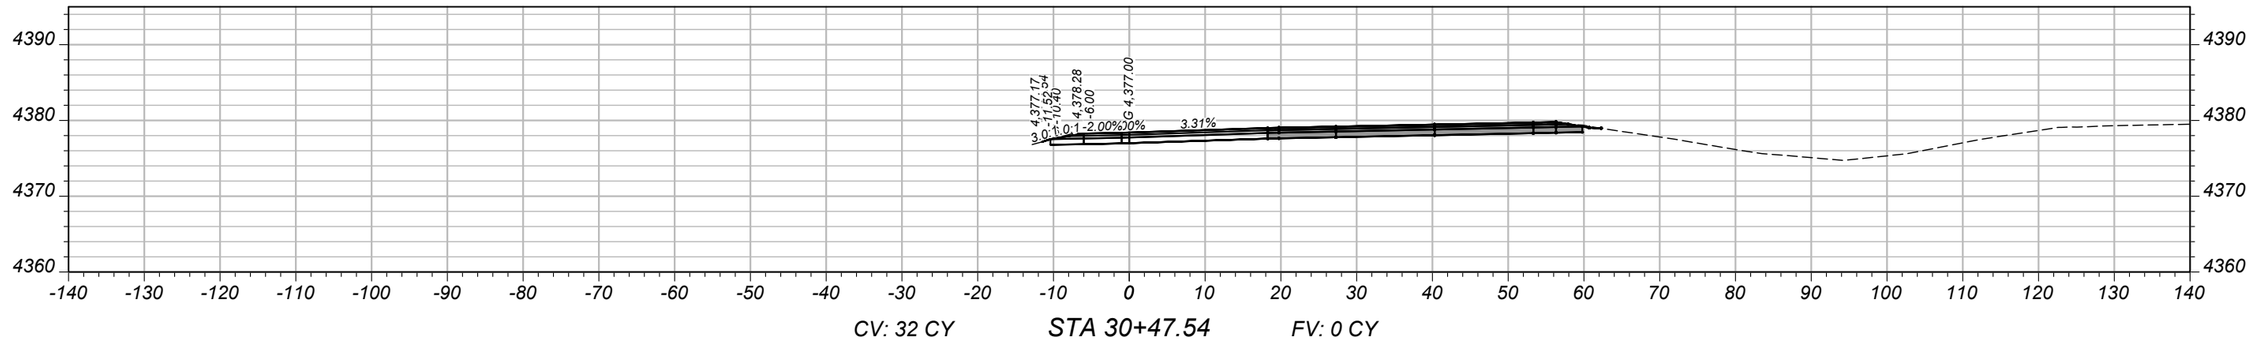

CV: 32 CY STA 30+47.54 FV: 0 CY

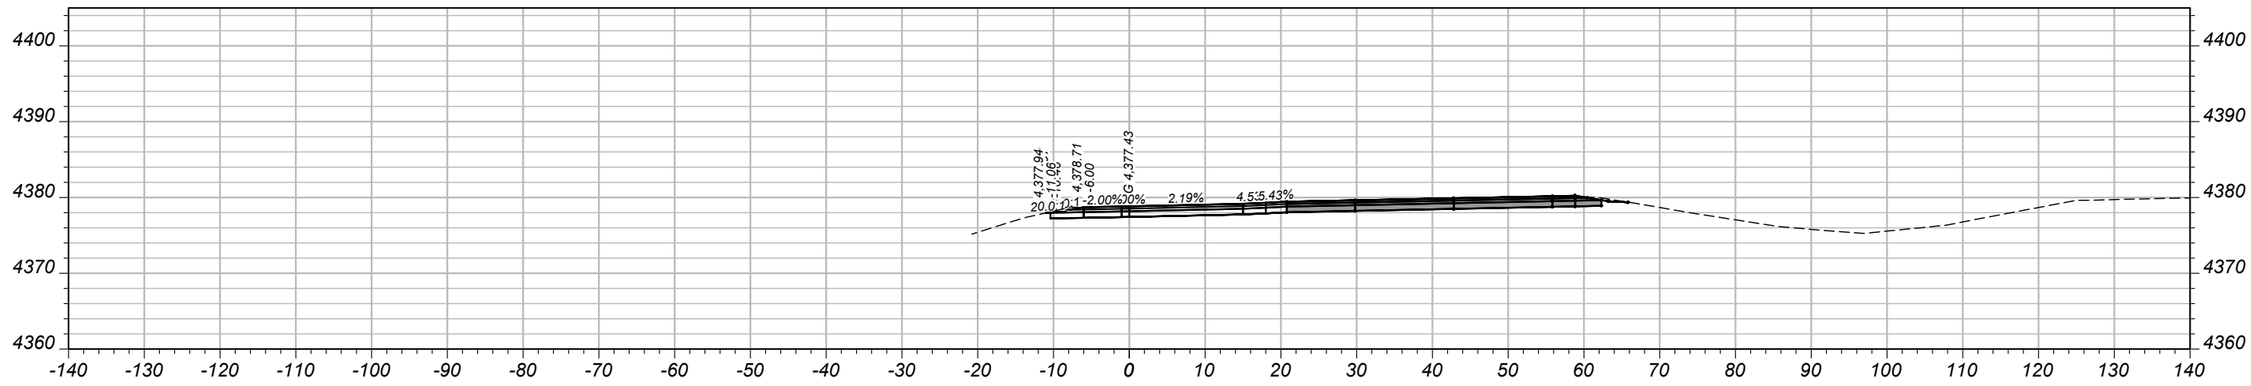

CV: 11 CY STA 30+00.00 FV: 0 CY

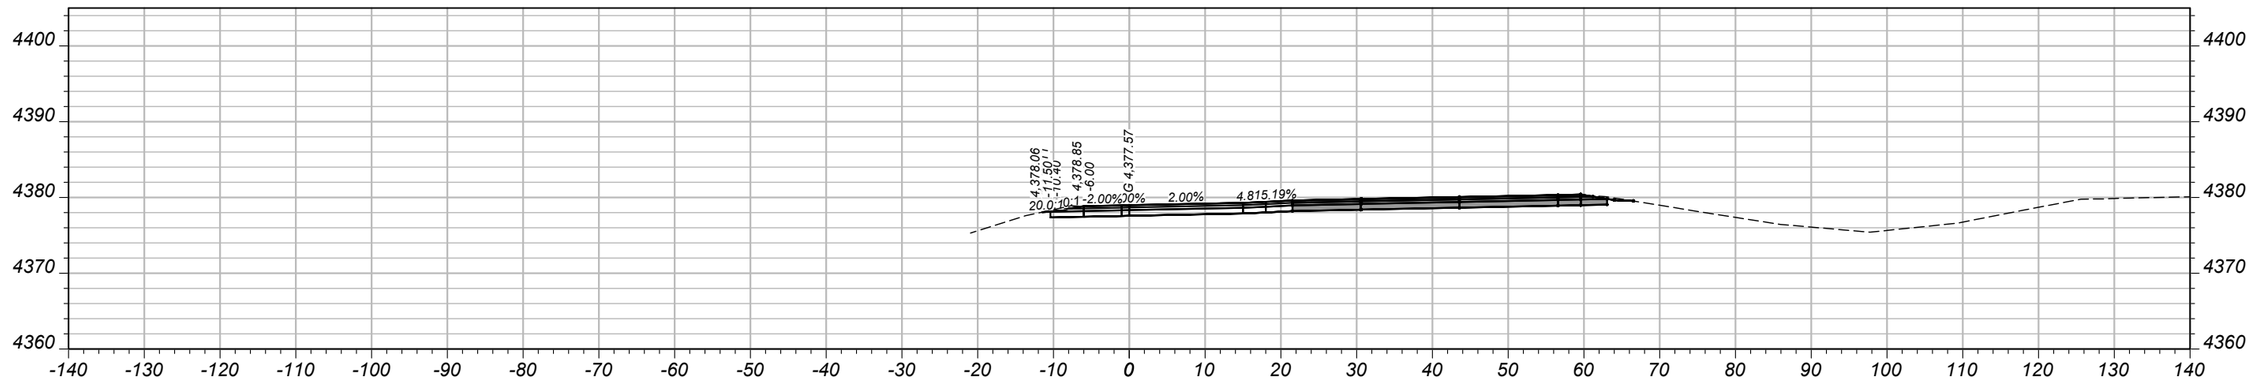

CV: 28 CY STA 29+85.54 FV: 0 CY

SHEET NO.
14

MAINLINE CROSS SECTIONS - WESTBOUND RAMP B

PROJECT NAME: WHITEHALL - EAST
COUNTY: JEFFERSON
PROJECT ID: IM 90-5(101)249
UPN: 10003001

DESIGNED BY	B. BOONE	04/2026
REVIEWED BY	J. BRAZILL	05/2026
CHECKED BY	J. SOLIDAY	05/2026


10003001RDXSF014.DWG

MONTANA Department of Transportation


CROSS SECTIONS

7/8/2026 3:04 PM


AWARD COPY

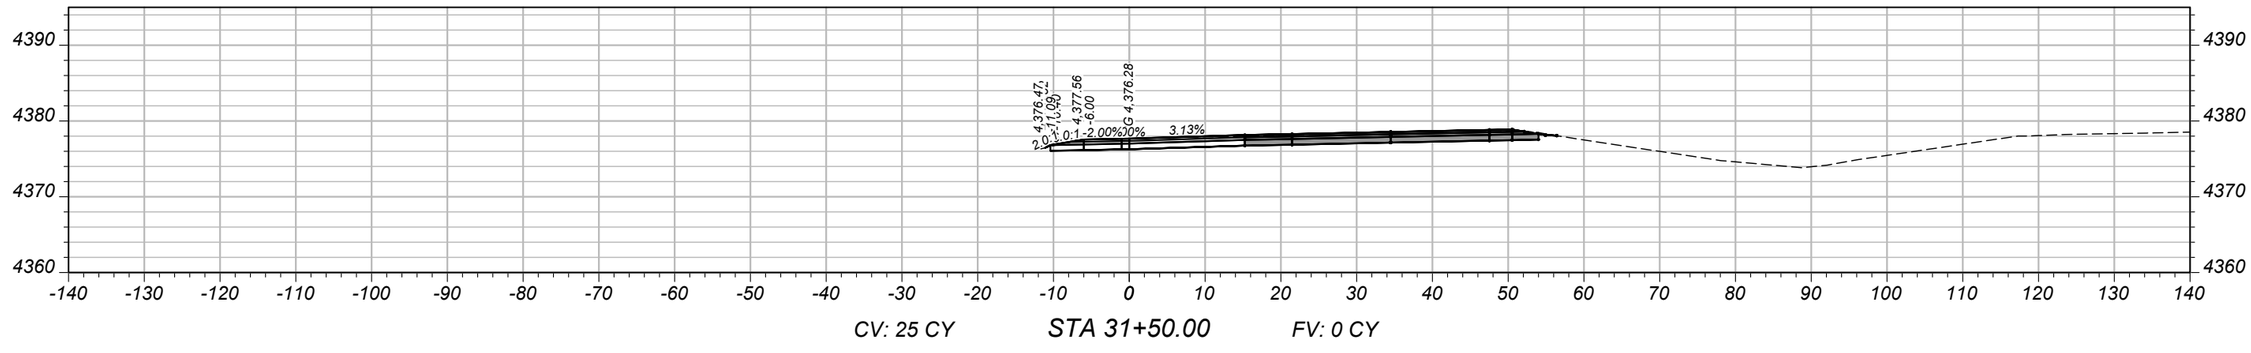

CV: 25 CY STA 31+50.00 FV: 0 CY

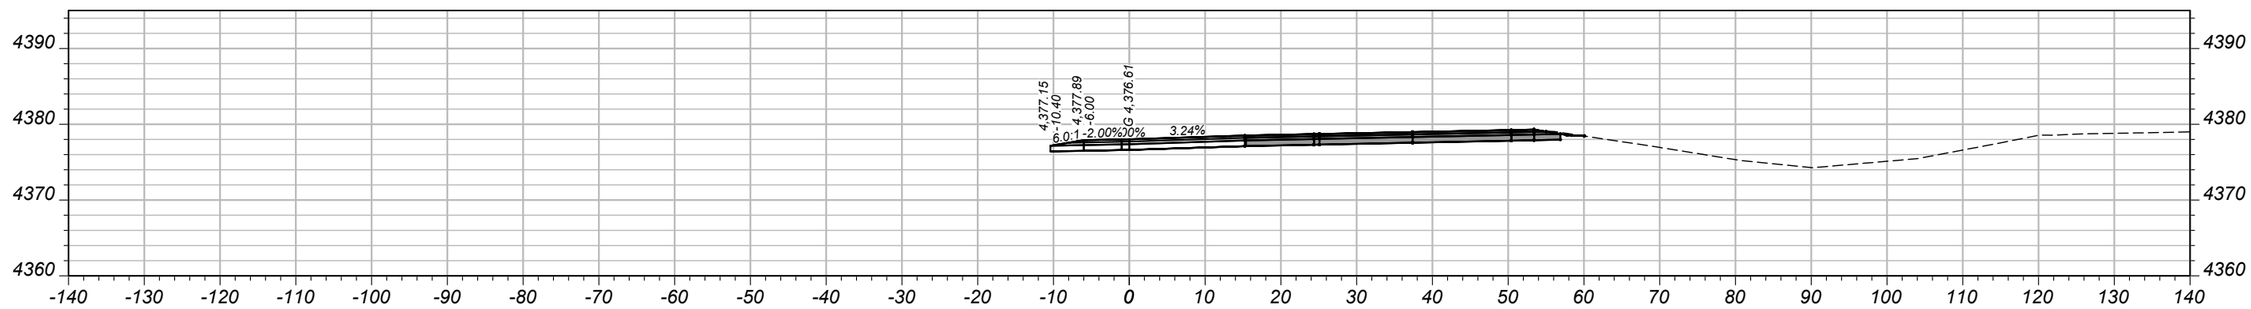

CV: 28 CY STA 31+00.00 FV: 0 CY

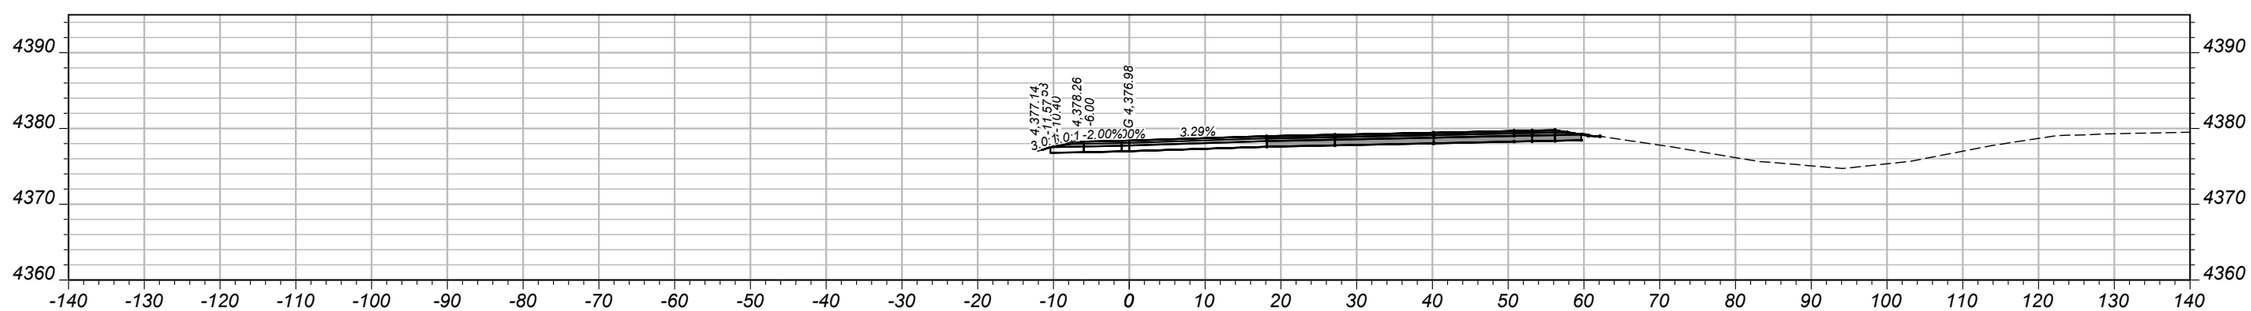

CV: 2 CY STA 30+50.00 FV: 0 CY

SHEET NO.
15

MAINLINE CROSS SECTIONS - WESTBOUND RAMP B

PROJECT NAME: WHITEHALL - EAST
COUNTY: JEFFERSON
PROJECT ID: IM 90-5(101)249
UPN: 10003001

DESIGNED BY: B. BOONE 04/2026
REVIEWED BY: J. BRAZILL 05/2026
CHECKED BY: J. SOLIDAY 05/2026


10003001RDXSF014.DWG

MONTANA Department of Transportation


CROSS SECTIONS

7/8/2026 3:04 PM


AWARD COPY

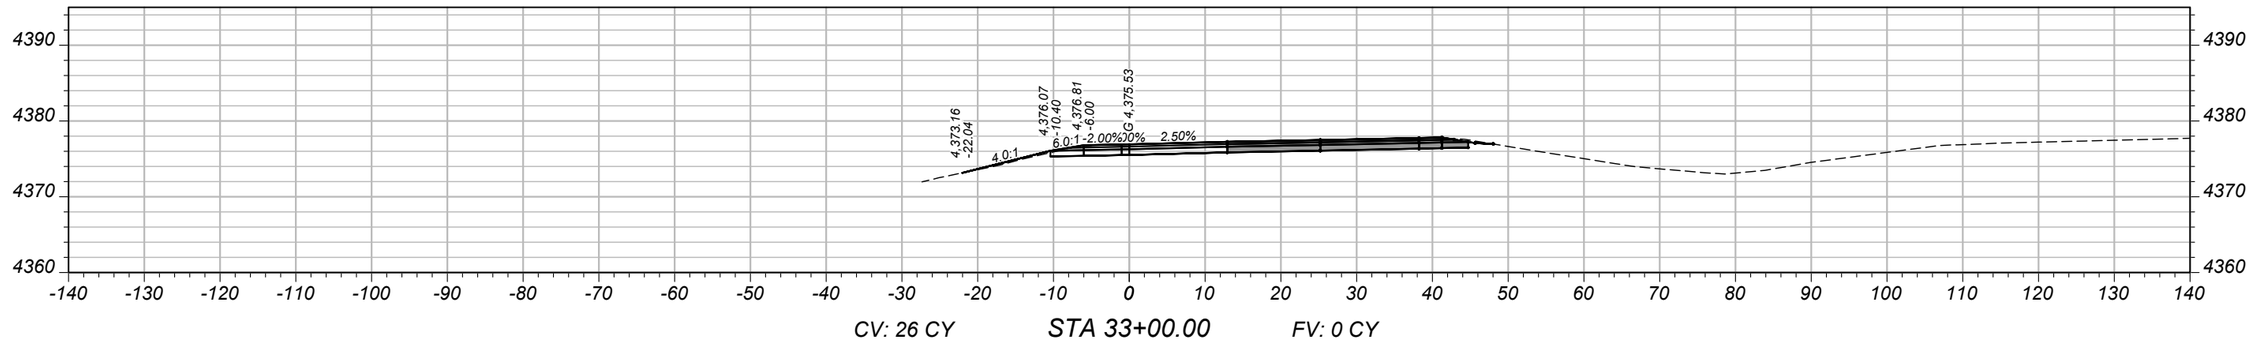

CV: 26 CY STA 33+00.00 FV: 0 CY

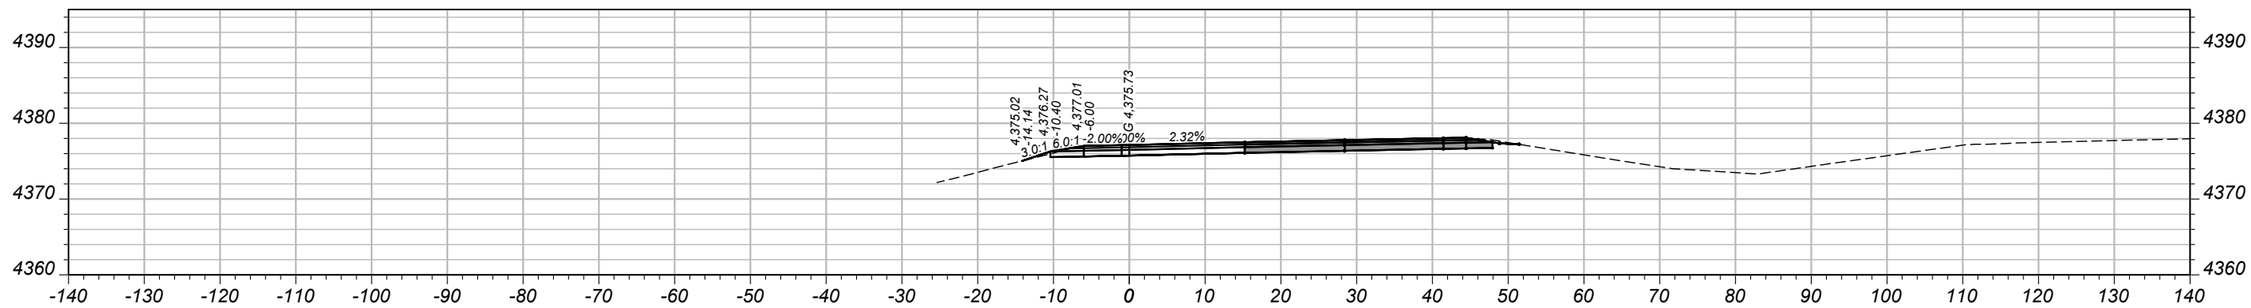

CV: 27 CY STA 32+50.00 FV: 0 CY

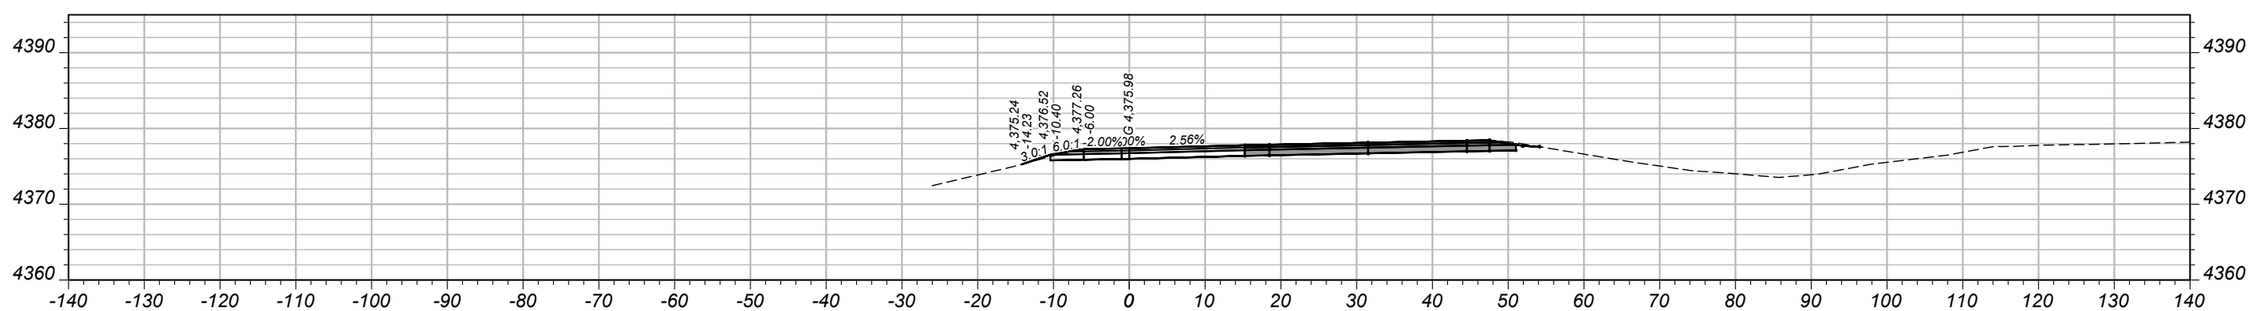

CV: 26 CY STA 32+00.00 FV: 0 CY

SHEET NO.
16

MAINLINE CROSS SECTIONS - WESTBOUND RAMP B

PROJECT NAME: WHITEHALL - EAST
COUNTY: JEFFERSON
PROJECT ID: IM 90-5(101)249
UPN: 10003001

DESIGNED BY	B. BOONE	04/2026	
REVIEWED BY	J. BRAZILL	05/2026	
CHECKED BY	J. SOLIDAY	05/2026	


MONTANA Department of Transportation

CROSS SECTIONS


10003001RDXSF014.DWG

7/8/2026 3:04 PM


AWARD COPY

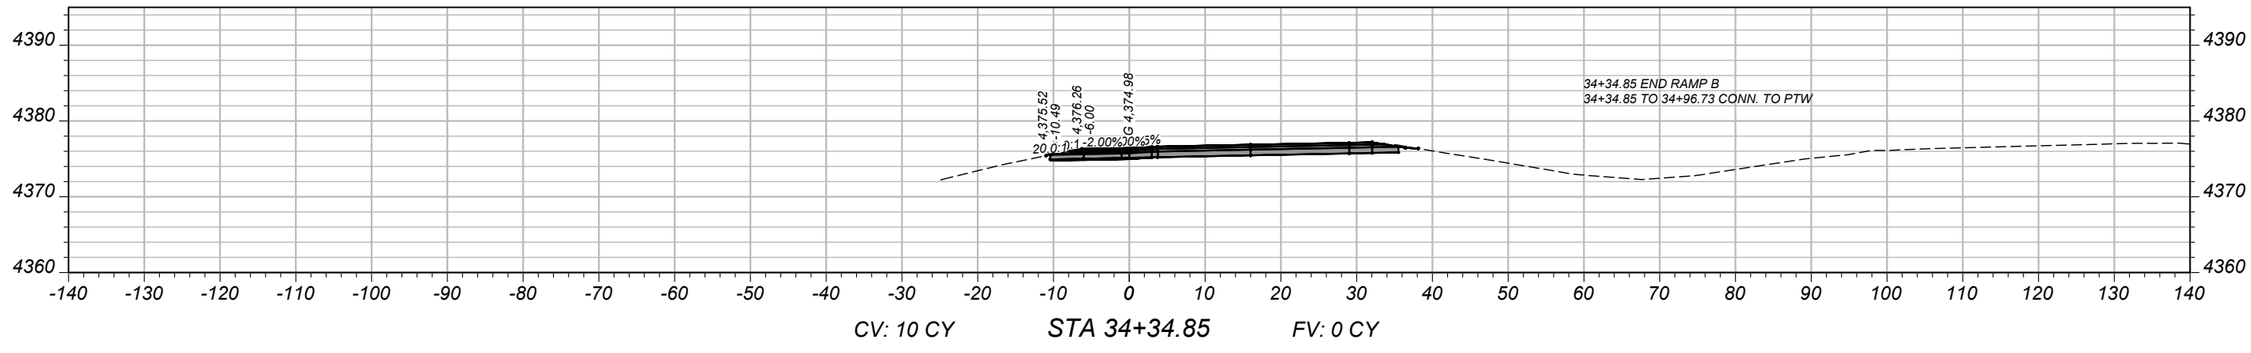

CV: 10 CY STA 34+34.85 FV: 0 CY

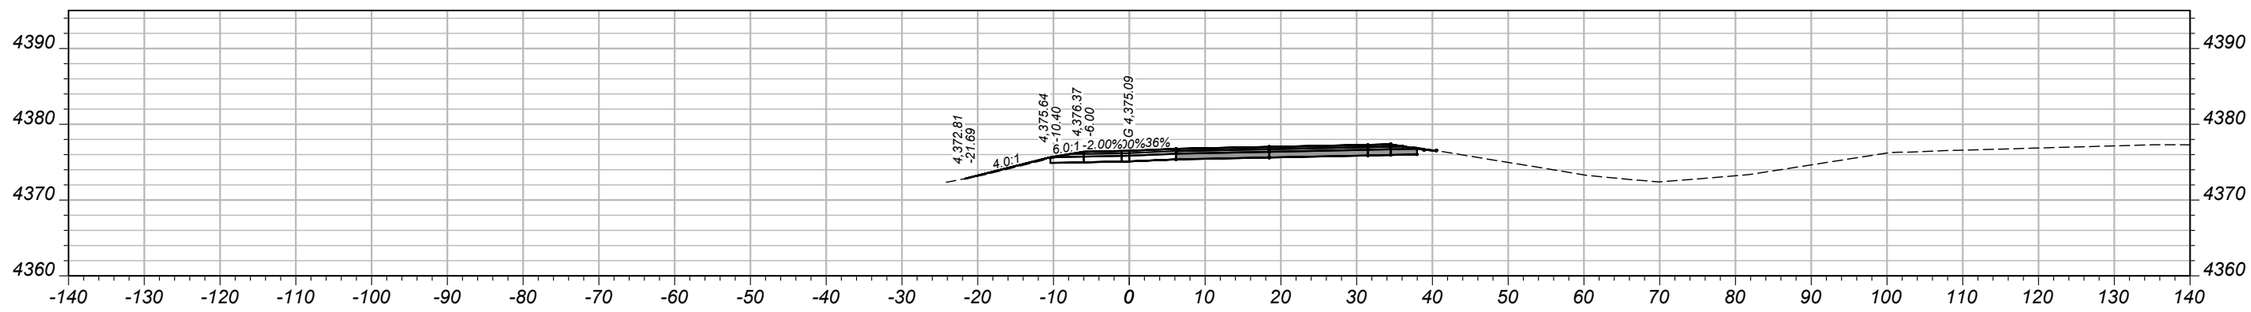

CV: 18 CY STA 34+00.00 FV: 0 CY

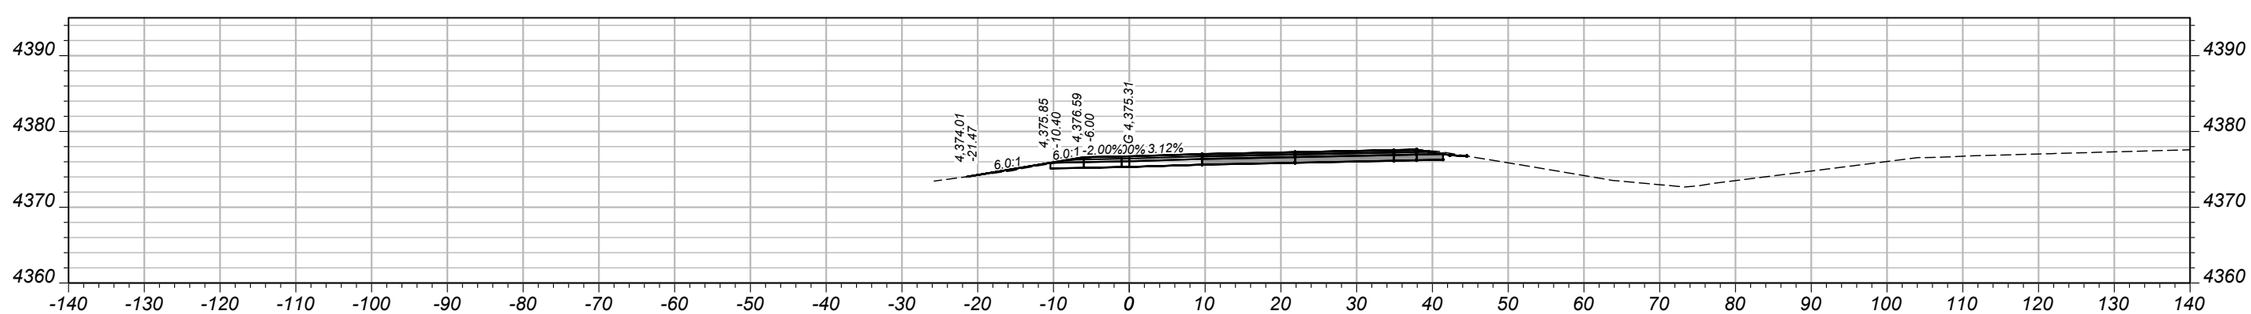

CV: 22 CY STA 33+50.00 FV: 0 CY

SHEET NO.
17

MAINLINE CROSS SECTIONS - WESTBOUND RAMP B

PROJECT NAME: WHITEHALL - EAST
COUNTY: JEFFERSON
PROJECT ID: IM 90-5(101)249
UPN: 10003001

DESIGNED BY	B. BOONE	04/2026	
REVIEWED BY	J. BRAZILL	05/2026	
CHECKED BY	J. SOLIDAY	05/2026	


MONTANA Department of Transportation

CROSS SECTIONS

10003001RDXSF014.DWG

7/8/2026 3:04 PM

AWARD COPY

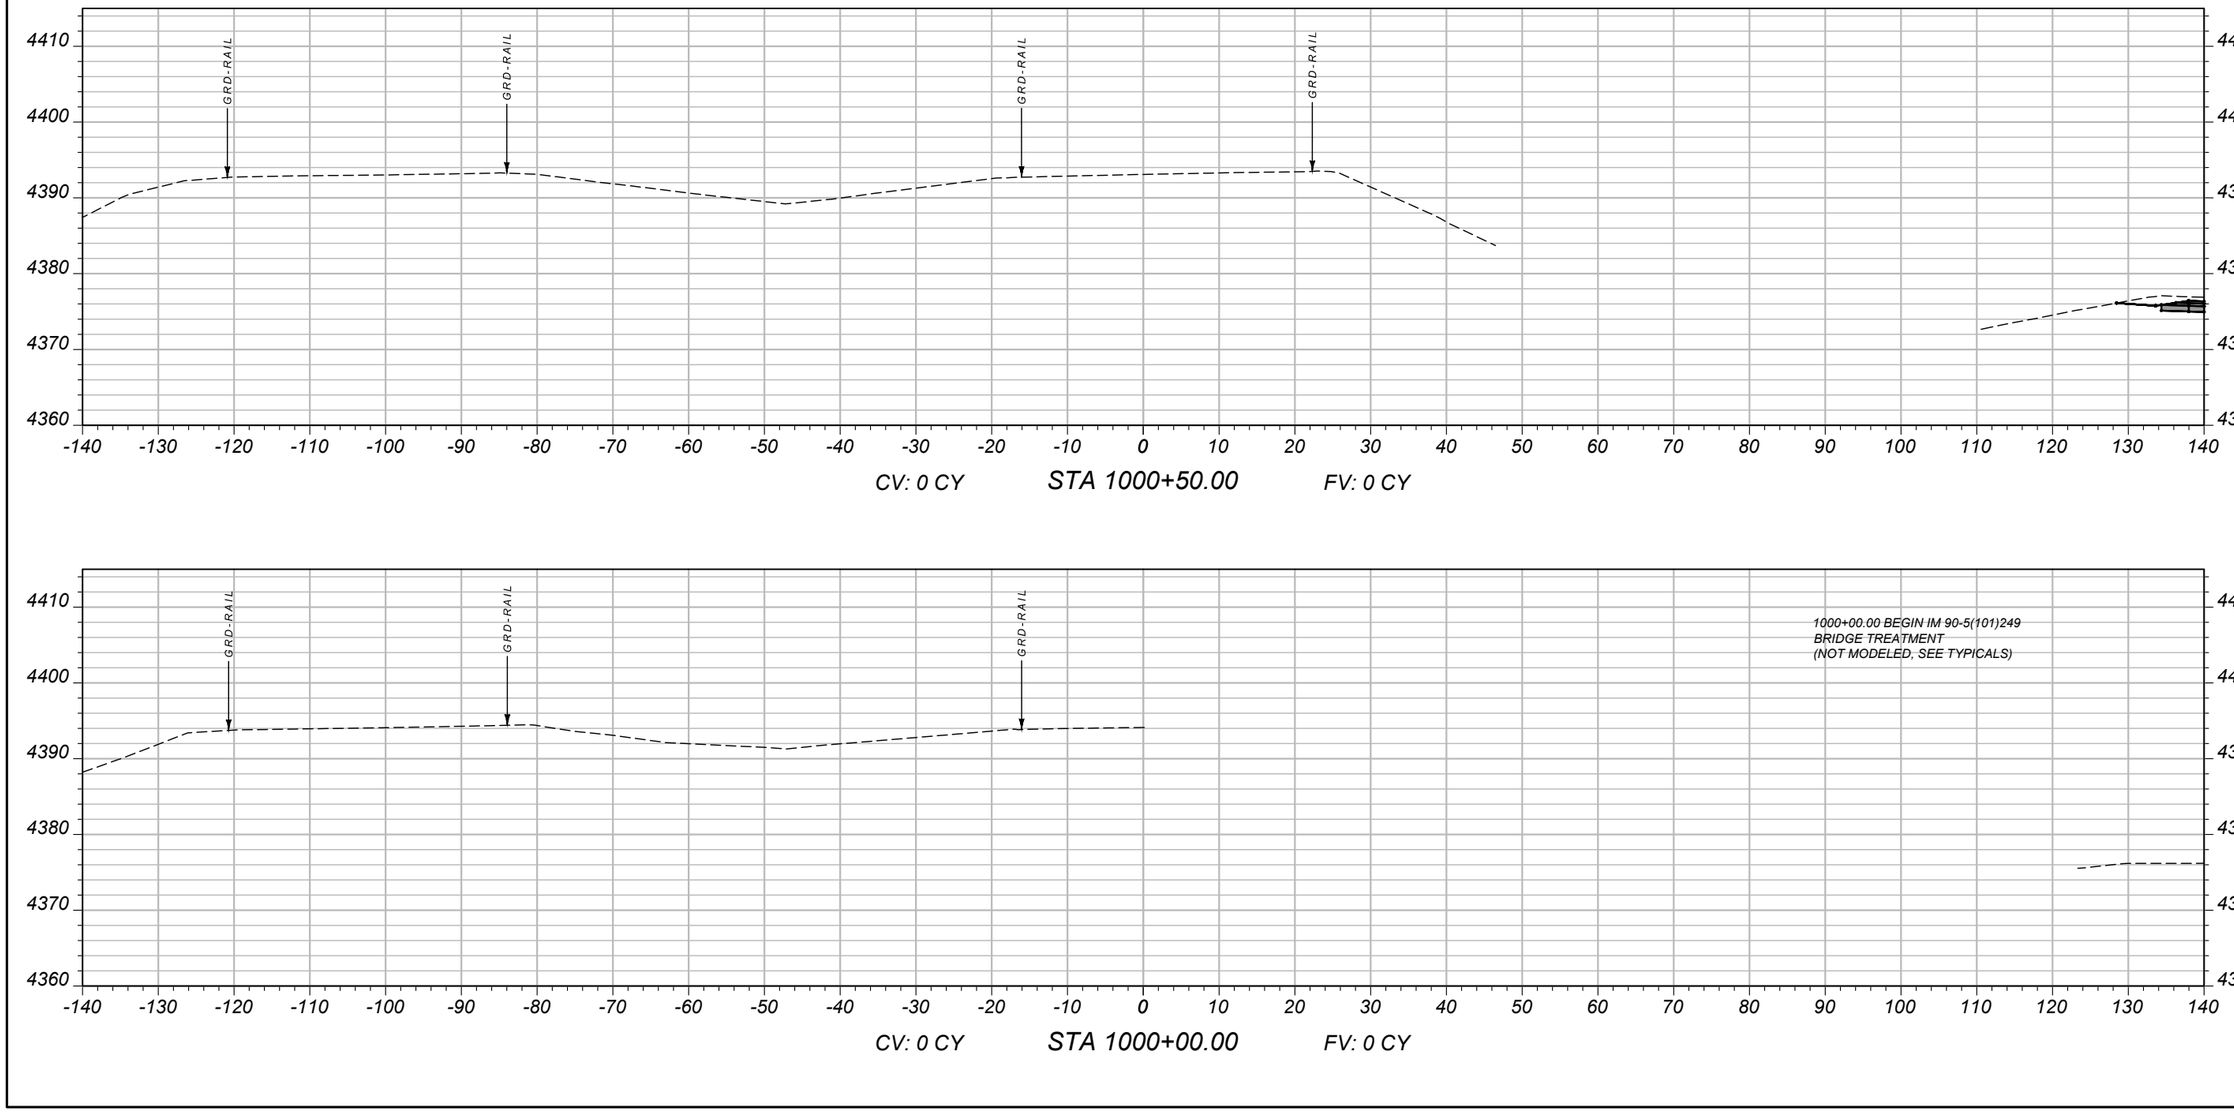

SHEET NO. 1

MAINLINE CROSS SECTIONS - EASTBOUND

PROJECT NAME	WHITEHALL - EAST
COUNTY	JEFFERSON
PROJECT ID	IM 90-5(101)249
UPN	10003001

DESIGNED BY	B. BOONE	04/2026
REVIEWED BY	J. BRAZILL	05/2026
CHECKED BY	J. SOLIDAY	05/2026


MONTANA
Department of Transportation

CROSS SECTIONS


5/18/2026 10:58 AM

10003001RDXSF012.DWG

AWARD COPY

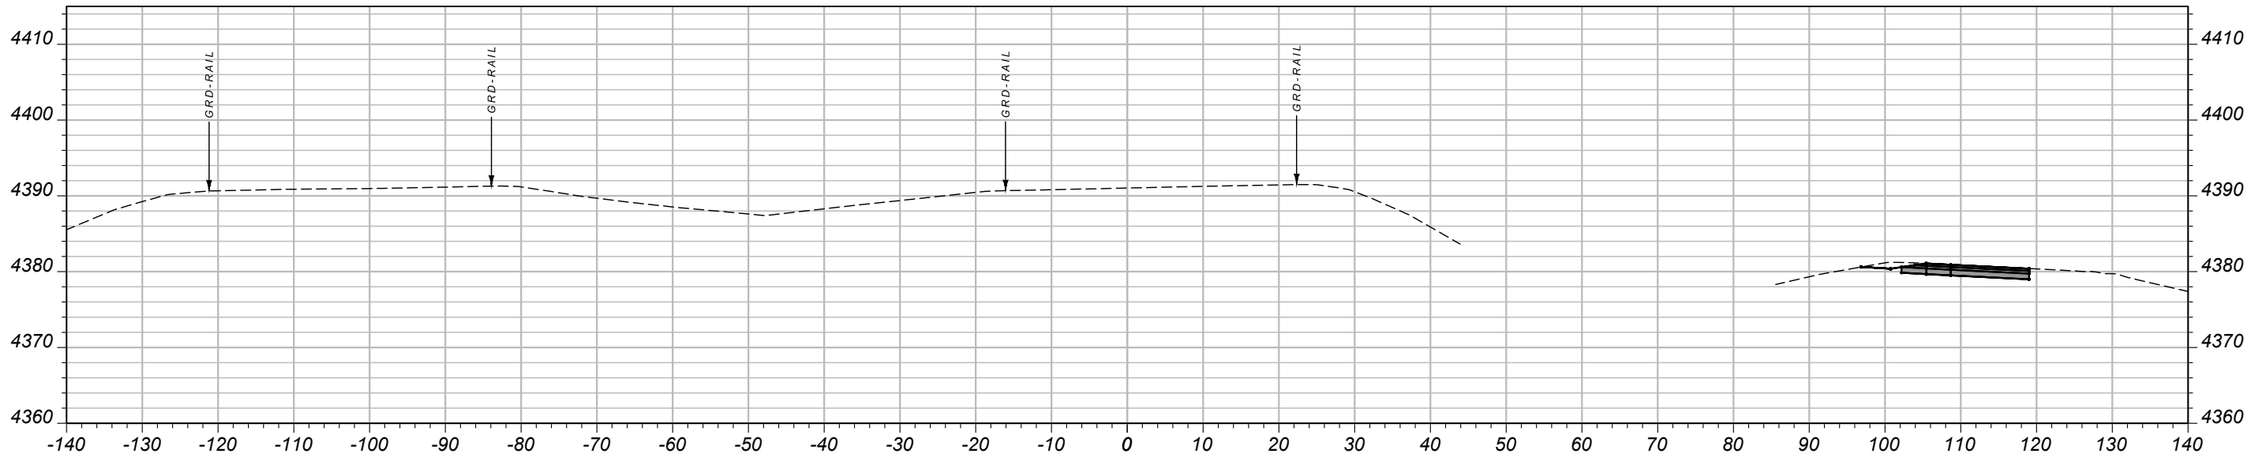

CV: 0 CY STA 1001+50.00 FV: 0 CY

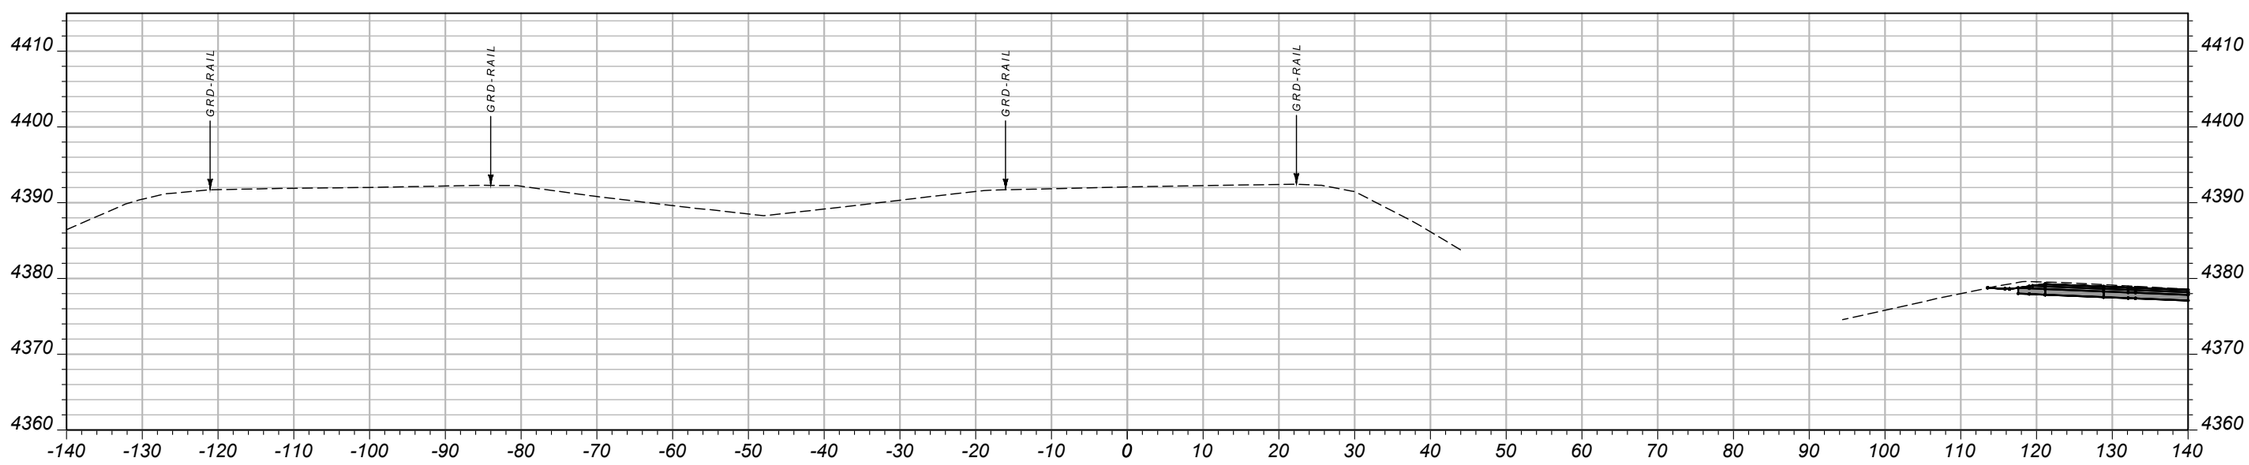

CV: 0 CY STA 1001+00.00 FV: 0 CY

SHEET NO.
2

MAINLINE CROSS SECTIONS - EASTBOUND

PROJECT NAME: WHITEHALL - EAST
COUNTY: JEFFERSON
PROJECT ID: IM 90-5(101)249
UPN: 10003001

DESIGNED BY		REVIEWED BY		CHECKED BY	
B. BOONE	04/2026	J. BRAZILL	05/2026	J. SOLIDAY	05/2026


MONTANA
Department of Transportation

CROSS SECTIONS


5/18/2026 10:58 AM

10003001RDXSF012.DWG


AWARD COPY

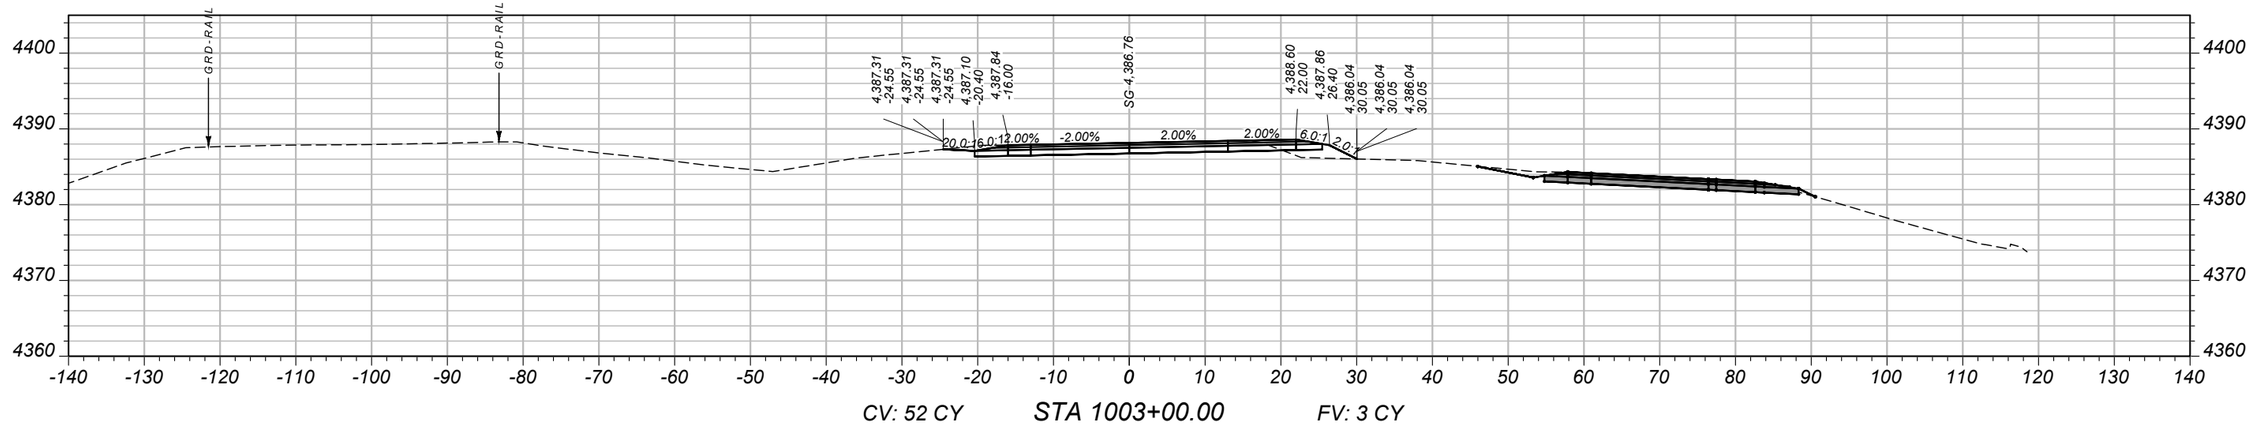

CV: 52 CY STA 1003+00.00 FV: 3 CY

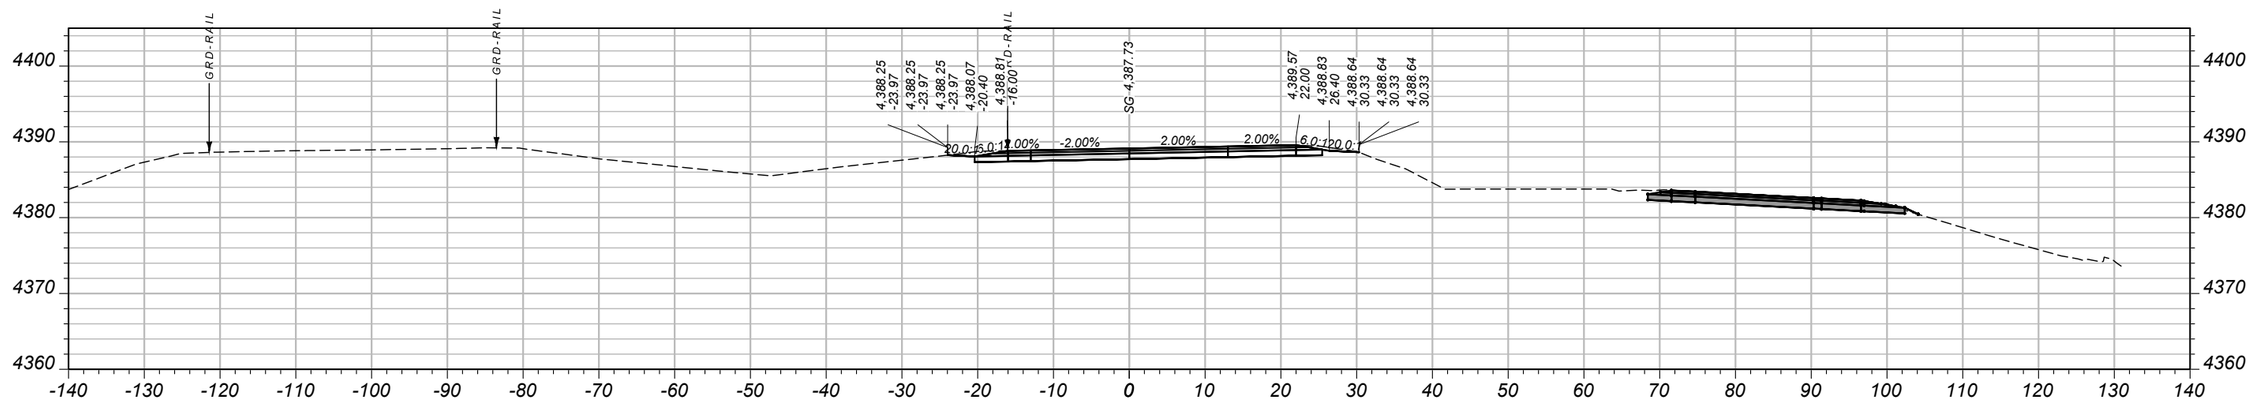

CV: 56 CY STA 1002+50.00 FV: 0 CY

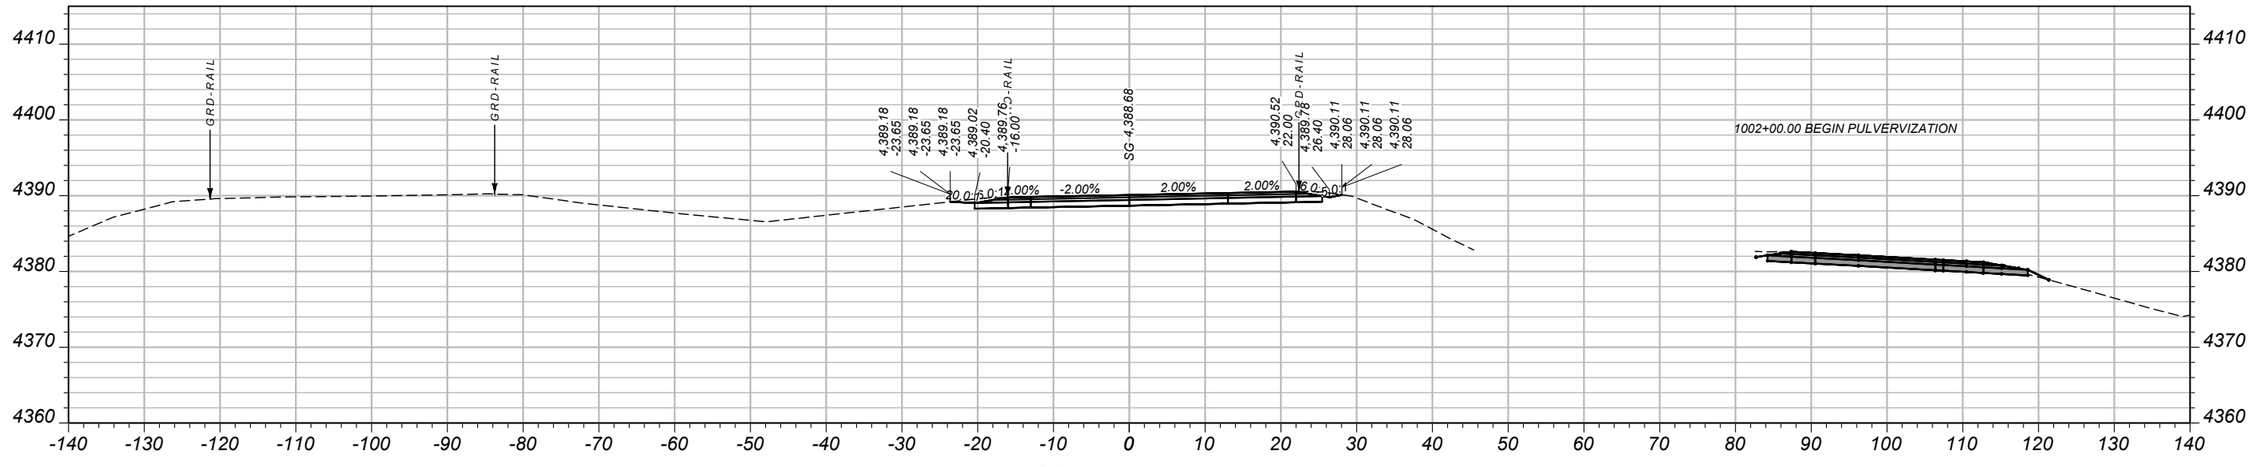

CV: 0 CY STA 1002+00.00 FV: 0 CY

SHEET NO.
3

MAINLINE CROSS SECTIONS - EASTBOUND

PROJECT NAME WHITEHALL - EAST
COUNTY JEFFERSON
PROJECT ID IM 90-5(101)249
UPN 10003001


DESIGNED BY	04/2026	CHECKED BY	05/2026
B. BOONE		J. SOLIDAY	10003001RDXSF012.DWG
REVIEWED BY	05/2026		
J. BRAZILL			

MONTANA
Department of Transportation


CROSS SECTIONS

5/18/2026 10:58 AM


AWARD COPY

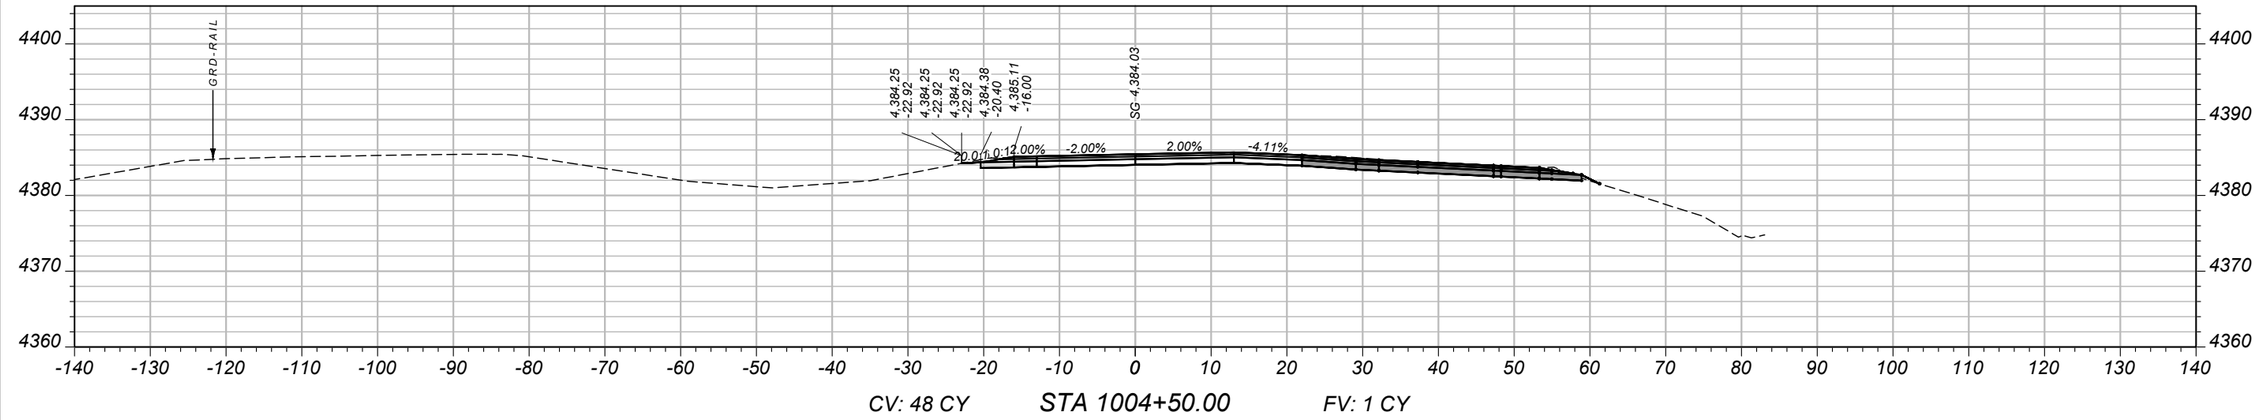

CV: 48 CY STA 1004+50.00 FV: 1 CY

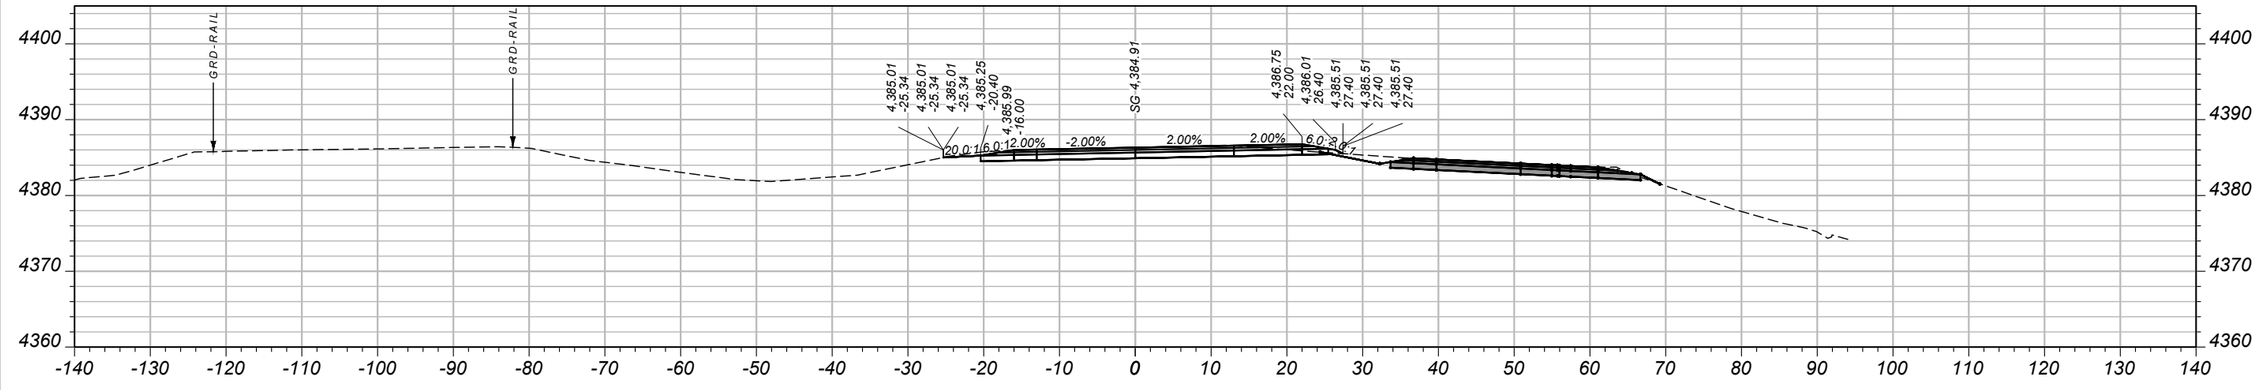

CV: 42 CY STA 1004+00.00 FV: 7 CY

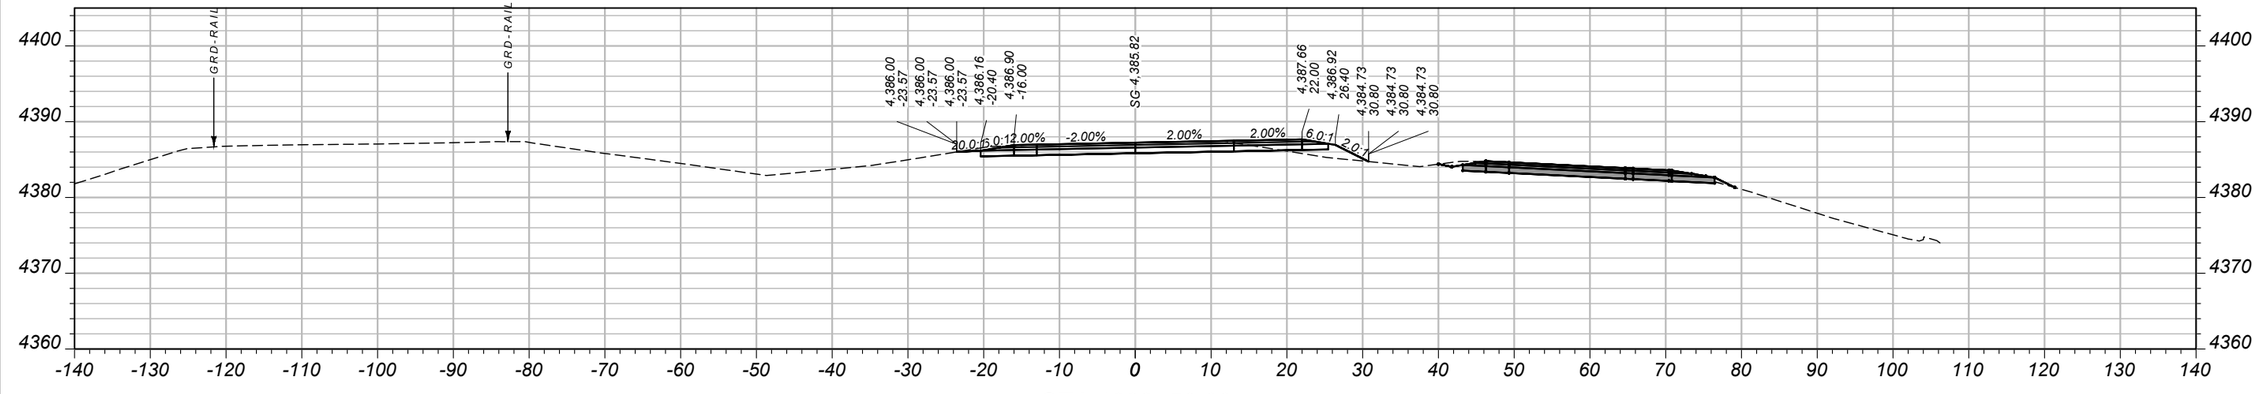

CV: 42 CY STA 1003+50.00 FV: 17 CY

SHEET NO.
4

MAINLINE CROSS SECTIONS - EASTBOUND

PROJECT NAME: WHITEHALL - EAST
COUNTY: JEFFERSON
PROJECT ID: IM 90-5(101)249
UPN: 10003001

DESIGNED BY	B. BOONE	04/2026	
REVIEWED BY	J. BRAZILL	05/2026	
CHECKED BY	J. SOLIDAY	05/2026	


10003001RDXSF012.DWG

MONTANA
Department of Transportation


CROSS SECTIONS

5/18/2026 10:58 AM


AWARD COPY

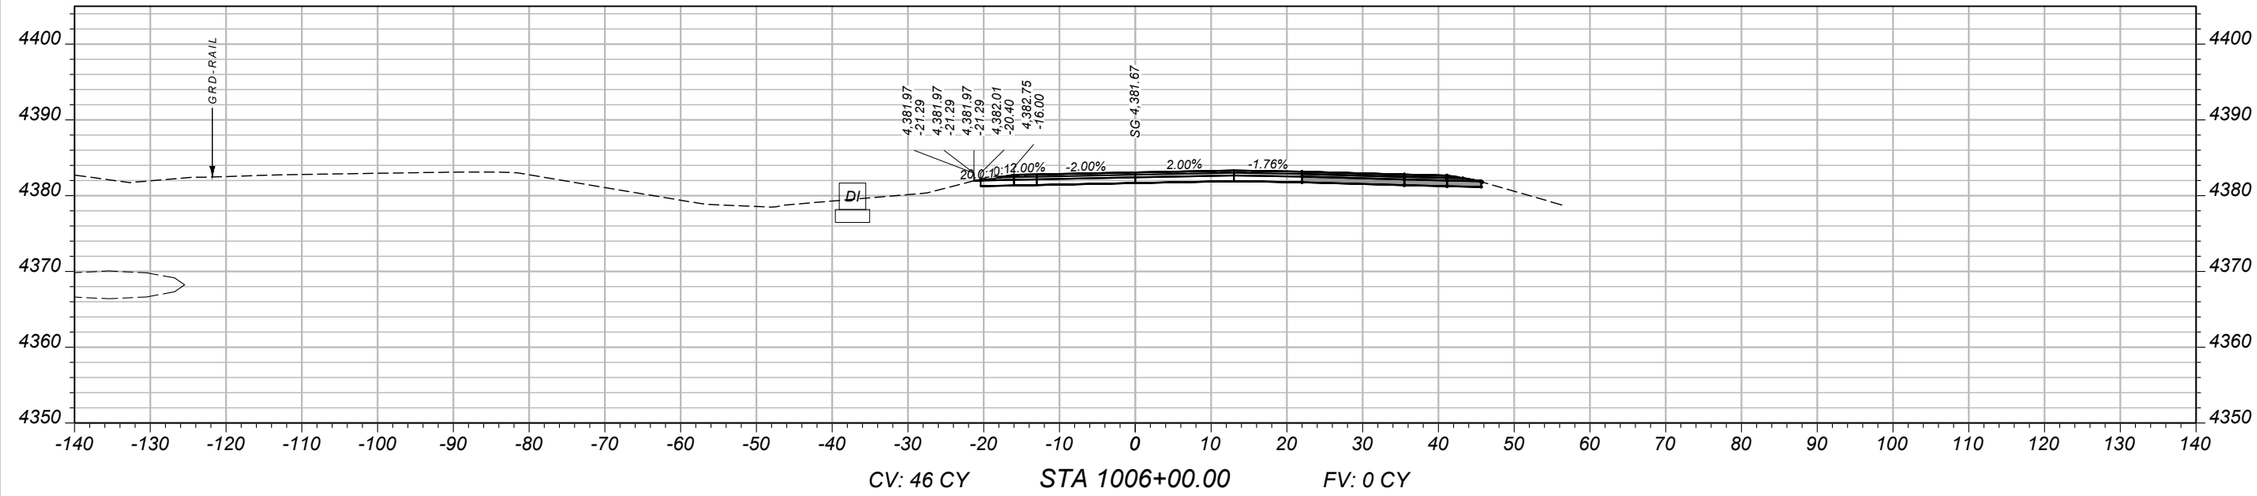

CV: 46 CY STA 1006+00.00 FV: 0 CY

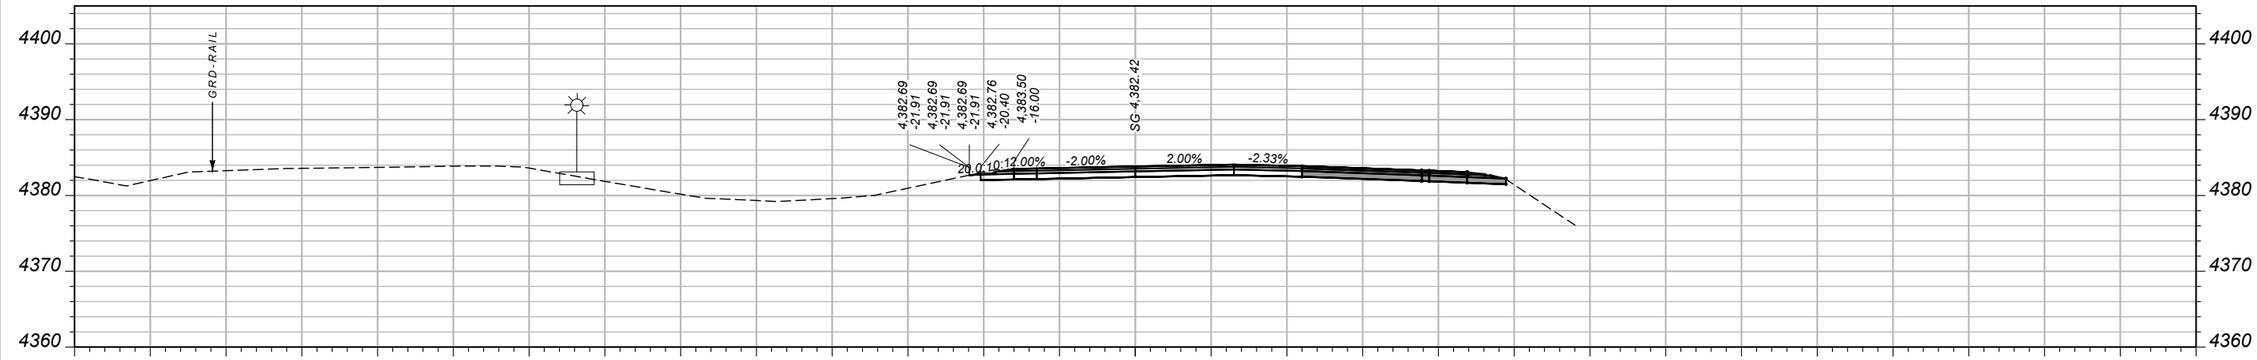

CV: 46 CY STA 1005+50.00 FV: 0 CY

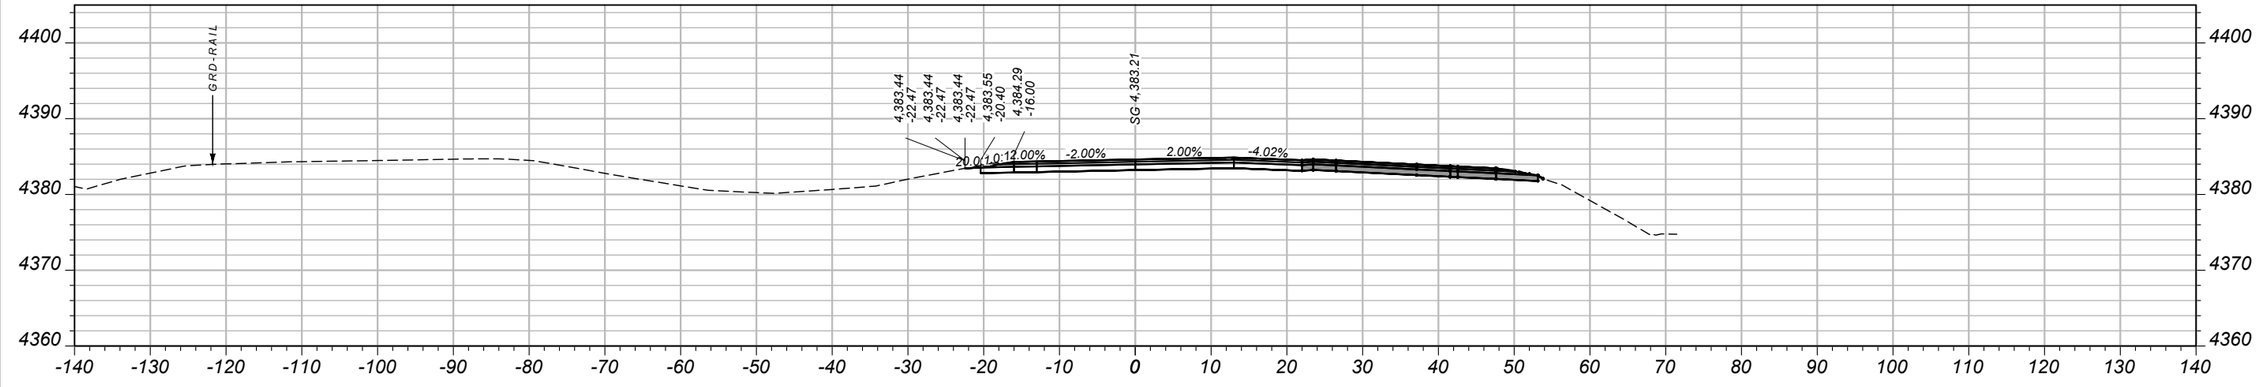

CV: 48 CY STA 1005+00.00 FV: 0 CY

SHEET NO.
5

MAINLINE CROSS SECTIONS - EASTBOUND

PROJECT NAME: WHITEHALL - EAST
COUNTY: JEFFERSON
PROJECT ID: IM 90-5(101)249
UPN: 10003001

DESIGNED BY	B. BOONE	04/2026
REVIEWED BY	J. BRAZILL	05/2026
CHECKED BY	J. SOLIDAY	05/2026


10003001RDXSF012.DWG

MONTANA
Department of Transportation


CROSS SECTIONS

5/18/2026 10:58 AM


AWARD COPY

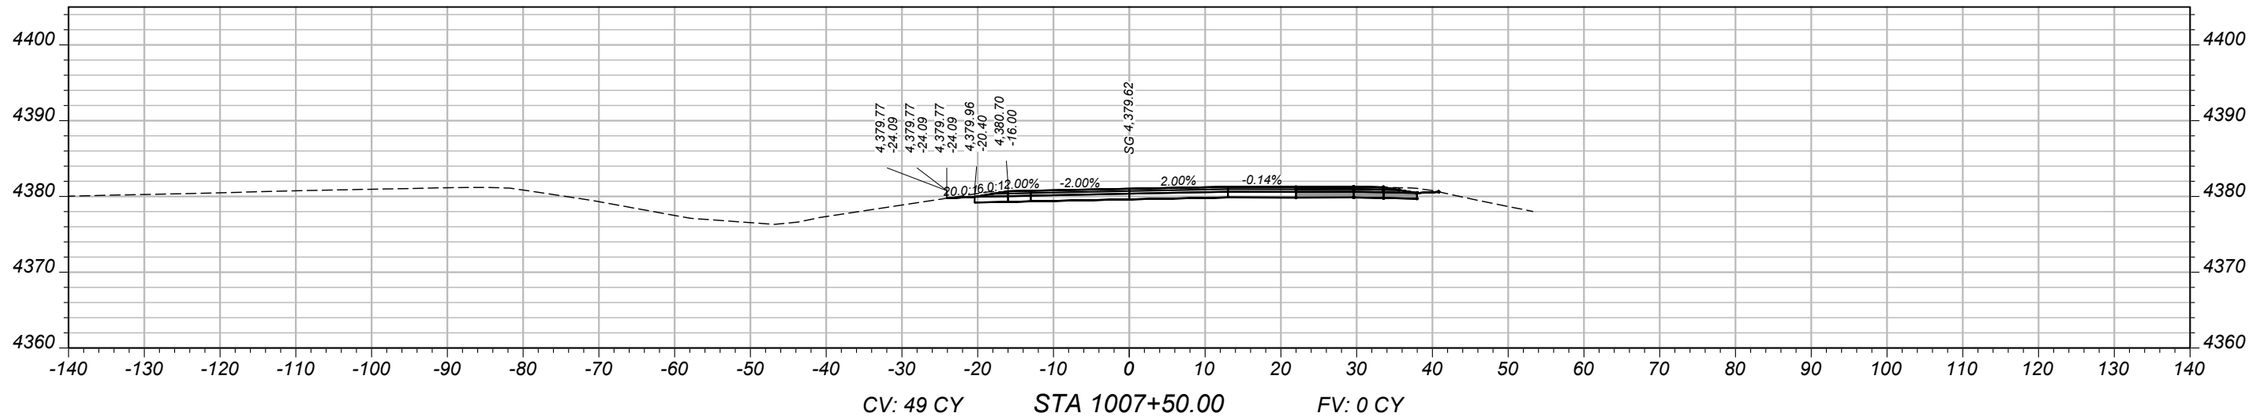

CV: 49 CY STA 1007+50.00 FV: 0 CY

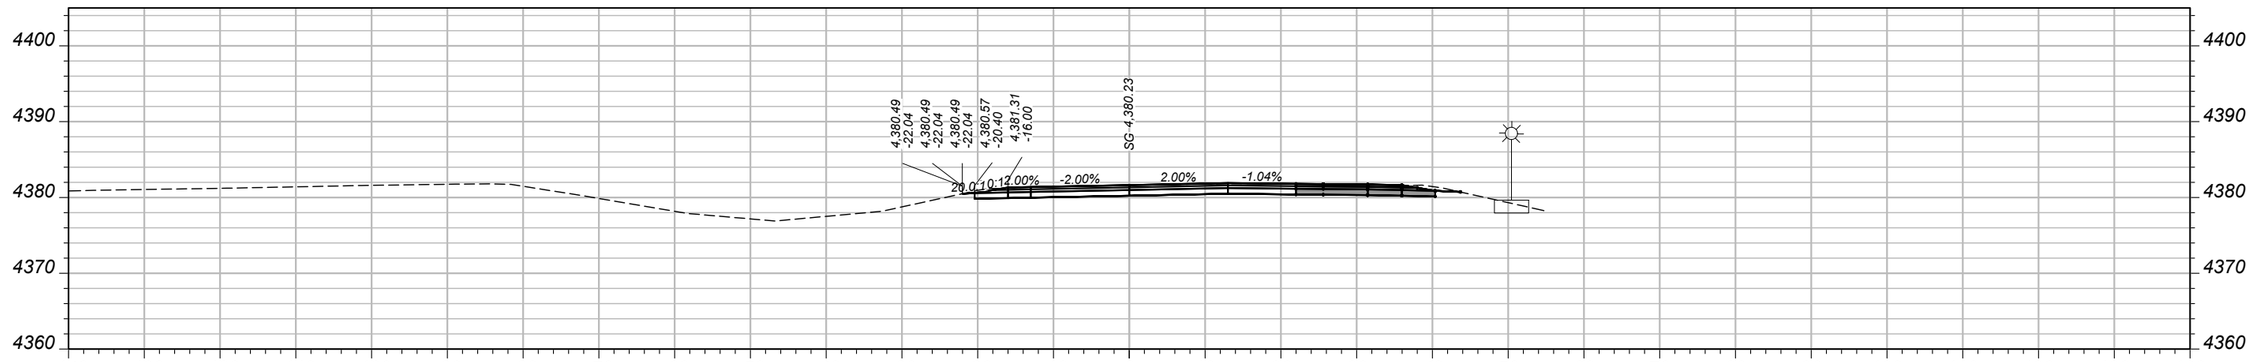

CV: 48 CY STA 1007+00.00 FV: 0 CY

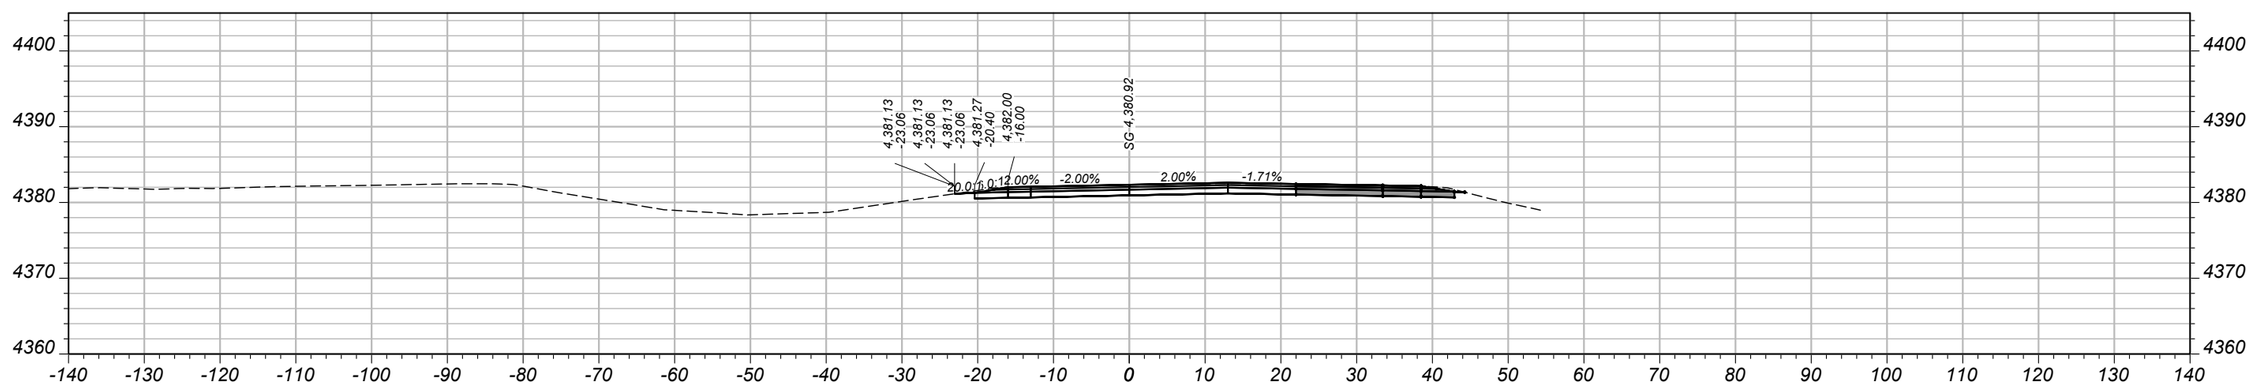

CV: 47 CY STA 1006+50.00 FV: 0 CY

SHEET NO.
6

MAINLINE CROSS SECTIONS - EASTBOUND

PROJECT NAME: WHITEHALL - EAST
COUNTY: JEFFERSON
PROJECT ID: IM 90-5(101)249
UPN: 10003001

DESIGNED BY	04/2026	REVIEWED BY	05/2026
B. BOONE		J. BRAZILL	
CHECKED BY	05/2026		
J. SOLIDAY			


10003001RDXSF012.DWG

MONTANA
Department of Transportation


CROSS SECTIONS

5/18/2026 10:58 AM


AWARD COPY

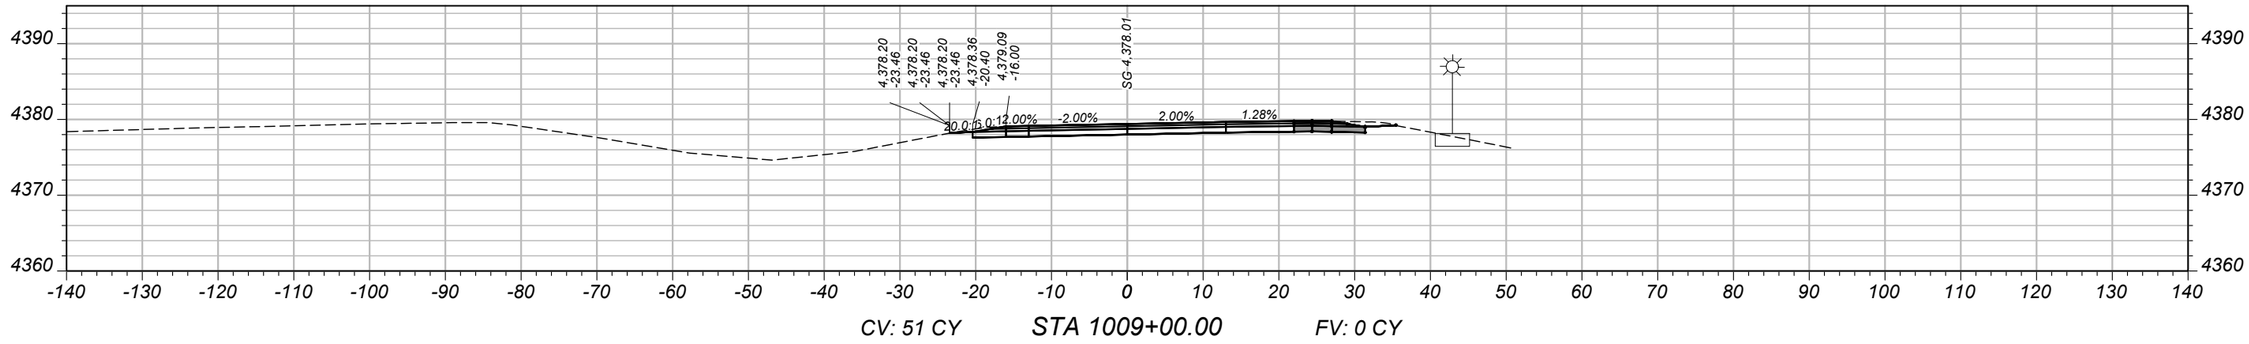

CV: 51 CY STA 1009+00.00 FV: 0 CY

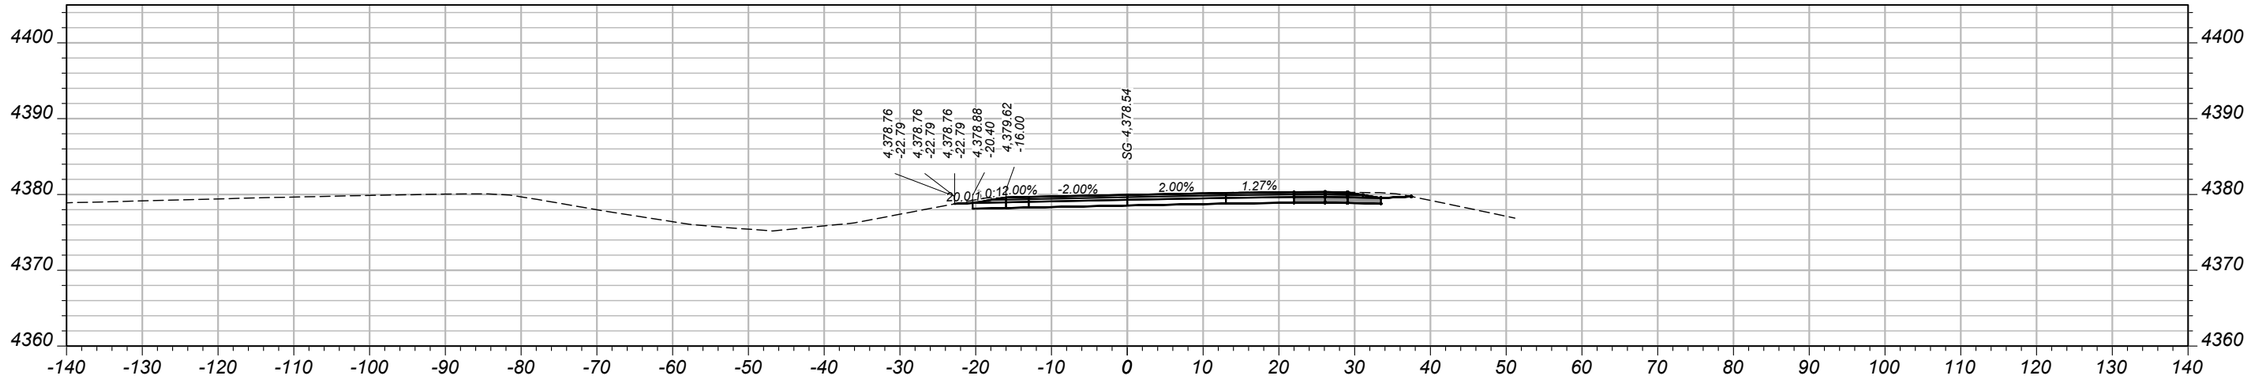

CV: 50 CY STA 1008+50.00 FV: 0 CY

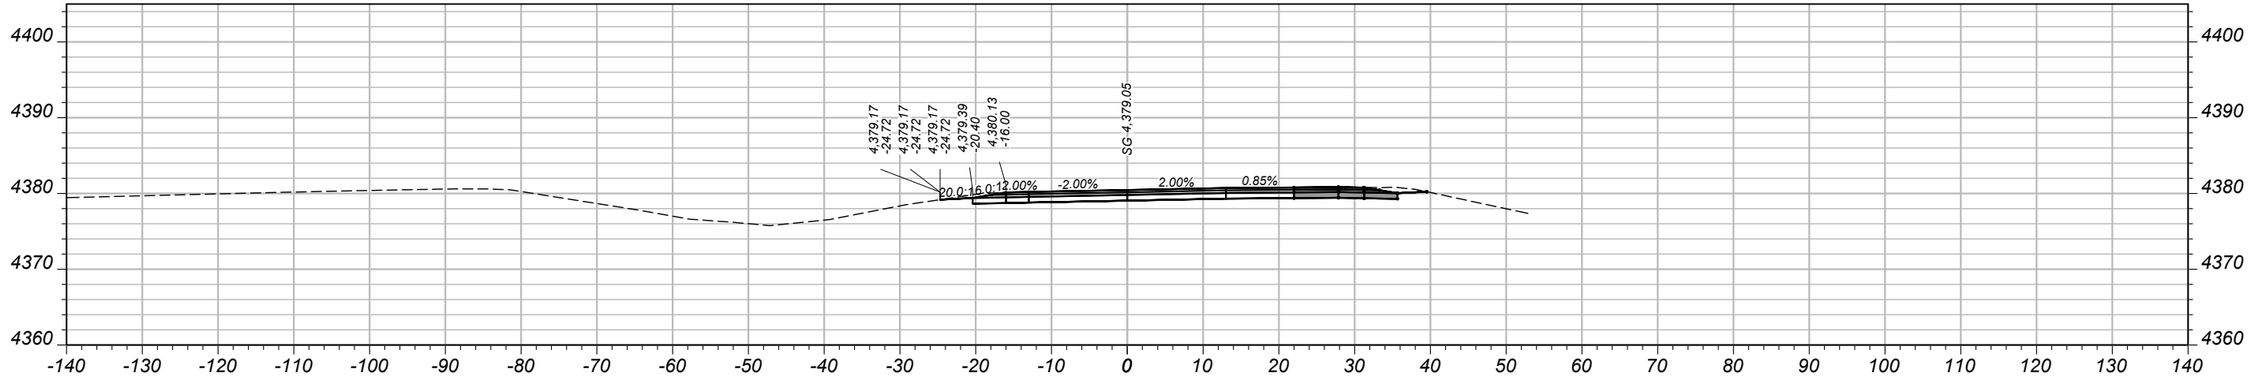

CV: 49 CY STA 1008+00.00 FV: 0 CY

SHEET NO.
7

MAINLINE CROSS SECTIONS - EASTBOUND

PROJECT NAME: WHITEHALL - EAST
COUNTY: JEFFERSON
PROJECT ID: IM 90-5(101)249
UPN: 10003001

DESIGNED BY	B. BOONE	04/2026
REVIEWED BY	J. BRAZILL	05/2026
CHECKED BY	J. SOLIDAY	05/2026


10003001RDXSF012.DWG

MONTANA
Department of Transportation


CROSS SECTIONS

5/18/2026 10:58 AM


AWARD COPY

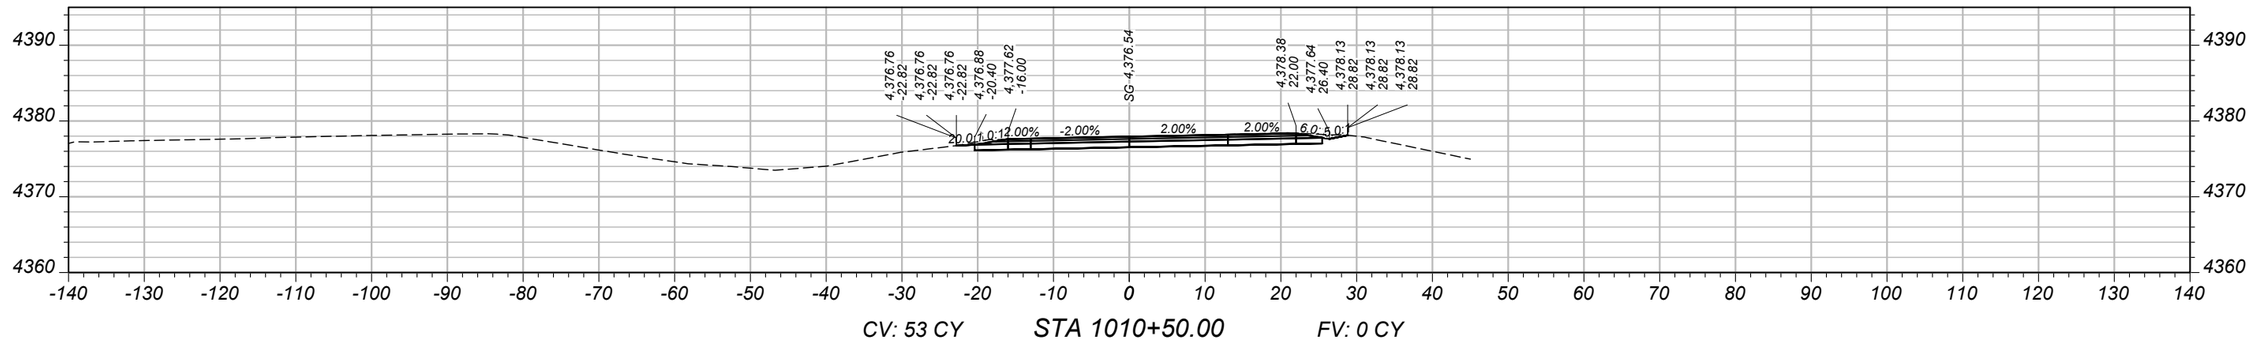

CV: 53 CY STA 1010+50.00 FV: 0 CY

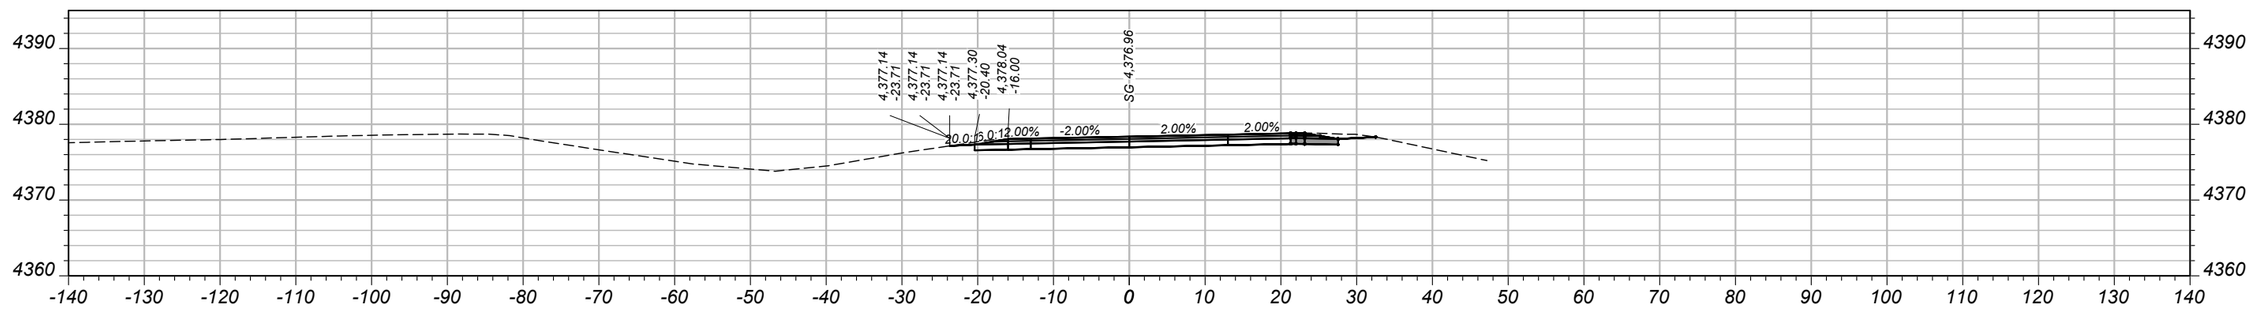

CV: 52 CY STA 1010+00.00 FV: 0 CY

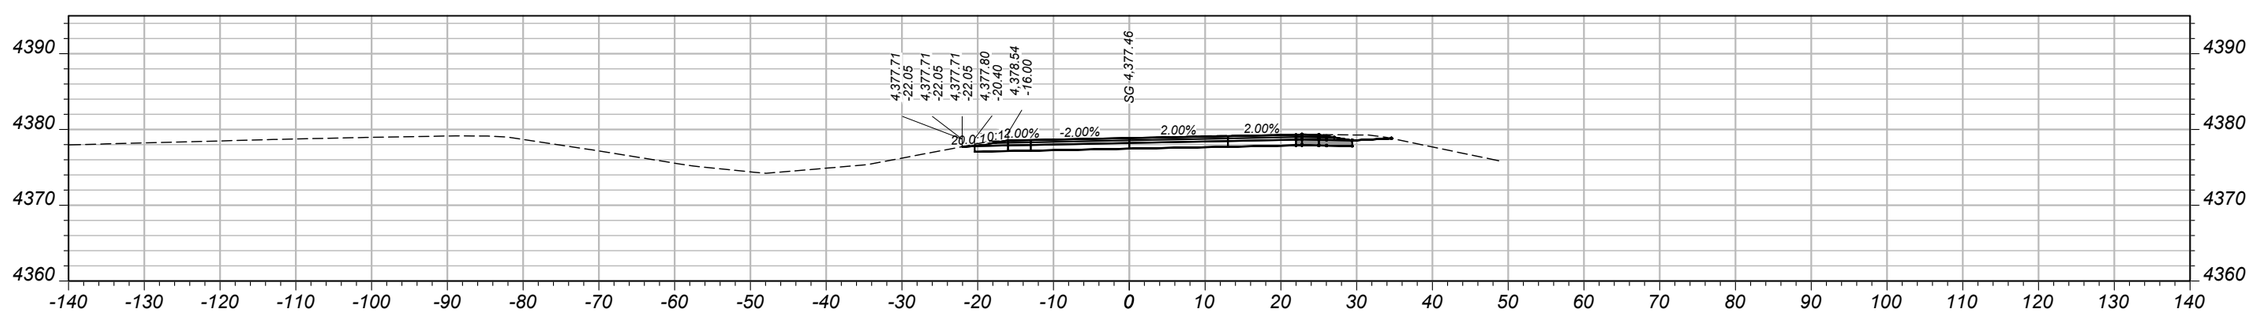

CV: 52 CY STA 1009+50.00 FV: 0 CY

SHEET NO.
8

MAINLINE CROSS SECTIONS - EASTBOUND

PROJECT NAME: WHITEHALL - EAST
COUNTY: JEFFERSON
PROJECT ID: IM 90-5(101)249
UPN: 10003001

DESIGNED BY	B. BOONE	04/2026
REVIEWED BY	J. BRAZILL	05/2026
CHECKED BY	J. SOLIDAY	05/2026


MONTANA
Department of Transportation

CROSS SECTIONS


10003001RDXSF012.DWG

5/18/2026 10:59 AM


AWARD COPY

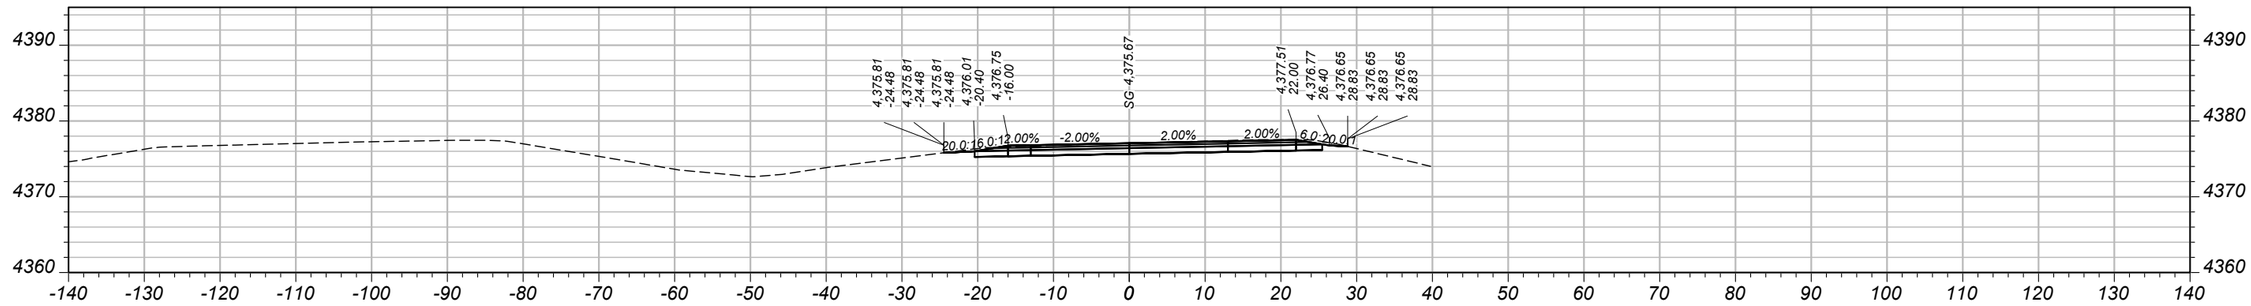

CV: 54 CY STA 1012+00.00 FV: 0 CY

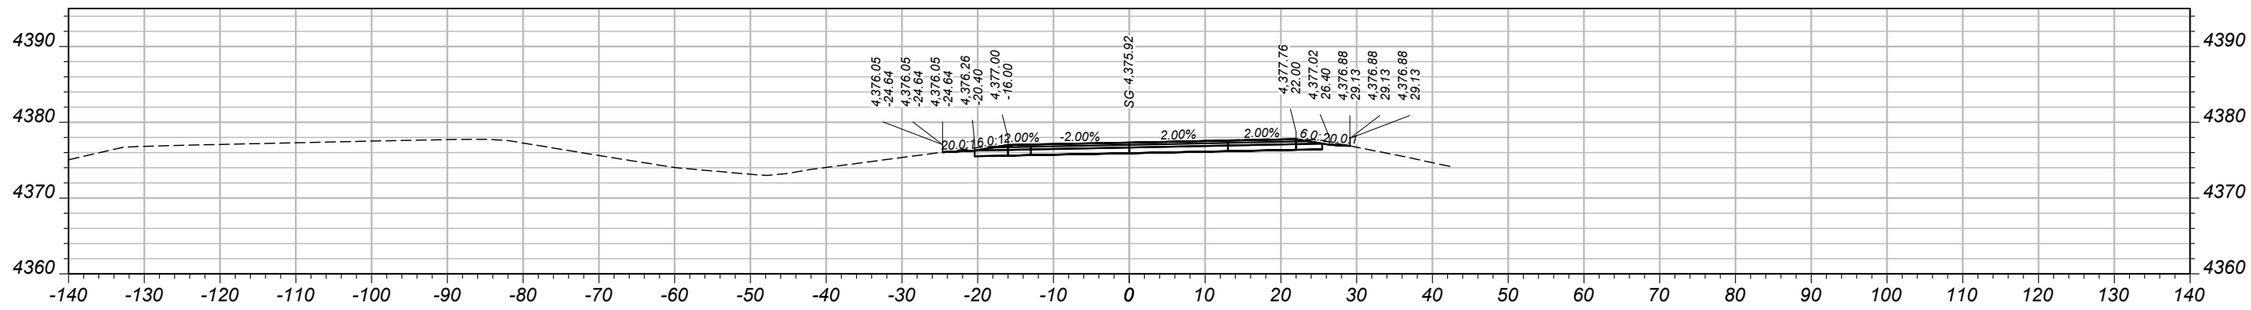

CV: 53 CY STA 1011+50.00 FV: 0 CY

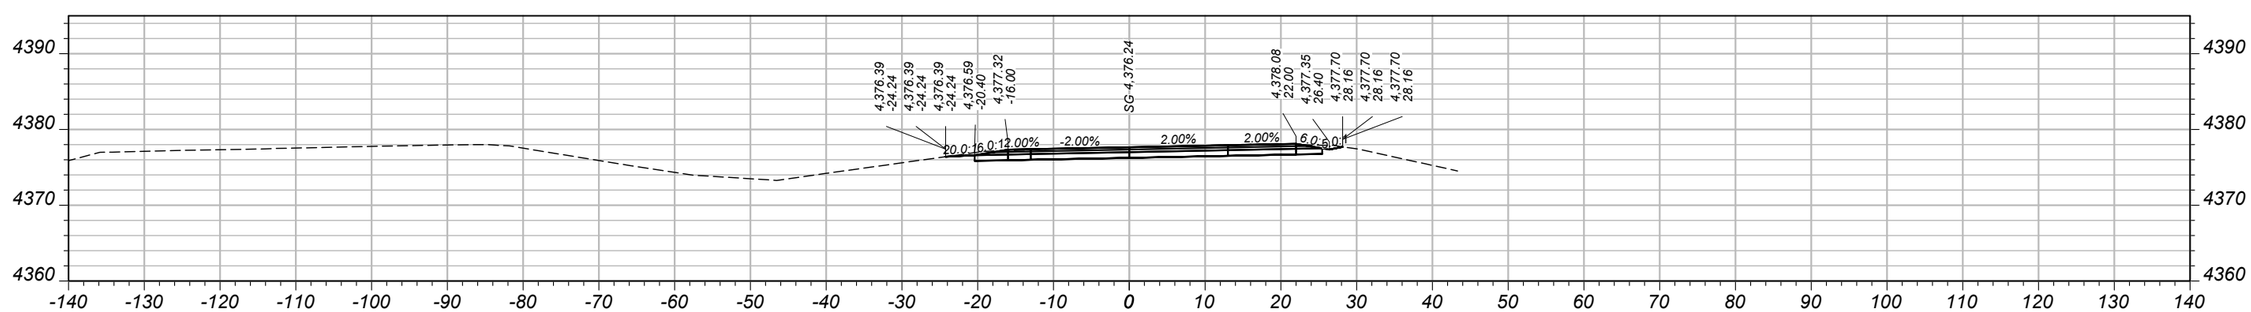

CV: 54 CY STA 1011+00.00 FV: 0 CY

SHEET NO.
9

MAINLINE CROSS SECTIONS - EASTBOUND

PROJECT NAME	WHITEHALL - EAST
COUNTY	JEFFERSON
PROJECT ID	IM 90-5(101)249
UPN	10003001

DESIGNED BY	B. BOONE	04/2026
REVIEWED BY	J. BRAZILL	05/2026
CHECKED BY	J. SOLIDAY	05/2026


MONTANA
Department of Transportation

CROSS SECTIONS


10003001RDXSF012.DWG

5/18/2026 10:59 AM


AWARD COPY

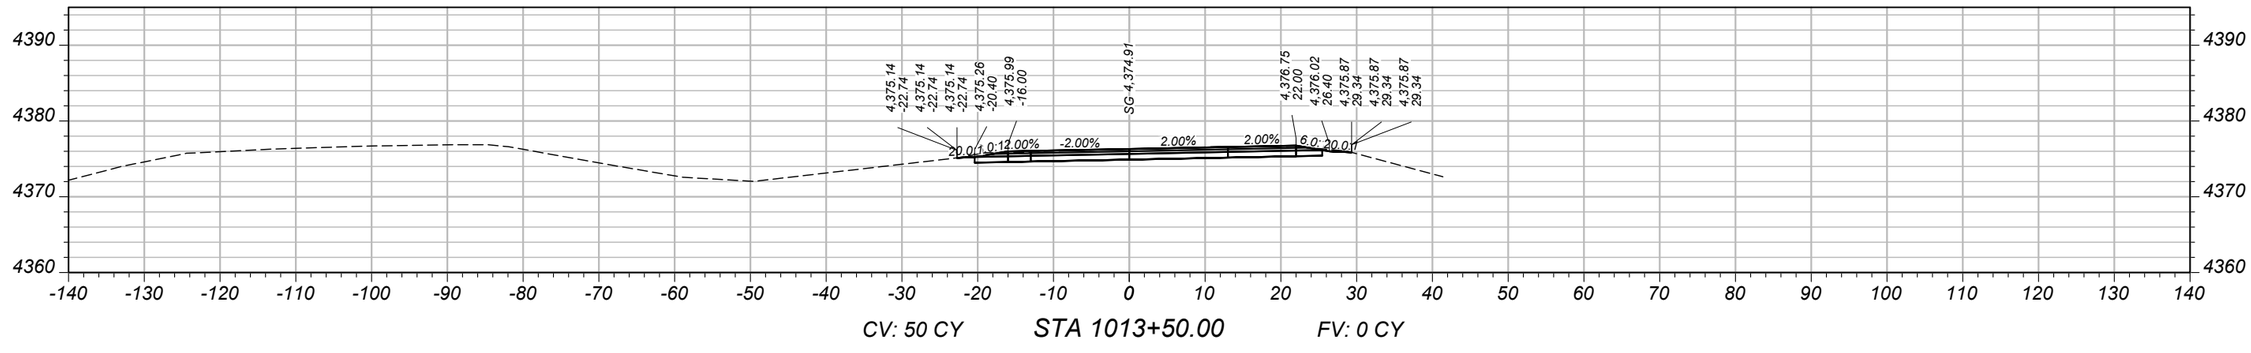

CV: 50 CY STA 1013+50.00 FV: 0 CY

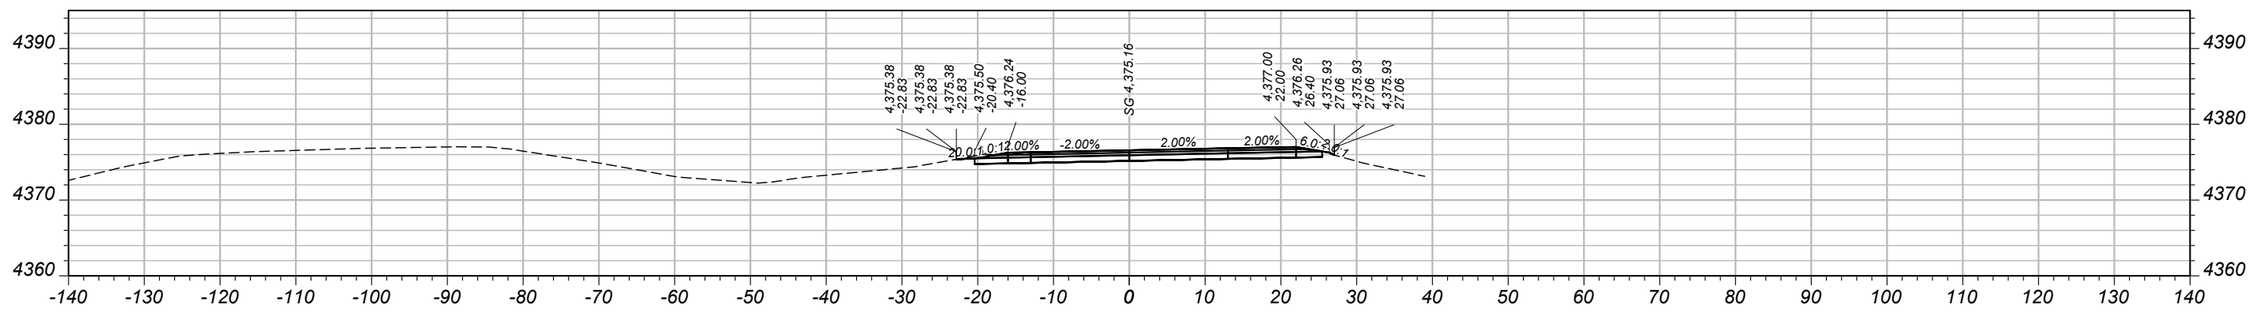

CV: 51 CY STA 1013+00.00 FV: 0 CY

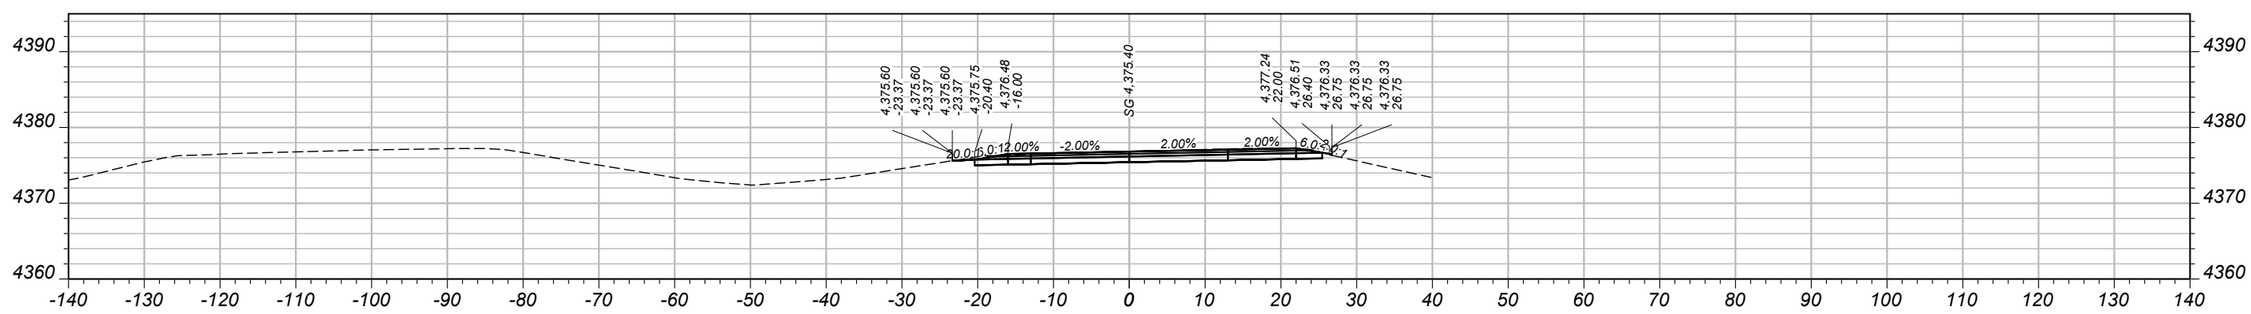

CV: 52 CY STA 1012+50.00 FV: 0 CY

SHEET NO.
10

MAINLINE CROSS SECTIONS - EASTBOUND

PROJECT NAME: WHITEHALL - EAST
COUNTY: JEFFERSON
PROJECT ID: IM 90-5(101)249
UPN: 10003001

DESIGNED BY: B. BOONE 04/2026
REVIEWED BY: J. BRAZILL 05/2026
CHECKED BY: J. SOLIDAY 05/2026


MONTANA Department of Transportation

CROSS SECTIONS


5/18/2026 10:59 AM

10003001RDXSF012.DWG


AWARD COPY

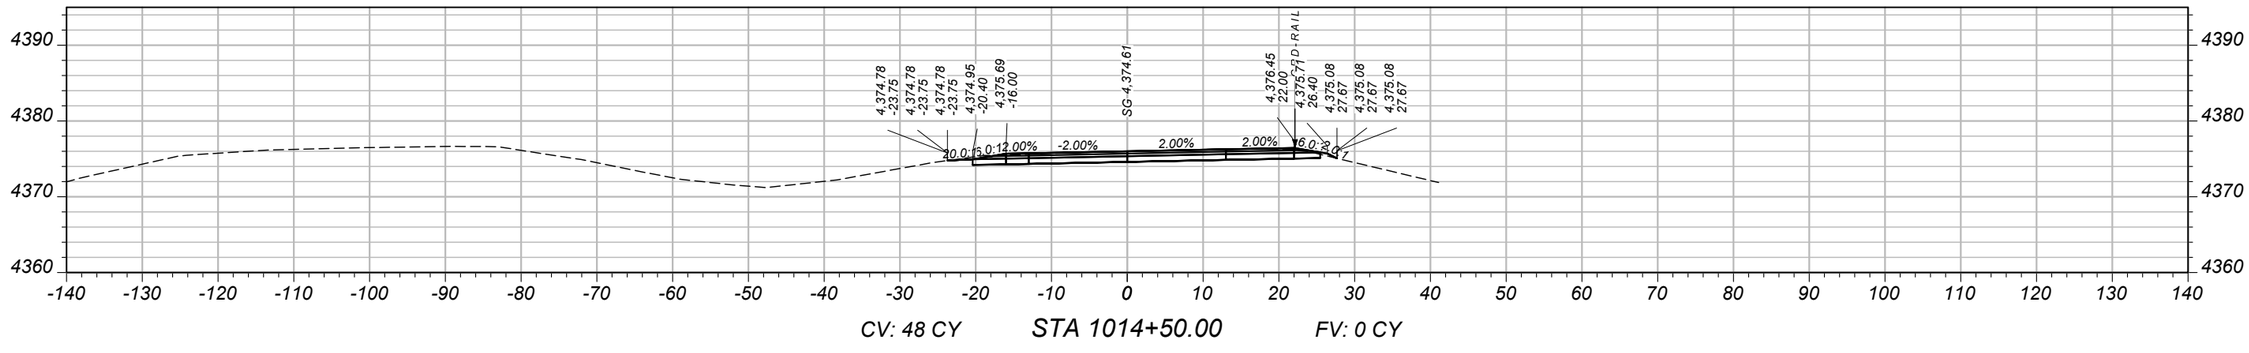

CV: 48 CY STA 1014+50.00 FV: 0 CY

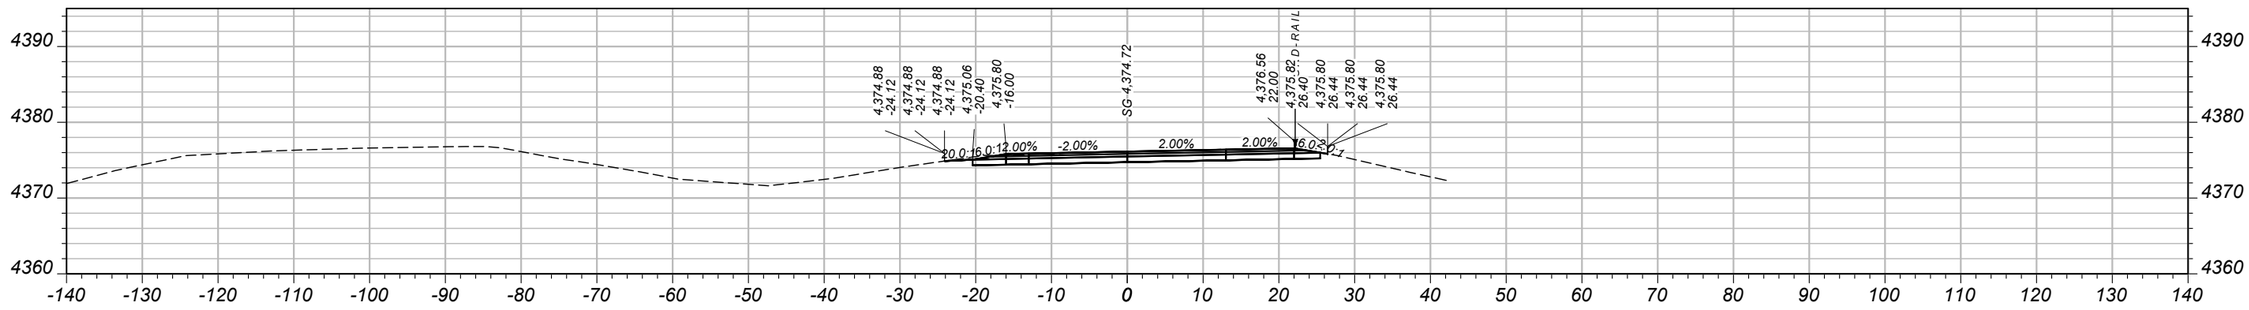

CV: 2 CY STA 1014+00.00 FV: 0 CY

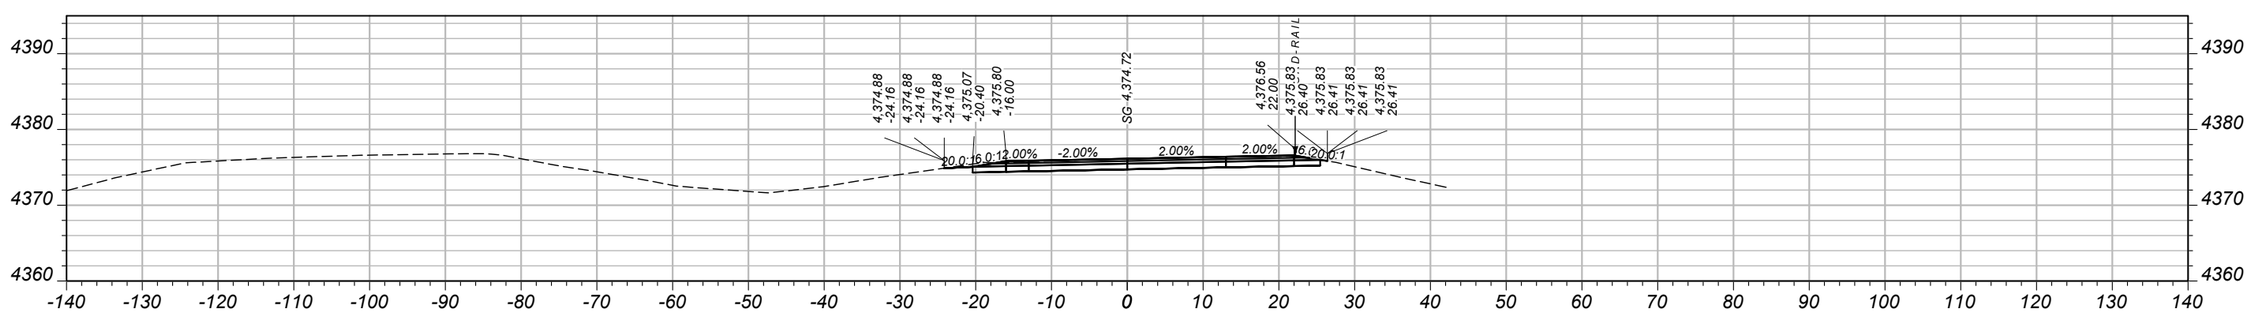

CV: 48 CY STA 1013+98.08 FV: 0 CY

SHEET NO.
11

MAINLINE CROSS SECTIONS - EASTBOUND

PROJECT NAME: WHITEHALL - EAST
COUNTY: JEFFERSON
PROJECT ID: IM 90-5(101)249
UPN: 10003001

DESIGNED BY	B. BOONE	04/2026
REVIEWED BY	J. BRAZILL	05/2026
CHECKED BY	J. SOLIDAY	05/2026


MONTANA
Department of Transportation

CROSS SECTIONS


10003001RDXSF012.DWG

5/18/2026 10:59 AM


AWARD COPY

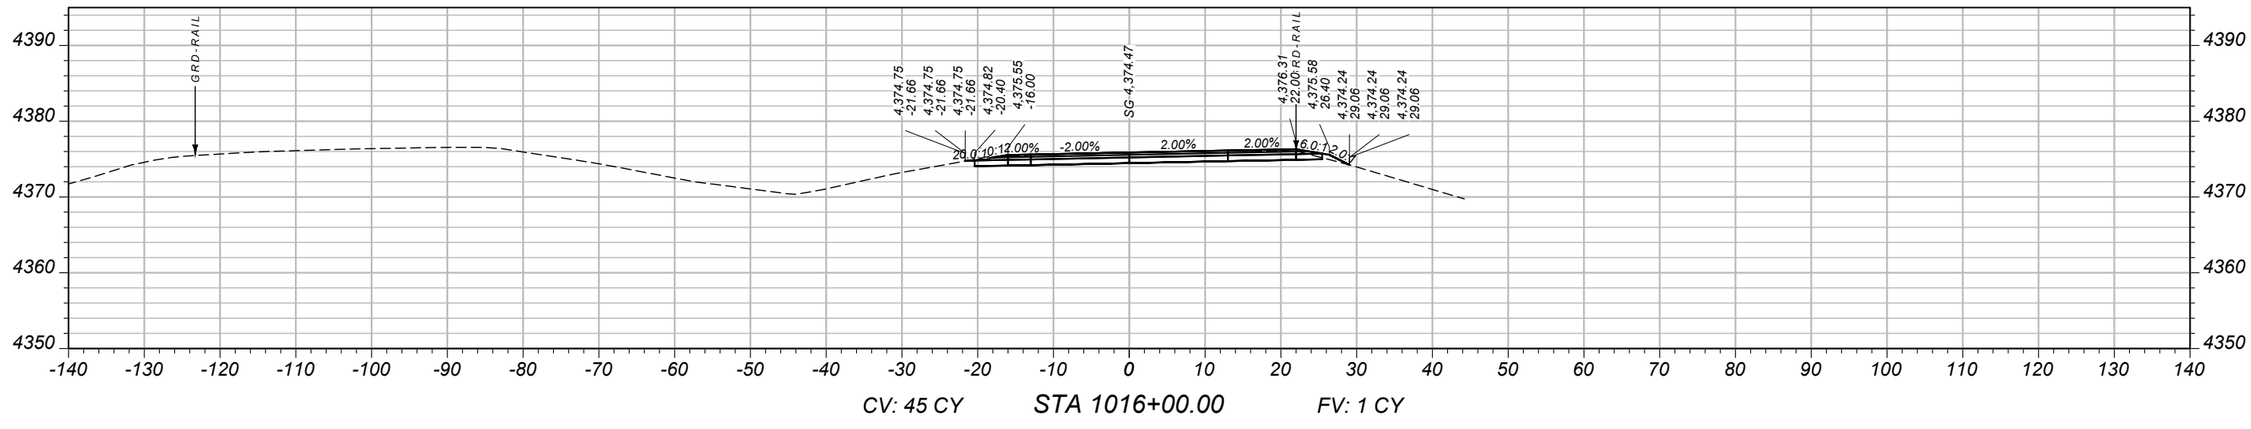

CV: 45 CY STA 1016+00.00 FV: 1 CY

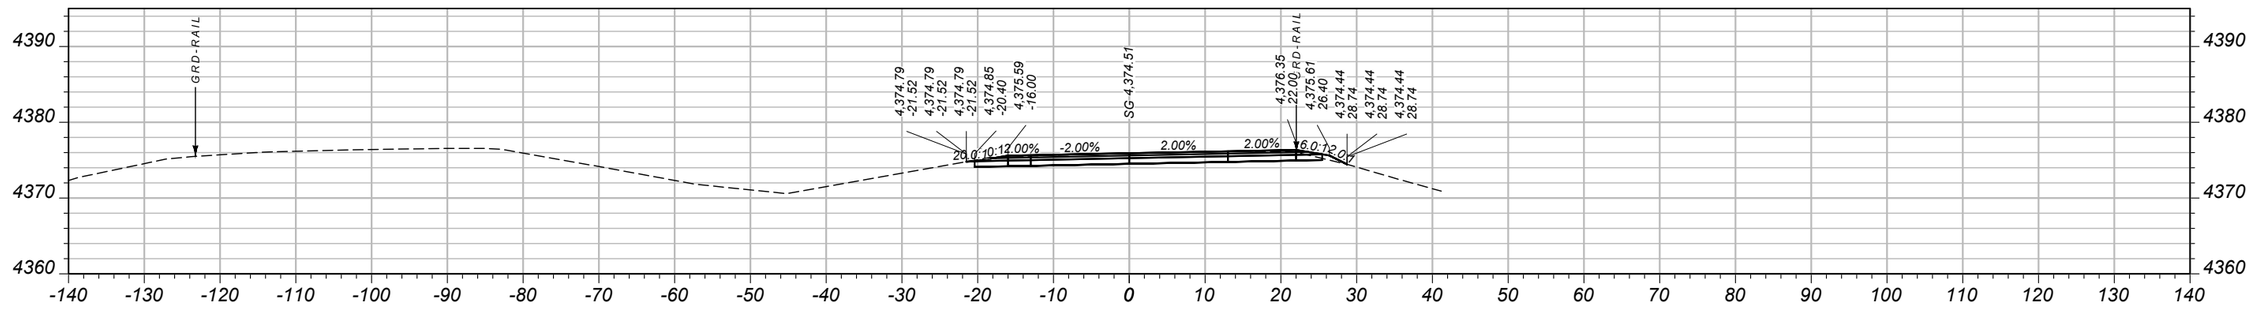

CV: 46 CY STA 1015+50.00 FV: 1 CY

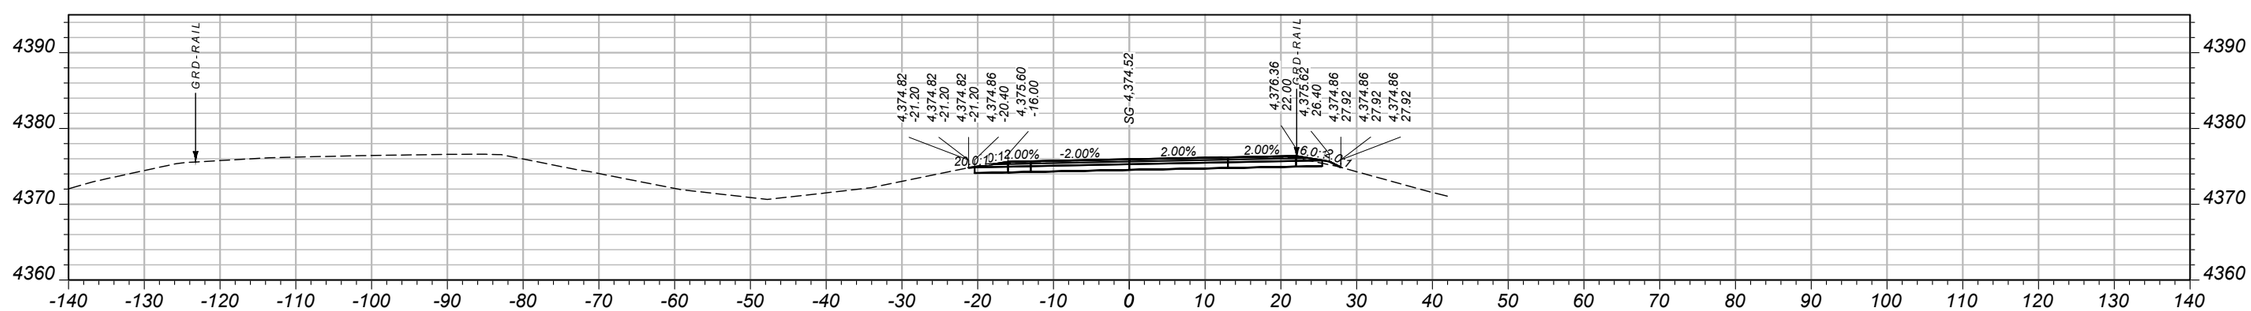

CV: 47 CY STA 1015+00.00 FV: 1 CY

SHEET NO. 12

MAINLINE CROSS SECTIONS - EASTBOUND

PROJECT NAME: WHITEHALL - EAST
COUNTY: JEFFERSON
PROJECT ID: IM 90-5(101)249
UPN: 10003001

DESIGNED BY	B. BOONE	04/2026
REVIEWED BY	J. BRAZILL	05/2026
CHECKED BY	J. SOLIDAY	05/2026


MONTANA Department of Transportation

CROSS SECTIONS


10003001RDXSF012.DWG

5/18/2026 10:59 AM


AWARD COPY

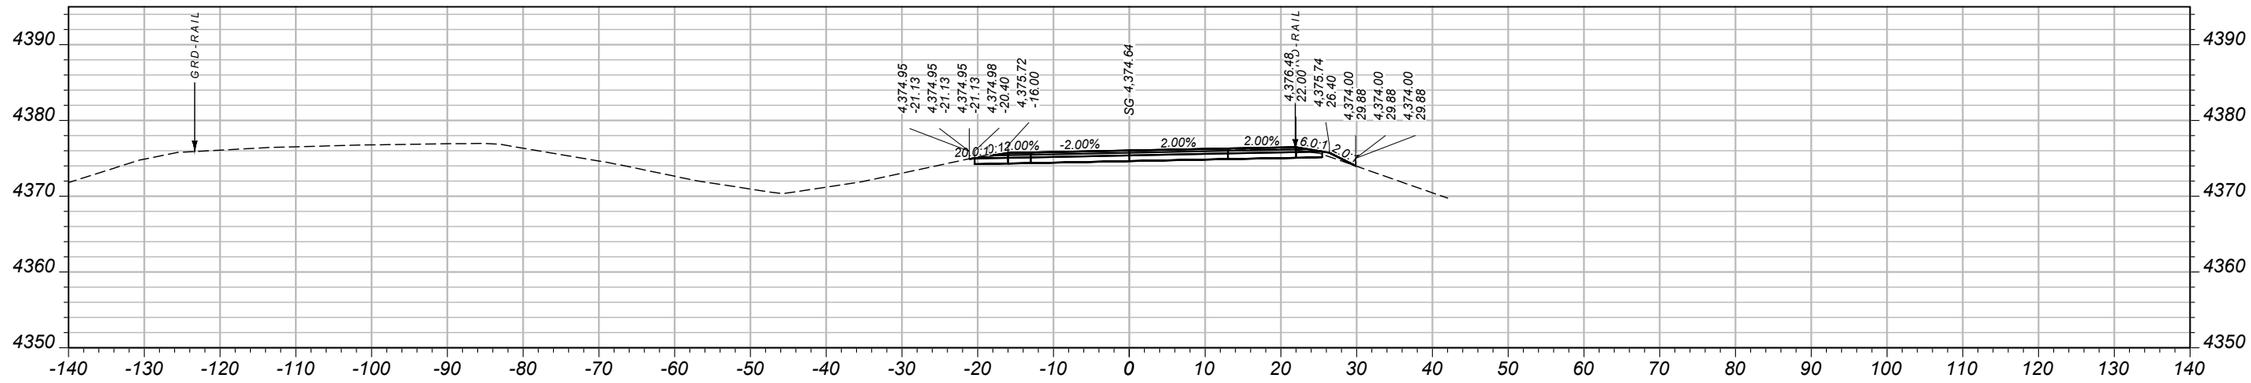

CV: 44 CY STA 1017+50.00 FV: 0 CY

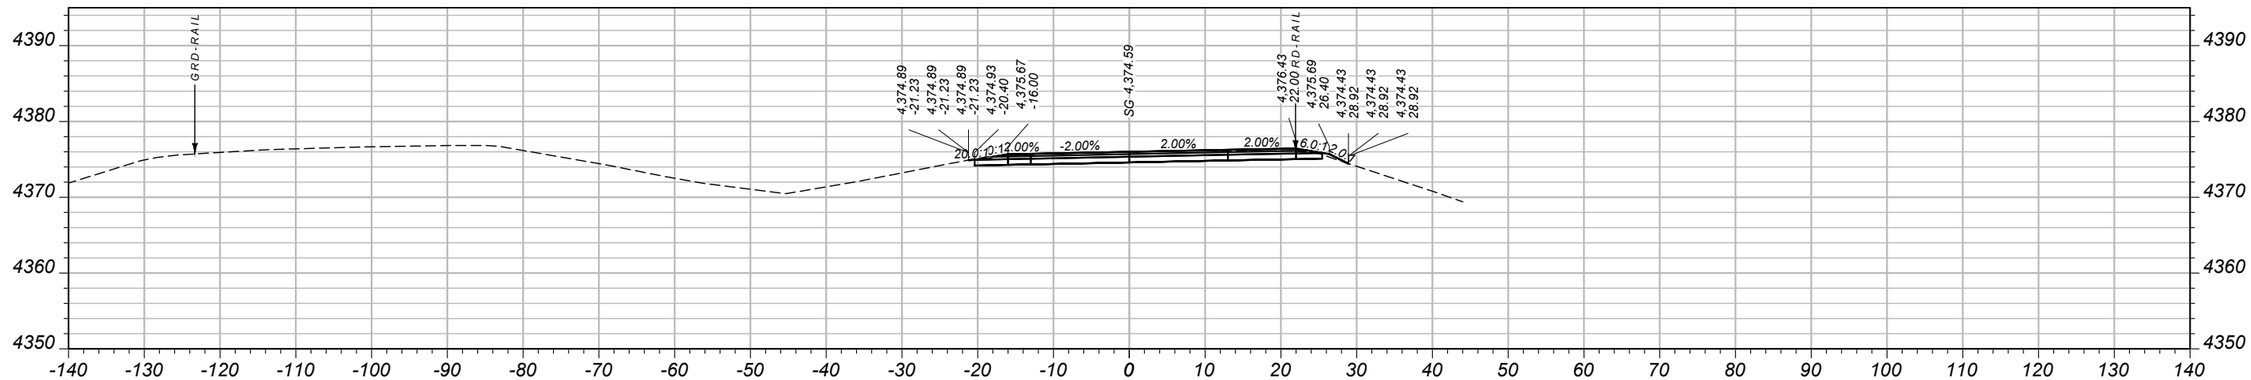

CV: 44 CY STA 1017+00.00 FV: 1 CY

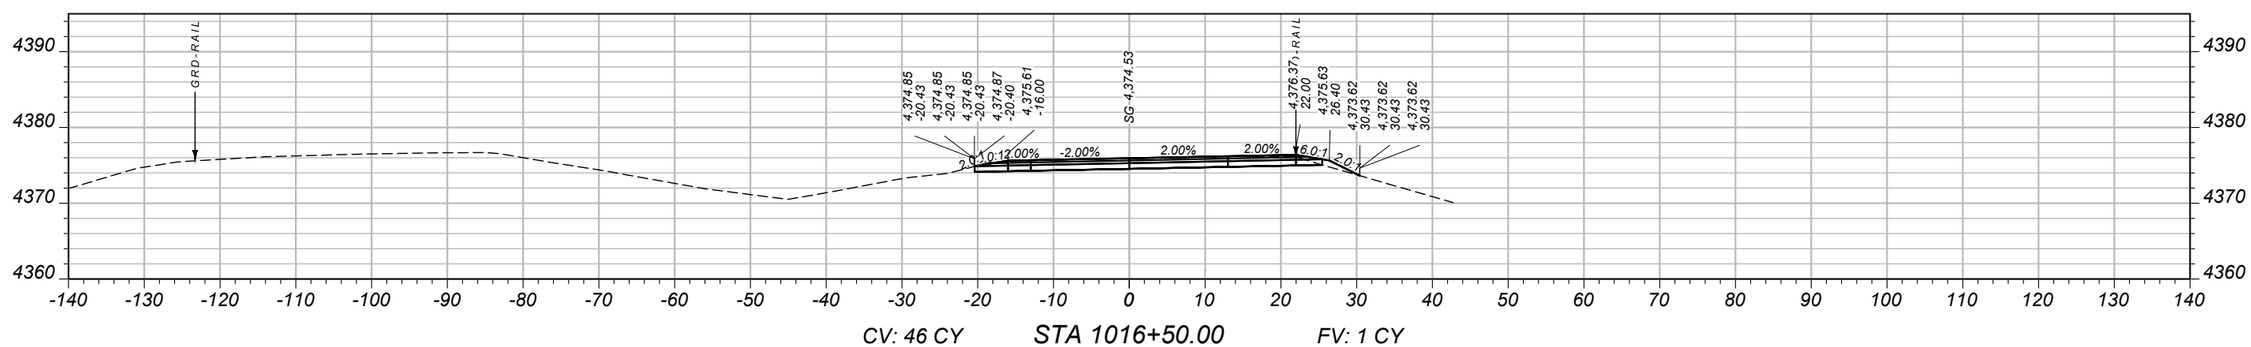

CV: 46 CY STA 1016+50.00 FV: 1 CY

SHEET NO.
13

MAINLINE CROSS SECTIONS - EASTBOUND

PROJECT NAME WHITEHALL - EAST
COUNTY JEFFERSON
PROJECT ID IM 90-5(101)249
UPN 10003001

DESIGNED BY	B. BOONE	04/2026	
REVIEWED BY	J. BRAZILL	05/2026	
CHECKED BY	J. SOLIDAY	05/2026	


MONTANA Department of Transportation

CROSS SECTIONS


10003001RDXSF012.DWG

5/18/2026 10:59 AM


AWARD COPY

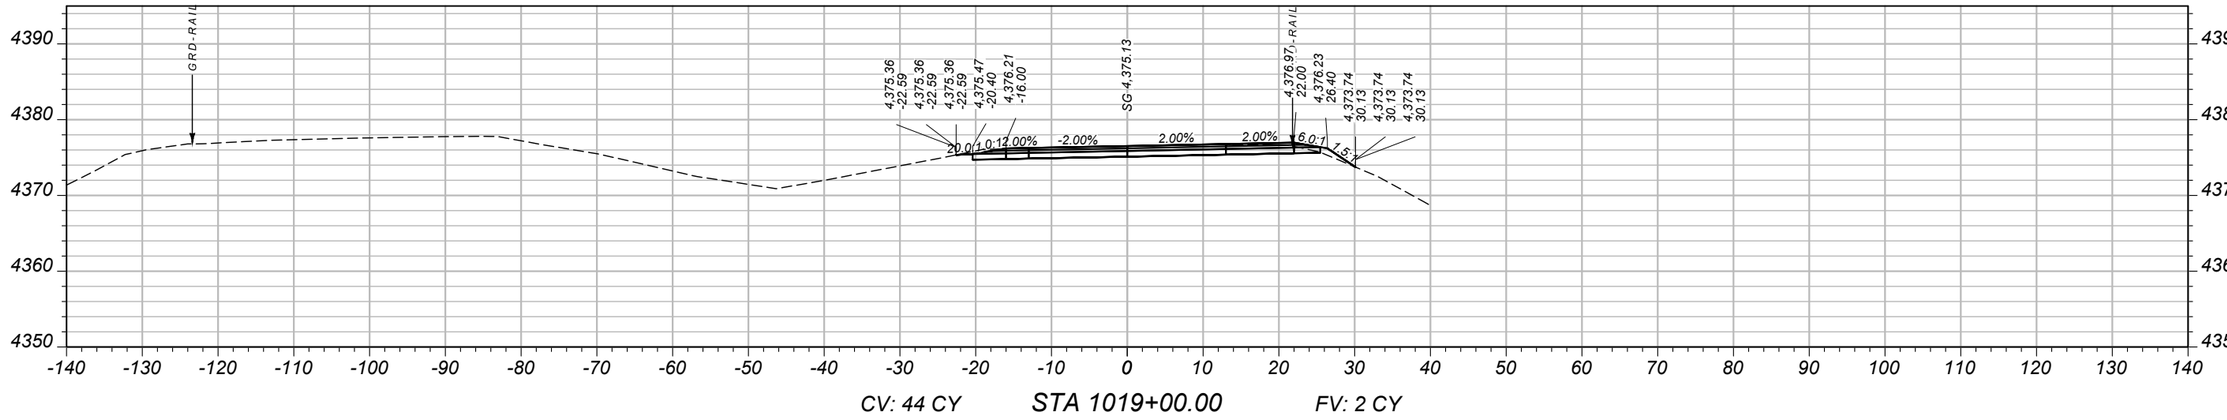

CV: 44 CY STA 1019+00.00 FV: 2 CY

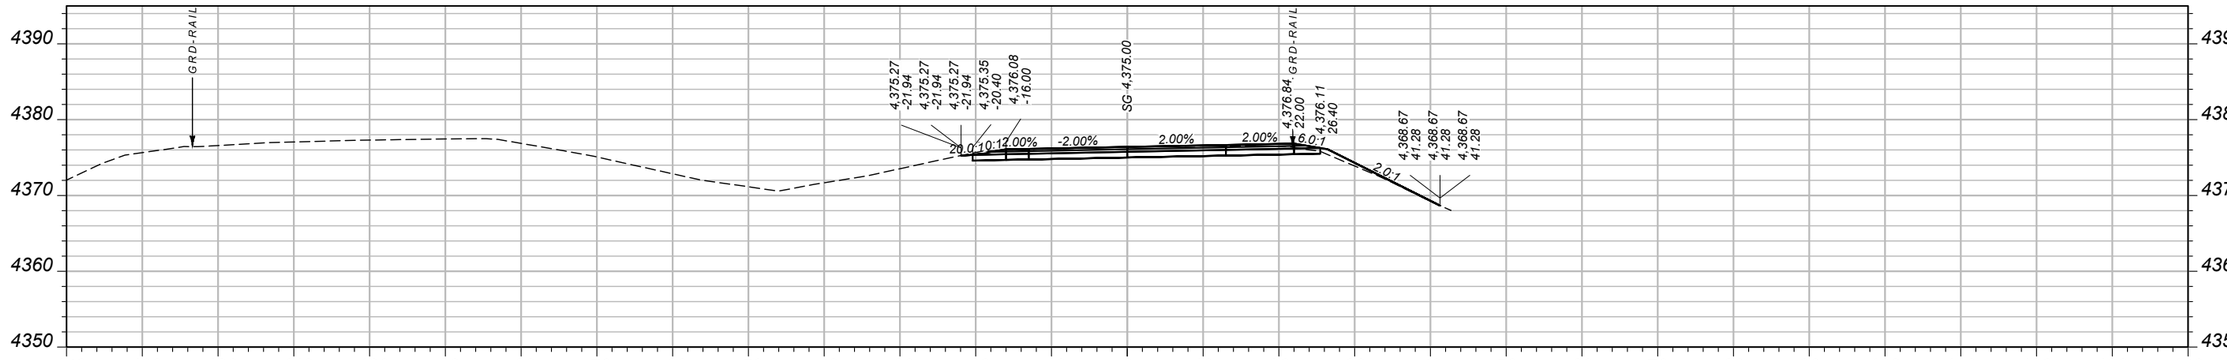

CV: 43 CY STA 1018+50.00 FV: 1 CY

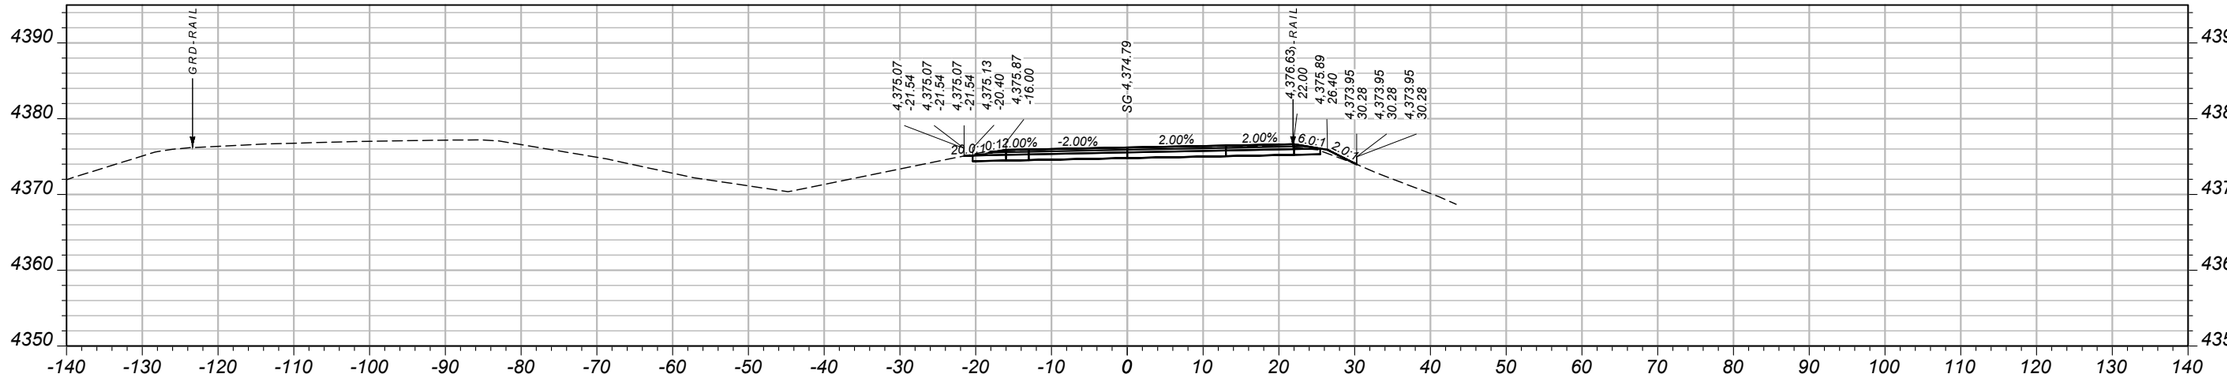

CV: 44 CY STA 1018+00.00 FV: 1 CY

SHEET NO.
14

MAINLINE CROSS SECTIONS - EASTBOUND

PROJECT NAME: WHITEHALL - EAST
COUNTY: JEFFERSON
PROJECT ID: IM 90-5(101)249
UPN: 10003001

DESIGNED BY	B. BOONE	04/2026
REVIEWED BY	J. BRAZILL	05/2026
CHECKED BY	J. SOLIDAY	05/2026


10003001RDXSF012.DWG

MONTANA
Department of Transportation


CROSS SECTIONS

5/18/2026 10:59 AM

AWARD COPY

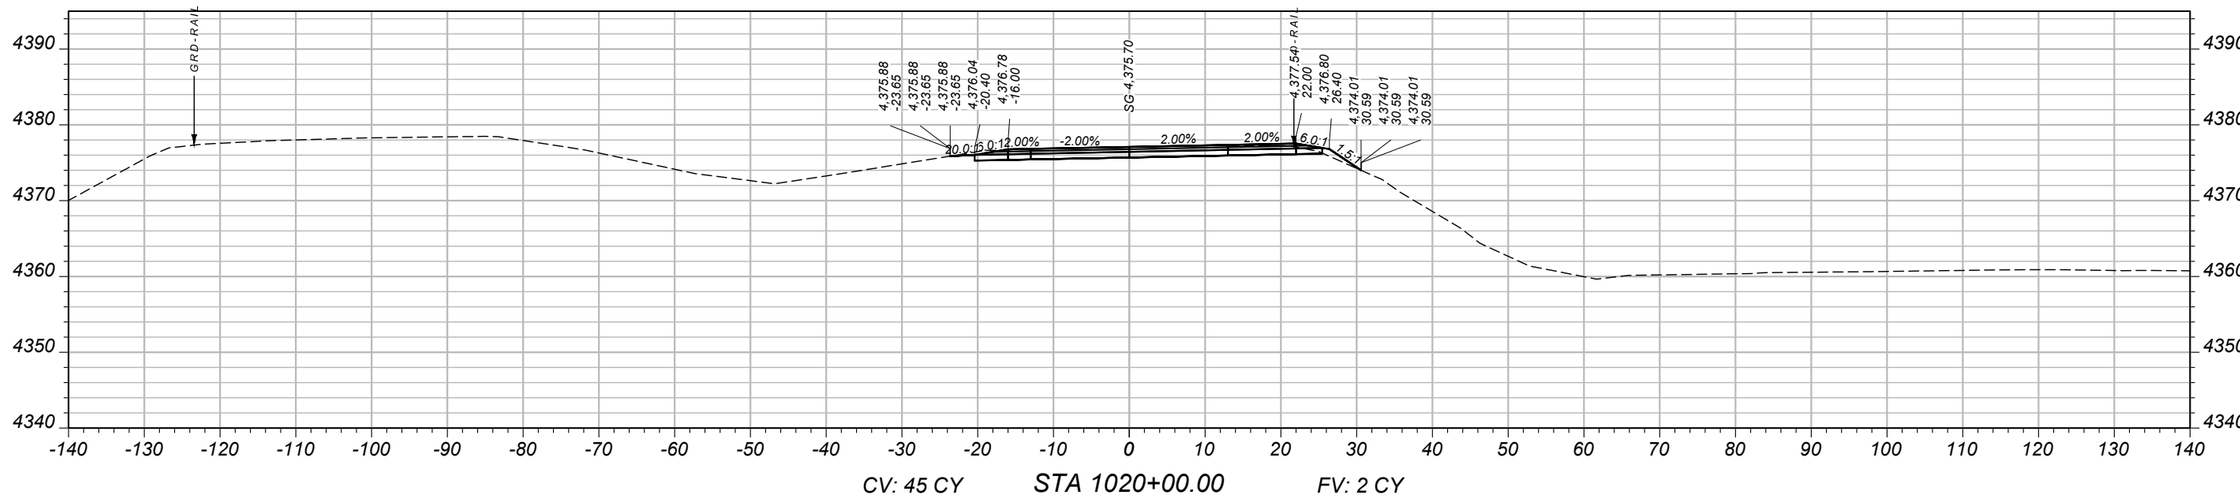

CV: 45 CY STA 1020+00.00 FV: 2 CY

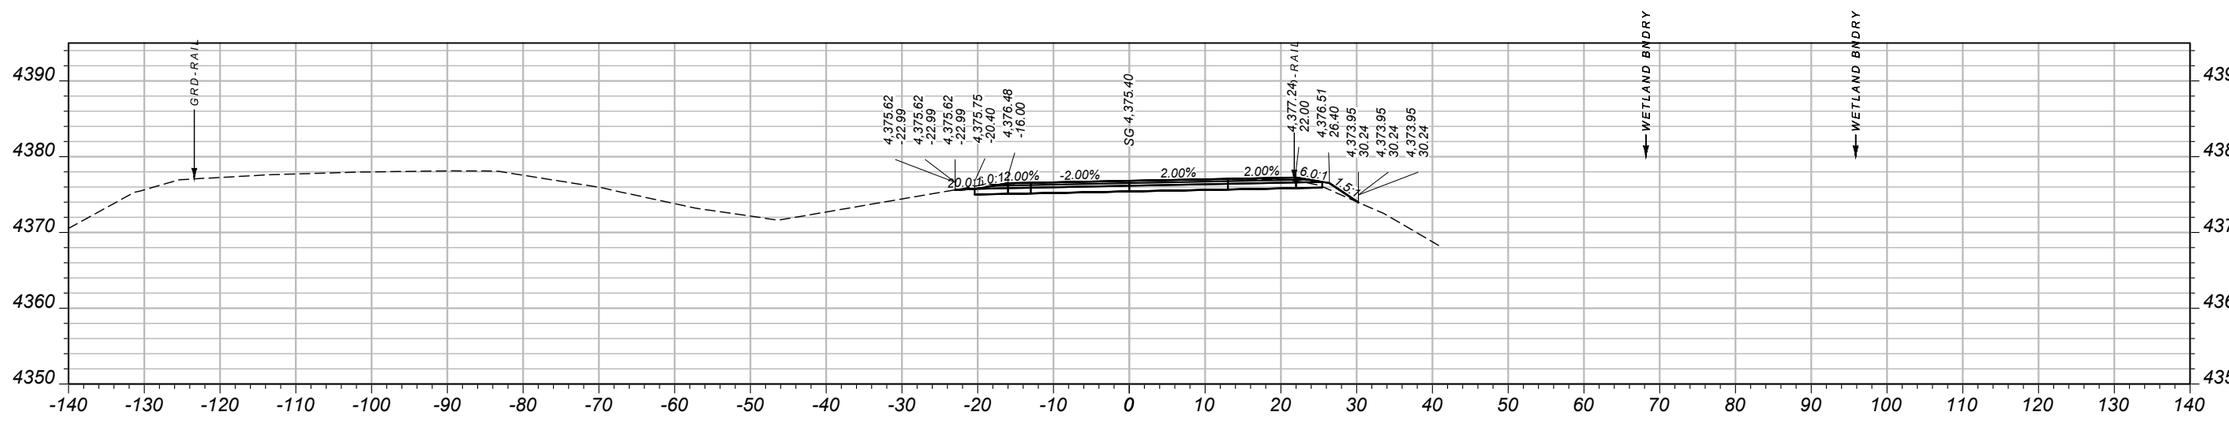

CV: 47 CY STA 1019+50.00 FV: 1 CY

SHEET NO.
15

MAINLINE CROSS SECTIONS - EASTBOUND

PROJECT NAME: WHITEHALL - EAST
COUNTY: JEFFERSON
PROJECT ID: IM 90-5(101)249
UPN: 10003001

DESIGNED BY	B. BOONE	04/2026	
REVIEWED BY	J. BRAZILL	05/2026	
CHECKED BY	J. SOLIDAY	05/2026	

10003001RDXSF012.DWG


MONTANA
Department of Transportation

CROSS SECTIONS

5/18/2026 10:59 AM

AWARD COPY

MAINLINE CROSS SECTIONS - EASTBOUND

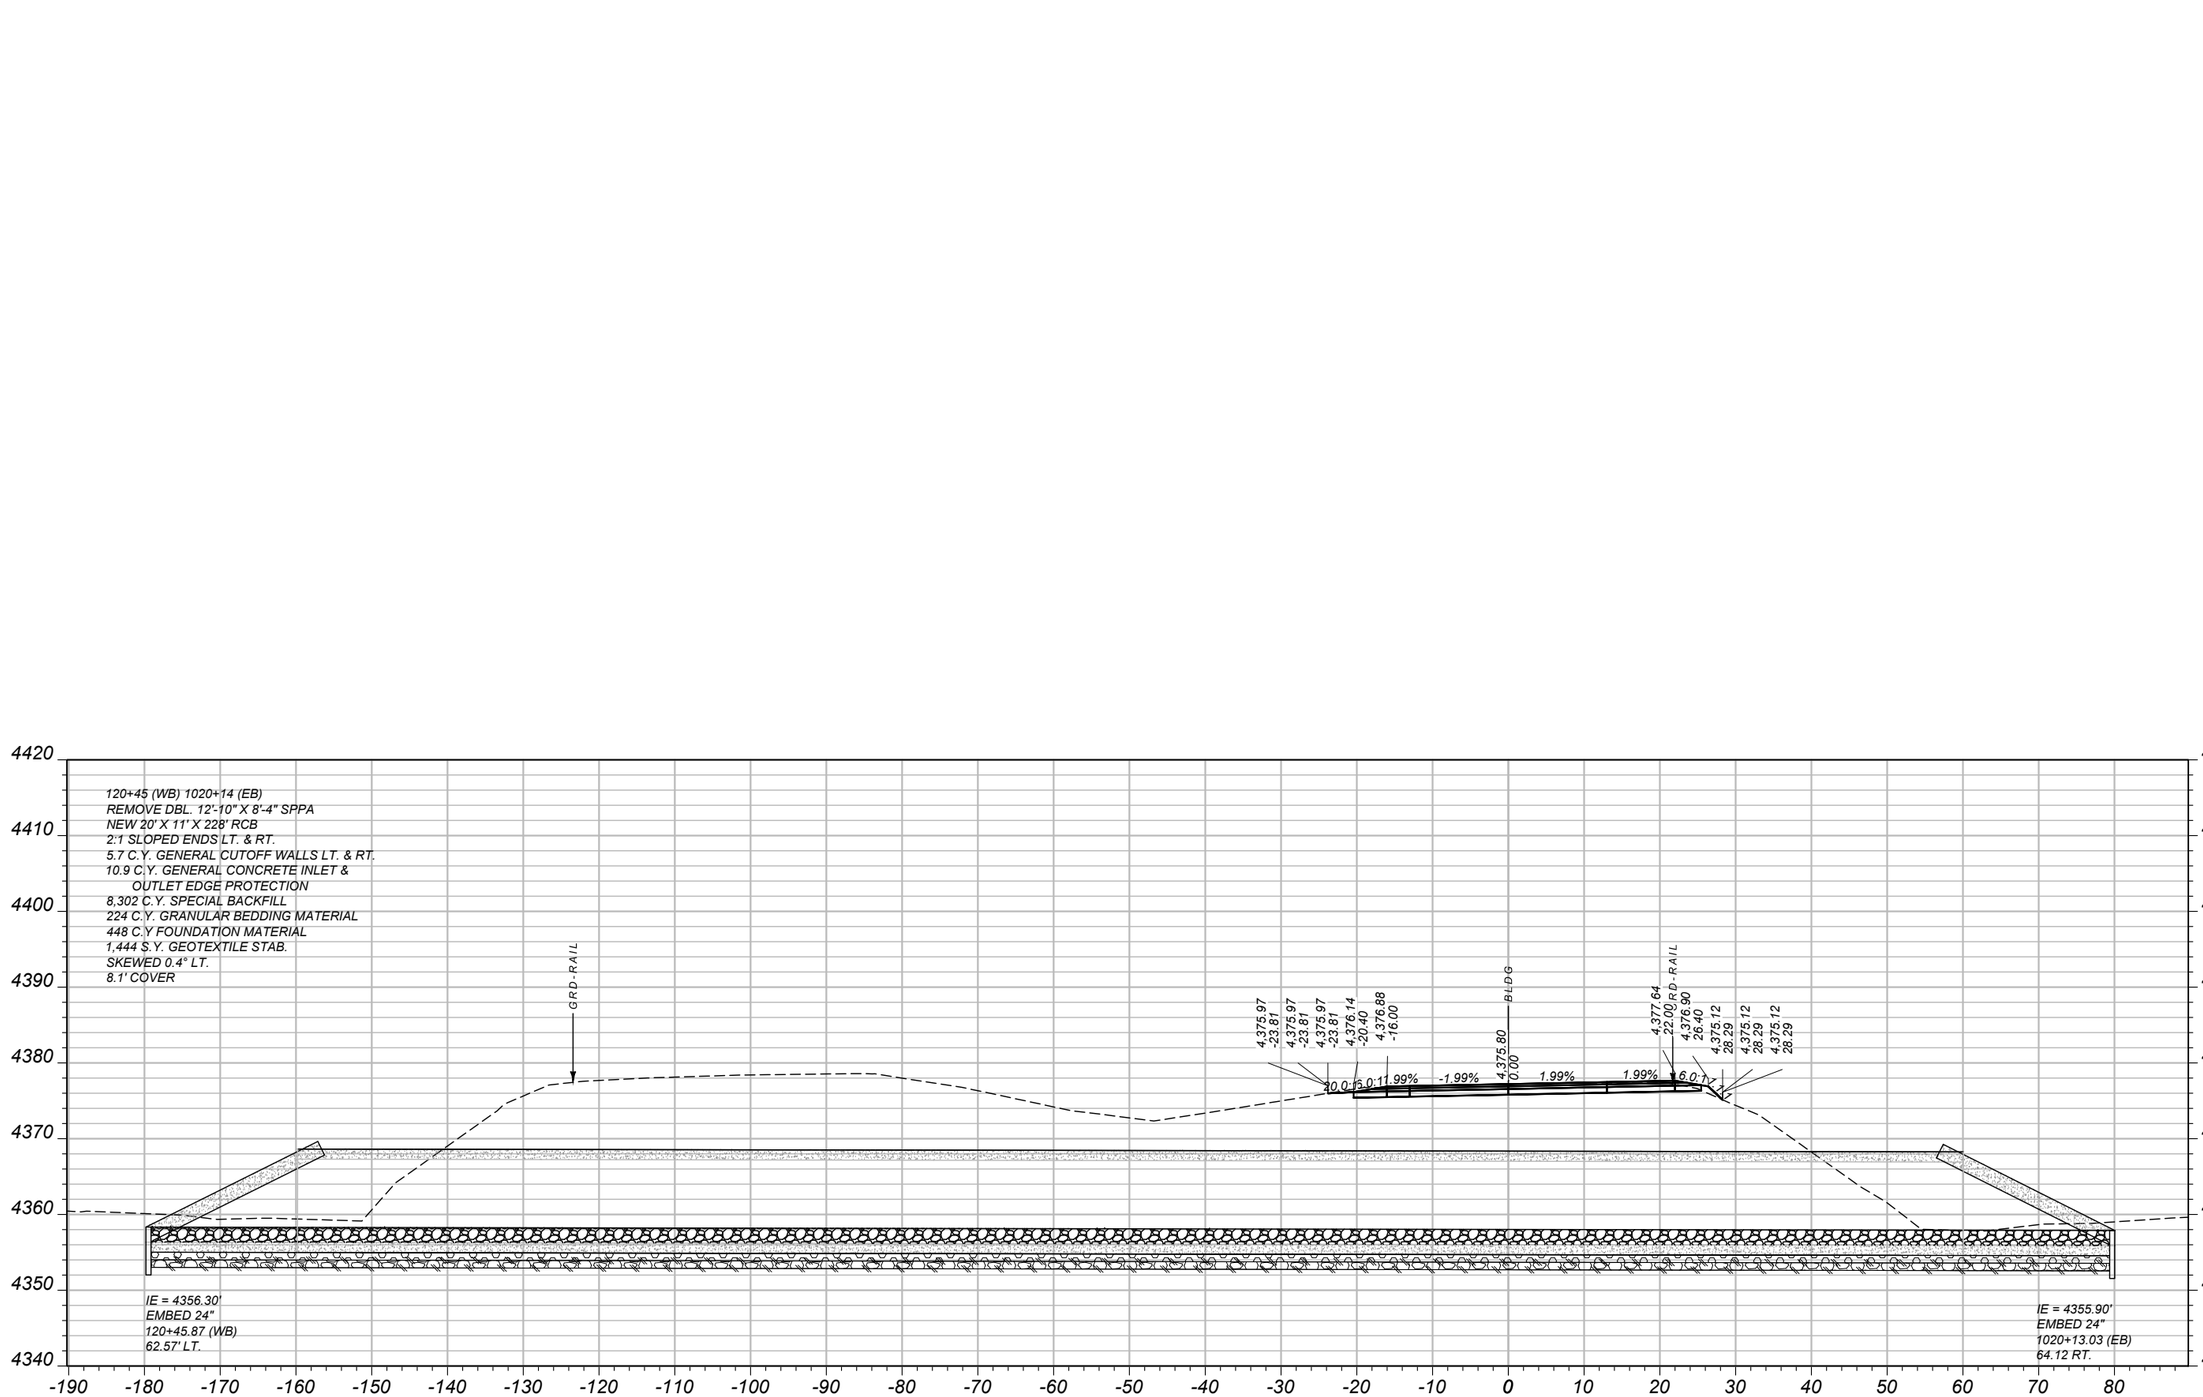

CV: 12 CY STA 1020+13.47 FV: 0 CY

SKEWED CROSS SECTION
4° LT.

PROJECT NAME: WHITEHALL - EAST
COUNTY: JEFFERSON
PROJECT ID: IM 90-5(101)249
UPN: 10003001

DESIGNED BY	B. BOONE	04/2026
REVIEWED BY	J. BRAZILL	05/2026
CHECKED BY	J. SOLIDAY	05/2026


MONTANA
Department of Transportation

CROSS SECTIONS


5/18/2026 10:59 AM

10003001RDXSF012.DWG


AWARD COPY

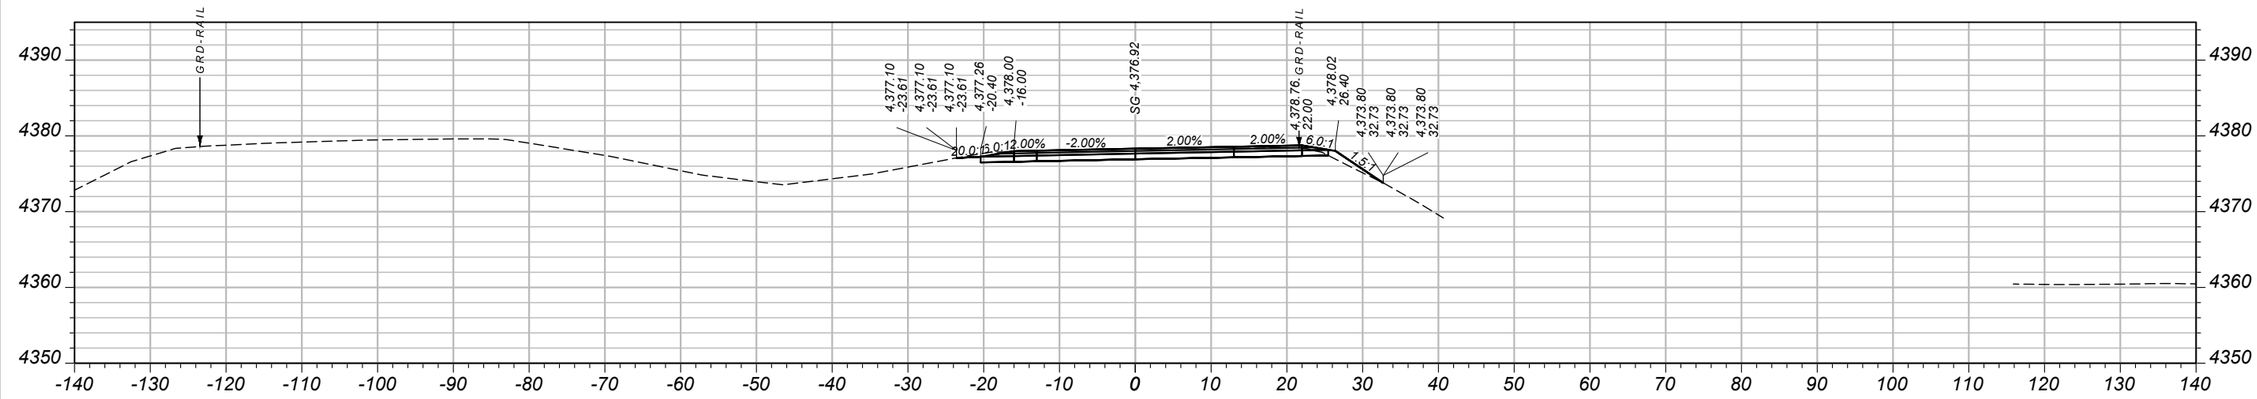

CV: 48 CY STA 1021+50.00 FV: 2 CY

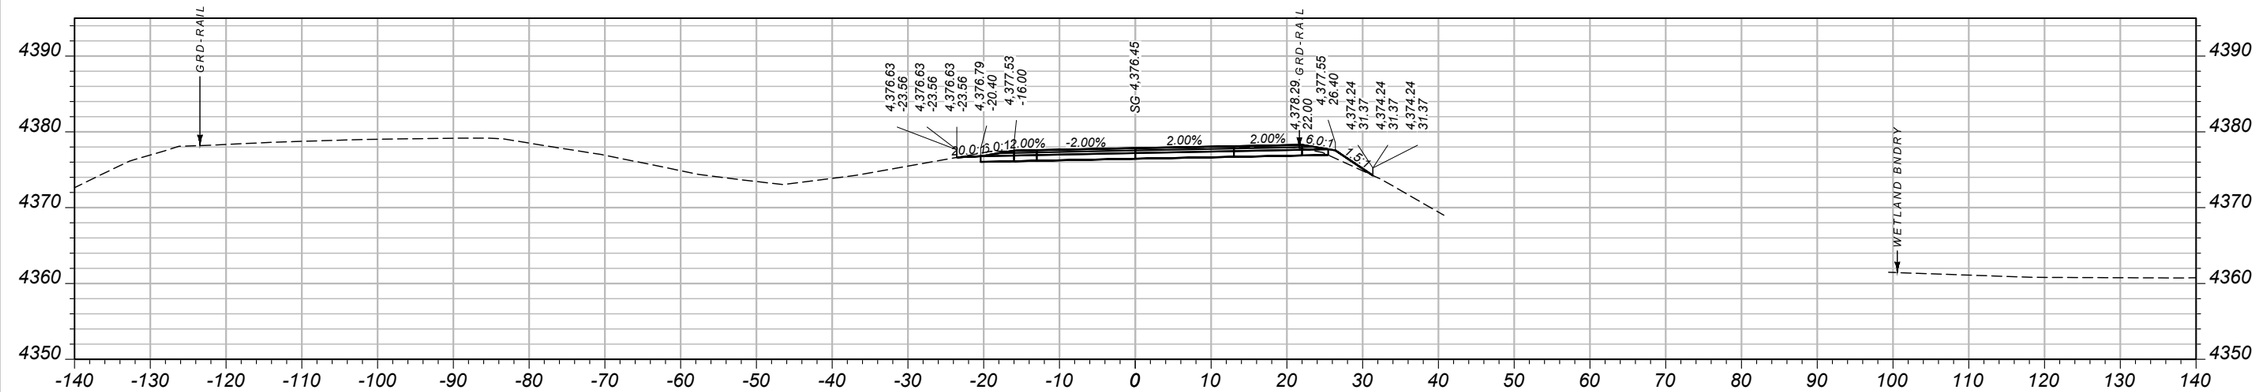

CV: 46 CY STA 1021+00.00 FV: 2 CY

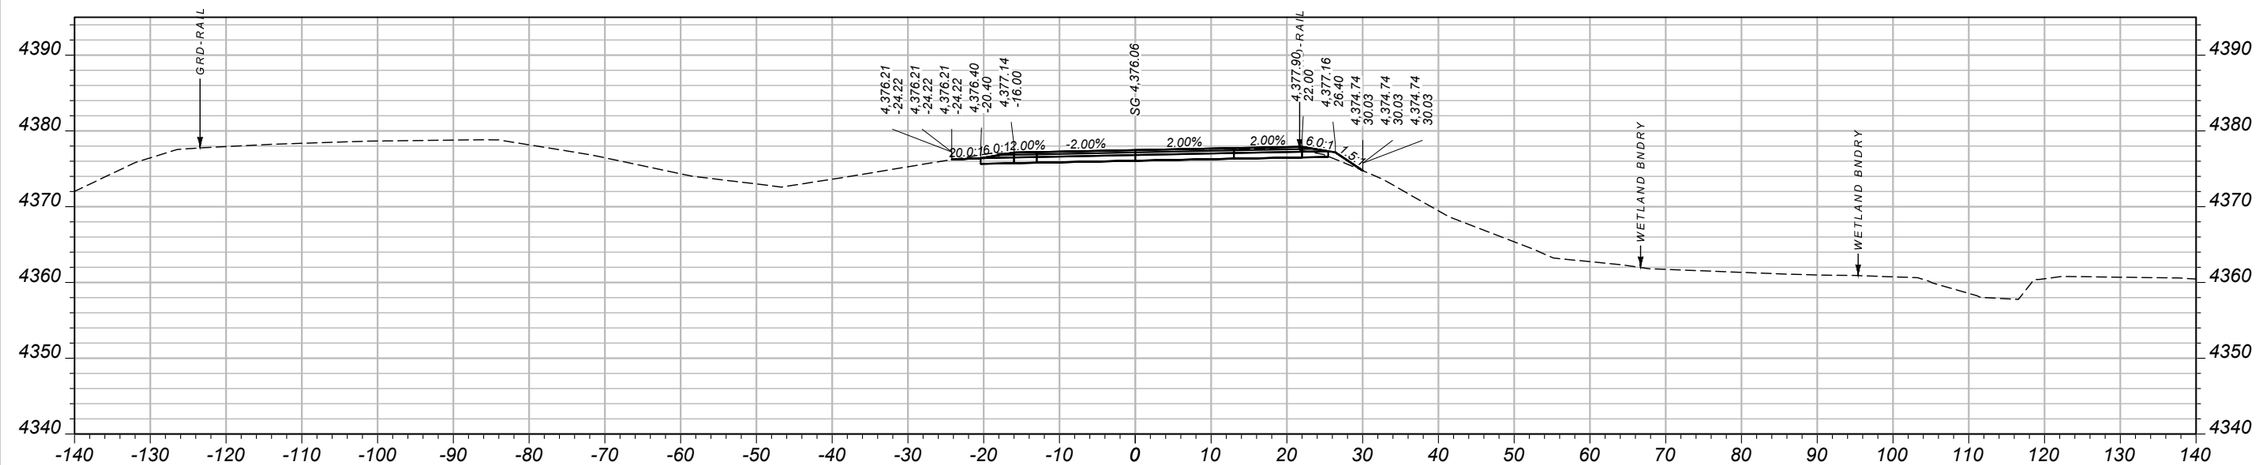

CV: 33 CY STA 1020+50.00 FV: 1 CY

SHEET NO.
17

MAINLINE CROSS SECTIONS - EASTBOUND

PROJECT NAME: WHITEHALL - EAST
COUNTY: JEFFERSON
PROJECT ID: IM 90-5(101)249
UPN: 10003001

DESIGNED BY	B. BOONE	04/2026	CHECKED BY	J. SOLIDAY	05/2026
REVIEWED BY	J. BRAZILL	05/2026			


MONTANA Department of Transportation

CROSS SECTIONS


5/18/2026 10:59 AM

10003001RDXSF012.DWG

AWARD COPY

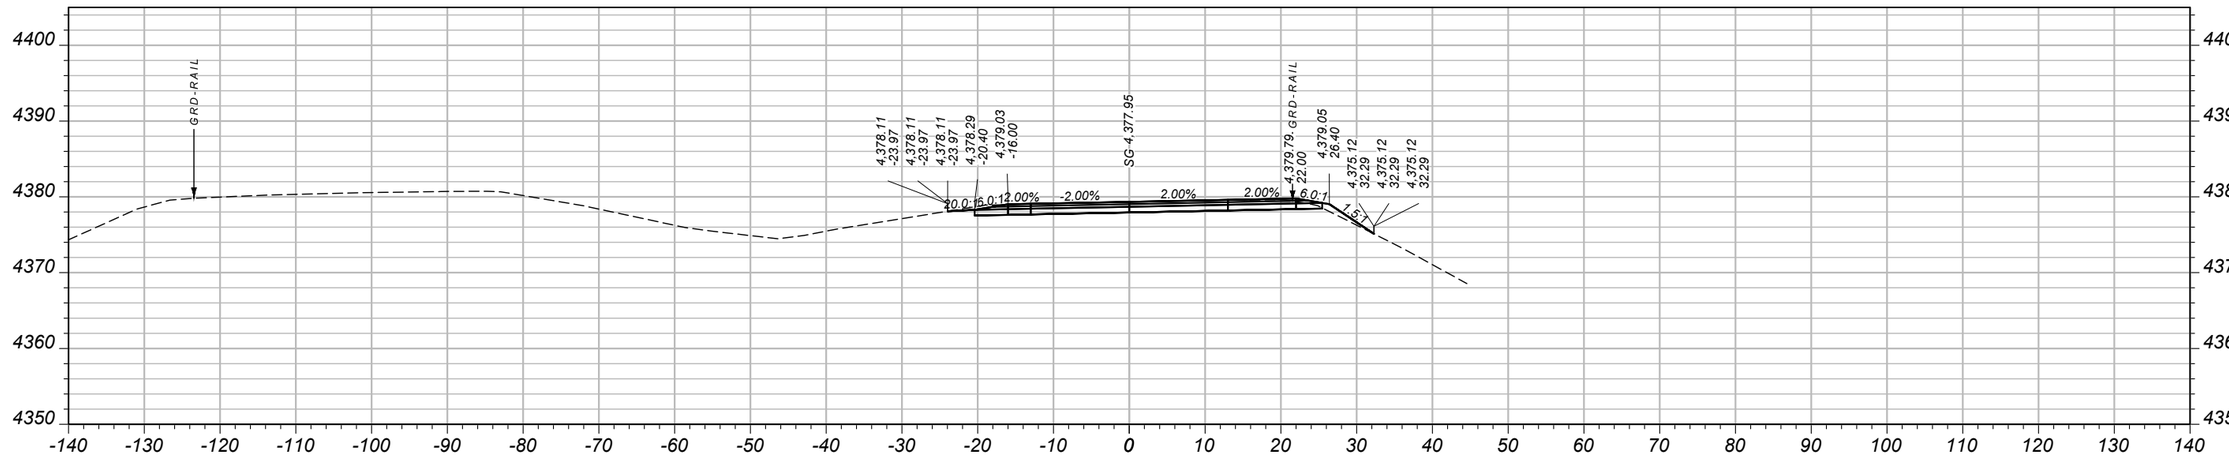

CV: 48 CY STA 1022+50.00 FV: 1 CY

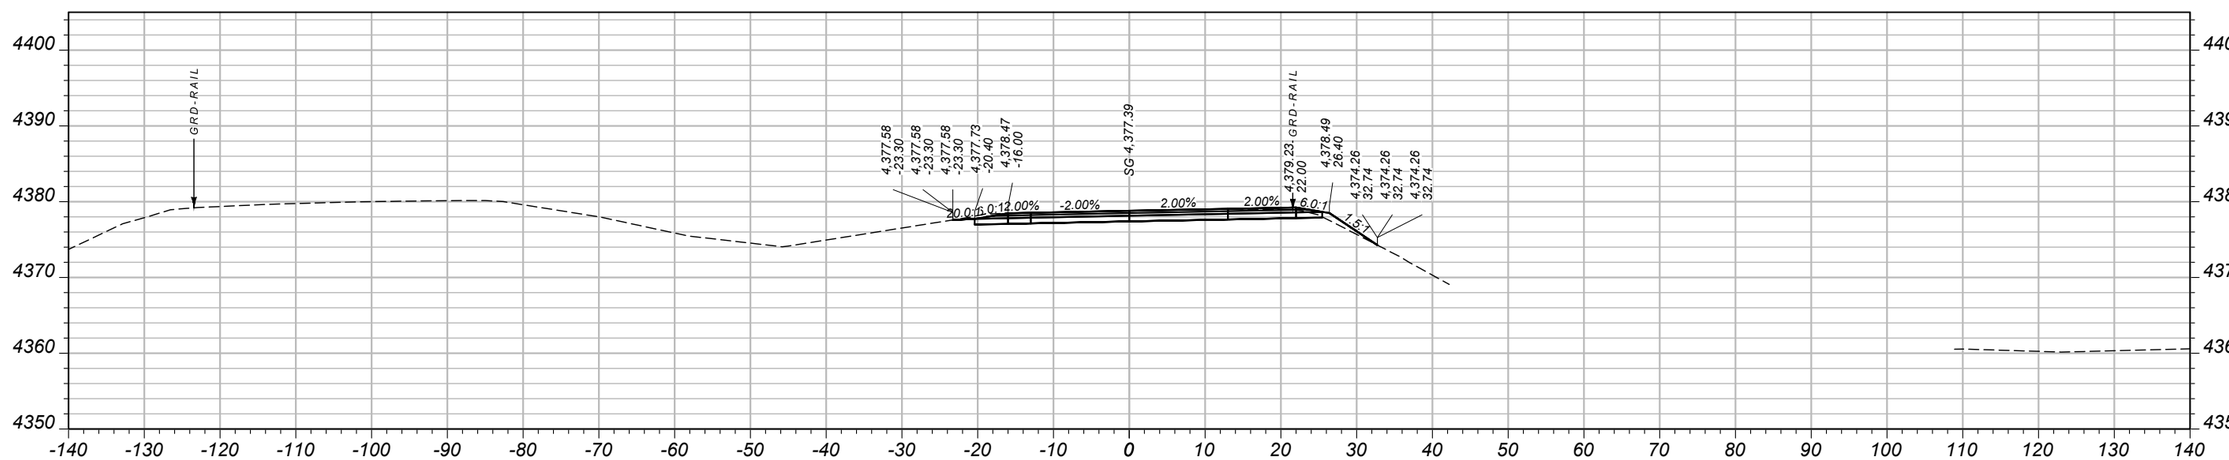

CV: 49 CY STA 1022+00.00 FV: 1 CY

SHEET NO.
18

MAINLINE CROSS SECTIONS - EASTBOUND

PROJECT NAME: WHITEHALL - EAST
COUNTY: JEFFERSON
PROJECT ID: IM 90-5(101)249
UPN: 10003001

DESIGNED BY	04/2026	CHECKED BY	05/2026
B. BOONE		J. SOLIDAY	
REVIEWED BY	05/2026		
J. BRAZILL			


MONTANA
Department of Transportation

CROSS SECTIONS


5/18/2026 10:59 AM

10003001RDXSF012.DWG

AWARD COPY

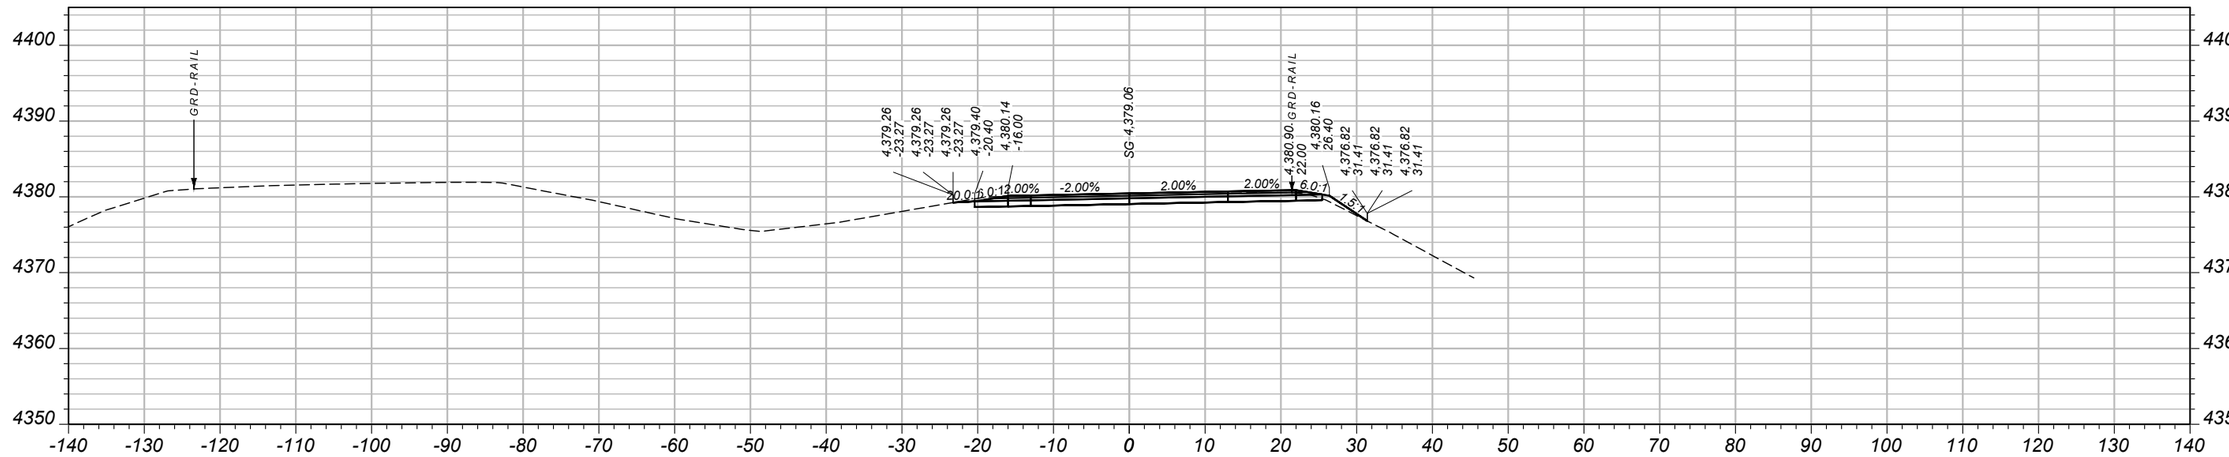

CV: 46 CY STA 1023+50.00 FV: 1 CY

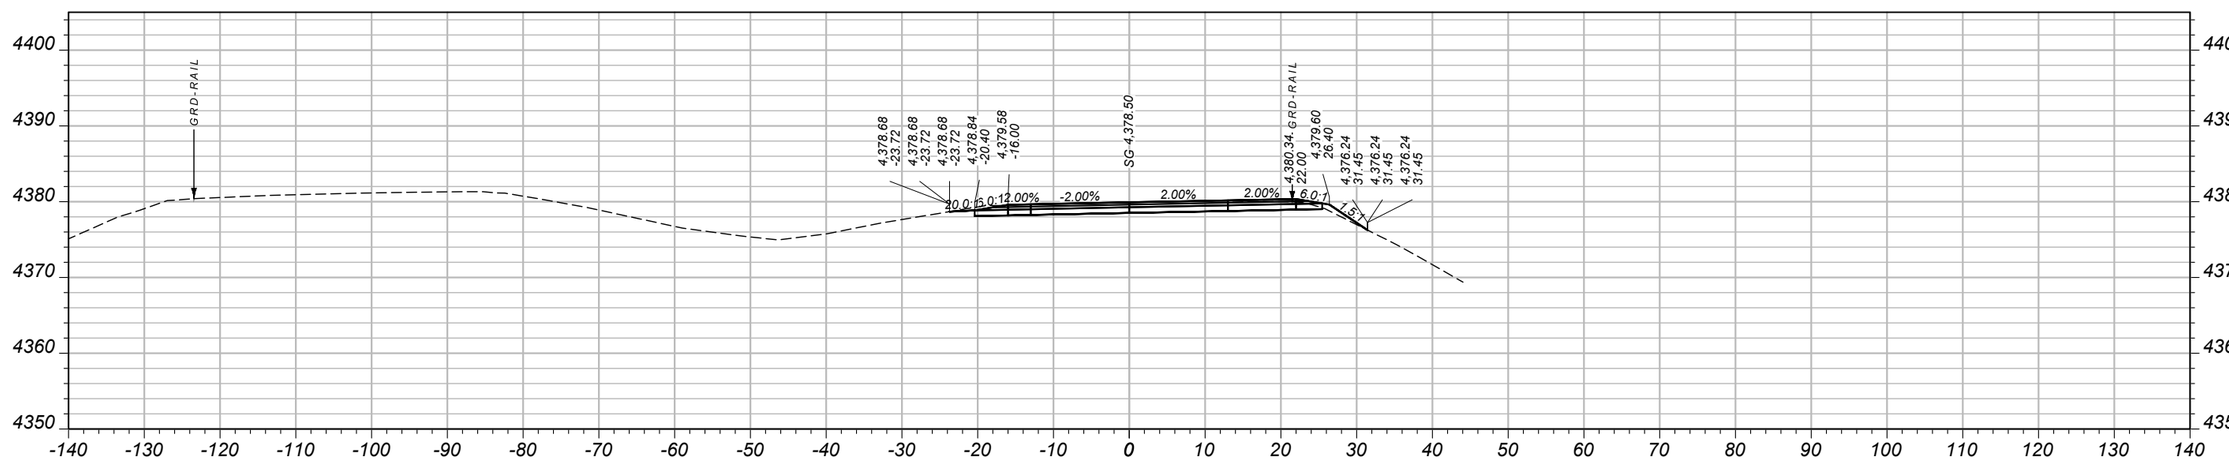

CV: 47 CY STA 1023+00.00 FV: 1 CY

SHEET NO.
19

MAINLINE CROSS SECTIONS - EASTBOUND

PROJECT NAME: WHITEHALL - EAST
COUNTY: JEFFERSON
PROJECT ID: IM 90-5(101)249
UPN: 10003001

DESIGNED BY	B. BOONE	04/2026	
REVIEWED BY	J. BRAZILL	05/2026	
CHECKED BY	J. SOLIDAY	05/2026	


MONTANA
Department of Transportation

CROSS SECTIONS


5/18/2026 10:59 AM

10003001RDXSF012.DWG


AWARD COPY

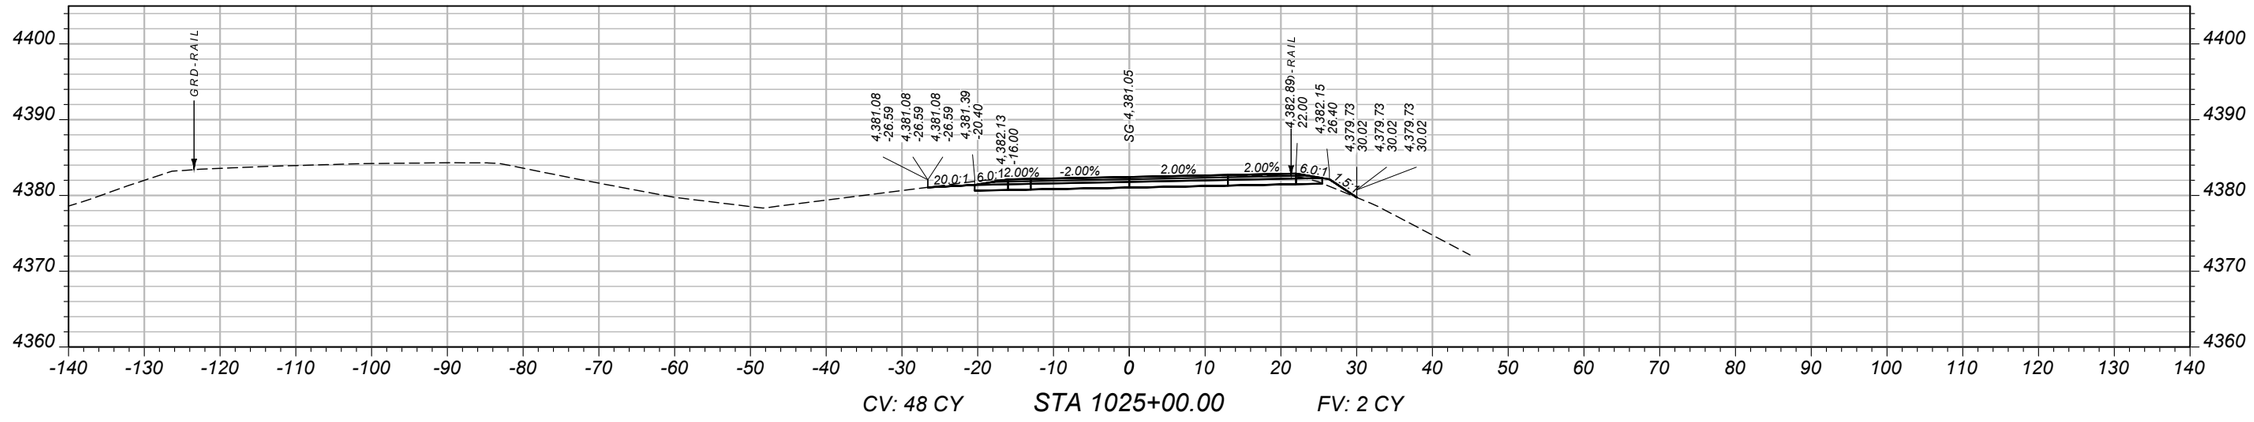

CV: 48 CY STA 1025+00.00 FV: 2 CY

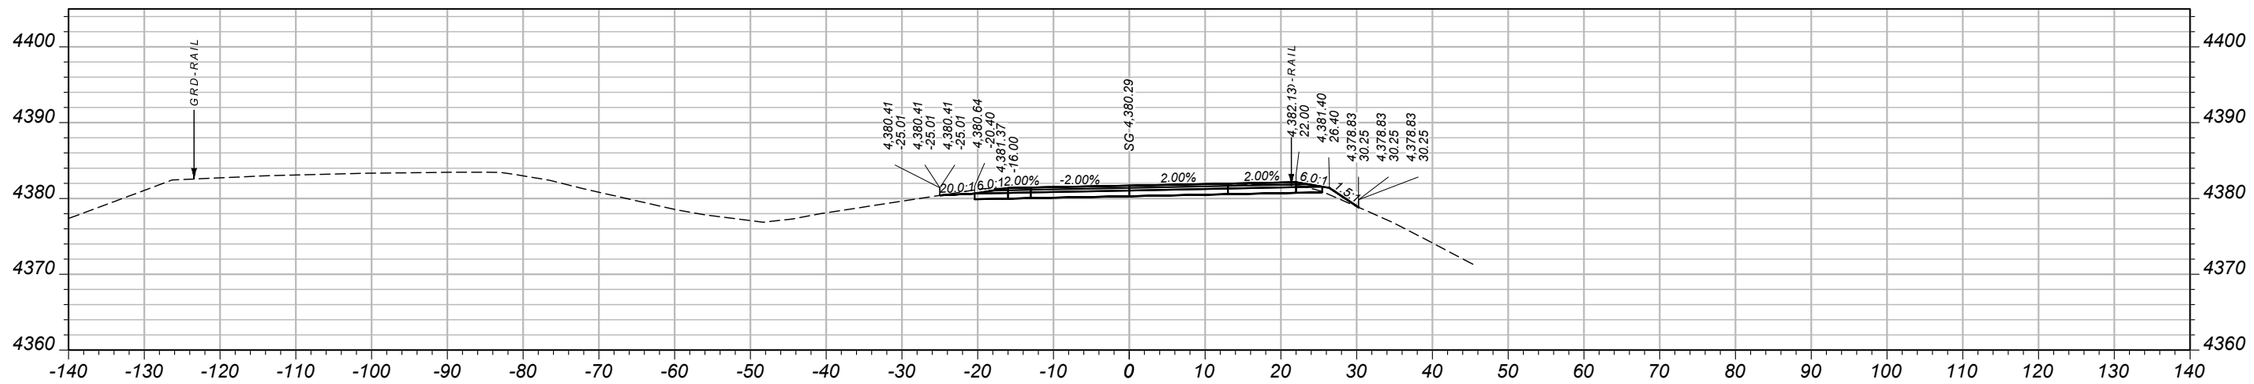

CV: 48 CY STA 1024+50.00 FV: 1 CY

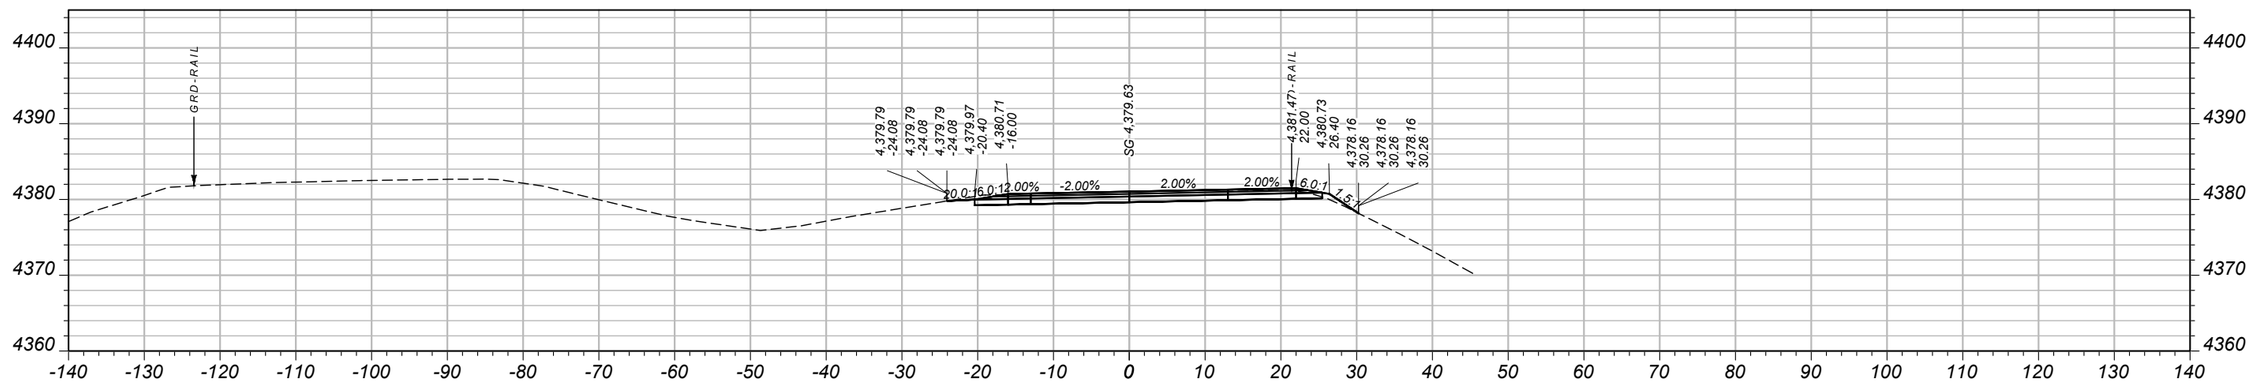

CV: 47 CY STA 1024+00.00 FV: 1 CY

SHEET NO.
20

MAINLINE CROSS SECTIONS - EASTBOUND

PROJECT NAME	WHITEHALL - EAST
COUNTY	JEFFERSON
PROJECT ID	IM 90-5(101)249
UPN	10003001

DESIGNED BY	B. BOONE	04/2026
REVIEWED BY	J. BRAZILL	05/2026
CHECKED BY	J. SOLIDAY	05/2026


10003001RDXSF012.DWG

MONTANA
Department of Transportation


CROSS SECTIONS

5/18/2026 10:59 AM


AWARD COPY

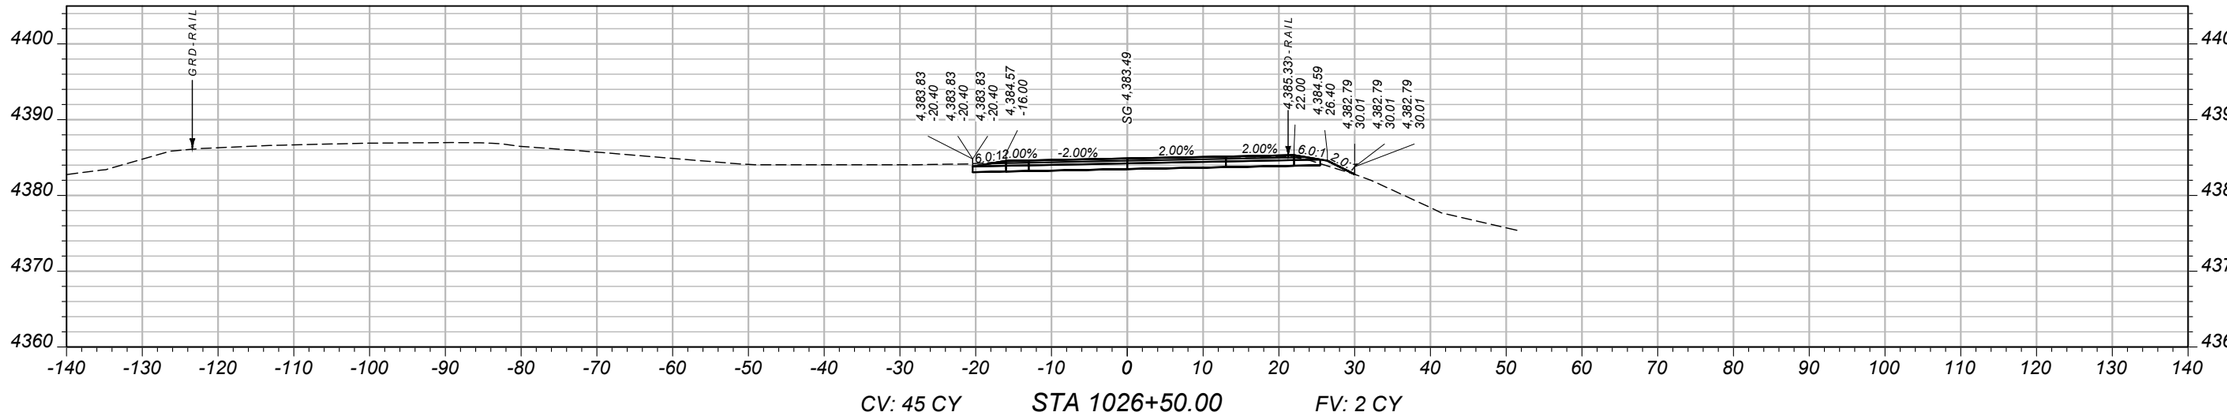

CV: 45 CY STA 1026+50.00 FV: 2 CY

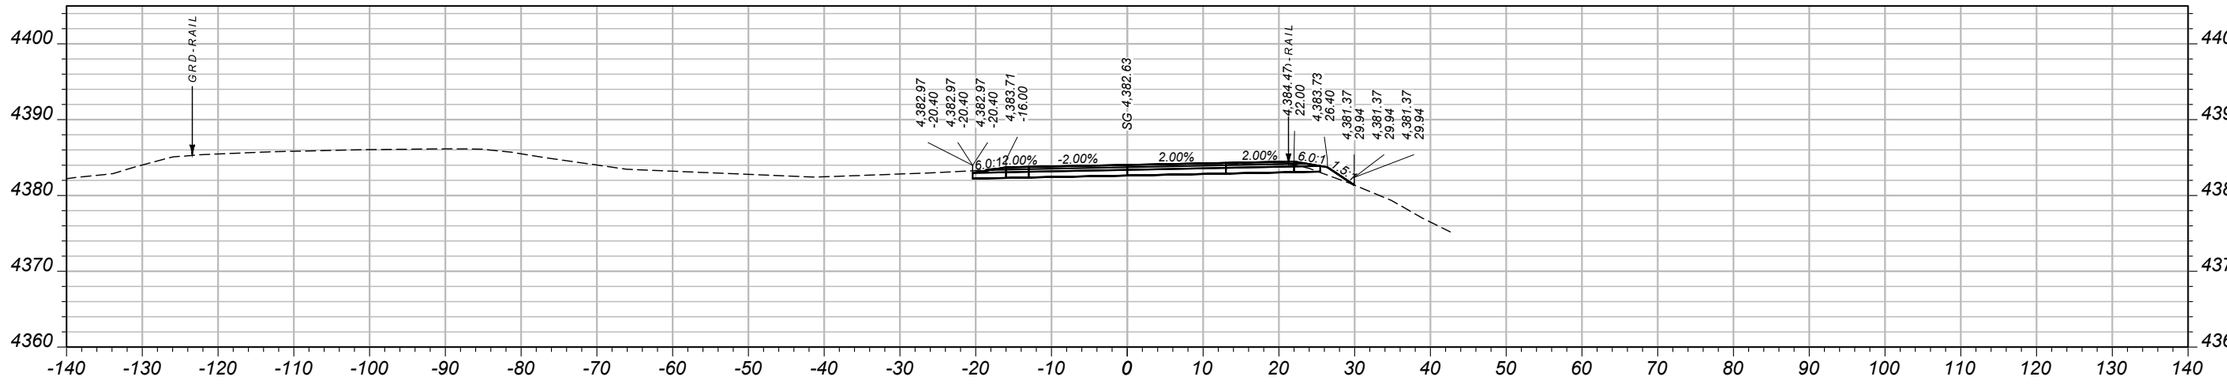

CV: 45 CY STA 1026+00.00 FV: 3 CY

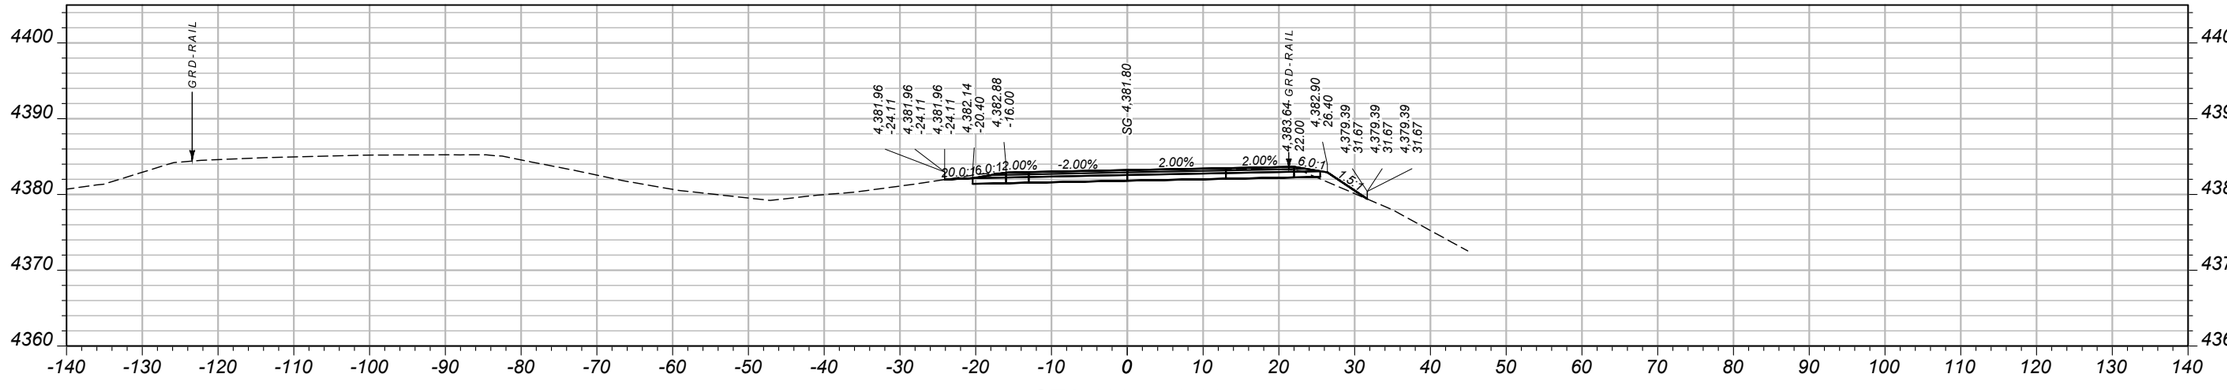

CV: 46 CY STA 1025+50.00 FV: 2 CY

SHEET NO.
21

MAINLINE CROSS SECTIONS - EASTBOUND

PROJECT NAME: WHITEHALL - EAST
COUNTY: JEFFERSON
PROJECT ID: IM 90-5(101)249
UPN: 10003001


DESIGNED BY	B. BOONE	04/2026
REVIEWED BY	J. BRAZILL	05/2026
CHECKED BY	J. SOLIDAY	05/2026

MONTANA
Department of Transportation


CROSS SECTIONS

5/18/2026 10:59 AM


10003001RDXSF012.DWG

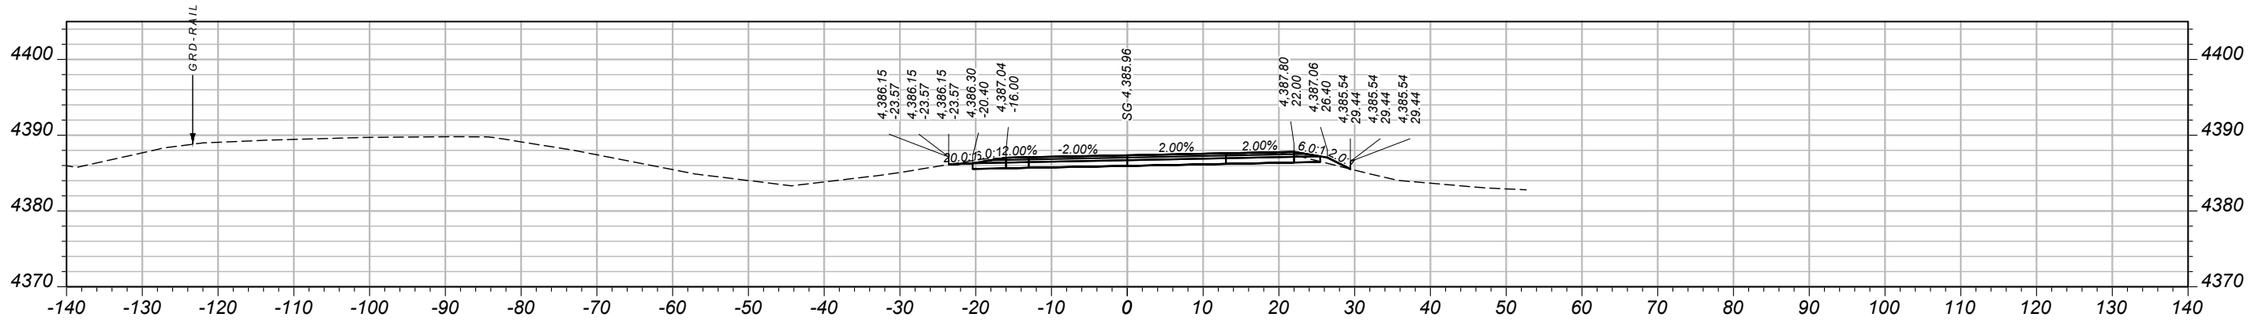

CV: 50 CY STA 1028+00.00 FV: 2 CY

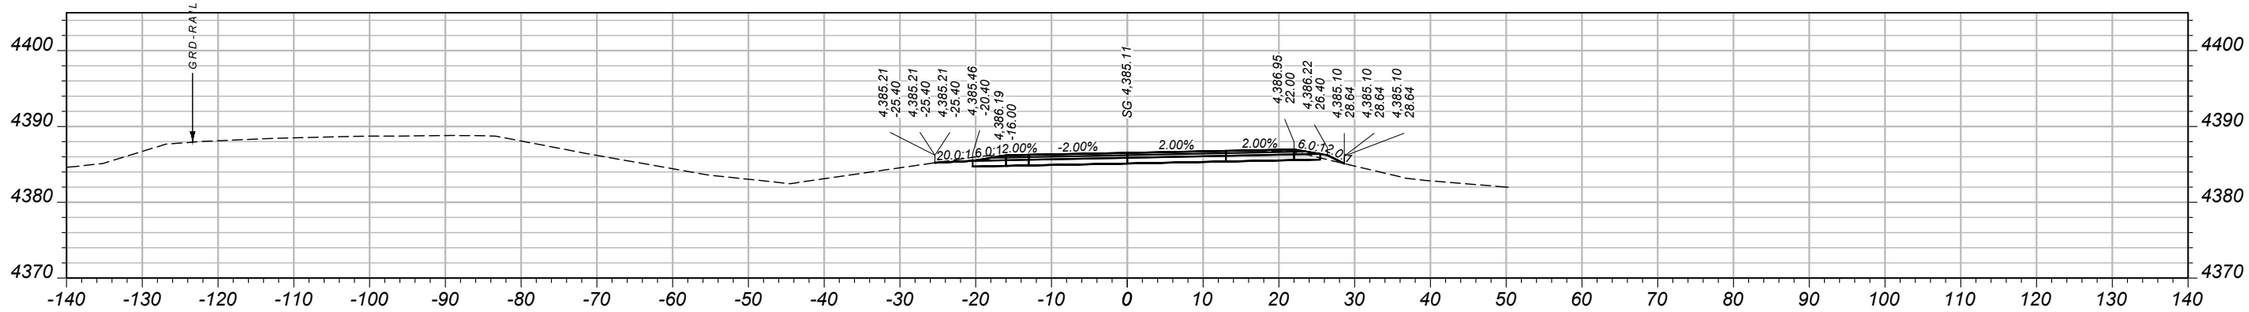

CV: 52 CY STA 1027+50.00 FV: 1 CY

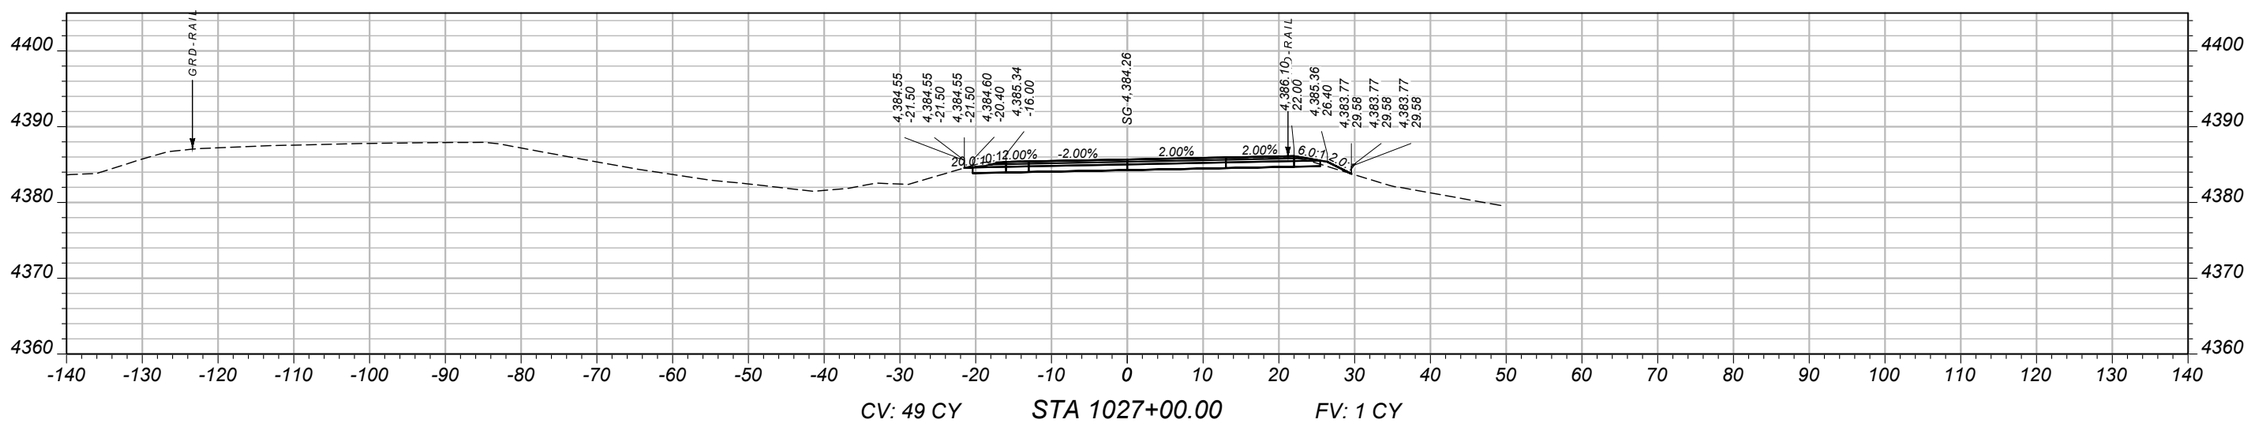

CV: 49 CY STA 1027+00.00 FV: 1 CY

SHEET NO. 22

MAINLINE CROSS SECTIONS - EASTBOUND

PROJECT NAME: WHITEHALL - EAST
COUNTY: JEFFERSON
PROJECT ID: IM 90-5(101)249
UPN: 10003001

DESIGNED BY	B. BOONE	04/2026
REVIEWED BY	J. BRAZILL	05/2026
CHECKED BY	J. SOLIDAY	05/2026


10003001RDXSF012.DWG

MONTANA Department of Transportation


CROSS SECTIONS

5/18/2026 10:59 AM


AWARD COPY

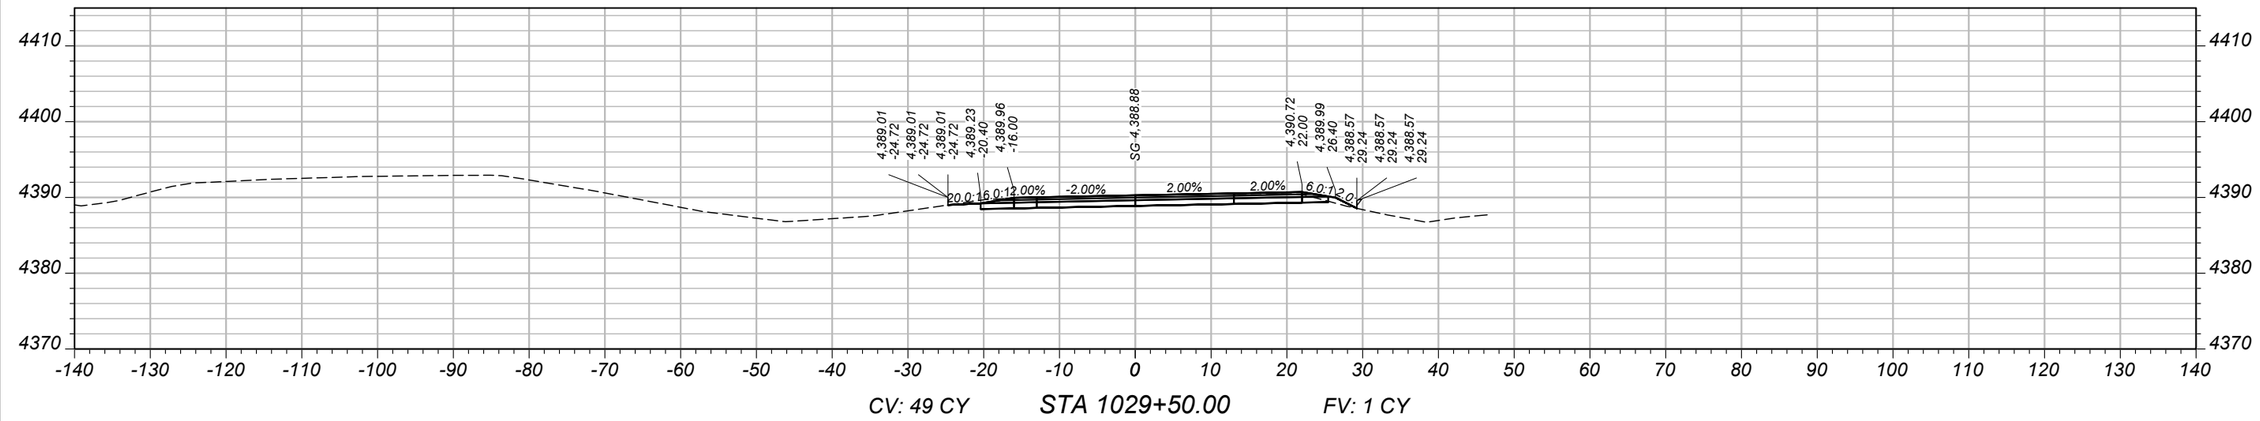

CV: 49 CY STA 1029+50.00 FV: 1 CY

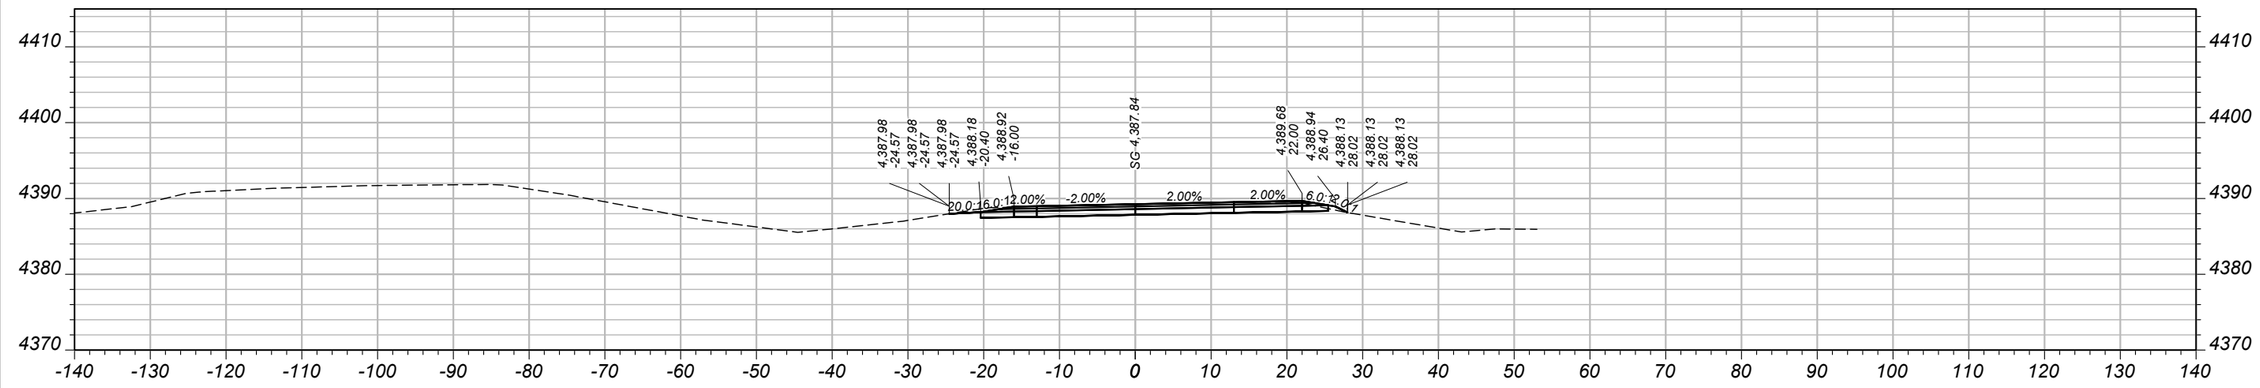

CV: 49 CY STA 1029+00.00 FV: 1 CY

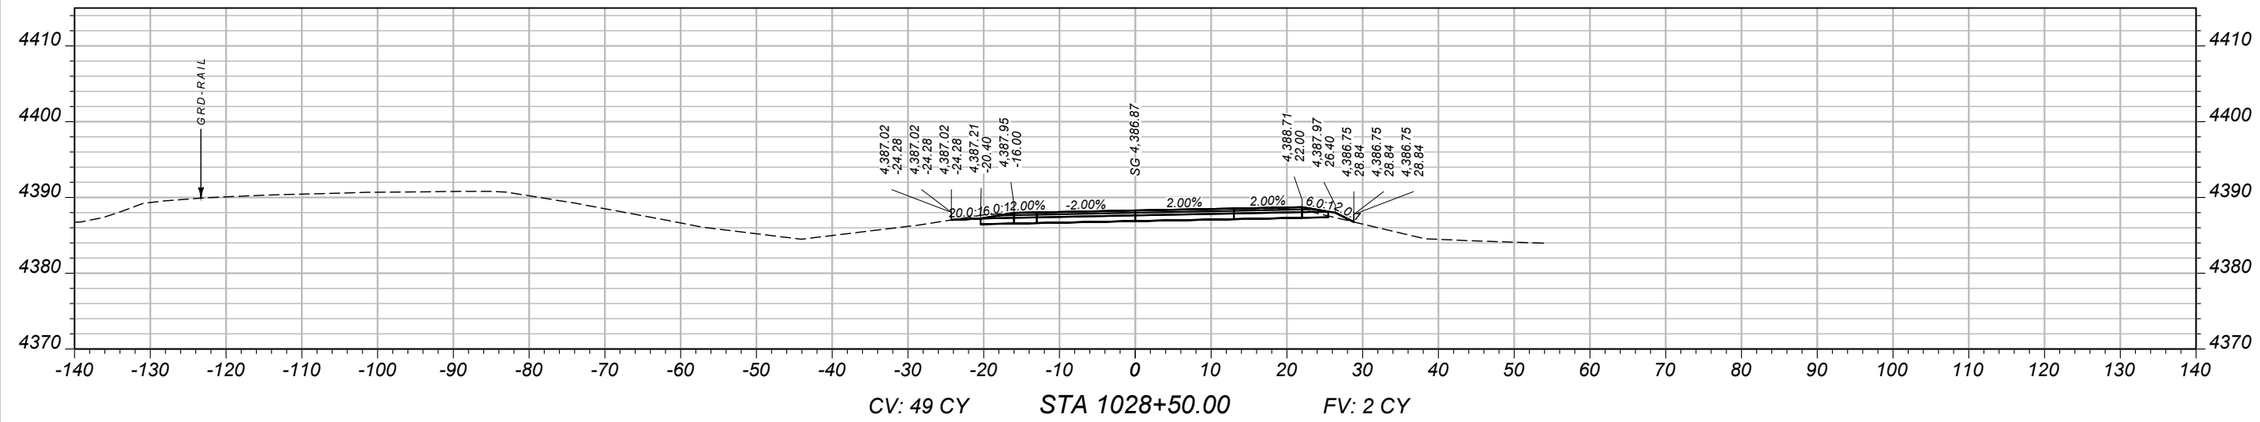

CV: 49 CY STA 1028+50.00 FV: 2 CY

SHEET NO. 23

MAINLINE CROSS SECTIONS - EASTBOUND

PROJECT NAME	WHITEHALL - EAST
COUNTY	JEFFERSON
PROJECT ID	IM 90-5(101)249
UPN	10003001

DESIGNED BY	B. BOONE	04/2026
REVIEWED BY	J. BRAZILL	05/2026
CHECKED BY	J. SOLIDAY	05/2026


MONTANA Department of Transportation

CROSS SECTIONS


5/18/2026 11:00 AM

10003001RDXSF012.DWG


AWARD COPY

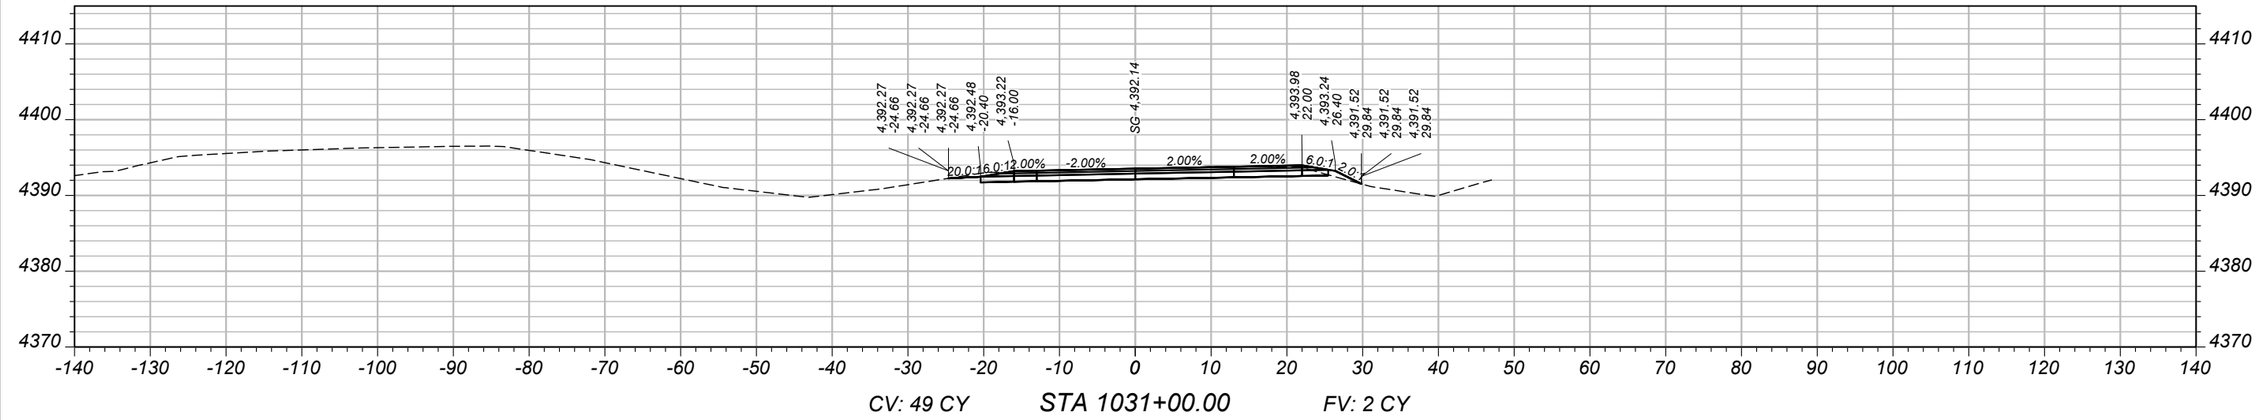

CV: 49 CY STA 1031+00.00 FV: 2 CY

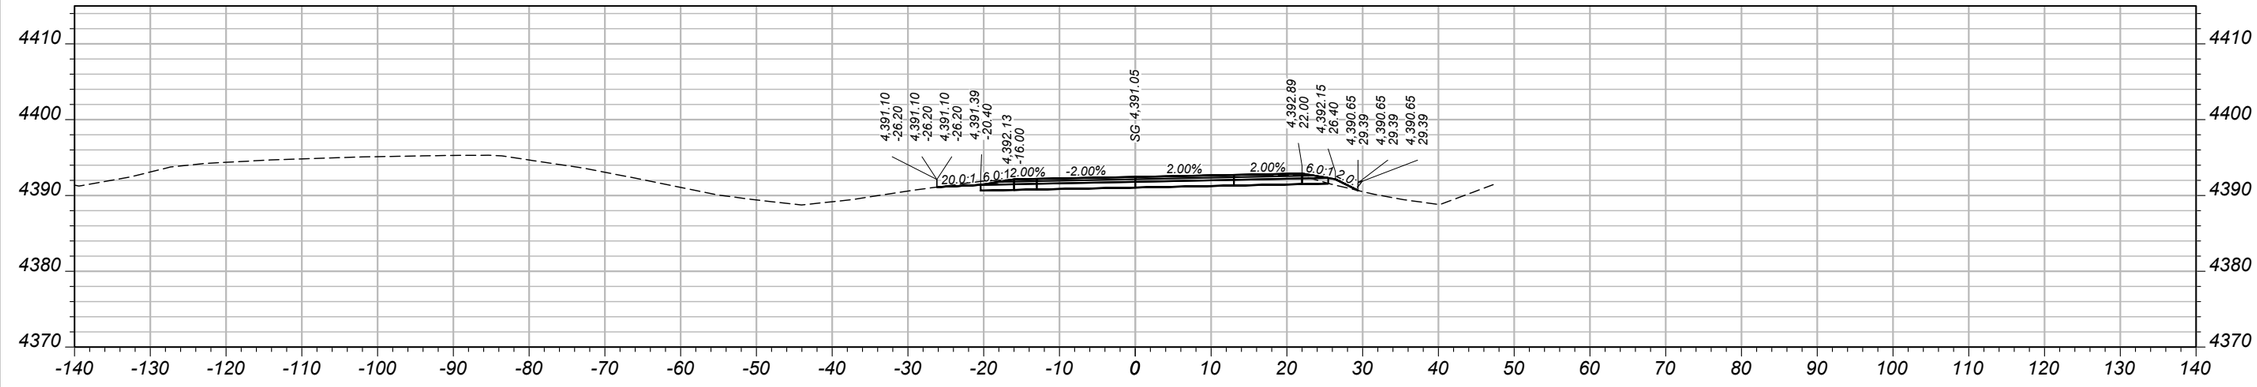

CV: 49 CY STA 1030+50.00 FV: 2 CY

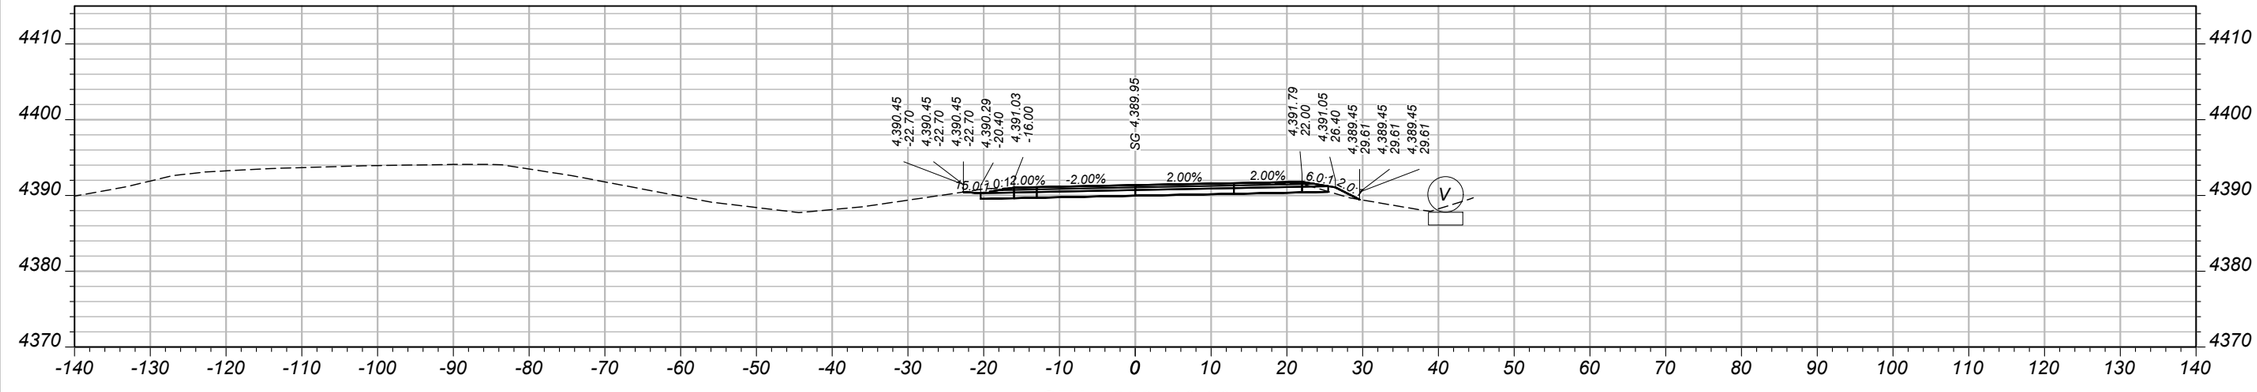

CV: 48 CY STA 1030+00.00 FV: 2 CY

SHEET NO.
24

MAINLINE CROSS SECTIONS - EASTBOUND

PROJECT NAME: WHITEHALL - EAST
COUNTY: JEFFERSON
PROJECT ID: IM 90-5(101)249
UPN: 10003001

DESIGNED BY	B. BOONE	04/2026
REVIEWED BY	J. BRAZILL	05/2026
CHECKED BY	J. SOLIDAY	05/2026


10003001RDXSF012.DWG

MONTANA
Department of Transportation


CROSS SECTIONS

5/18/2026 11:00 AM


AWARD COPY

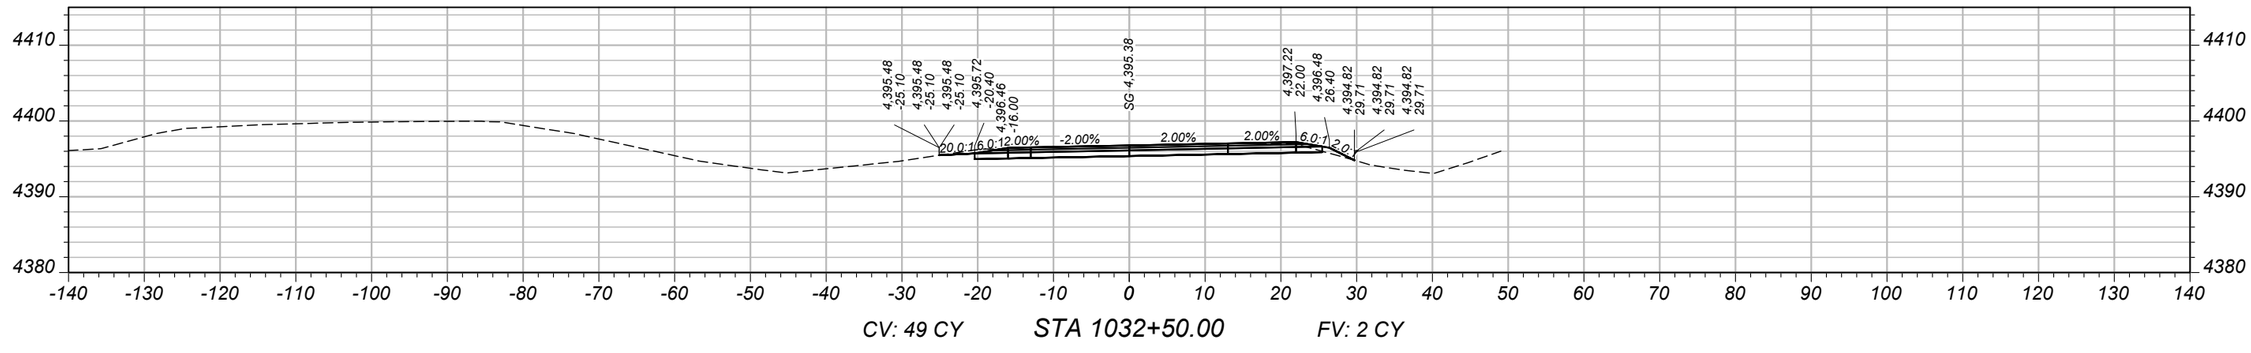

CV: 49 CY STA 1032+50.00 FV: 2 CY

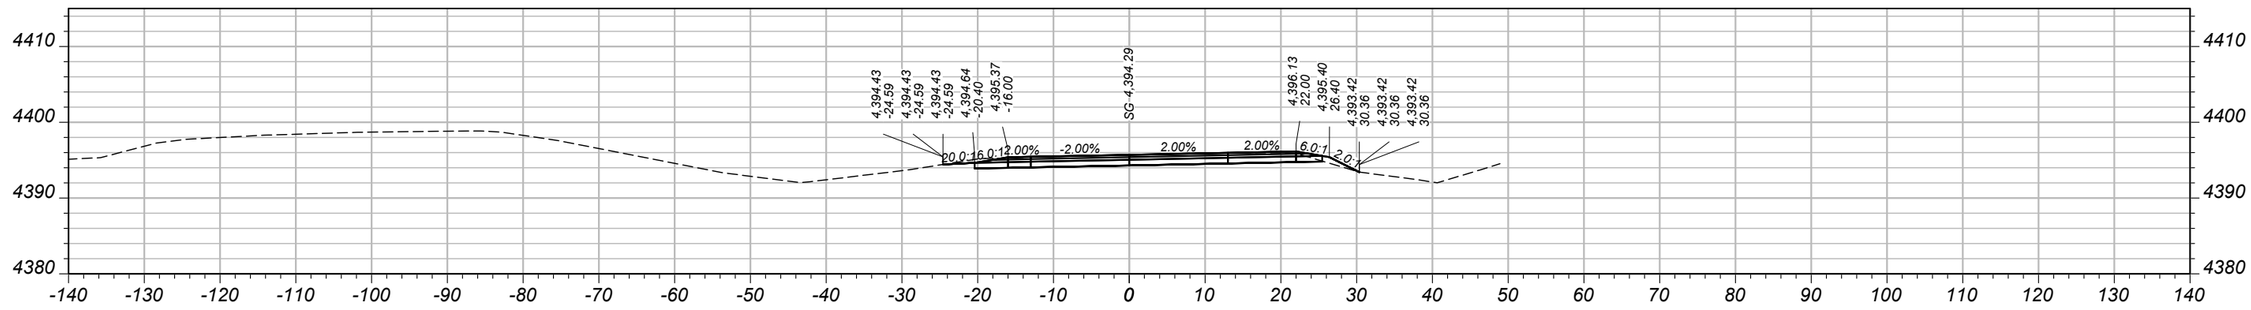

CV: 50 CY STA 1032+00.00 FV: 2 CY

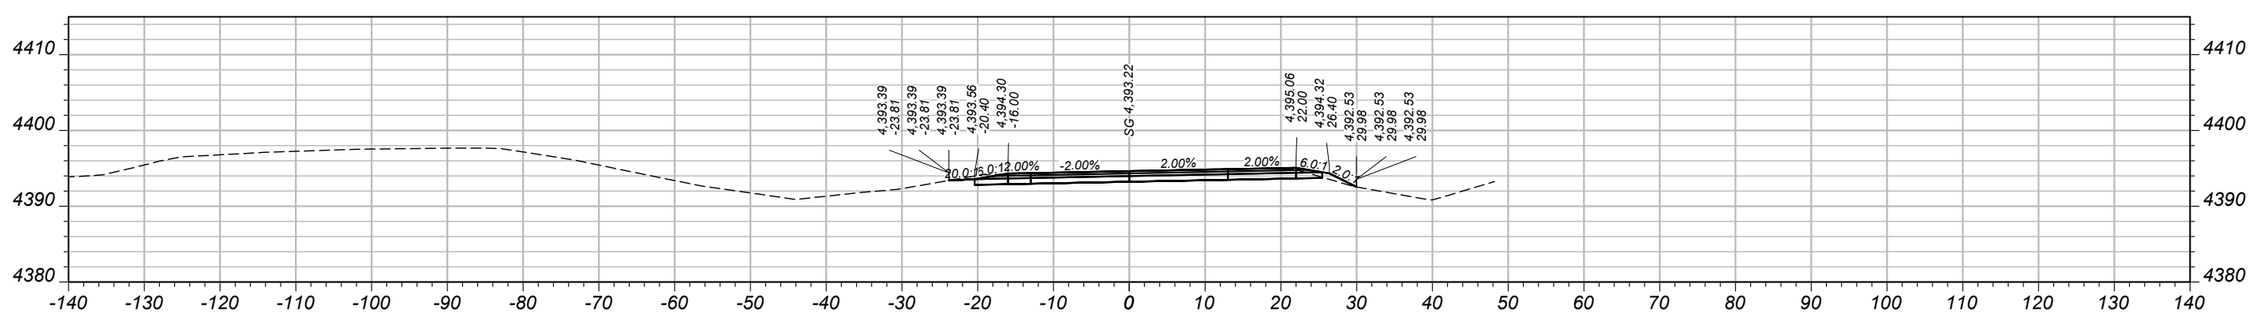

CV: 49 CY STA 1031+50.00 FV: 2 CY

SHEET NO.
25

MAINLINE CROSS SECTIONS - EASTBOUND

PROJECT NAME: WHITEHALL - EAST
COUNTY: JEFFERSON
PROJECT ID: IM 90-5(101)249
UPN: 10003001

DESIGNED BY	B. BOONE	04/2026
REVIEWED BY	J. BRAZILL	05/2026
CHECKED BY	J. SOLIDAY	05/2026


MONTANA Department of Transportation

CROSS SECTIONS


5/18/2026 11:00 AM

10003001RDXSF012.DWG


AWARD COPY

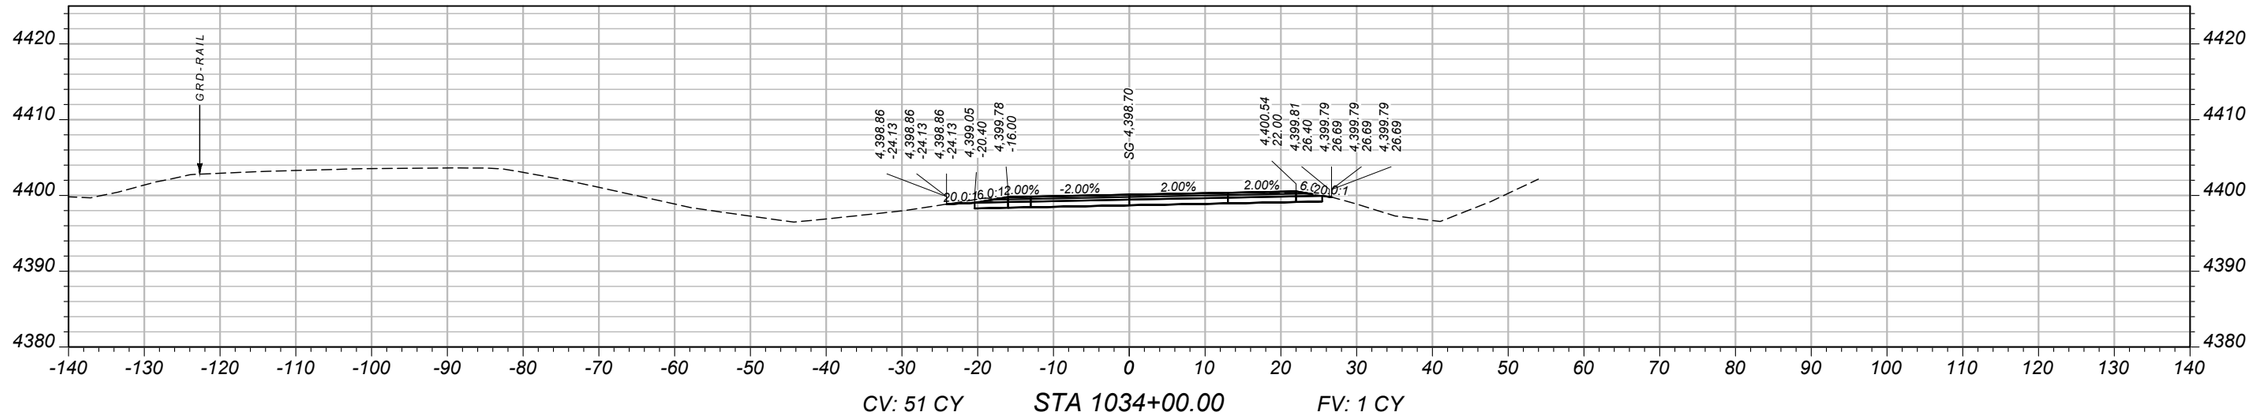

CV: 51 CY STA 1034+00.00 FV: 1 CY

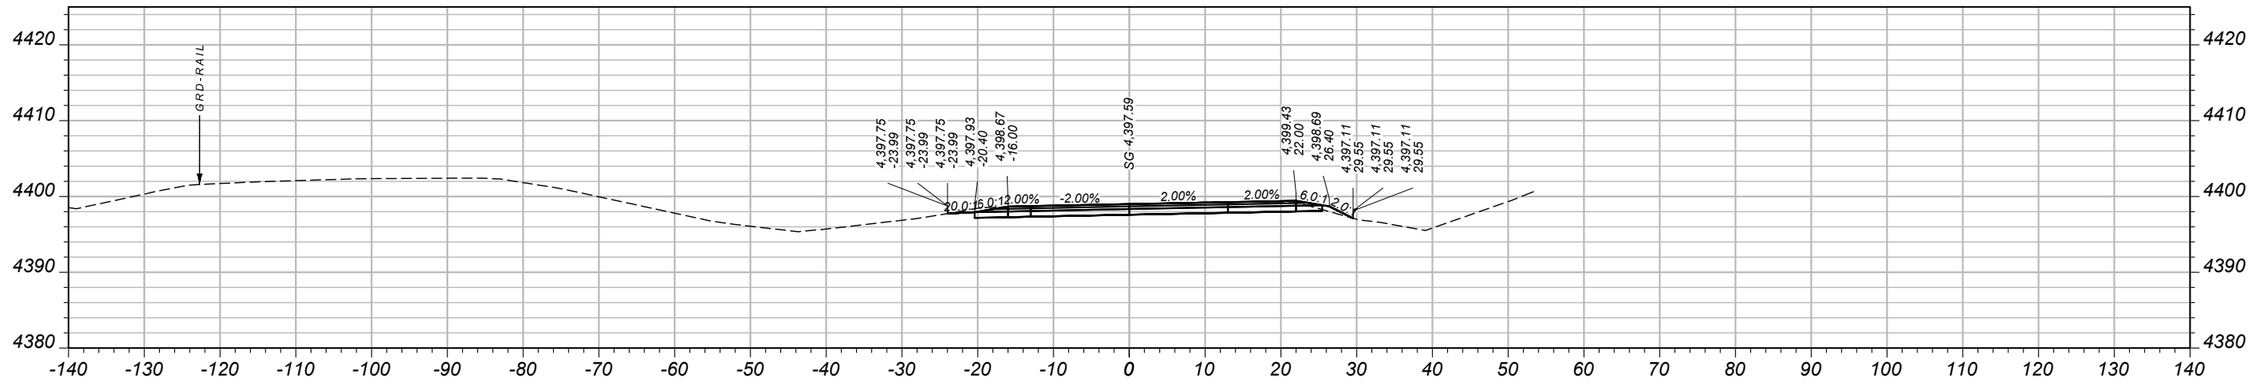

CV: 51 CY STA 1033+50.00 FV: 1 CY

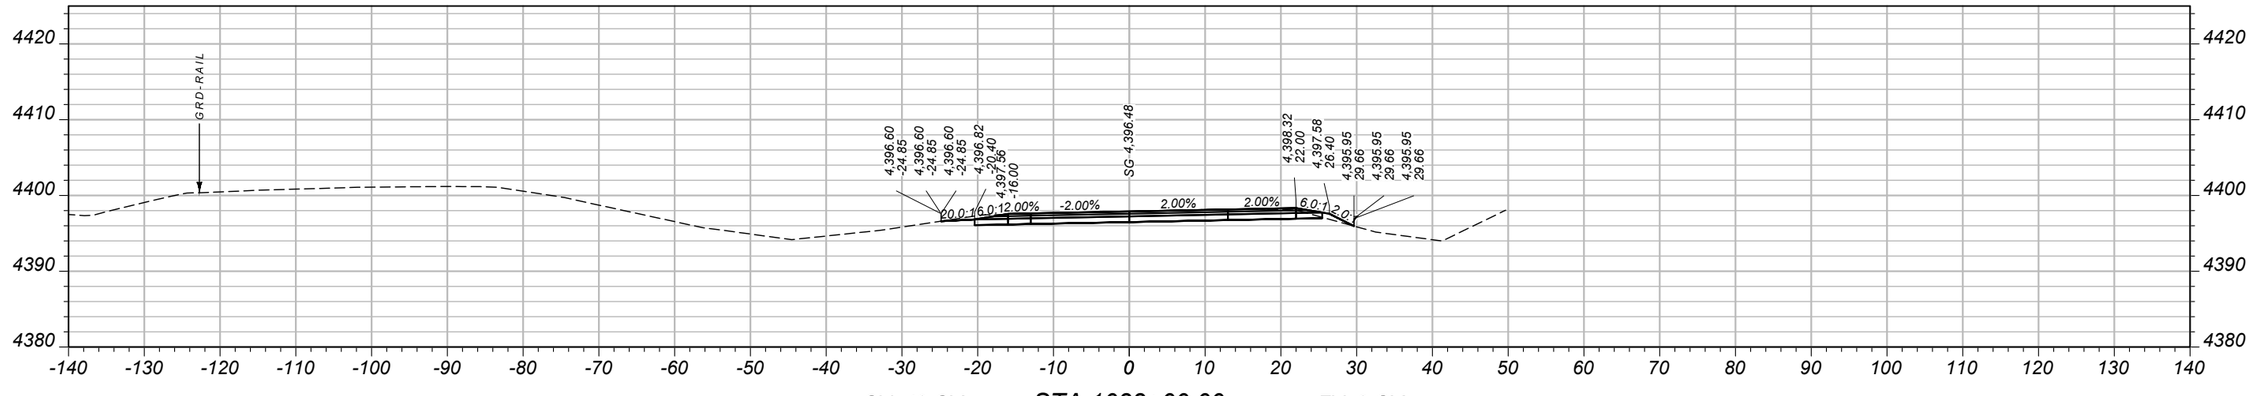

CV: 49 CY STA 1033+00.00 FV: 2 CY

SHEET NO.
26

MAINLINE CROSS SECTIONS - EASTBOUND

PROJECT NAME: WHITEHALL - EAST
COUNTY: JEFFERSON
PROJECT ID: IM 90-5(101)249
UPN: 10003001

DESIGNED BY	04/2026		
B. BOONE			
REVIEWED BY	05/2026		
J. BRAZILL			
CHECKED BY	05/2026		
J. SOLIDAY			


MONTANA
Department of Transportation

CROSS SECTIONS


5/18/2026 11:00 AM

10003001RDXSF012.DWG


AWARD COPY

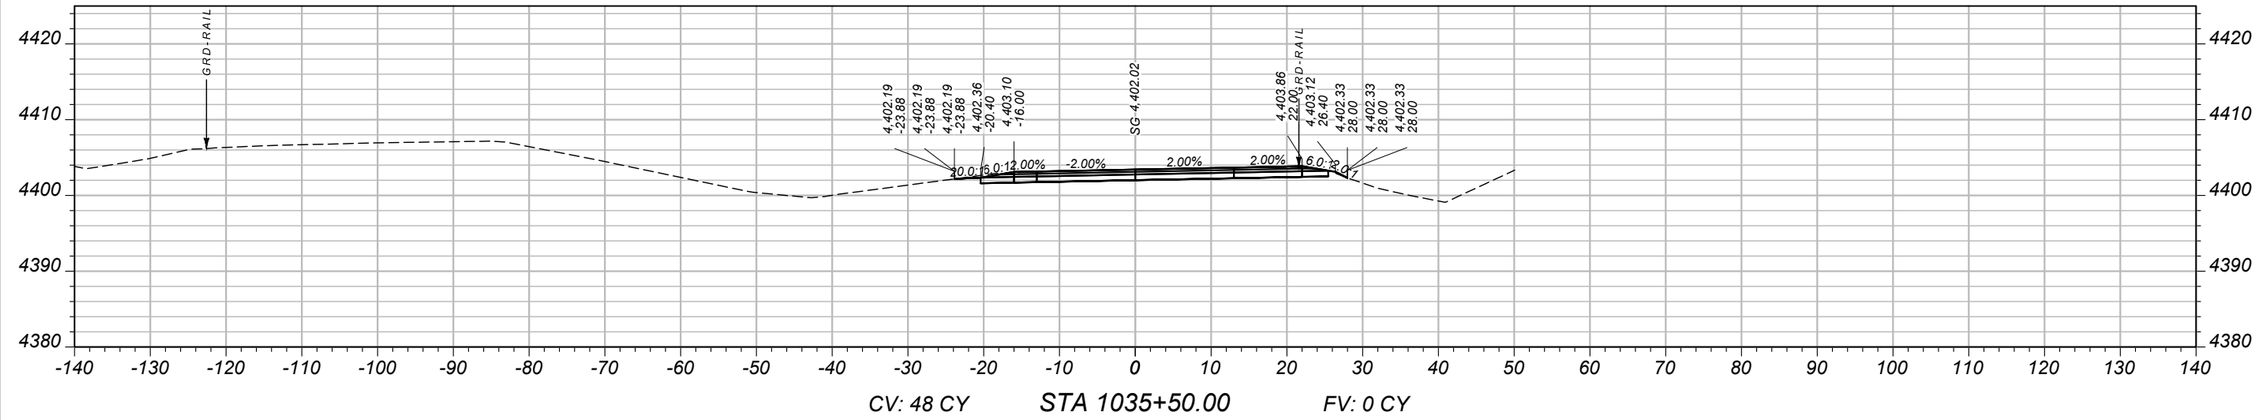

CV: 48 CY STA 1035+50.00 FV: 0 CY

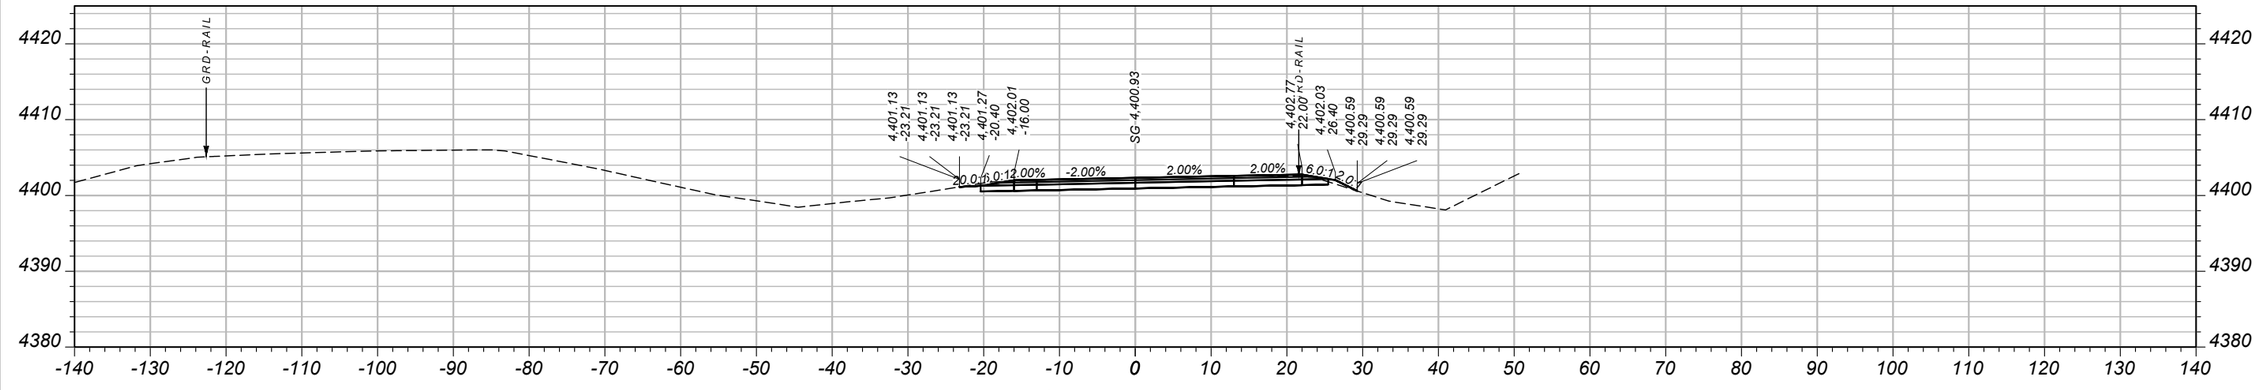

CV: 49 CY STA 1035+00.00 FV: 0 CY

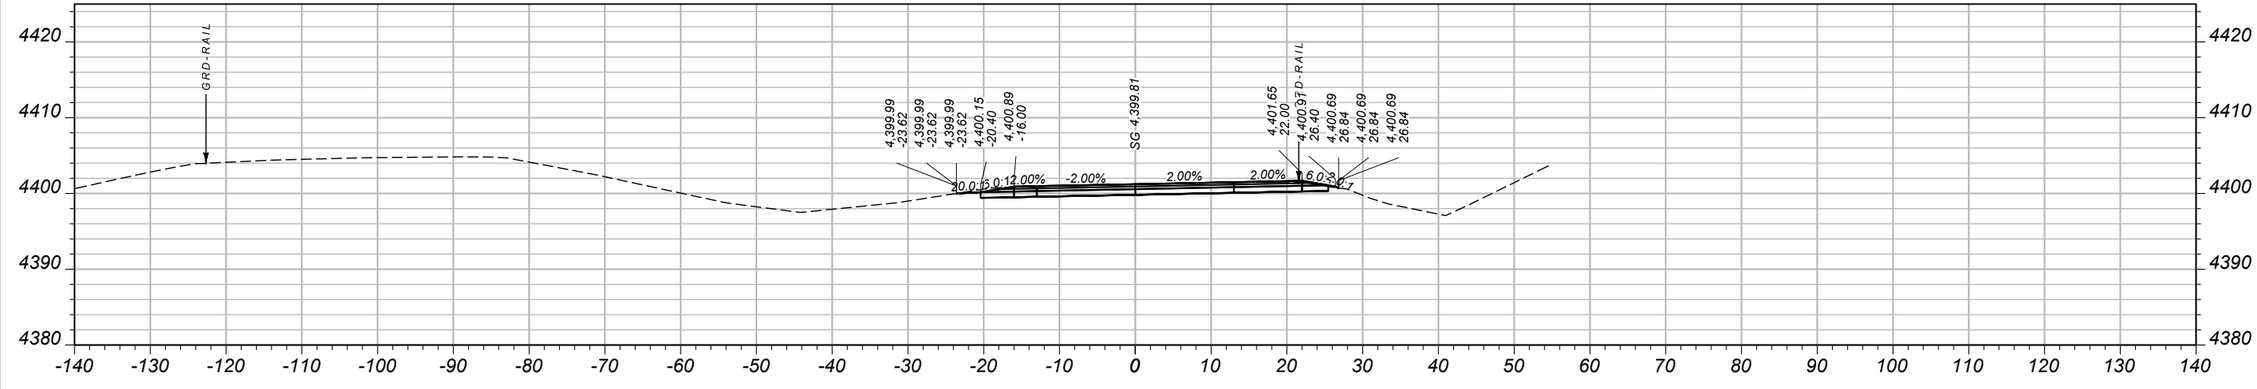

CV: 50 CY STA 1034+50.00 FV: 0 CY

SHEET NO.
27

MAINLINE CROSS SECTIONS - EASTBOUND

PROJECT NAME: WHITEHALL - EAST
COUNTY: JEFFERSON
PROJECT ID: IM 90-5(101)249
UPN: 10003001

DESIGNED BY	04/2026	REVIEWED BY	05/2026
B. BOONE		J. BRAZILL	
CHECKED BY	05/2026		
J. SOLIDAY			


10003001RDXSF012.DWG

MONTANA
Department of Transportation


CROSS SECTIONS

5/18/2026 11:00 AM


AWARD COPY

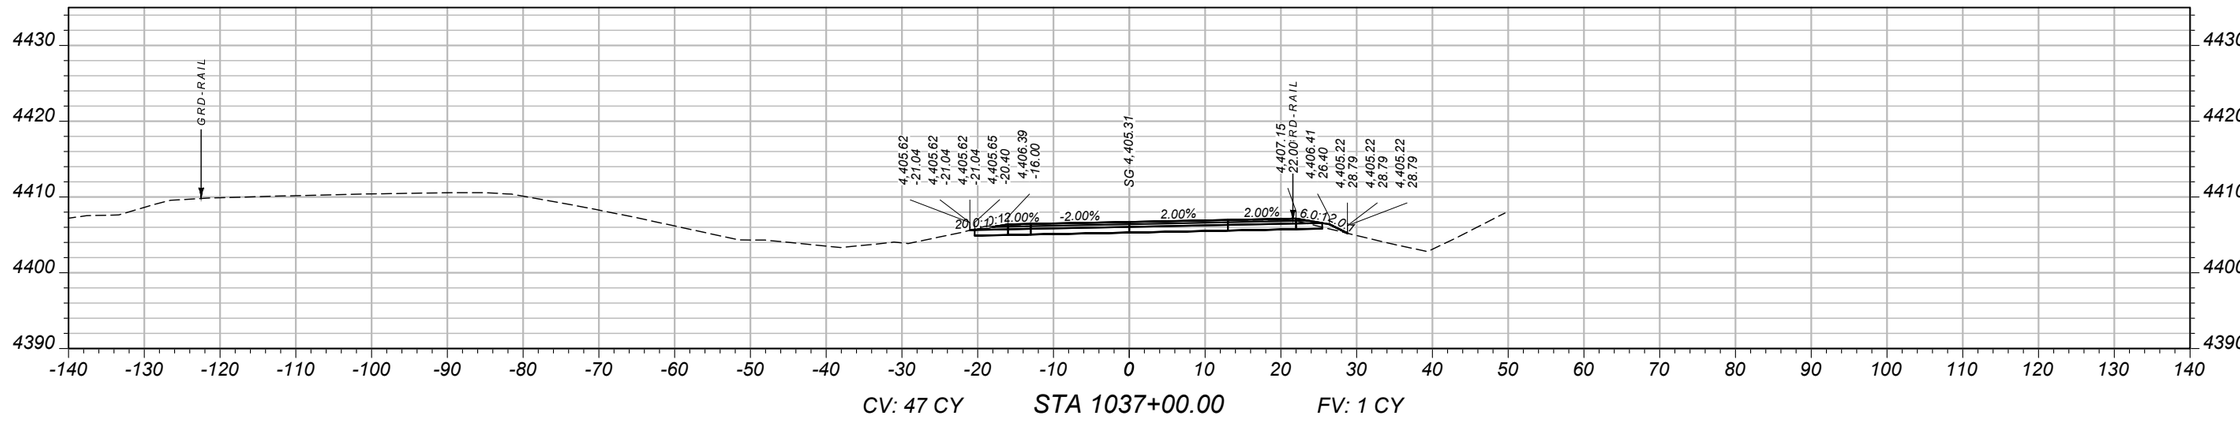

CV: 47 CY STA 1037+00.00 FV: 1 CY

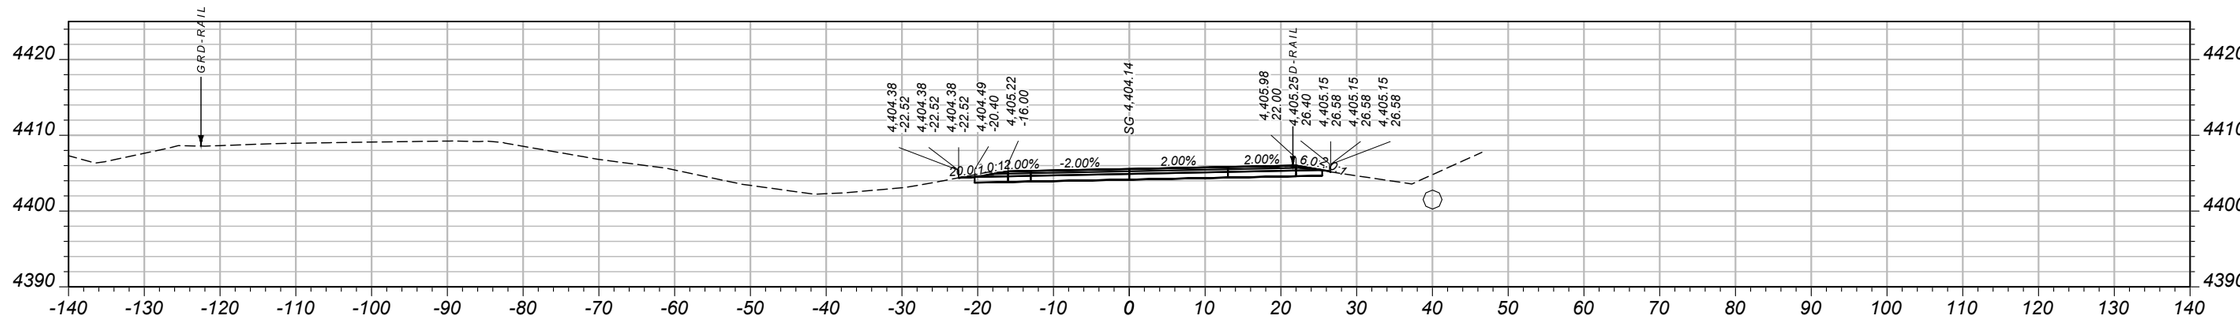

CV: 50 CY STA 1036+50.00 FV: 0 CY

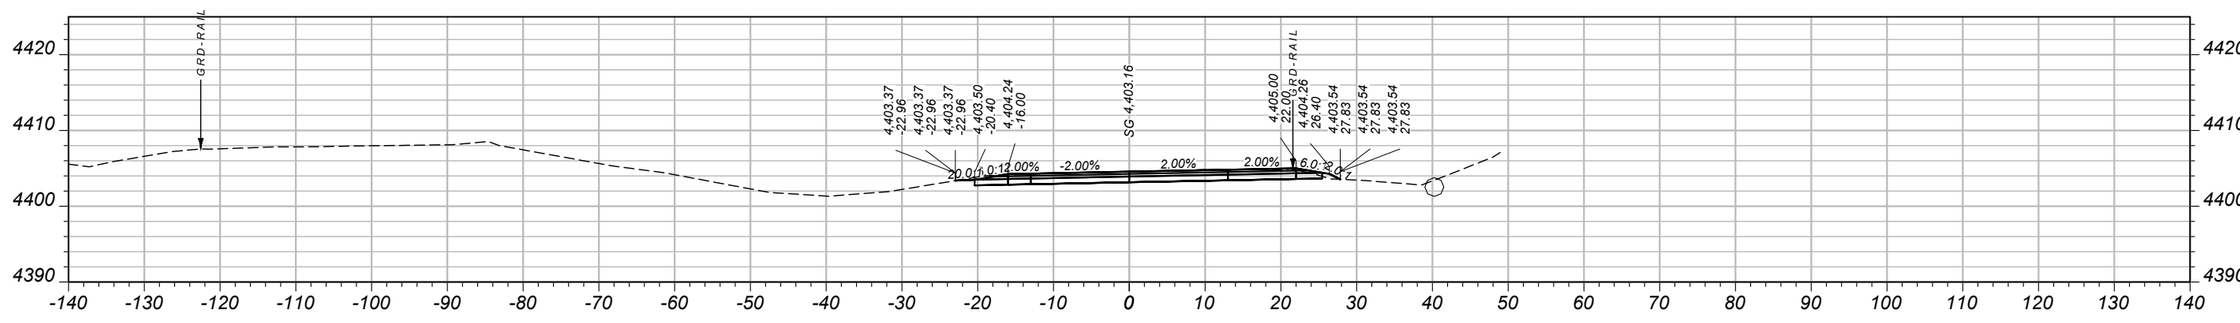

CV: 49 CY STA 1036+00.00 FV: 0 CY

SHEET NO.
28

MAINLINE CROSS SECTIONS - EASTBOUND

PROJECT NAME: WHITEHALL - EAST
COUNTY: JEFFERSON
PROJECT ID: IM 90-5(101)249
UPN: 10003001

DESIGNED BY	B. BOONE	04/2026
REVIEWED BY	J. BRAZILL	05/2026
CHECKED BY	J. SOLIDAY	05/2026


MONTANA
Department of Transportation

CROSS SECTIONS


5/18/2026 11:00 AM

10003001RDXSF012.DWG


AWARD COPY

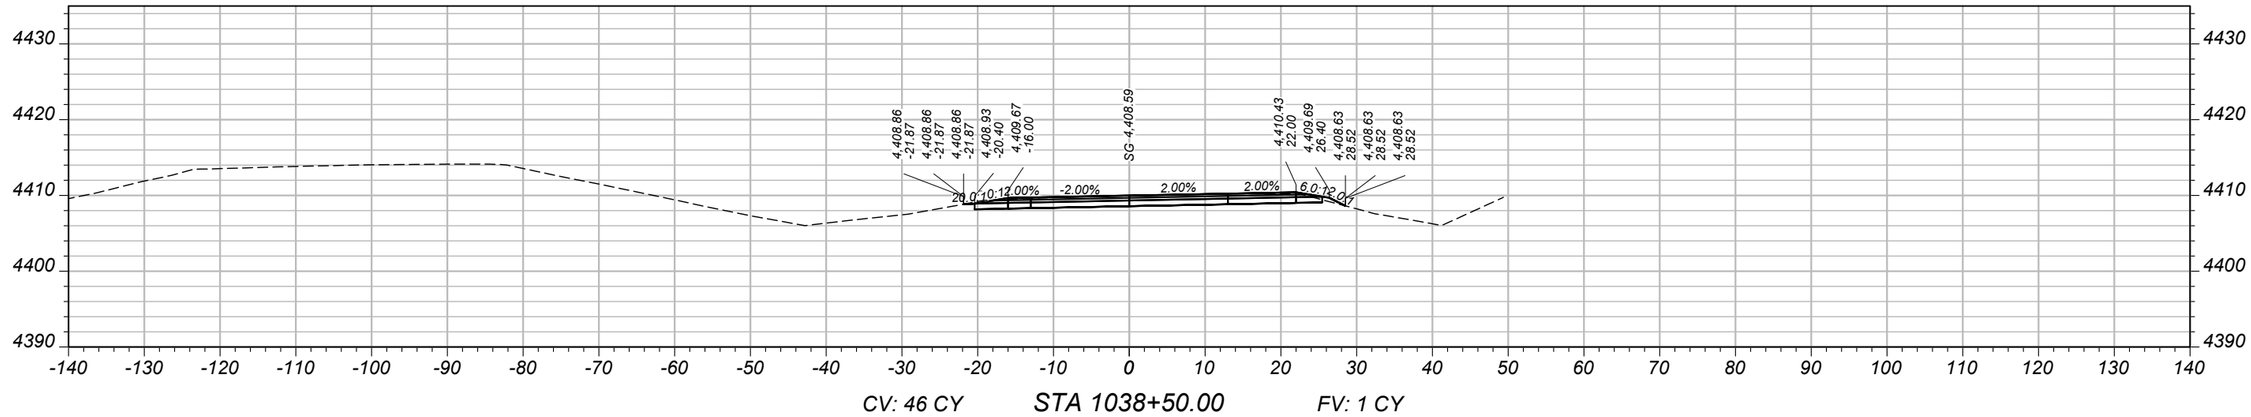

CV: 46 CY STA 1038+50.00 FV: 1 CY

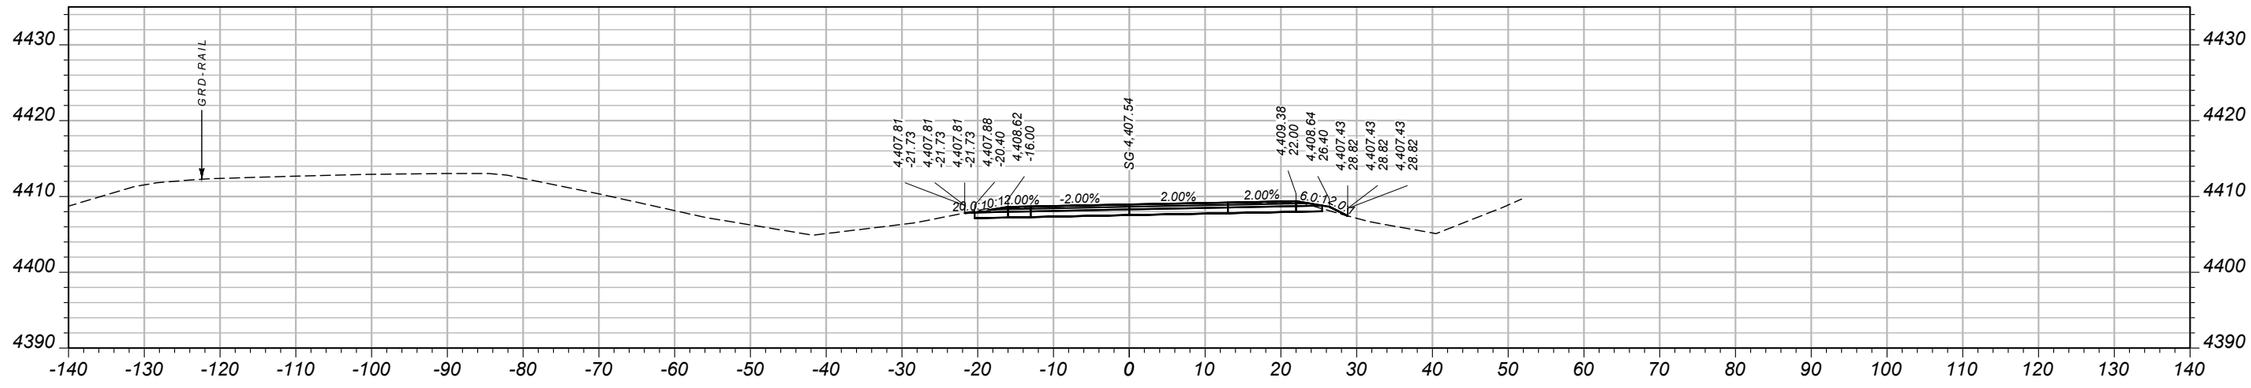

CV: 47 CY STA 1038+00.00 FV: 0 CY

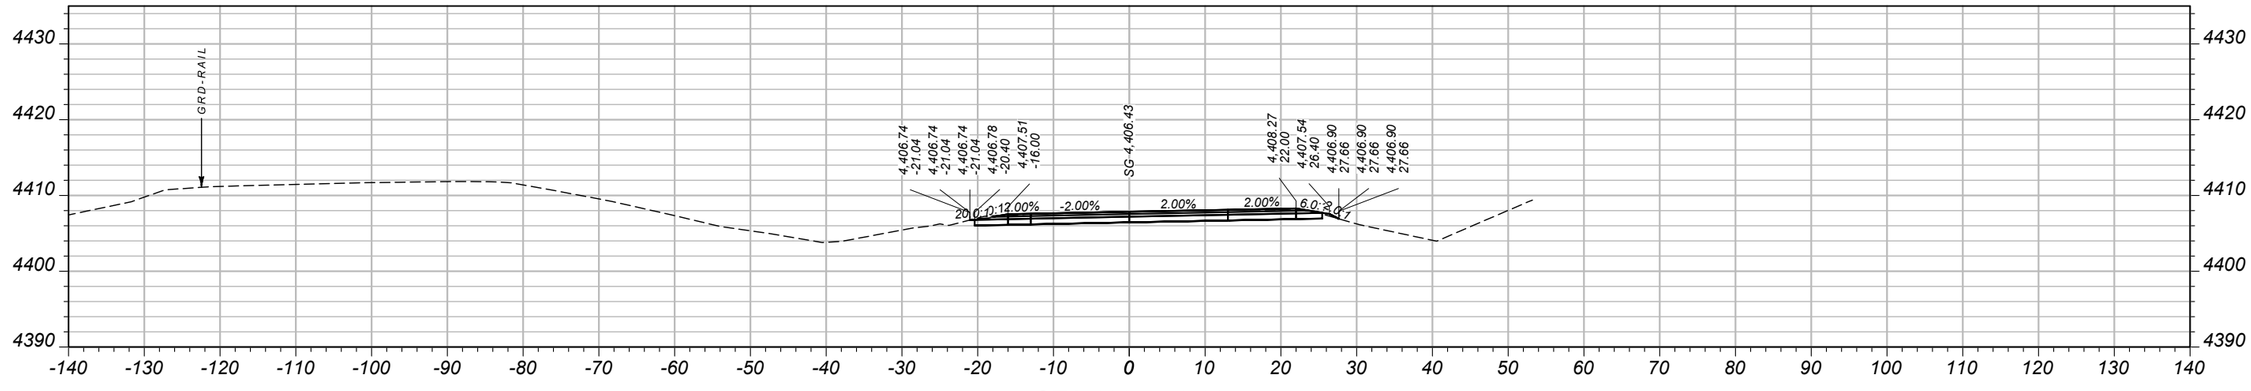

CV: 47 CY STA 1037+50.00 FV: 1 CY

SHEET NO.
29

MAINLINE CROSS SECTIONS - EASTBOUND

PROJECT NAME: WHITEHALL - EAST
COUNTY: JEFFERSON
PROJECT ID: IM 90-5(101)249
UPN: 10003001

DESIGNED BY	B. BOONE	04/2026
REVIEWED BY	J. BRAZILL	05/2026
CHECKED BY	J. SOLIDAY	05/2026


10003001RDXSF012.DWG

MONTANA
Department of Transportation


CROSS SECTIONS

5/18/2026 11:00 AM


AWARD COPY

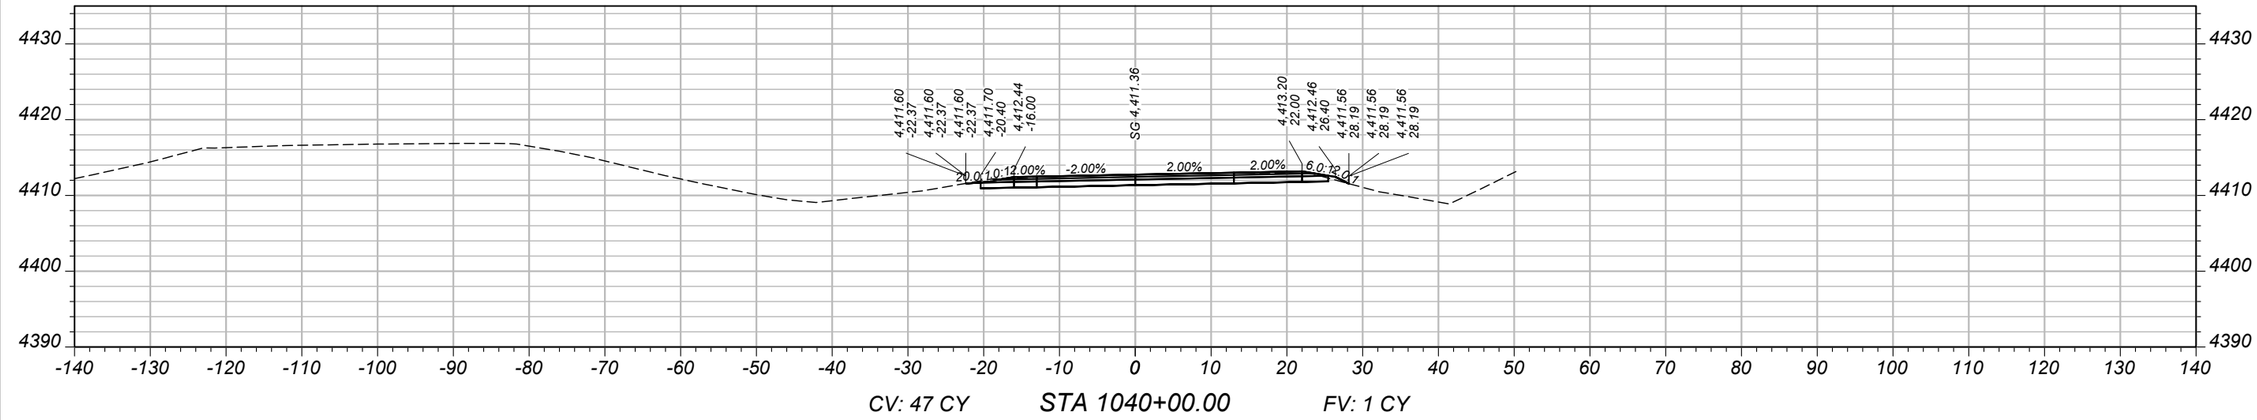

CV: 47 CY STA 1040+00.00 FV: 1 CY

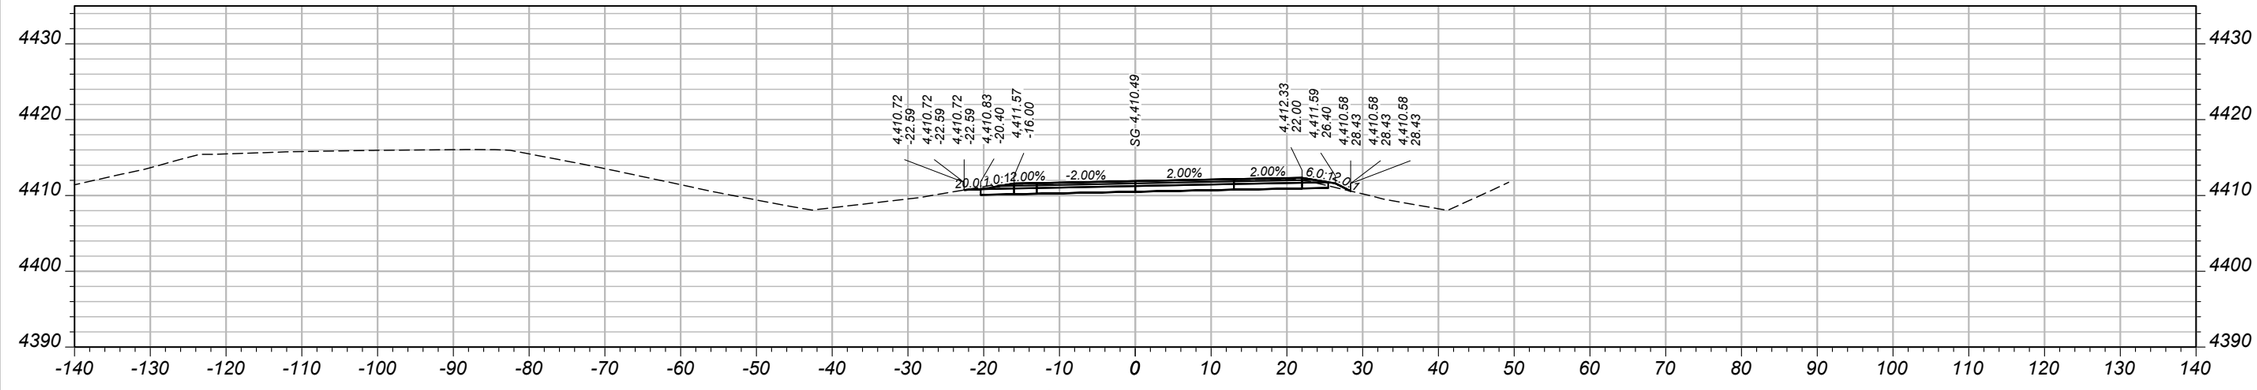

CV: 46 CY STA 1039+50.00 FV: 1 CY

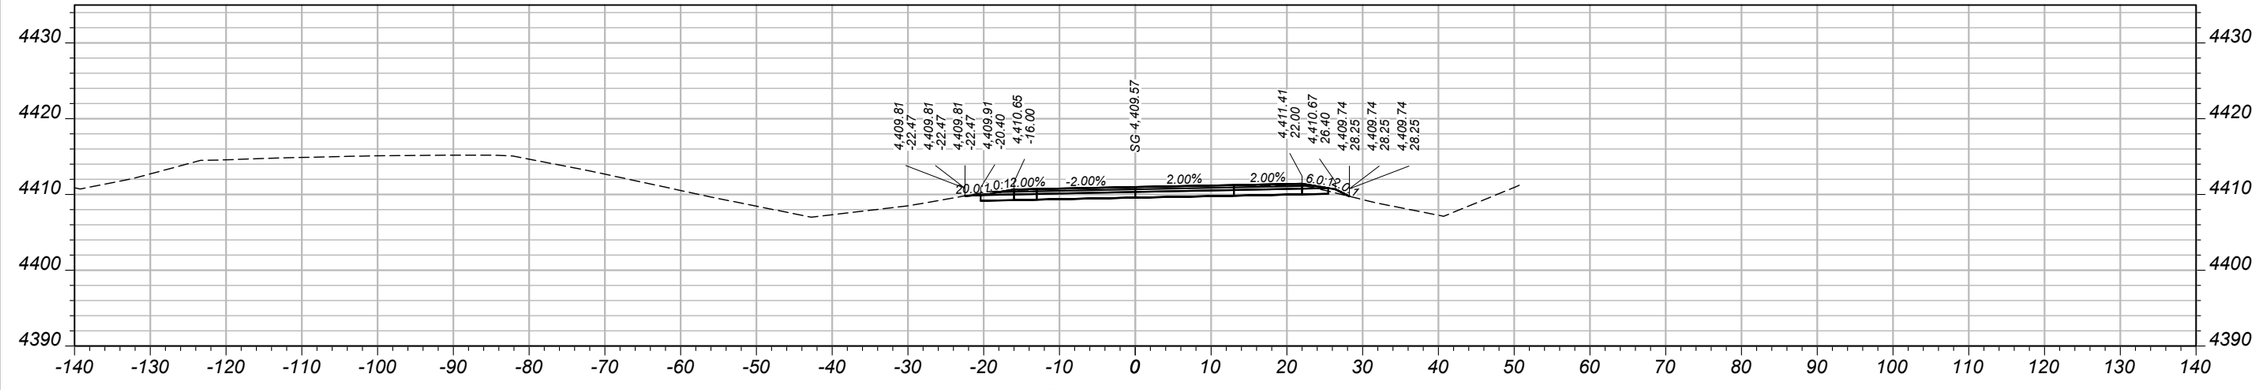

CV: 47 CY STA 1039+00.00 FV: 1 CY

SHEET NO. 30

MAINLINE CROSS SECTIONS - EASTBOUND

PROJECT NAME: WHITEHALL - EAST
COUNTY: JEFFERSON
PROJECT ID: IM 90-5(101)249
UPN: 10003001

DESIGNED BY	B. BOONE	04/2026
REVIEWED BY	J. BRAZILL	05/2026
CHECKED BY	J. SOLIDAY	05/2026


10003001RDXSF012.DWG

MONTANA
Department of Transportation


CROSS SECTIONS

5/18/2026 11:00 AM


AWARD COPY

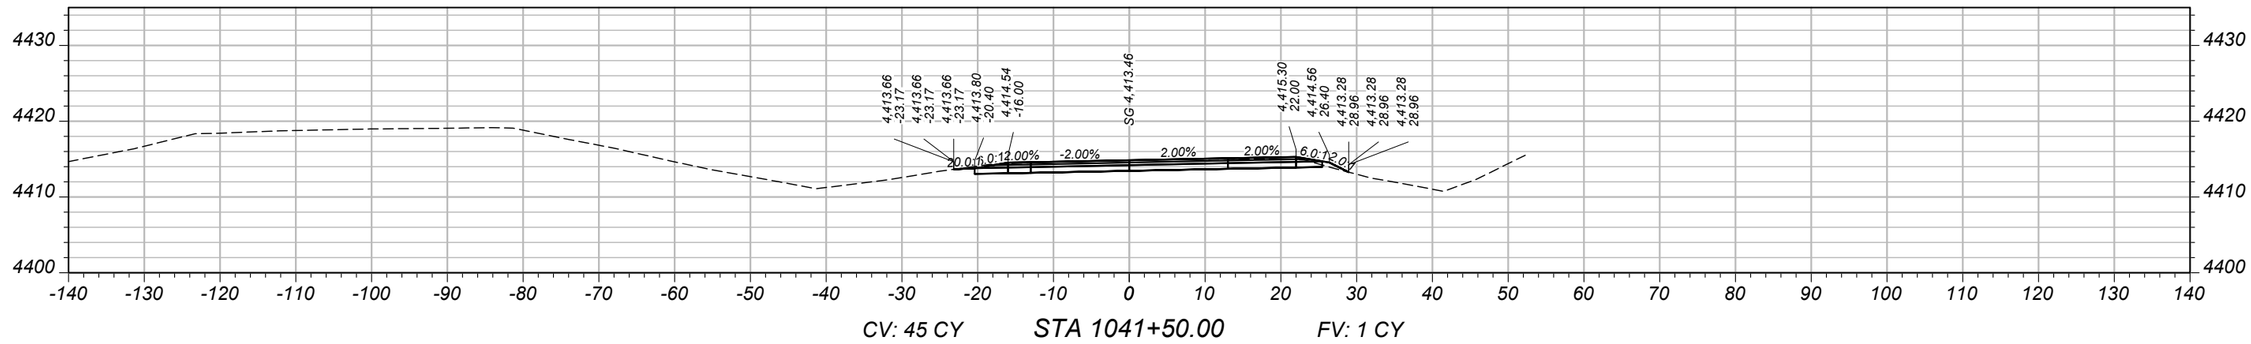

CV: 45 CY STA 1041+50.00 FV: 1 CY

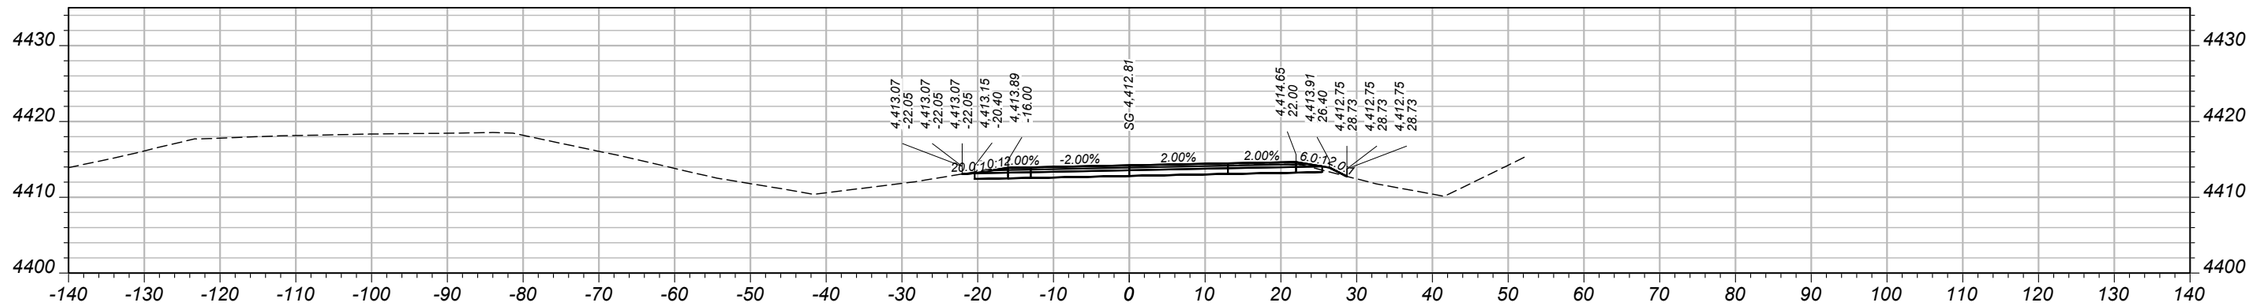

CV: 47 CY STA 1041+00.00 FV: 1 CY

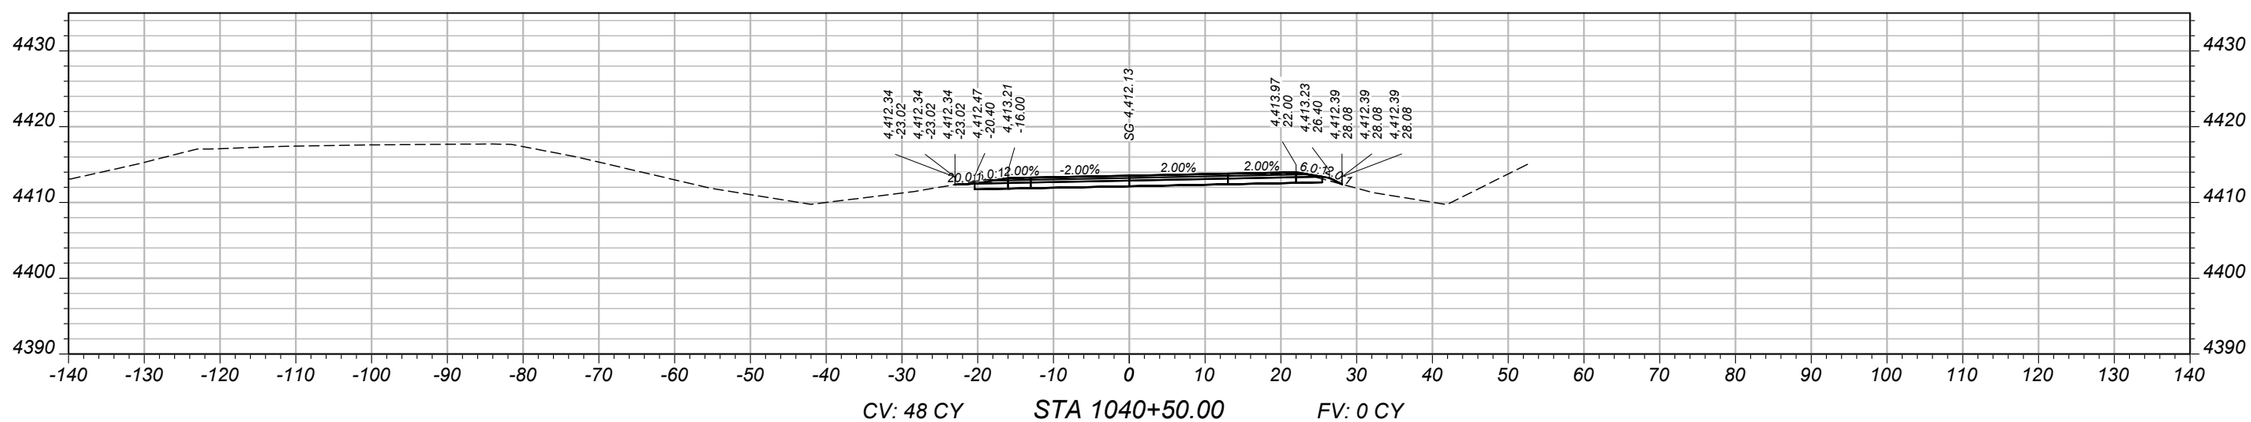

CV: 48 CY STA 1040+50.00 FV: 0 CY

SHEET NO.
31

MAINLINE CROSS SECTIONS - EASTBOUND

PROJECT NAME WHITEHALL - EAST
COUNTY JEFFERSON
PROJECT ID IM 90-5(101)249
UPN 10003001

DESIGNED BY	B. BOONE	04/2026	
REVIEWED BY	J. BRAZILL	05/2026	
CHECKED BY	J. SOLIDAY	05/2026	


MONTANA Department of Transportation

CROSS SECTIONS


5/18/2026 11:00 AM

10003001RDXSF012.DWG


AWARD COPY

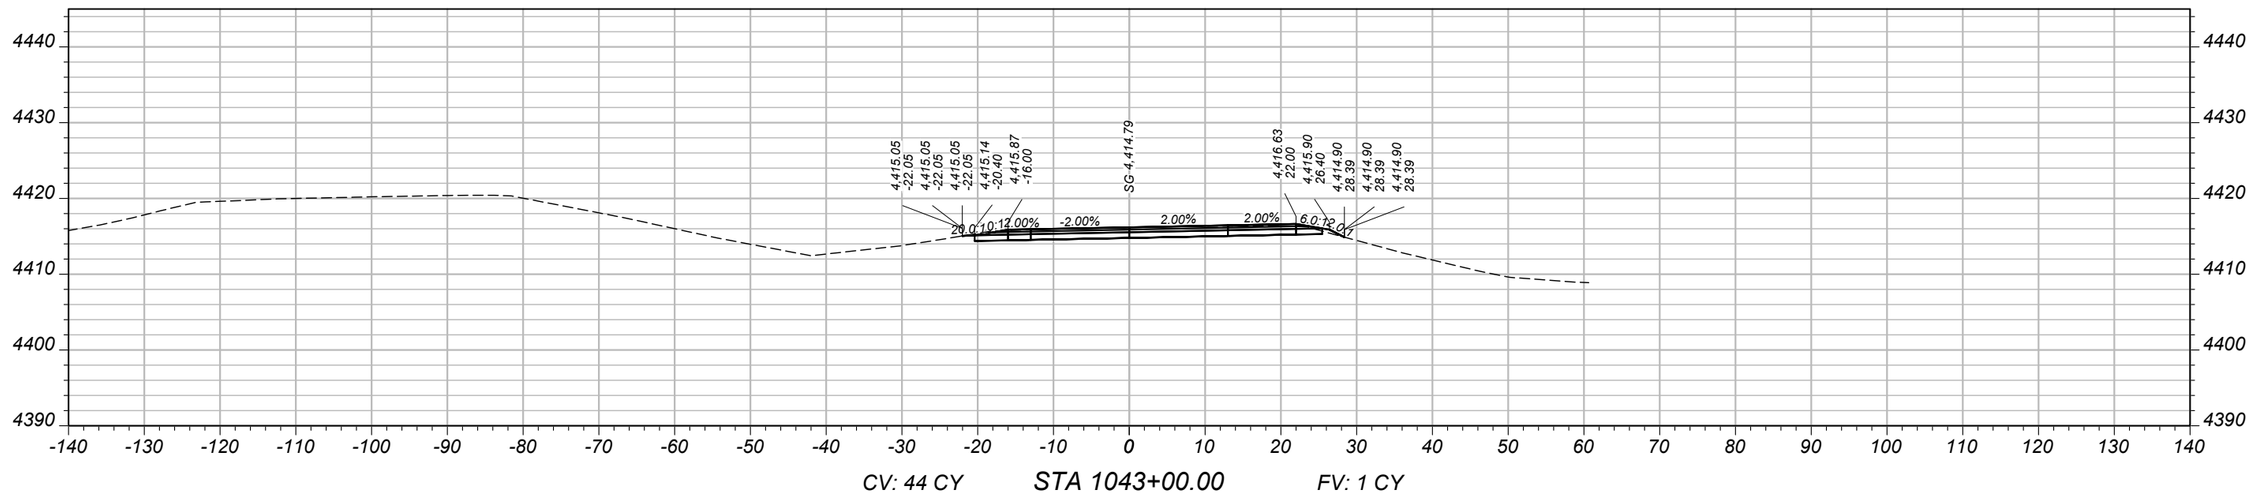

CV: 44 CY STA 1043+00.00 FV: 1 CY

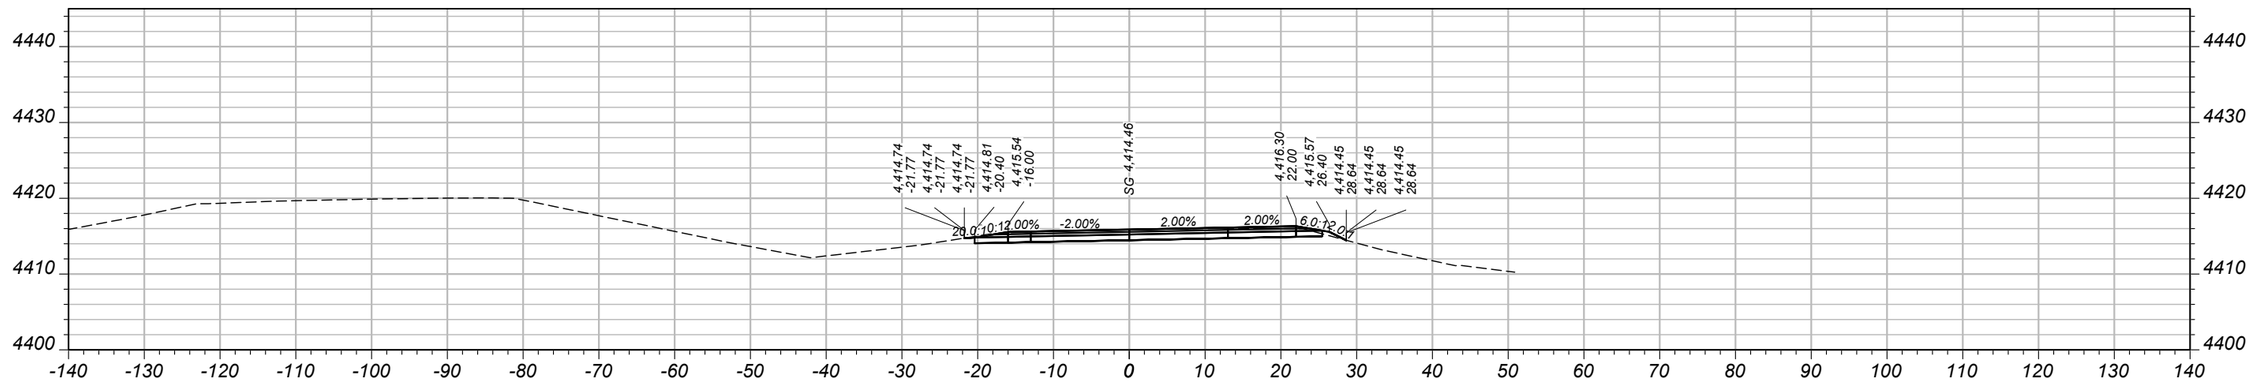

CV: 44 CY STA 1042+50.00 FV: 1 CY

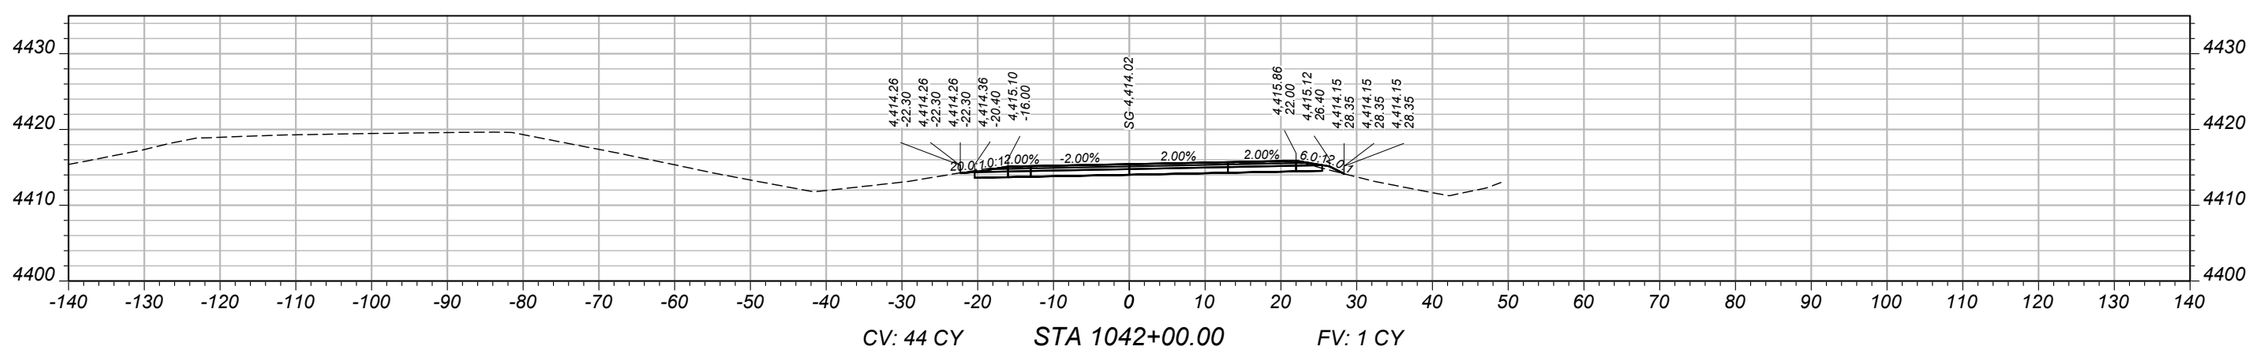

CV: 44 CY STA 1042+00.00 FV: 1 CY

SHEET NO.
32

MAINLINE CROSS SECTIONS - EASTBOUND

PROJECT NAME: WHITEHALL - EAST
COUNTY: JEFFERSON
PROJECT ID: IM 90-5(101)249
UPN: 10003001

DESIGNED BY		REVIEWED BY		CHECKED BY	
B. BOONE	04/2026	J. BRAZILL	05/2026	J. SOLIDAY	05/2026


MONTANA Department of Transportation


CROSS SECTIONS

5/18/2026 11:00 AM

10003001RDXSF012.DWG

AWARD COPY

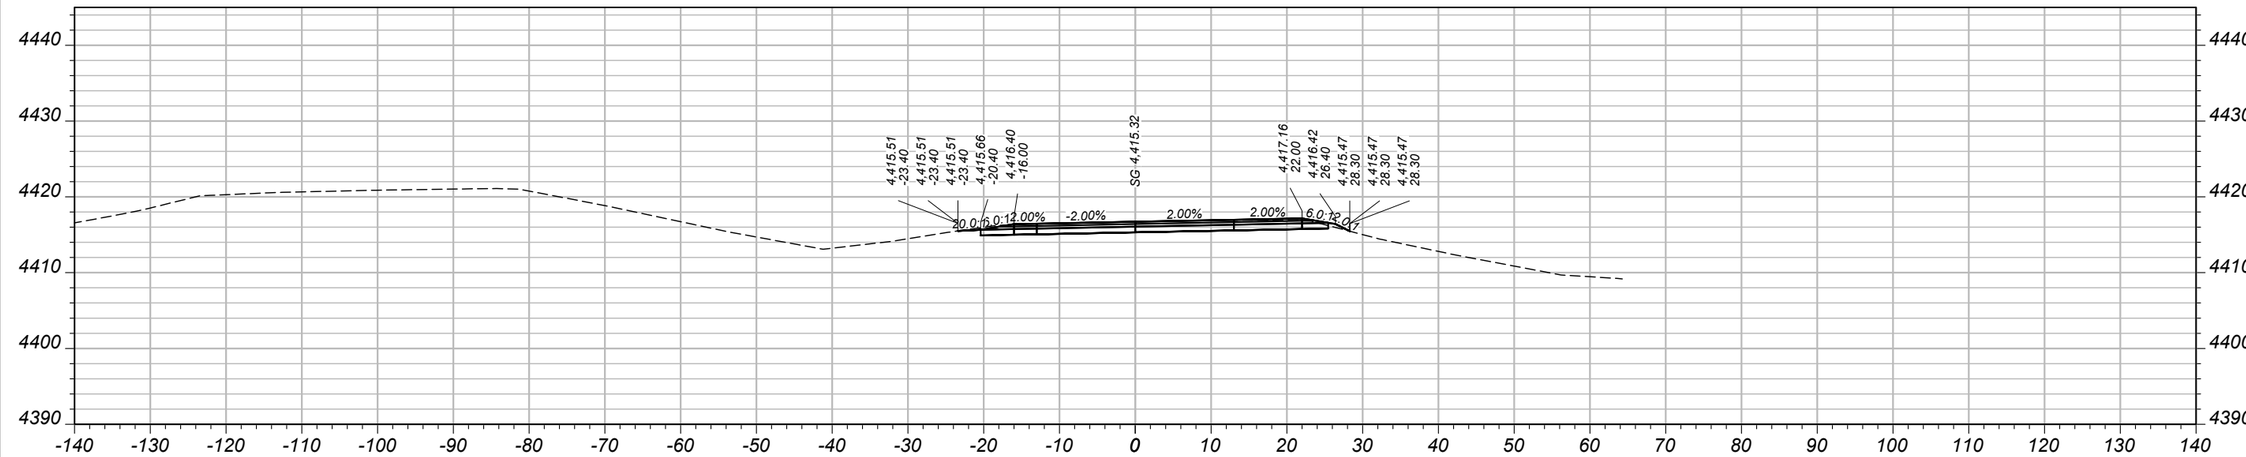

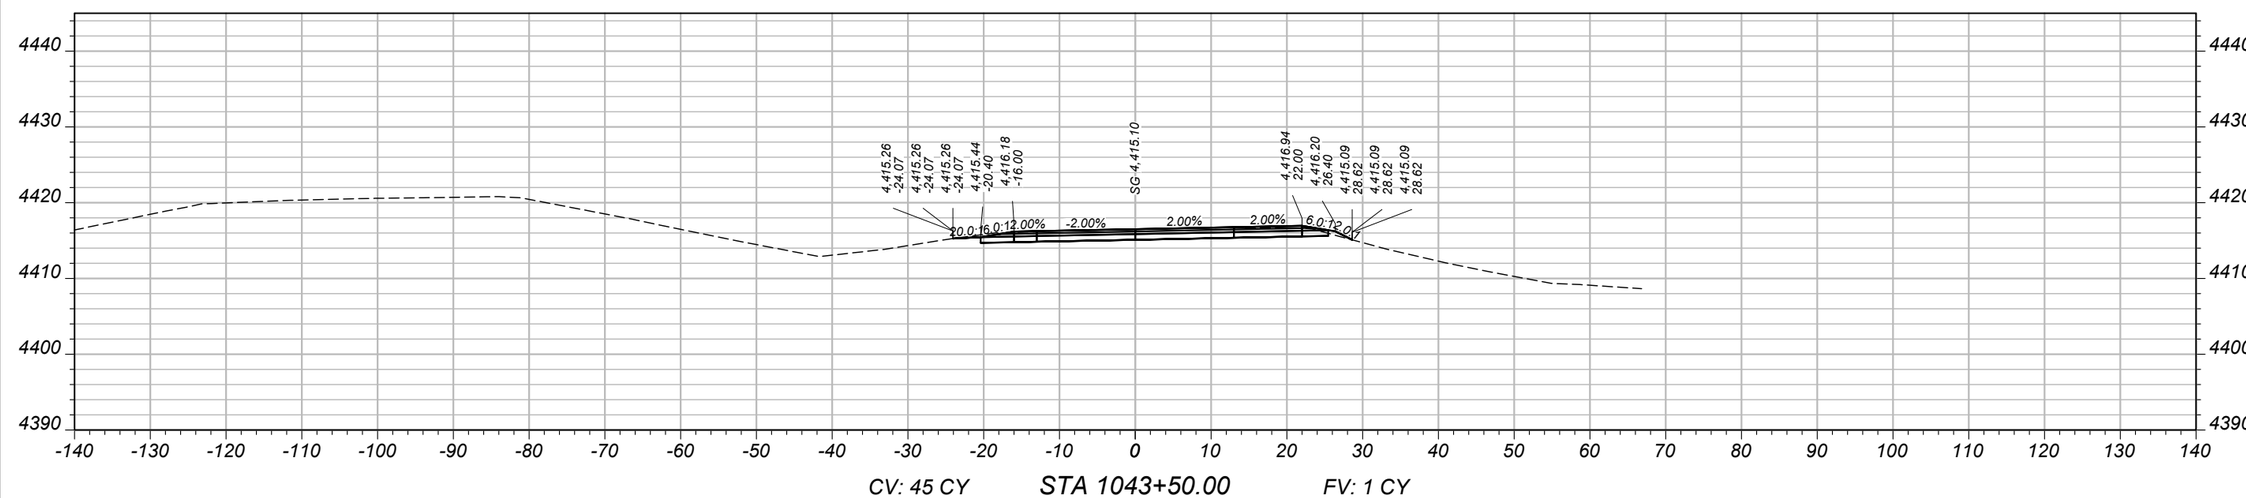

SHEET NO. 33

MAINLINE CROSS SECTIONS - EASTBOUND

PROJECT NAME: WHITEHALL - EAST
COUNTY: JEFFERSON
PROJECT ID: IM 90-5(101)249
UPN: 10003001

DESIGNED BY	B. BOONE	04/2026	
REVIEWED BY	J. BRAZILL	05/2026	
CHECKED BY	J. SOLIDAY	05/2026	


MONTANA Department of Transportation


CROSS SECTIONS

5/18/2026 11:00 AM

10003001RDXSF012.DWG

AWARD COPY

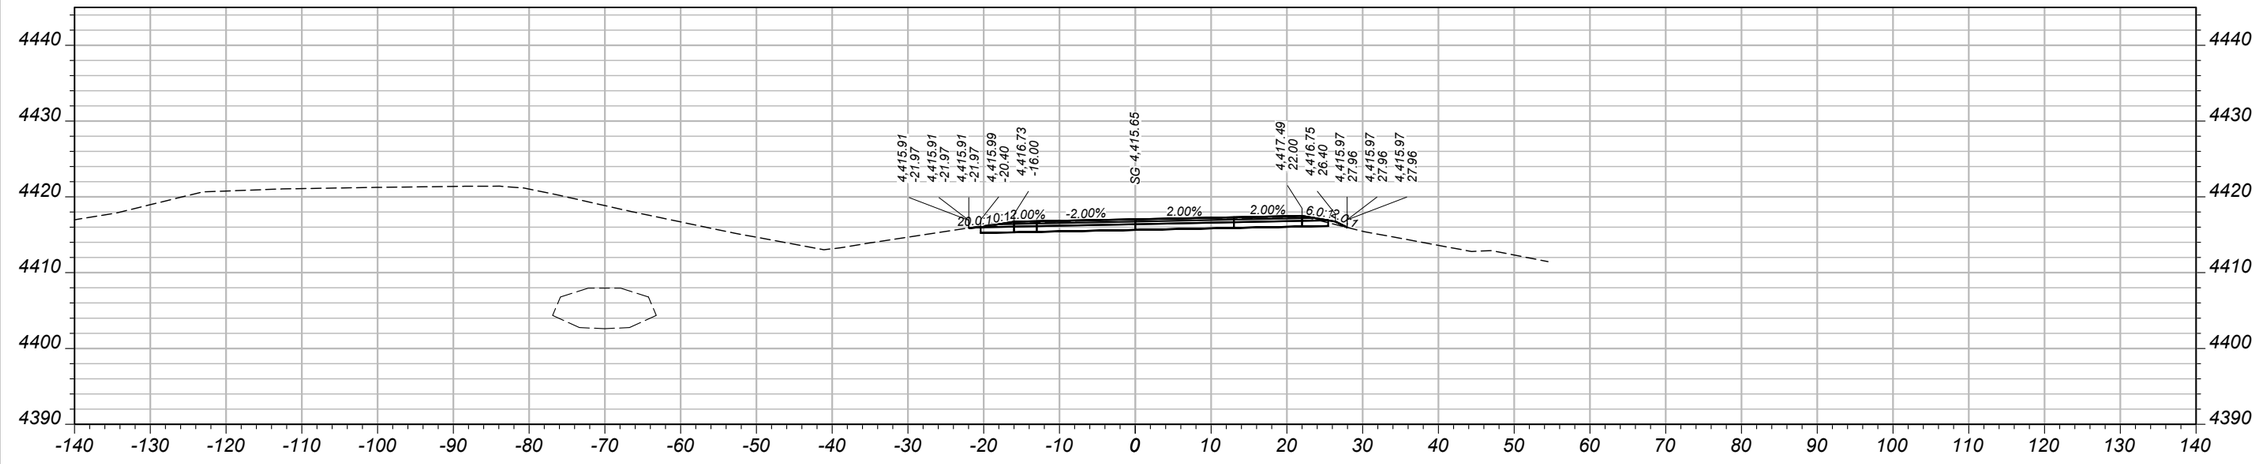

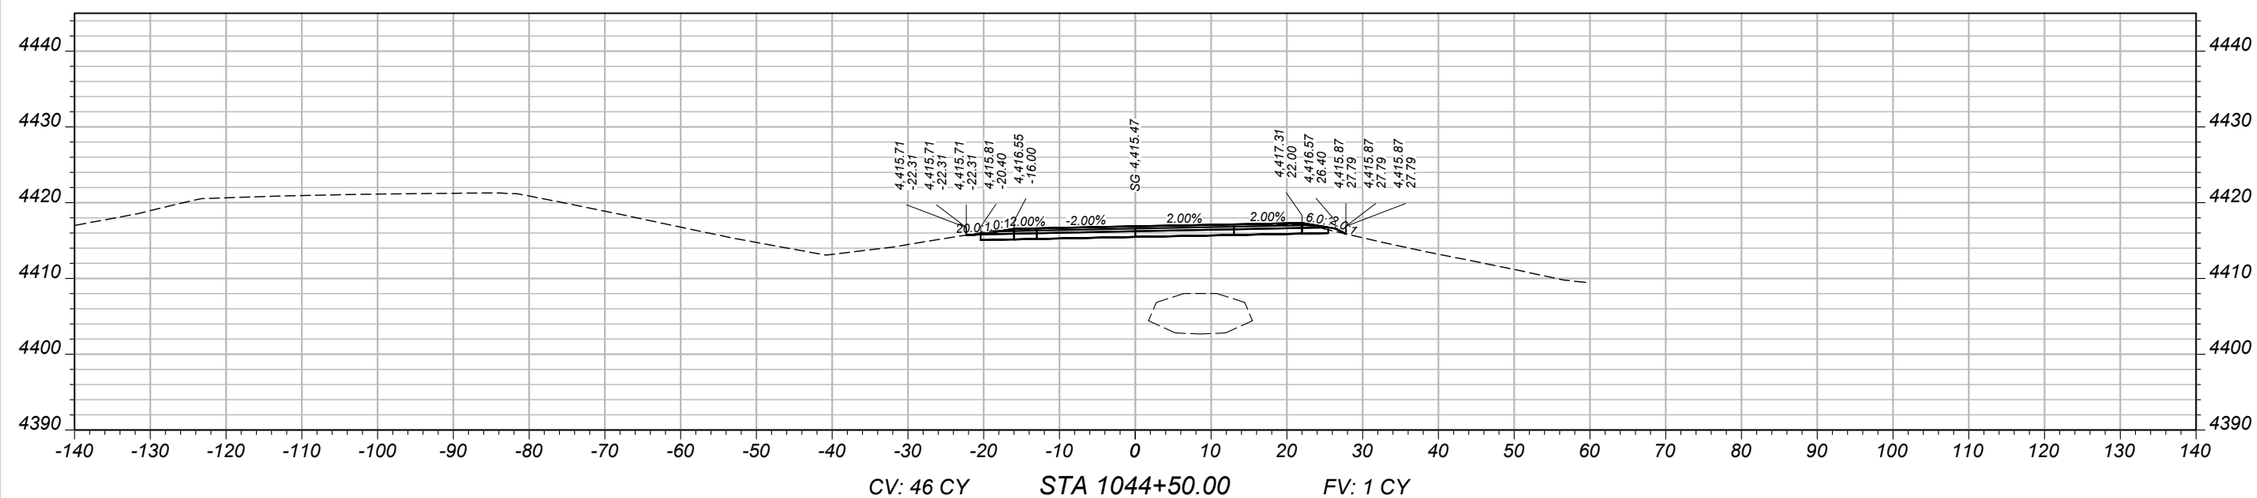

SHEET NO. 34

MAINLINE CROSS SECTIONS - EASTBOUND

PROJECT NAME: WHITEHALL - EAST
COUNTY: JEFFERSON
PROJECT ID: IM 90-5(101)249
UPN: 10003001

DESIGNED BY	B. BOONE	04/2026	
REVIEWED BY	J. BRAZILL	05/2026	
CHECKED BY	J. SOLIDAY	05/2026	


MONTANA Department of Transportation

CROSS SECTIONS


5/18/2026 11:00 AM

10003001RDXSF012.DWG


AWARD COPY

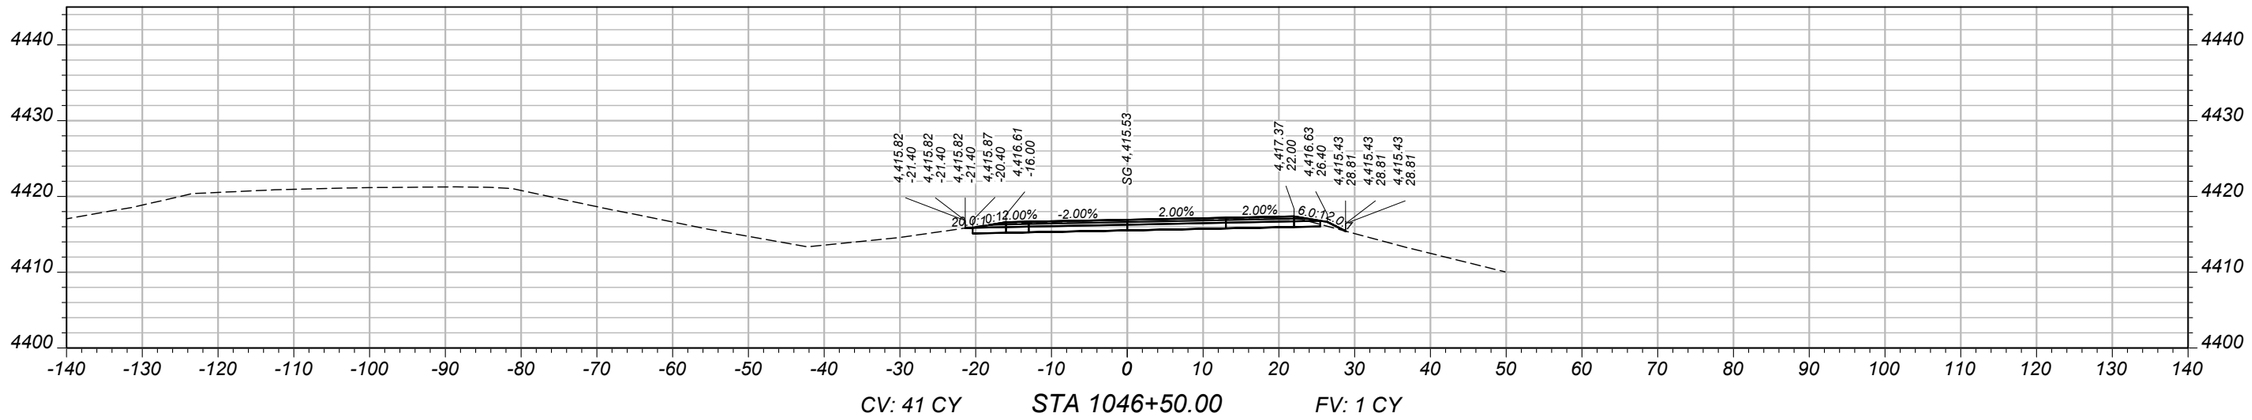

CV: 41 CY STA 1046+50.00 FV: 1 CY

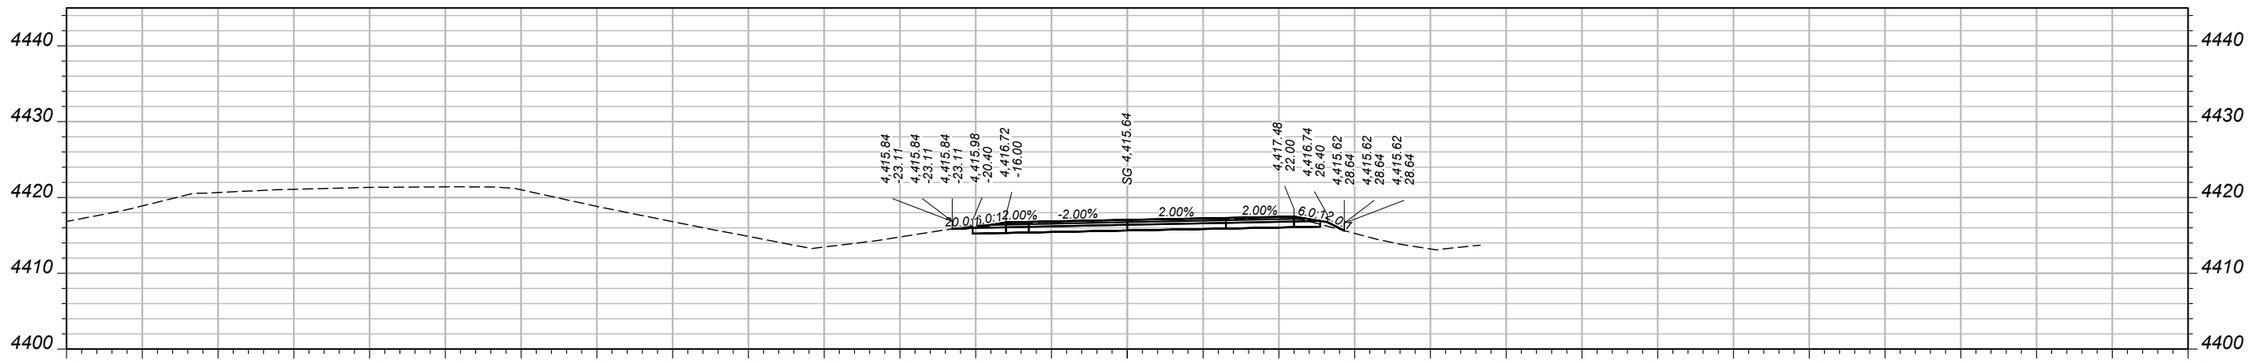

CV: 41 CY STA 1046+00.00 FV: 1 CY

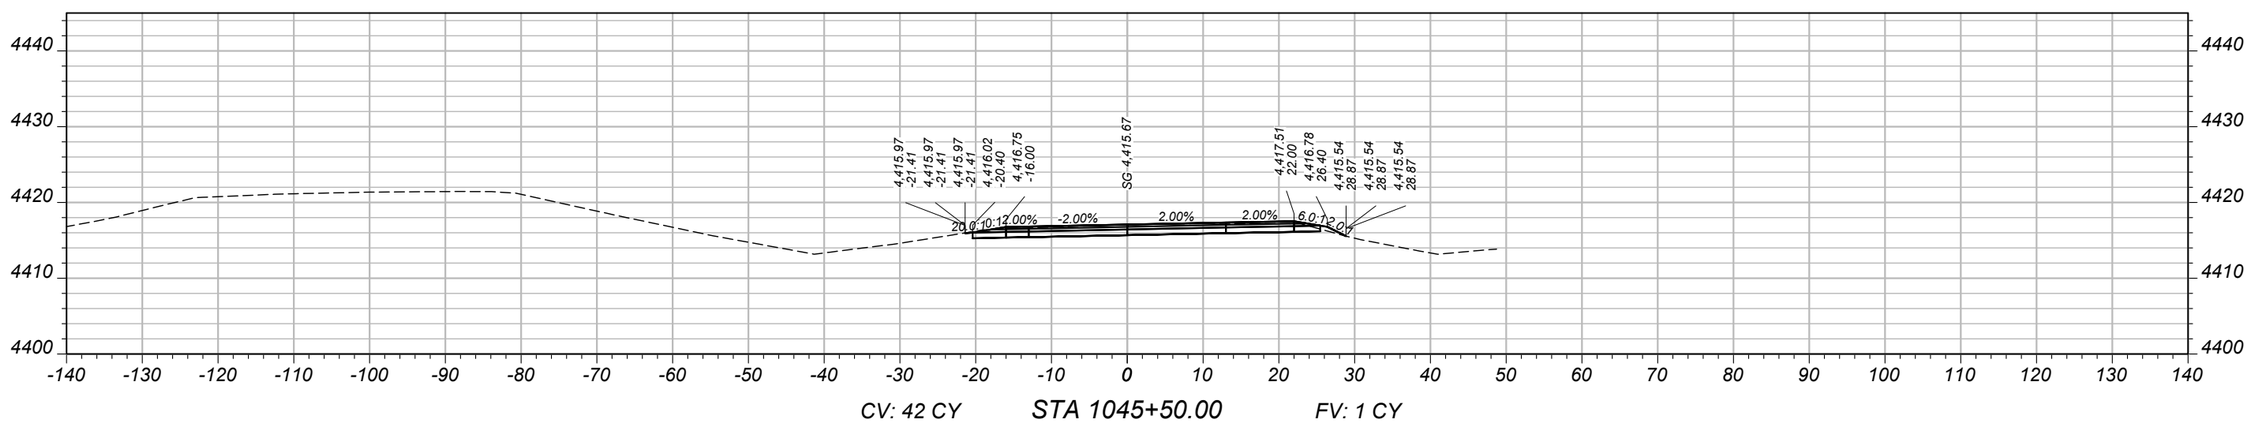

CV: 42 CY STA 1045+50.00 FV: 1 CY

SHEET NO. 35

MAINLINE CROSS SECTIONS - EASTBOUND

PROJECT NAME	WHITEHALL - EAST
COUNTY	JEFFERSON
PROJECT ID	IM 90-5(101)249
UPN	10003001

DESIGNED BY	B. BOONE	04/2026
REVIEWED BY	J. BRAZILL	05/2026
CHECKED BY	J. SOLIDAY	05/2026


10003001RDXSF012.DWG

MONTANA Department of Transportation


CROSS SECTIONS

5/18/2026 11:00 AM


AWARD COPY

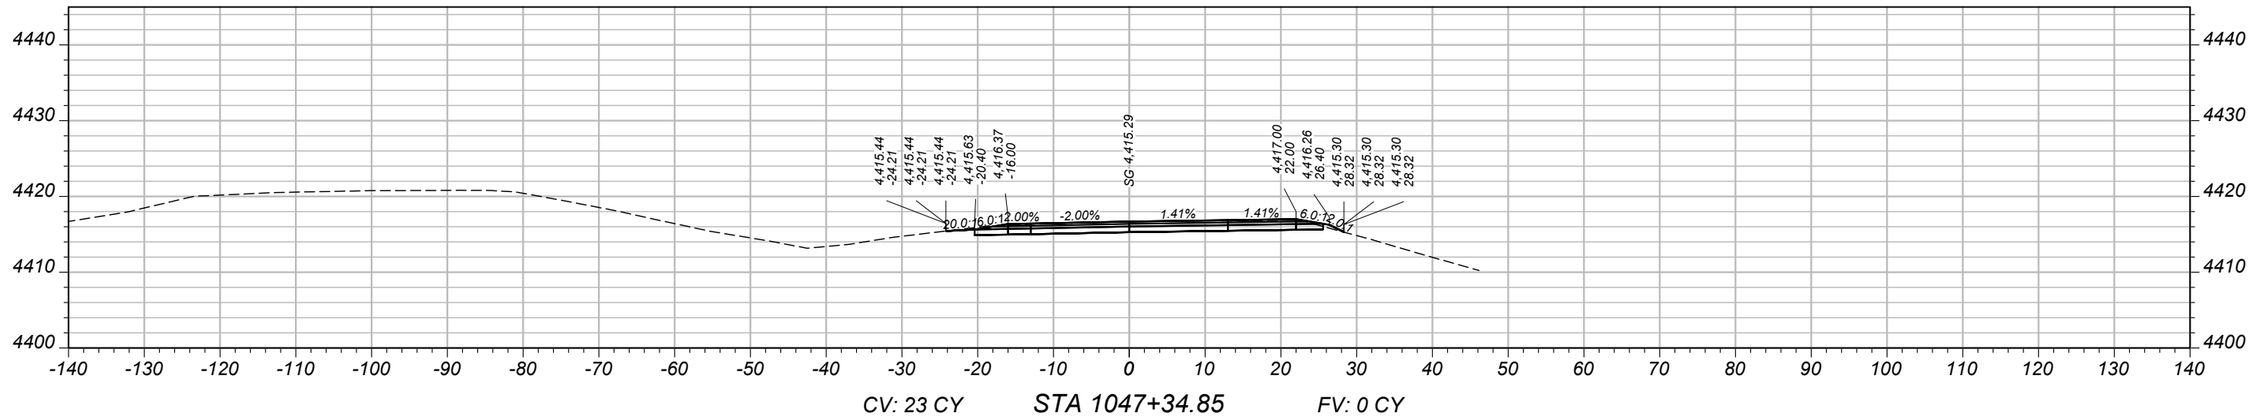

CV: 23 CY STA 1047+34.85 FV: 0 CY

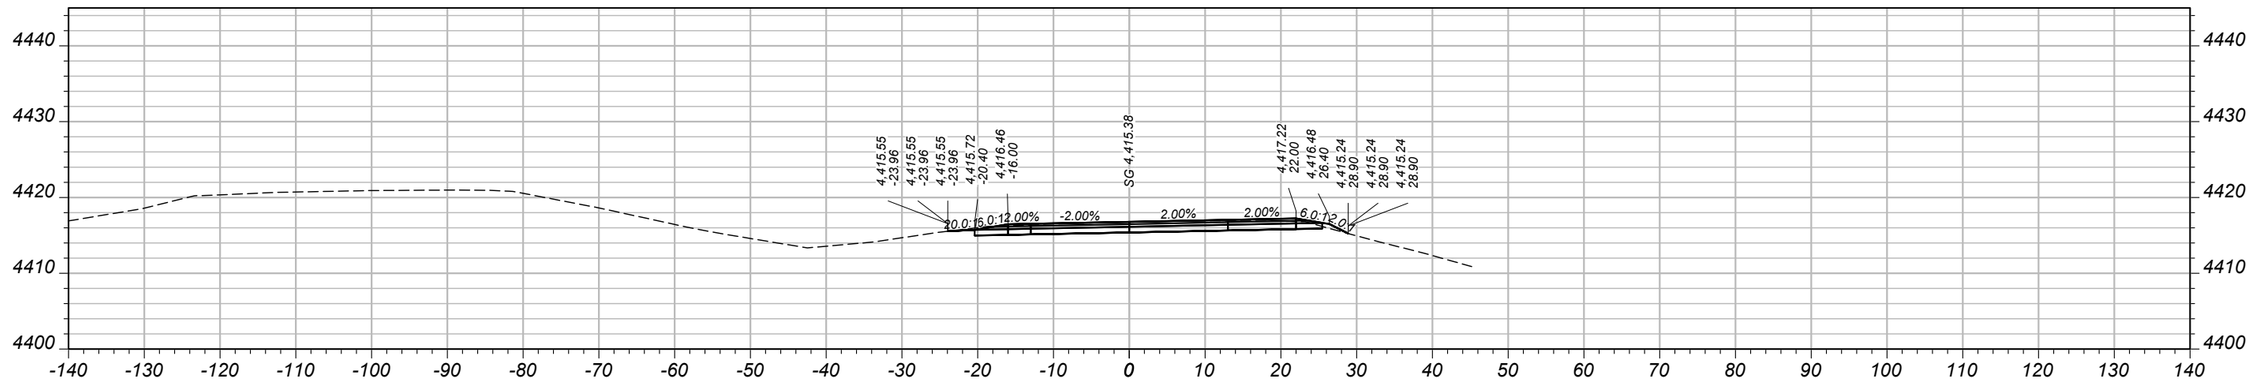

CV: 7 CY STA 1047+07.85 FV: 0 CY

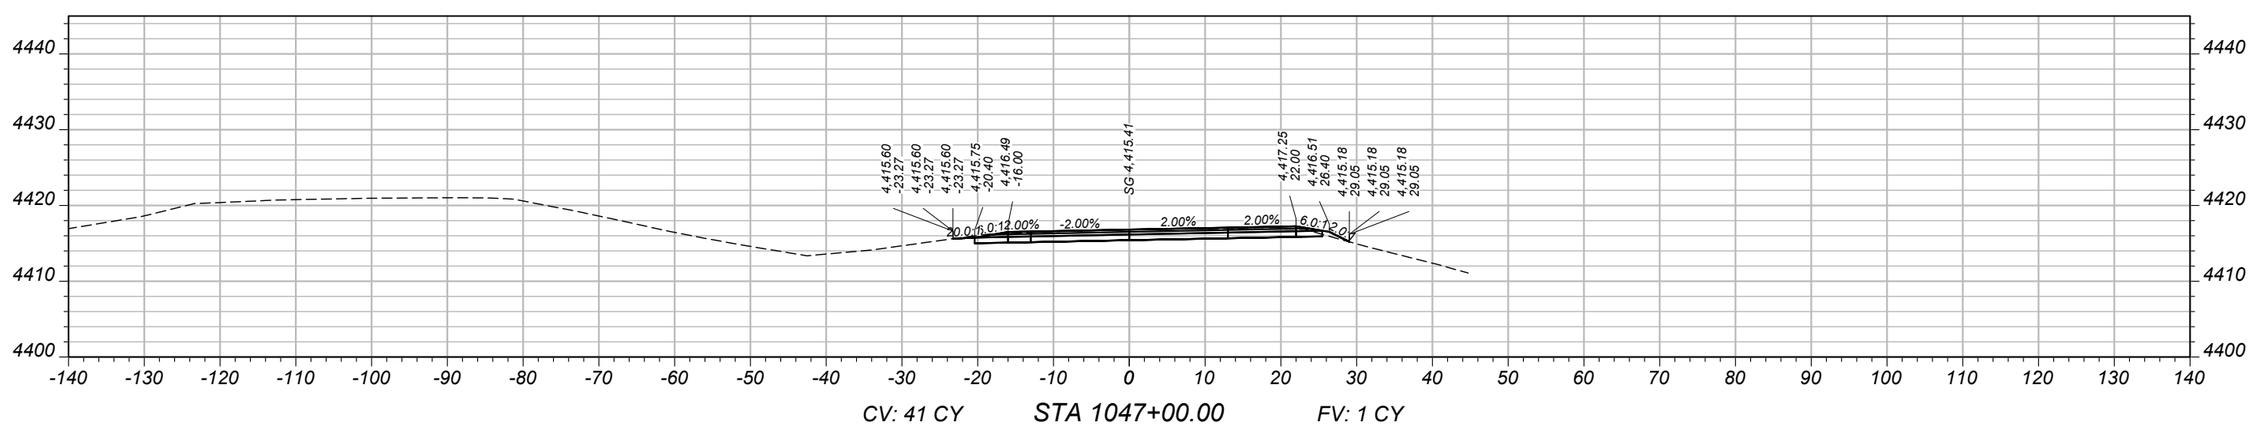

CV: 41 CY STA 1047+00.00 FV: 1 CY

SHEET NO.
36

MAINLINE CROSS SECTIONS - EASTBOUND

PROJECT NAME: WHITEHALL - EAST
COUNTY: JEFFERSON
PROJECT ID: IM 90-5(101)249
UPN: 10003001

DESIGNED BY	B. BOONE	04/2026
REVIEWED BY	J. BRAZILL	05/2026
CHECKED BY	J. SOLIDAY	05/2026


10003001RDXSF012.DWG


MONTANA
Department of Transportation

CROSS SECTIONS

5/18/2026 11:00 AM

AWARD COPY

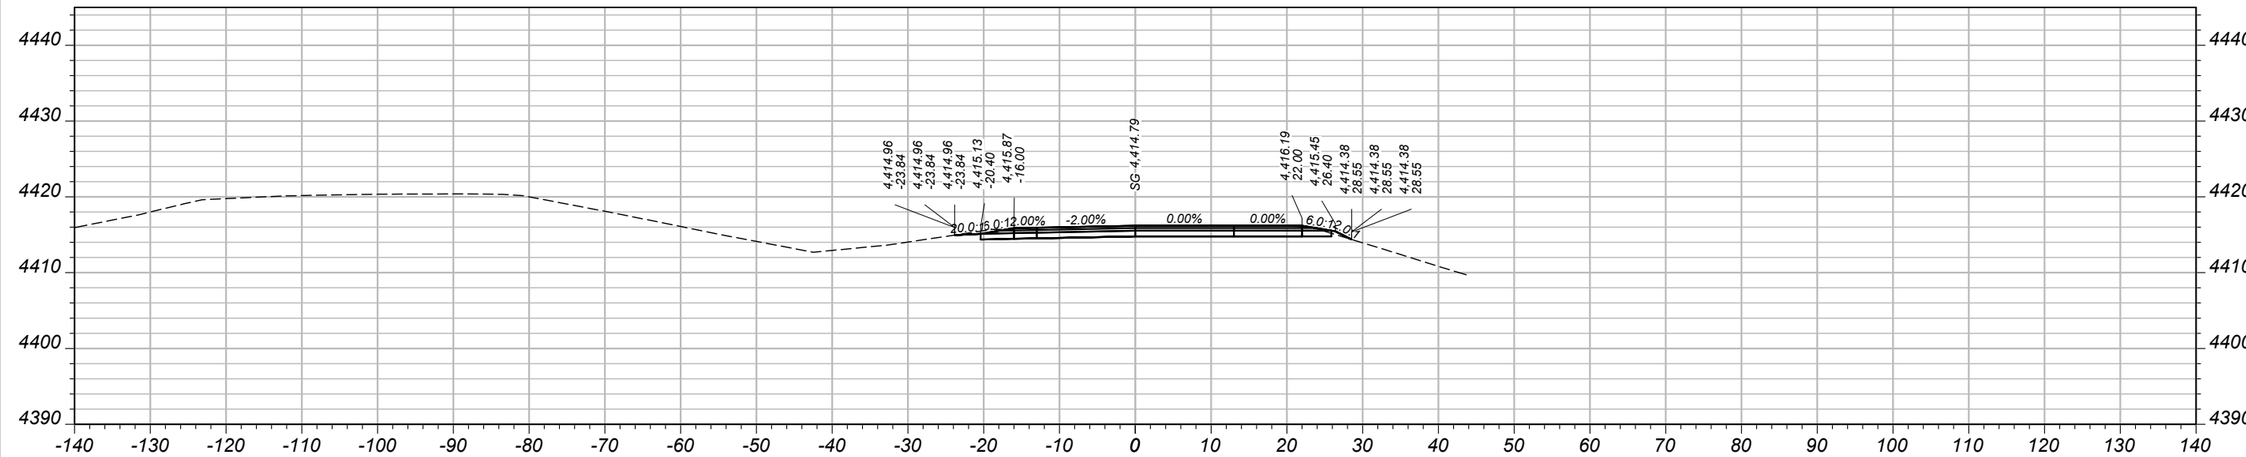

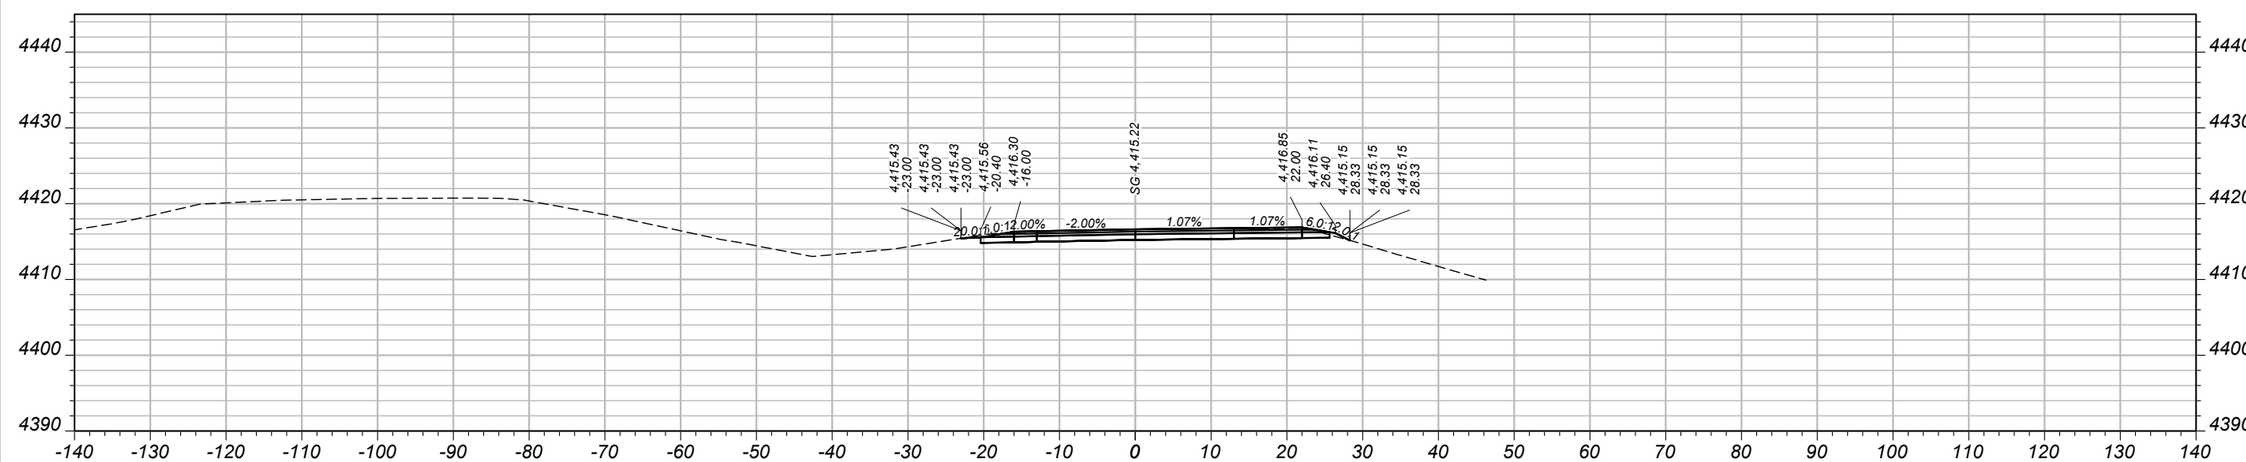

SHEET NO.
37

MAINLINE CROSS SECTIONS - EASTBOUND

PROJECT NAME: WHITEHALL - EAST
COUNTY: JEFFERSON
PROJECT ID: IM 90-5(101)249
UPN: 10003001

DESIGNED BY	04/2026		
B. BOONE			
REVIEWED BY	05/2026		
J. BRAZILL			
CHECKED BY	05/2026		
J. SOLIDAY			


MONTANA
Department of Transportation

CROSS SECTIONS


10003001RDXSF012.DWG

5/18/2026 11:01 AM


AWARD COPY

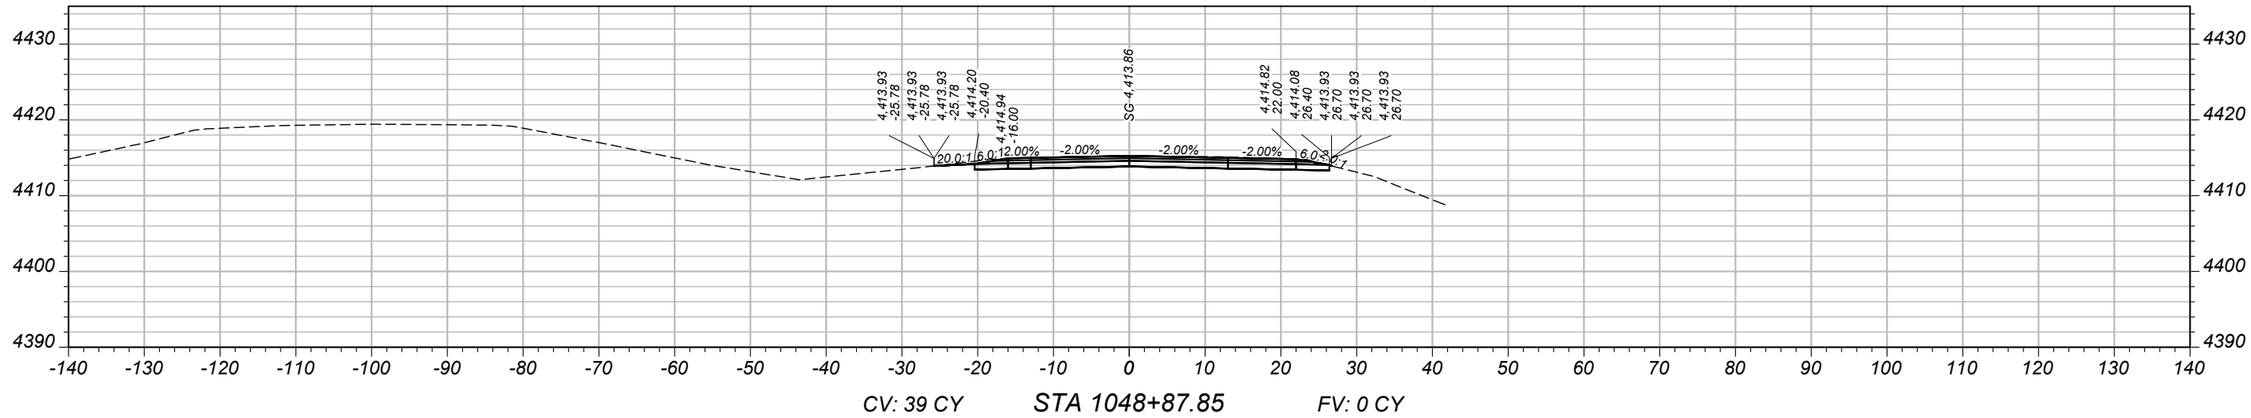

CV: 39 CY STA 1048+87.85 FV: 0 CY

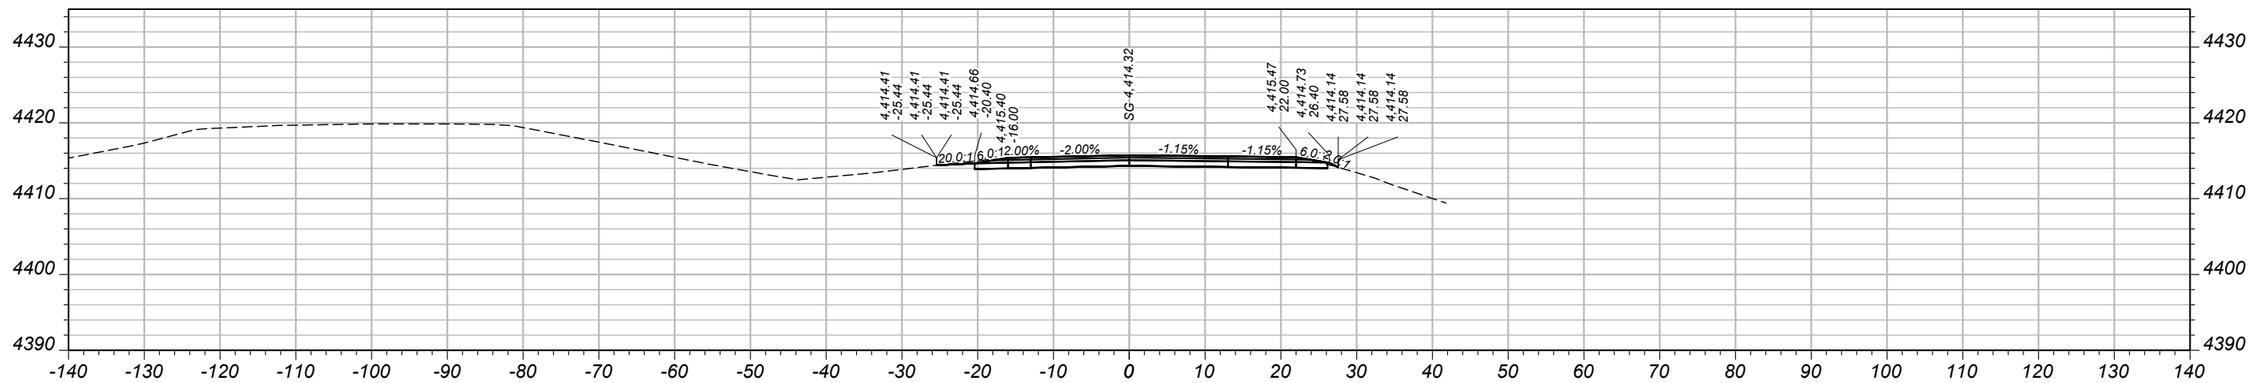

CV: 53 CY STA 1048+50.00 FV: 0 CY

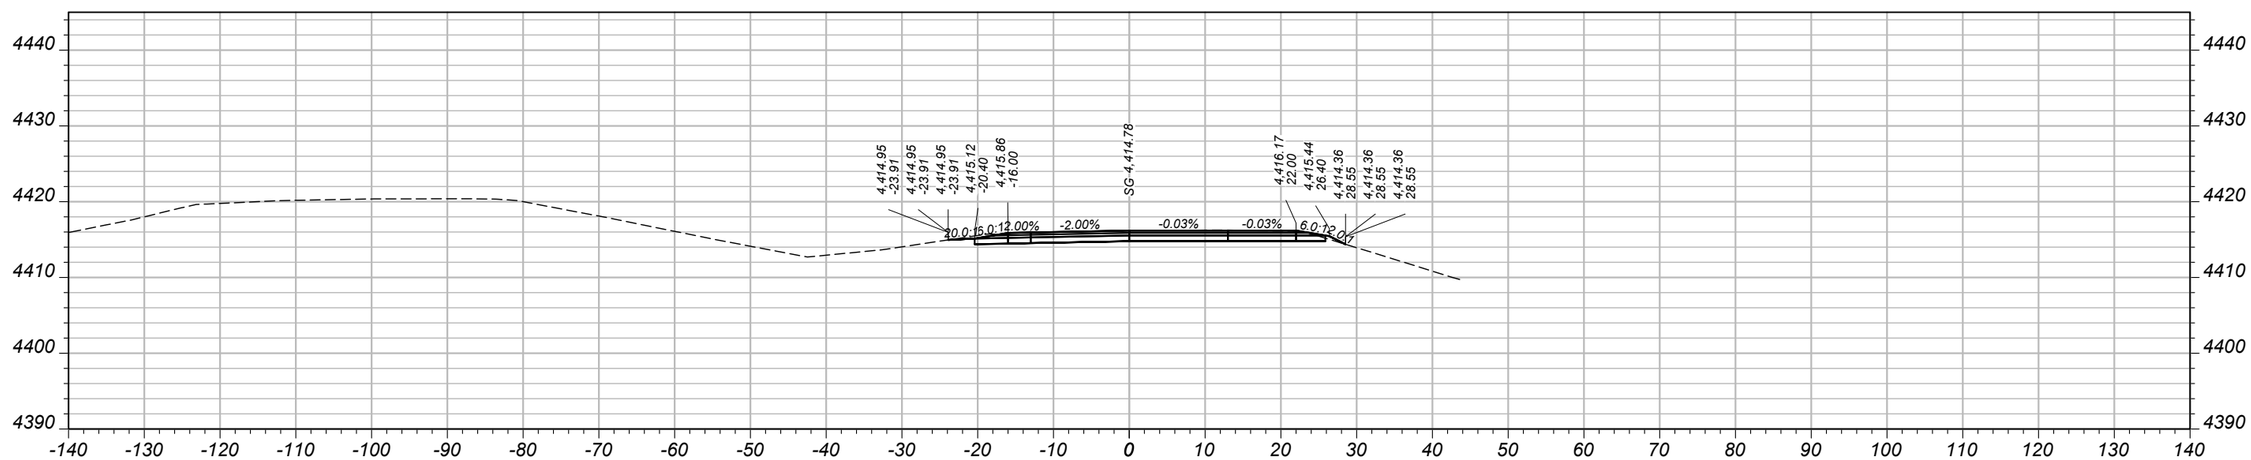

CV: 1 CY STA 1048+00.00 FV: 0 CY

SHEET NO.
38

MAINLINE CROSS SECTIONS - EASTBOUND

PROJECT NAME: WHITEHALL - EAST
COUNTY: JEFFERSON
PROJECT ID: IM 90-5(101)249
UPN: 10003001


DESIGNED BY	B. BOONE	04/2026	REVIEWED BY	J. BRAZILL	05/2026
CHECKED BY	J. SOLIDAY	05/2026	10003001RDXSF012.DWG		

MONTANA
Department of Transportation


CROSS SECTIONS

5/18/2026 11:01 AM


AWARD COPY

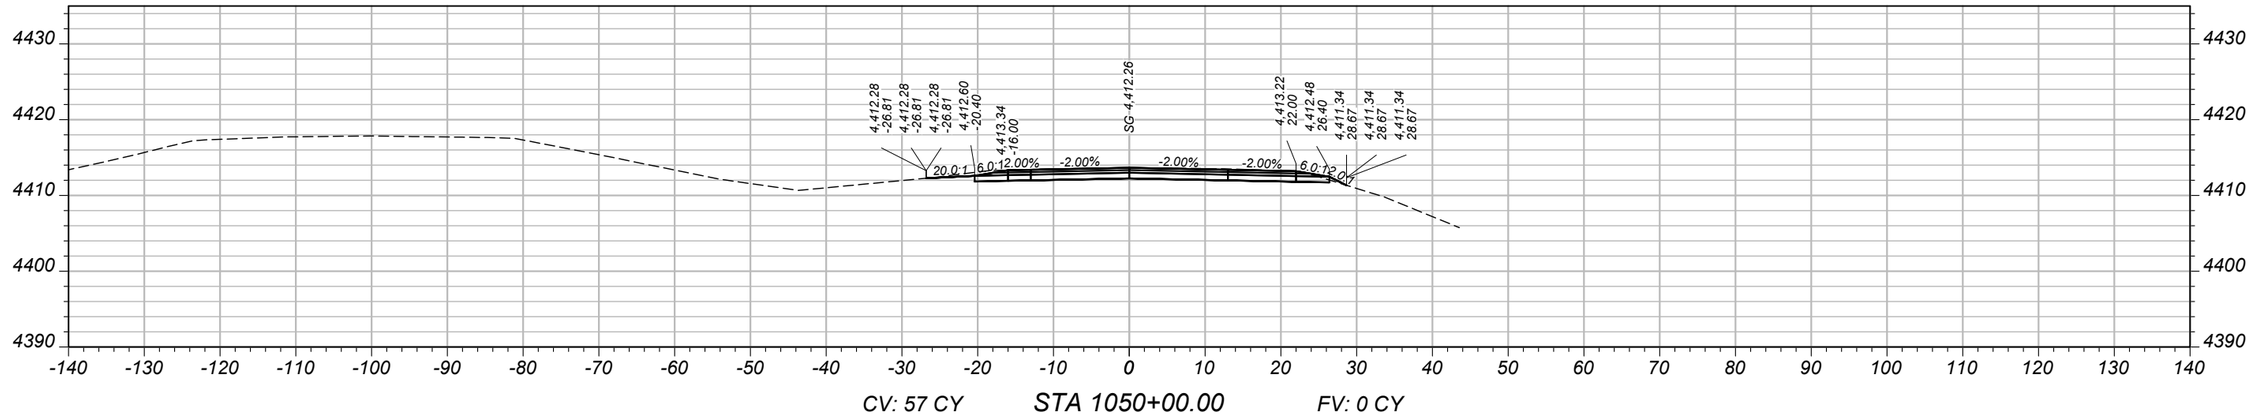

CV: 57 CY STA 1050+00.00 FV: 0 CY

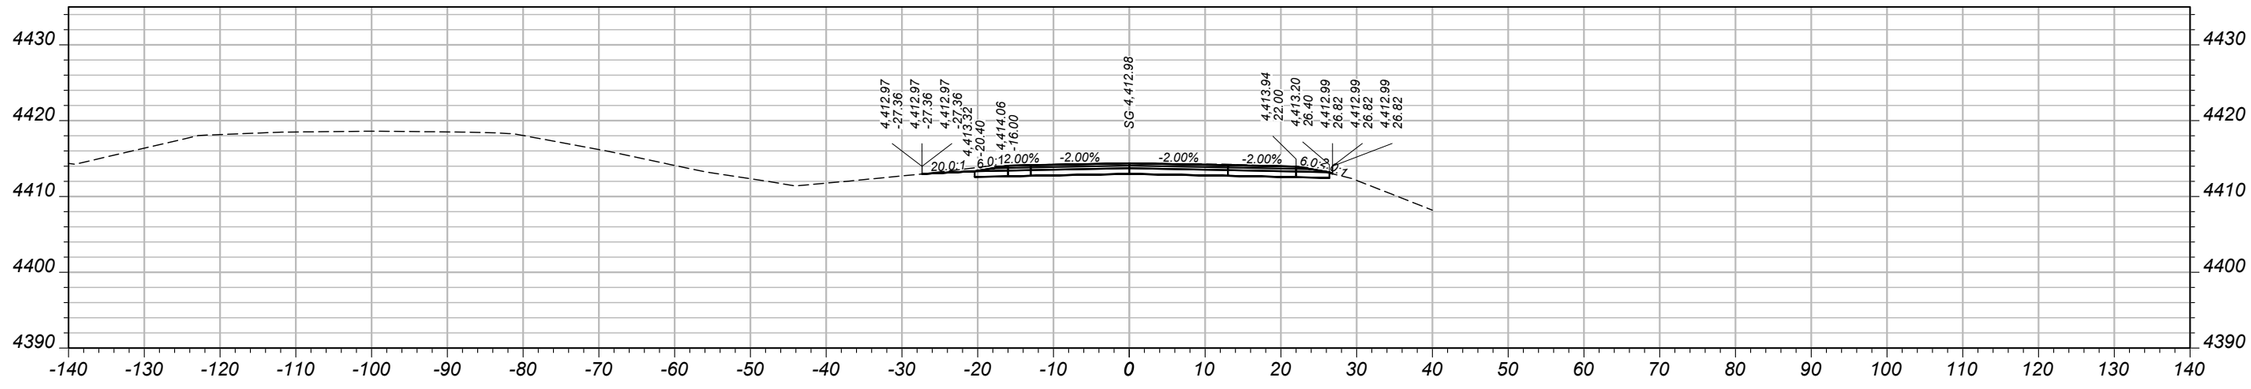

CV: 59 CY STA 1049+50.00 FV: 0 CY

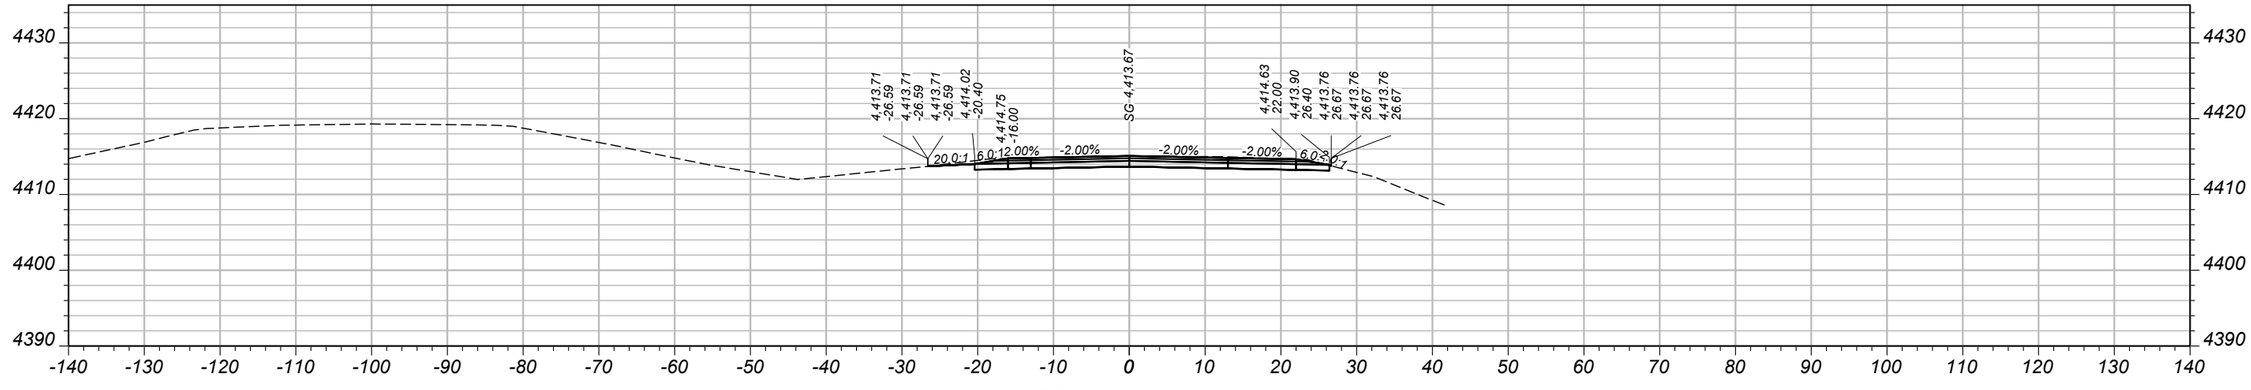

CV: 14 CY STA 1049+00.00 FV: 0 CY

SHEET NO.
39

MAINLINE CROSS SECTIONS - EASTBOUND

PROJECT NAME: WHITEHALL - EAST
COUNTY: JEFFERSON
PROJECT ID: IM 90-5(101)249
UPN: 10003001

DESIGNED BY	B. BOONE	04/2026
REVIEWED BY	J. BRAZILL	05/2026
CHECKED BY	J. SOLIDAY	05/2026


10003001RDXSF012.DWG

MONTANA
Department of Transportation


CROSS SECTIONS

5/18/2026 11:01 AM


AWARD COPY

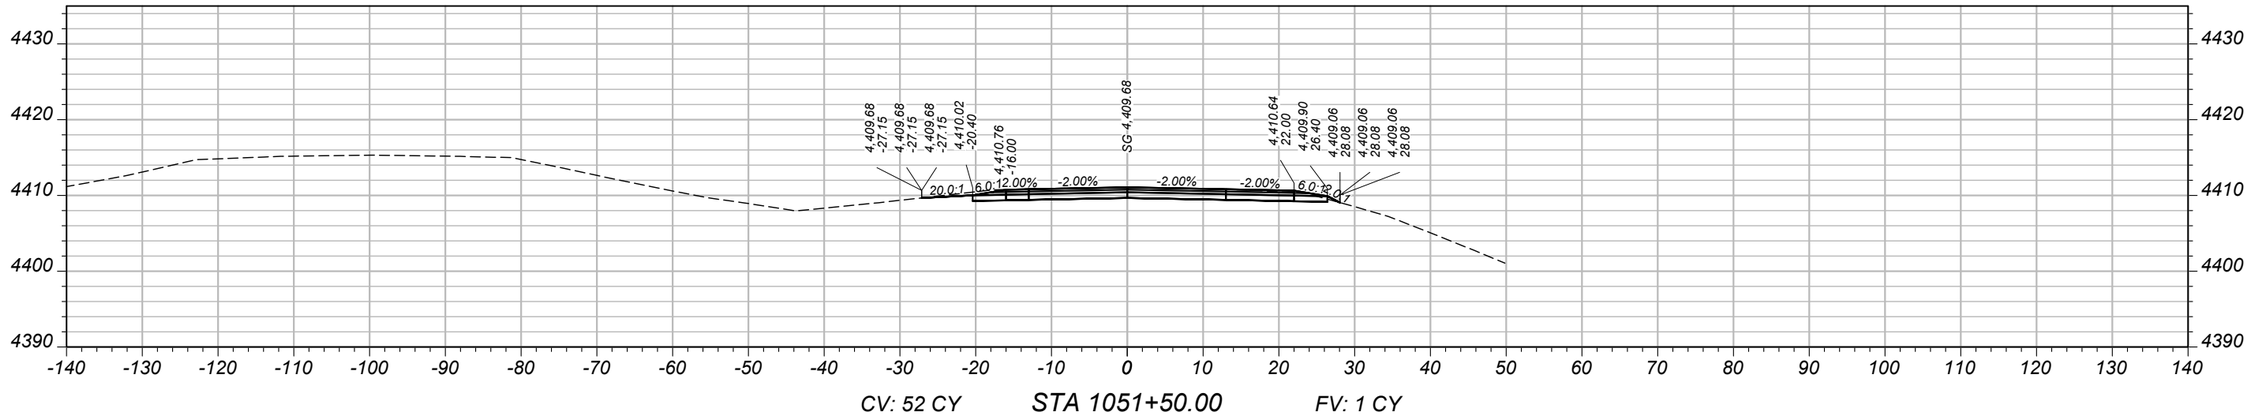

CV: 52 CY STA 1051+50.00 FV: 1 CY

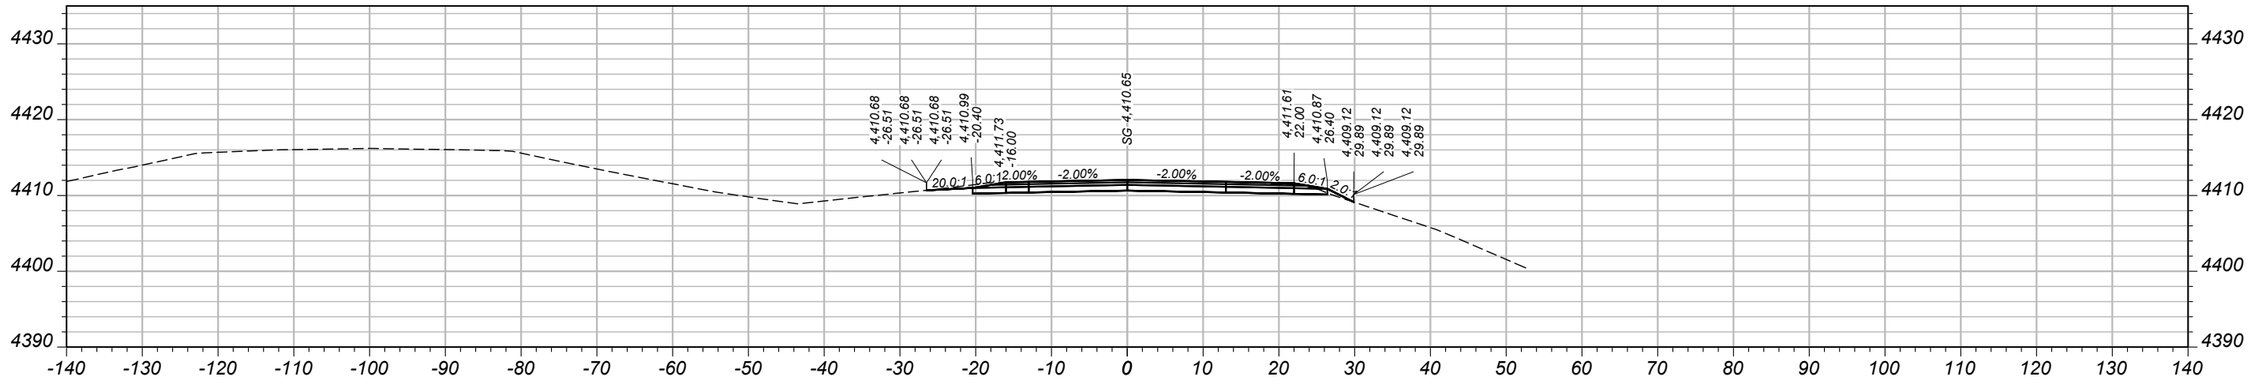

CV: 53 CY STA 1051+00.00 FV: 1 CY

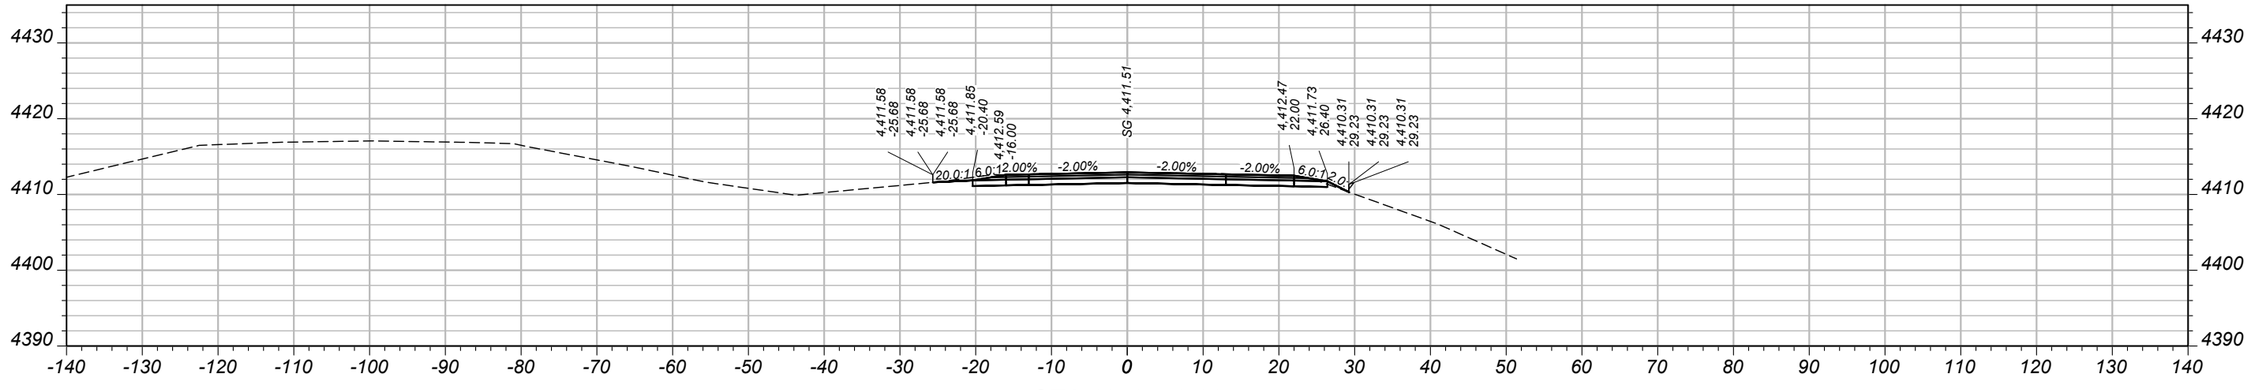

CV: 55 CY STA 1050+50.00 FV: 1 CY

SHEET NO.
40

MAINLINE CROSS SECTIONS - EASTBOUND

PROJECT NAME: WHITEHALL - EAST
COUNTY: JEFFERSON
PROJECT ID: IM 90-5(101)249
UPN: 10003001


DESIGNED BY	B. BOONE	04/2026	REVIEWED BY	J. BRAZILL	05/2026
CHECKED BY	J. SOLIDAY	05/2026	10003001RDXSF012.DWG		

MONTANA
Department of Transportation


CROSS SECTIONS

5/18/2026 11:01 AM


AWARD COPY

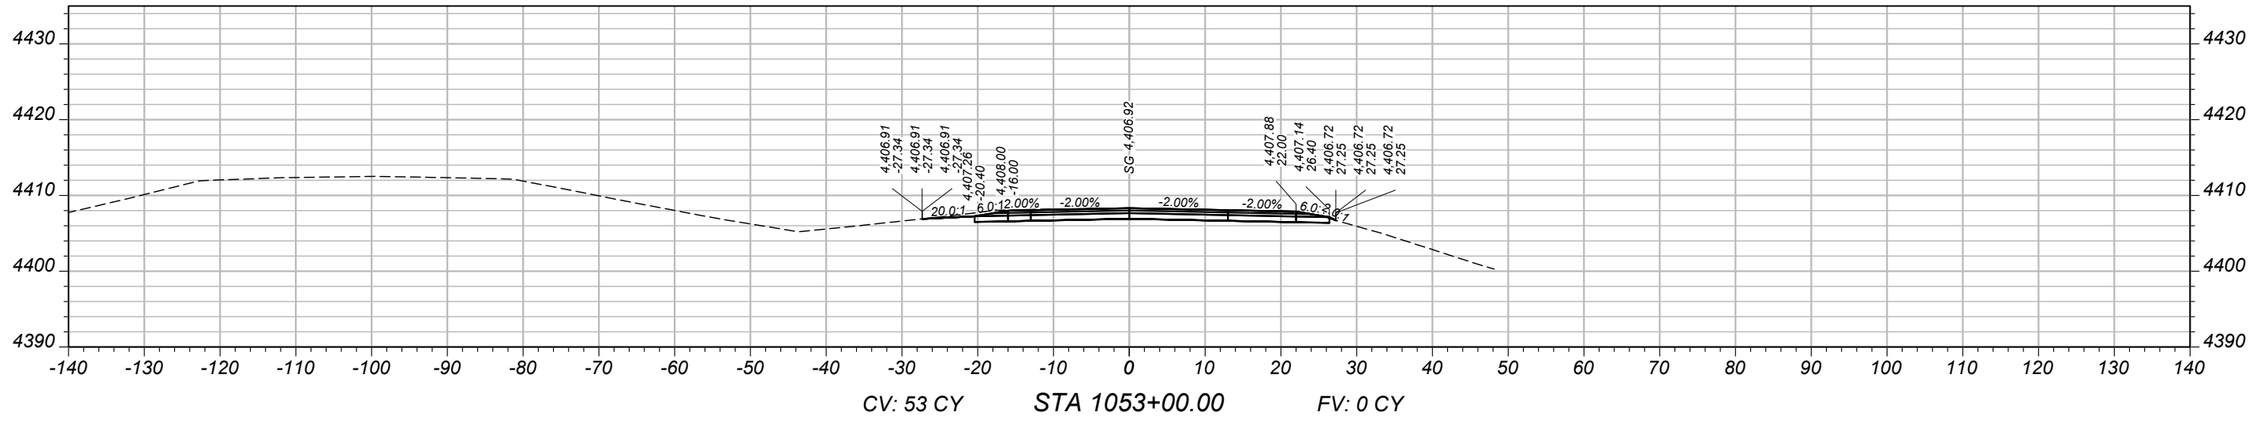

CV: 53 CY STA 1053+00.00 FV: 0 CY

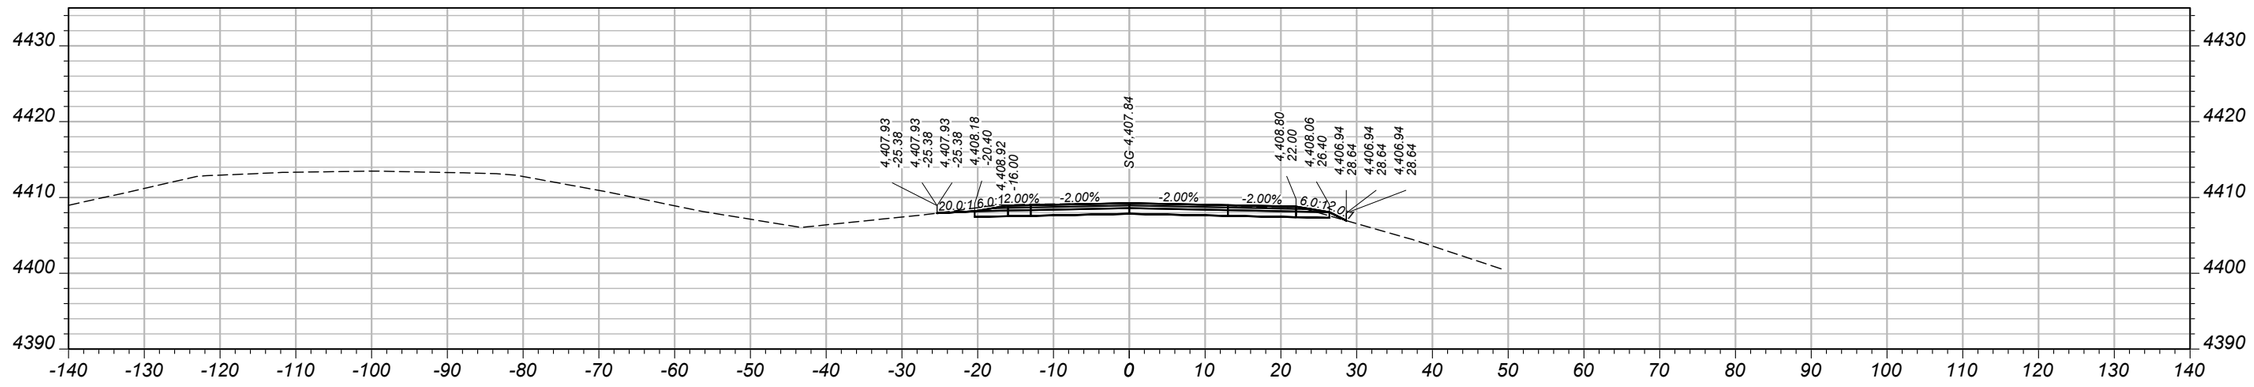

CV: 51 CY STA 1052+50.00 FV: 1 CY

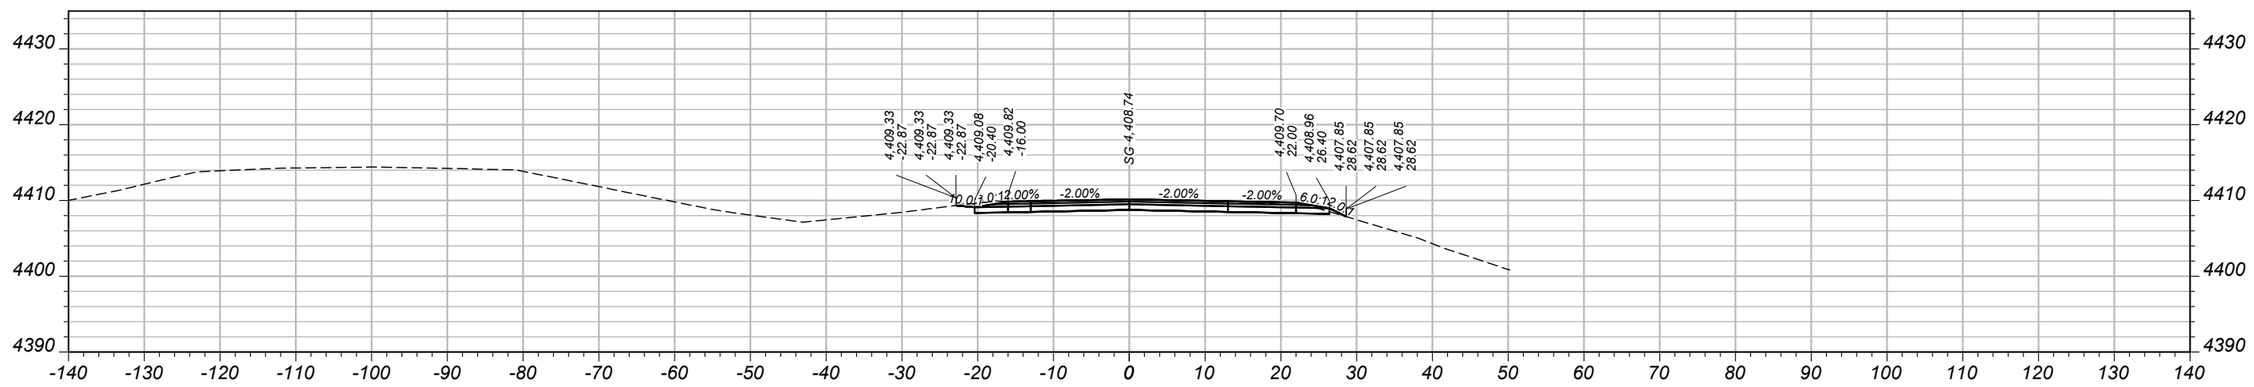

CV: 51 CY STA 1052+00.00 FV: 1 CY

SHEET NO. 41

MAINLINE CROSS SECTIONS - EASTBOUND

PROJECT NAME	WHITEHALL - EAST
COUNTY	JEFFERSON
PROJECT ID	IM 90-5(101)249
UPN	10003001

DESIGNED BY	B. BOONE	04/2026
REVIEWED BY	J. BRAZILL	05/2026
CHECKED BY	J. SOLIDAY	05/2026


10003001RDXSF012.DWG


MONTANA Department of Transportation

CROSS SECTIONS

5/18/2026 11:01 AM

AWARD COPY

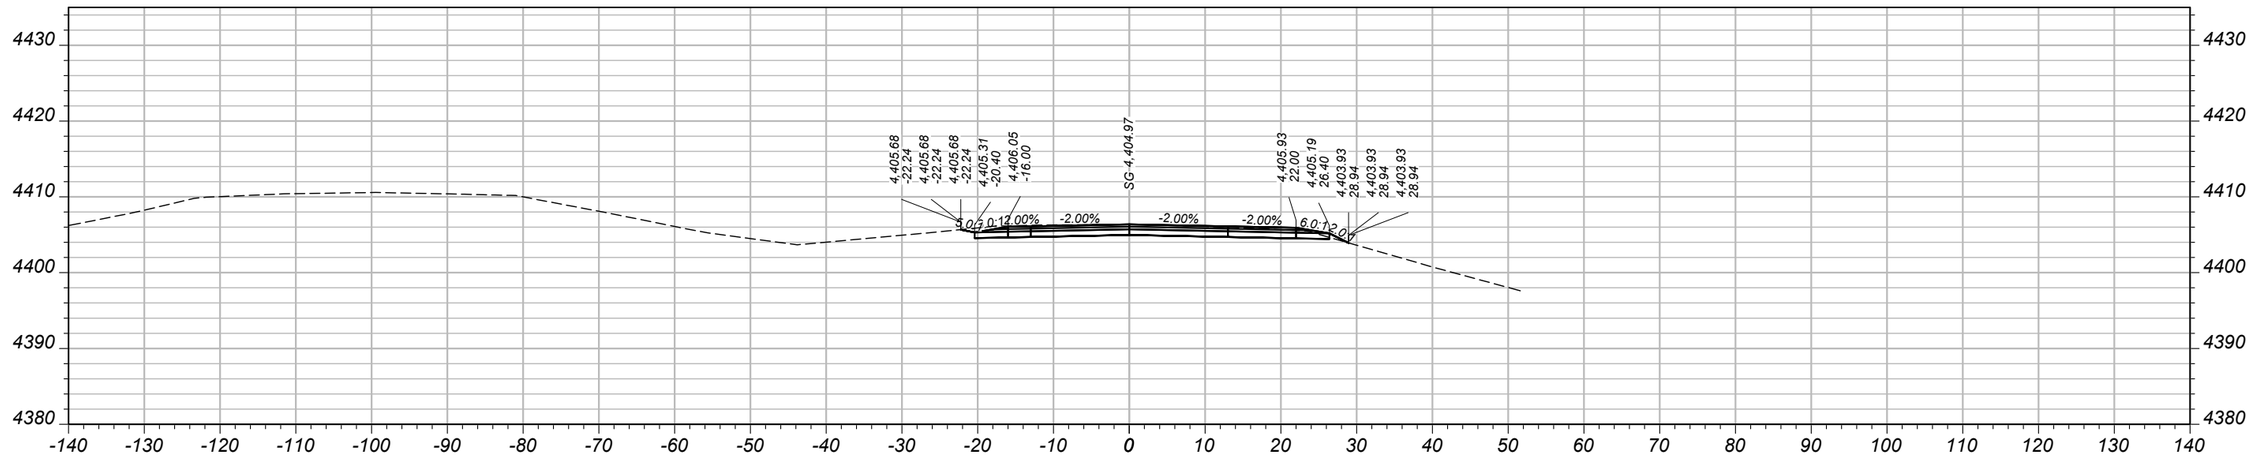

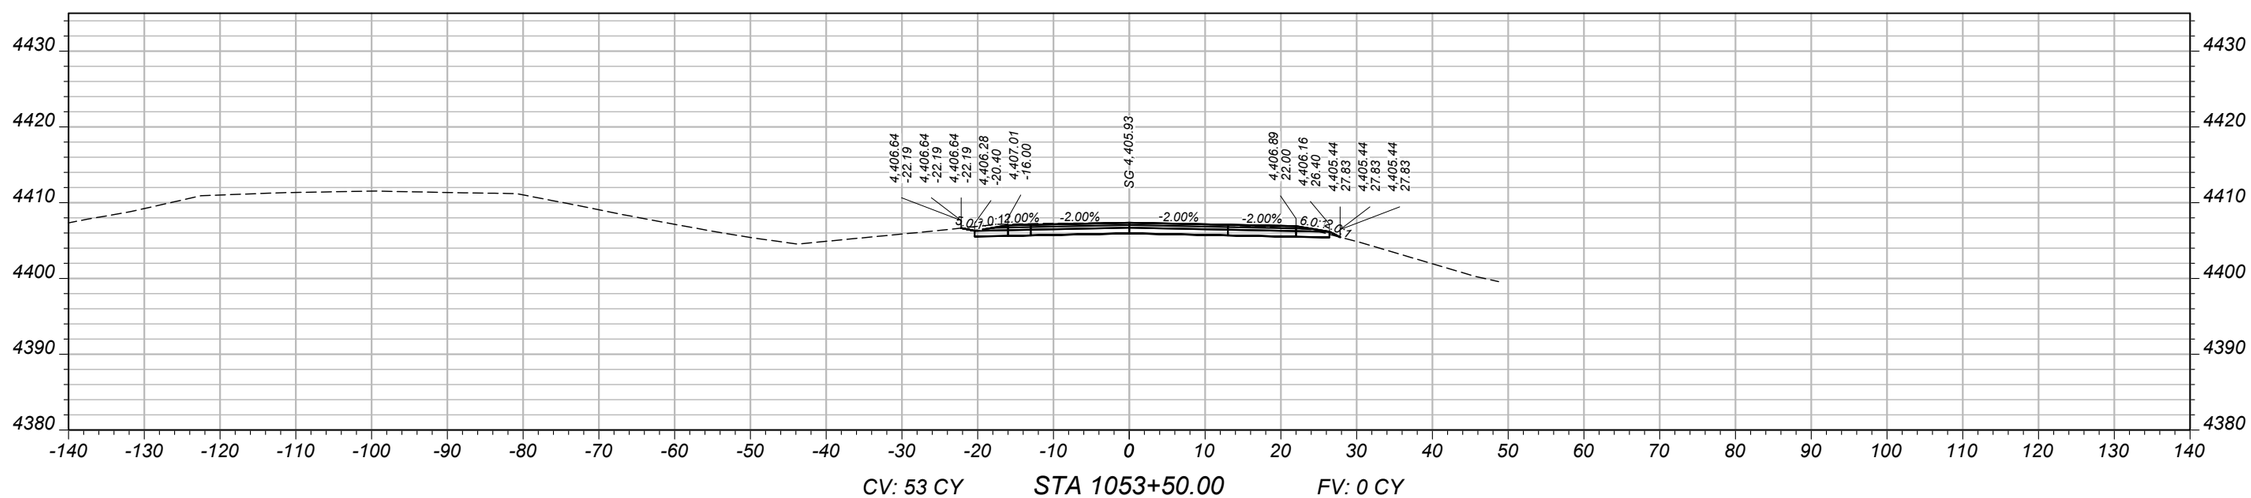

SHEET NO.
42

MAINLINE CROSS SECTIONS - EASTBOUND

PROJECT NAME: WHITEHALL - EAST
COUNTY: JEFFERSON
PROJECT ID: IM 90-5(101)249
UPN: 10003001


DESIGNED BY	B. BOONE	04/2026	REVIEWED BY	J. BRAZILL	05/2026
CHECKED BY	J. SOLIDAY	05/2026	10003001RDXSF012.DWG		

MONTANA
Department of Transportation


CROSS SECTIONS

5/18/2026 11:01 AM


AWARD COPY

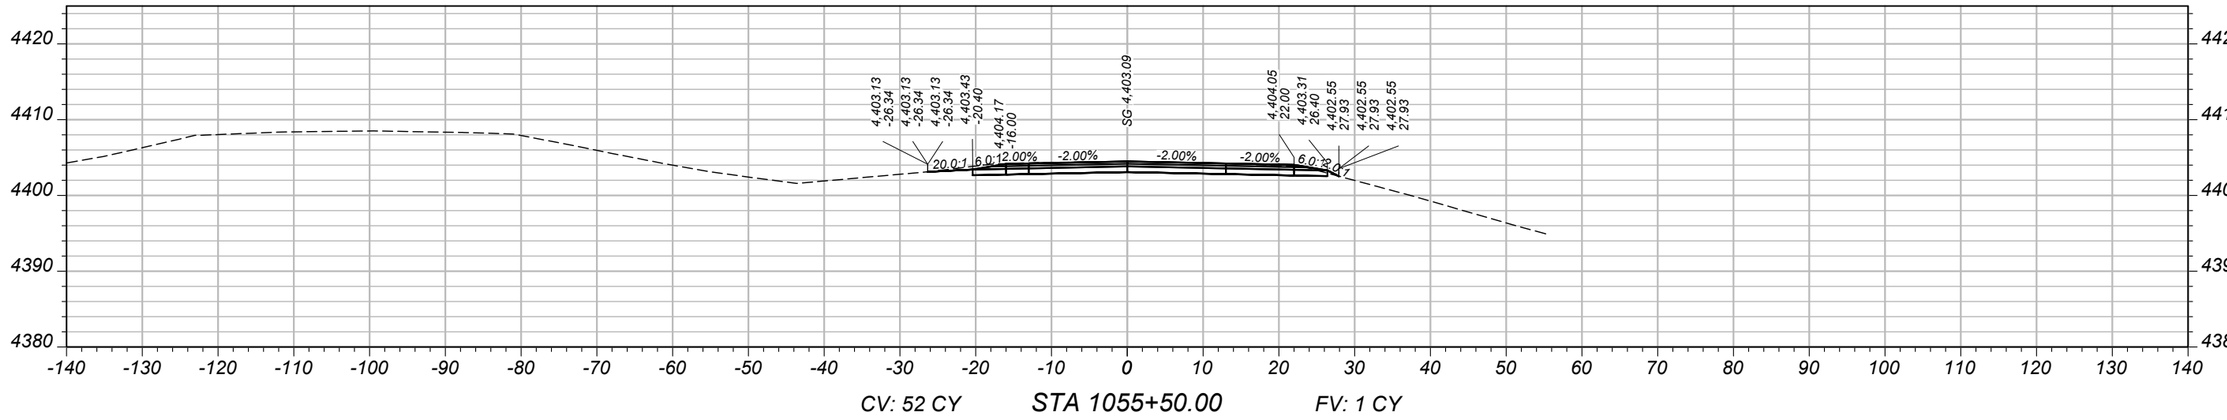

CV: 52 CY STA 1055+50.00 FV: 1 CY

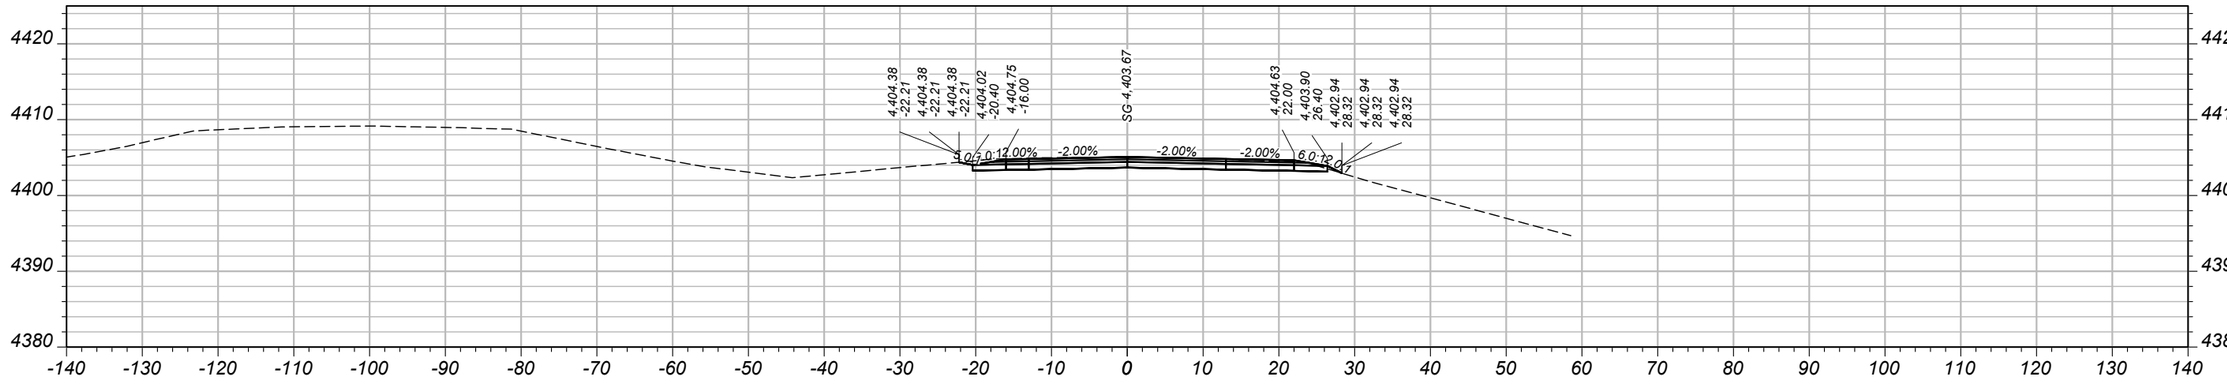

CV: 53 CY STA 1055+00.00 FV: 1 CY

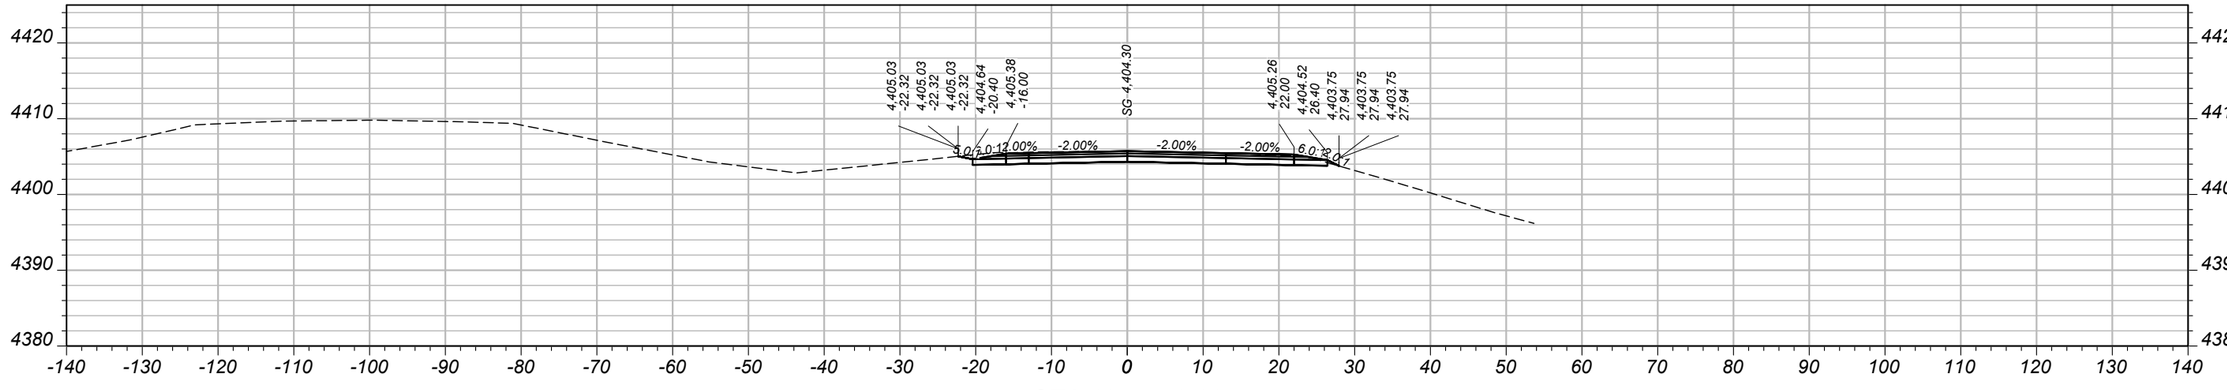

CV: 54 CY STA 1054+50.00 FV: 1 CY

SHEET NO.
43

MAINLINE CROSS SECTIONS - EASTBOUND

PROJECT NAME: WHITEHALL - EAST
COUNTY: JEFFERSON
PROJECT ID: IM 90-5(101)249
UPN: 10003001

DESIGNED BY	B. BOONE	04/2026
REVIEWED BY	J. BRAZILL	05/2026
CHECKED BY	J. SOLIDAY	05/2026


10003001RDXSF012.DWG

MONTANA
Department of Transportation


CROSS SECTIONS

5/18/2026 11:01 AM


AWARD COPY

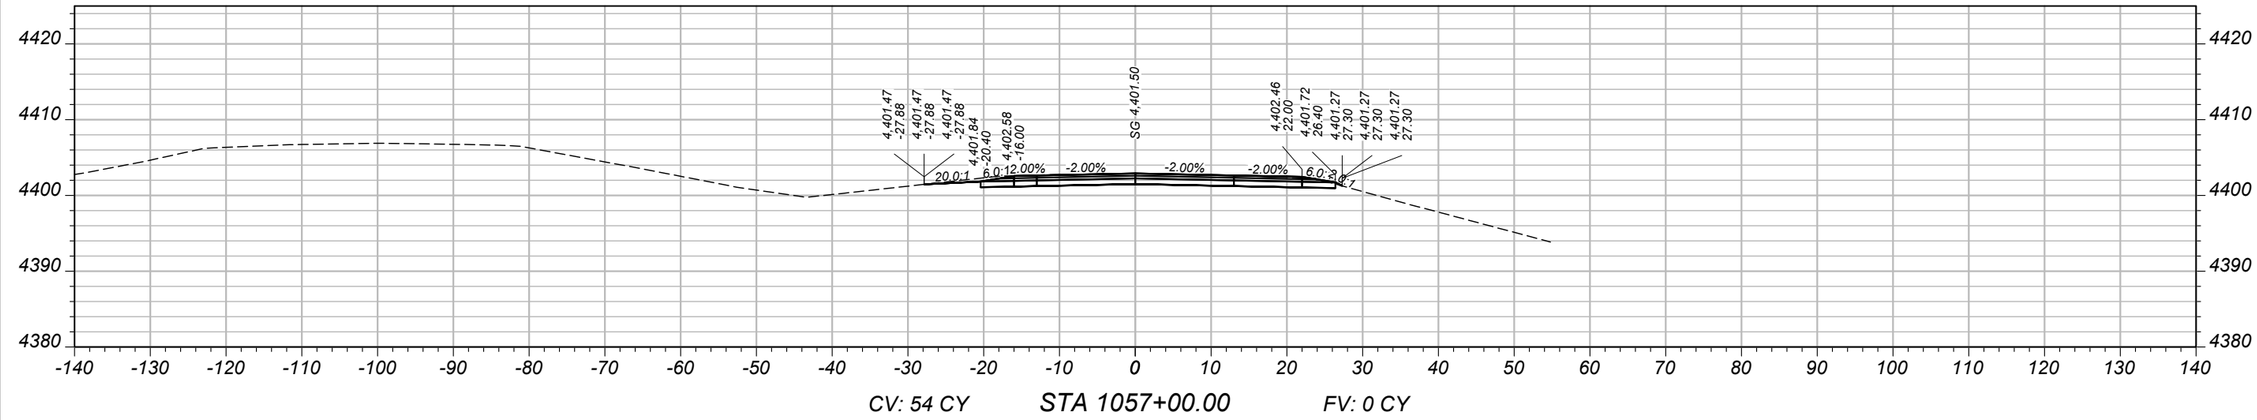

CV: 54 CY STA 1057+00.00 FV: 0 CY

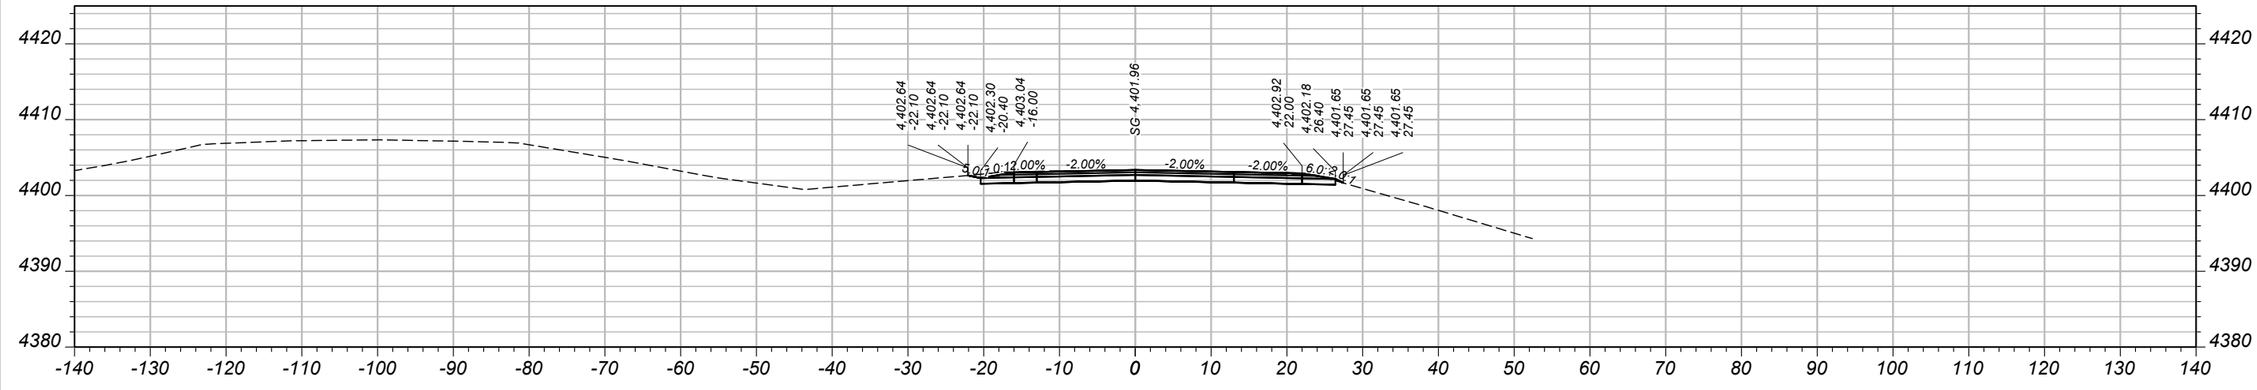

CV: 53 CY STA 1056+50.00 FV: 0 CY

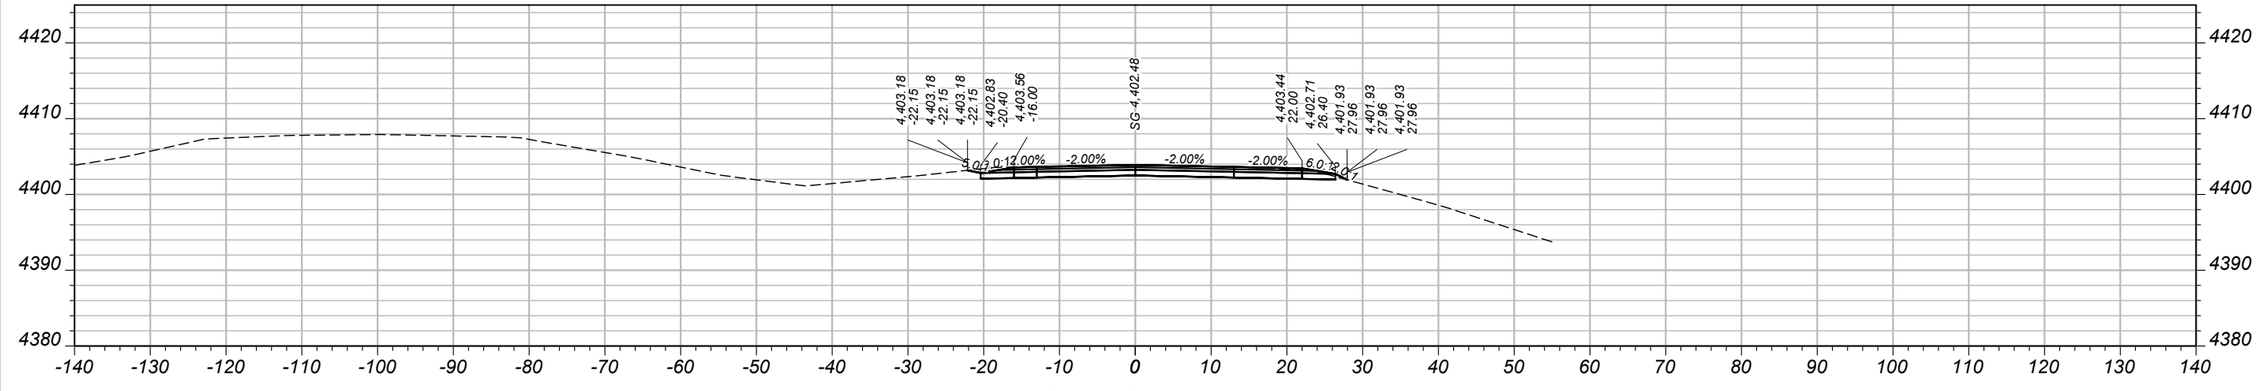

CV: 53 CY STA 1056+00.00 FV: 1 CY

SHEET NO.
44

MAINLINE CROSS SECTIONS - EASTBOUND

PROJECT NAME: WHITEHALL - EAST
COUNTY: JEFFERSON
PROJECT ID: IM 90-5(101)249
UPN: 10003001

DESIGNED BY	B. BOONE	04/2026	
REVIEWED BY	J. BRAZILL	05/2026	
CHECKED BY	J. SOLIDAY	05/2026	


MONTANA
Department of Transportation

CROSS SECTIONS


5/18/2026 11:01 AM

10003001RDXSF012.DWG


AWARD COPY

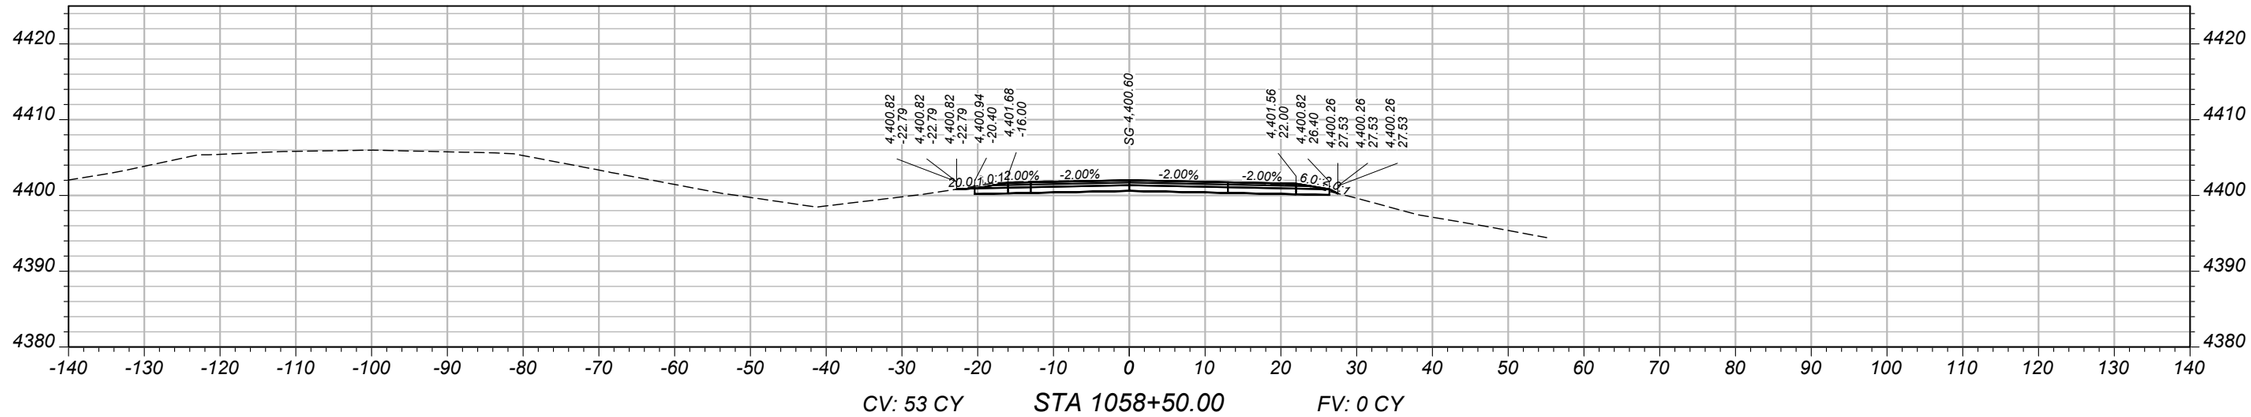

CV: 53 CY STA 1058+50.00 FV: 0 CY

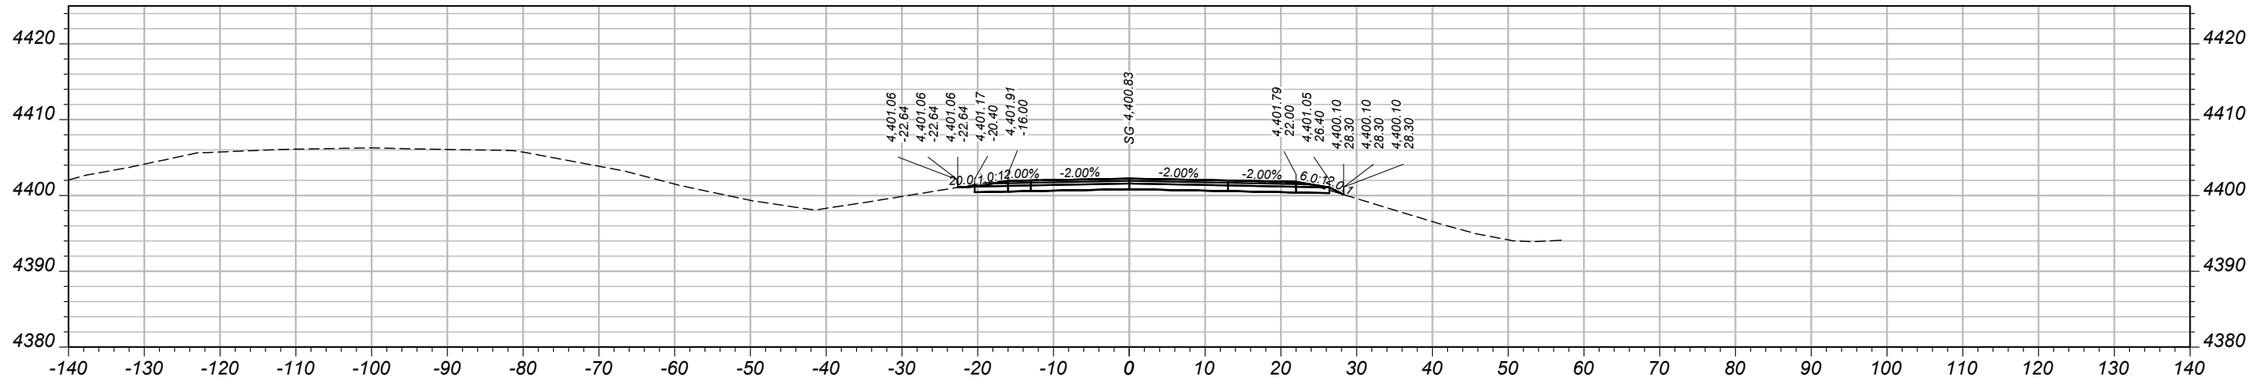

CV: 52 CY STA 1058+00.00 FV: 0 CY

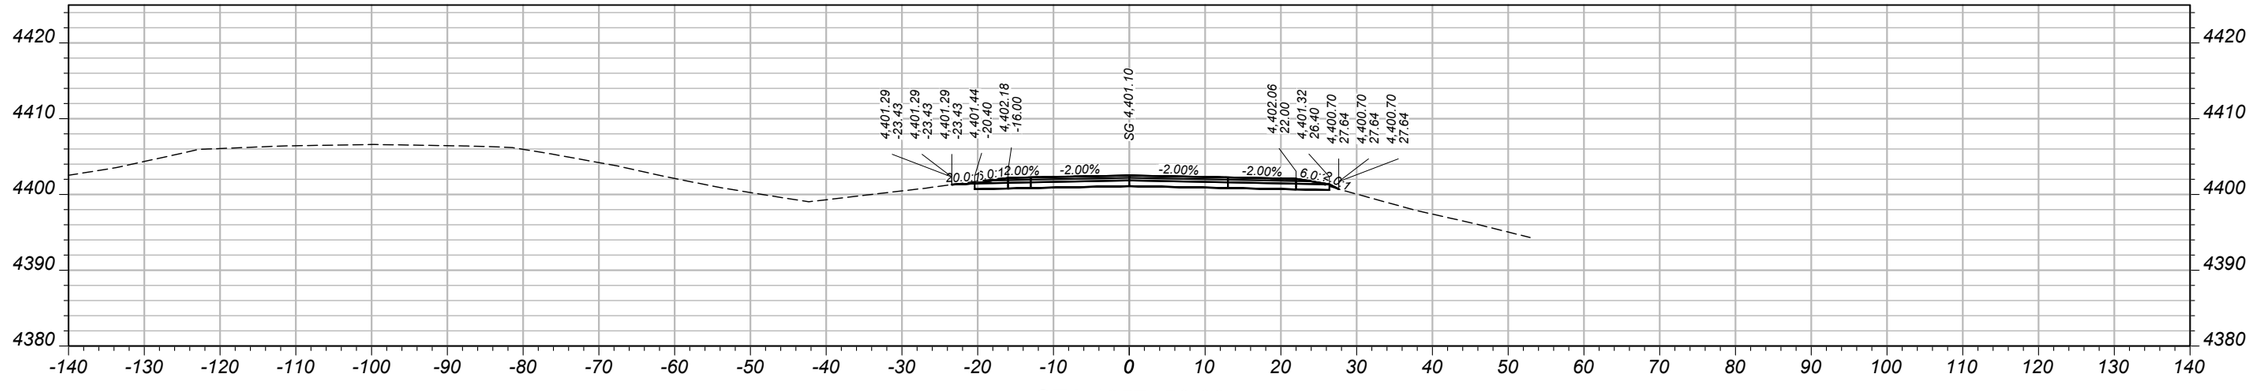

CV: 53 CY STA 1057+50.00 FV: 0 CY

SHEET NO.
45

MAINLINE CROSS SECTIONS - EASTBOUND

PROJECT NAME: WHITEHALL - EAST
COUNTY: JEFFERSON
PROJECT ID: IM 90-5(101)249
UPN: 10003001

DESIGNED BY	B. BOONE	04/2026
REVIEWED BY	J. BRAZILL	05/2026
CHECKED BY	J. SOLIDAY	05/2026


10003001RDXSF012.DWG

MONTANA
Department of Transportation


CROSS SECTIONS

5/18/2026 11:01 AM


AWARD COPY

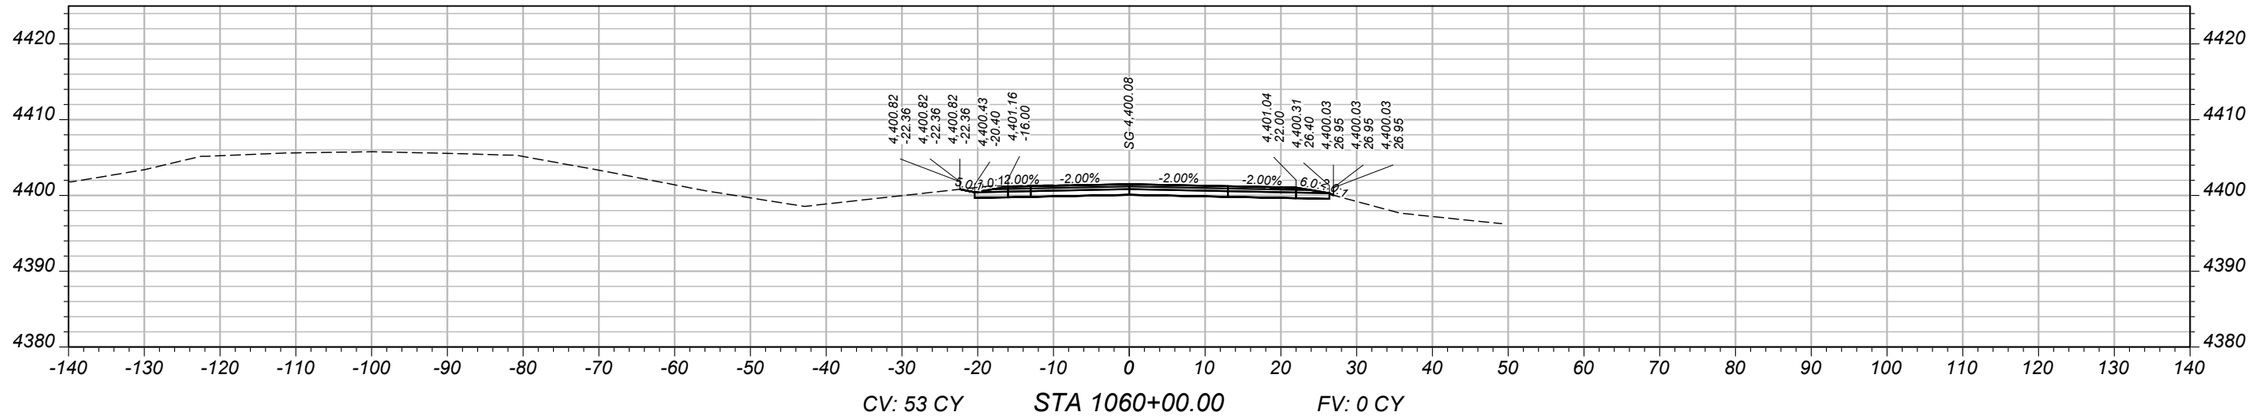

CV: 53 CY STA 1060+00.00 FV: 0 CY

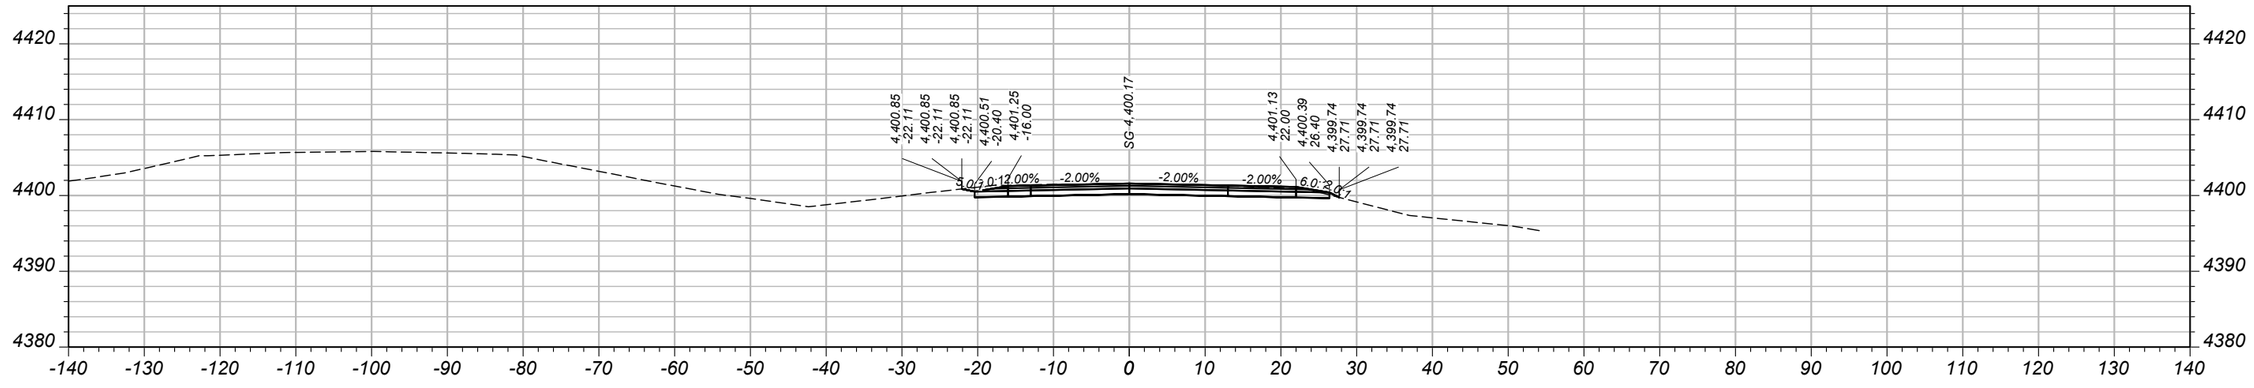

CV: 53 CY STA 1059+50.00 FV: 0 CY

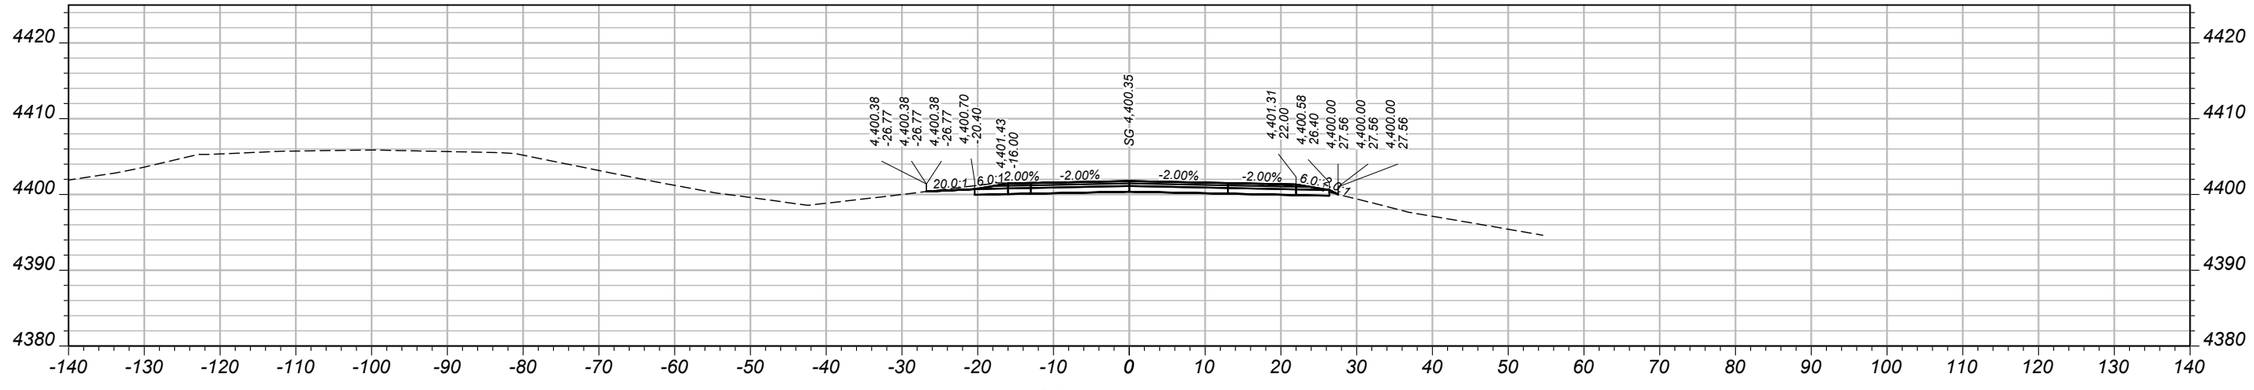

CV: 53 CY STA 1059+00.00 FV: 1 CY

SHEET NO.
46

MAINLINE CROSS SECTIONS - EASTBOUND

PROJECT NAME: WHITEHALL - EAST
COUNTY: JEFFERSON
PROJECT ID: IM 90-5(101)249
UPN: 10003001

DESIGNED BY	B. BOONE	04/2026	
REVIEWED BY	J. BRAZILL	05/2026	
CHECKED BY	J. SOLIDAY	05/2026	


10003001RDXSF012.DWG

MONTANA
Department of Transportation


CROSS SECTIONS

5/18/2026 11:01 AM


AWARD COPY

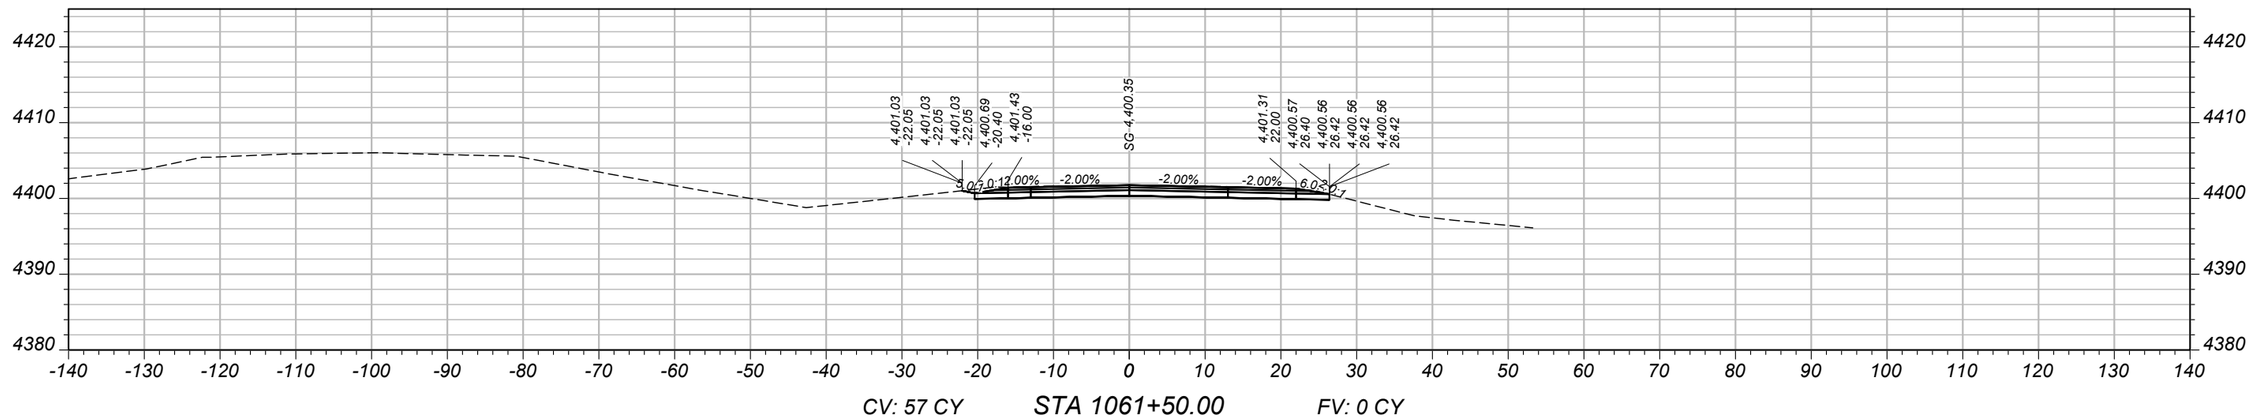

CV: 57 CY STA 1061+50.00 FV: 0 CY

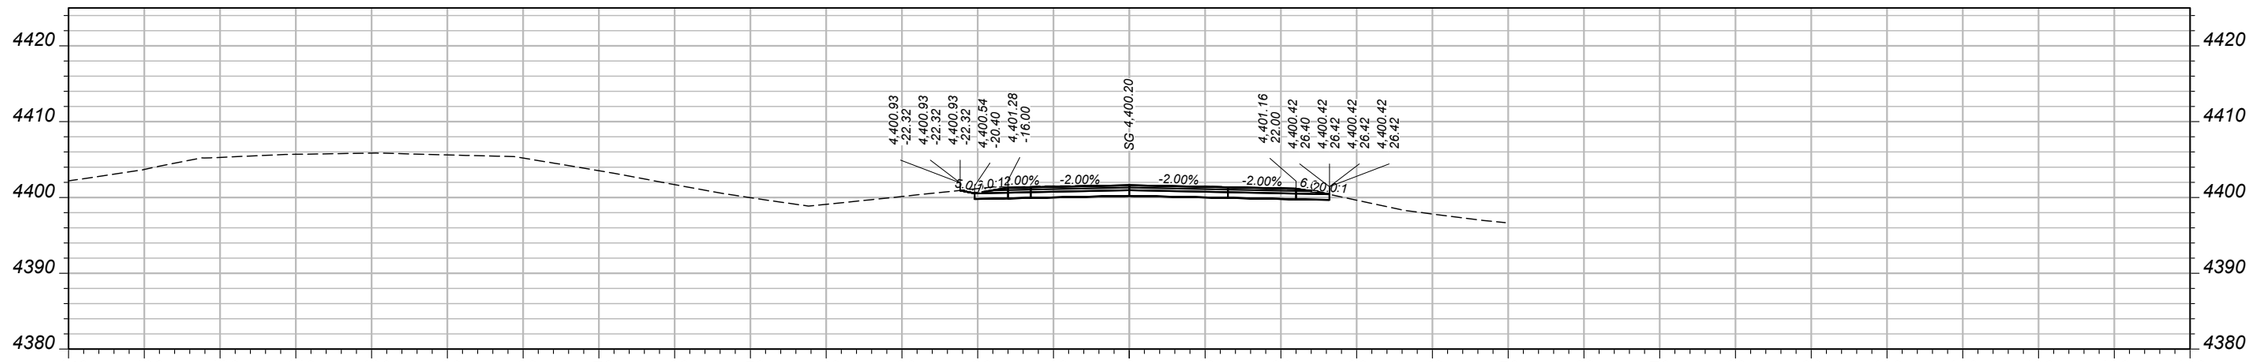

CV: 57 CY STA 1061+00.00 FV: 0 CY

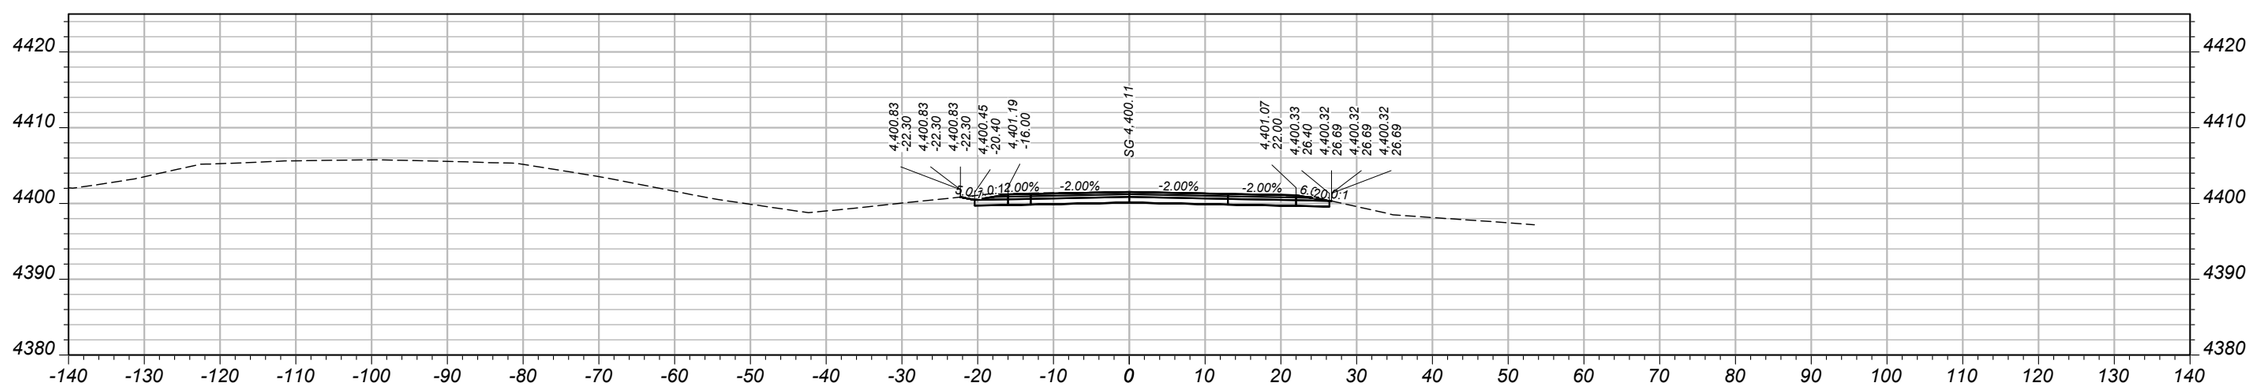

CV: 56 CY STA 1060+50.00 FV: 0 CY

SHEET NO.
47

MAINLINE CROSS SECTIONS - EASTBOUND

PROJECT NAME: WHITEHALL - EAST
COUNTY: JEFFERSON
PROJECT ID: IM 90-5(101)249
UPN: 10003001

DESIGNED BY	04/2026	CHECKED BY	05/2026
B. BOONE		J. SOLIDAY	
REVIEWED BY	05/2026		
J. BRAZILL			


MONTANA
Department of Transportation

CROSS SECTIONS


10003001RDXSF012.DWG

5/18/2026 11:01 AM


AWARD COPY

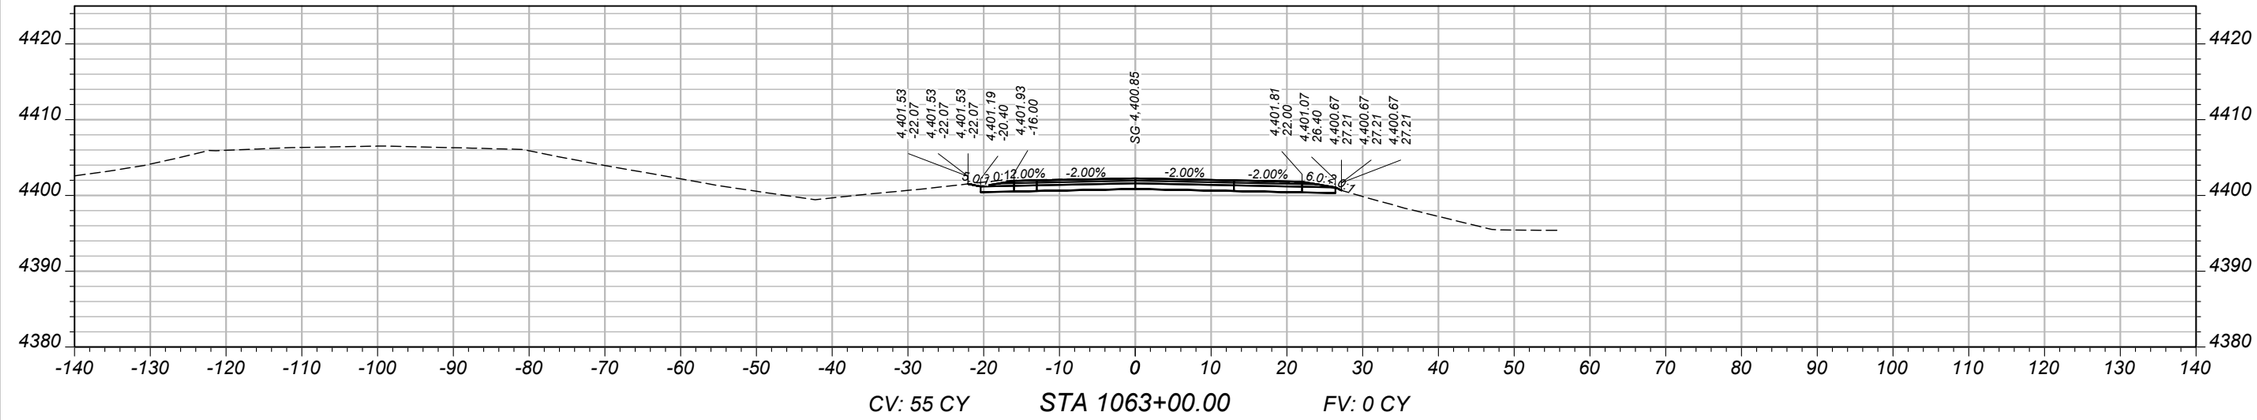

CV: 55 CY STA 1063+00.00 FV: 0 CY

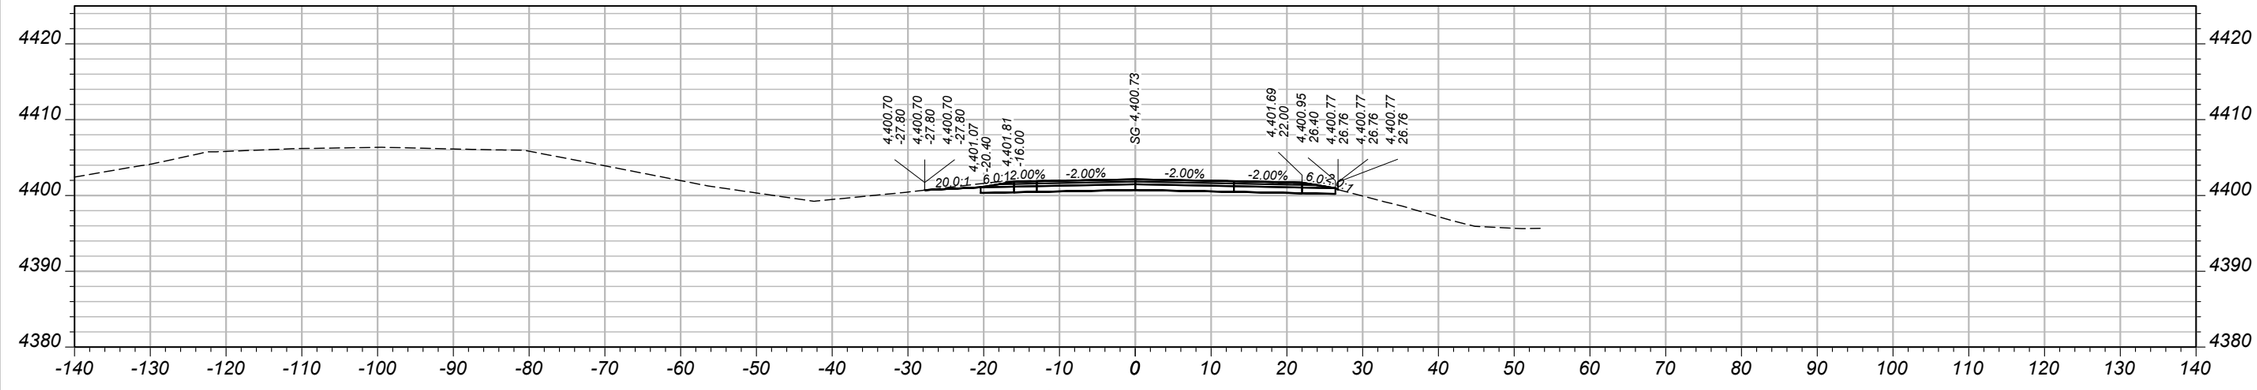

CV: 56 CY STA 1062+50.00 FV: 0 CY

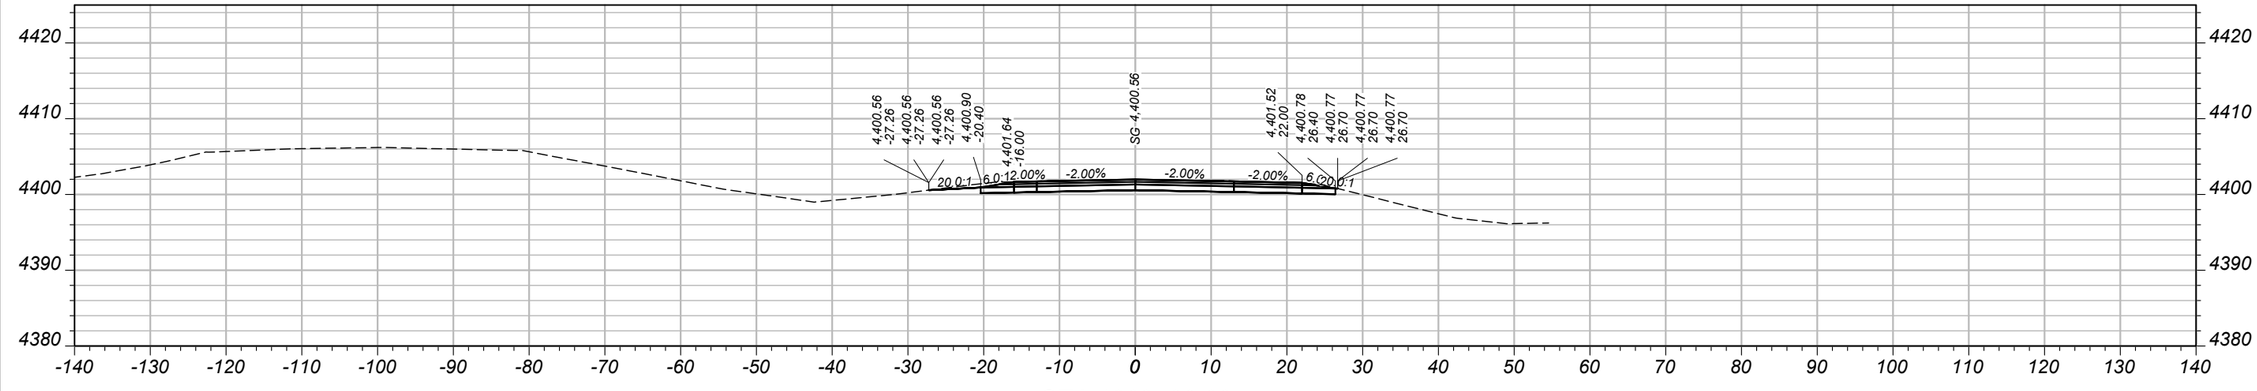

CV: 57 CY STA 1062+00.00 FV: 0 CY

SHEET NO. 48

MAINLINE CROSS SECTIONS - EASTBOUND

PROJECT NAME: WHITEHALL - EAST
COUNTY: JEFFERSON
PROJECT ID: IM 90-5(101)249
UPN: 10003001

DESIGNED BY	B. BOONE	04/2026
REVIEWED BY	J. BRAZILL	05/2026
CHECKED BY	J. SOLIDAY	05/2026


10003001RDXSF012.DWG

MONTANA
Department of Transportation


CROSS SECTIONS

5/18/2026 11:01 AM


AWARD COPY

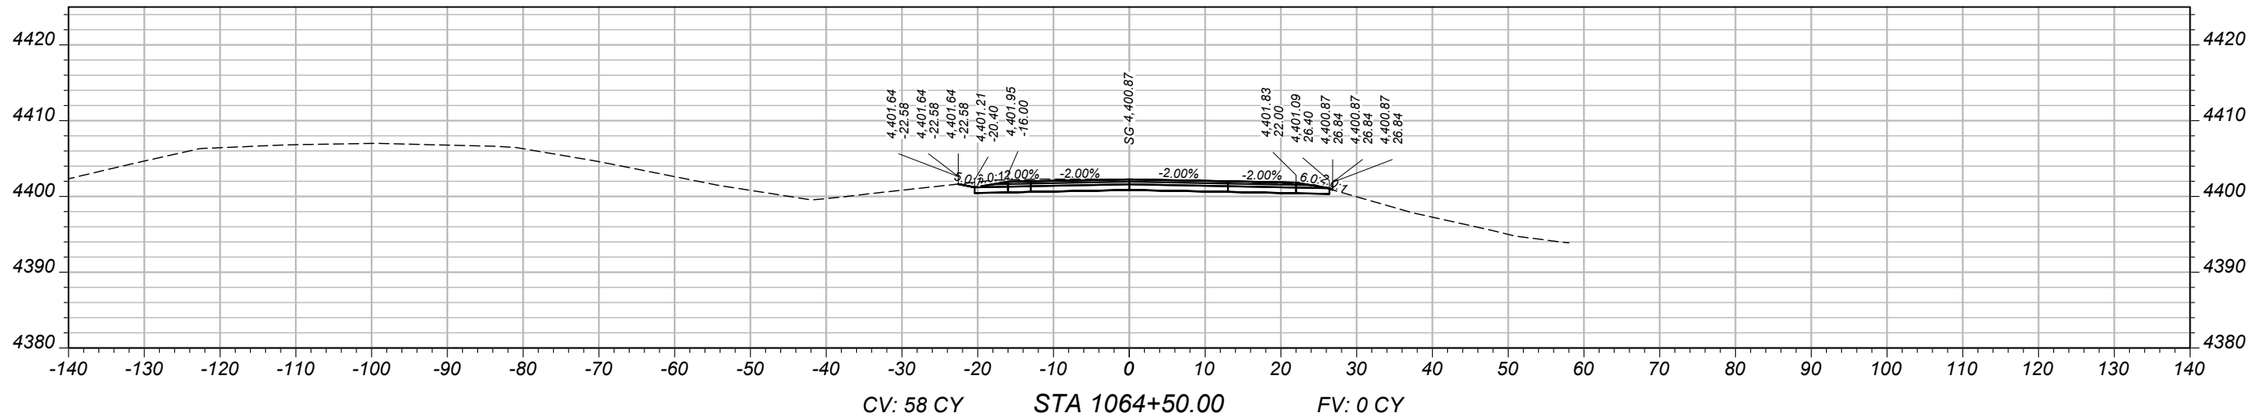

CV: 58 CY STA 1064+50.00 FV: 0 CY

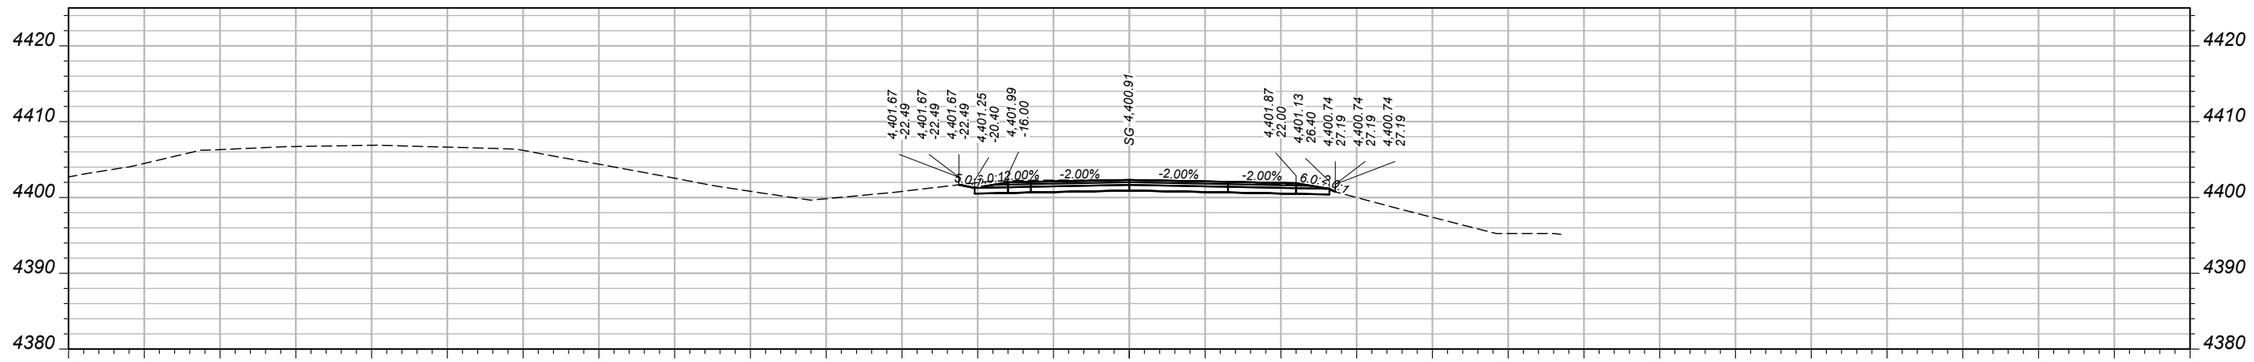

CV: 56 CY STA 1064+00.00 FV: 0 CY

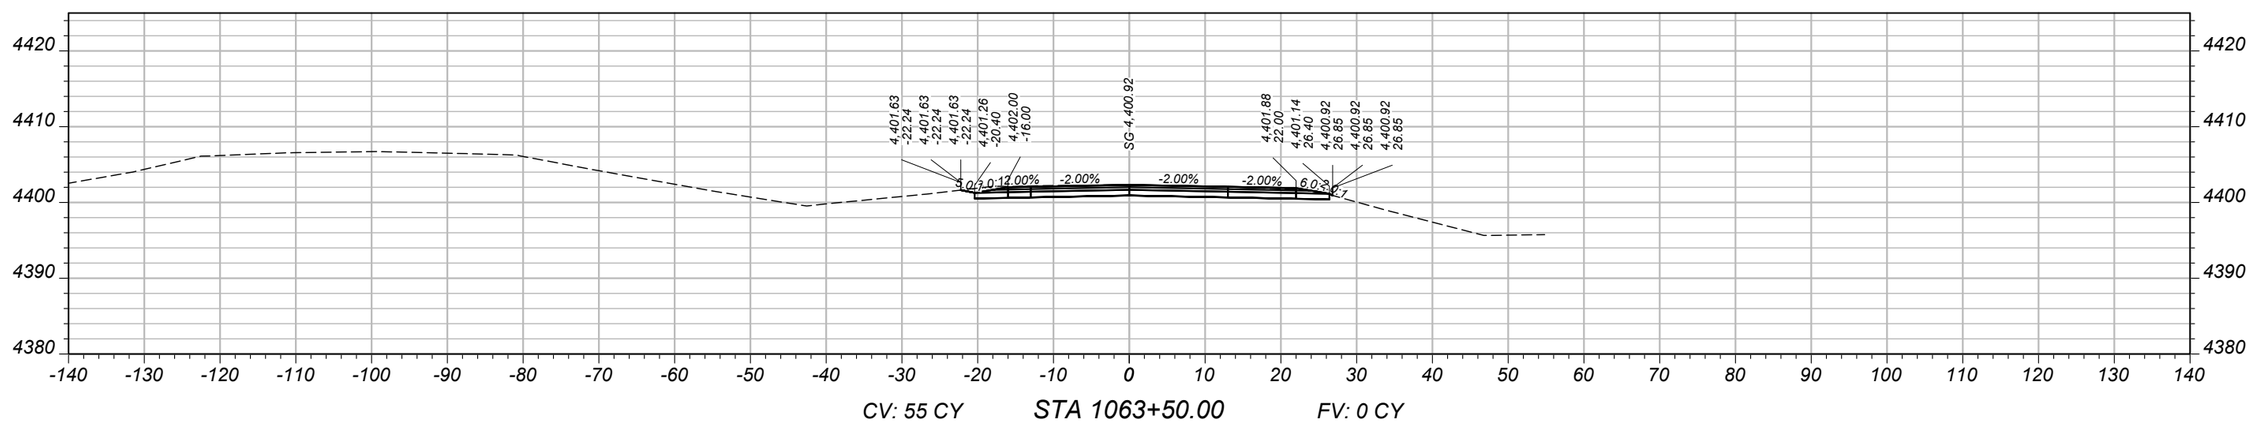

CV: 55 CY STA 1063+50.00 FV: 0 CY

SHEET NO.
49

MAINLINE CROSS SECTIONS - EASTBOUND

PROJECT NAME WHITEHALL - EAST
COUNTY JEFFERSON
PROJECT ID IM 90-5(101)249
UPN 10003001

DESIGNED BY		REVIEWED BY		CHECKED BY	
B. BOONE	04/2026	J. BRAZILL	05/2026	J. SOLIDAY	05/2026


MONTANA Department of Transportation

CROSS SECTIONS


10003001RDXSF012.DWG

5/18/2026 11:01 AM


AWARD COPY

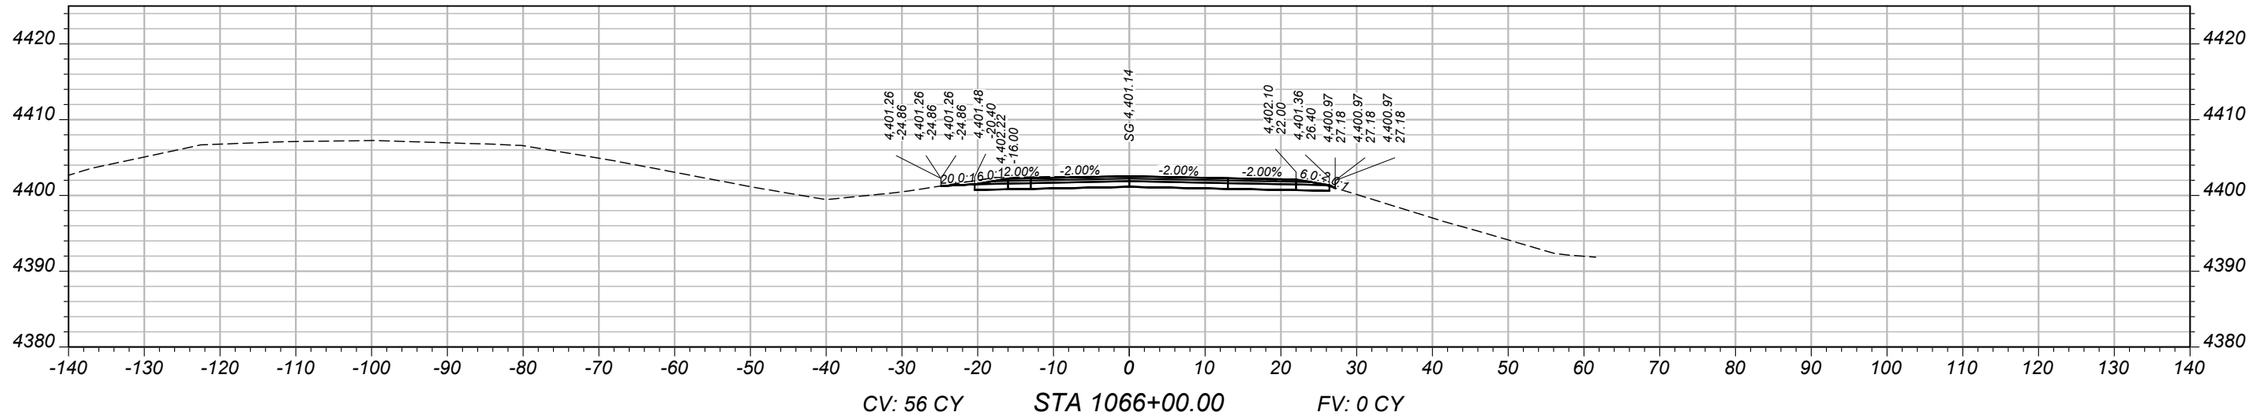

CV: 56 CY STA 1066+00.00 FV: 0 CY

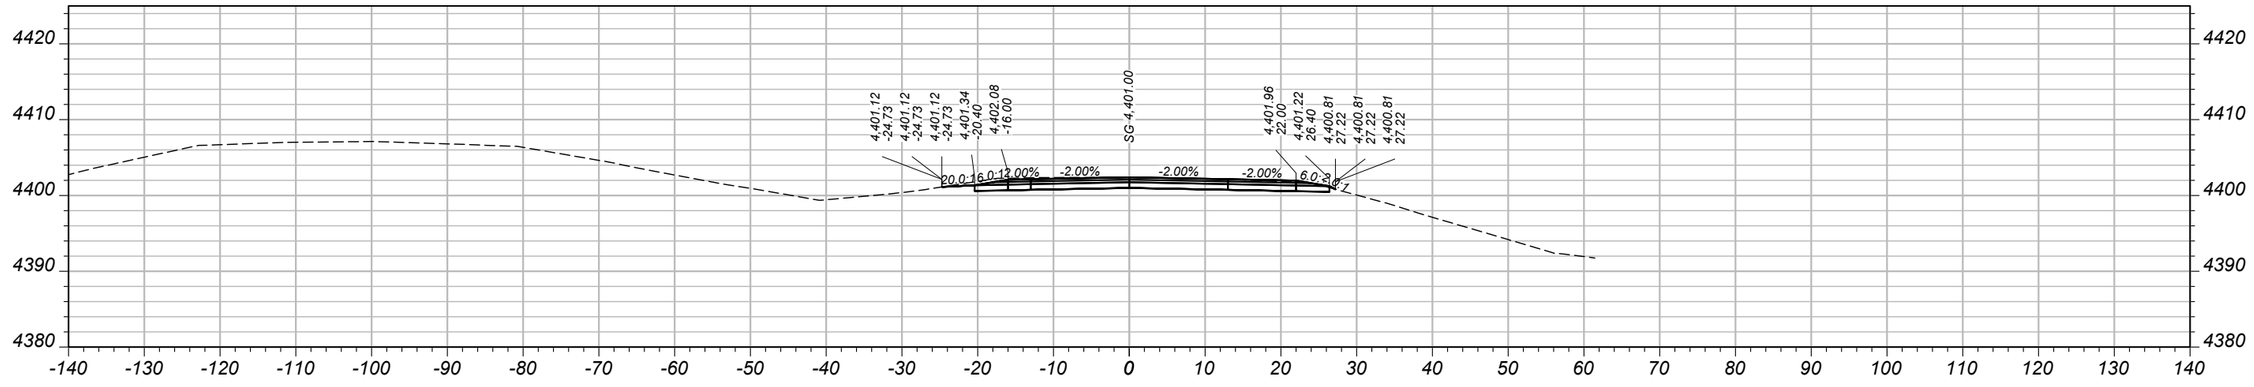

CV: 56 CY STA 1065+50.00 FV: 0 CY

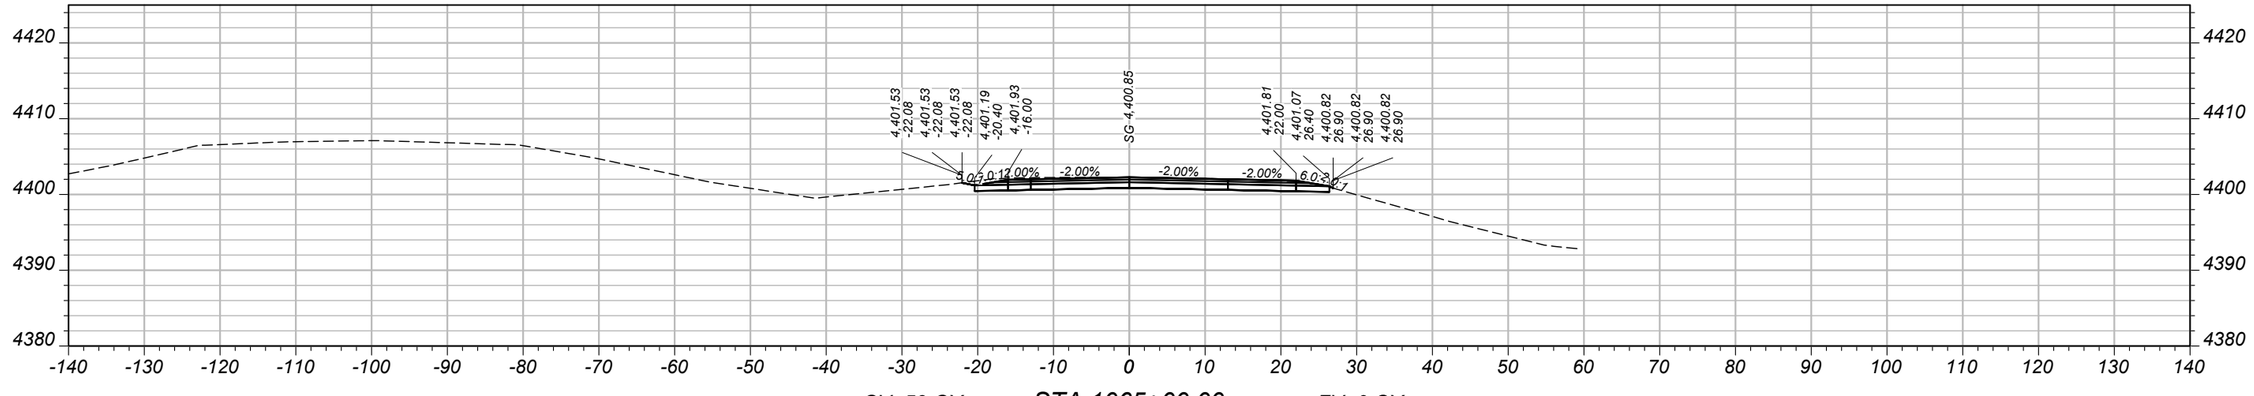

CV: 59 CY STA 1065+00.00 FV: 0 CY

SHEET NO. 50

MAINLINE CROSS SECTIONS - EASTBOUND

PROJECT NAME	WHITEHALL - EAST
COUNTY	JEFFERSON
PROJECT ID	IM 90-5(101)249
UPN	10003001

DESIGNED BY	B. BOONE	04/2026
REVIEWED BY	J. BRAZILL	05/2026
CHECKED BY	J. SOLIDAY	05/2026


MONTANA
Department of Transportation

CROSS SECTIONS


5/18/2026 11:01 AM

10003001RDXSF012.DWG


AWARD COPY

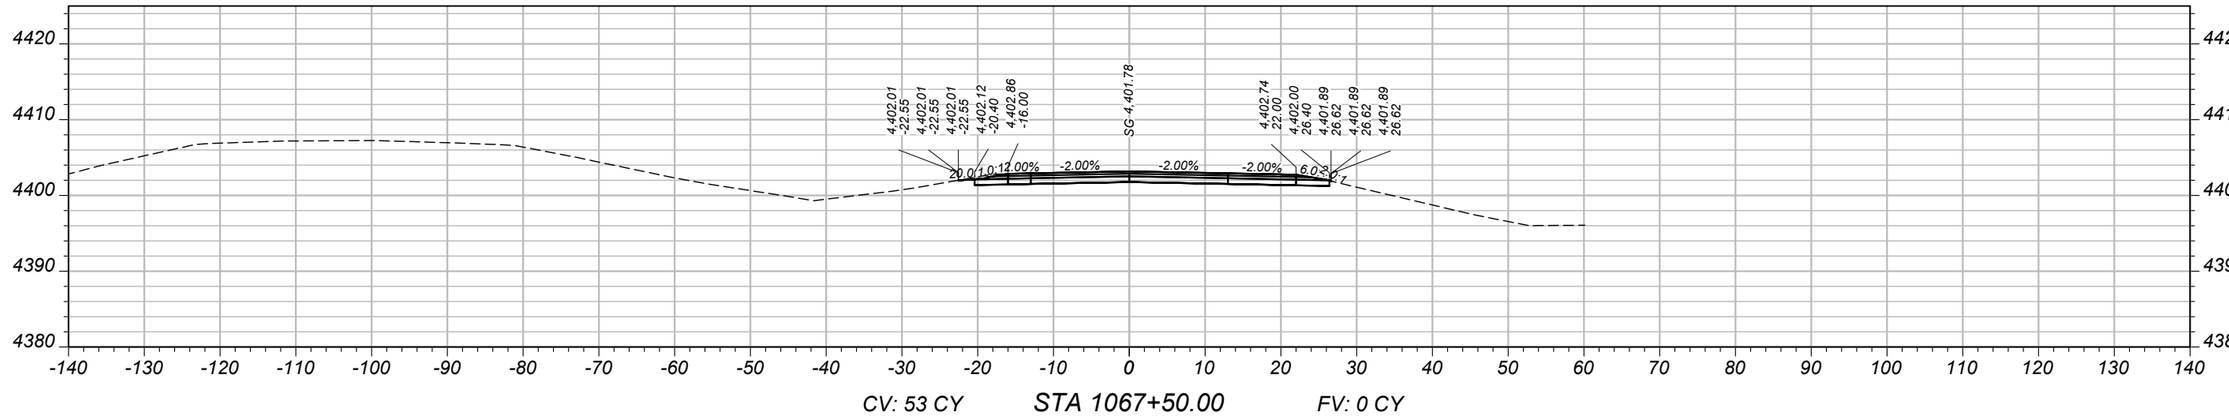

CV: 53 CY STA 1067+50.00 FV: 0 CY

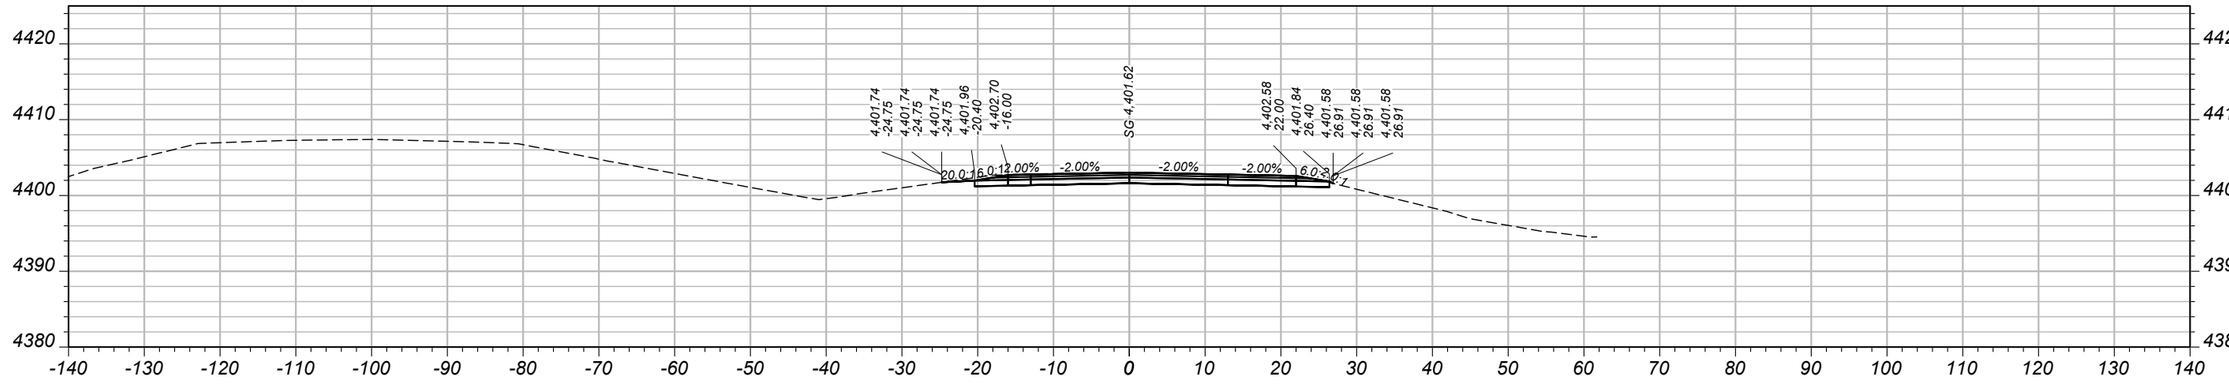

CV: 57 CY STA 1067+00.00 FV: 0 CY

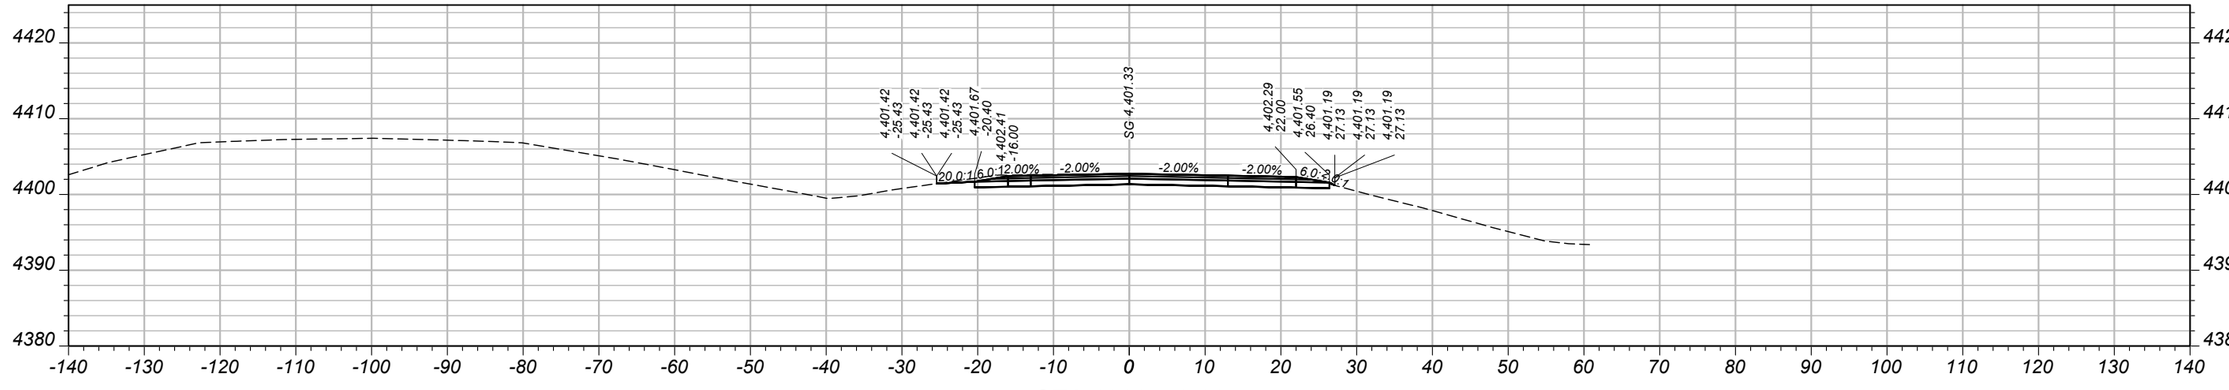

CV: 56 CY STA 1066+50.00 FV: 0 CY

SHEET NO.
51

MAINLINE CROSS SECTIONS - EASTBOUND

PROJECT NAME: WHITEHALL - EAST
COUNTY: JEFFERSON
PROJECT ID: IM 90-5(101)249
UPN: 10003001

DESIGNED BY	B. BOONE	04/2026	
REVIEWED BY	J. BRAZILL	05/2026	
CHECKED BY	J. SOLIDAY	05/2026	


10003001RDXSF012.DWG

MONTANA
Department of Transportation


CROSS SECTIONS

5/18/2026 11:02 AM


AWARD COPY

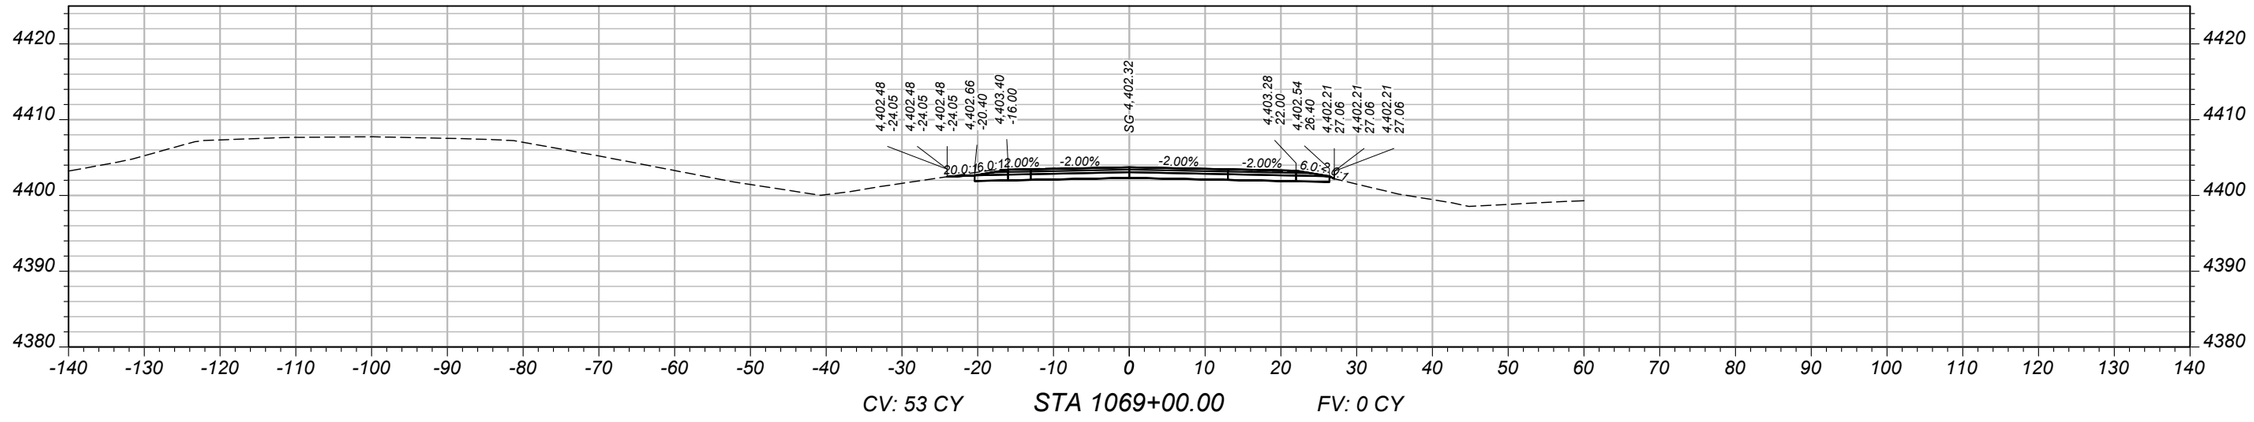

CV: 53 CY STA 1069+00.00 FV: 0 CY

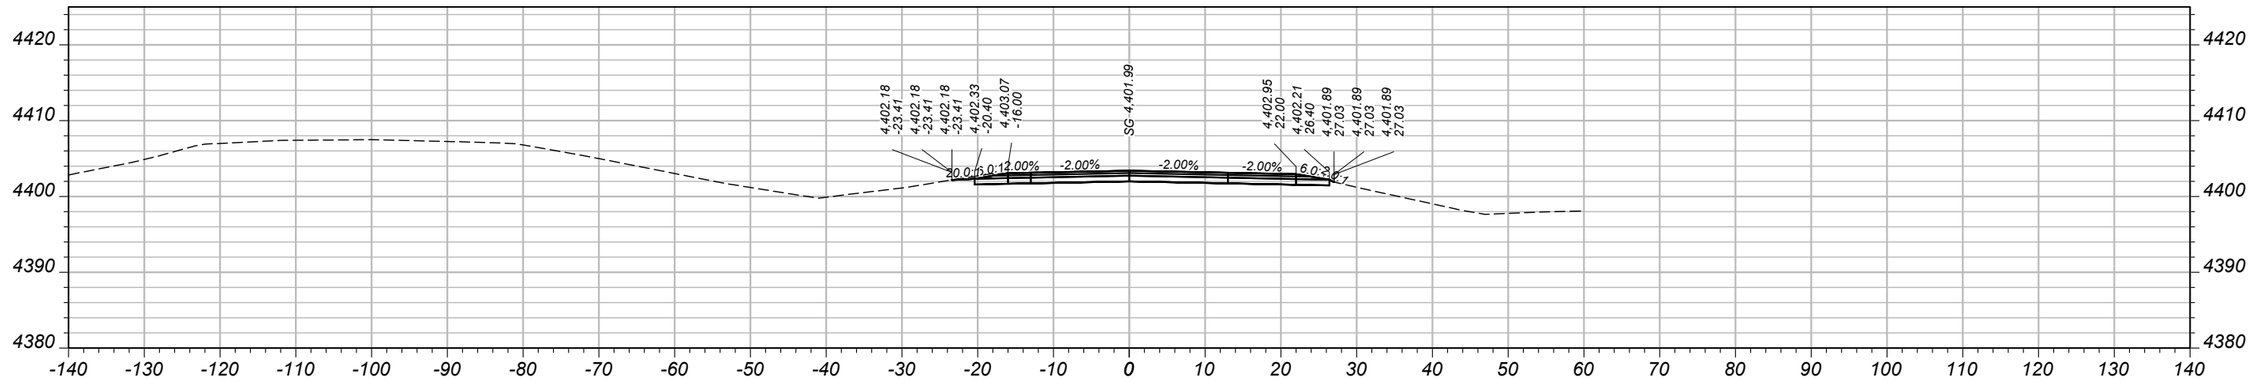

CV: 54 CY STA 1068+50.00 FV: 0 CY

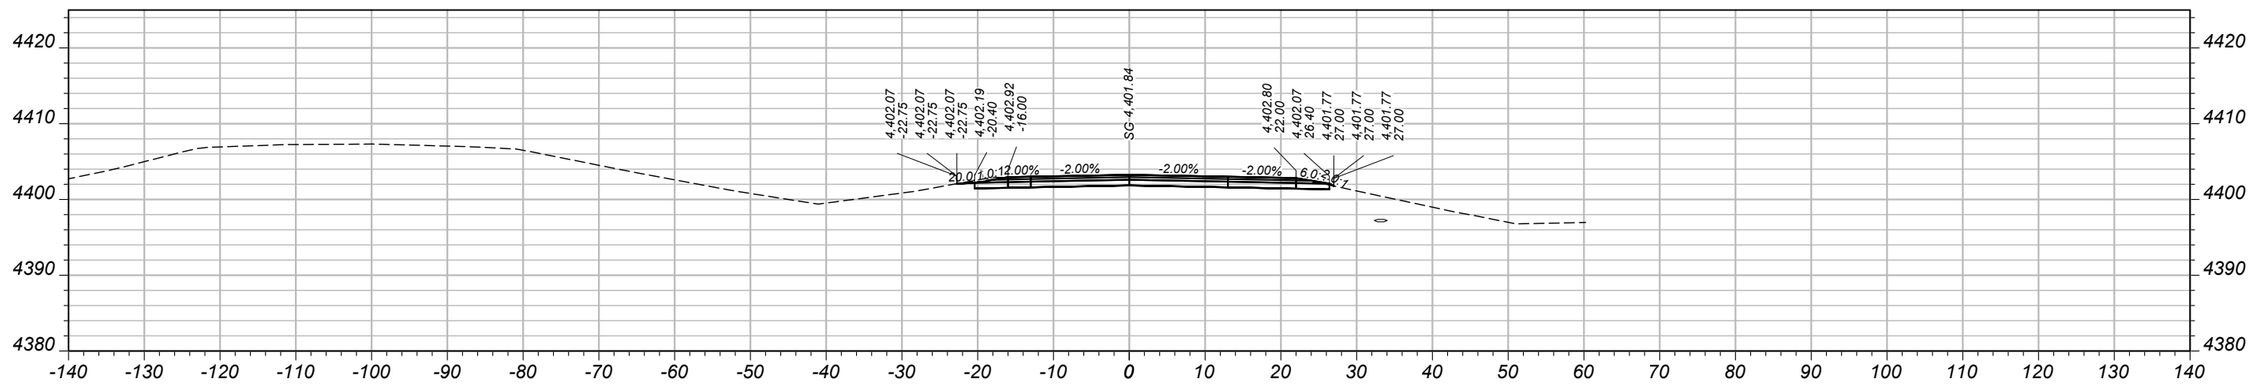

CV: 53 CY STA 1068+00.00 FV: 0 CY

SHEET NO. 52

MAINLINE CROSS SECTIONS - EASTBOUND

PROJECT NAME	WHITEHALL - EAST
COUNTY	JEFFERSON
PROJECT ID	IM 90-5(101)249
UPN	10003001

DESIGNED BY	B. BOONE	04/2026
REVIEWED BY	J. BRAZILL	05/2026
CHECKED BY	J. SOLIDAY	05/2026


10003001RDXSF012.DWG

MONTANA Department of Transportation


CROSS SECTIONS

5/18/2026 11:02 AM


AWARD COPY

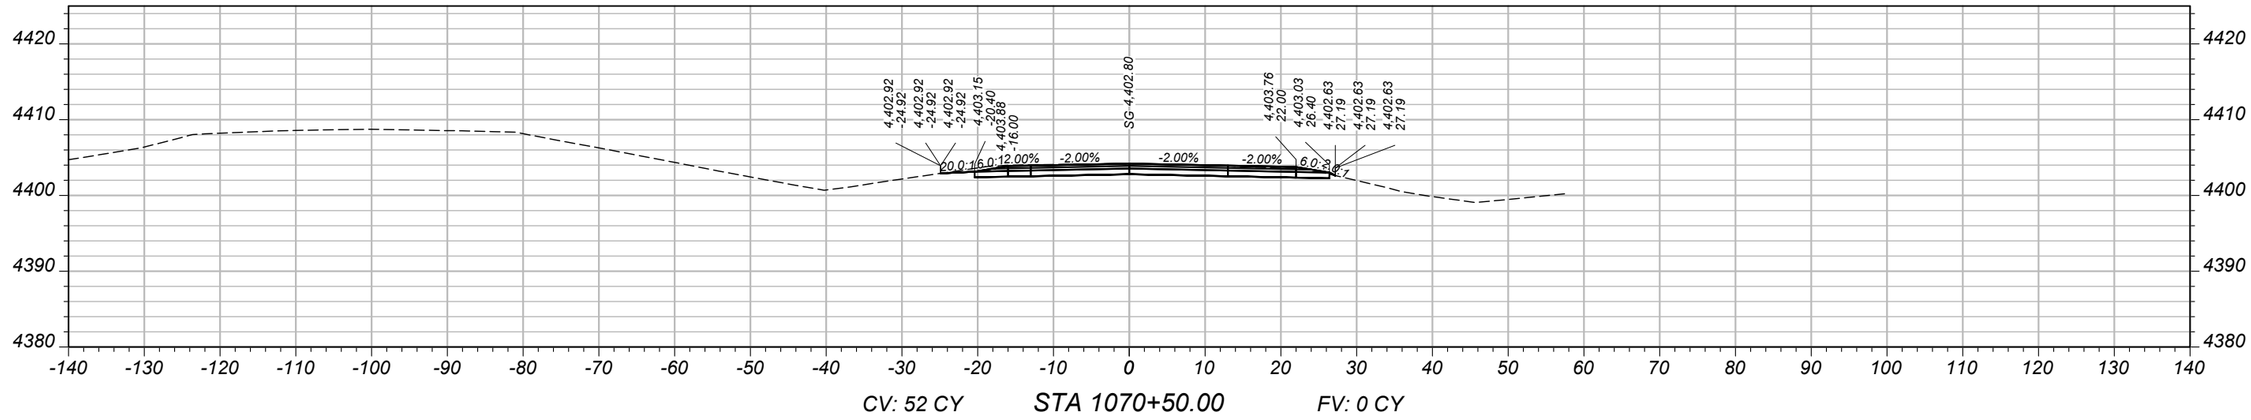

CV: 52 CY STA 1070+50.00 FV: 0 CY

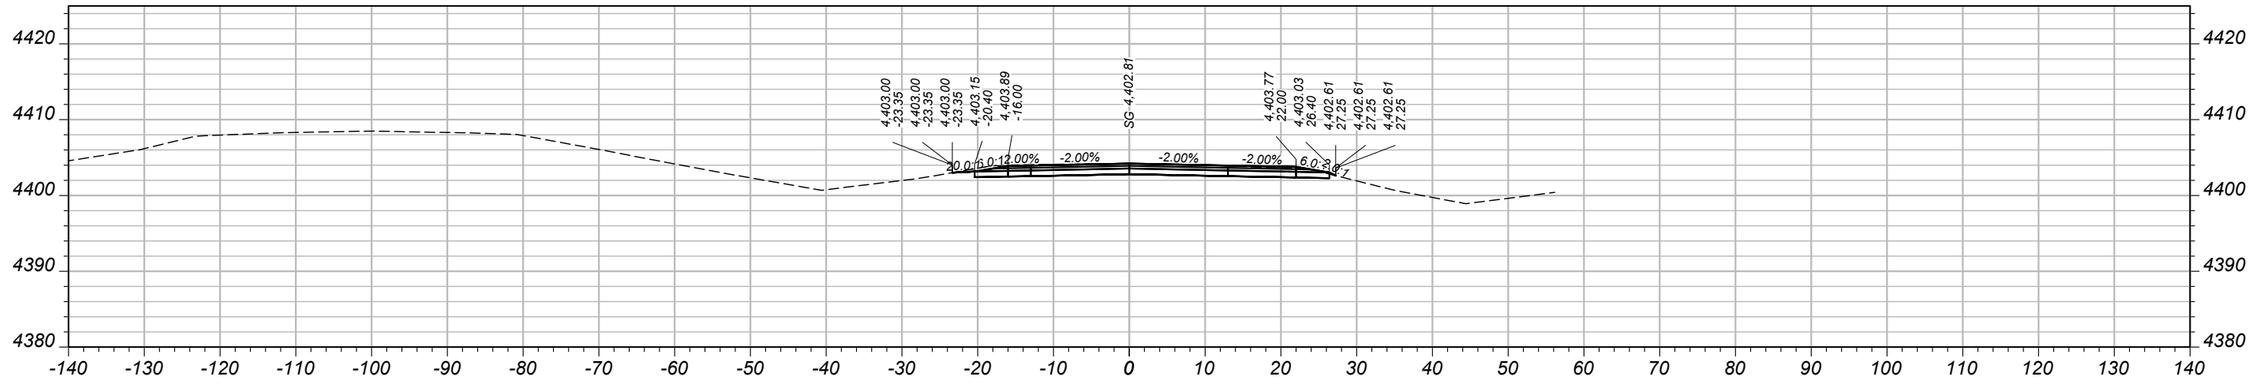

CV: 51 CY STA 1070+00.00 FV: 0 CY

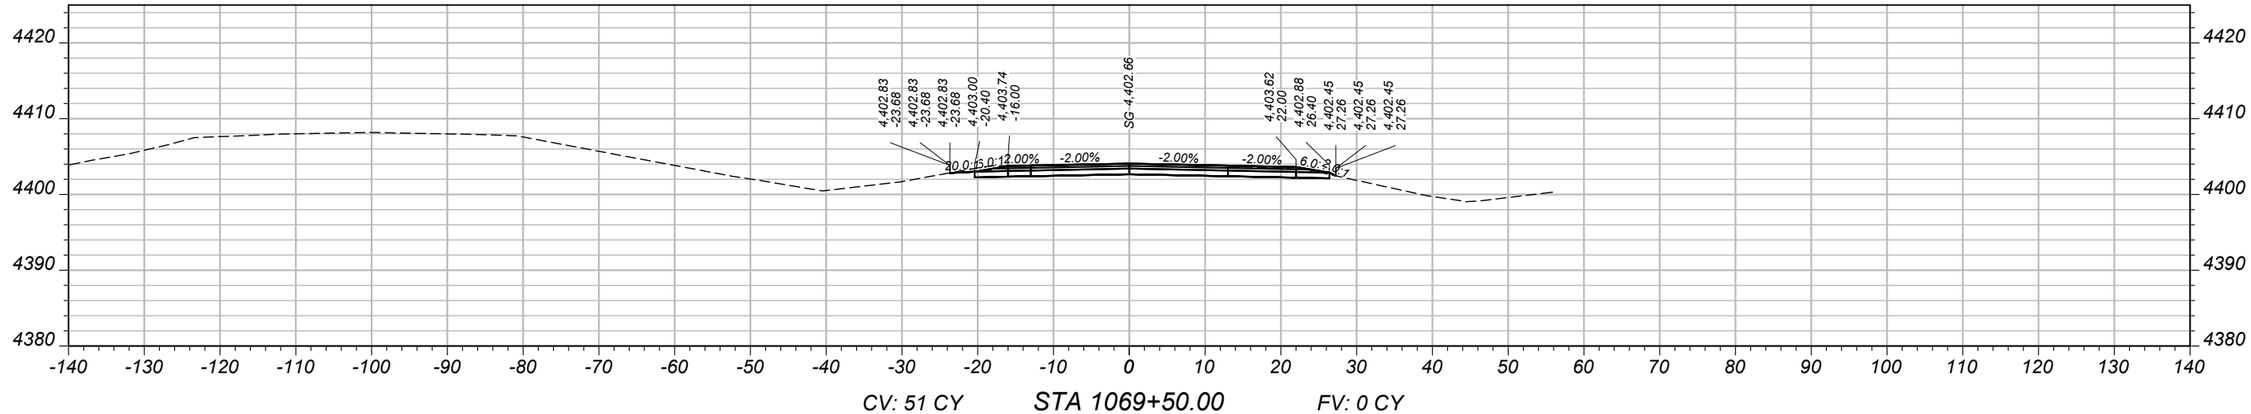

CV: 51 CY STA 1069+50.00 FV: 0 CY

SHEET NO. 53

MAINLINE CROSS SECTIONS - EASTBOUND

PROJECT NAME: WHITEHALL - EAST
COUNTY: JEFFERSON
PROJECT ID: IM 90-5(101)249
UPN: 10003001

DESIGNED BY	B. BOONE	04/2026
REVIEWED BY	J. BRAZILL	05/2026
CHECKED BY	J. SOLIDAY	05/2026


10003001RDXSF012.DWG

MONTANA
Department of Transportation


CROSS SECTIONS

5/18/2026 11:02 AM


AWARD COPY

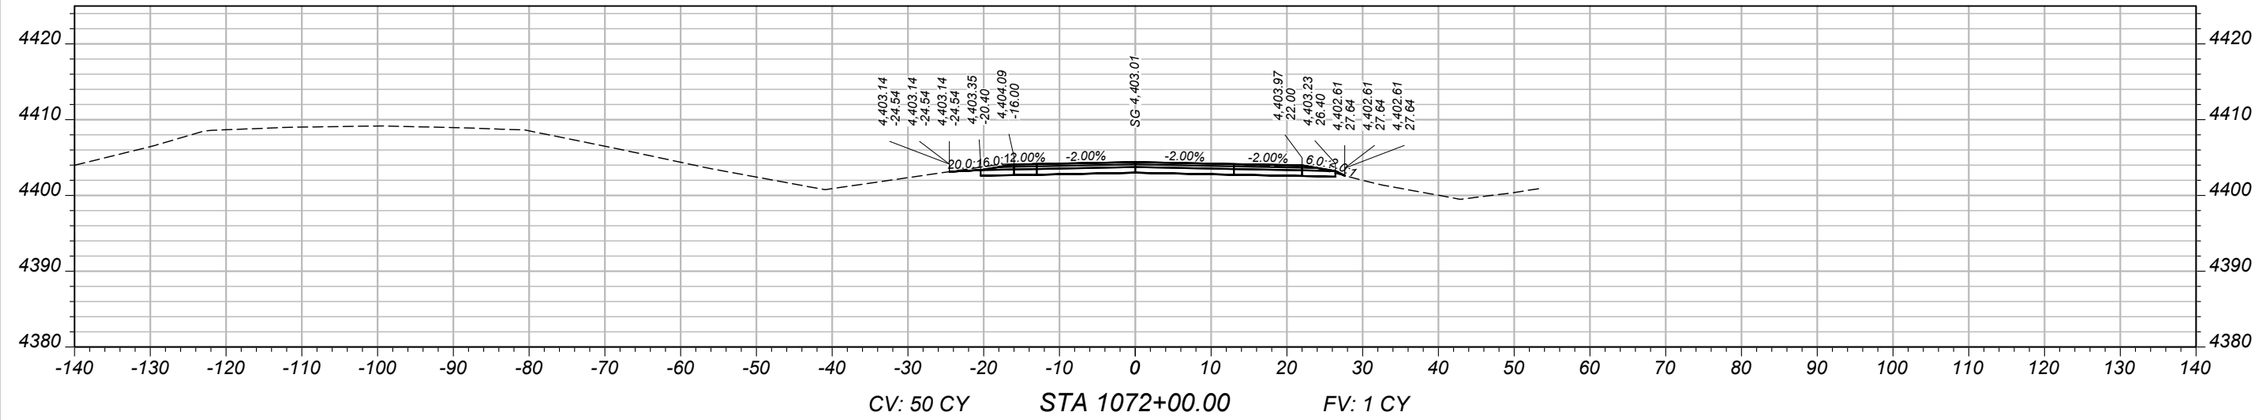

CV: 50 CY STA 1072+00.00 FV: 1 CY

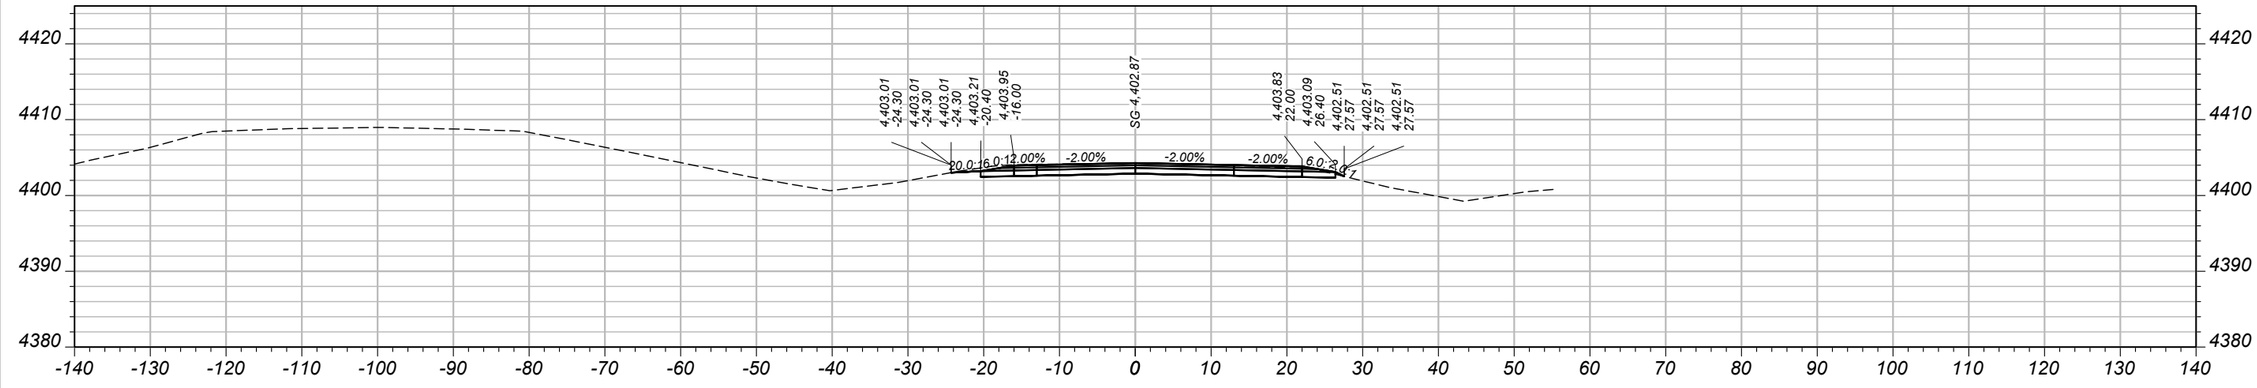

CV: 51 CY STA 1071+50.00 FV: 0 CY

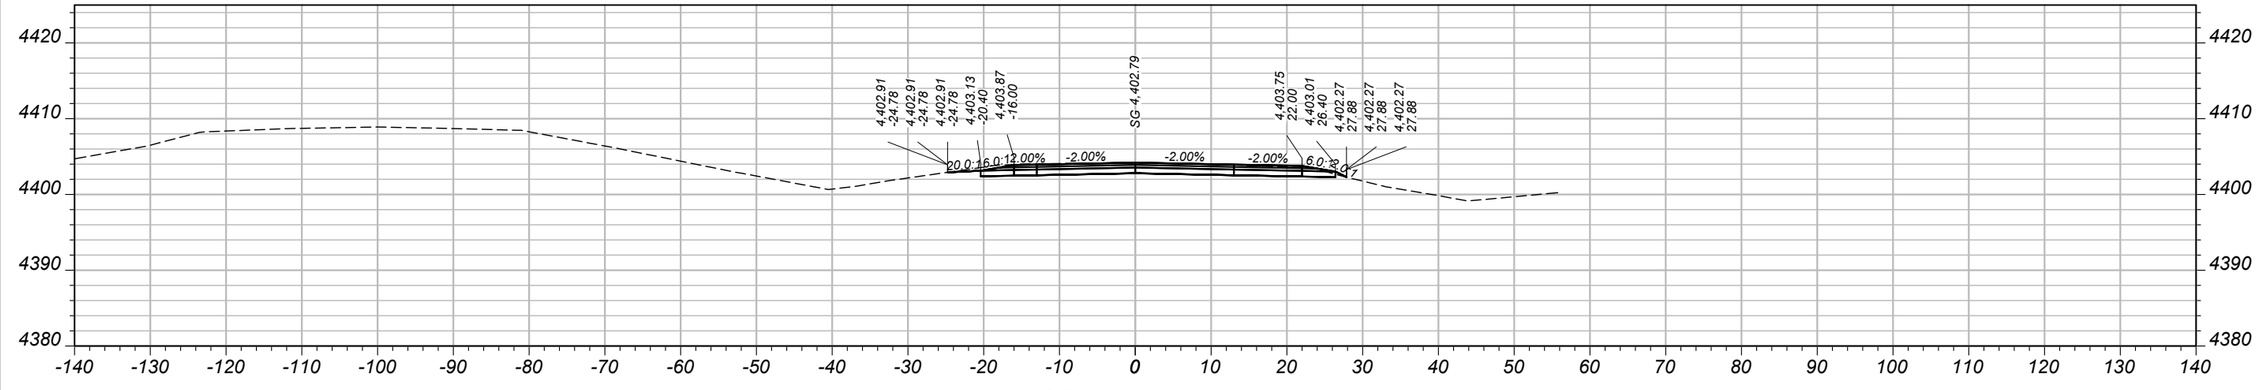

CV: 52 CY STA 1071+00.00 FV: 0 CY

SHEET NO. 54

MAINLINE CROSS SECTIONS - EASTBOUND

PROJECT NAME	WHITEHALL - EAST
COUNTY	JEFFERSON
PROJECT ID	IM 90-5(101)249
UPN	10003001

DESIGNED BY	B. BOONE	04/2026
REVIEWED BY	J. BRAZILL	05/2026
CHECKED BY	J. SOLIDAY	05/2026


MONTANA
Department of Transportation


CROSS SECTIONS


5/18/2026 11:02 AM

10003001RDXSF012.DWG

AWARD COPY

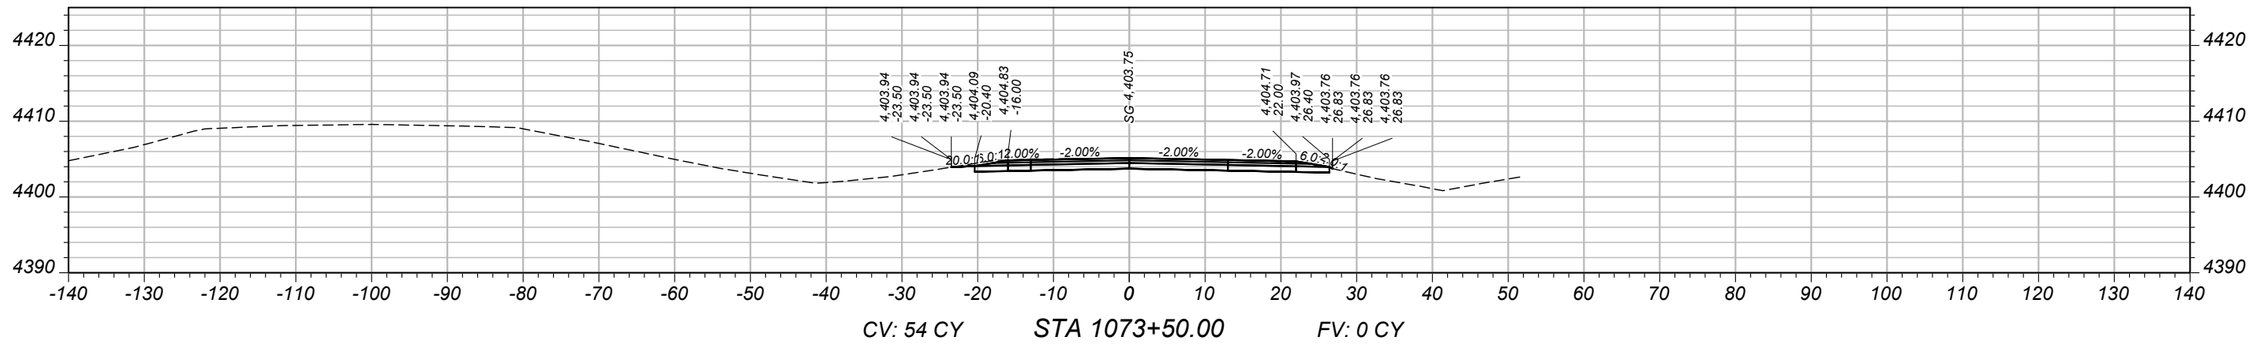

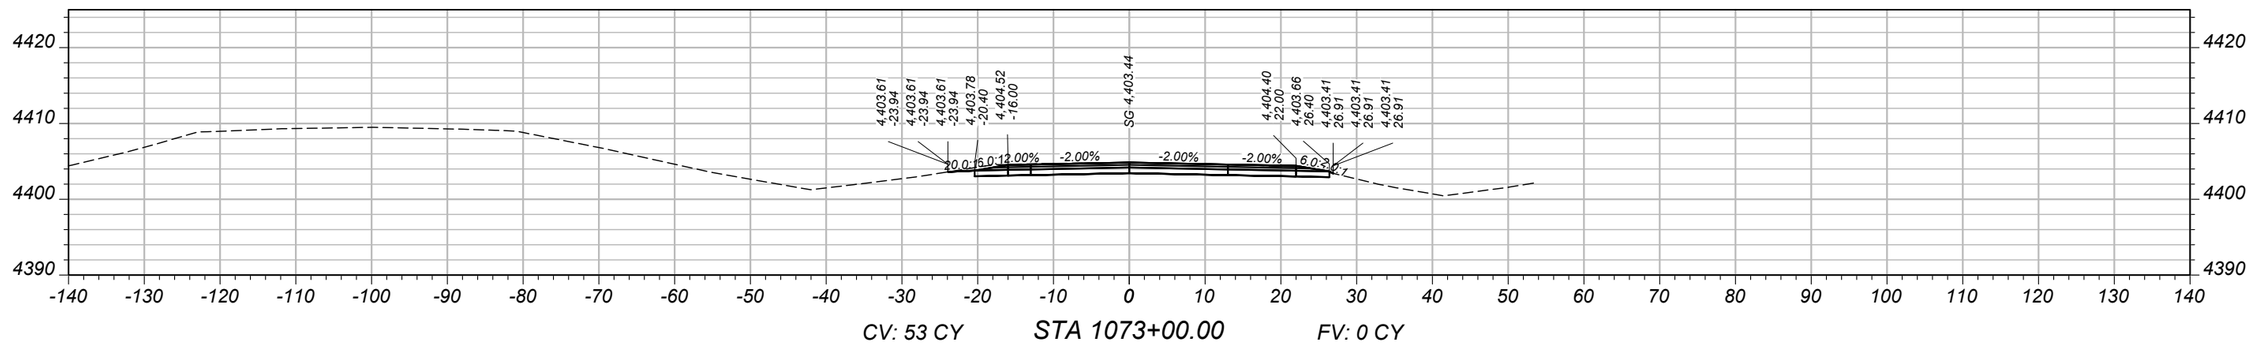

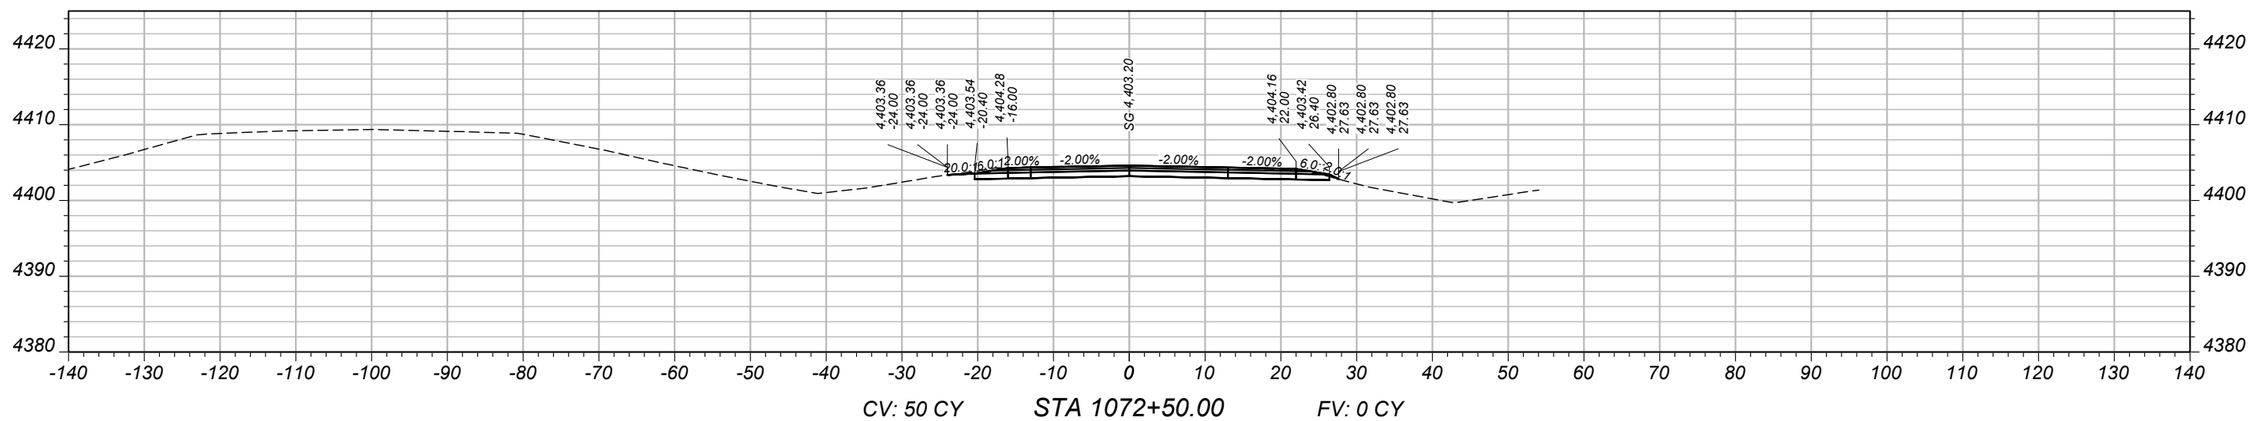

SHEET NO.
55

MAINLINE CROSS SECTIONS - EASTBOUND

PROJECT NAME	WHITEHALL - EAST
COUNTY	JEFFERSON
PROJECT ID	IM 90-5(101)249
UPN	10003001

DESIGNED BY	B. BOONE	04/2026
REVIEWED BY	J. BRAZILL	05/2026
CHECKED BY	J. SOLIDAY	05/2026


10003001RDXSF012.DWG

MONTANA
Department of Transportation


CROSS SECTIONS

5/18/2026 11:02 AM


AWARD COPY

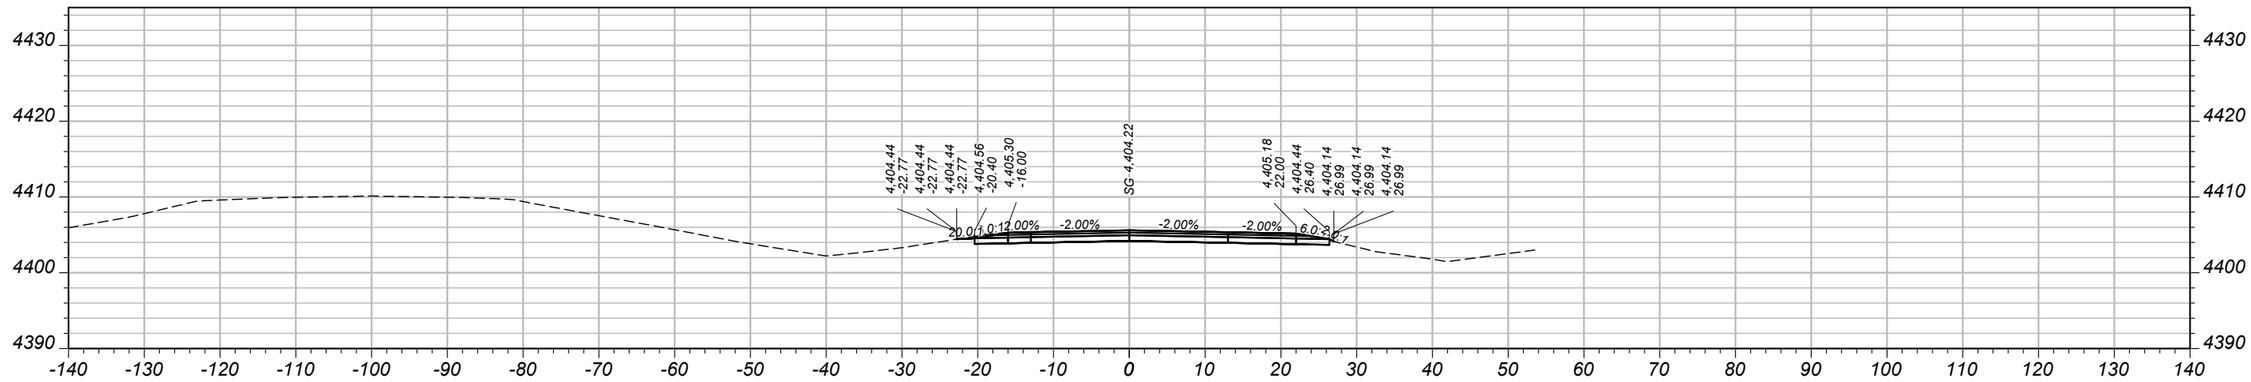

CV: 52 CY STA 1075+00.00 FV: 0 CY

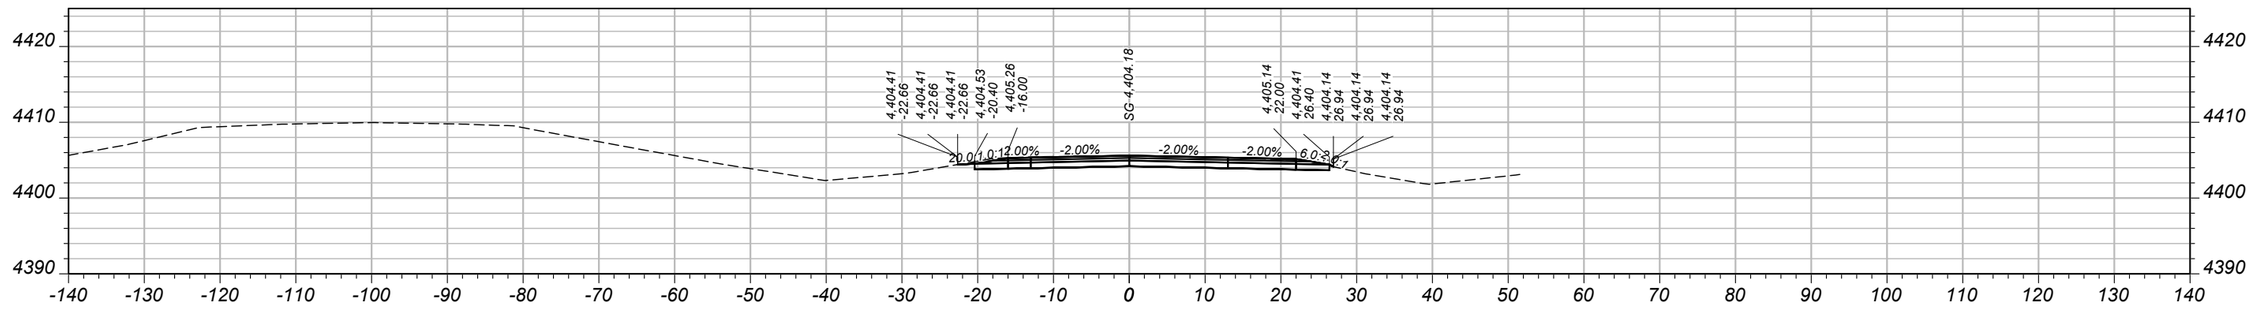

CV: 54 CY STA 1074+50.00 FV: 0 CY

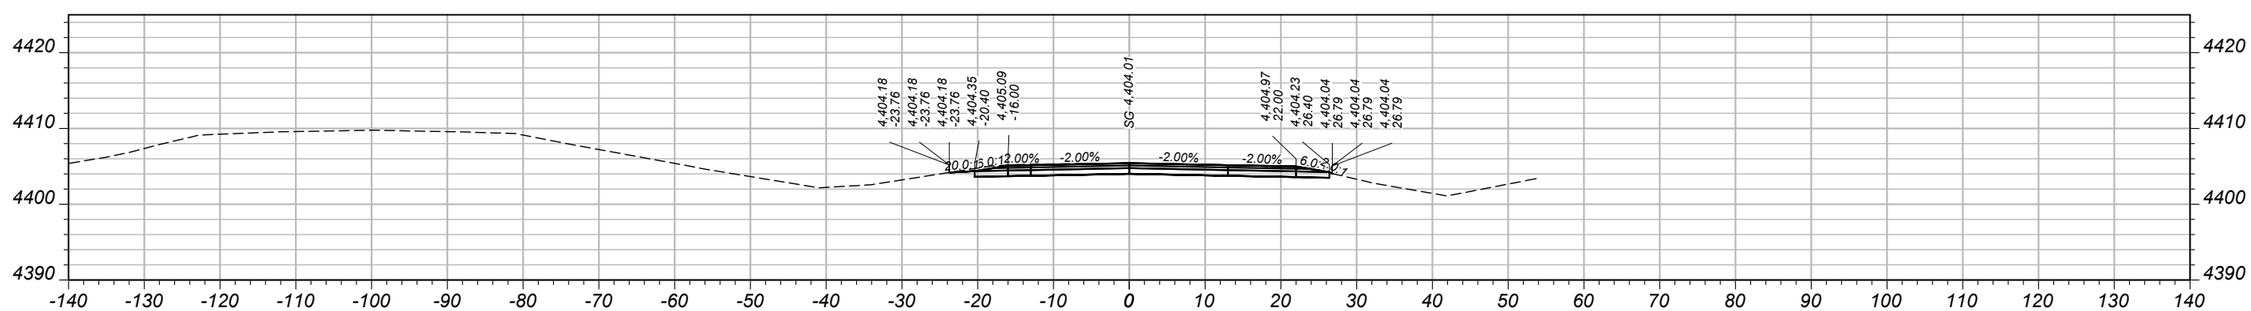

CV: 54 CY STA 1074+00.00 FV: 0 CY

SHEET NO.
56

MAINLINE CROSS SECTIONS - EASTBOUND

PROJECT NAME: WHITEHALL - EAST
COUNTY: JEFFERSON
PROJECT ID: IM 90-5(101)249
UPN: 10003001

DESIGNED BY	04/2026	REVIEWED BY	05/2026
B. BOONE		J. BRAZILL	
CHECKED BY	05/2026		
J. SOLIDAY			


10003001RDXSF012.DWG

MONTANA Department of Transportation


CROSS SECTIONS

5/18/2026 11:02 AM


AWARD COPY

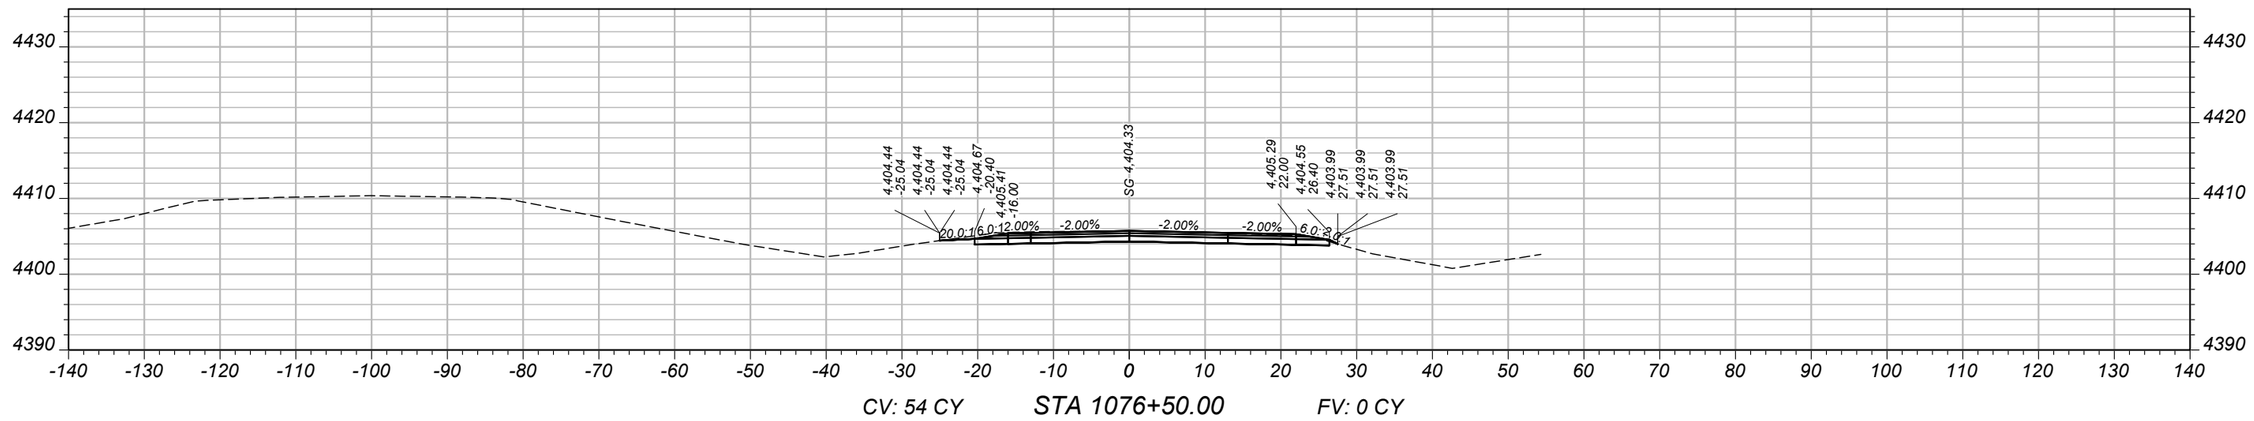

CV: 54 CY STA 1076+50.00 FV: 0 CY

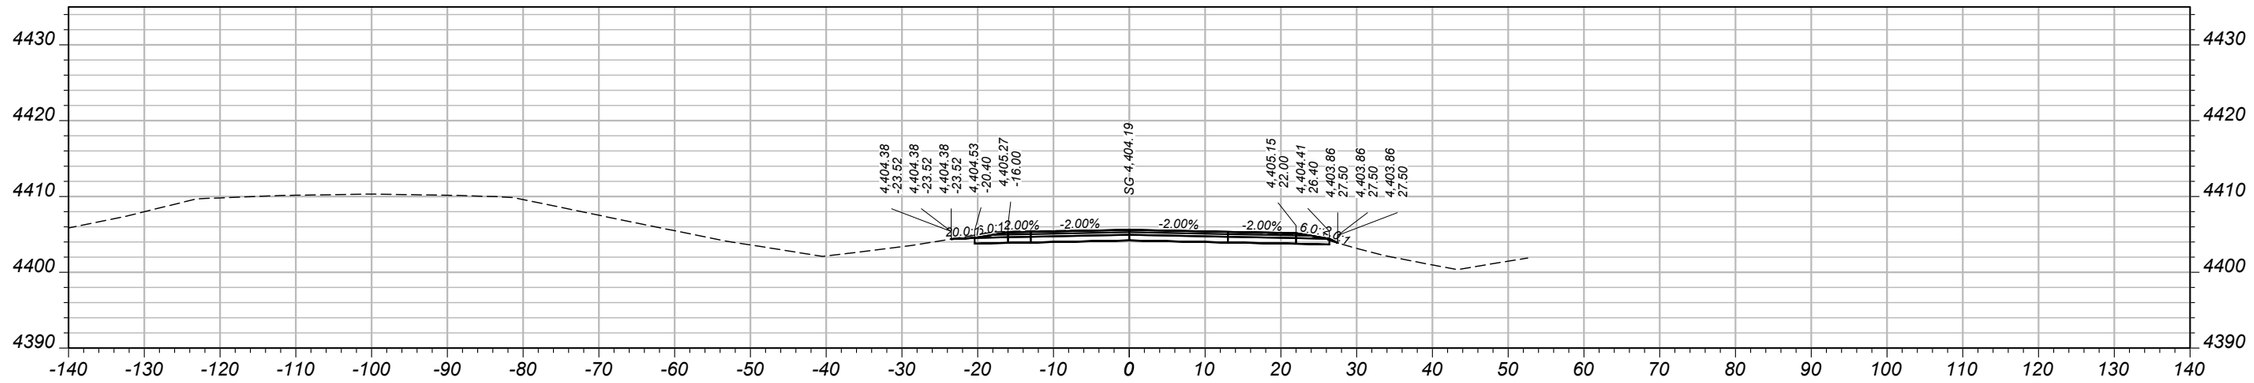

CV: 53 CY STA 1076+00.00 FV: 0 CY

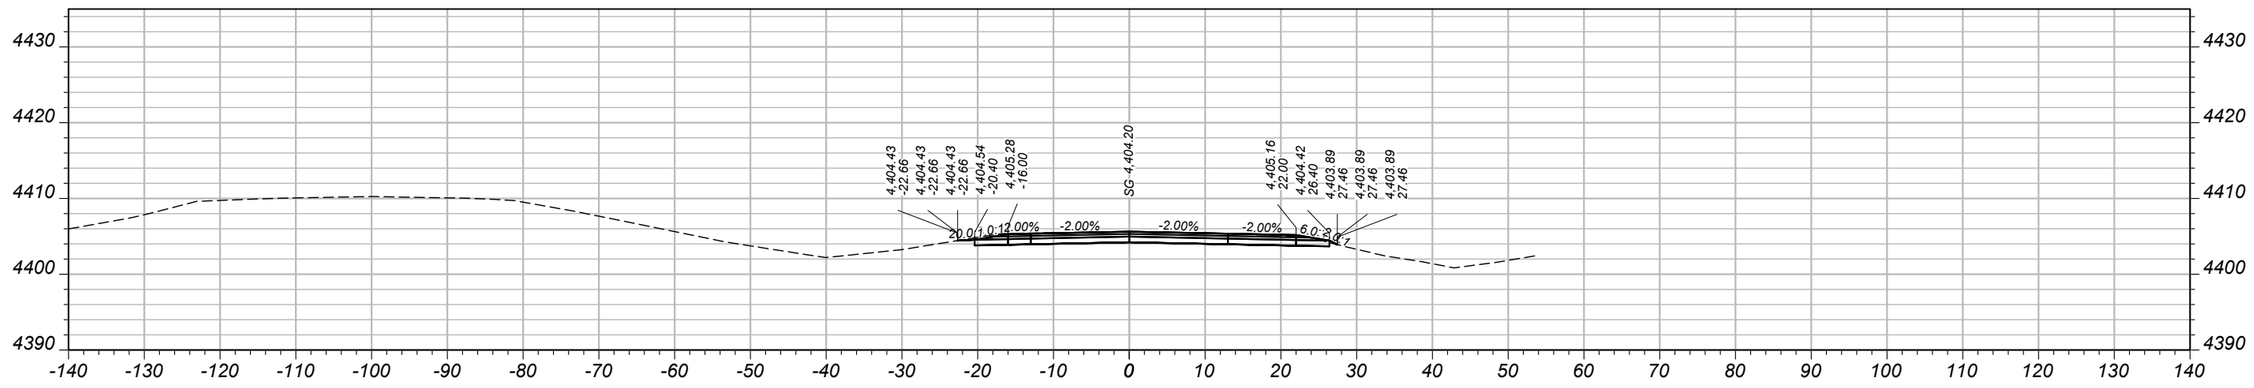

CV: 53 CY STA 1075+50.00 FV: 0 CY

SHEET NO.
57

MAINLINE CROSS SECTIONS - EASTBOUND

PROJECT NAME: WHITEHALL - EAST
COUNTY: JEFFERSON
PROJECT ID: IM 90-5(101)249
UPN: 10003001

DESIGNED BY	04/2026		
B. BOONE			
REVIEWED BY	05/2026		
J. BRAZILL			
CHECKED BY	05/2026		
J. SOLIDAY			


10003001RDXSF012.DWG


MONTANA
Department of Transportation


CROSS SECTIONS

5/18/2026 11:02 AM

AWARD COPY

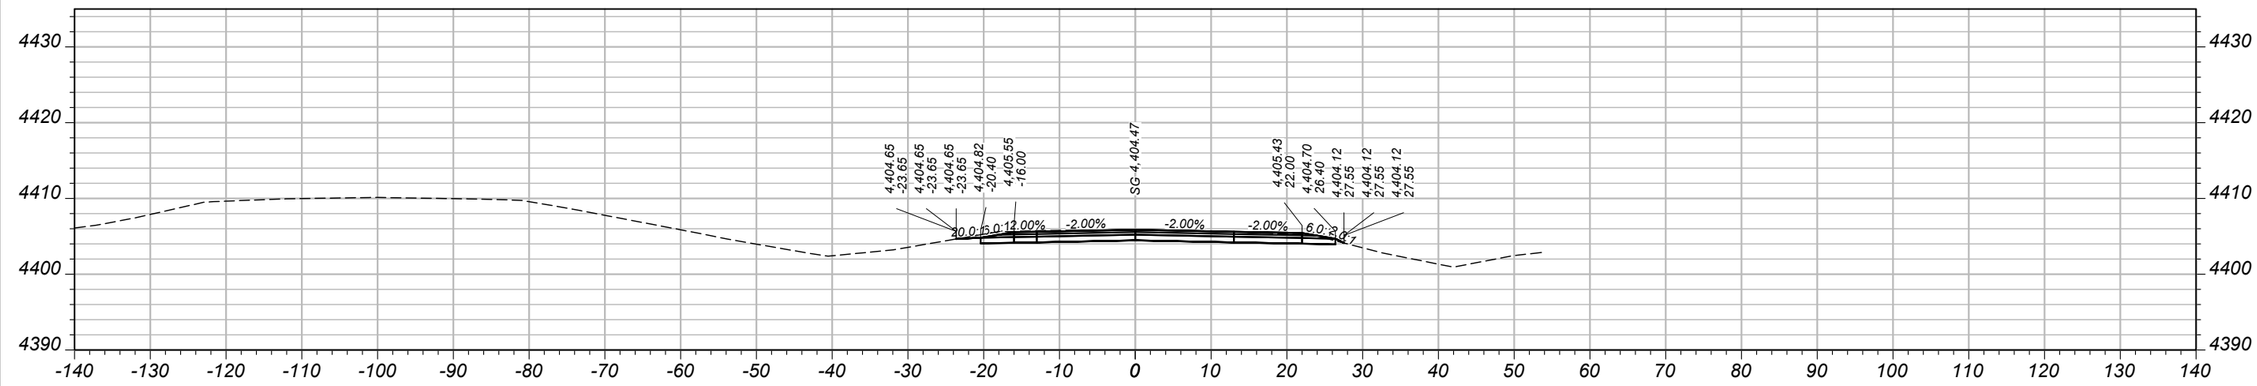

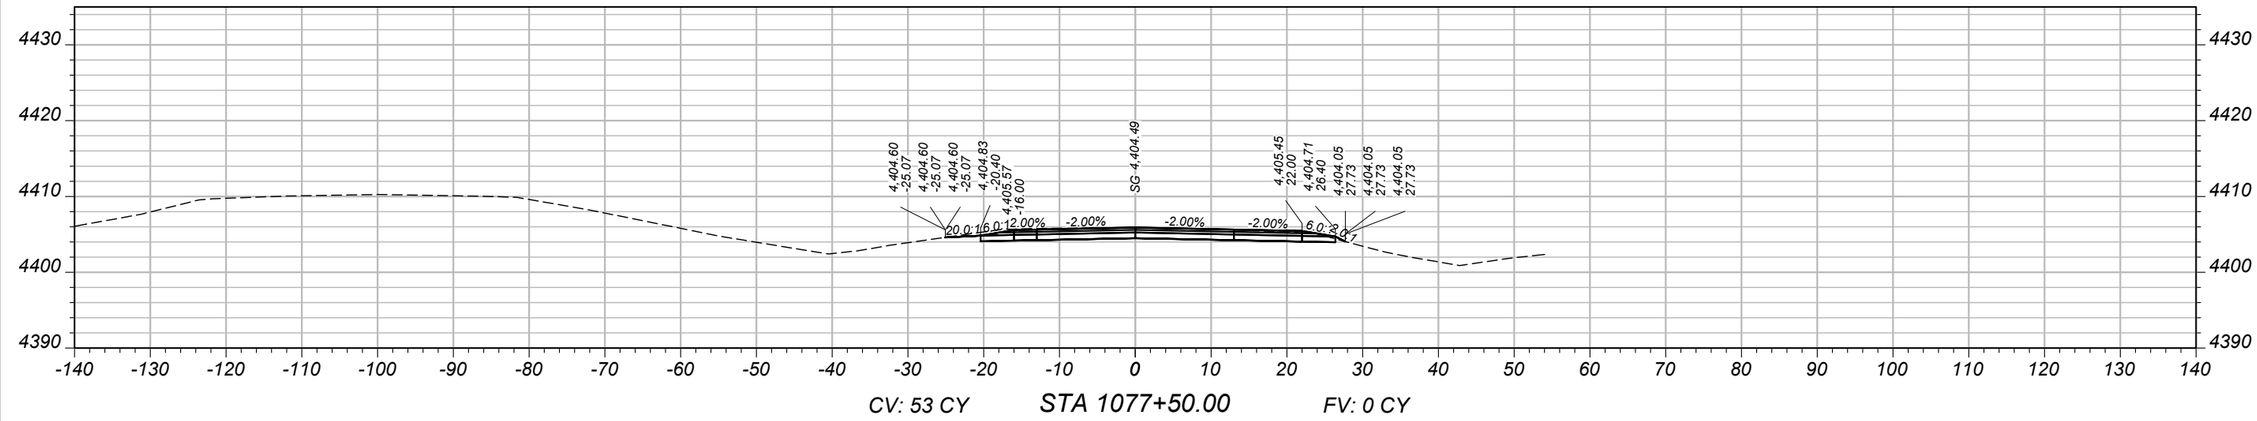

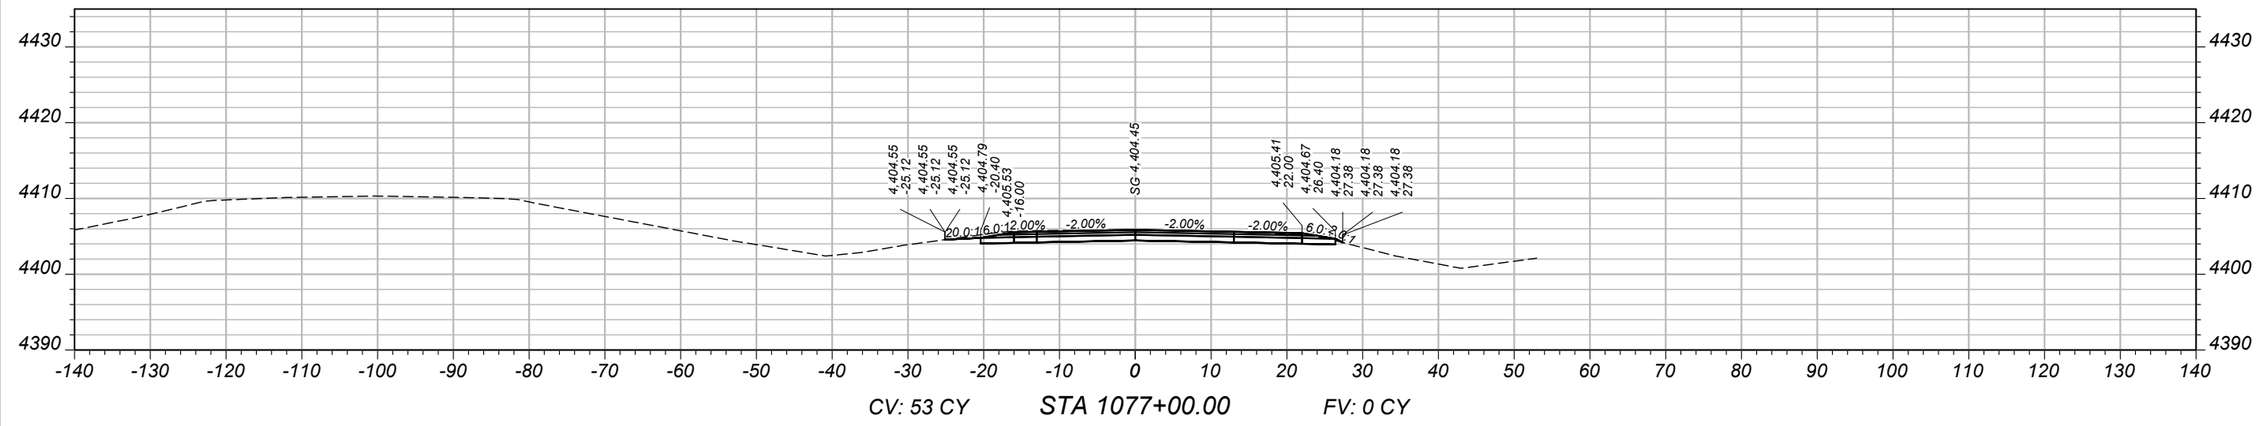

SHEET NO.
58

MAINLINE CROSS SECTIONS - EASTBOUND

PROJECT NAME: WHITEHALL - EAST
COUNTY: JEFFERSON
PROJECT ID: IM 90-5(101)249
UPN: 10003001

DESIGNED BY	04/2026	REVIEWED BY	05/2026
B. BOONE		J. BRAZILL	
CHECKED BY	05/2026		
J. SOLIDAY			


MONTANA
Department of Transportation

CROSS SECTIONS


5/18/2026 11:02 AM

10003001RDXSF012.DWG


AWARD COPY

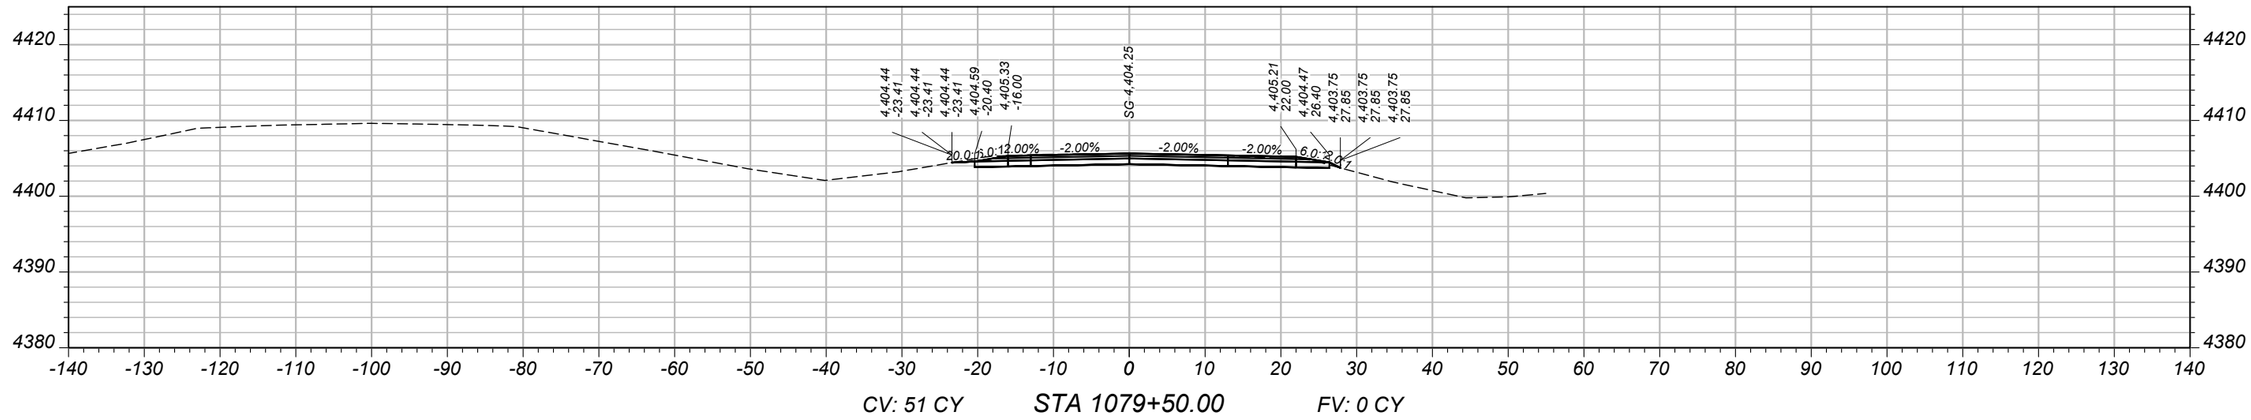

CV: 51 CY STA 1079+50.00 FV: 0 CY

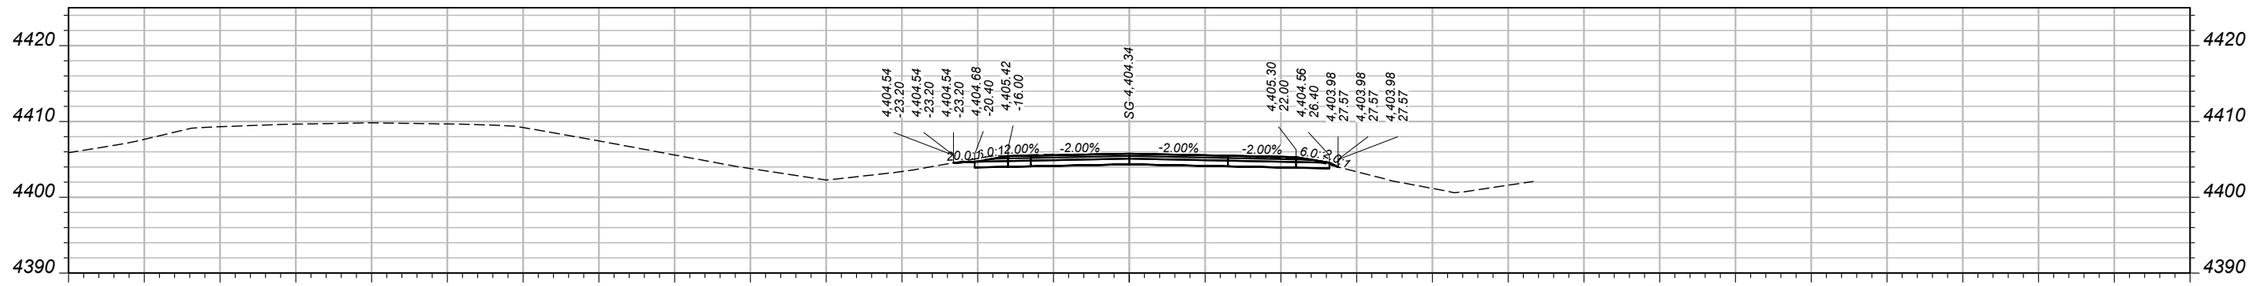

CV: 53 CY STA 1079+00.00 FV: 0 CY

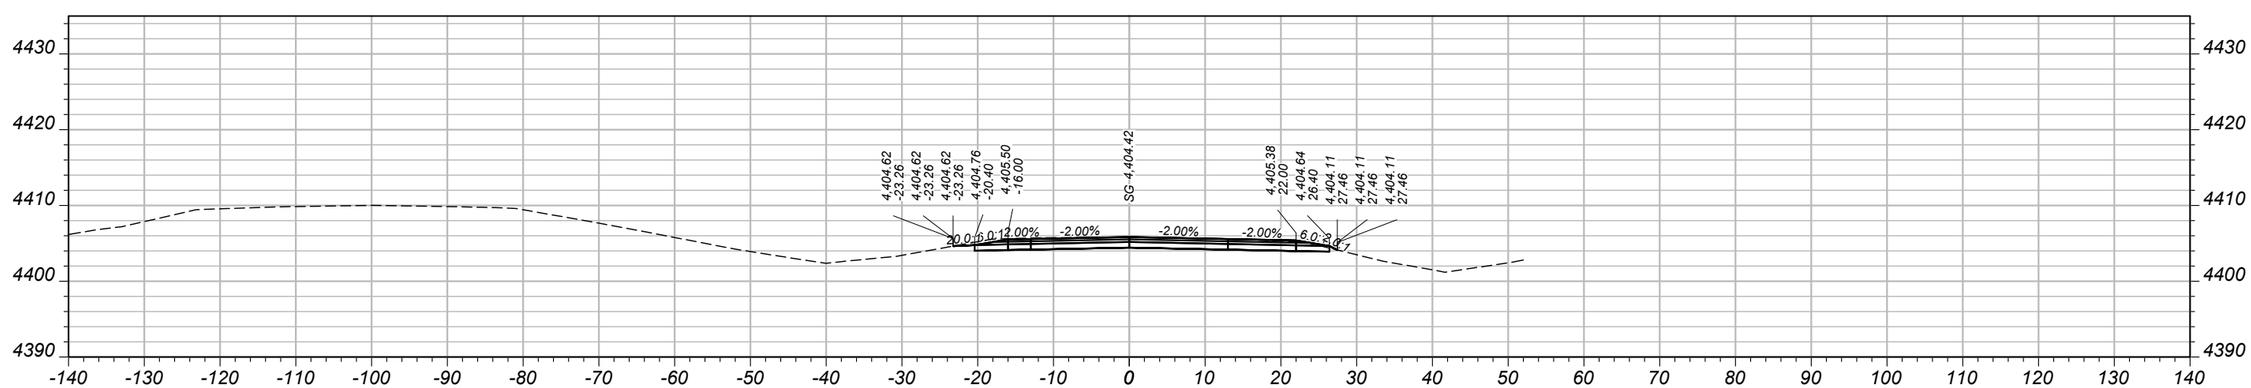

CV: 54 CY STA 1078+50.00 FV: 0 CY

SHEET NO. 59

MAINLINE CROSS SECTIONS - EASTBOUND

PROJECT NAME: WHITEHALL - EAST
COUNTY: JEFFERSON
PROJECT ID: IM 90-5(101)249
UPN: 10003001

DESIGNED BY	B. BOONE	04/2026
REVIEWED BY	J. BRAZILL	05/2026
CHECKED BY	J. SOLIDAY	05/2026


10003001RDXSF012.DWG

MONTANA Department of Transportation


CROSS SECTIONS

5/18/2026 11:02 AM


AWARD COPY

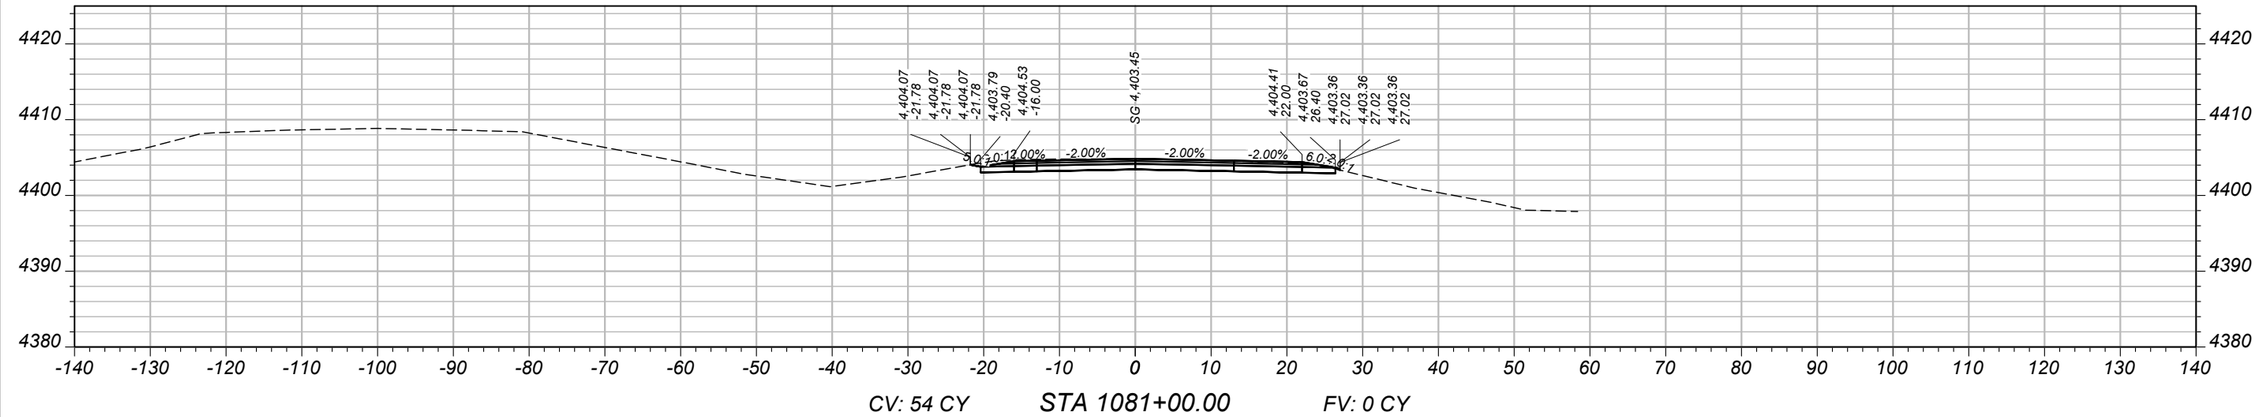

CV: 54 CY STA 1081+00.00 FV: 0 CY

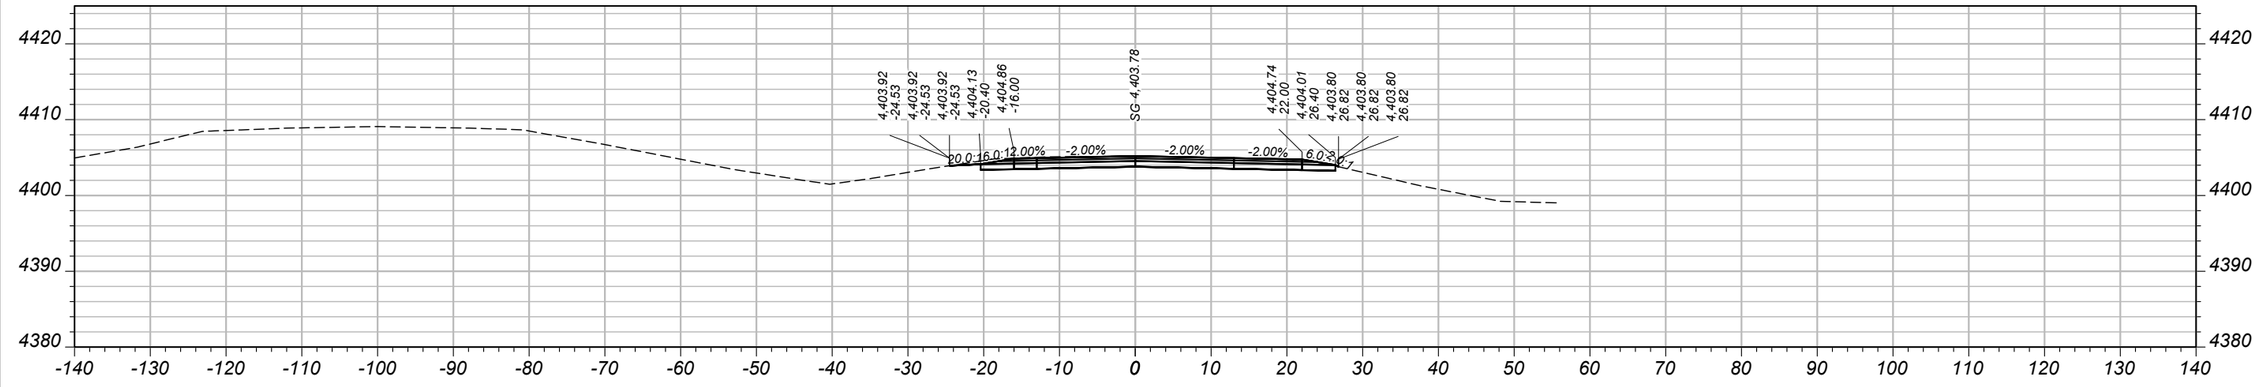

CV: 54 CY STA 1080+50.00 FV: 0 CY

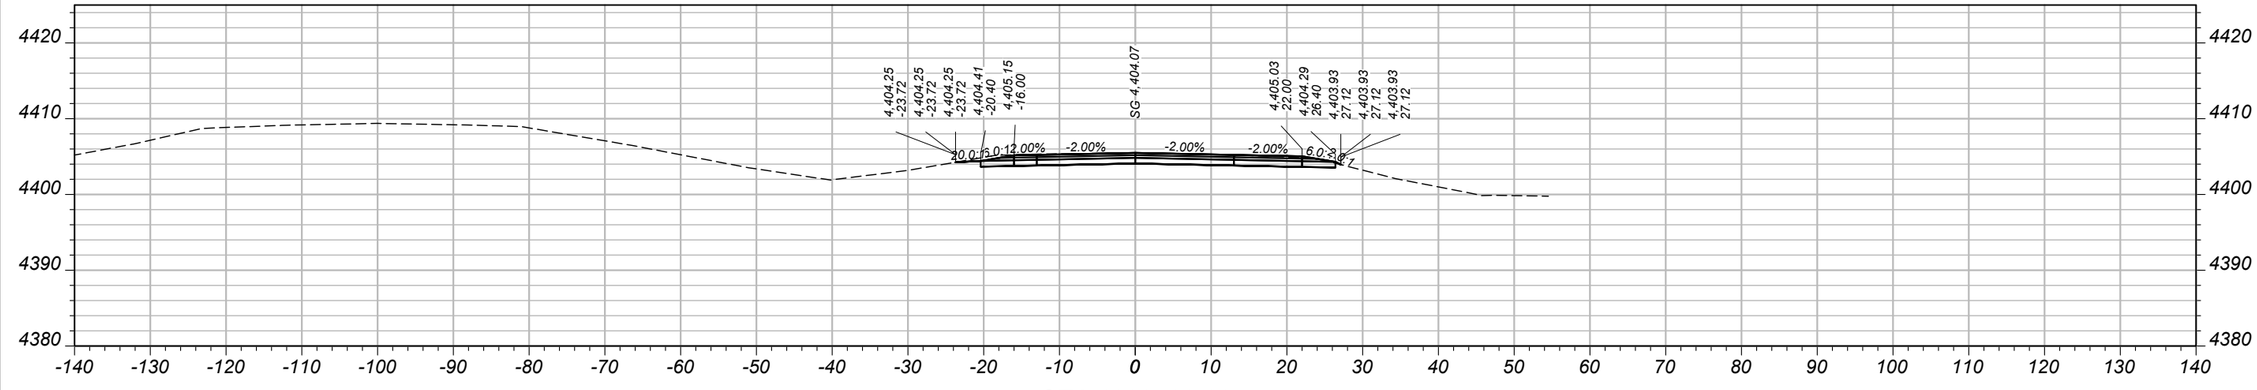

CV: 52 CY STA 1080+00.00 FV: 0 CY

SHEET NO.
60

MAINLINE CROSS SECTIONS - EASTBOUND

PROJECT NAME: WHITEHALL - EAST
COUNTY: JEFFERSON
PROJECT ID: IM 90-5(101)249
UPN: 10003001

DESIGNED BY	B. BOONE	04/2026
REVIEWED BY	J. BRAZILL	05/2026
CHECKED BY	J. SOLIDAY	05/2026


MONTANA
Department of Transportation

CROSS SECTIONS


5/18/2026 11:02 AM

10003001RDXSF012.DWG


AWARD COPY

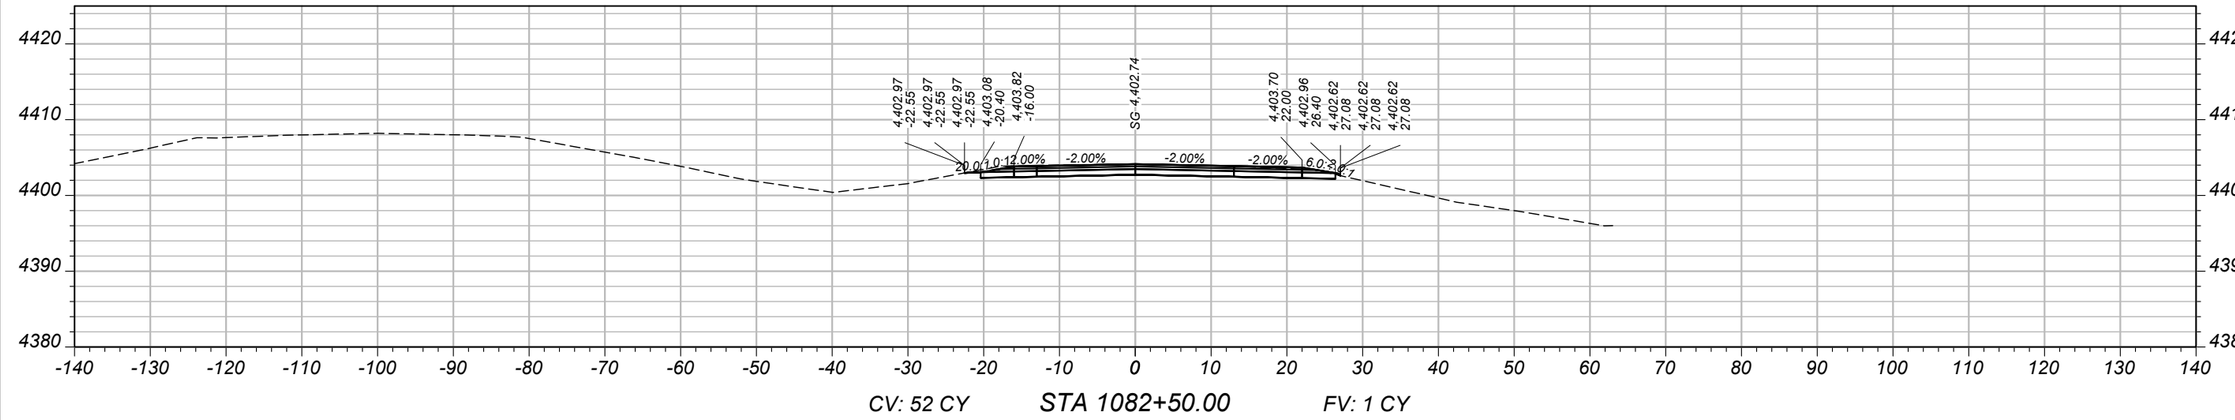

CV: 52 CY STA 1082+50.00 FV: 1 CY

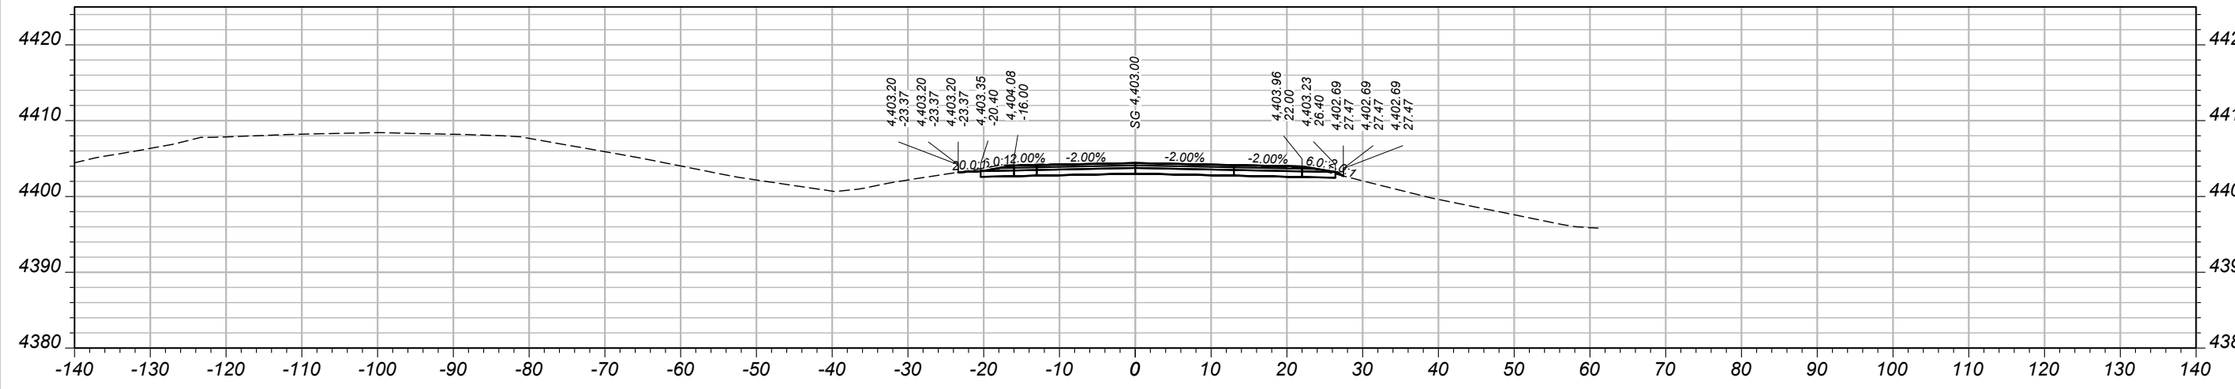

CV: 53 CY STA 1082+00.00 FV: 1 CY

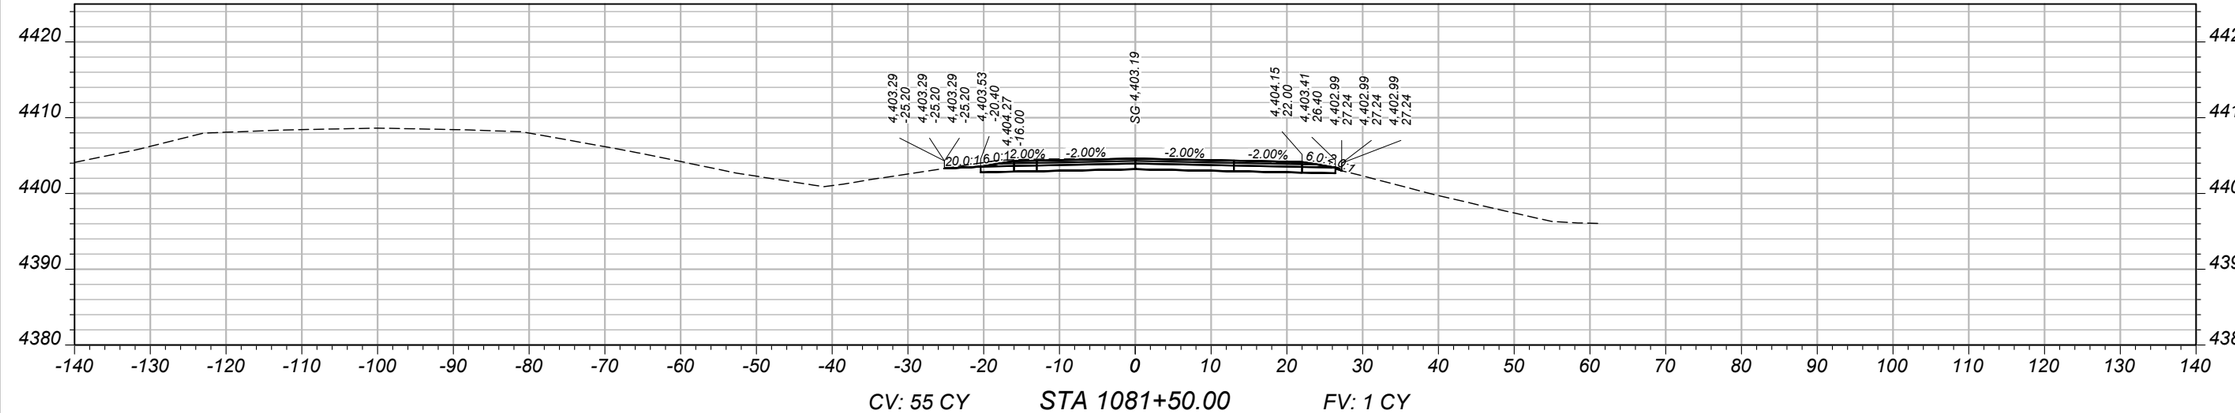

CV: 55 CY STA 1081+50.00 FV: 1 CY

SHEET NO.
61

MAINLINE CROSS SECTIONS - EASTBOUND

PROJECT NAME: WHITEHALL - EAST
COUNTY: JEFFERSON
PROJECT ID: IM 90-5(101)249
UPN: 10003001

DESIGNED BY	B. BOONE	04/2026
REVIEWED BY	J. BRAZILL	05/2026
CHECKED BY	J. SOLIDAY	05/2026


10003001RDXSF012.DWG

MONTANA
Department of Transportation


CROSS SECTIONS

5/18/2026 11:02 AM


AWARD COPY

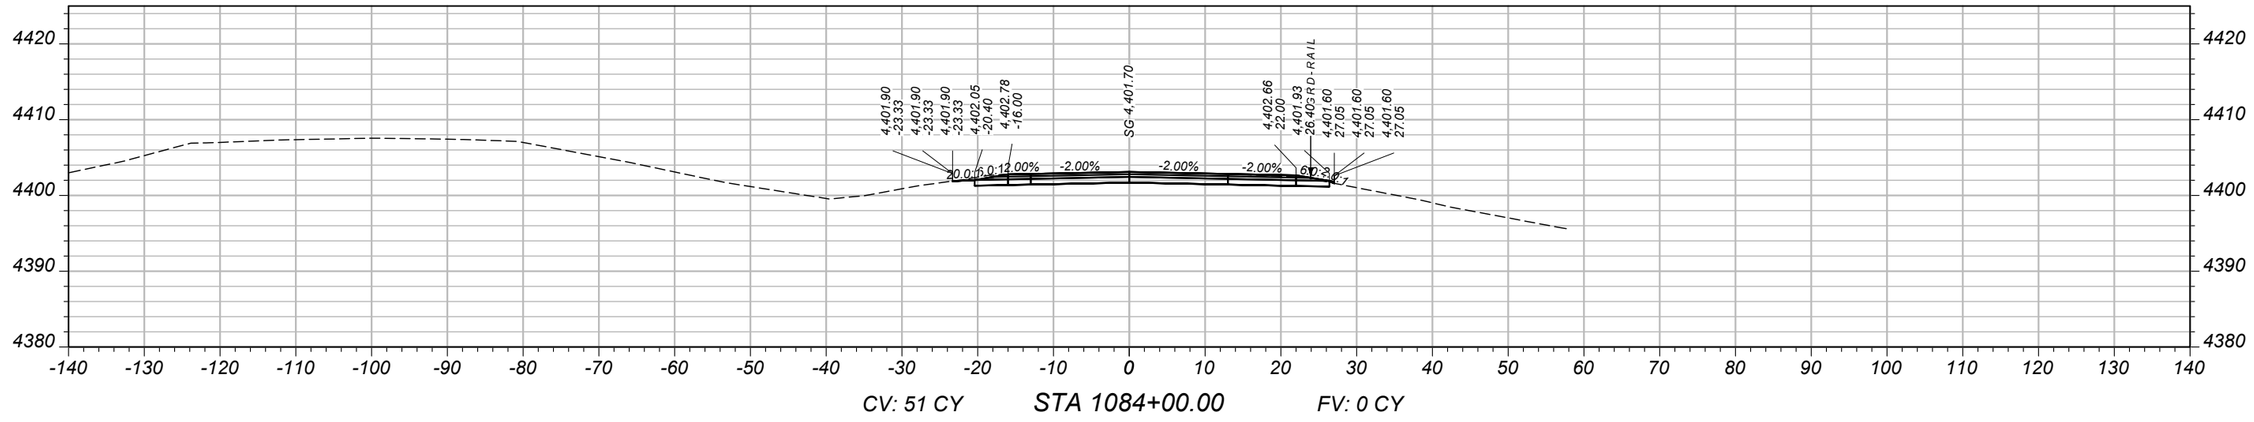

CV: 51 CY STA 1084+00.00 FV: 0 CY

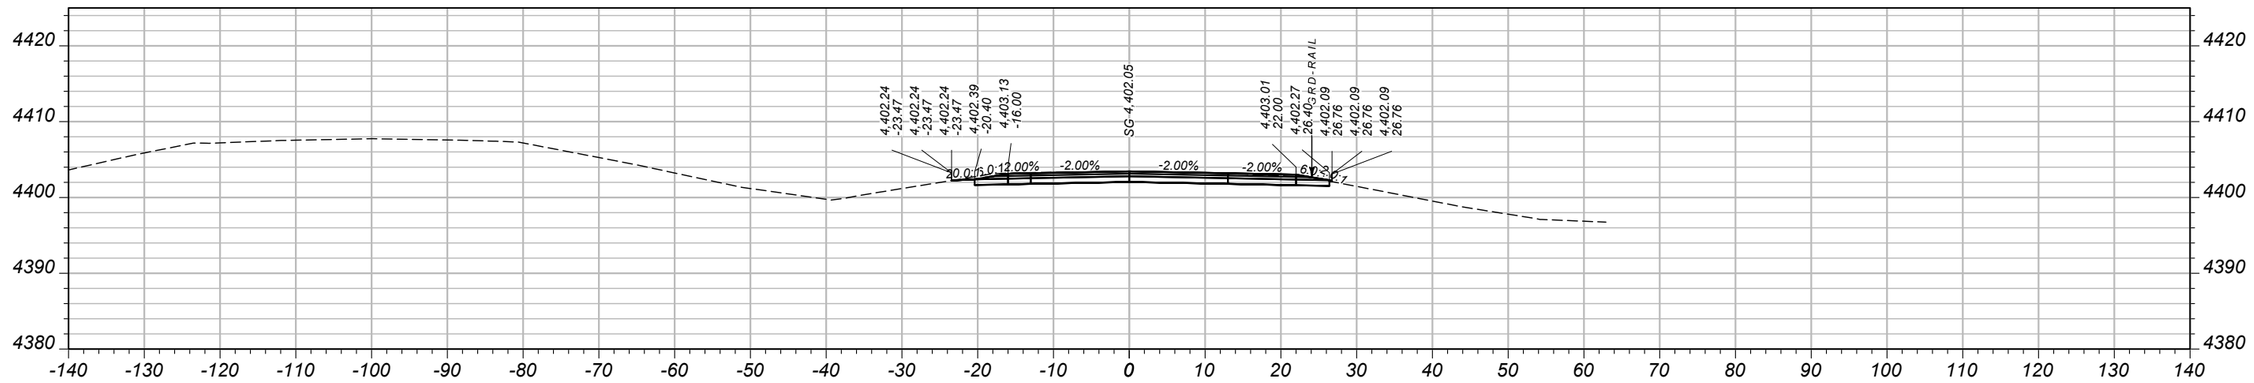

CV: 53 CY STA 1083+50.00 FV: 0 CY

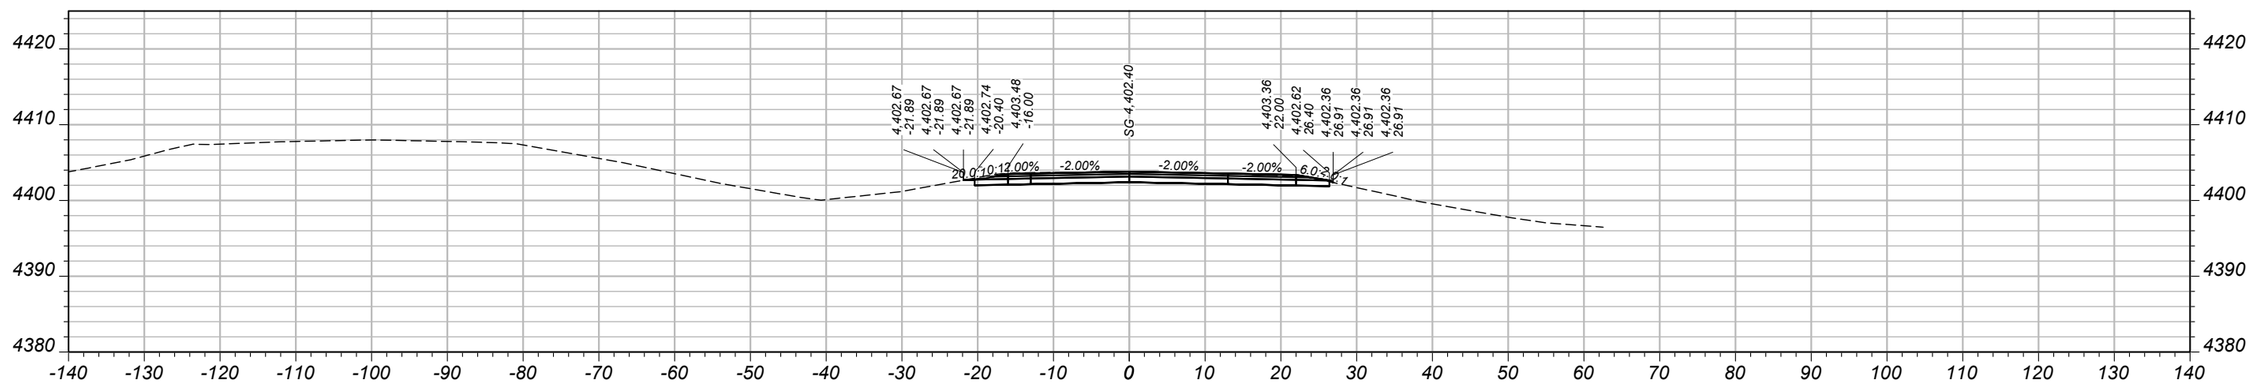

CV: 52 CY STA 1083+00.00 FV: 1 CY

SHEET NO.
62

MAINLINE CROSS SECTIONS - EASTBOUND

PROJECT NAME	WHITEHALL - EAST
COUNTY	JEFFERSON
PROJECT ID	IM 90-5(101)249
UPN	10003001

DESIGNED BY	B. BOONE	04/2026
REVIEWED BY	J. BRAZILL	05/2026
CHECKED BY	J. SOLIDAY	05/2026


10003001RDXSF012.DWG

MONTANA
Department of Transportation


CROSS SECTIONS

5/18/2026 11:02 AM


AWARD COPY

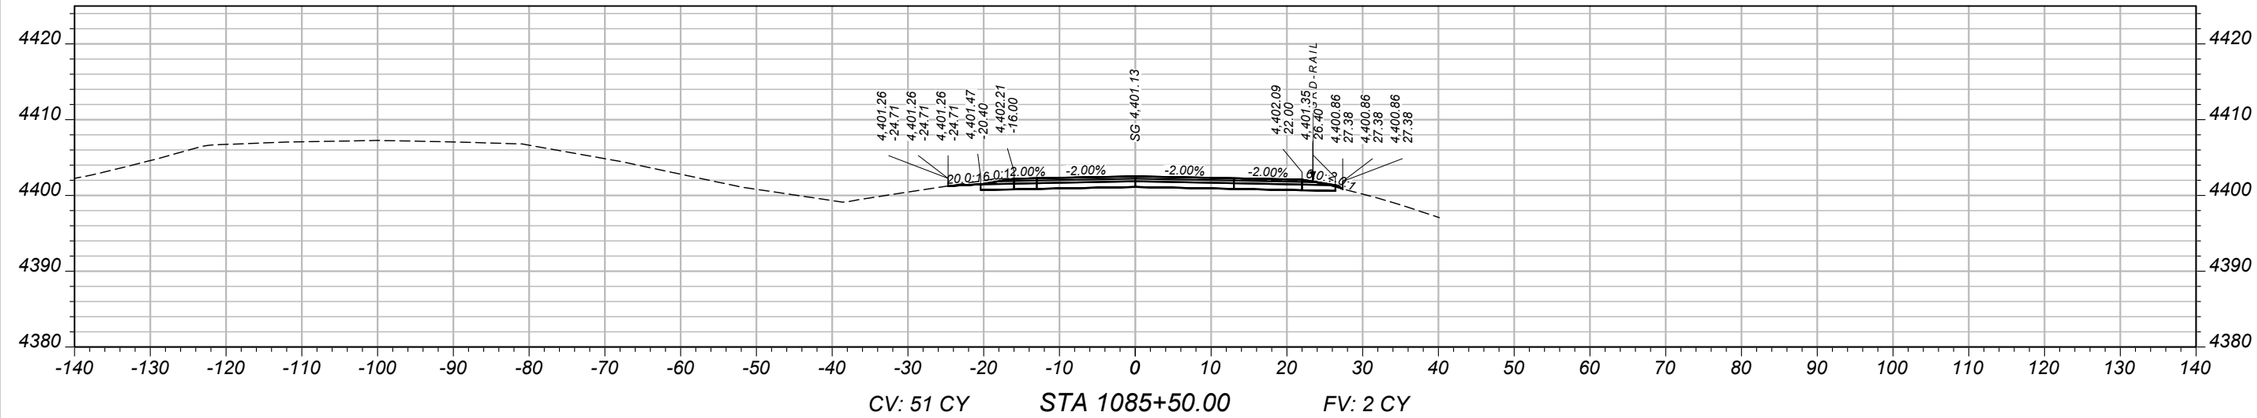

CV: 51 CY **STA 1085+50.00** FV: 2 CY

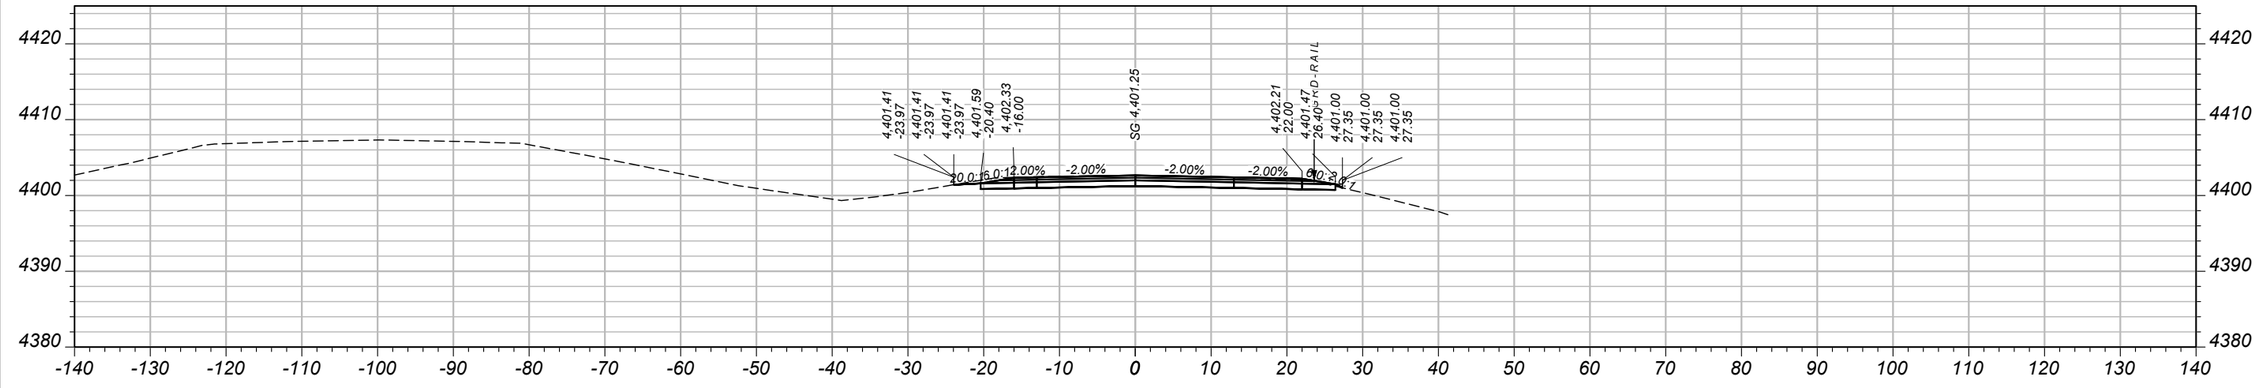

CV: 52 CY **STA 1085+00.00** FV: 1 CY

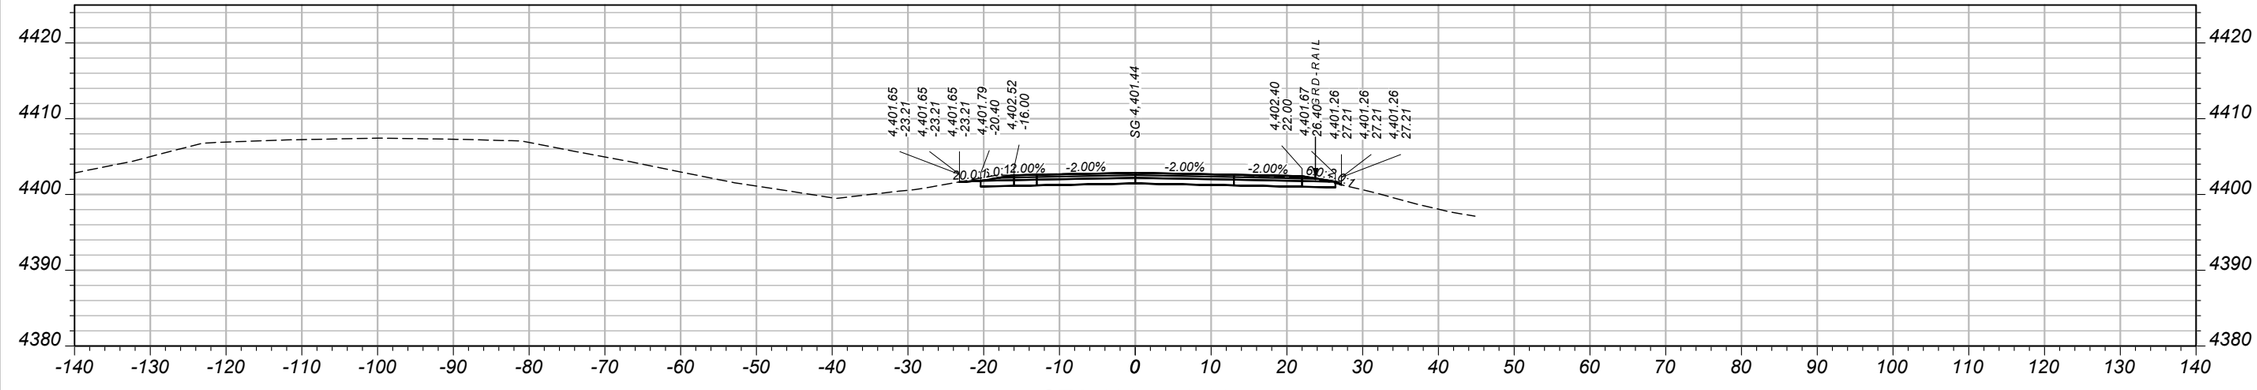

CV: 51 CY **STA 1084+50.00** FV: 1 CY

SHEET NO.
63

MAINLINE CROSS SECTIONS - EASTBOUND

PROJECT NAME: WHITEHALL - EAST
COUNTY: JEFFERSON
PROJECT ID: IM 90-5(101)249
UPN: 10003001

DESIGNED BY	B. BOONE	04/2026
REVIEWED BY	J. BRAZILL	05/2026
CHECKED BY	J. SOLIDAY	05/2026


10003001RDXSF012.DWG

MONTANA
Department of Transportation


CROSS SECTIONS

5/18/2026 11:02 AM


AWARD COPY

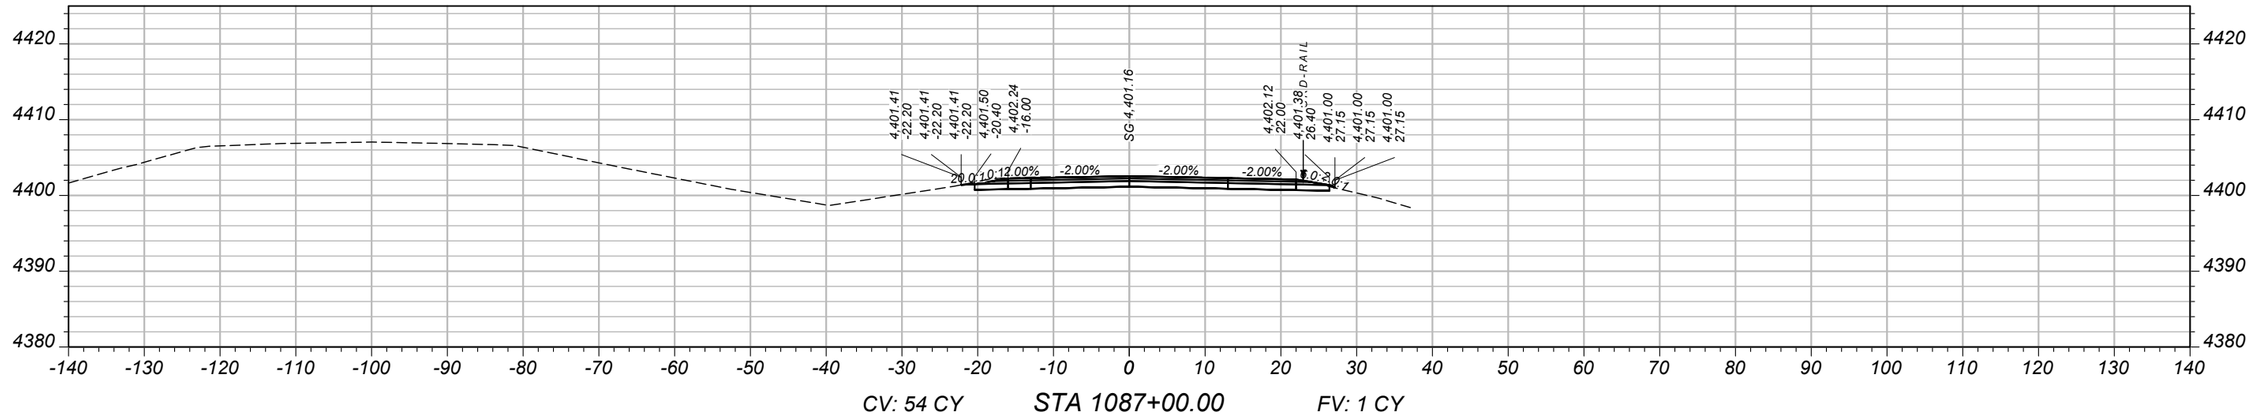

CV: 54 CY STA 1087+00.00 FV: 1 CY

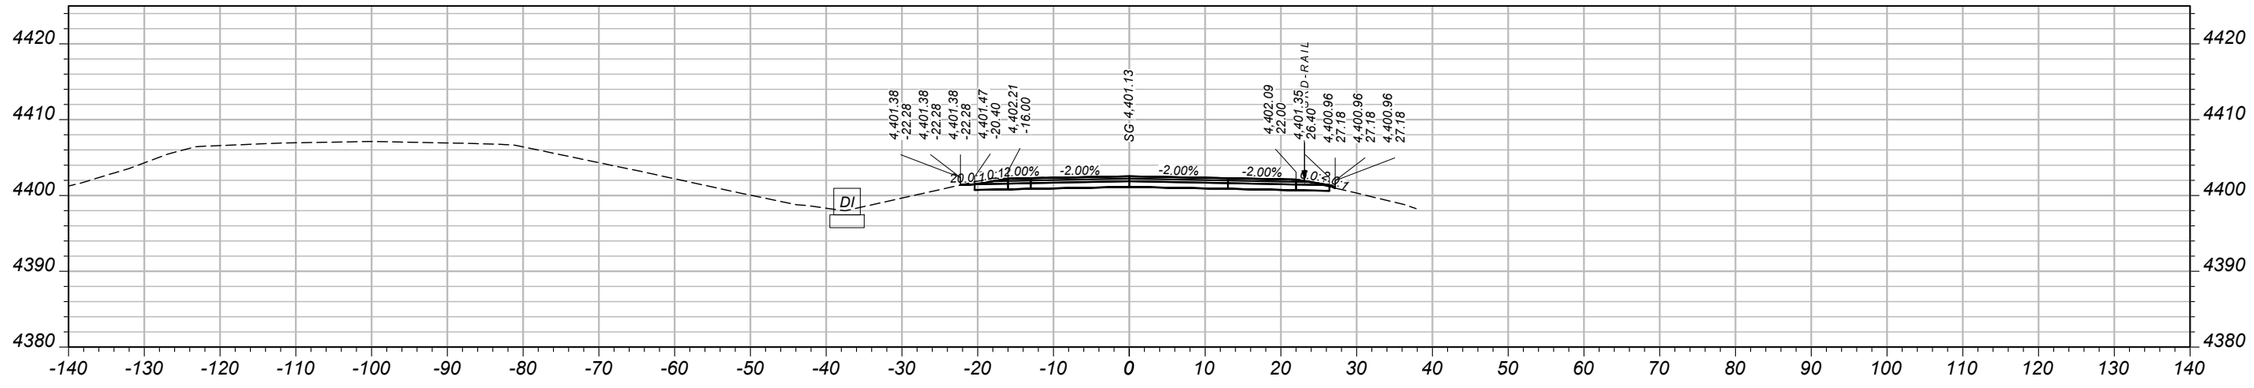

CV: 54 CY STA 1086+50.00 FV: 1 CY

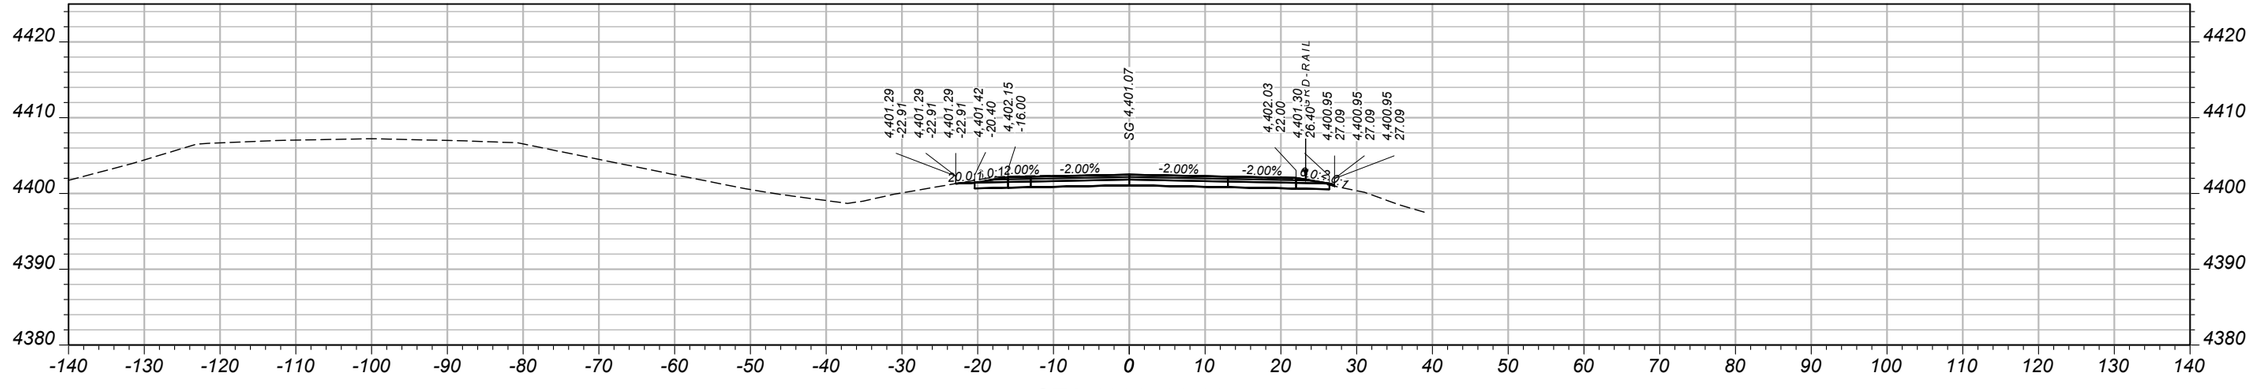

CV: 52 CY STA 1086+00.00 FV: 1 CY

SHEET NO.
64

MAINLINE CROSS SECTIONS - EASTBOUND

PROJECT NAME: WHITEHALL - EAST
COUNTY: JEFFERSON
PROJECT ID: IM 90-5(101)249
UPN: 10003001

DESIGNED BY	B. BOONE	04/2026
REVIEWED BY	J. BRAZILL	05/2026
CHECKED BY	J. SOLIDAY	05/2026


10003001RDXSF012.DWG

MONTANA
Department of Transportation


CROSS SECTIONS

5/18/2026 11:02 AM


AWARD COPY

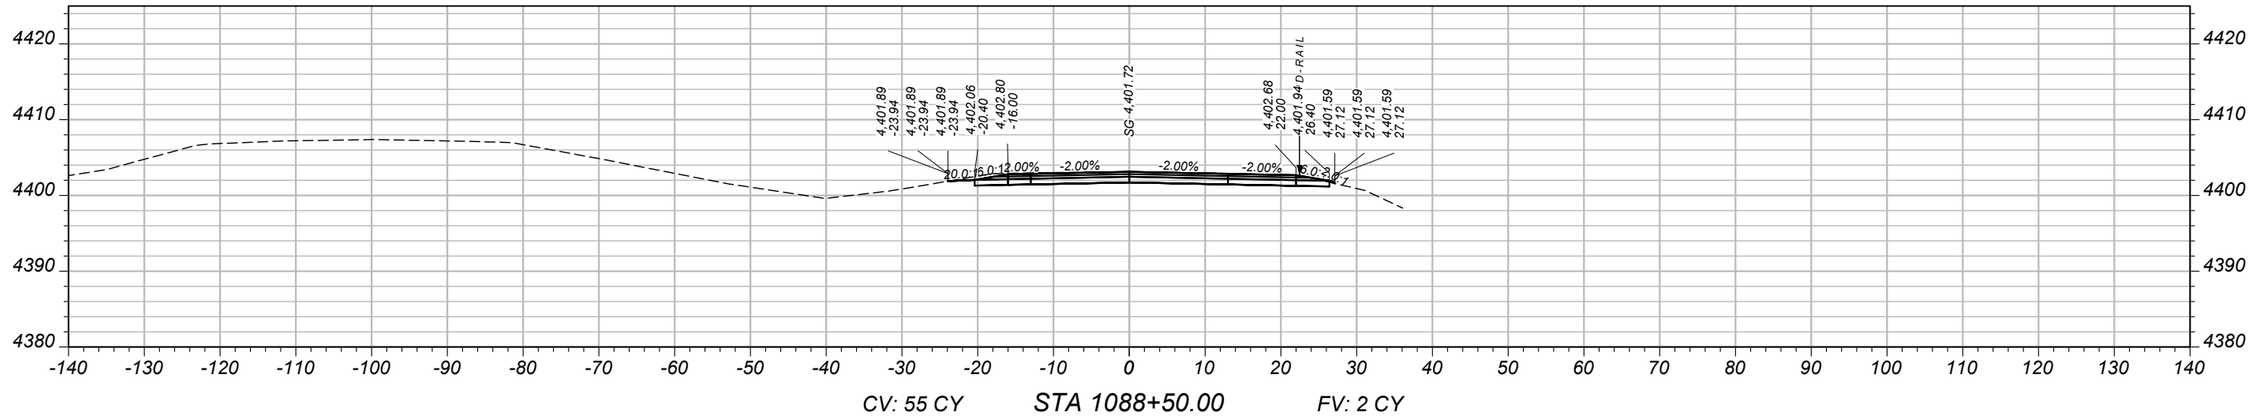

CV: 55 CY STA 1088+50.00 FV: 2 CY

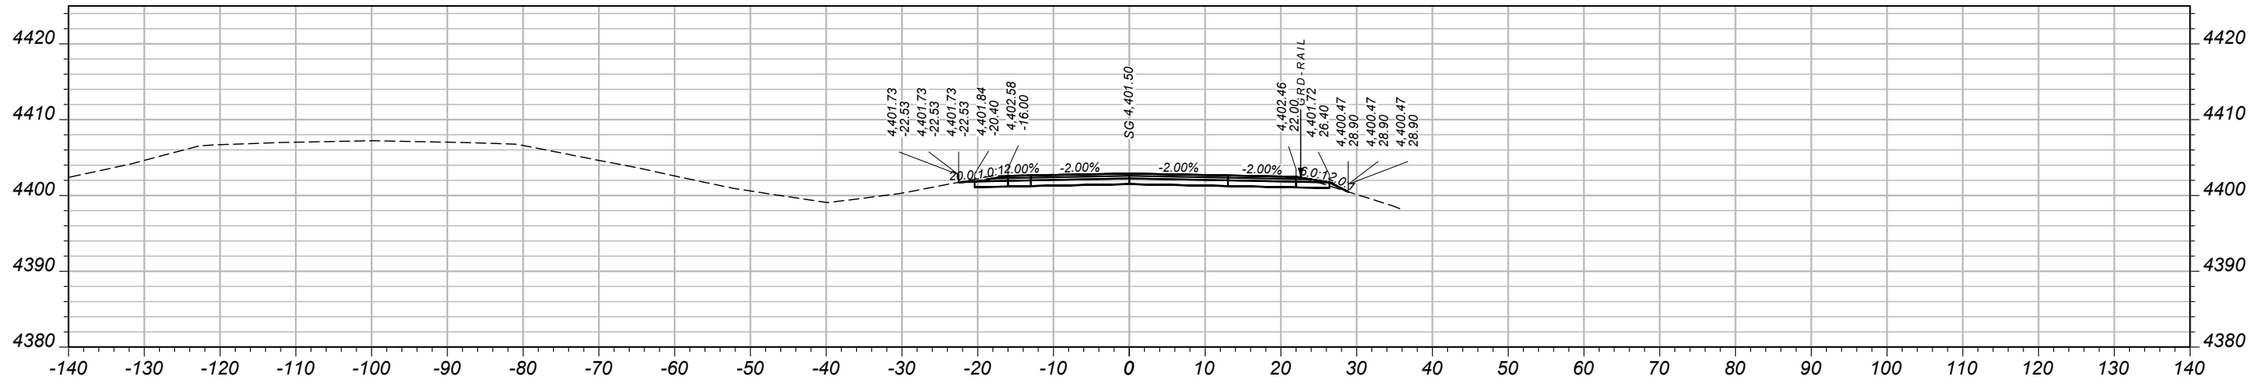

CV: 52 CY STA 1088+00.00 FV: 3 CY

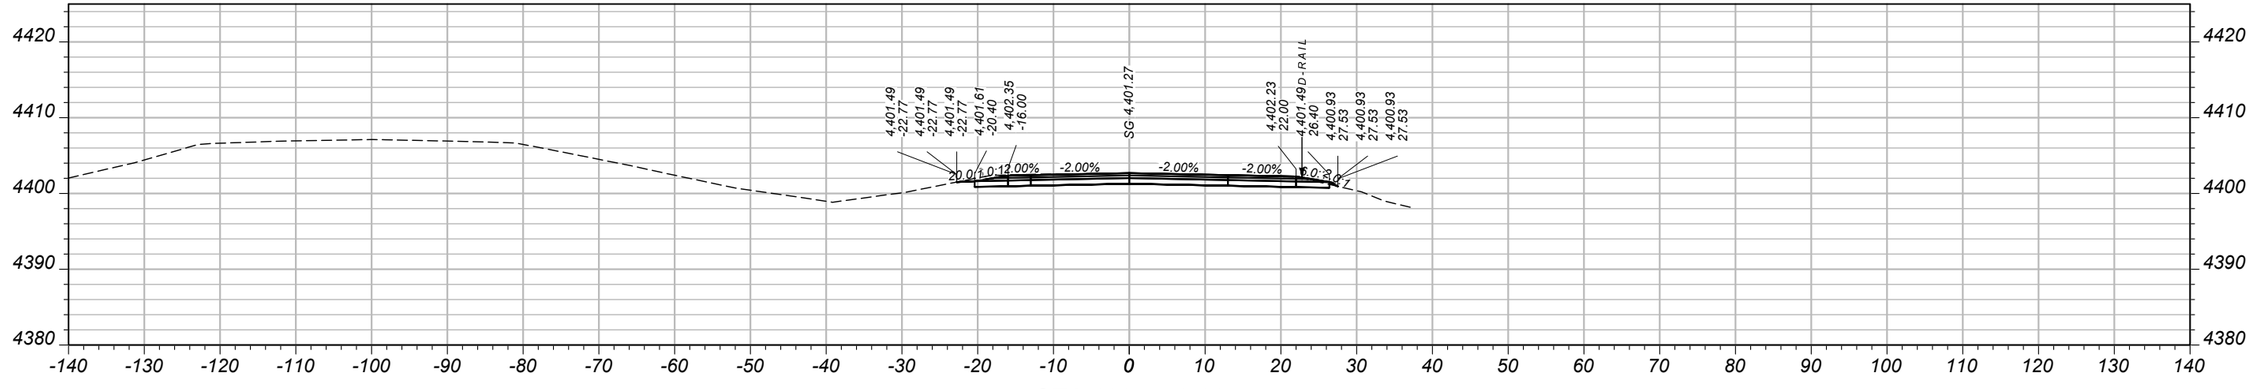

CV: 55 CY STA 1087+50.00 FV: 1 CY

SHEET NO.
65

MAINLINE CROSS SECTIONS - EASTBOUND

PROJECT NAME: WHITEHALL - EAST
COUNTY: JEFFERSON
PROJECT ID: IM 90-5(101)249
UPN: 10003001

DESIGNED BY	B. BOONE	04/2026	
REVIEWED BY	J. BRAZILL	05/2026	
CHECKED BY	J. SOLIDAY	05/2026	


MONTANA
Department of Transportation

CROSS SECTIONS


5/18/2026 11:03 AM

10003001RDXSF012.DWG


AWARD COPY

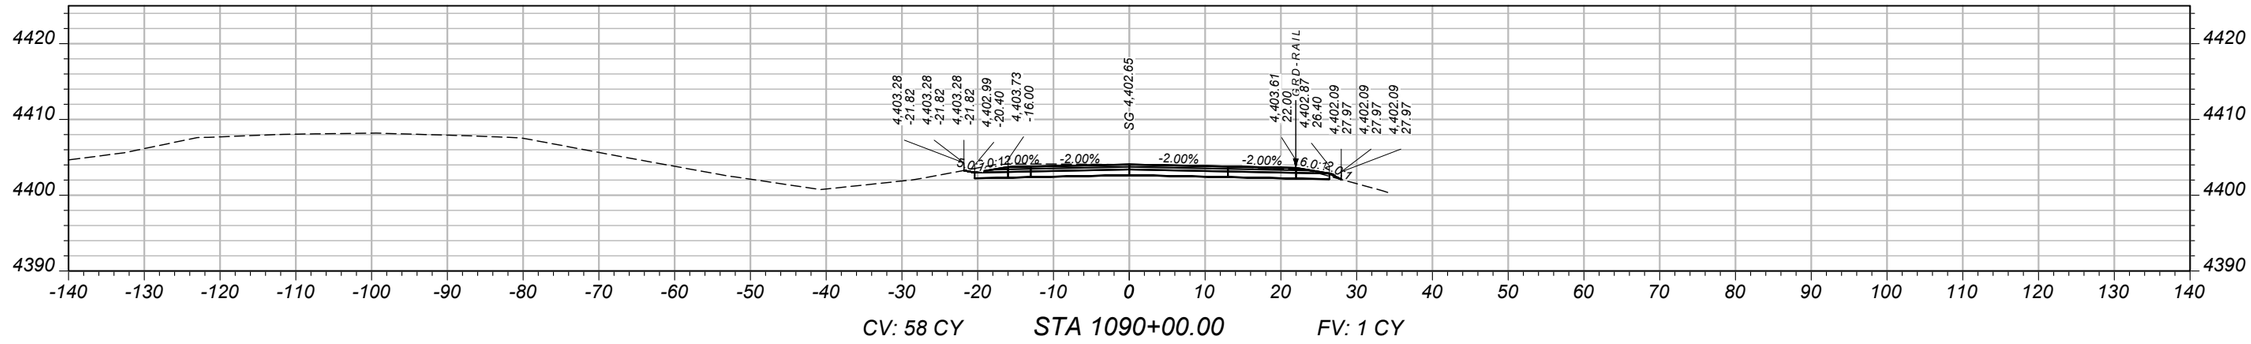

CV: 58 CY STA 1090+00.00 FV: 1 CY

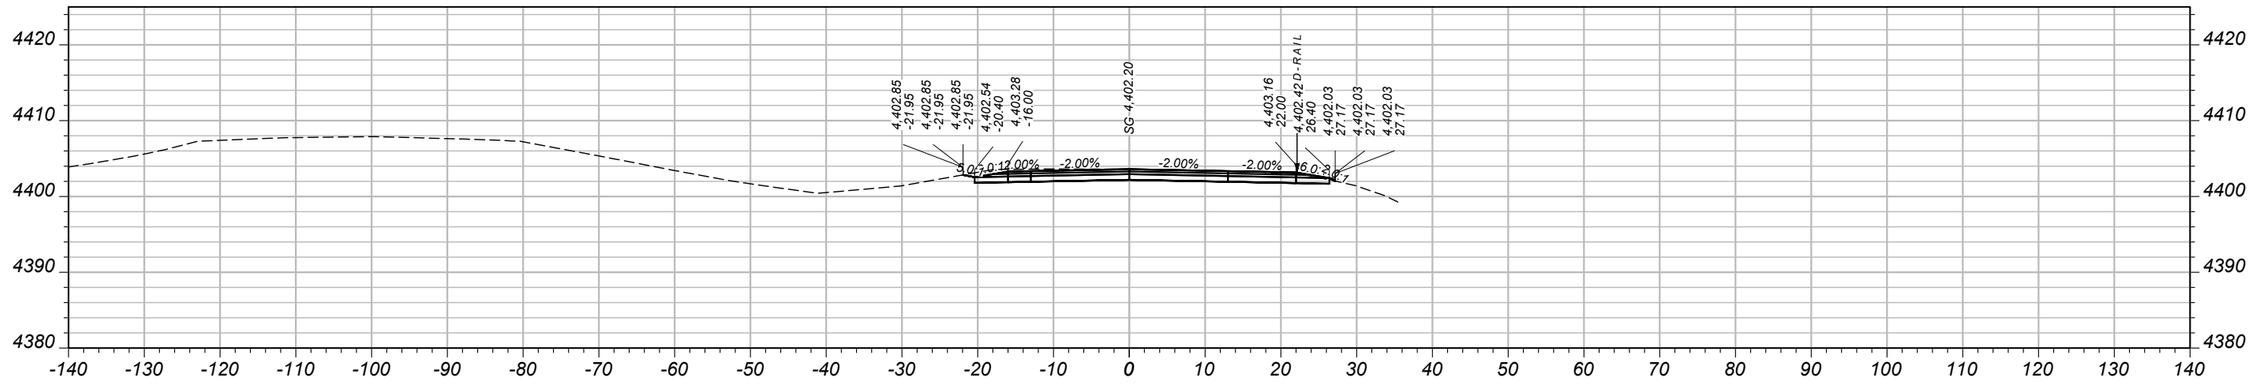

CV: 58 CY STA 1089+50.00 FV: 1 CY

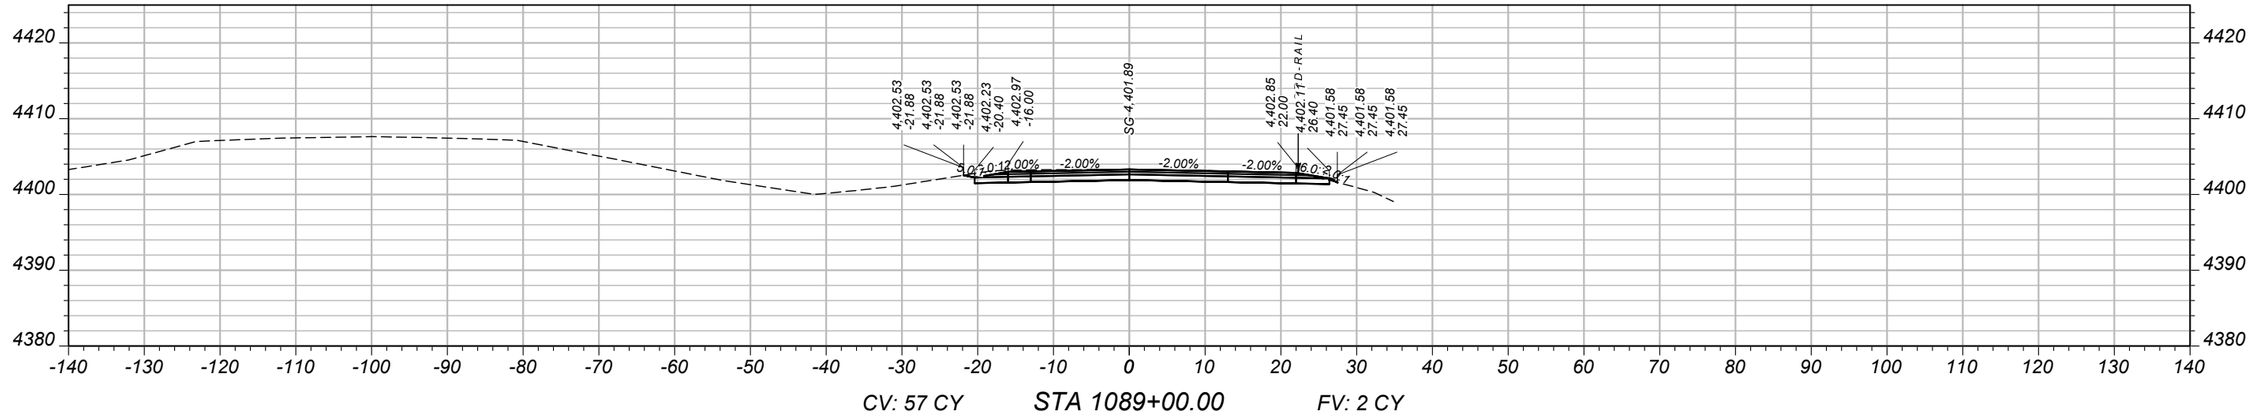

CV: 57 CY STA 1089+00.00 FV: 2 CY

SHEET NO.
66

MAINLINE CROSS SECTIONS - EASTBOUND

PROJECT NAME: WHITEHALL - EAST
COUNTY: JEFFERSON
PROJECT ID: IM 90-5(101)249
UPN: 10003001


DESIGNED BY	B. BOONE	04/2026
REVIEWED BY	J. BRAZILL	05/2026
CHECKED BY	J. SOLIDAY	05/2026

MONTANA
Department of Transportation


CROSS SECTIONS

5/18/2026 11:03 AM
10003001RDXSF012.DWG


AWARD COPY

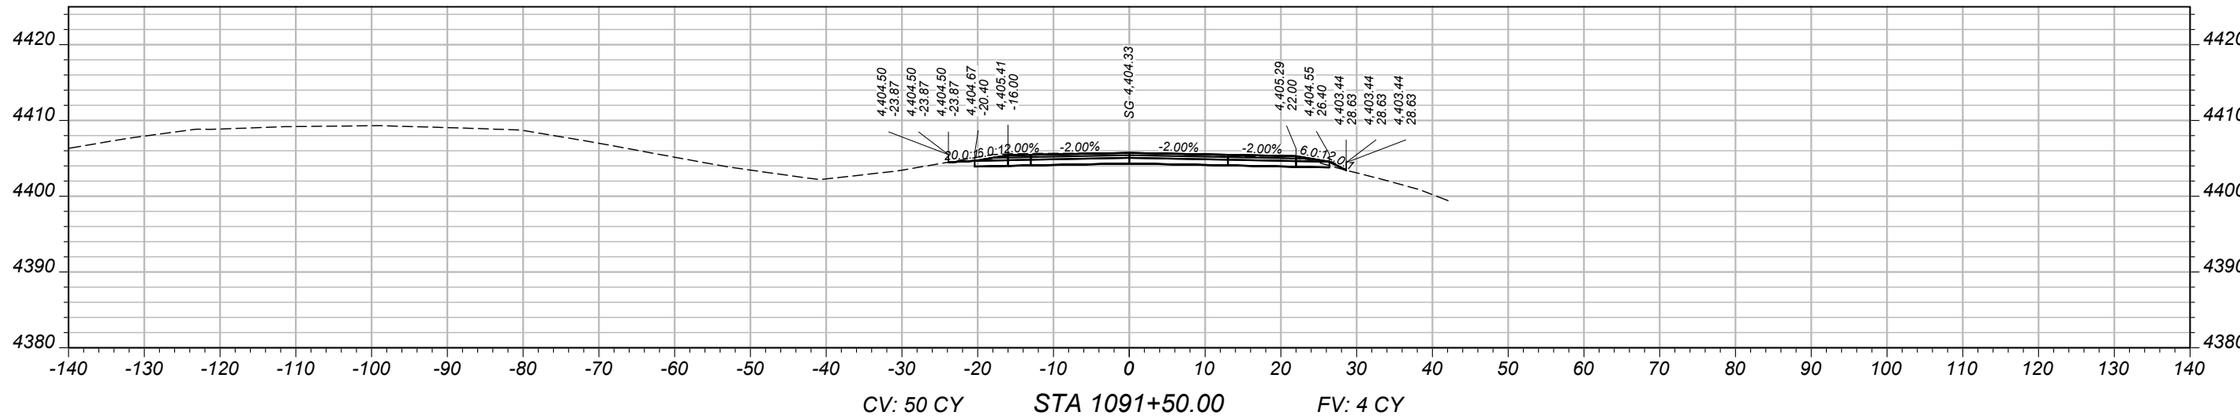

CV: 50 CY STA 1091+50.00 FV: 4 CY

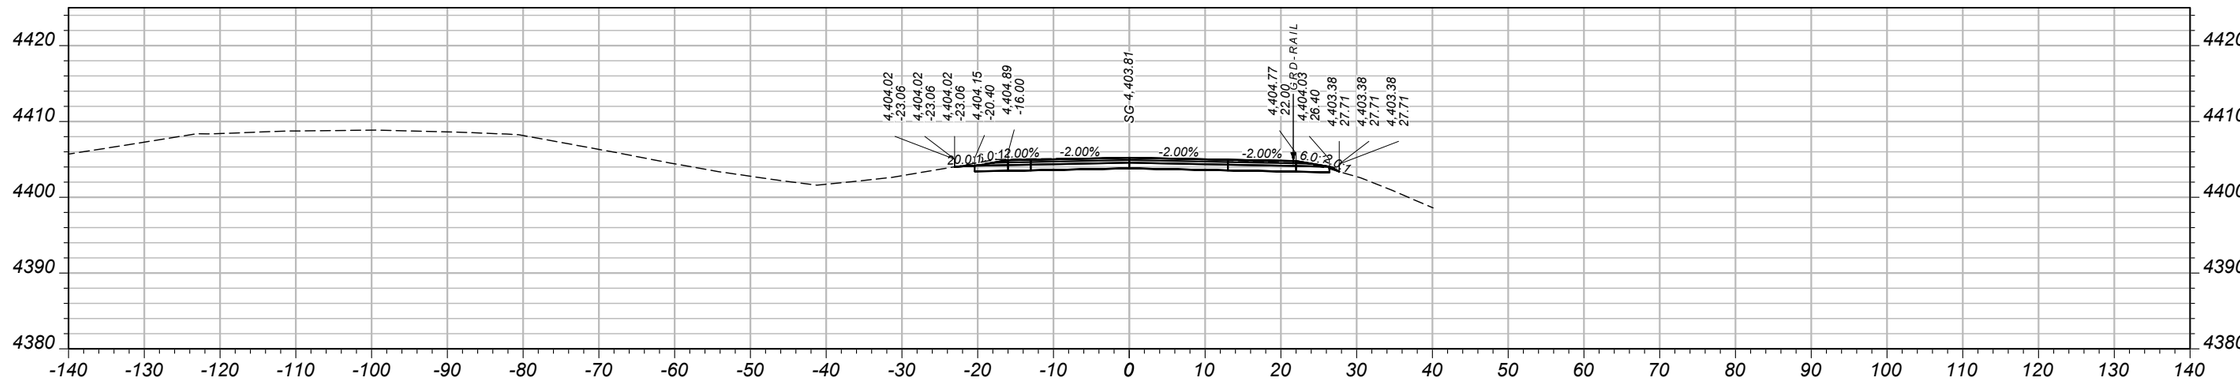

CV: 54 CY STA 1091+00.00 FV: 1 CY

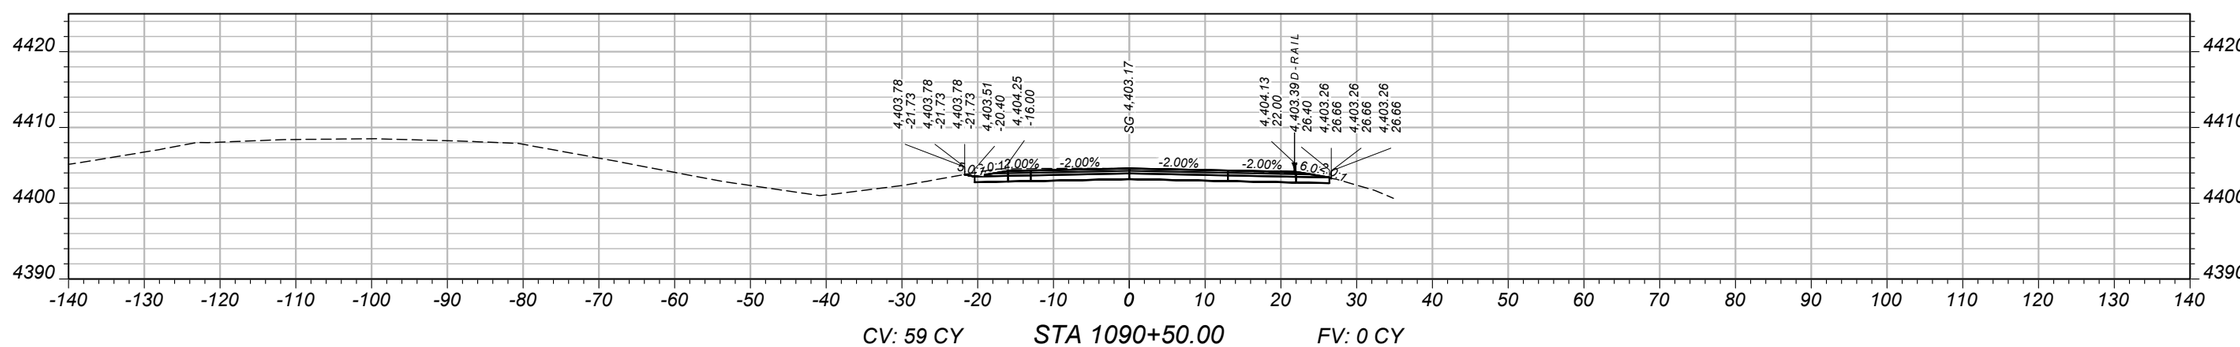

CV: 59 CY STA 1090+50.00 FV: 0 CY

SHEET NO.
67

MAINLINE CROSS SECTIONS - EASTBOUND

PROJECT NAME WHITEHALL - EAST
COUNTY JEFFERSON
PROJECT ID IM 90-5(101)249
UPN 10003001


DESIGNED BY B. BOONE 04/2026
REVIEWED BY J. BRAZILL 05/2026
CHECKED BY J. SOLIDAY 05/2026

MONTANA Department of Transportation


CROSS SECTIONS

10003001RDXSF012.DWG


5/18/2026 11:03 AM

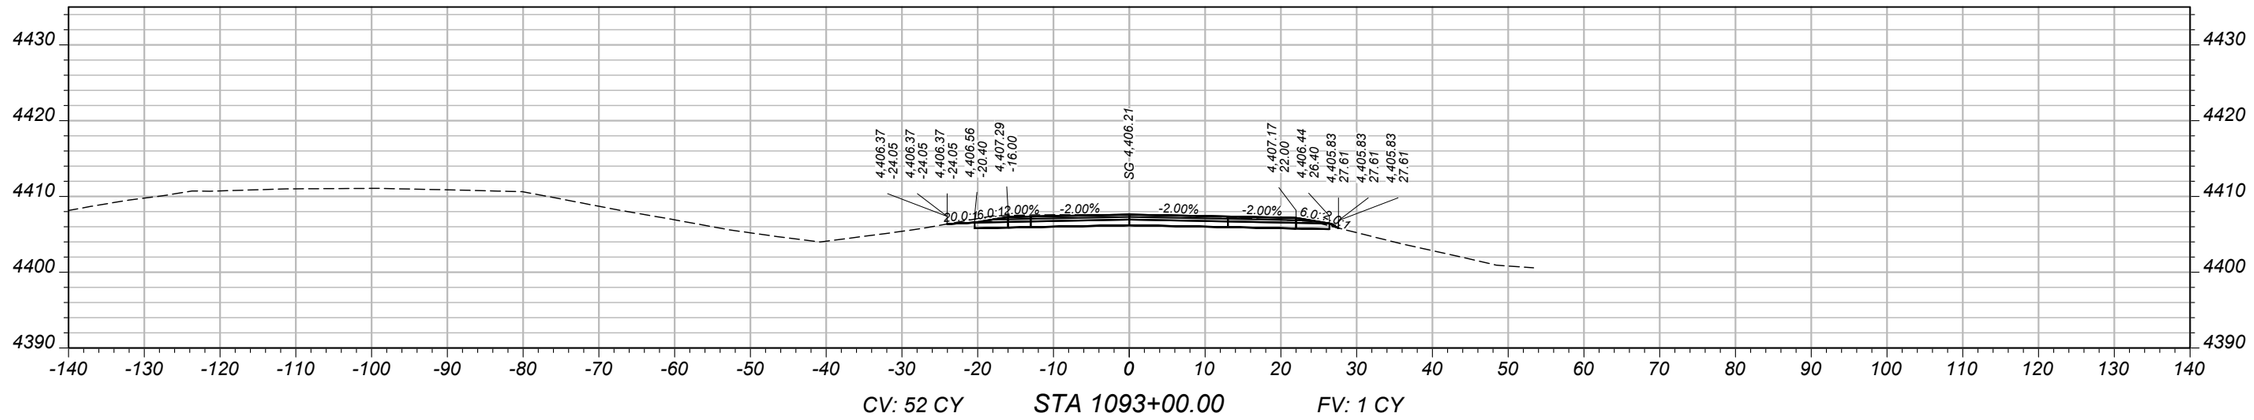

CV: 52 CY STA 1093+00.00 FV: 1 CY

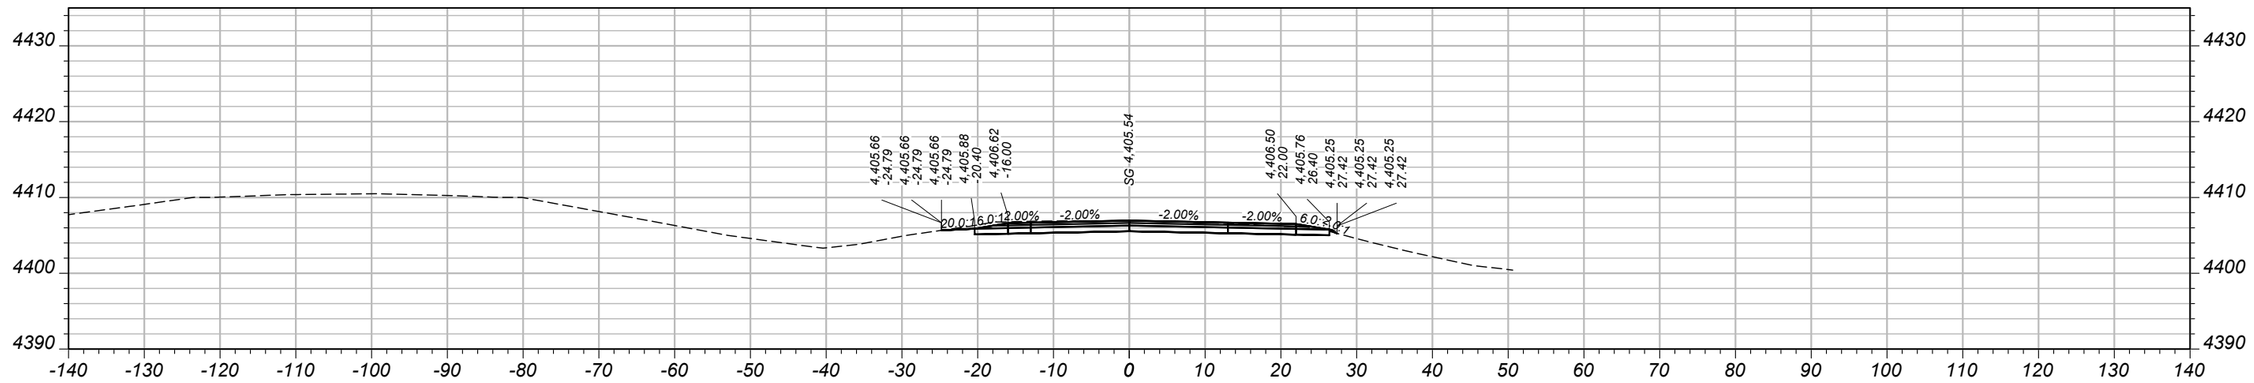

CV: 50 CY STA 1092+50.00 FV: 2 CY

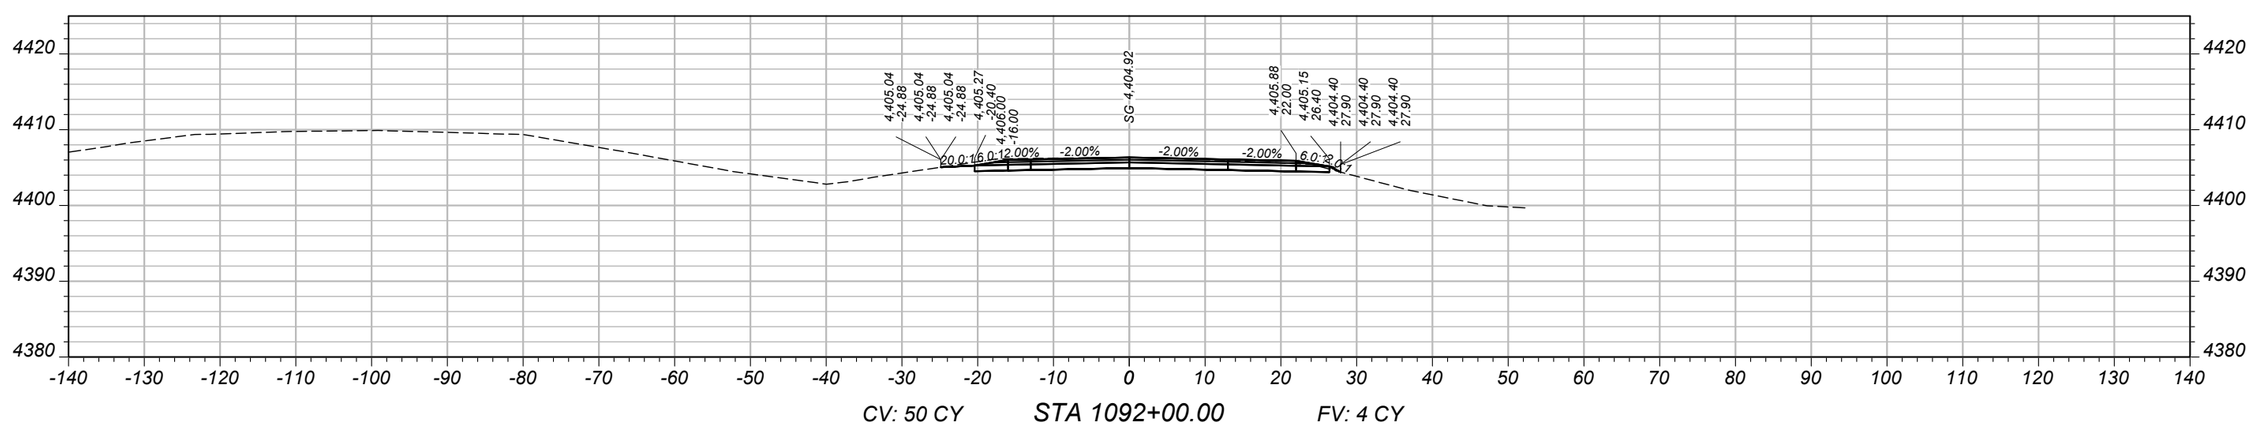

CV: 50 CY STA 1092+00.00 FV: 4 CY

SHEET NO.
68

MAINLINE CROSS SECTIONS - EASTBOUND

PROJECT NAME: WHITEHALL - EAST
COUNTY: JEFFERSON
PROJECT ID: IM 90-5(101)249
UPN: 10003001

DESIGNED BY	B. BOONE	04/2026	
REVIEWED BY	J. BRAZILL	05/2026	
CHECKED BY	J. SOLIDAY	05/2026	


MONTANA Department of Transportation

CROSS SECTIONS


5/18/2026 11:03 AM

10003001RDXSF012.DWG


AWARD COPY

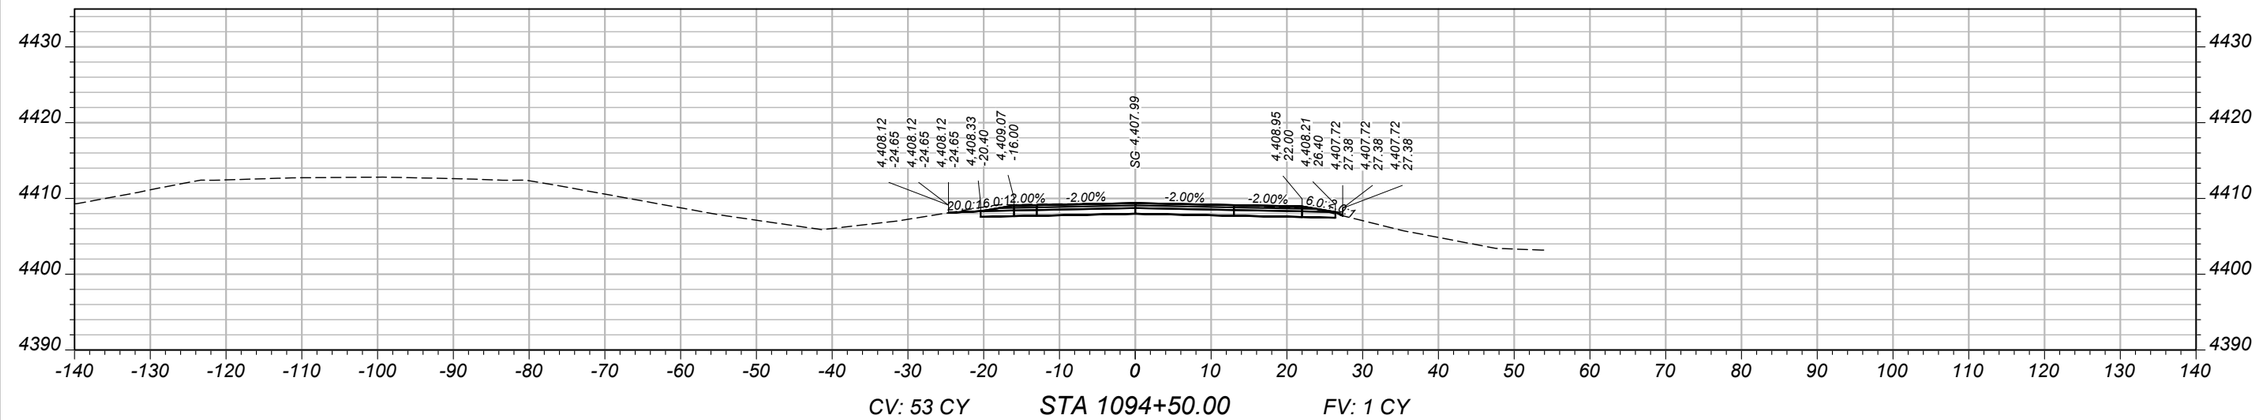

CV: 53 CY STA 1094+50.00 FV: 1 CY

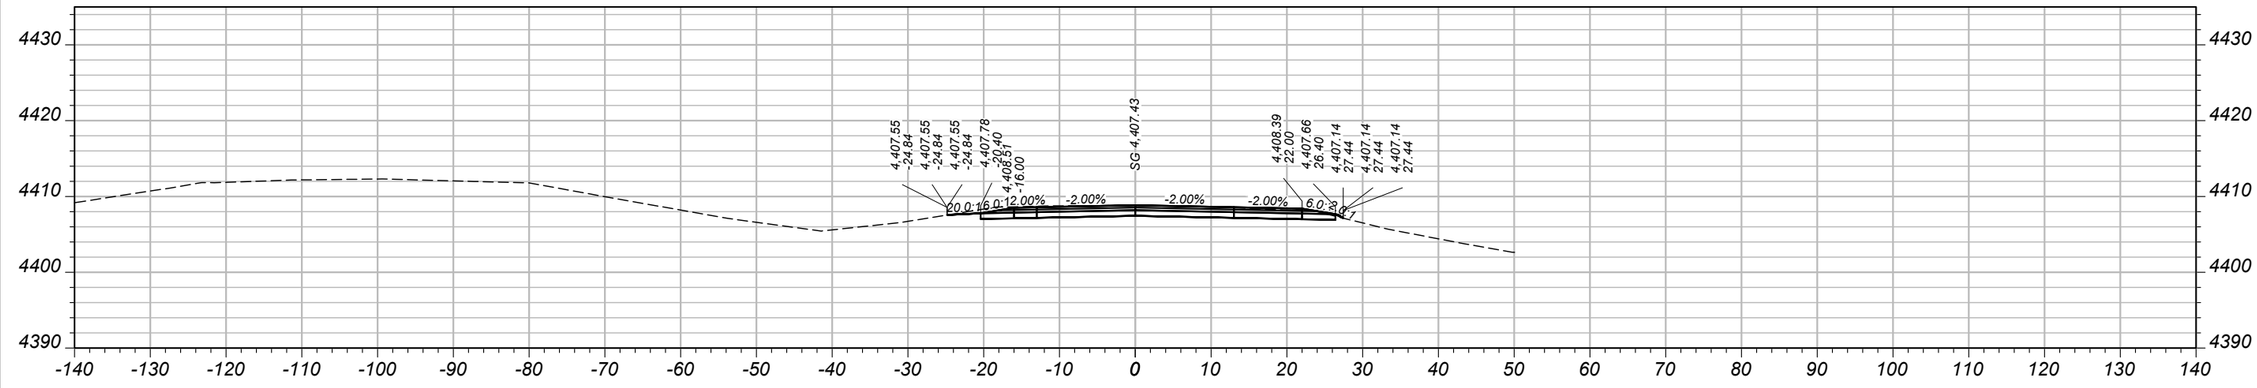

CV: 51 CY STA 1094+00.00 FV: 1 CY

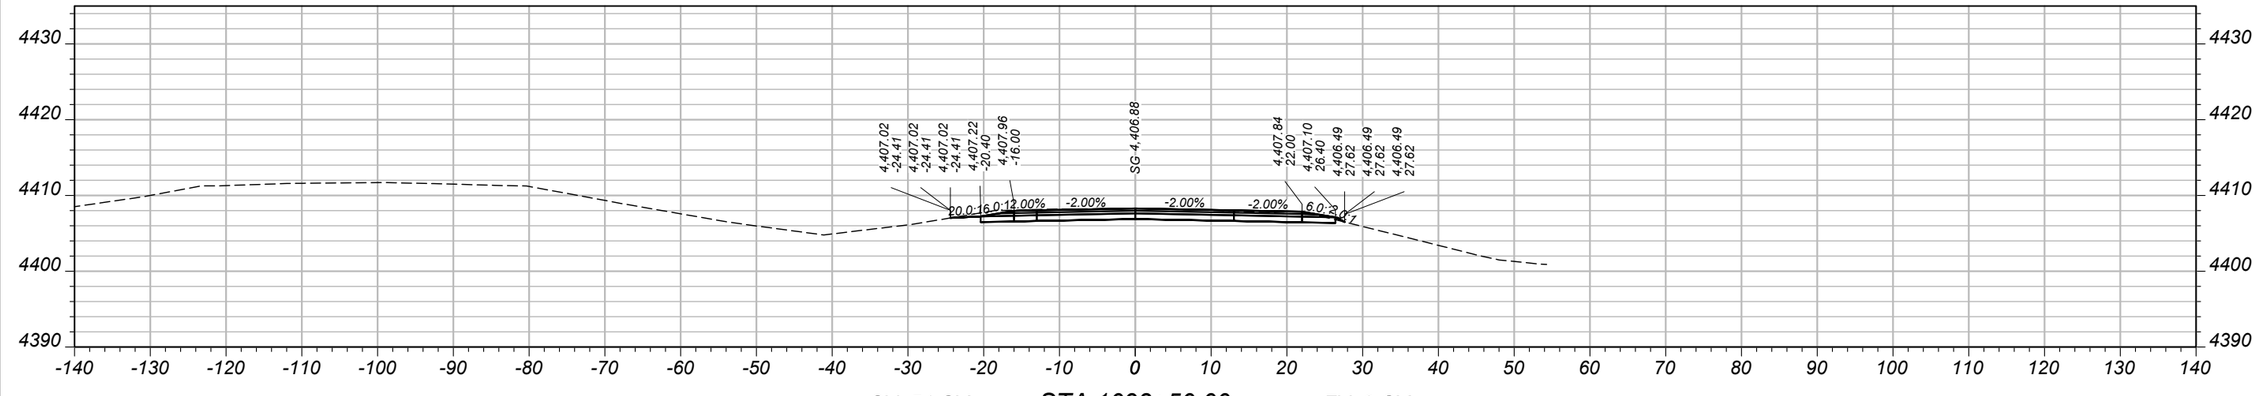

CV: 51 CY STA 1093+50.00 FV: 2 CY

SHEET NO.
69

MAINLINE CROSS SECTIONS - EASTBOUND

PROJECT NAME: WHITEHALL - EAST
COUNTY: JEFFERSON
PROJECT ID: IM 90-5(101)249
UPN: 10003001


DESIGNED BY	B. BOONE	04/2026	REVIEWED BY	J. BRAZILL	05/2026
CHECKED BY	J. SOLIDAY	05/2026	10003001RDXSF012.DWG		

MONTANA
Department of Transportation


CROSS SECTIONS

5/18/2026 11:03 AM


AWARD COPY

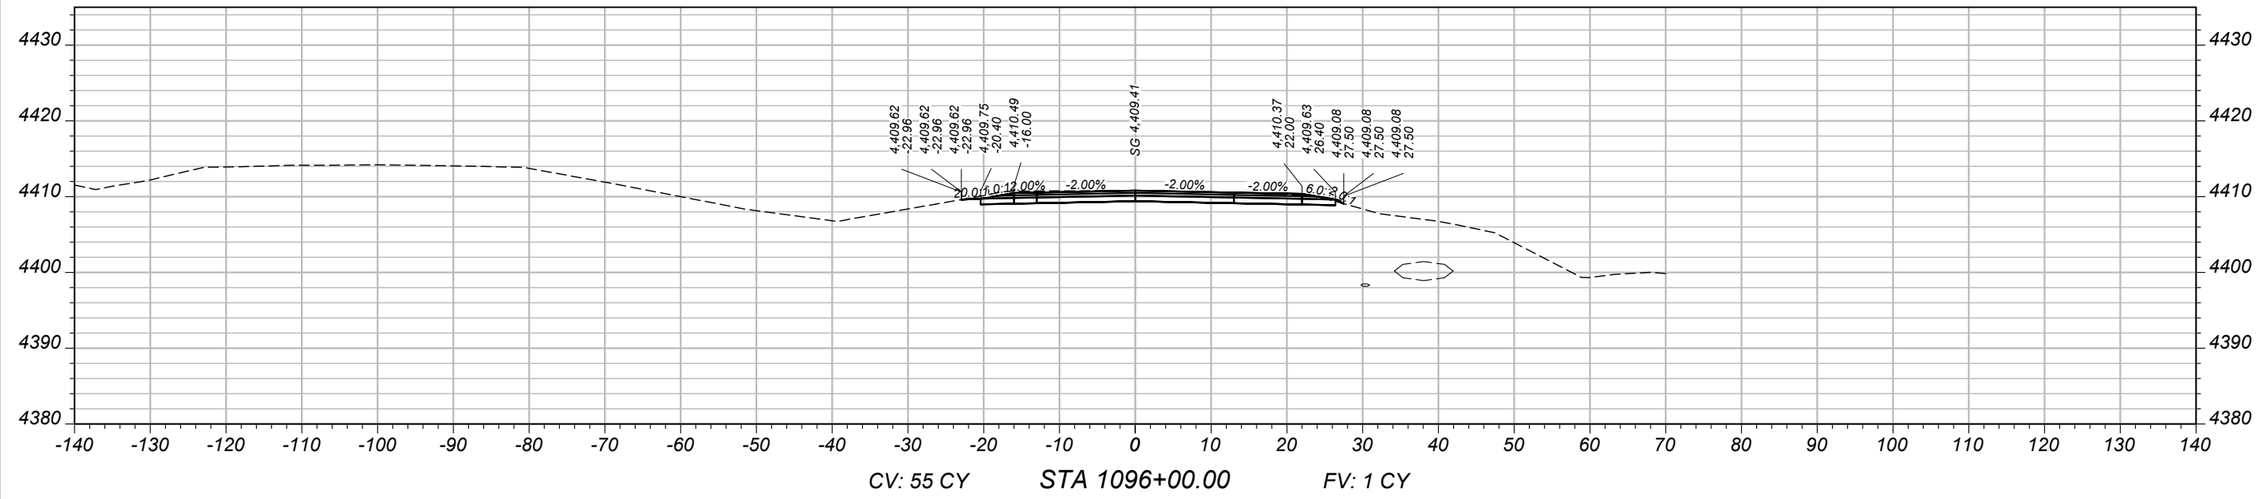

CV: 55 CY STA 1096+00.00 FV: 1 CY

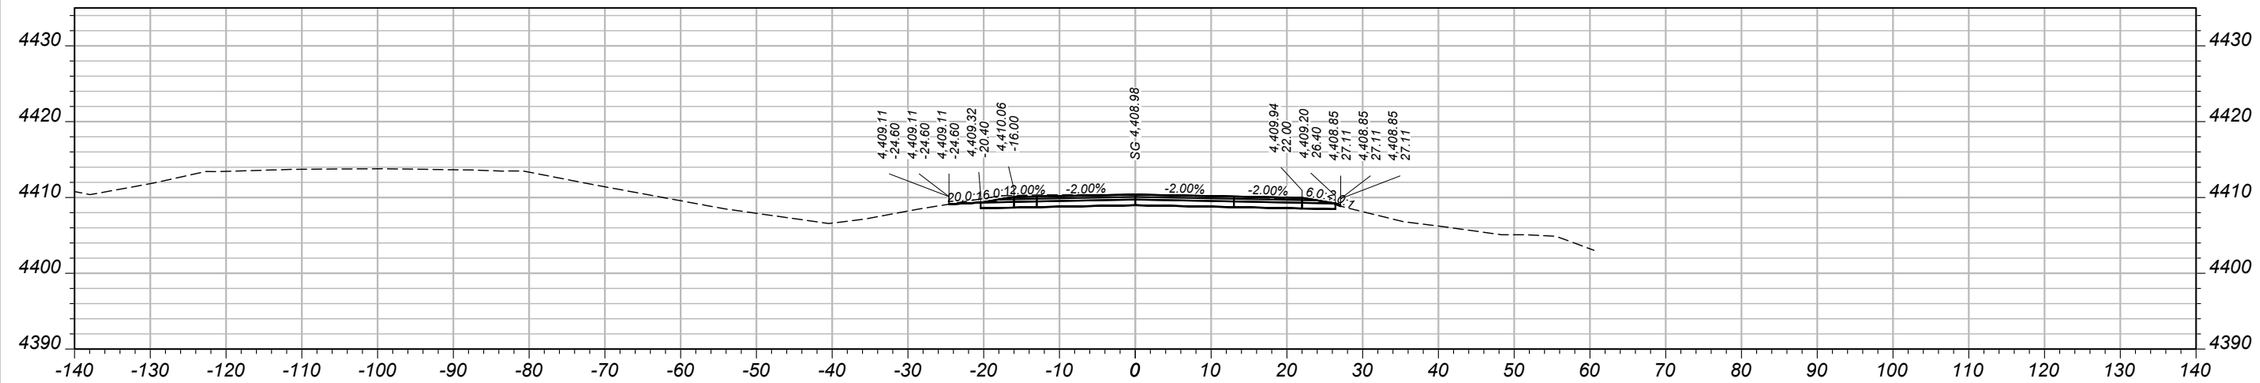

CV: 53 CY STA 1095+50.00 FV: 1 CY

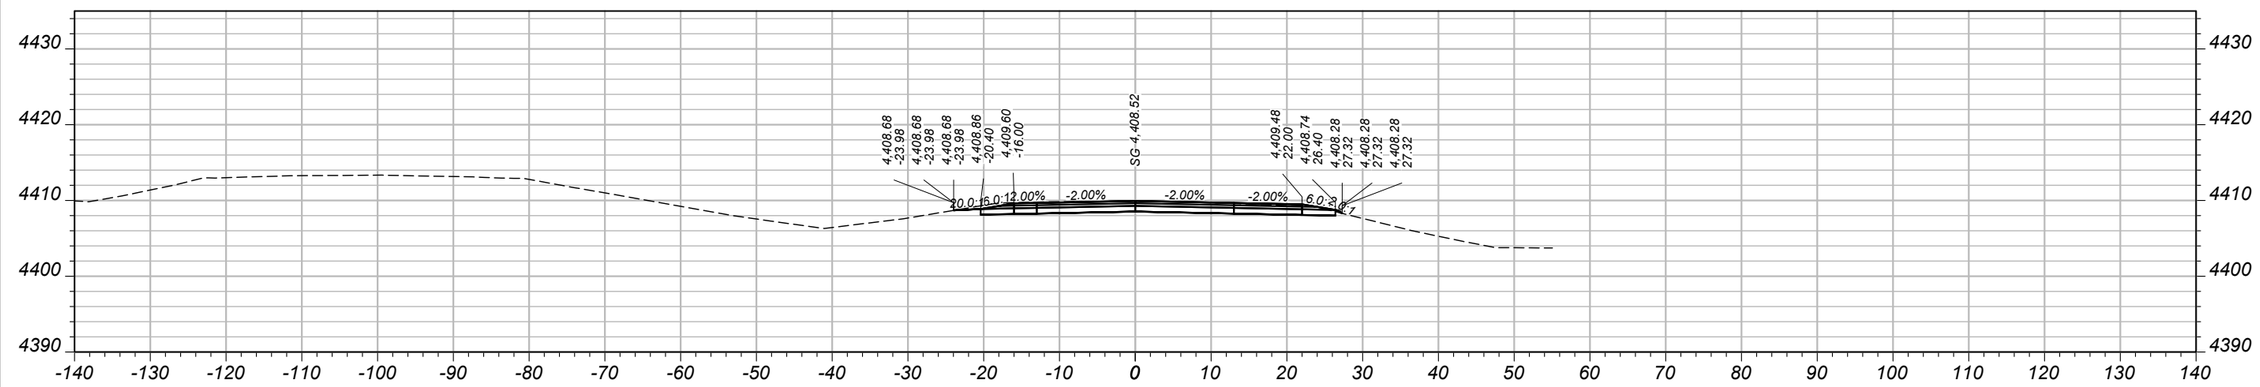

CV: 52 CY STA 1095+00.00 FV: 1 CY

SHEET NO.
70

MAINLINE CROSS SECTIONS - EASTBOUND

PROJECT NAME	WHITEHALL - EAST
COUNTY	JEFFERSON
PROJECT ID	IM 90-5(101)249
UPN	10003001

DESIGNED BY	B. BOONE	04/2026
REVIEWED BY	J. BRAZILL	05/2026
CHECKED BY	J. SOLIDAY	05/2026


10003001RDXSF012.DWG

MONTANA
Department of Transportation


CROSS SECTIONS

5/18/2026 11:03 AM

AWARD COPY

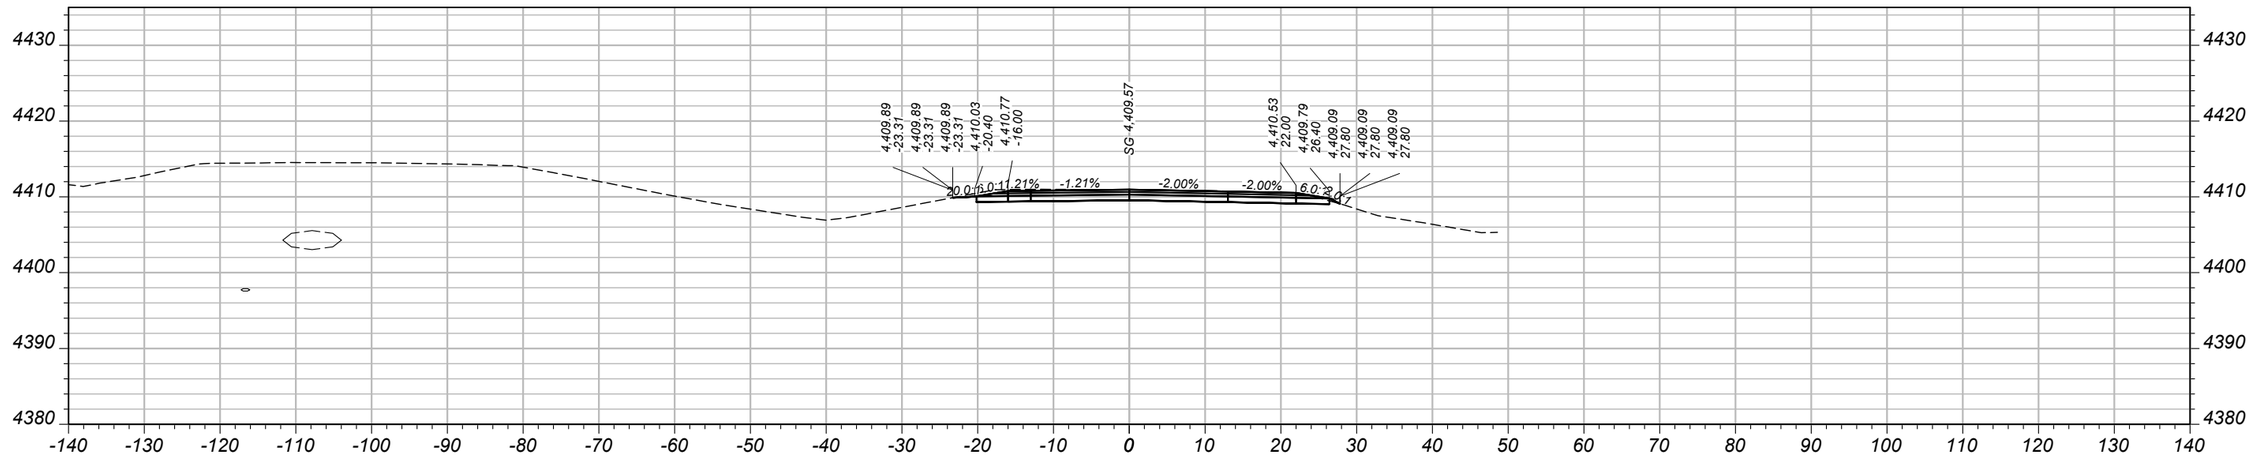

CV: 40 CY STA 1096+50.00 FV: 2 CY

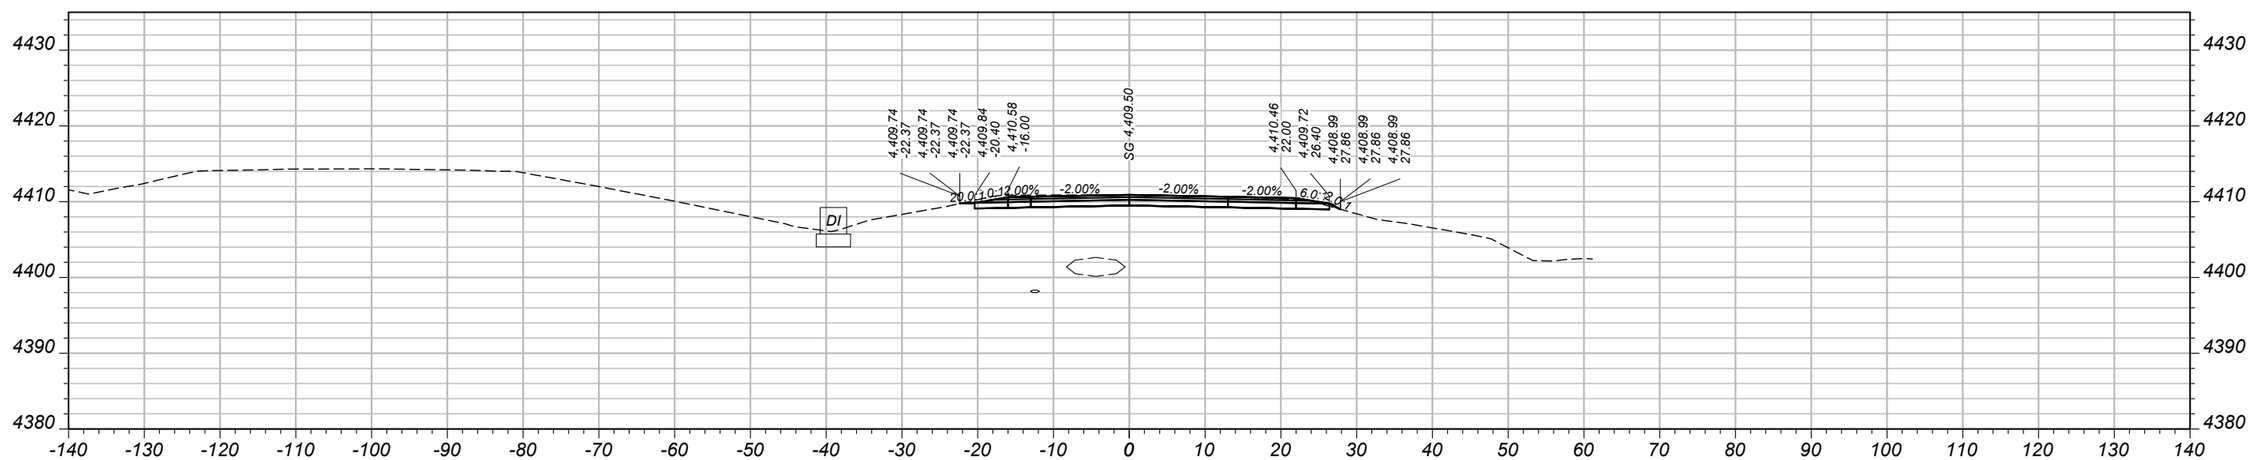

CV: 16 CY STA 1096+14.56 FV: 0 CY

SHEET NO.
71

MAINLINE CROSS SECTIONS - EASTBOUND

PROJECT NAME WHITEHALL - EAST
COUNTY JEFFERSON
PROJECT ID IM 90-5(101)249
UPN 10003001

DESIGNED BY	04/2026	CHECKED BY	05/2026
B. BOONE		J. SOLIDAY	
REVIEWED BY	05/2026		
J. BRAZILL			


MONTANA Department of Transportation

CROSS SECTIONS


10003001RDXSF012.DWG

5/18/2026 11:03 AM


AWARD COPY

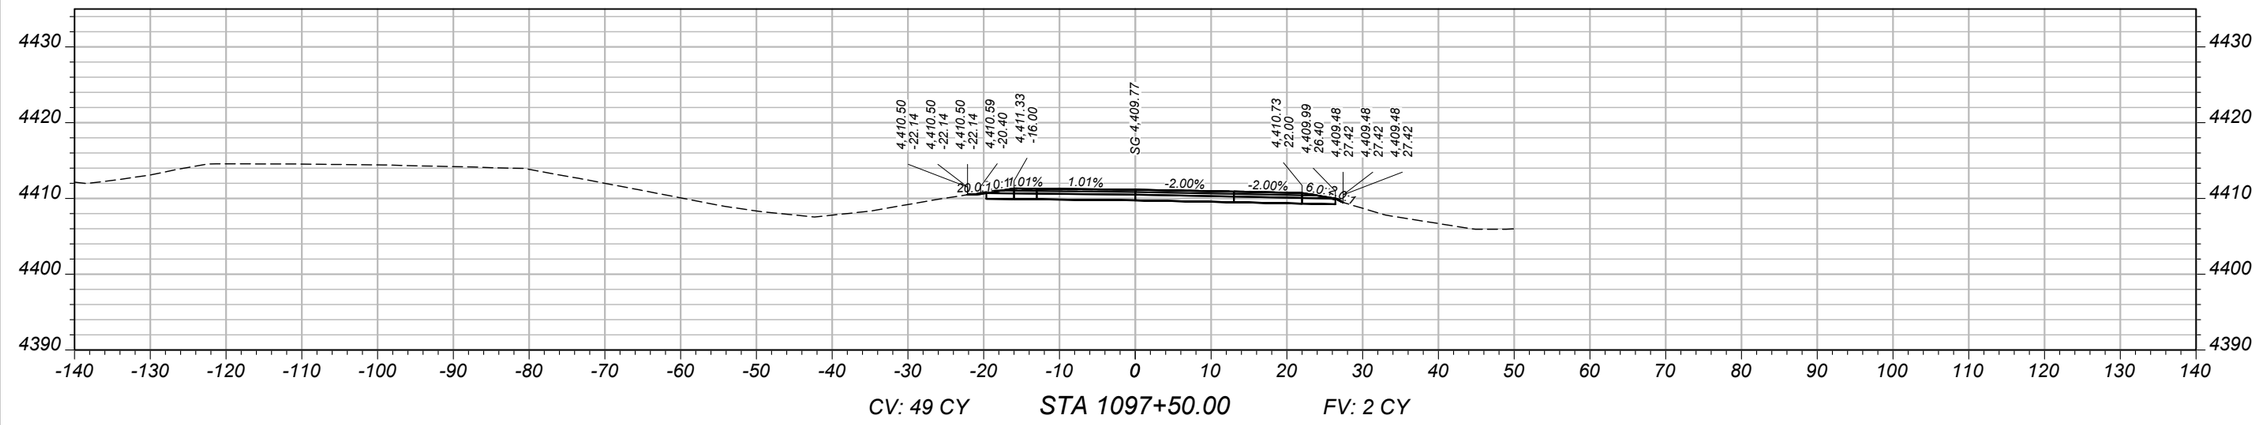

CV: 49 CY STA 1097+50.00 FV: 2 CY

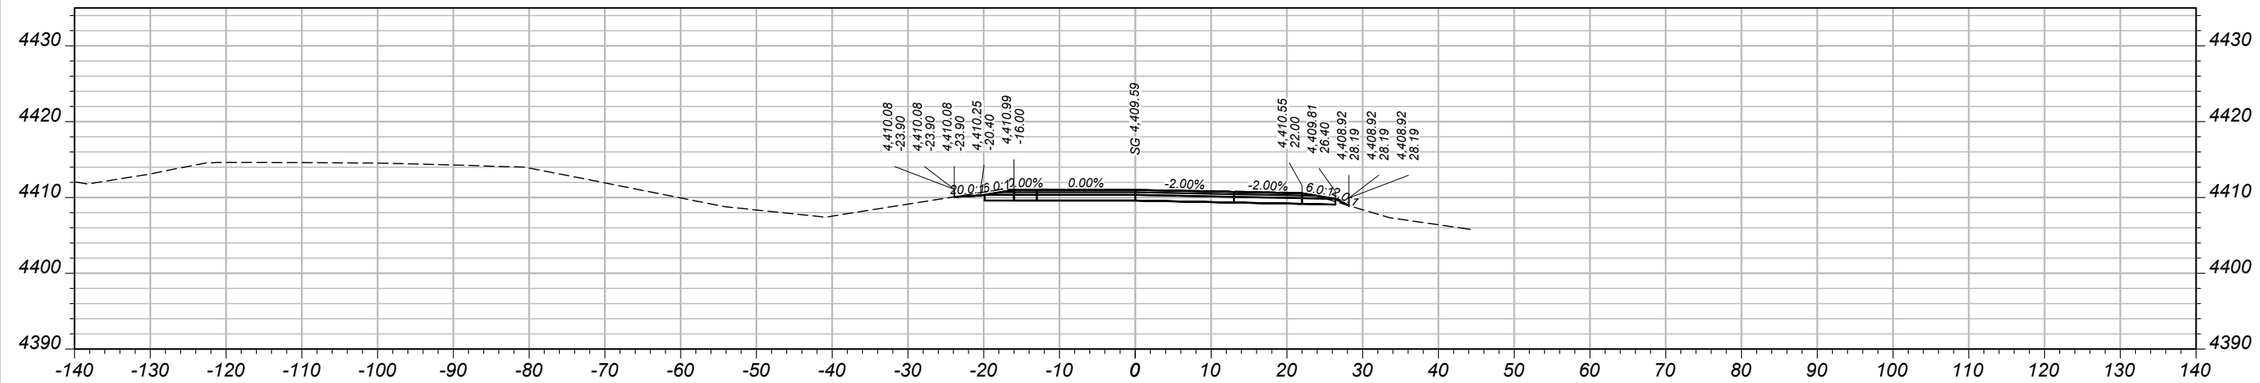

CV: 5 CY STA 1097+04.56 FV: 0 CY

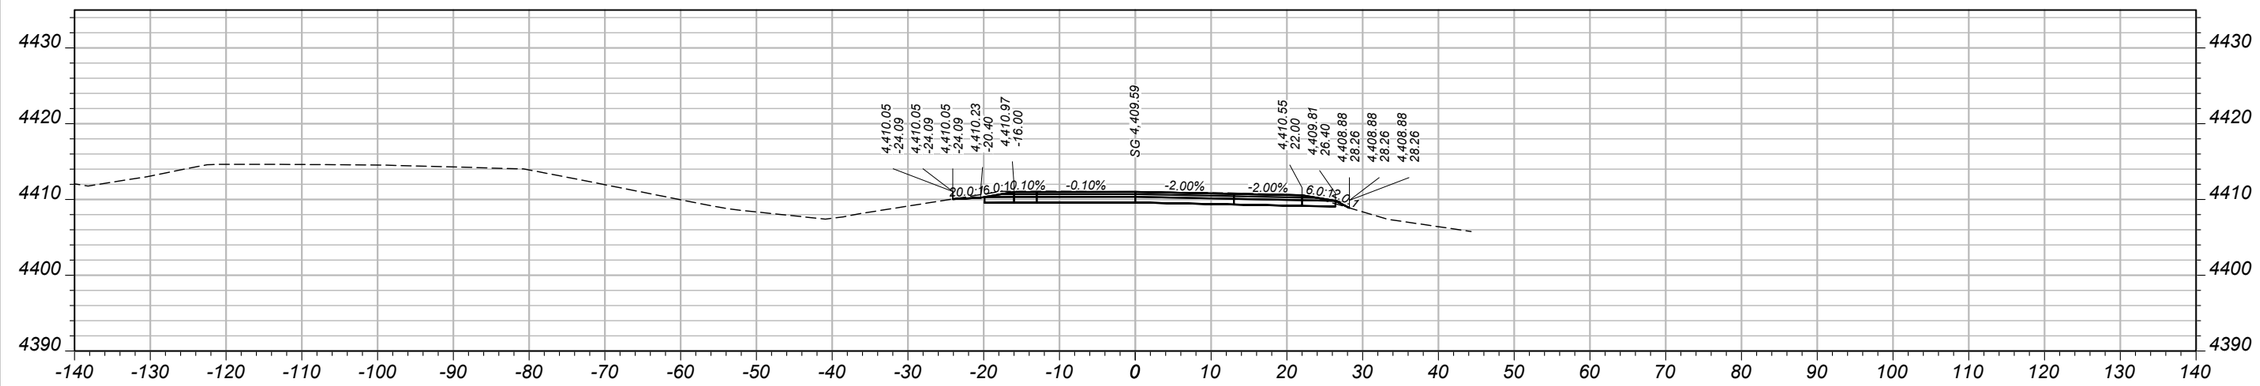

CV: 58 CY STA 1097+00.00 FV: 3 CY

SHEET NO.
72

MAINLINE CROSS SECTIONS - EASTBOUND

PROJECT NAME	WHITEHALL - EAST
COUNTY	JEFFERSON
PROJECT ID	IM 90-5(101)249
UPN	10003001

DESIGNED BY	B. BOONE	04/2026
REVIEWED BY	J. BRAZILL	05/2026
CHECKED BY	J. SOLIDAY	05/2026


10003001RDXSF012.DWG


MONTANA
Department of Transportation


CROSS SECTIONS

5/18/2026 11:03 AM

AWARD COPY

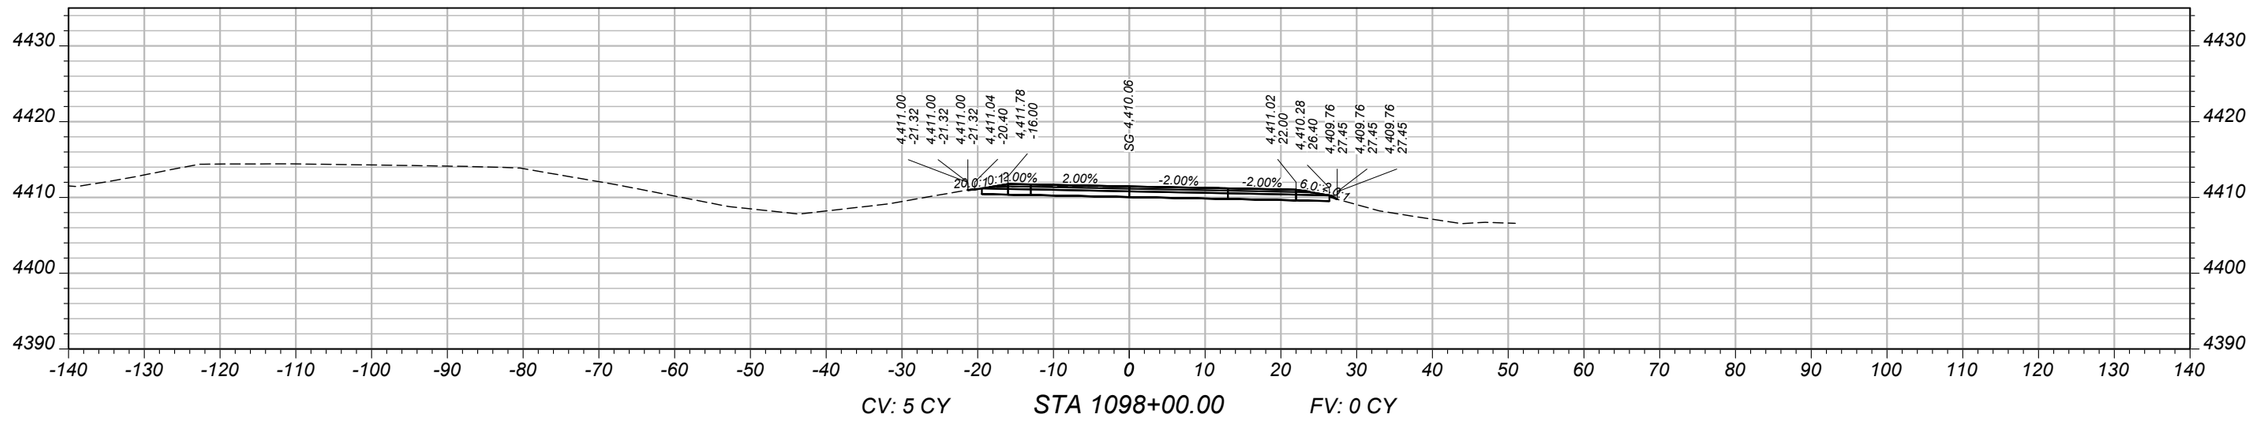

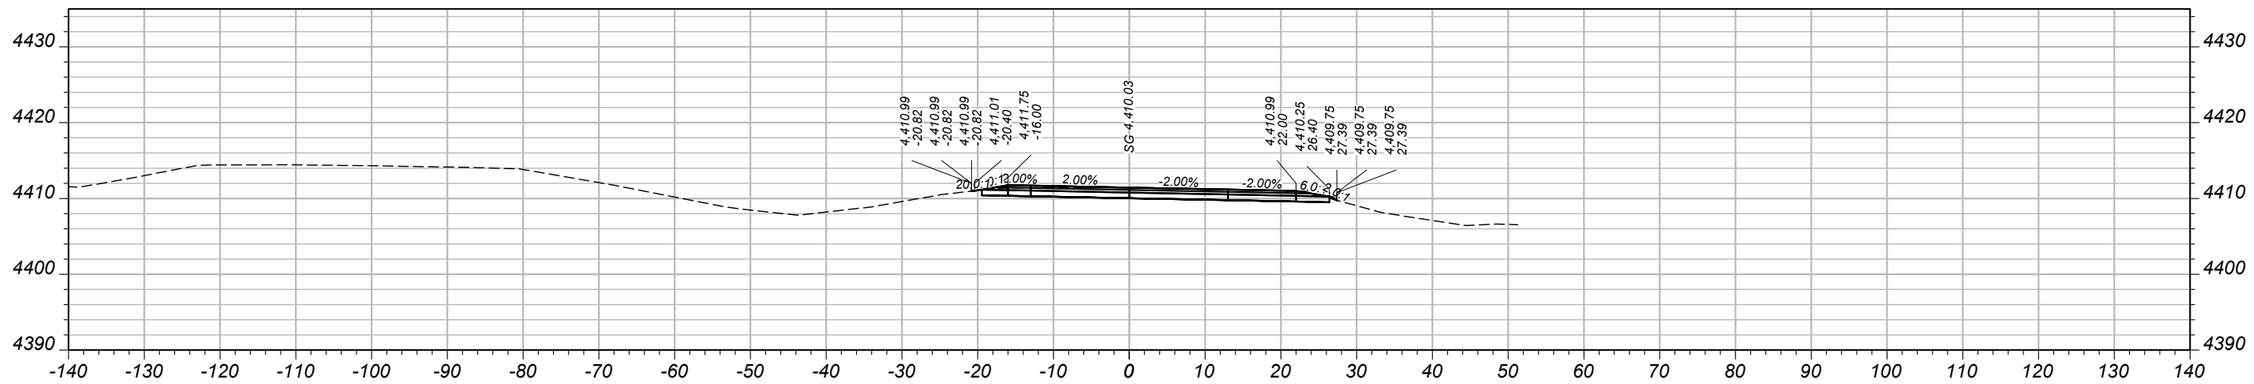

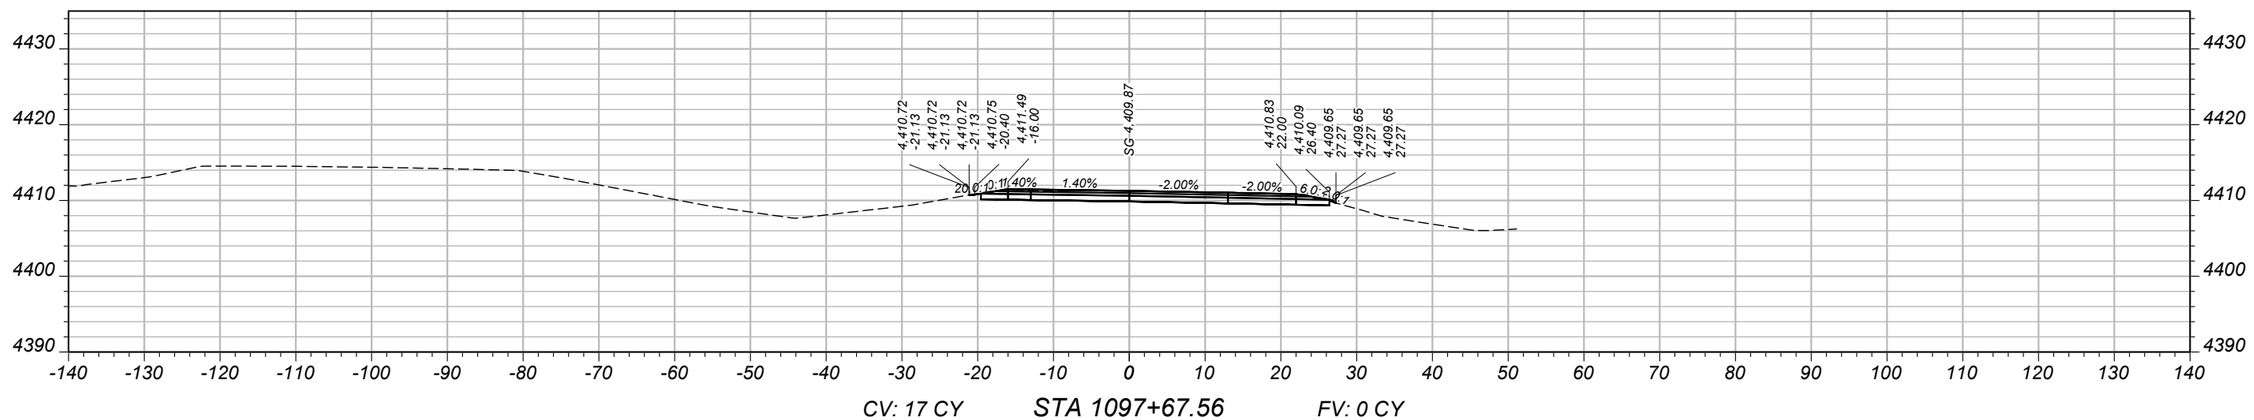

SHEET NO.
73

MAINLINE CROSS SECTIONS - EASTBOUND

PROJECT NAME	WHITEHALL - EAST
COUNTY	JEFFERSON
PROJECT ID	IM 90-5(101)249
UPN	10003001

DESIGNED BY	B. BOONE	04/2026
REVIEWED BY	J. BRAZILL	05/2026
CHECKED BY	J. SOLIDAY	05/2026


10003001RDXSF012.DWG

MONTANA
Department of Transportation


CROSS SECTIONS

5/18/2026 11:03 AM


AWARD COPY

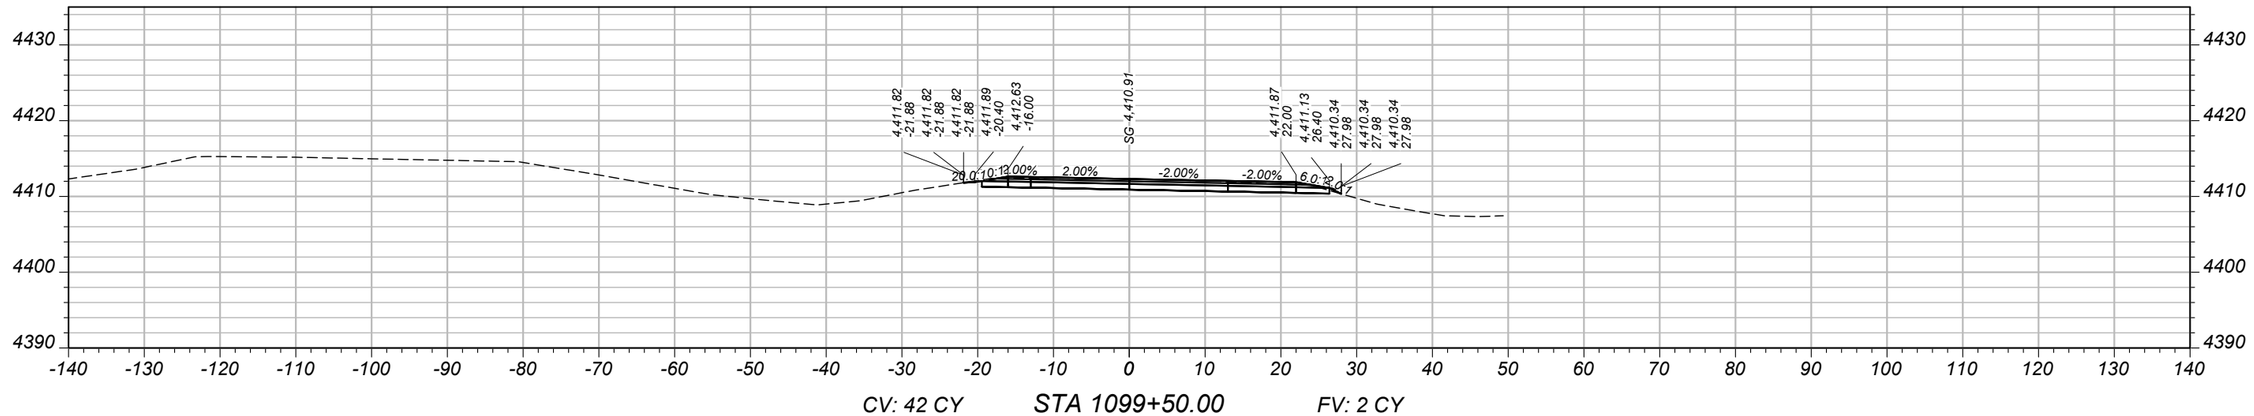

CV: 42 CY STA 1099+50.00 FV: 2 CY

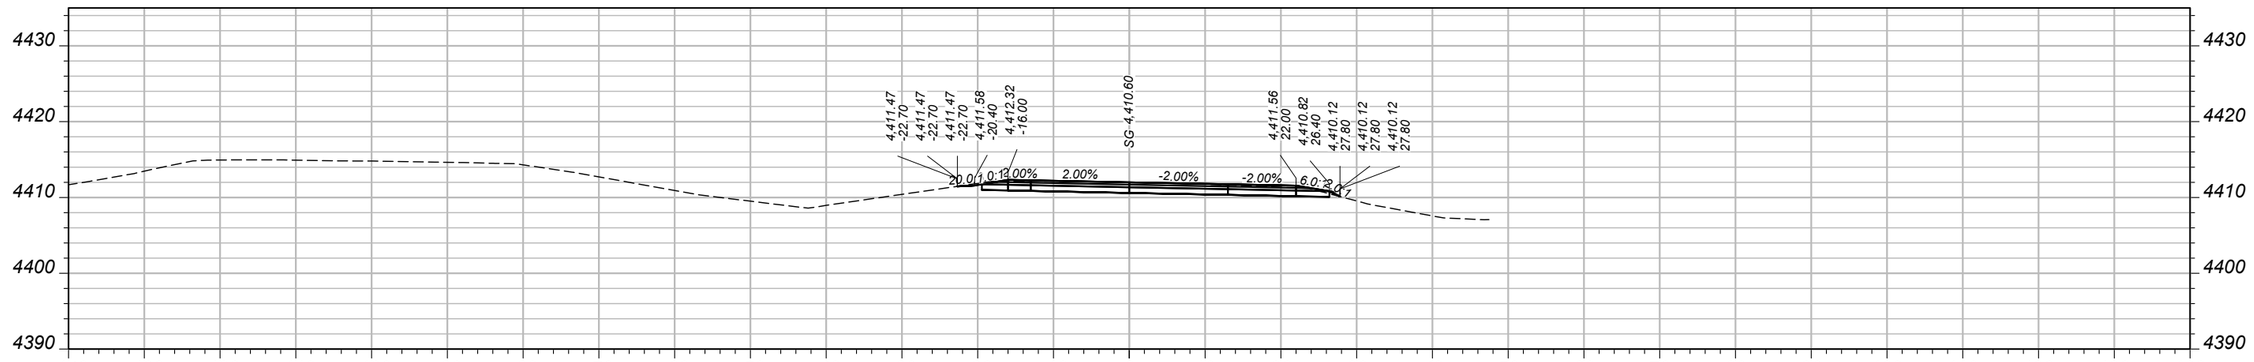

CV: 44 CY STA 1099+00.00 FV: 2 CY

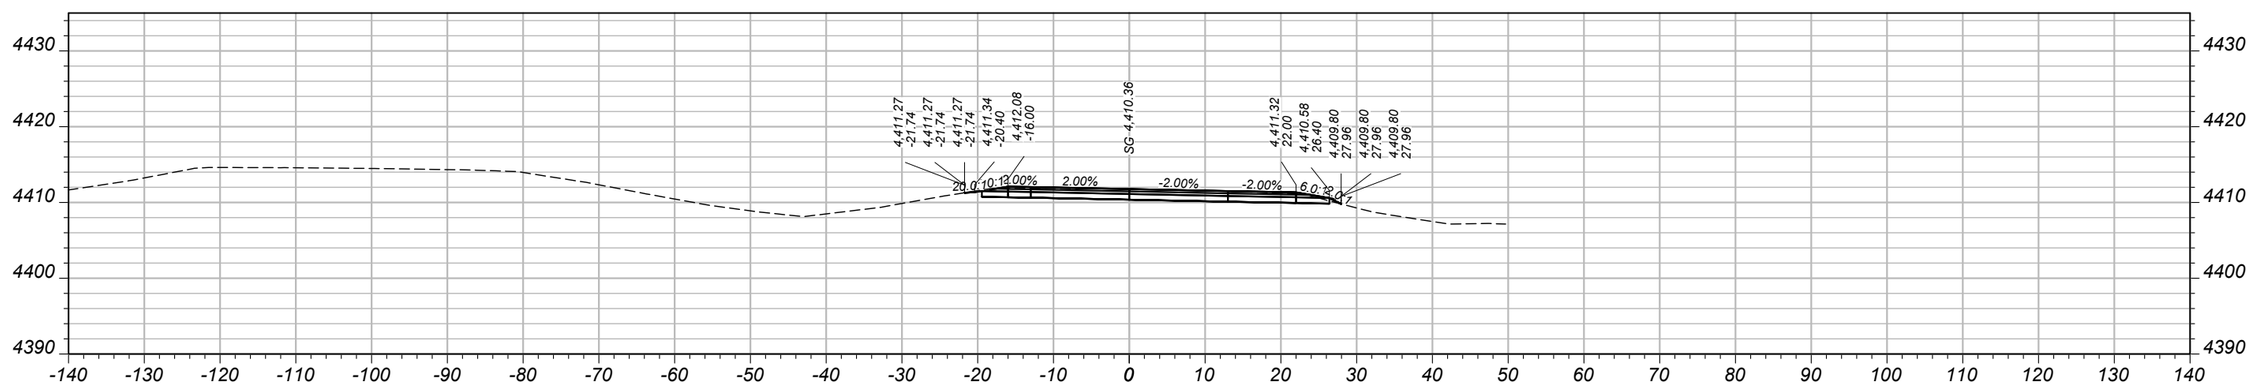

CV: 46 CY STA 1098+50.00 FV: 1 CY

SHEET NO.
74

MAINLINE CROSS SECTIONS - EASTBOUND

PROJECT NAME: WHITEHALL - EAST
COUNTY: JEFFERSON
PROJECT ID: IM 90-5(101)249
UPN: 10003001


DESIGNED BY	04/2026		
B. BOONE			
REVIEWED BY	05/2026		
J. BRAZILL			
CHECKED BY	05/2026		
J. SOLIDAY			

MONTANA
Department of Transportation

CROSS SECTIONS

5/18/2026 11:03 AM

10003001RDXSF012.DWG

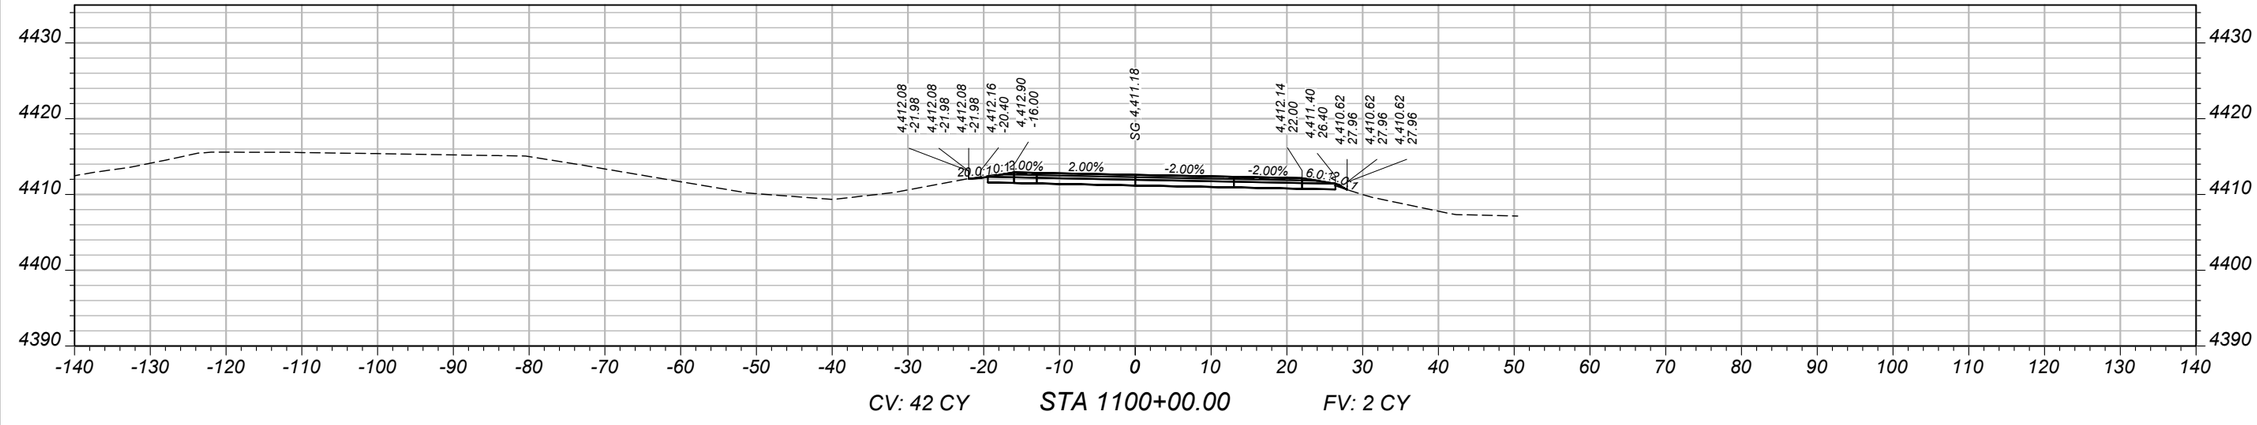

SHEET NO. 75

MAINLINE CROSS SECTIONS - EASTBOUND

PROJECT NAME: WHITEHALL - EAST
COUNTY: JEFFERSON
PROJECT ID: IM 90-5(101)249
UPN: 10003001

DESIGNED BY	B. BOONE	04/2026
REVIEWED BY	J. BRAZILL	05/2026
CHECKED BY	J. SOLIDAY	05/2026


MONTANA
Department of Transportation


CROSS SECTIONS


5/18/2026 11:03 AM

10003001RDXSF012.DWG

AWARD COPY

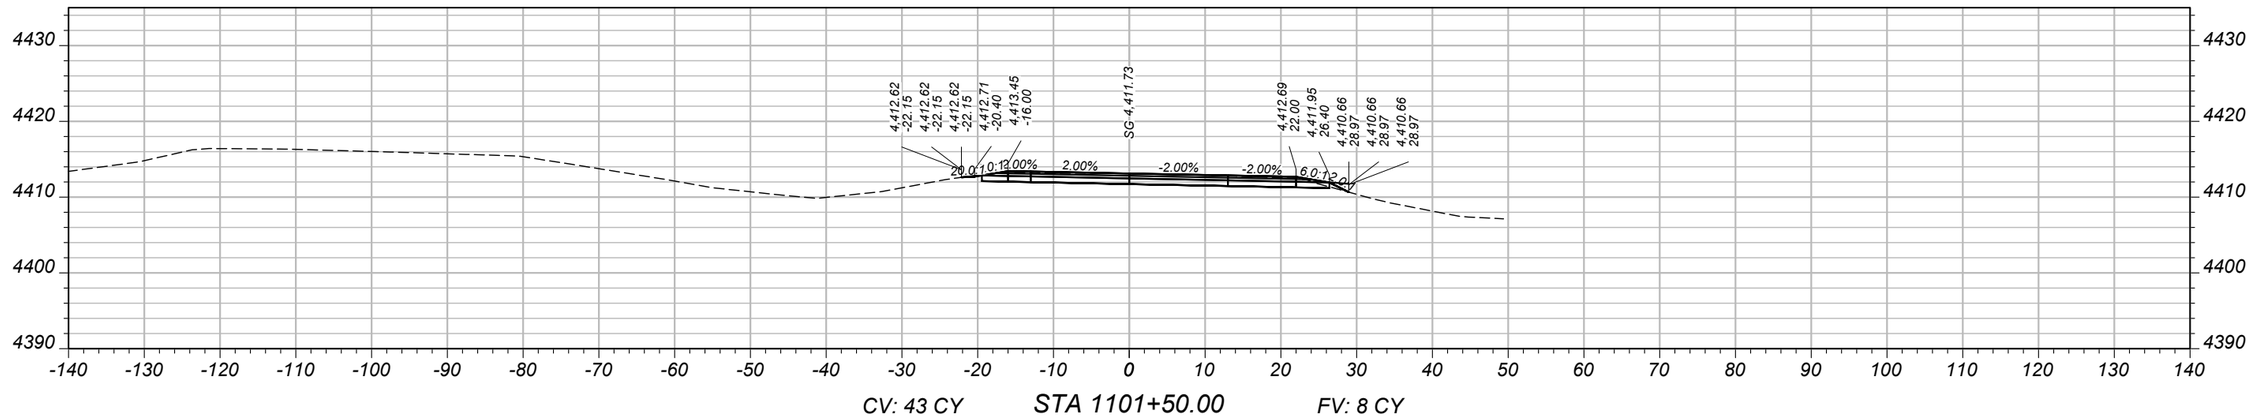

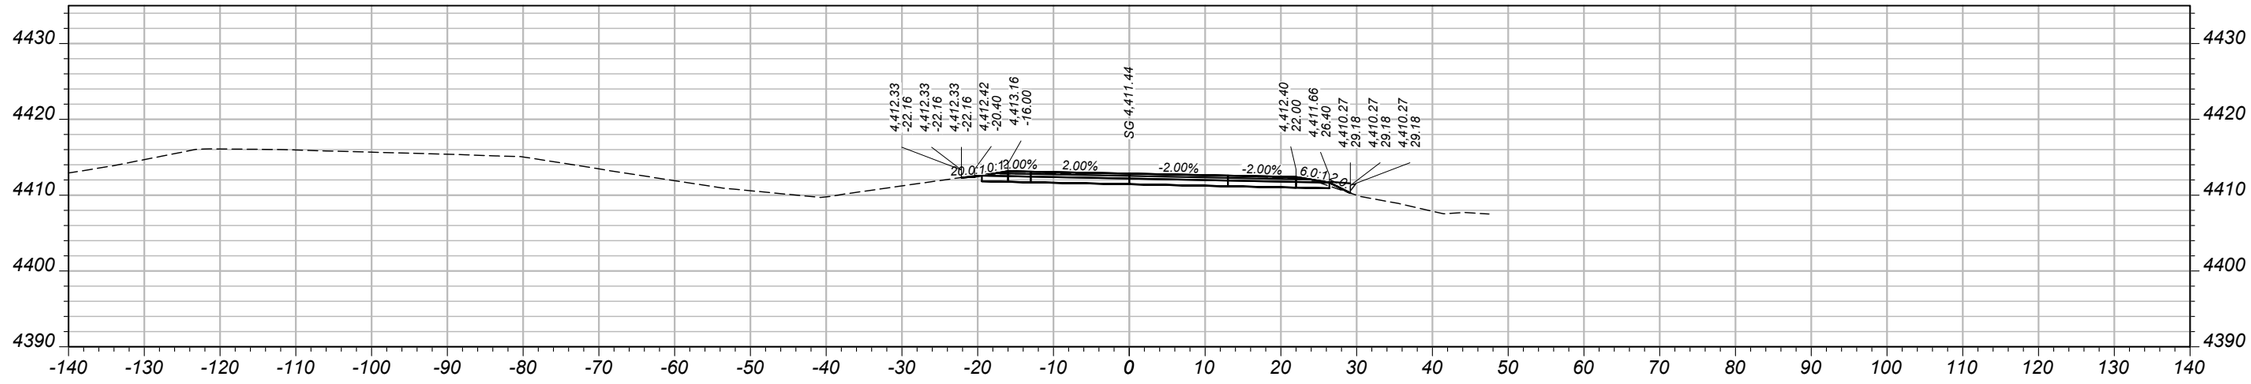

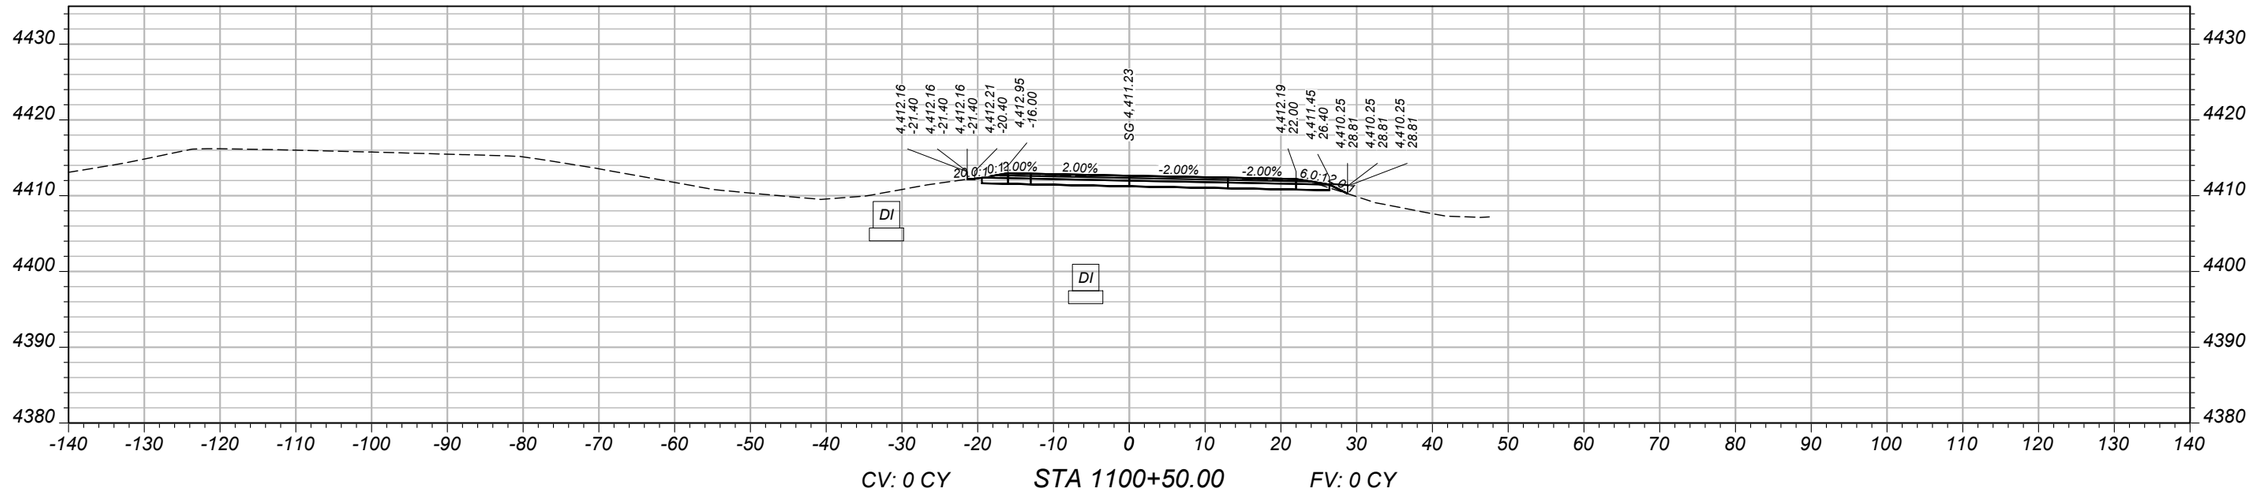

SHEET NO.
76

MAINLINE CROSS SECTIONS - EASTBOUND

PROJECT NAME: WHITEHALL - EAST
COUNTY: JEFFERSON
PROJECT ID: IM 90-5(101)249
UPN: 10003001

DESIGNED BY	REVIEWED BY	CHECKED BY
B. BOONE 04/2026	J. BRAZILL 05/2026	J. SOLIDAY 05/2026


MONTANA
Department of Transportation

CROSS SECTIONS


5/18/2026 11:05 AM

10003001RDXSF013.DWG


AWARD COPY

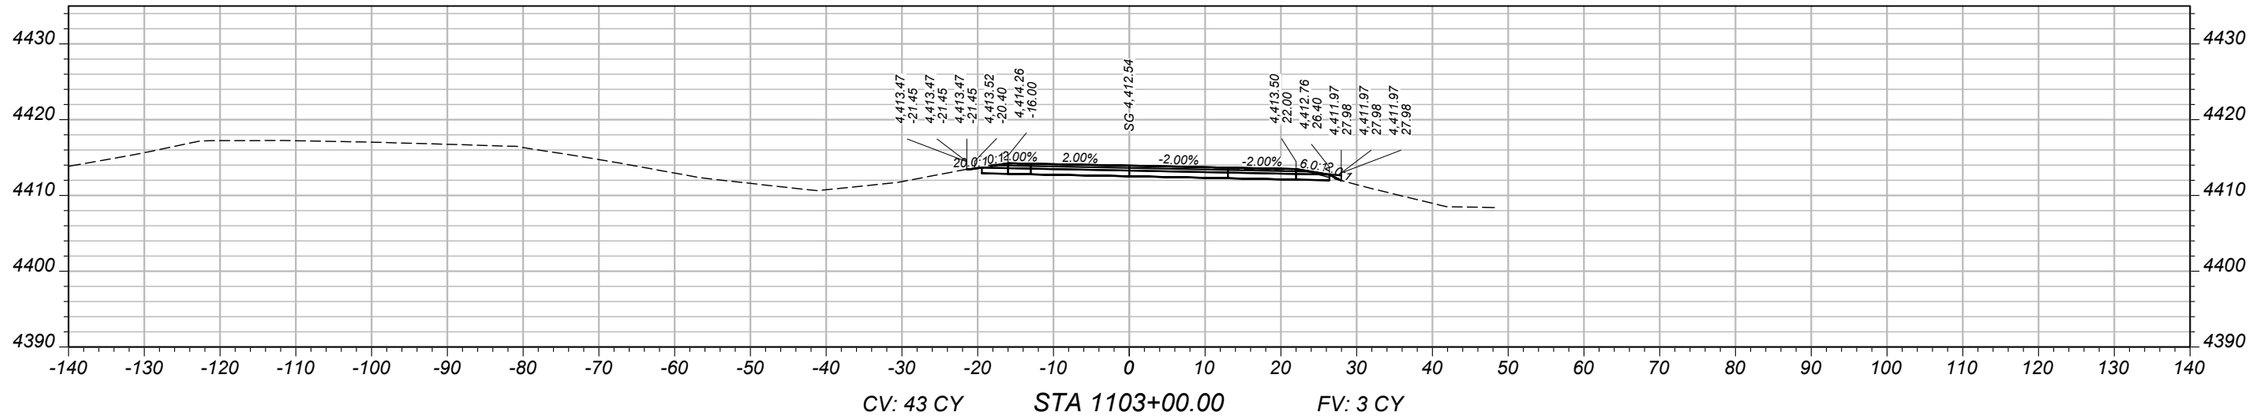

CV: 43 CY STA 1103+00.00 FV: 3 CY

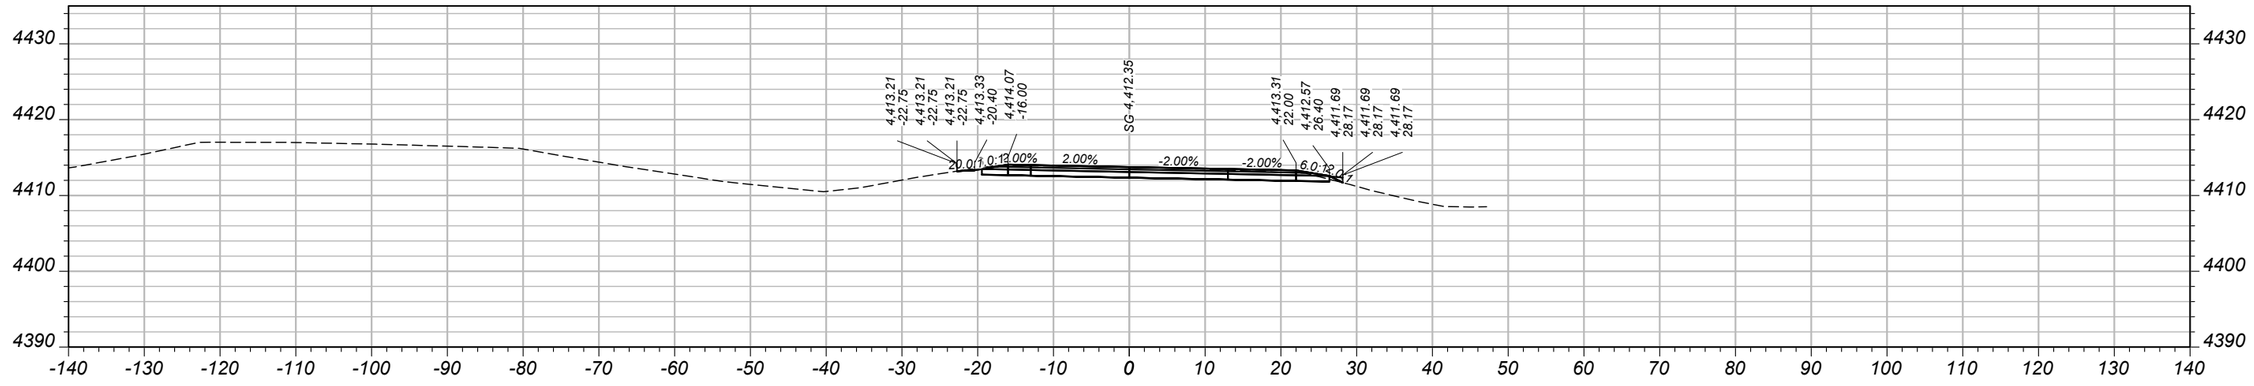

CV: 42 CY STA 1102+50.00 FV: 5 CY

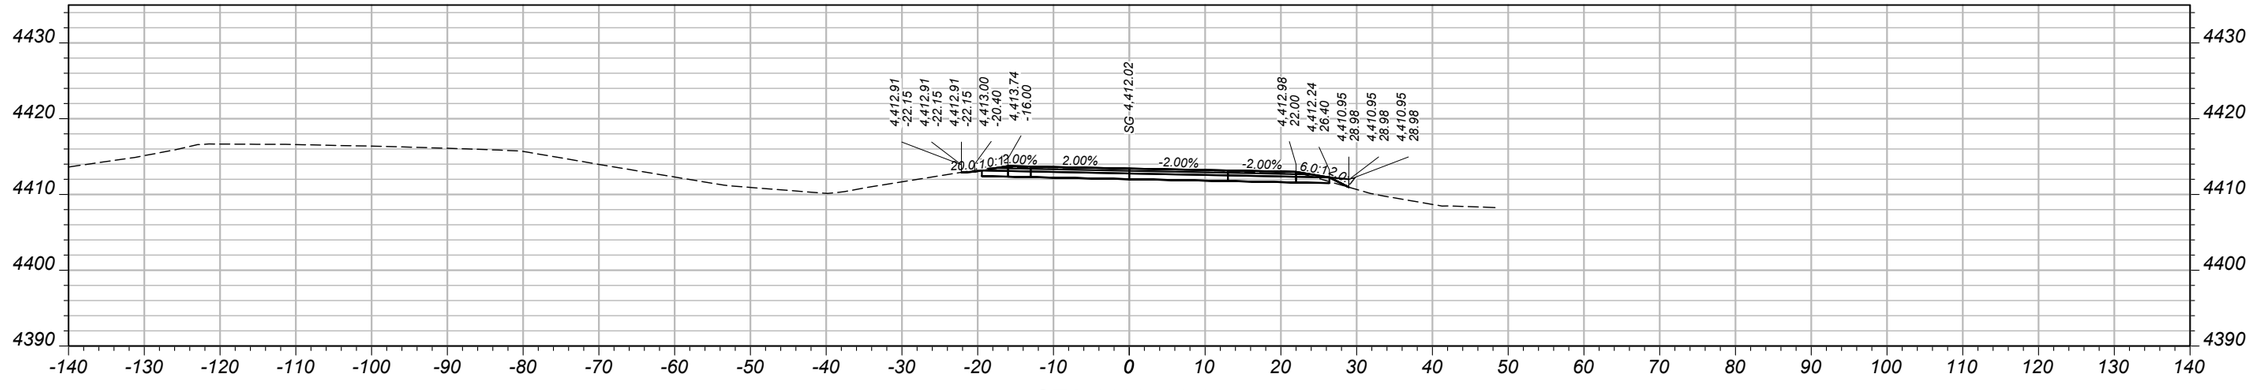

CV: 43 CY STA 1102+00.00 FV: 6 CY

SHEET NO.
77

MAINLINE CROSS SECTIONS - EASTBOUND

PROJECT NAME: WHITEHALL - EAST
COUNTY: JEFFERSON
PROJECT ID: IM 90-5(101)249
UPN: 10003001

DESIGNED BY	B. BOONE	04/2026
REVIEWED BY	J. BRAZILL	05/2026
CHECKED BY	J. SOLIDAY	05/2026


10003001RDXSF013.DWG

MONTANA
Department of Transportation


CROSS SECTIONS

5/18/2026 11:05 AM


AWARD COPY

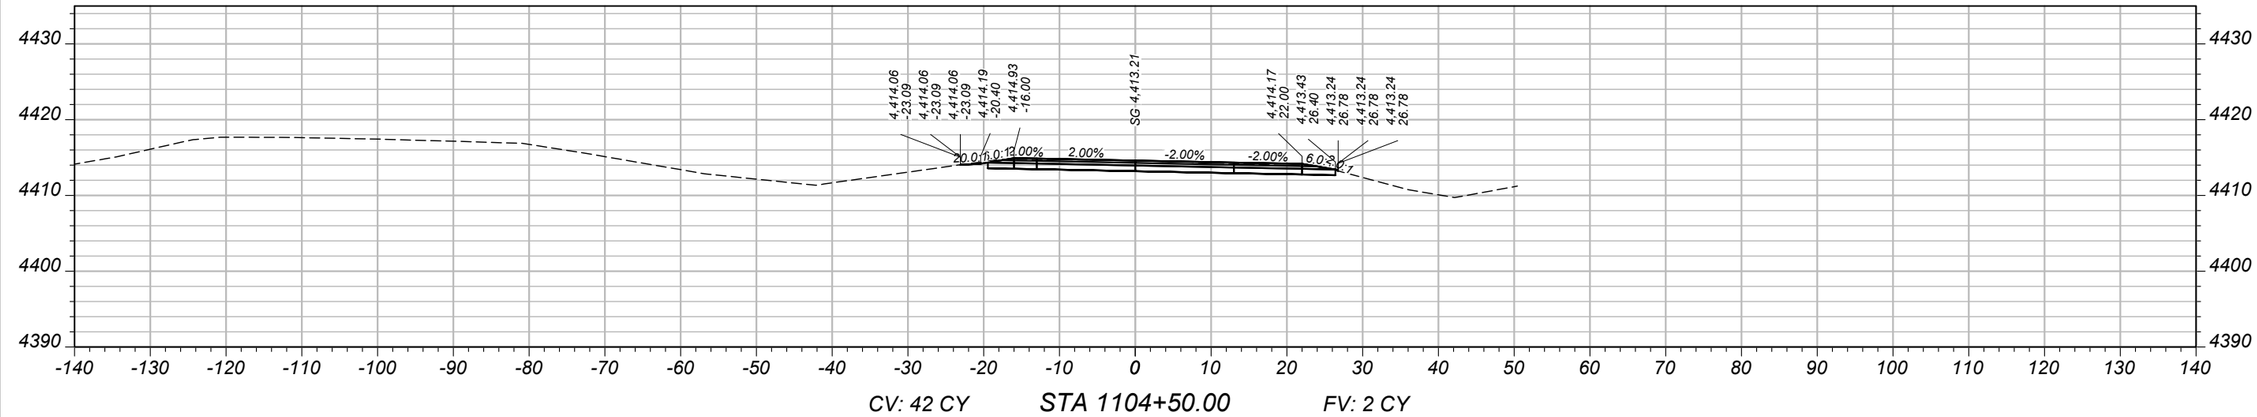

CV: 42 CY STA 1104+50.00 FV: 2 CY

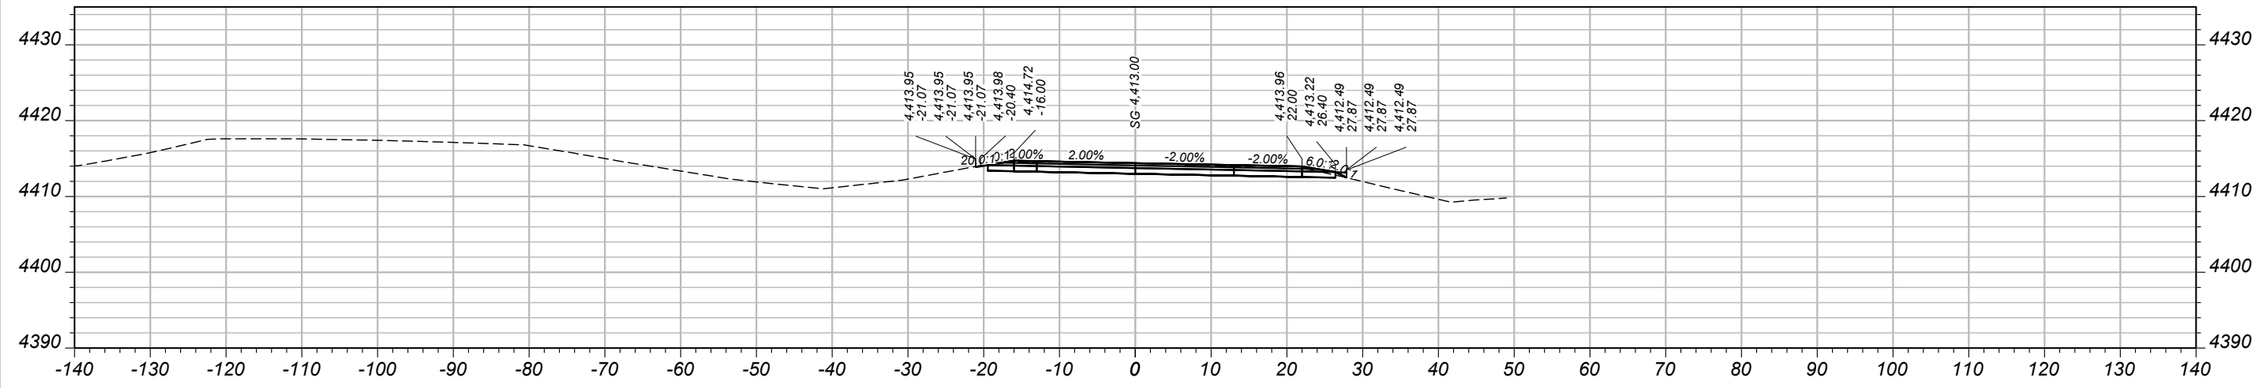

CV: 40 CY STA 1104+00.00 FV: 3 CY

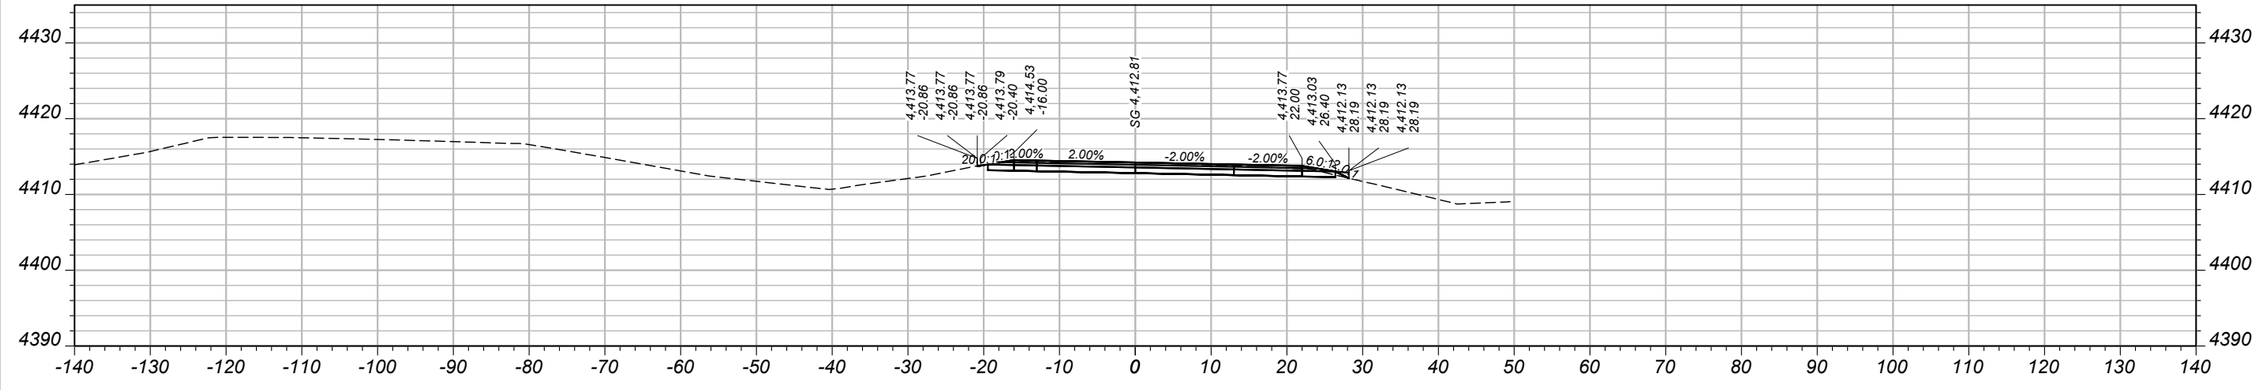

CV: 42 CY STA 1103+50.00 FV: 3 CY

SHEET NO.
78

MAINLINE CROSS SECTIONS - EASTBOUND

PROJECT NAME: WHITEHALL - EAST
COUNTY: JEFFERSON
PROJECT ID: IM 90-5(101)249
UPN: 10003001


DESIGNED BY	B. BOONE	04/2026	REVIEWED BY	J. BRAZILL	05/2026
CHECKED BY	J. SOLIDAY	05/2026	10003001RDXSF013.DWG		

MONTANA
Department of Transportation


CROSS SECTIONS

5/18/2026 11:05 AM


AWARD COPY

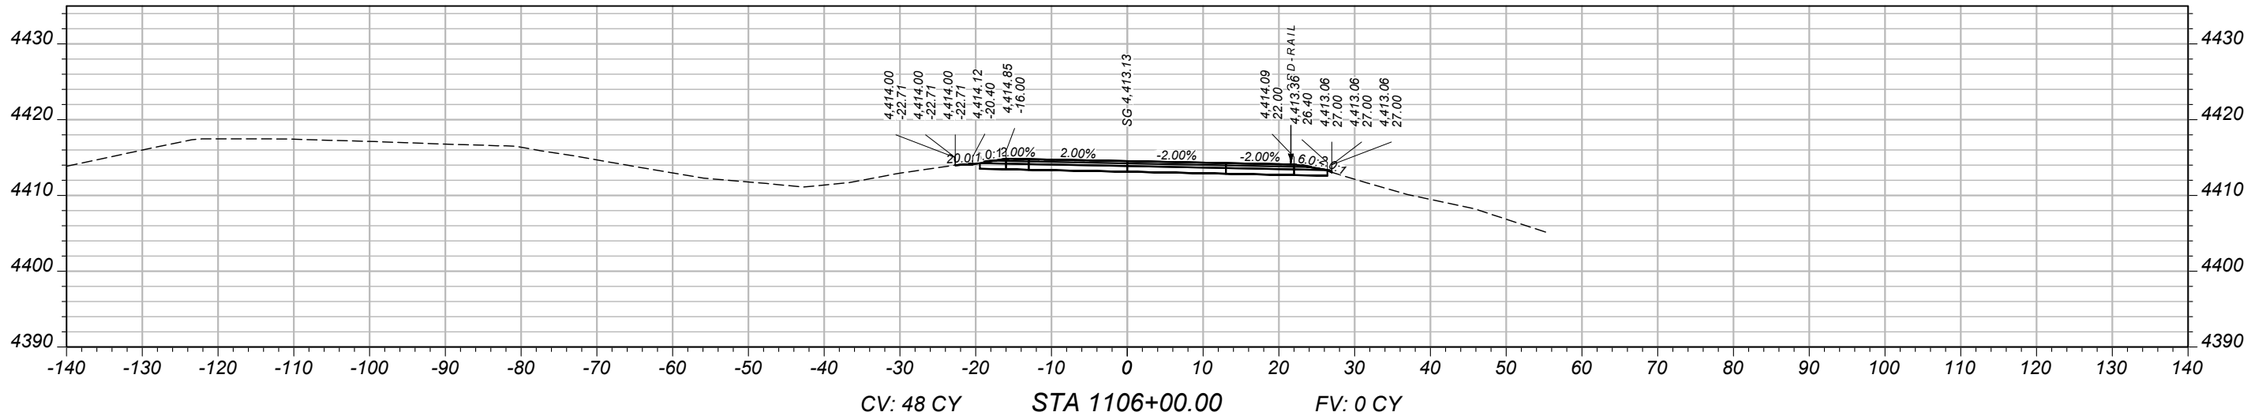

CV: 48 CY STA 1106+00.00 FV: 0 CY

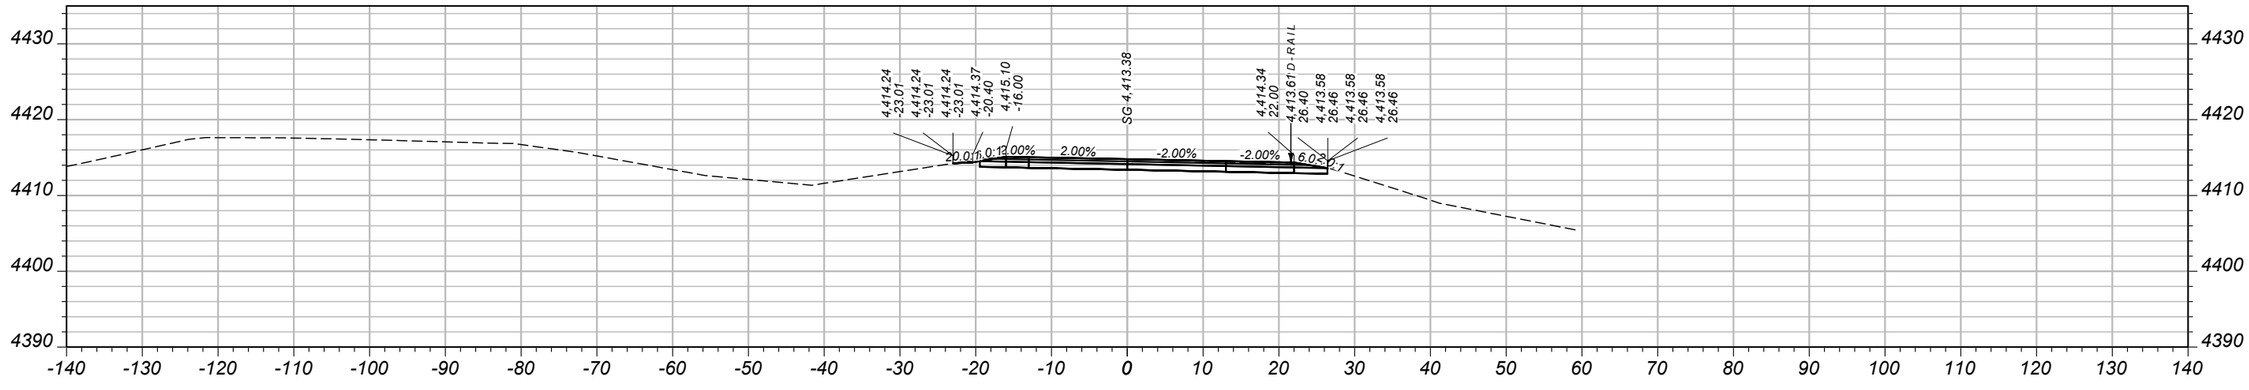

CV: 44 CY STA 1105+50.00 FV: 0 CY

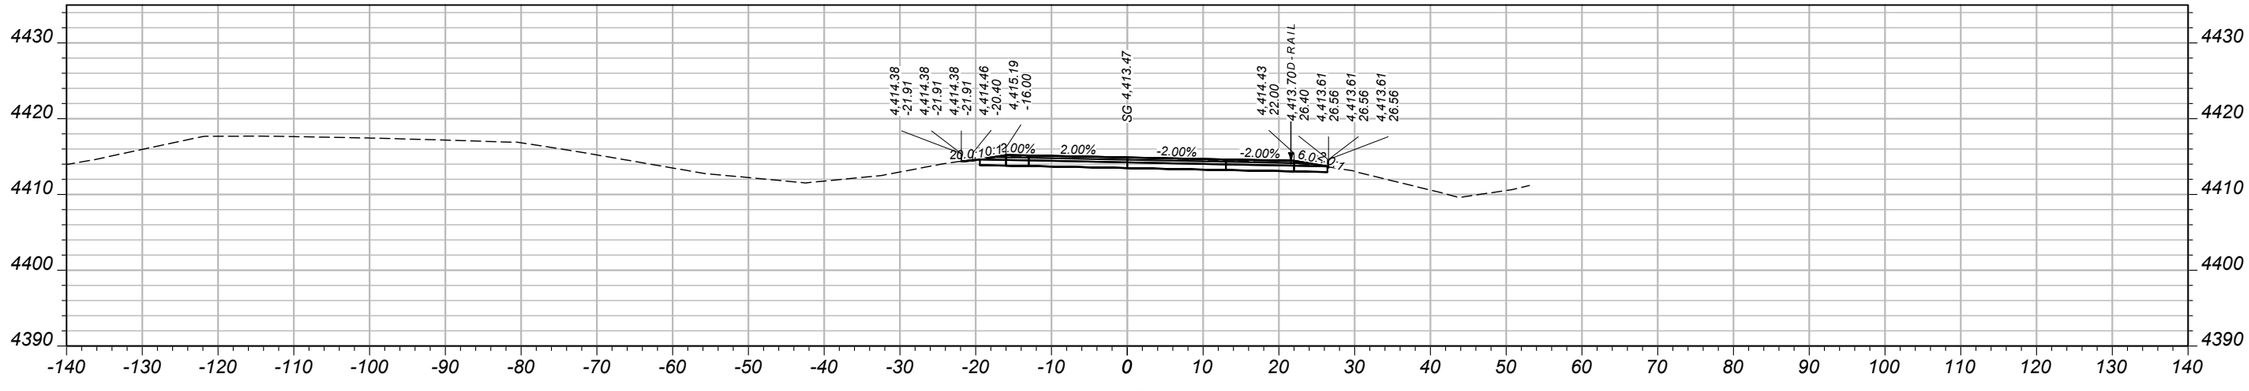

CV: 44 CY STA 1105+00.00 FV: 0 CY

SHEET NO.
79

MAINLINE CROSS SECTIONS - EASTBOUND

PROJECT NAME: WHITEHALL - EAST
COUNTY: JEFFERSON
PROJECT ID: IM 90-5(101)249
UPN: 10003001

DESIGNED BY	B. BOONE	04/2026	
REVIEWED BY	J. BRAZILL	05/2026	
CHECKED BY	J. SOLIDAY	05/2026	


MONTANA
Department of Transportation

CROSS SECTIONS


5/18/2026 11:05 AM

10003001RDXSF013.DWG


AWARD COPY

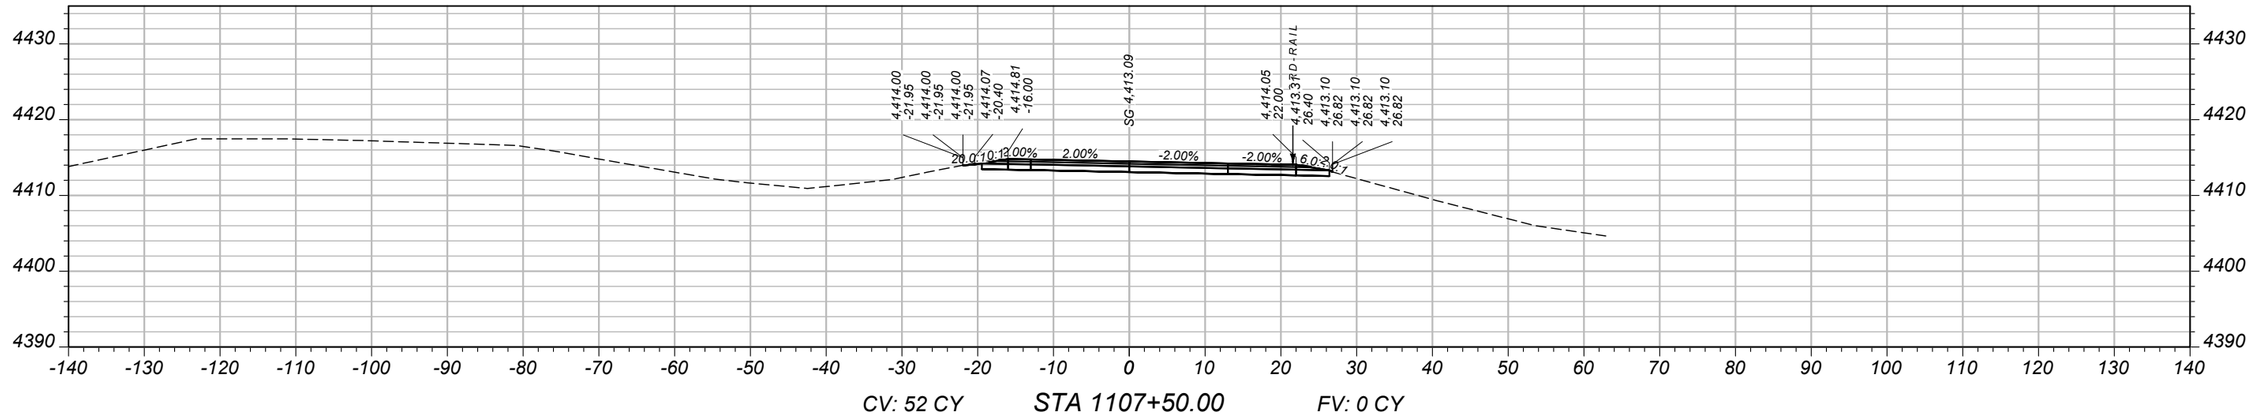

CV: 52 CY STA 1107+50.00 FV: 0 CY

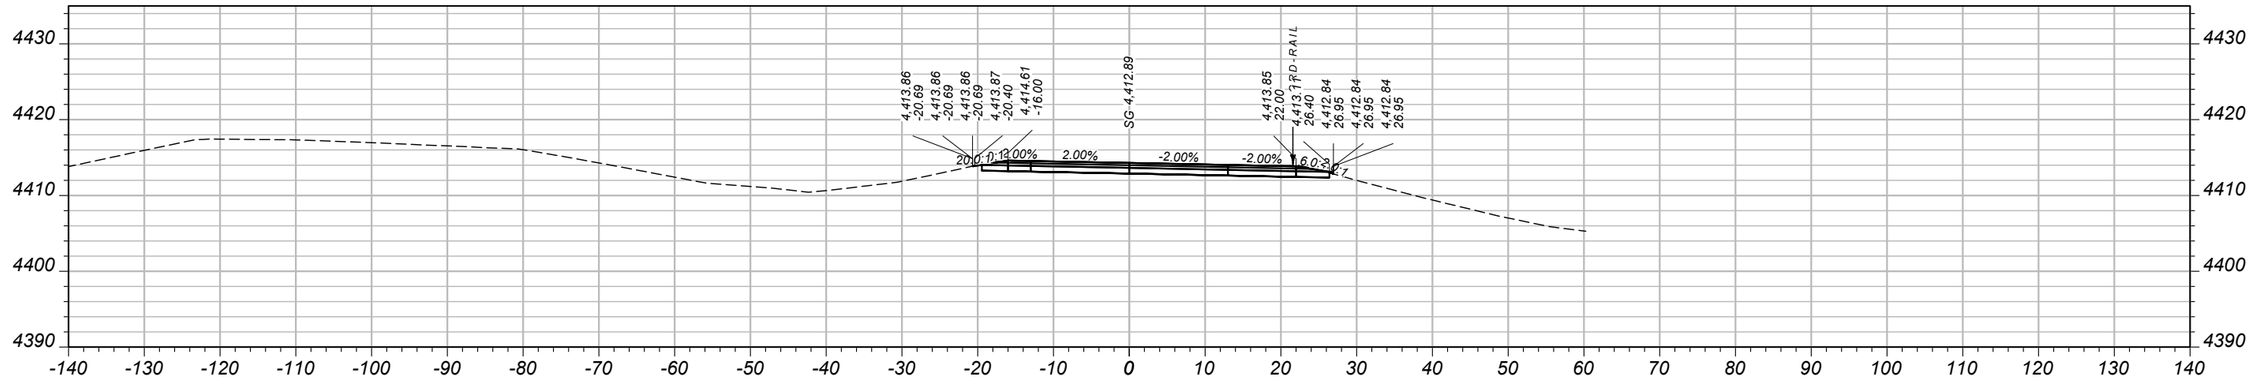

CV: 51 CY STA 1107+00.00 FV: 0 CY

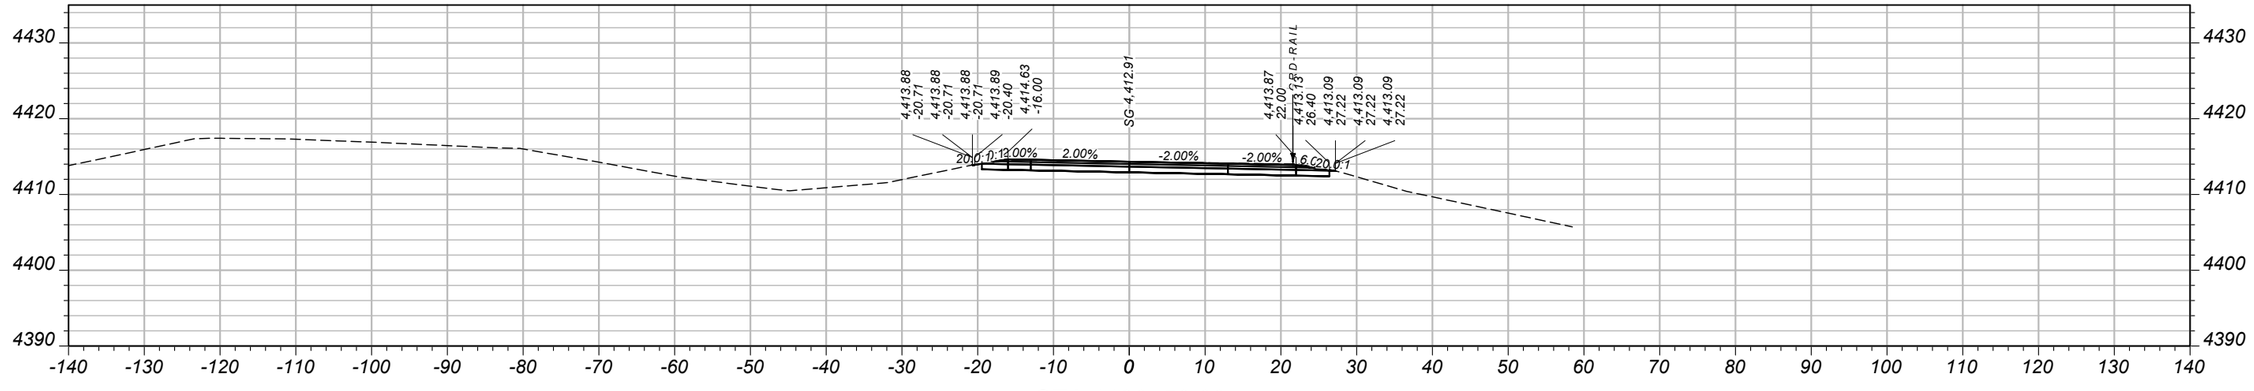

CV: 52 CY STA 1106+50.00 FV: 0 CY

SHEET NO. 80

MAINLINE CROSS SECTIONS - EASTBOUND

PROJECT NAME	WHITEHALL - EAST
COUNTY	JEFFERSON
PROJECT ID	IM 90-5(101)249
UPN	10003001

DESIGNED BY	B. BOONE	04/2026
REVIEWED BY	J. BRAZILL	05/2026
CHECKED BY	J. SOLIDAY	05/2026


10003001RDXSF013.DWG

MONTANA
Department of Transportation


CROSS SECTIONS

5/18/2026 11:05 AM


AWARD COPY

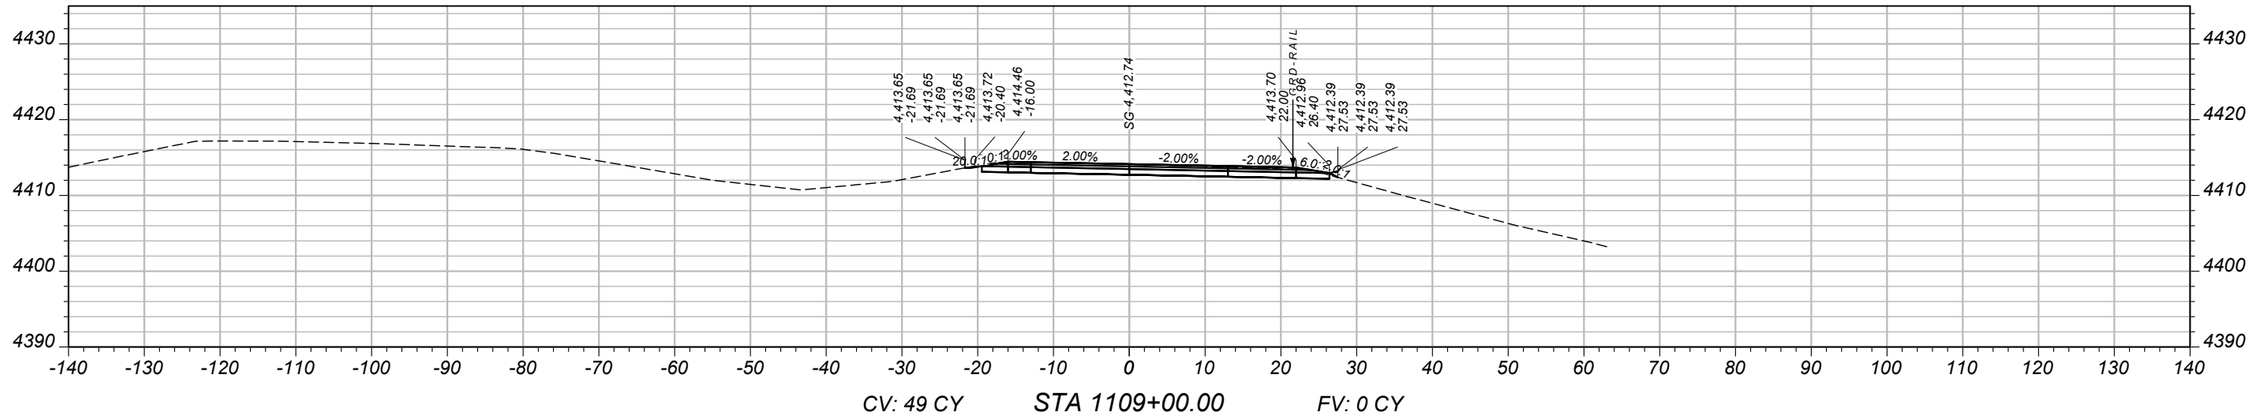

CV: 49 CY STA 1109+00.00 FV: 0 CY

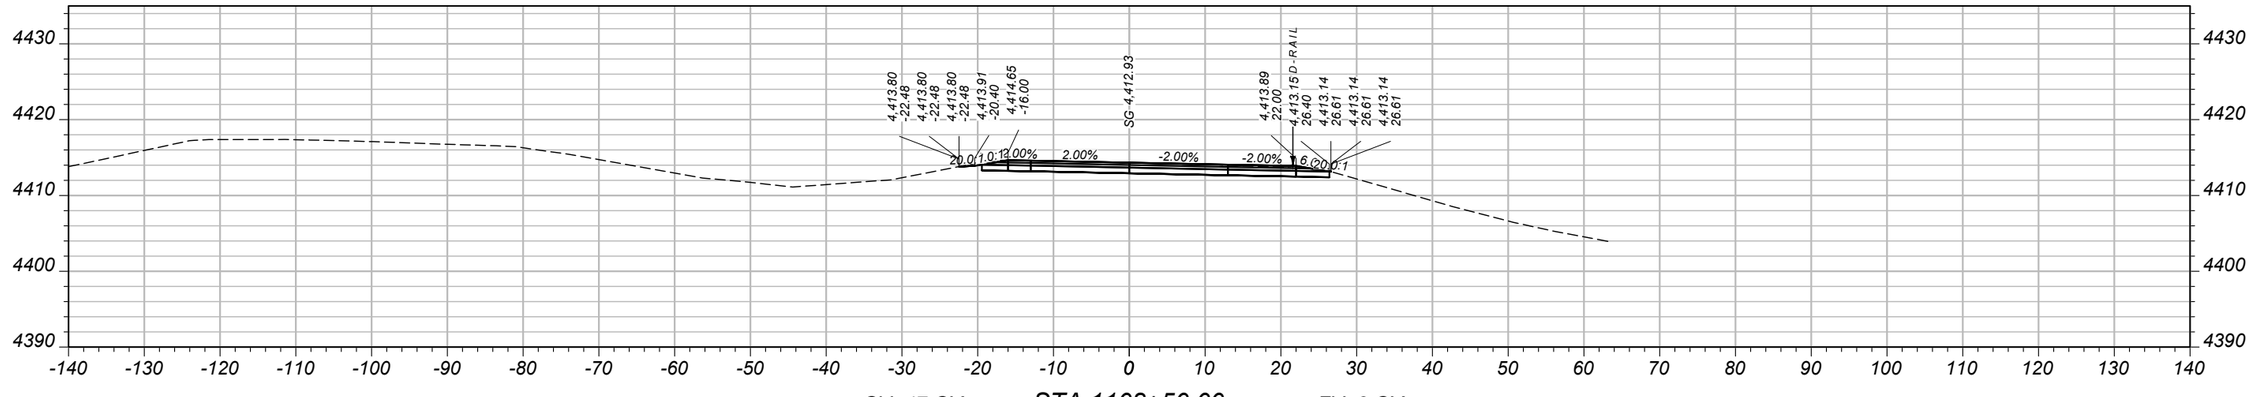

CV: 47 CY STA 1108+50.00 FV: 0 CY

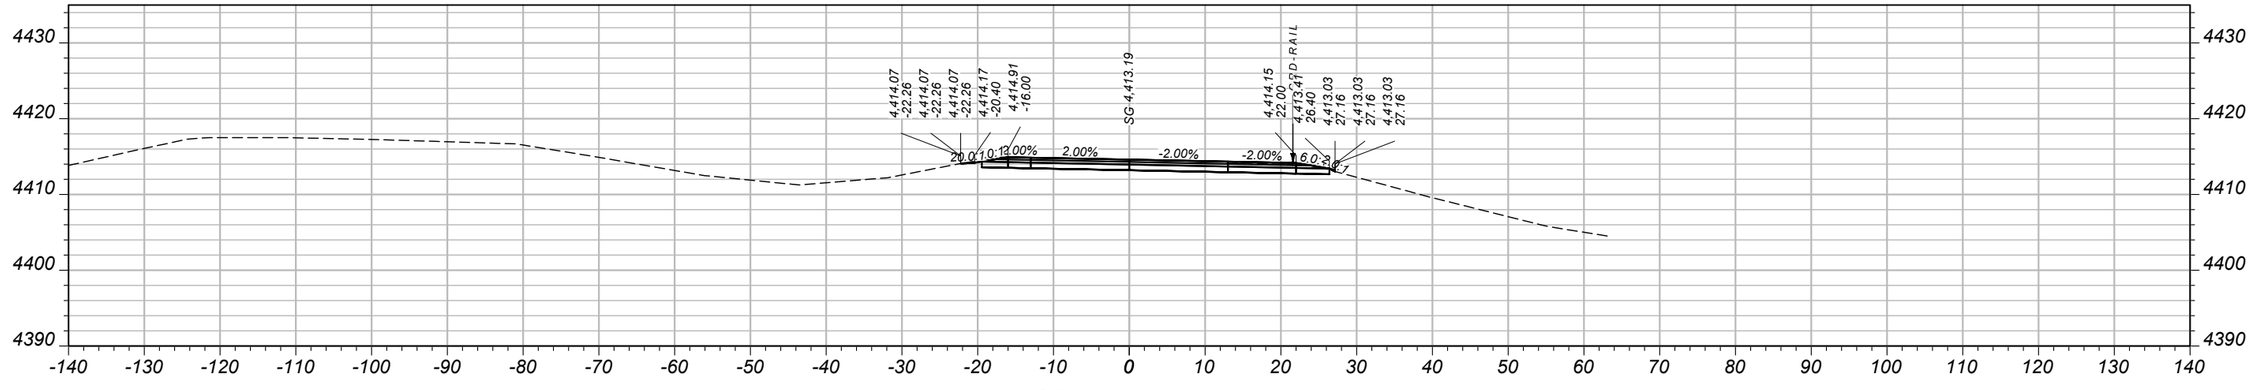

CV: 49 CY STA 1108+00.00 FV: 0 CY

SHEET NO.
81

MAINLINE CROSS SECTIONS - EASTBOUND

PROJECT NAME: WHITEHALL - EAST
COUNTY: JEFFERSON
PROJECT ID: IM 90-5(101)249
UPN: 10003001

DESIGNED BY	REVIEWED BY	CHECKED BY
B. BOONE 04/2026	J. BRAZILL 05/2026	J. SOLIDAY 05/2026


MONTANA
Department of Transportation

CROSS SECTIONS


5/18/2026 11:05 AM

10003001RDXSF013.DWG


AWARD COPY

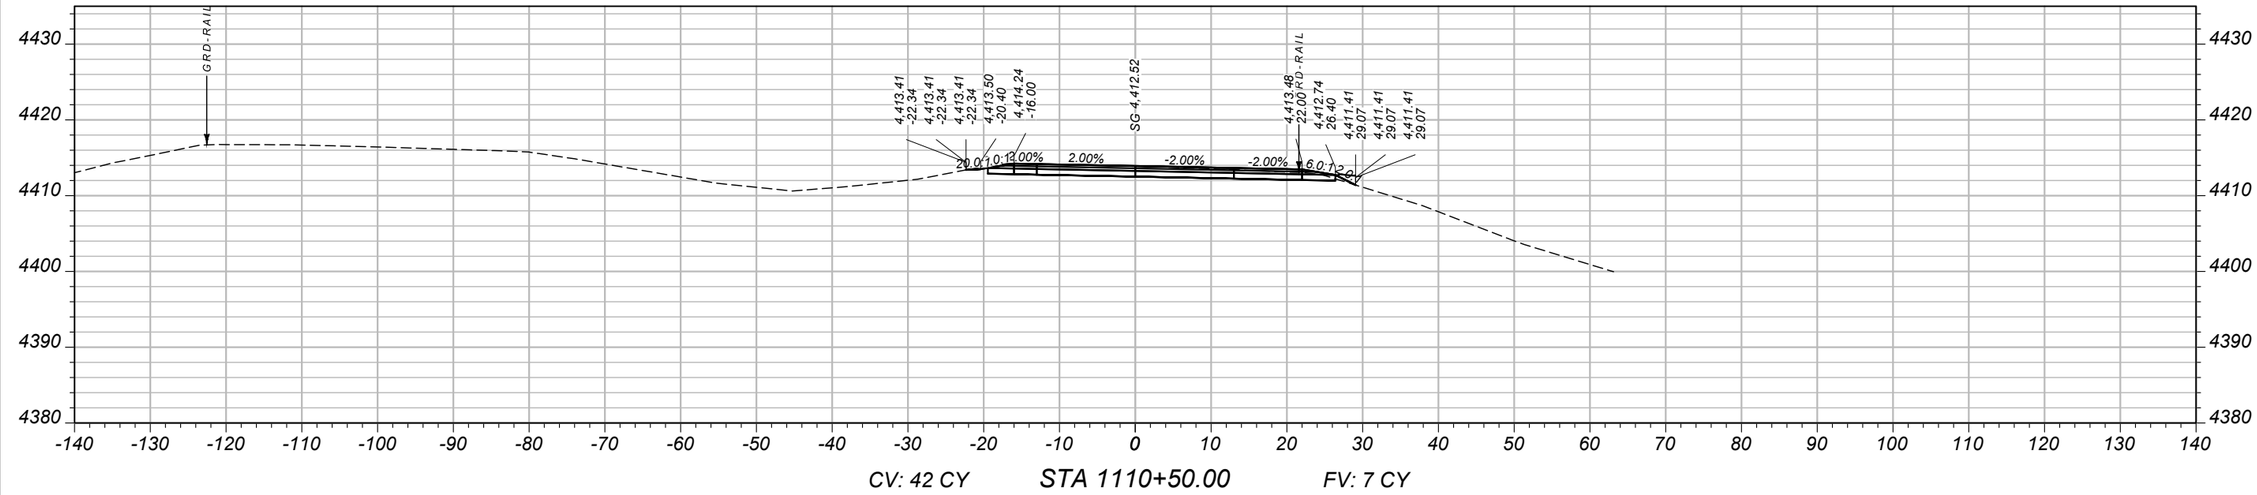

CV: 42 CY STA 1110+50.00 FV: 7 CY

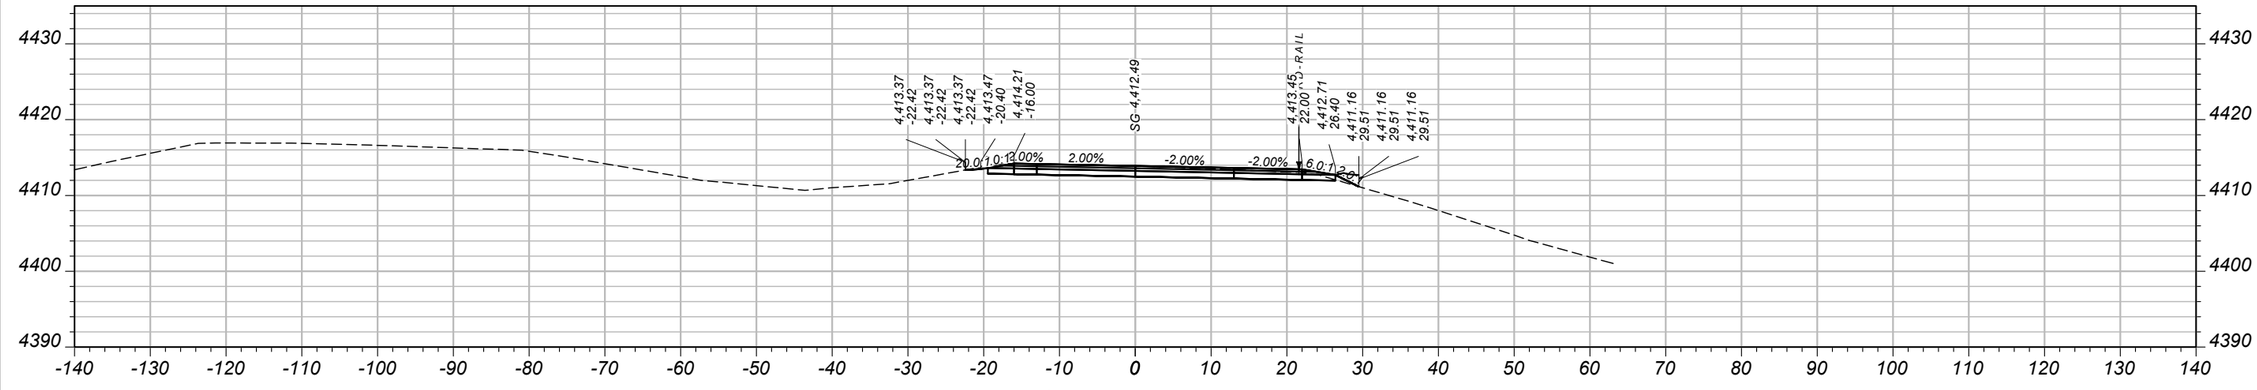

CV: 42 CY STA 1110+00.00 FV: 8 CY

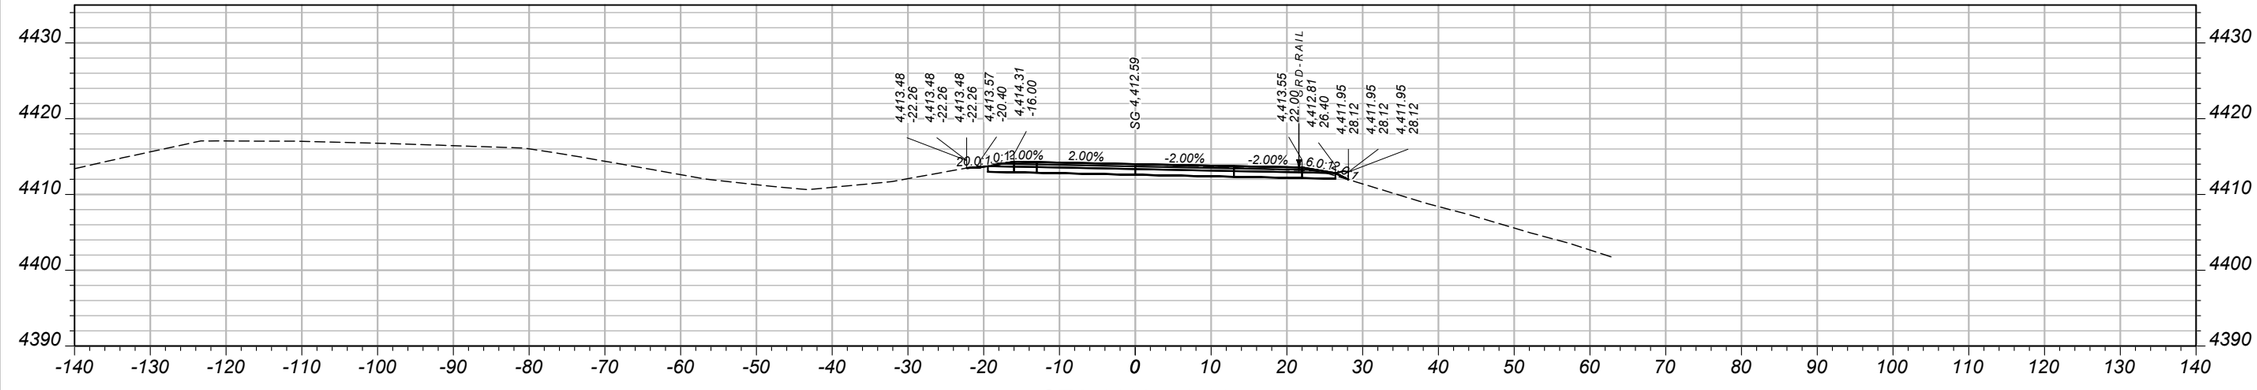

CV: 43 CY STA 1109+50.00 FV: 2 CY

SHEET NO.
82

MAINLINE CROSS SECTIONS - EASTBOUND

PROJECT NAME: WHITEHALL - EAST
COUNTY: JEFFERSON
PROJECT ID: IM 90-5(101)249
UPN: 10003001

DESIGNED BY	B. BOONE	04/2026
REVIEWED BY	J. BRAZILL	05/2026
CHECKED BY	J. SOLIDAY	05/2026


10003001RDXSF013.DWG

MONTANA
Department of Transportation


CROSS SECTIONS

5/18/2026 11:05 AM

AWARD COPY

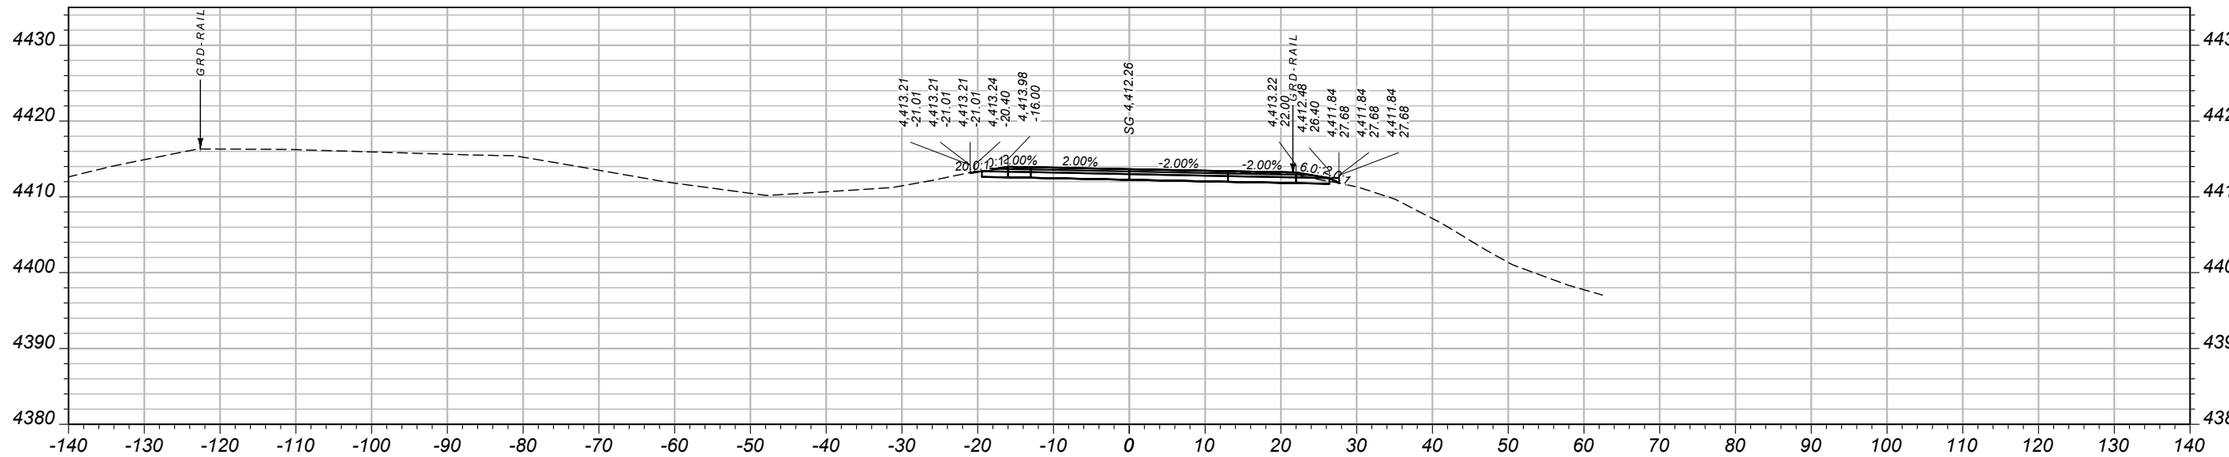

CV: 43 CY STA 1111+50.00 FV: 1 CY

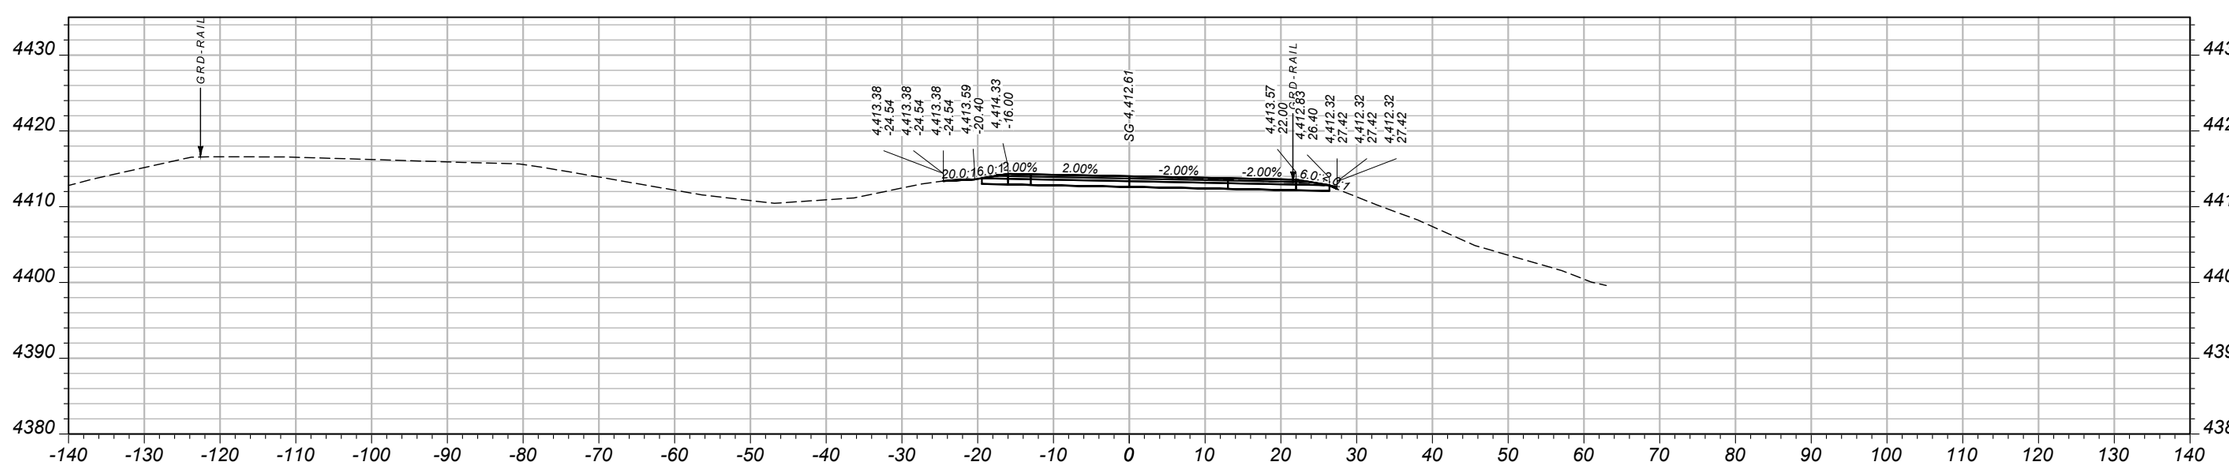

CV: 42 CY STA 1111+00.00 FV: 5 CY

SHEET NO.
83

MAINLINE CROSS SECTIONS - EASTBOUND

PROJECT NAME: WHITEHALL - EAST
COUNTY: JEFFERSON
PROJECT ID: IM 90-5(101)249
UPN: 10003001

DESIGNED BY	04/2026
B. BOONE	
REVIEWED BY	05/2026
J. BRAZILL	
CHECKED BY	05/2026
J. SOLIDAY	


MONTANA
Department of Transportation

CROSS SECTIONS


10003001RDXSF013.DWG

5/18/2026 11:05 AM

AWARD COPY

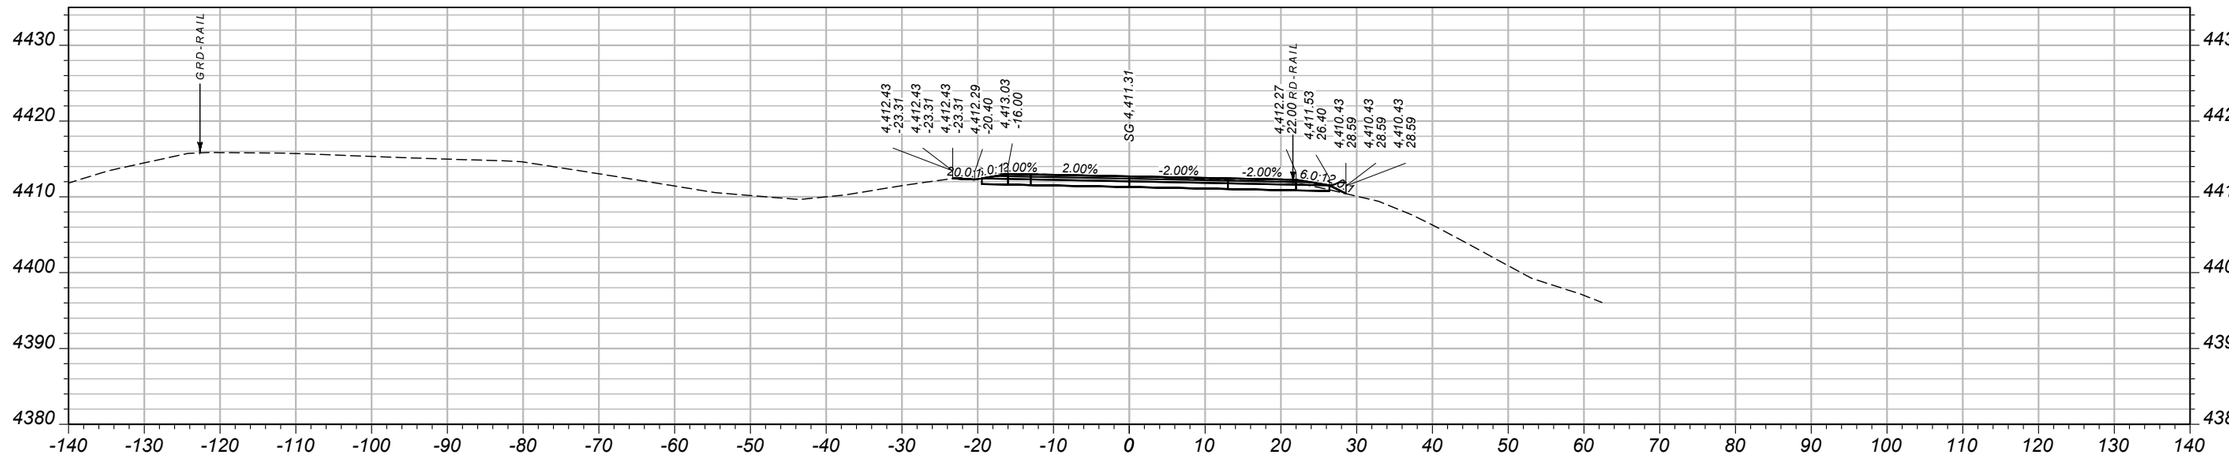

CV: 45 CY STA 1112+50.00 FV: 7 CY

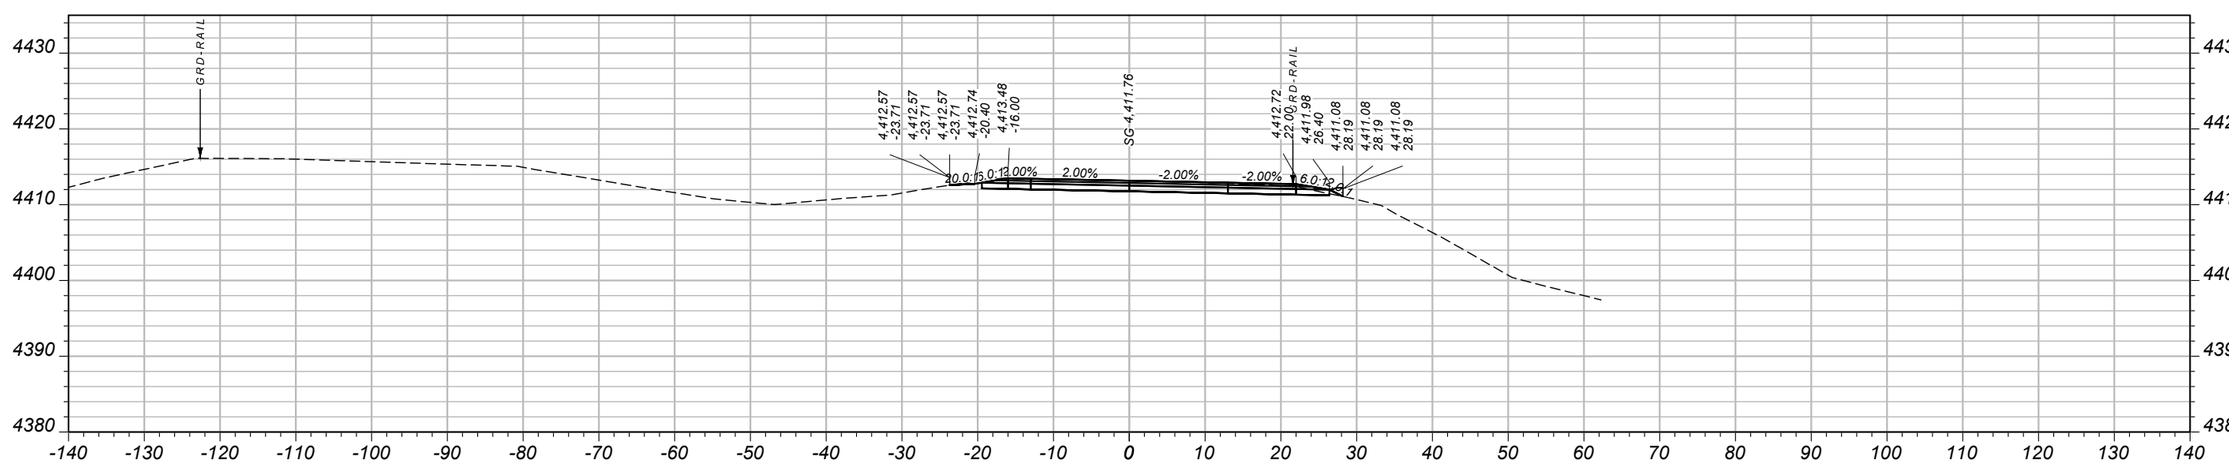

CV: 46 CY STA 1112+00.00 FV: 4 CY

SHEET NO. 84

MAINLINE CROSS SECTIONS - EASTBOUND


PROJECT NAME: WHITEHALL - EAST
COUNTY: JEFFERSON
PROJECT ID: IM 90-5(101)249
UPN: 10003001

DESIGNED BY	B. BOONE	04/2026	REVIEWED BY	J. BRAZILL	05/2026
CHECKED BY	J. SOLIDAY	05/2026	10003001RDXSF013.DWG		


MONTANA Department of Transportation

CROSS SECTIONS

5/18/2026 11:06 AM

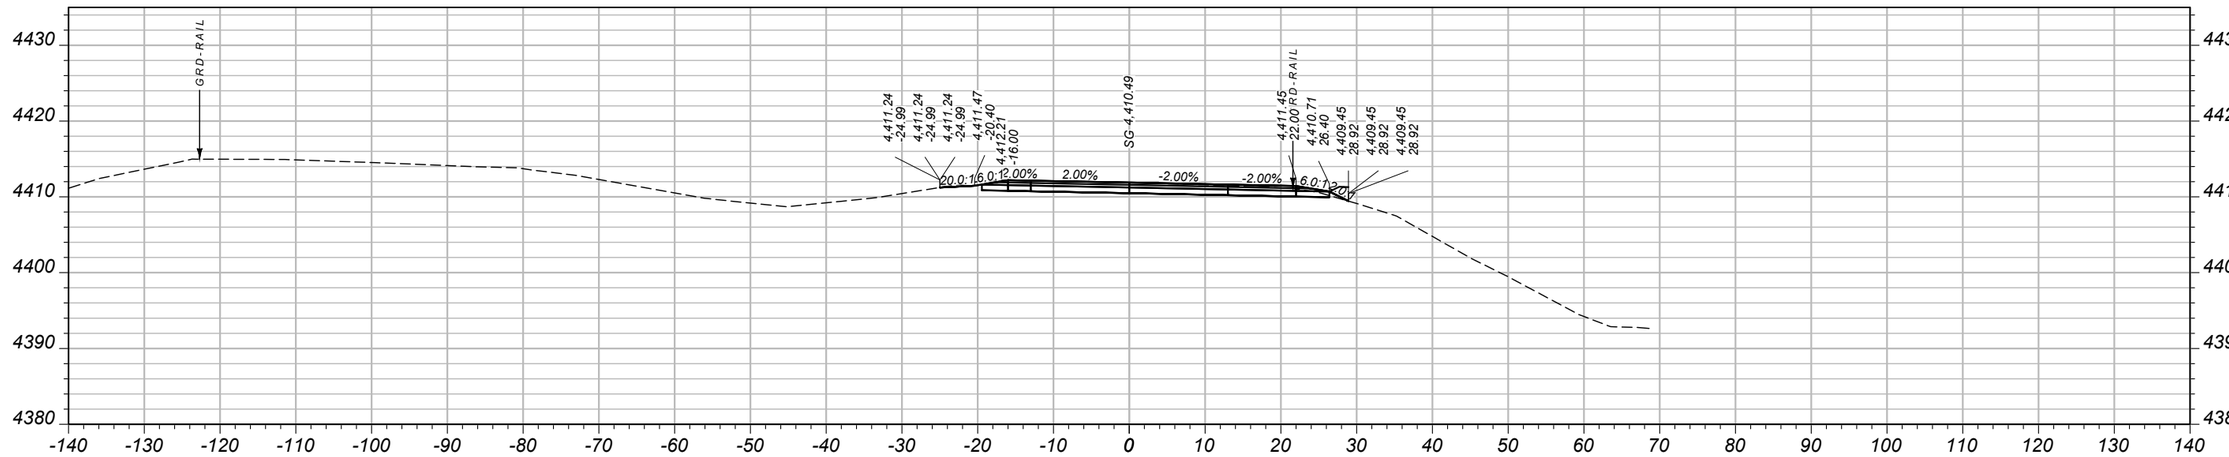

CV: 44 CY STA 1113+50.00 FV: 6 CY

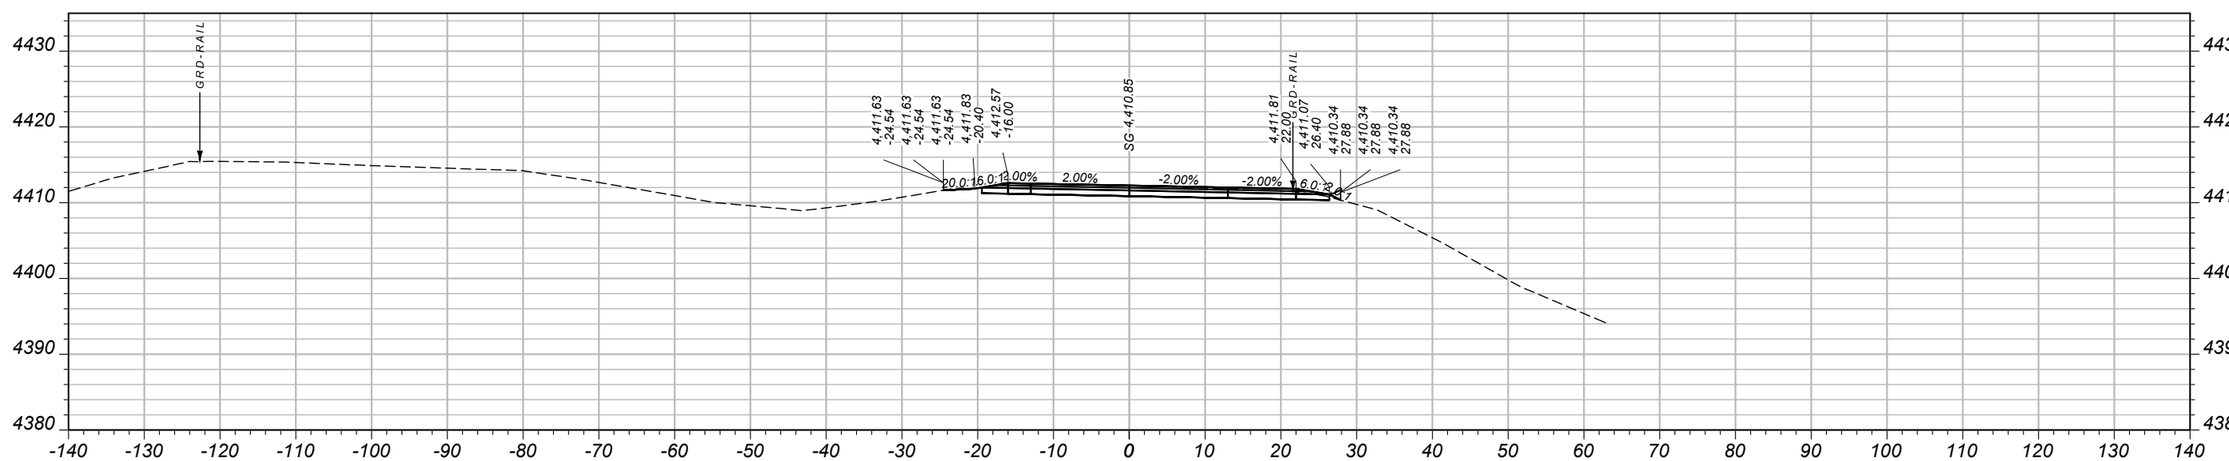

CV: 44 CY STA 1113+00.00 FV: 7 CY

SHEET NO. 85

MAINLINE CROSS SECTIONS - EASTBOUND

PROJECT NAME: WHITEHALL - EAST
COUNTY: JEFFERSON
PROJECT ID: IM 90-5(101)249
UPN: 10003001

DESIGNED BY	B. BOONE	04/2026	
REVIEWED BY	J. BRAZILL	05/2026	
CHECKED BY	J. SOLIDAY	05/2026	


MONTANA Department of Transportation


CROSS SECTIONS

5/18/2026 11:06 AM

10003001RDXSF013.DWG

AWARD COPY

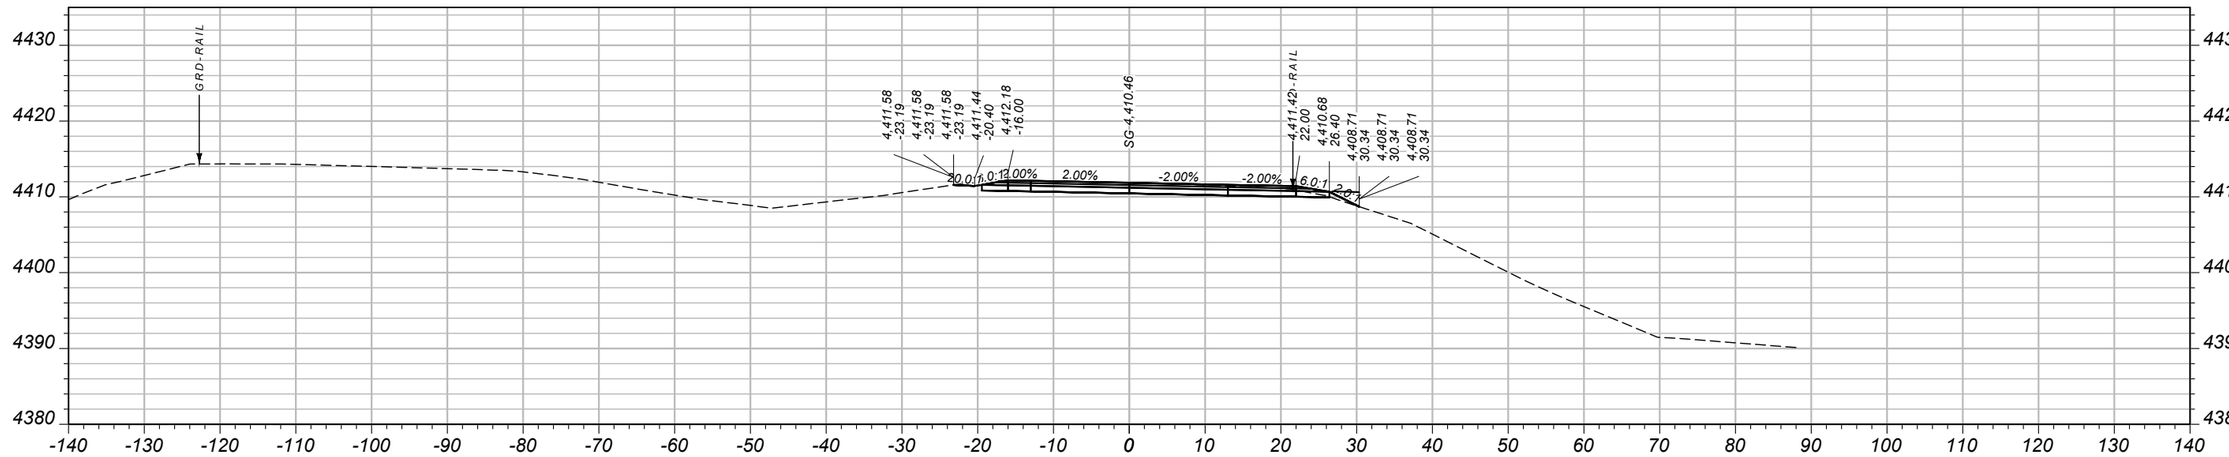

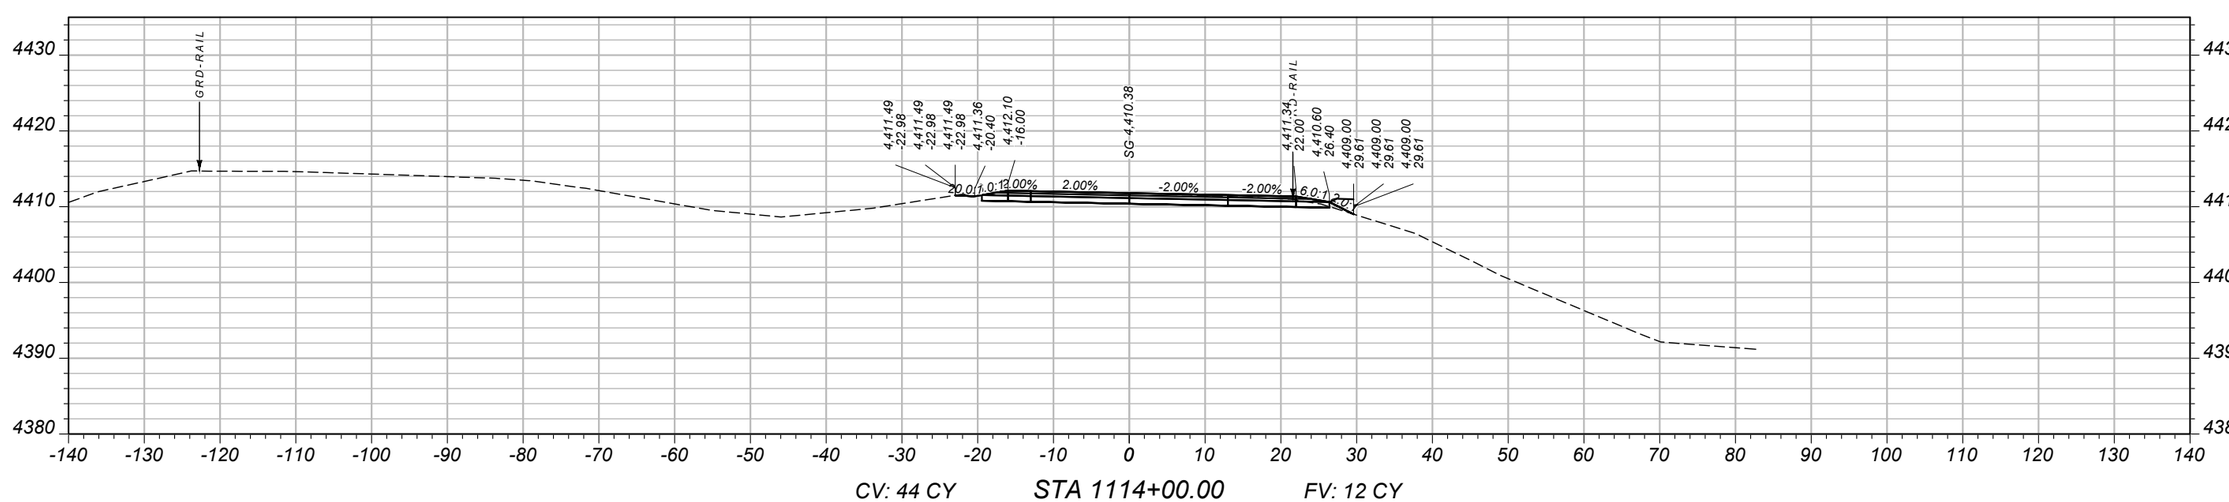

SHEET NO.
86

MAINLINE CROSS SECTIONS - EASTBOUND

PROJECT NAME: WHITEHALL - EAST
COUNTY: JEFFERSON
PROJECT ID: IM 90-5(101)249
UPN: 10003001

DESIGNED BY	B. BOONE	04/2026	REVIEWED BY	J. BRAZILL	05/2026
CHECKED BY	J. SOLIDAY	05/2026			


MONTANA
Department of Transportation

CROSS SECTIONS


5/18/2026 11:06 AM

10003001RDXSF013.DWG

AWARD COPY

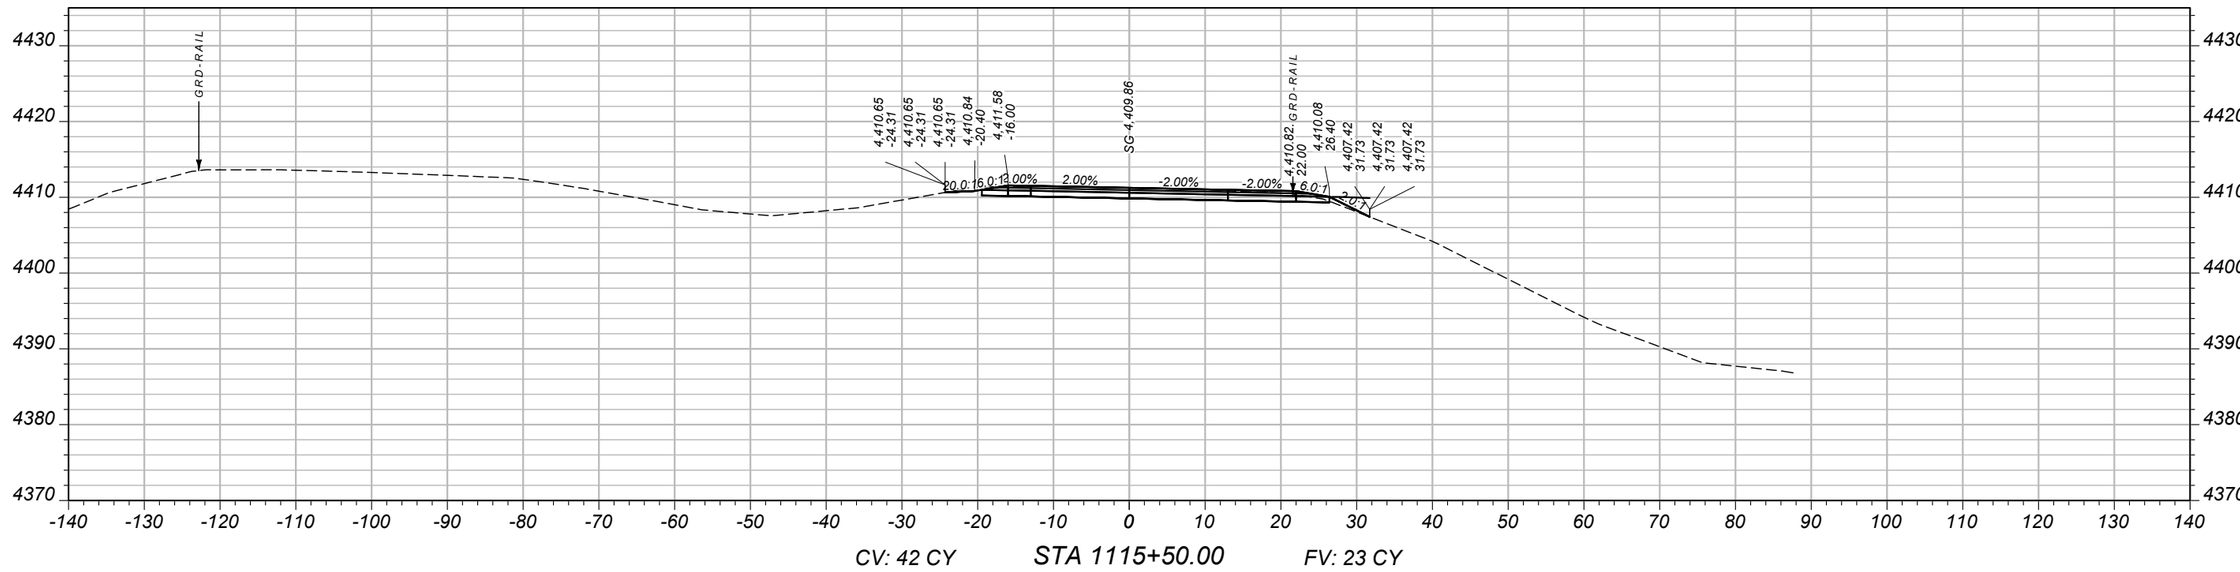

CV: 42 CY STA 1115+50.00 FV: 23 CY

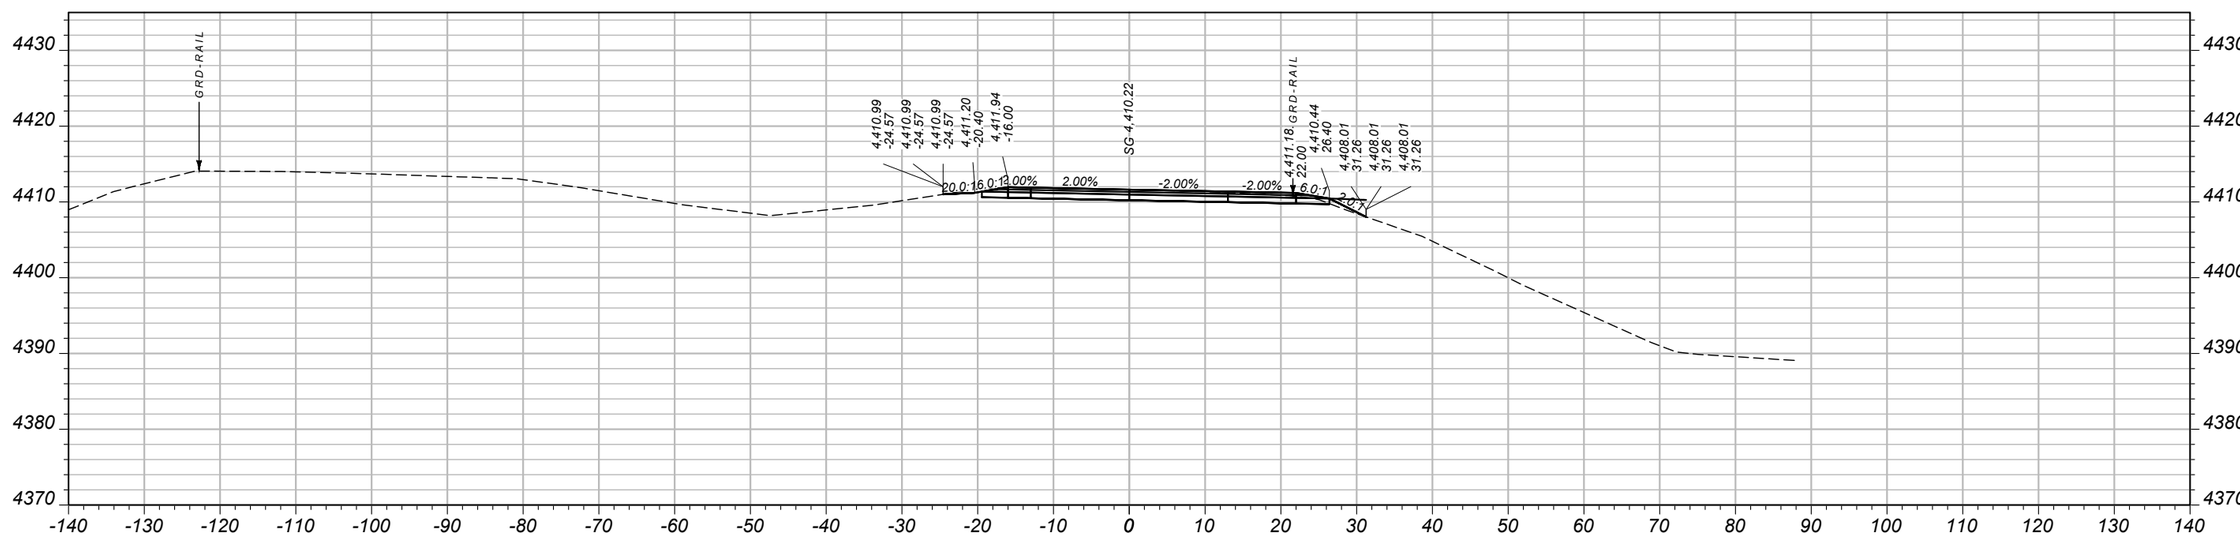

CV: 43 CY STA 1115+00.00 FV: 16 CY

SHEET NO.
87

MAINLINE CROSS SECTIONS - EASTBOUND

PROJECT NAME: WHITEHALL - EAST
COUNTY: JEFFERSON
PROJECT ID: IM 90-5(101)249
UPN: 10003001

DESIGNED BY	04/2026	REVIEWED BY	05/2026
B. BOONE		J. BRAZILL	
CHECKED BY	05/2026		
J. SOLIDAY			


MONTANA
Department of Transportation

CROSS SECTIONS


10003001RDXSF013.DWG

5/18/2026 11:06 AM

AWARD COPY

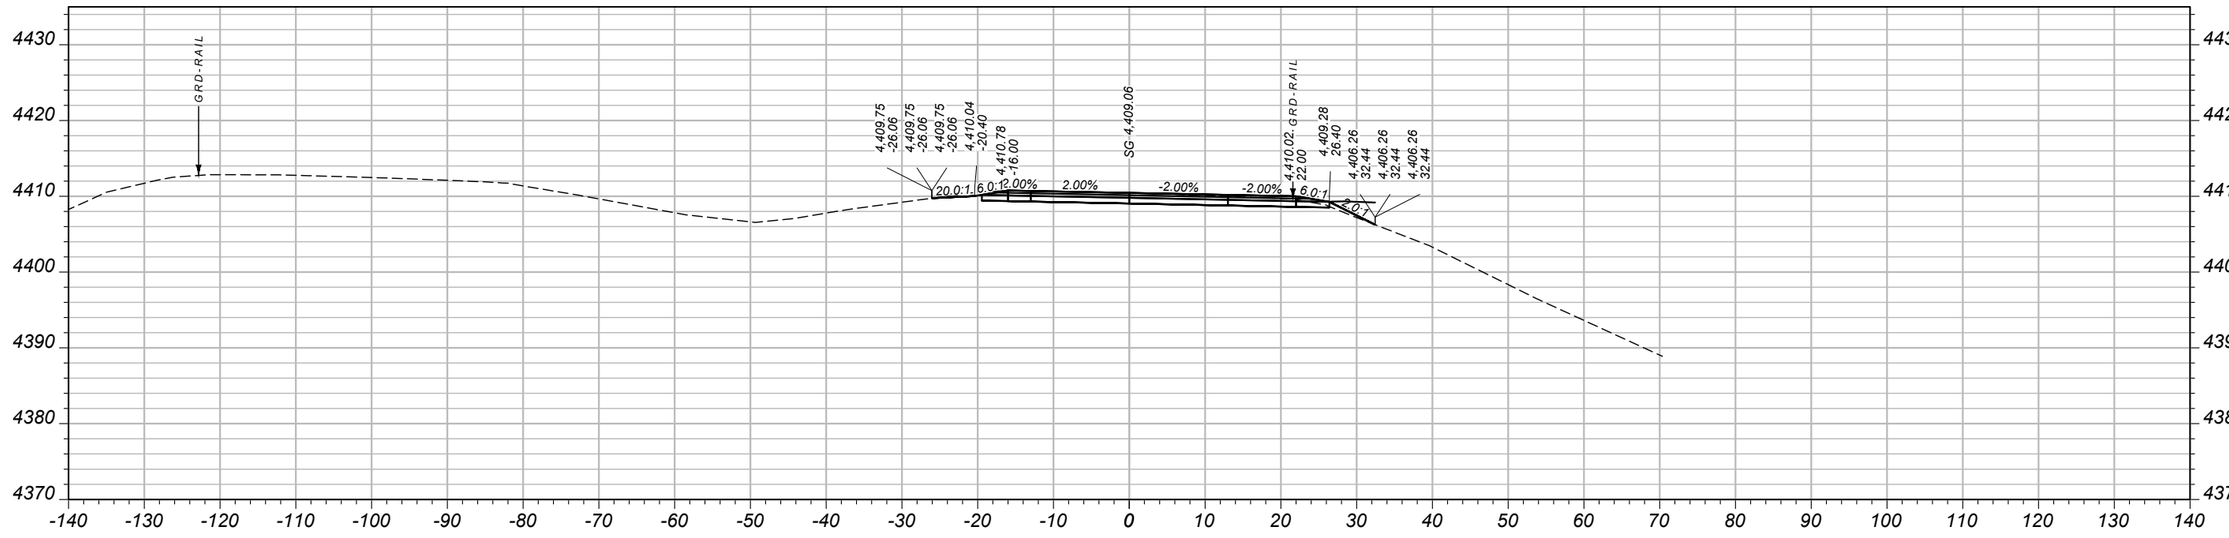

CV: 43 CY STA 1116+50.00 FV: 21 CY

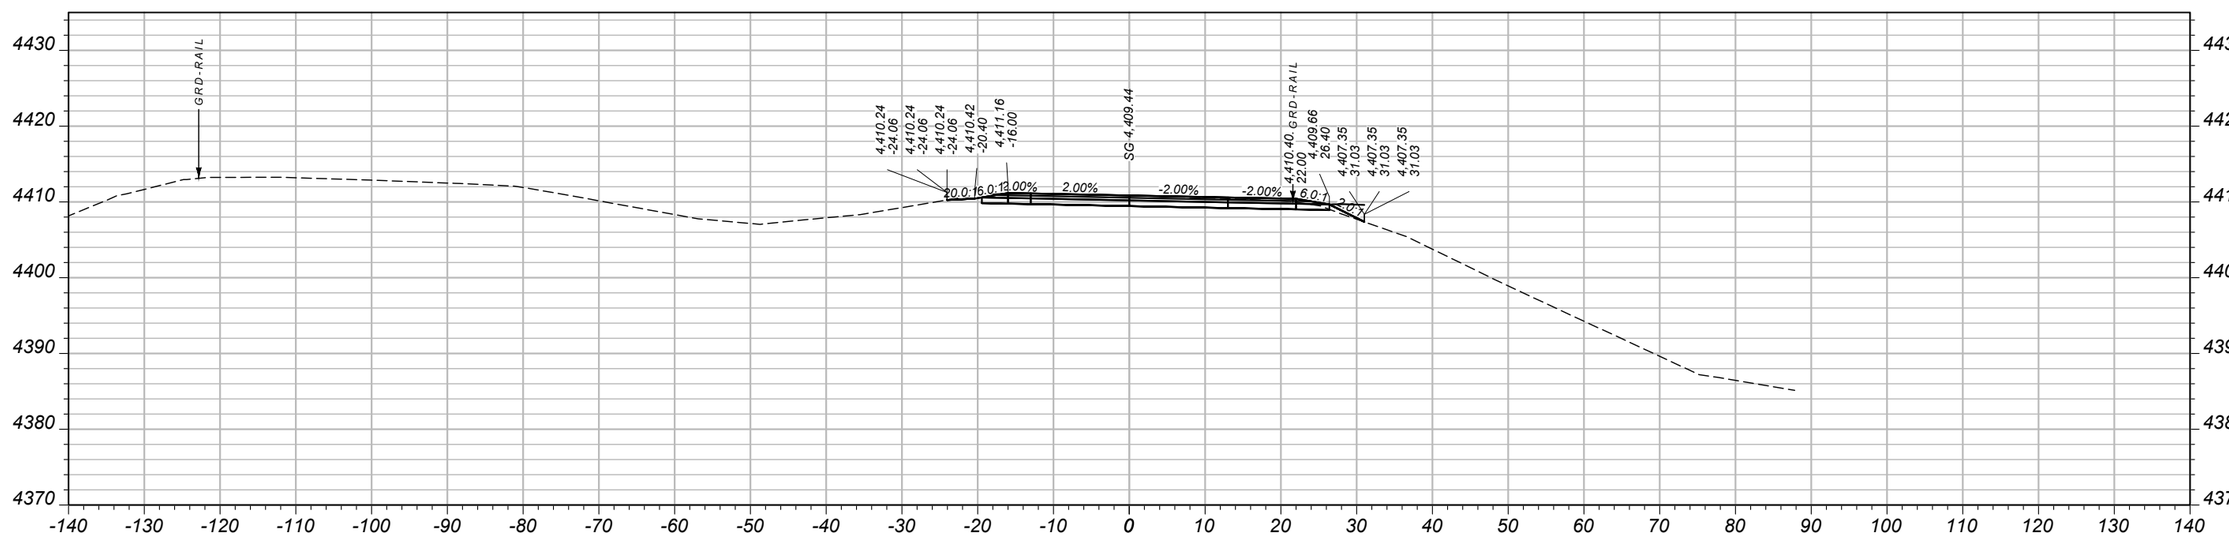

CV: 42 CY STA 1116+00.00 FV: 16 CY

SHEET NO.
88

MAINLINE CROSS SECTIONS - EASTBOUND

PROJECT NAME: WHITEHALL - EAST
COUNTY: JEFFERSON
PROJECT ID: IM 90-5(101)249
UPN: 10003001

DESIGNED BY	04/2026		
B. BOONE			
REVIEWED BY	05/2026	CHECKED BY	05/2026
J. BRAZILL		J. SOLIDAY	


MONTANA
Department of Transportation

CROSS SECTIONS


5/18/2026 11:06 AM

10003001RDXSF013.DWG

AWARD COPY

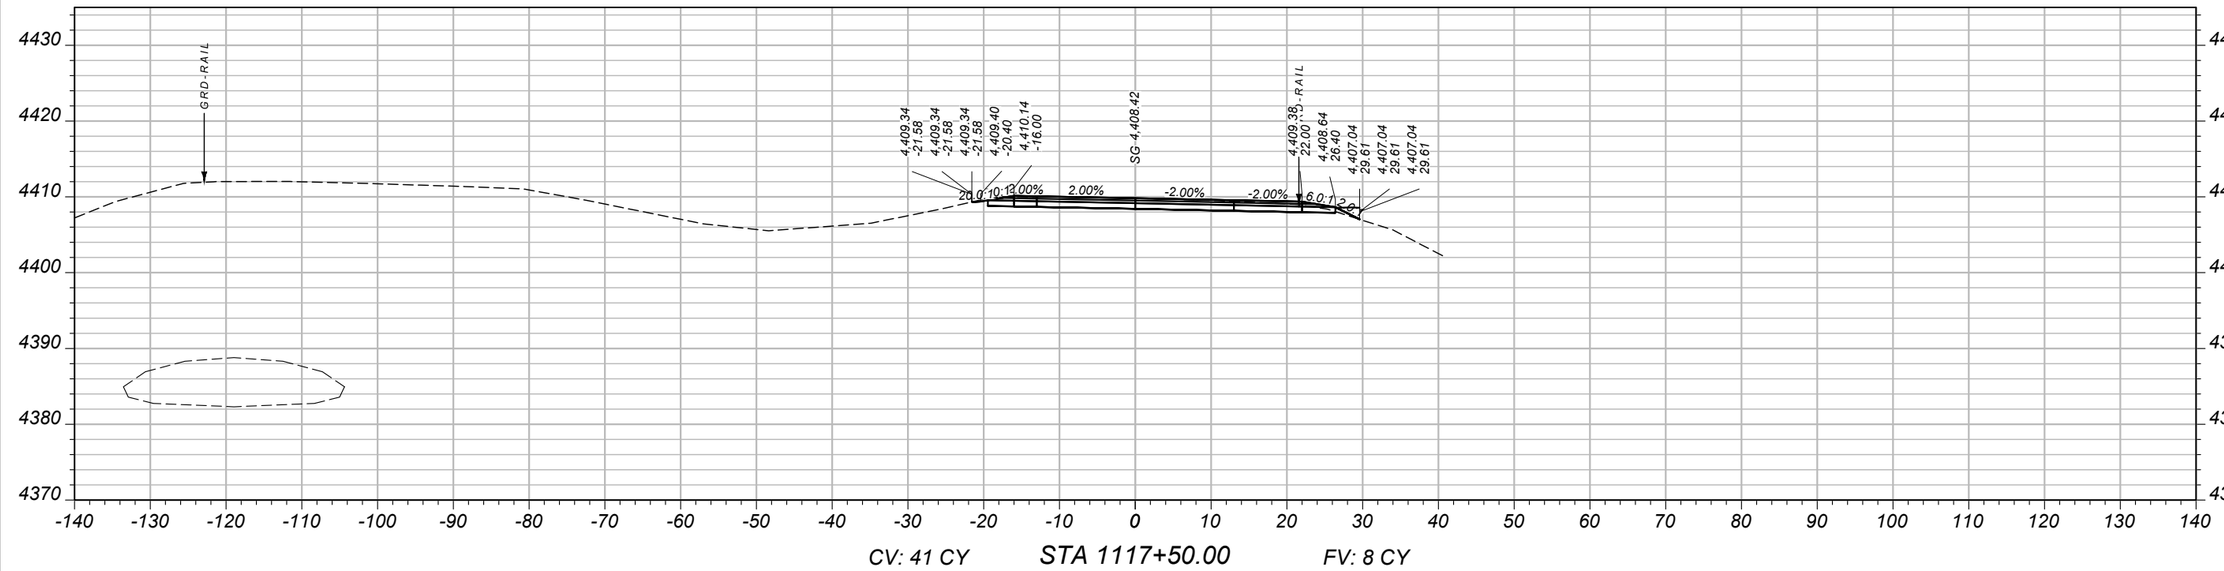

CV: 41 CY STA 1117+50.00 FV: 8 CY

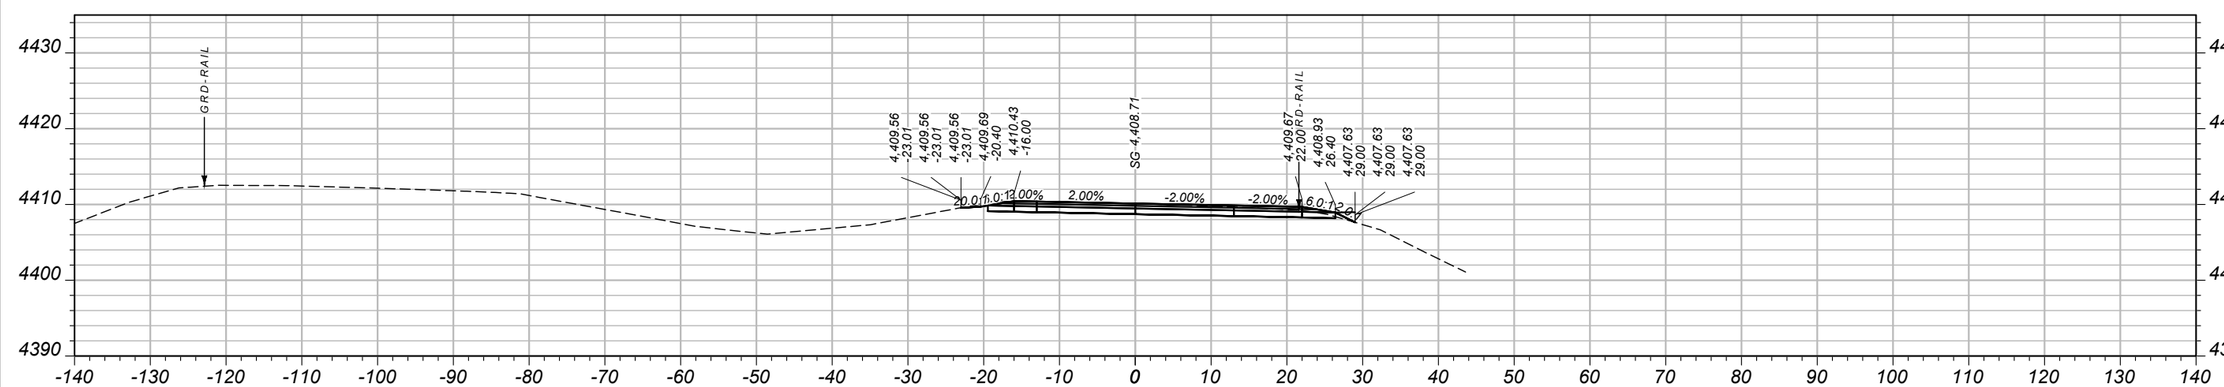

CV: 42 CY STA 1117+00.00 FV: 27 CY

SHEET NO.
89

MAINLINE CROSS SECTIONS - EASTBOUND

PROJECT NAME: WHITEHALL - EAST
COUNTY: JEFFERSON
PROJECT ID: IM 90-5(101)249
UPN: 10003001

DESIGNED BY	B. BOONE	04/2026
REVIEWED BY	J. BRAZILL	05/2026
CHECKED BY	J. SOLIDAY	05/2026


MONTANA
Department of Transportation

CROSS SECTIONS


10003001RDXSF013.DWG

5/18/2026 11:06 AM

AWARD COPY

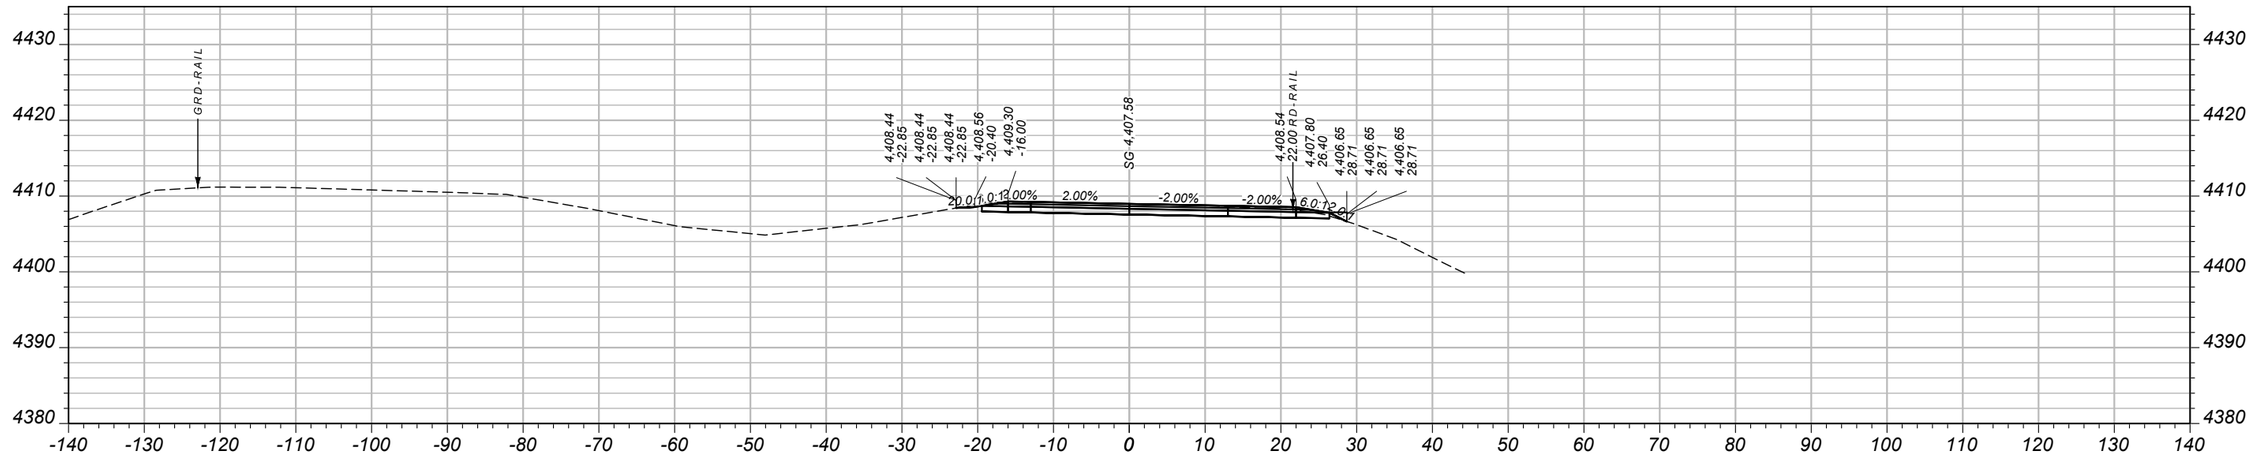

CV: 45 CY STA 1118+50.00 FV: 5 CY

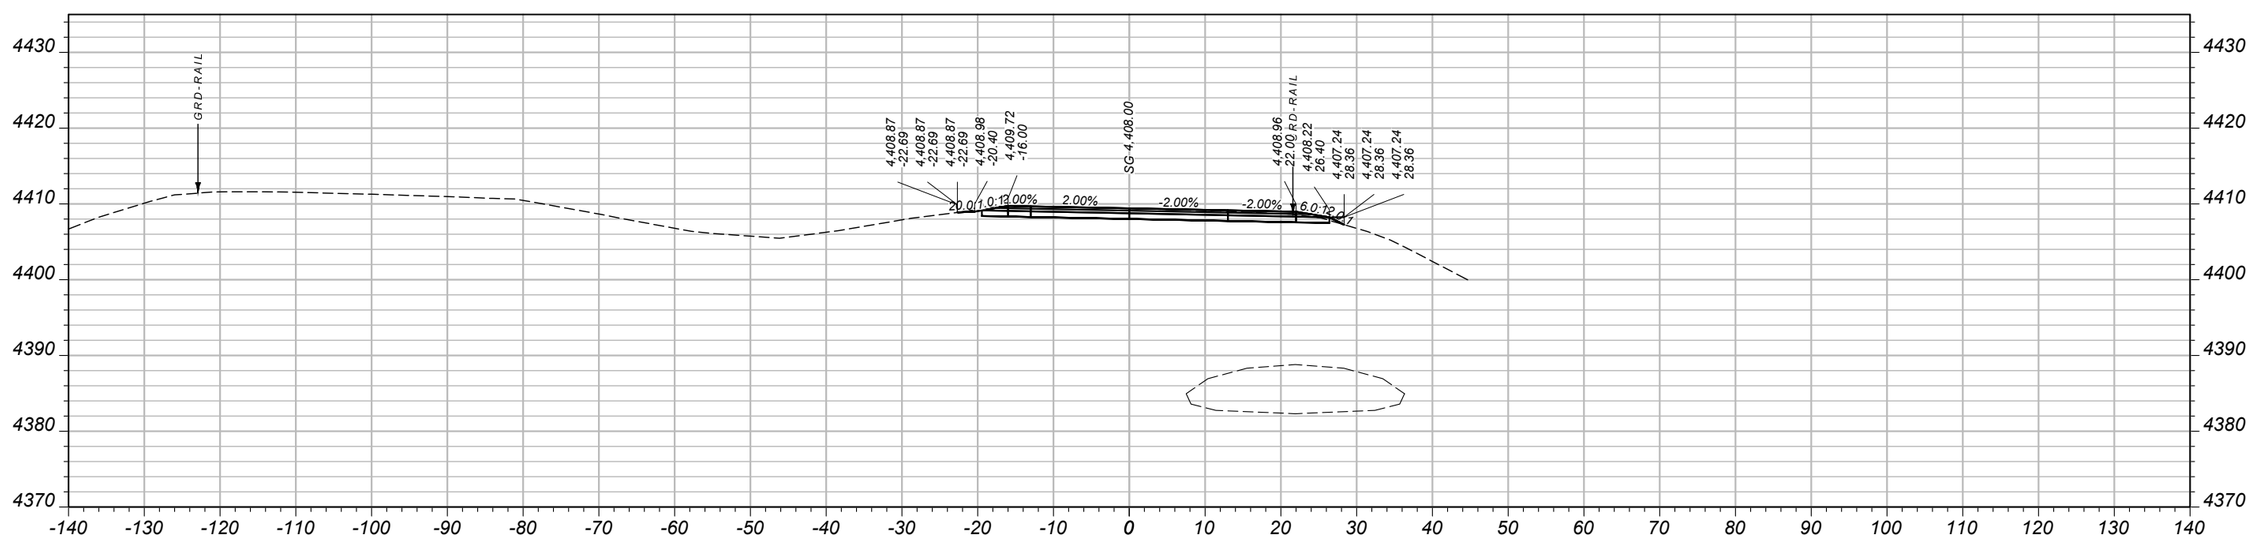

CV: 42 CY STA 1118+00.00 FV: 7 CY

SHEET NO.
90

MAINLINE CROSS SECTIONS - EASTBOUND

PROJECT NAME: WHITEHALL - EAST
COUNTY: JEFFERSON
PROJECT ID: IM 90-5(101)249
UPN: 10003001

DESIGNED BY		REVIEWED BY		CHECKED BY	
B. BOONE	04/2026	J. BRAZILL	05/2026	J. SOLIDAY	05/2026


MONTANA
Department of Transportation

CROSS SECTIONS


10003001RDXSF013.DWG

5/18/2026 11:06 AM


AWARD COPY

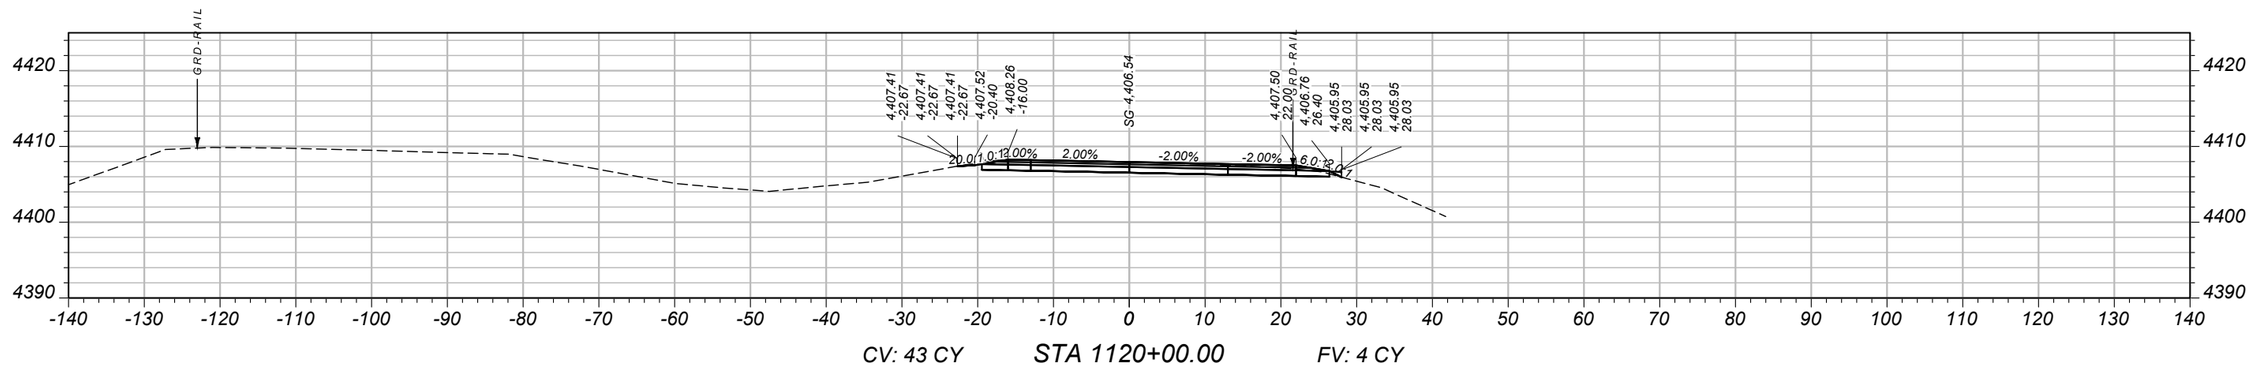

CV: 43 CY STA 1120+00.00 FV: 4 CY

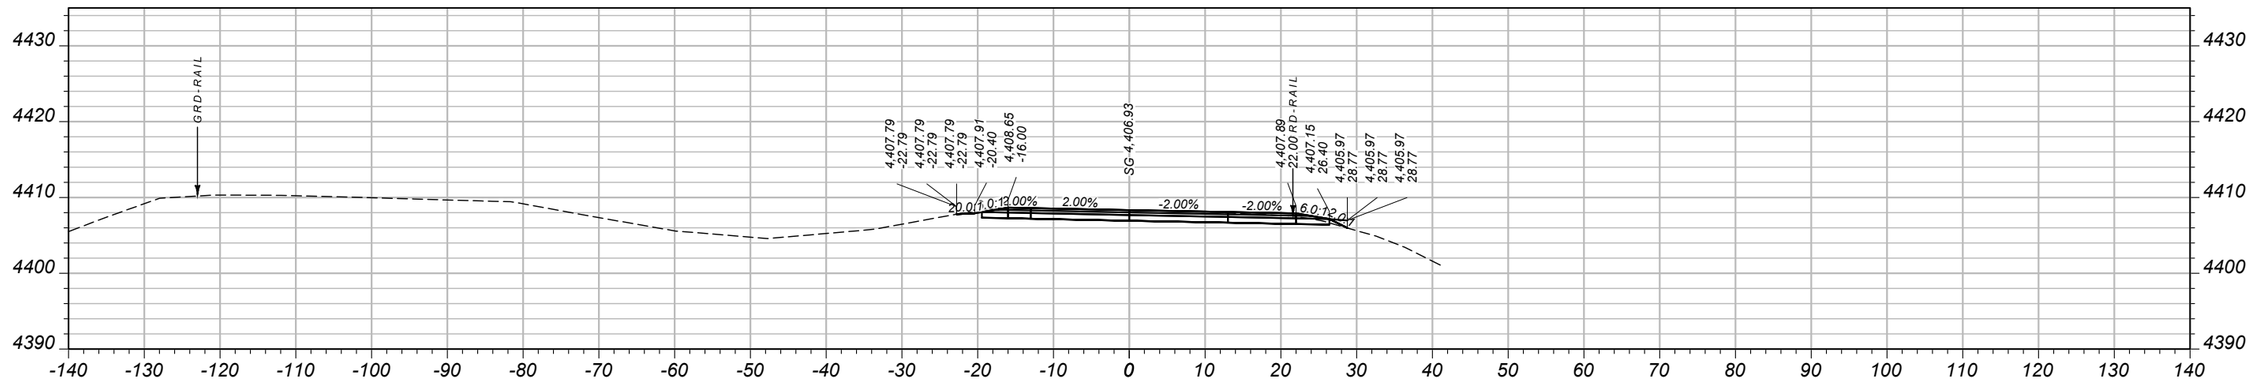

CV: 44 CY STA 1119+50.00 FV: 10 CY

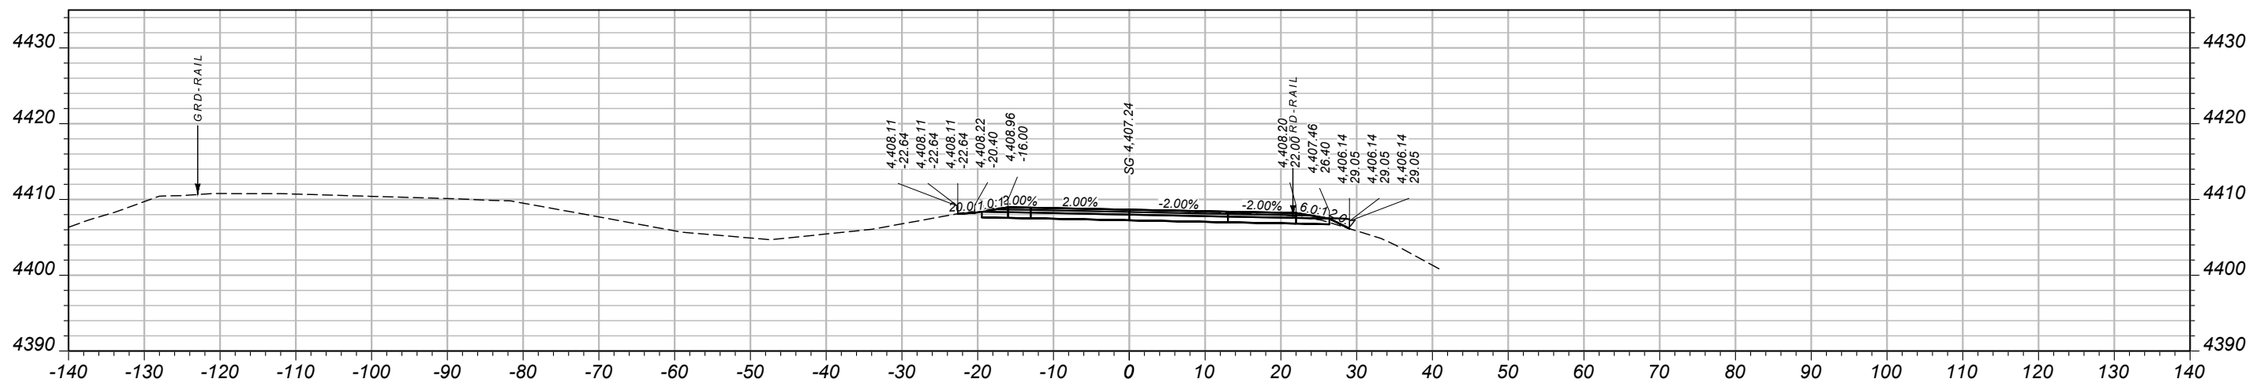

CV: 43 CY STA 1119+00.00 FV: 7 CY

SHEET NO.
91

MAINLINE CROSS SECTIONS - EASTBOUND

PROJECT NAME: WHITEHALL - EAST
COUNTY: JEFFERSON
PROJECT ID: IM 90-5(101)249
UPN: 10003001

DESIGNED BY	B. BOONE	04/2026
REVIEWED BY	J. BRAZILL	05/2026
CHECKED BY	J. SOLIDAY	05/2026


10003001RDXSF013.DWG

MONTANA
Department of Transportation


CROSS SECTIONS

5/18/2026 11:06 AM


AWARD COPY

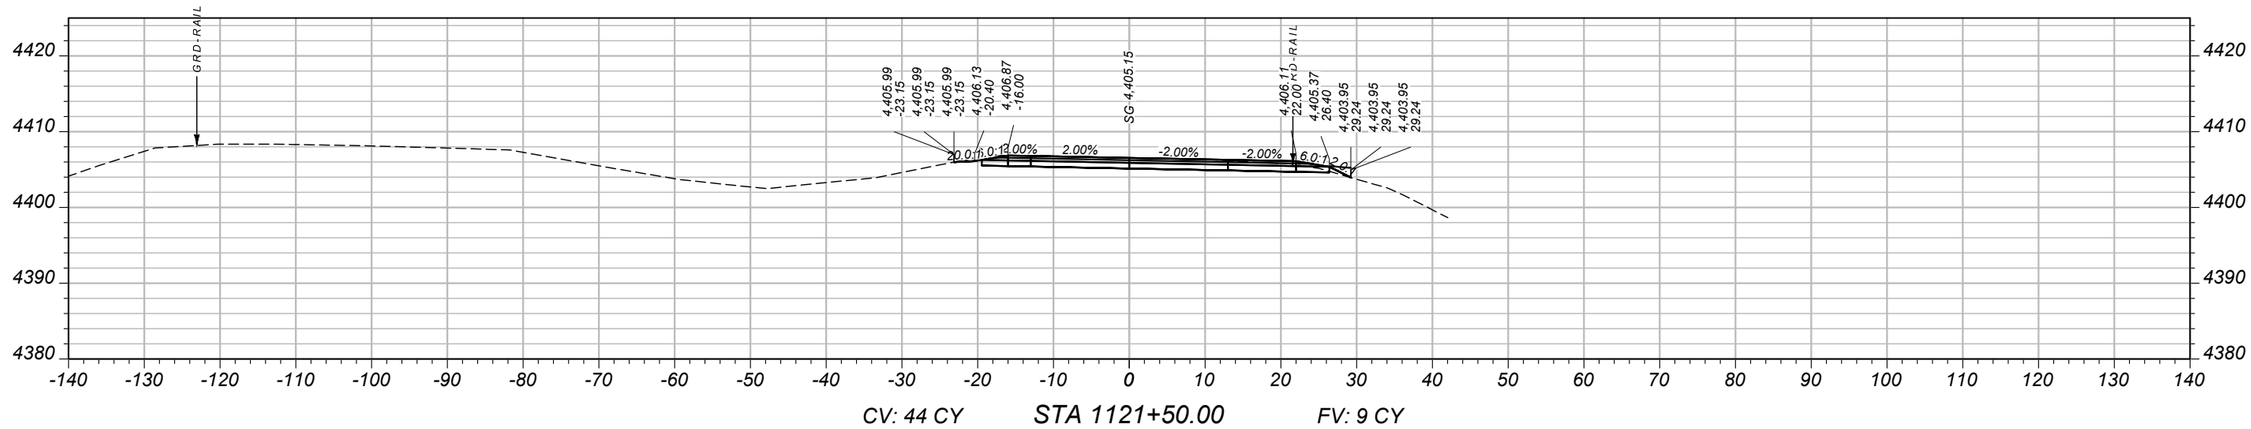

CV: 44 CY STA 1121+50.00 FV: 9 CY

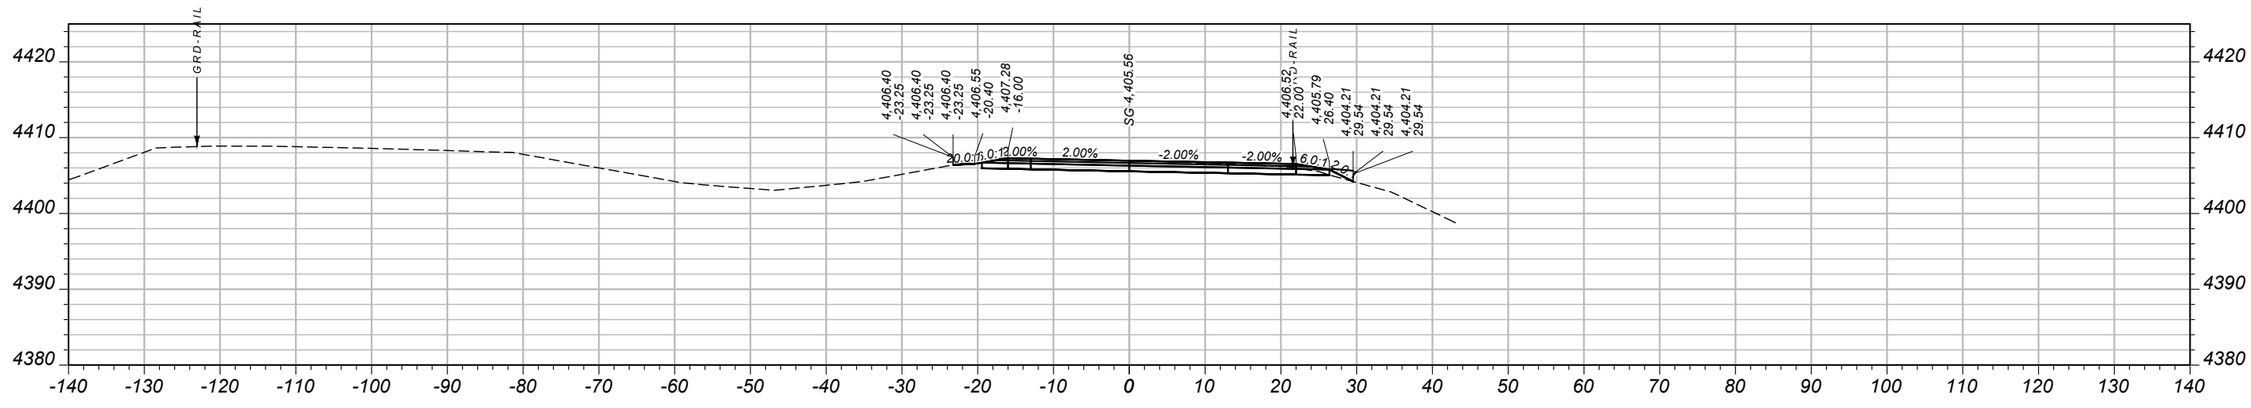

CV: 42 CY STA 1121+00.00 FV: 9 CY

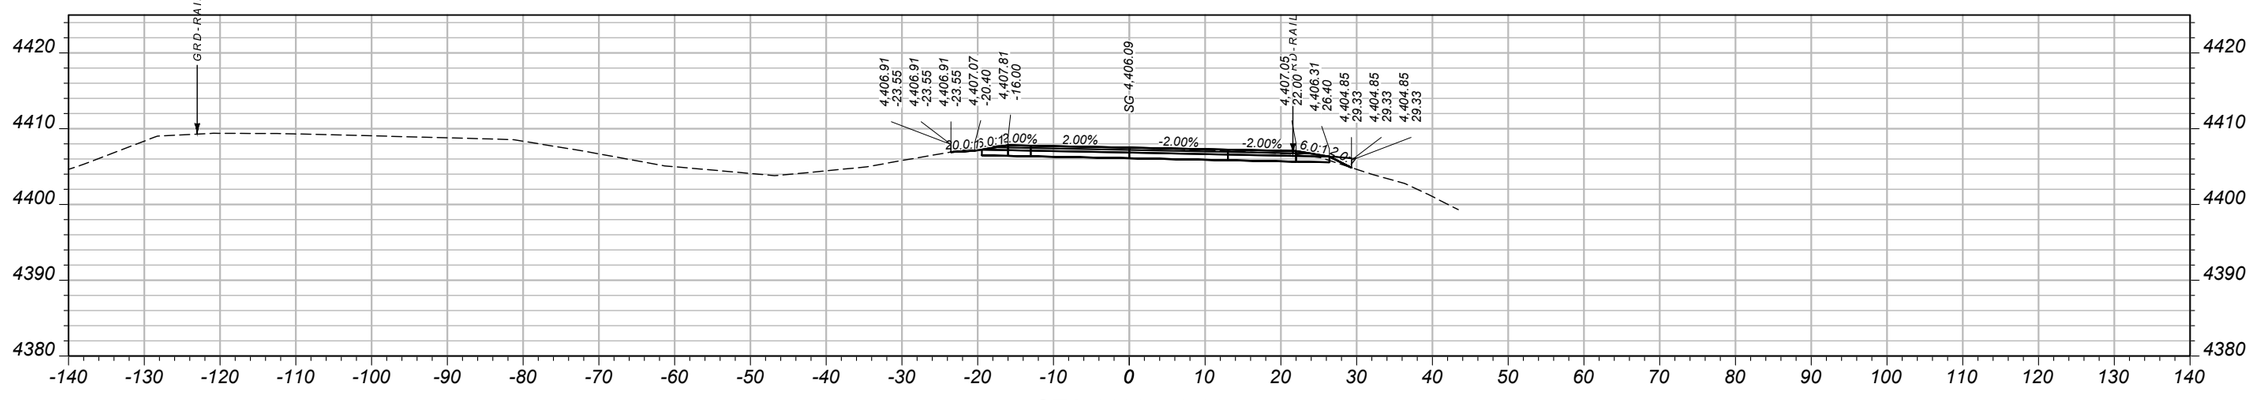

CV: 43 CY STA 1120+50.00 FV: 4 CY

SHEET NO. 92

MAINLINE CROSS SECTIONS - EASTBOUND

PROJECT NAME	WHITEHALL - EAST
COUNTY	JEFFERSON
PROJECT ID	IM 90-5(101)249
UPN	10003001


DESIGNED BY	B. BOONE	04/2026
REVIEWED BY	J. BRAZILL	05/2026
CHECKED BY	J. SOLIDAY	05/2026

MONTANA
Department of Transportation


CROSS SECTIONS

5/18/2026 11:06 AM 10003001RDXSF013.DWG


AWARD COPY

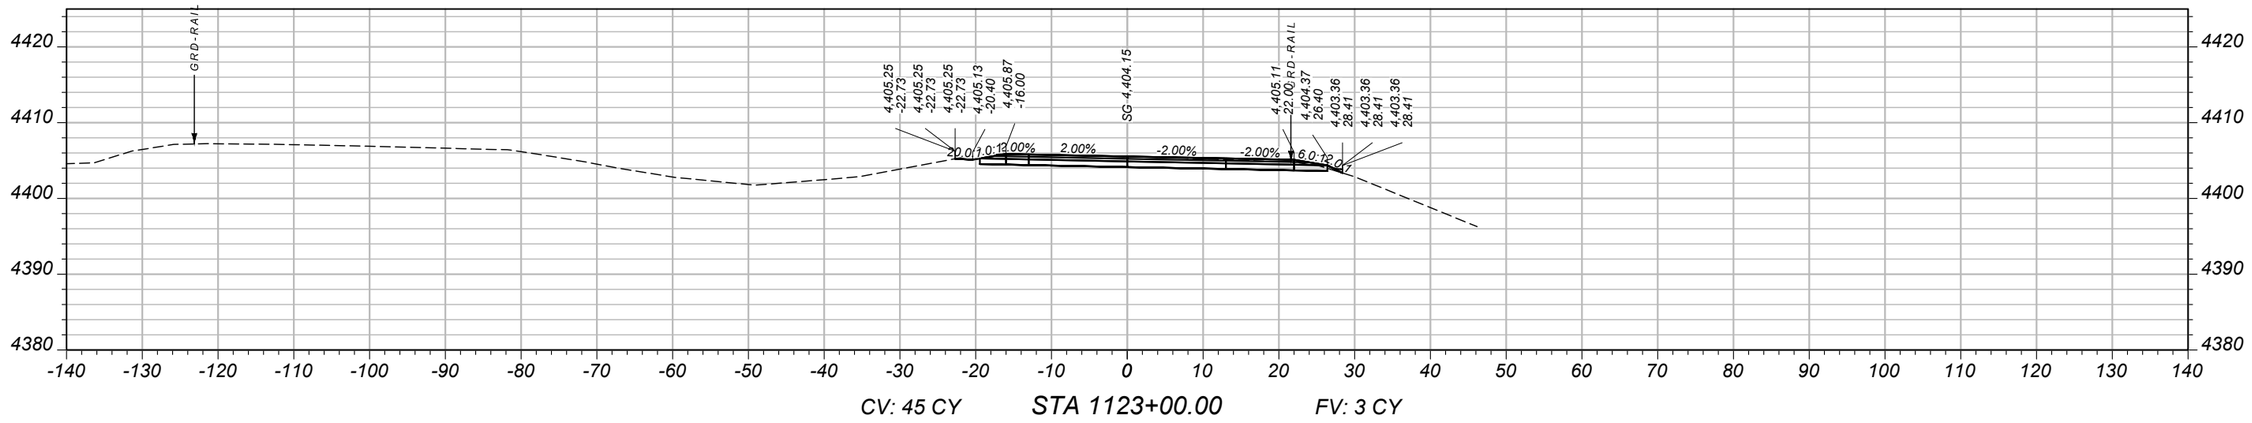

CV: 45 CY STA 1123+00.00 FV: 3 CY

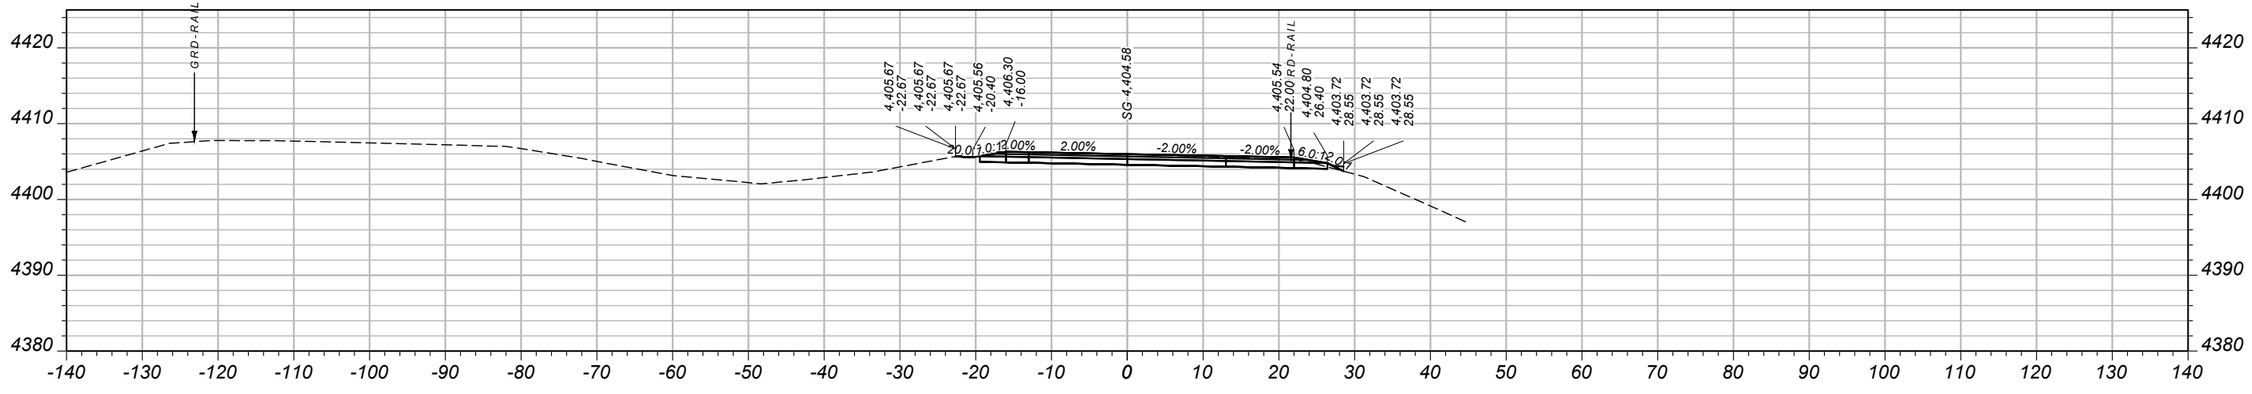

CV: 44 CY STA 1122+50.00 FV: 5 CY

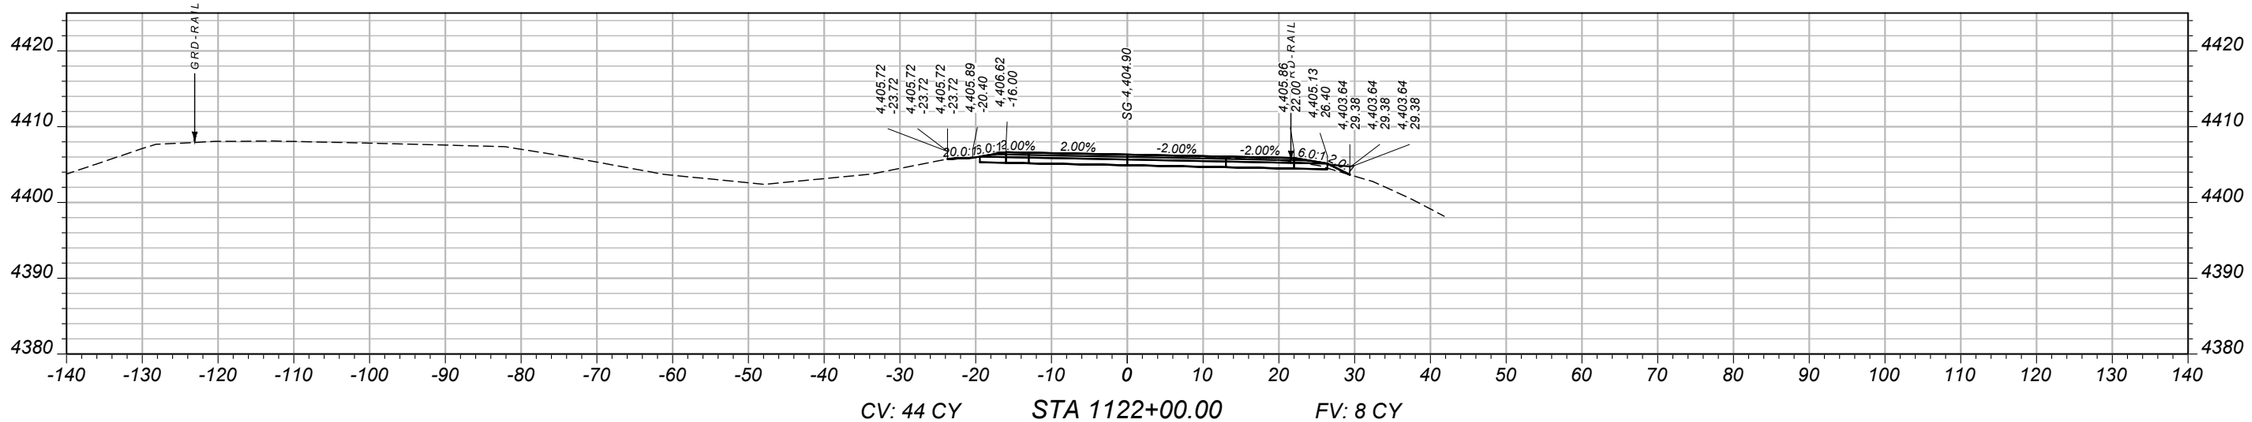

CV: 44 CY STA 1122+00.00 FV: 8 CY

SHEET NO.
93

MAINLINE CROSS SECTIONS - EASTBOUND

PROJECT NAME: WHITEHALL - EAST
COUNTY: JEFFERSON
PROJECT ID: IM 90-5(101)249
UPN: 10003001

DESIGNED BY	B. BOONE	04/2026
REVIEWED BY	J. BRAZILL	05/2026
CHECKED BY	J. SOLIDAY	05/2026


10003001RDXSF013.DWG

MONTANA
Department of Transportation


CROSS SECTIONS

5/18/2026 11:06 AM


AWARD COPY

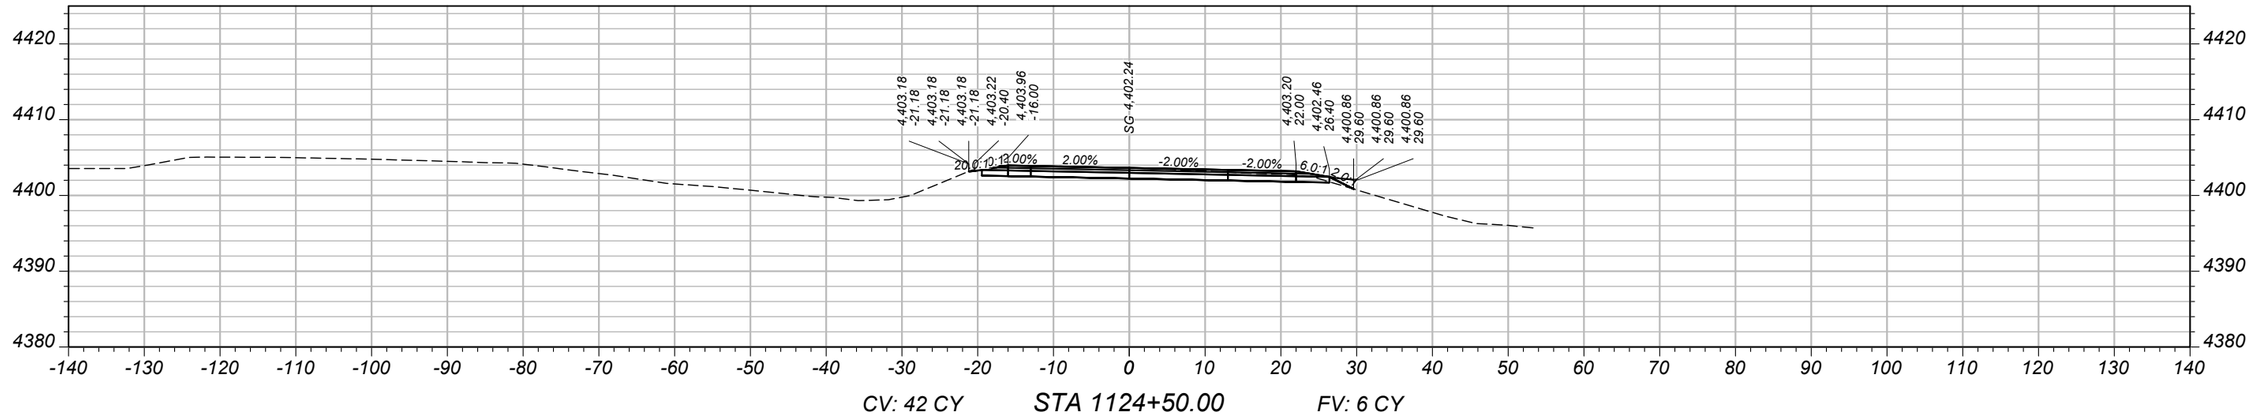

CV: 42 CY STA 1124+50.00 FV: 6 CY

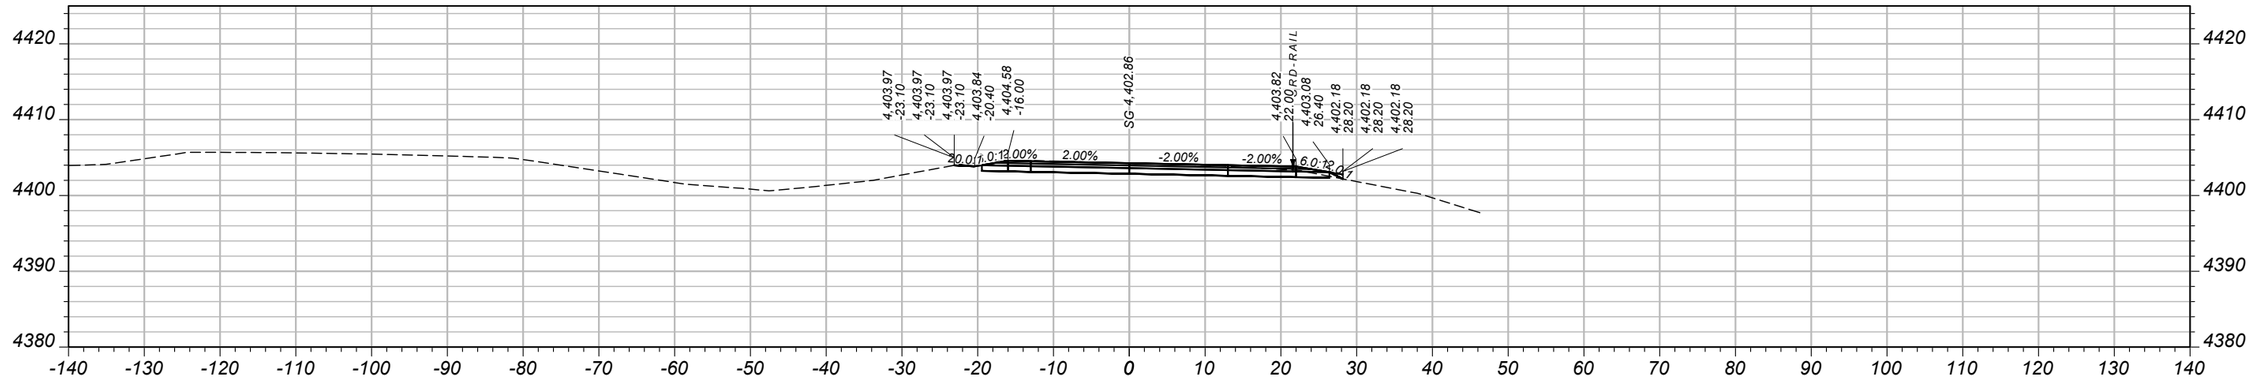

CV: 45 CY STA 1124+00.00 FV: 4 CY

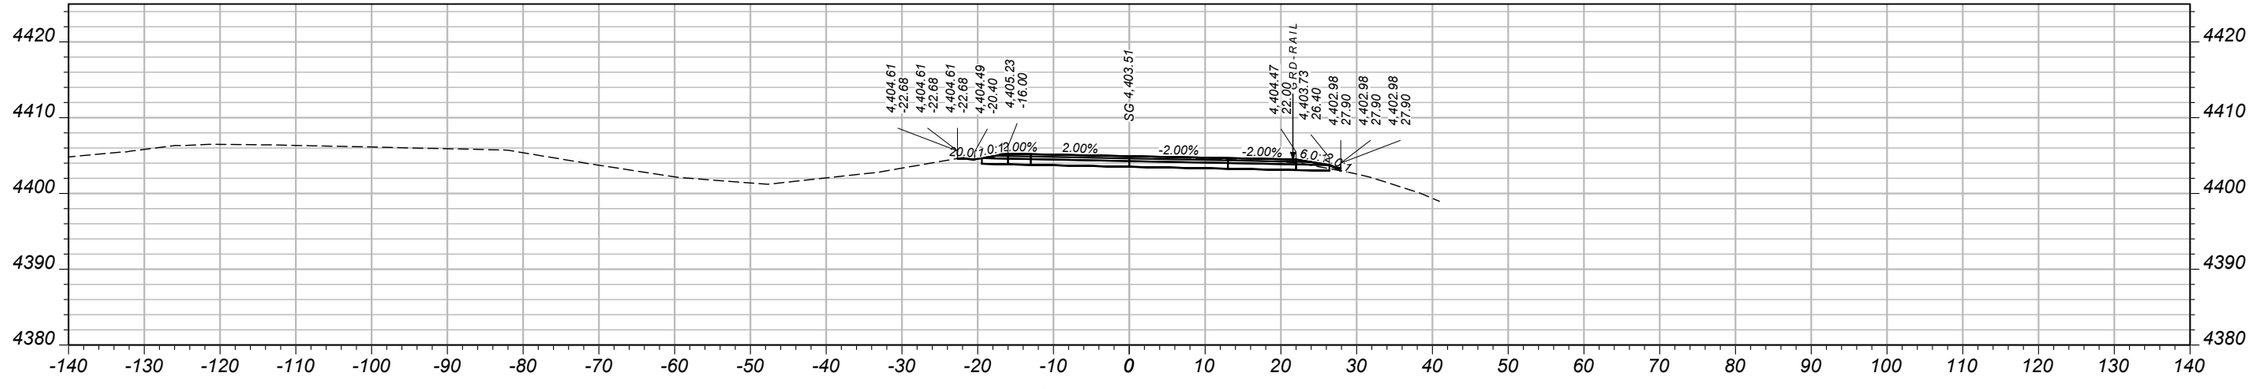

CV: 45 CY STA 1123+50.00 FV: 2 CY

SHEET NO.
94

MAINLINE CROSS SECTIONS - EASTBOUND

PROJECT NAME: WHITEHALL - EAST
COUNTY: JEFFERSON
PROJECT ID: IM 90-5(101)249
UPN: 10003001


DESIGNED BY	B. BOONE	04/2026	REVIEWED BY	J. BRAZILL	05/2026
CHECKED BY	J. SOLIDAY	05/2026	10003001RDXSF013.DWG		

MONTANA
Department of Transportation


CROSS SECTIONS

5/18/2026 11:06 AM


AWARD COPY

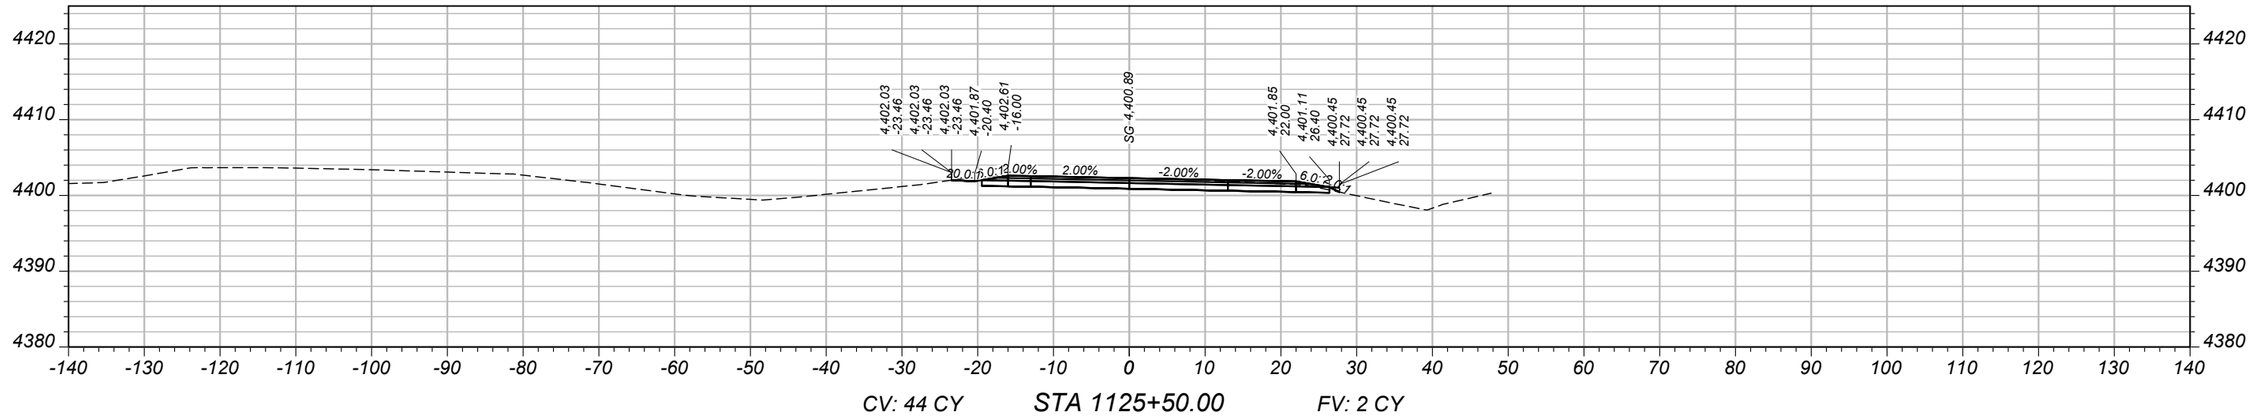

CV: 44 CY STA 1125+50.00 FV: 2 CY

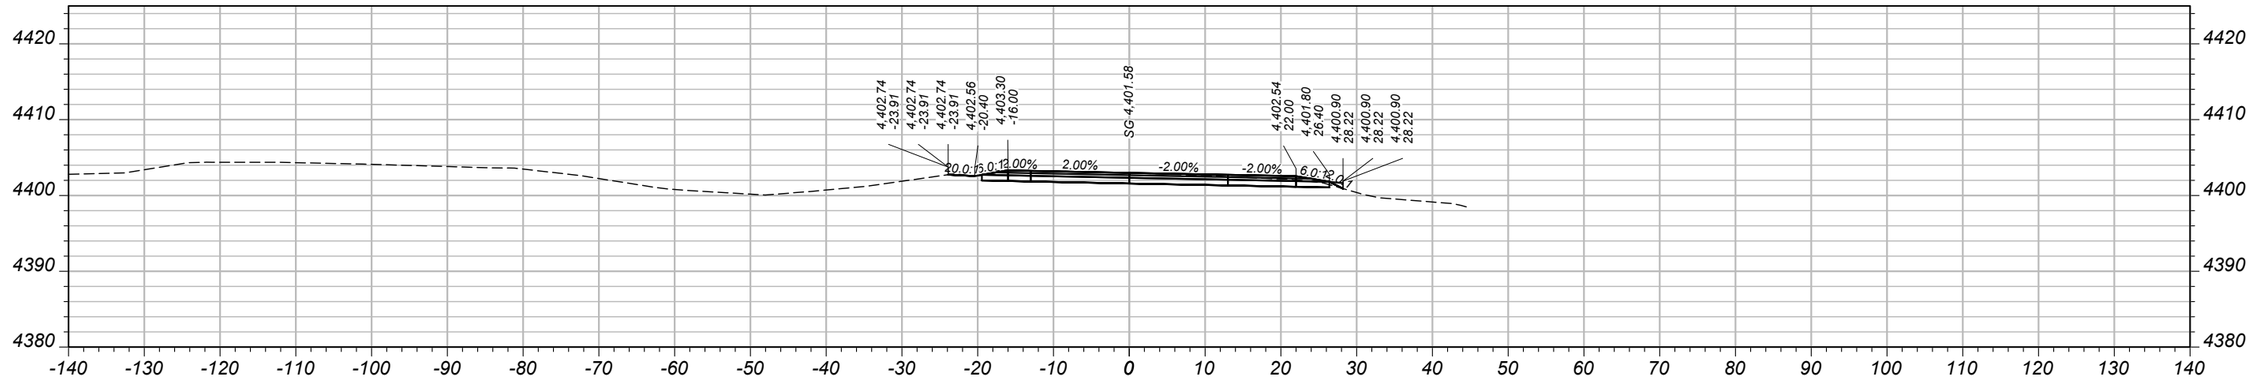

CV: 7 CY STA 1125+00.00 FV: 1 CY

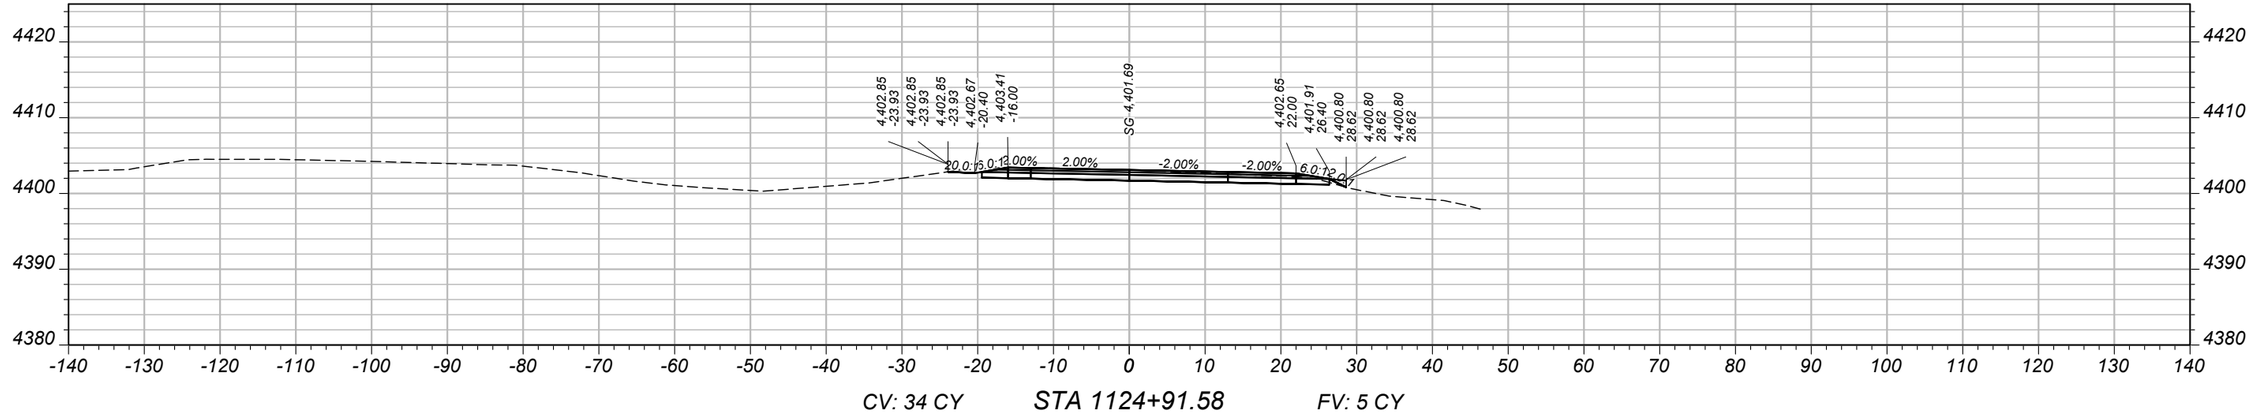

CV: 34 CY STA 1124+91.58 FV: 5 CY

SHEET NO.
95

MAINLINE CROSS
SECTIONS - EASTBOUND

PROJECT NAME WHITEHALL - EAST
COUNTY JEFFERSON
PROJECT ID IM 90-5(101)249
UPN 10003001

DESIGNED BY	B. BOONE	04/2026	
REVIEWED BY	J. BRAZILL	05/2026	
CHECKED BY	J. SOLIDAY	05/2026	


MONTANA
Department of Transportation

CROSS SECTIONS


5/18/2026 11:06 AM

10003001RDXSF013.DWG


AWARD COPY

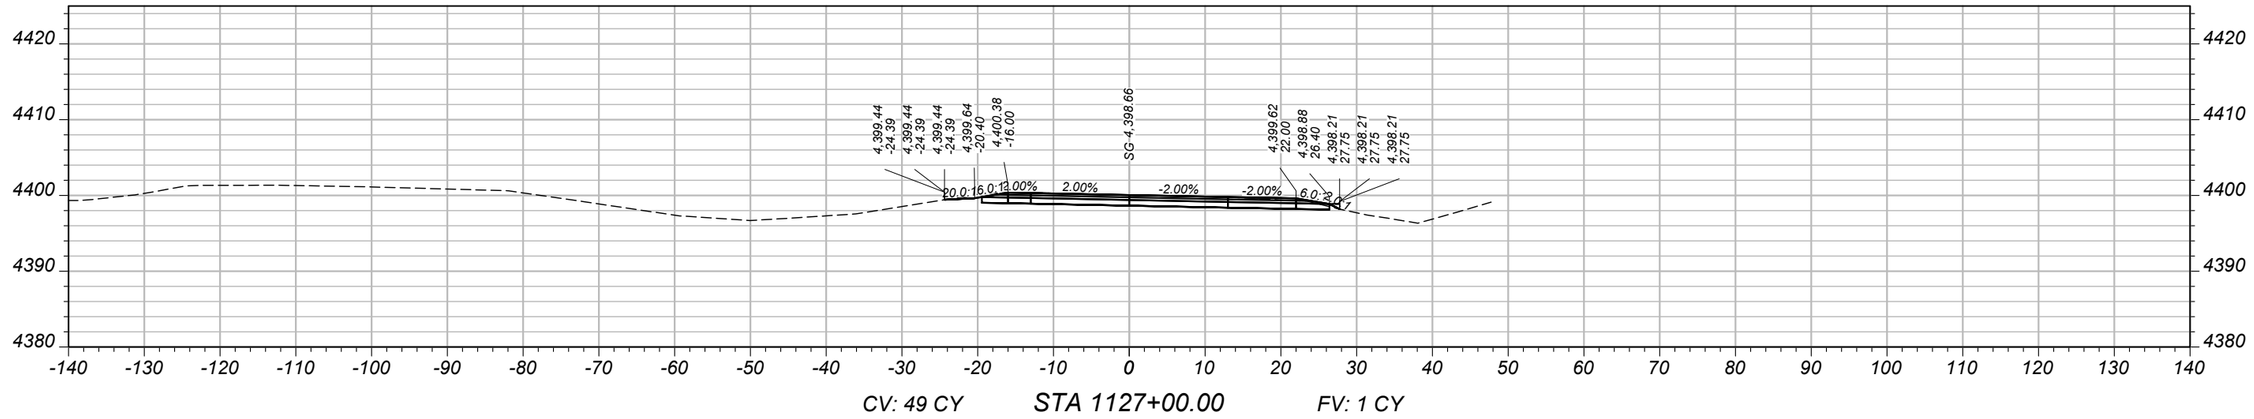

CV: 49 CY STA 1127+00.00 FV: 1 CY

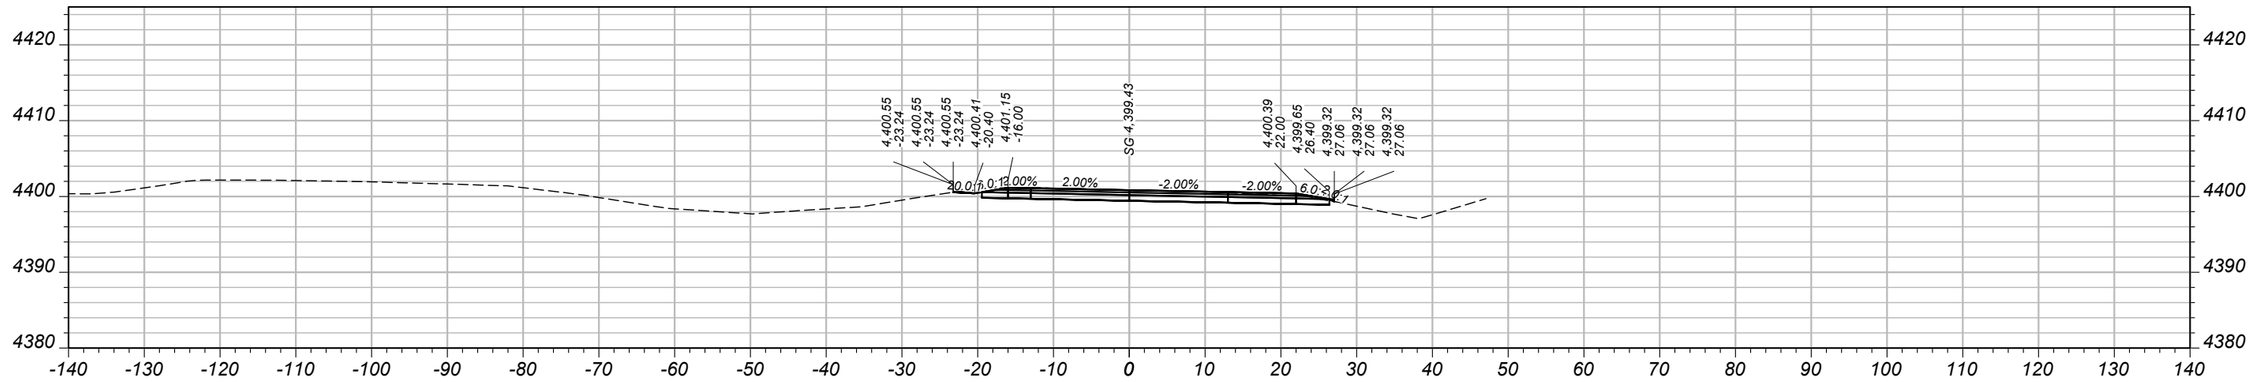

CV: 48 CY STA 1126+50.00 FV: 1 CY

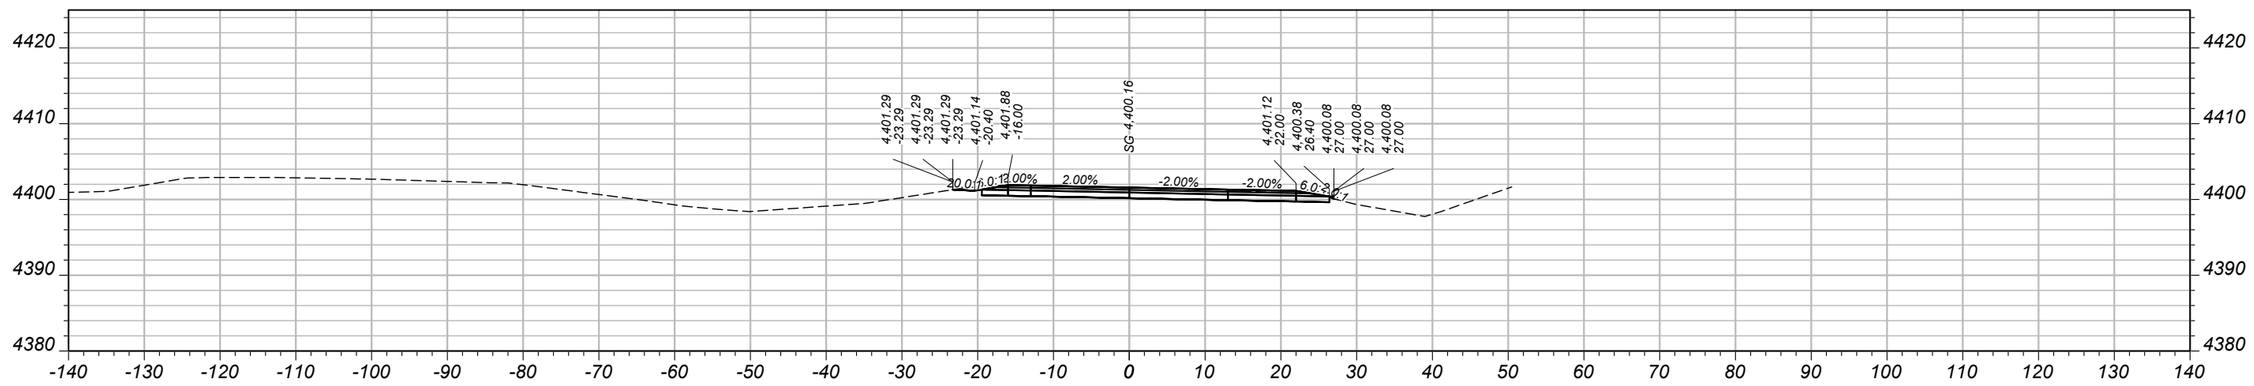

CV: 46 CY STA 1126+00.00 FV: 1 CY

SHEET NO.
96

MAINLINE CROSS SECTIONS - EASTBOUND

PROJECT NAME: WHITEHALL - EAST
COUNTY: JEFFERSON
PROJECT ID: IM 90-5(101)249
UPN: 10003001

DESIGNED BY	B. BOONE	04/2026
REVIEWED BY	J. BRAZILL	05/2026
CHECKED BY	J. SOLIDAY	05/2026


10003001RDXSF013.DWG

MONTANA
Department of Transportation


CROSS SECTIONS

5/18/2026 11:06 AM


AWARD COPY

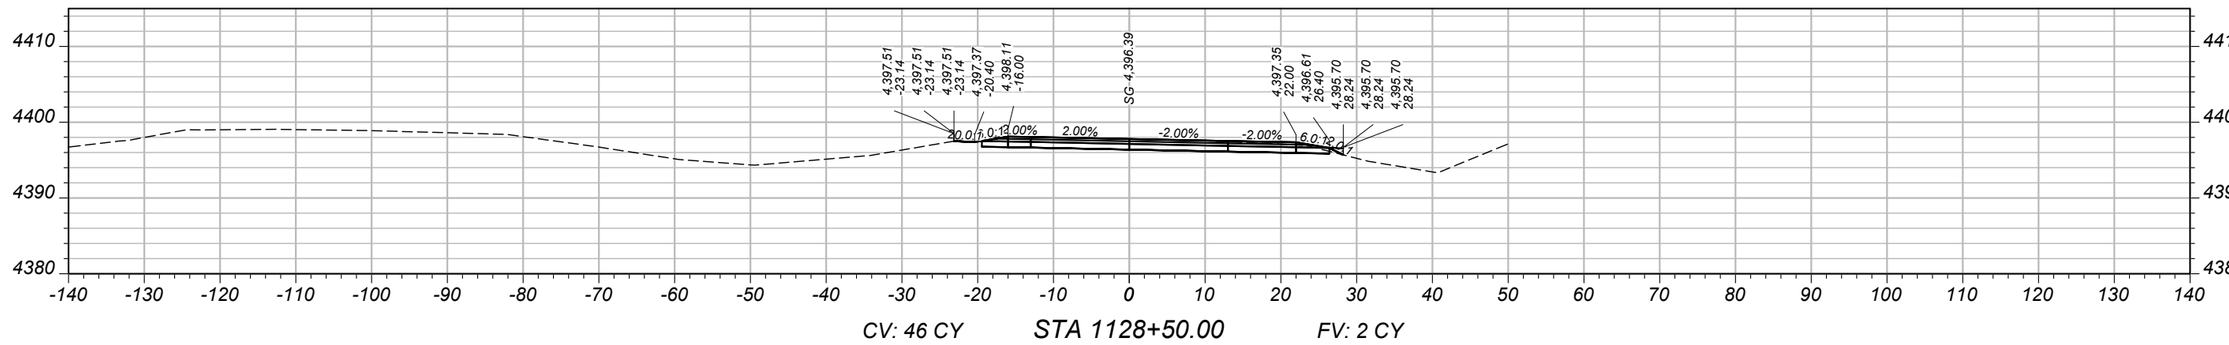

CV: 46 CY STA 1128+50.00 FV: 2 CY

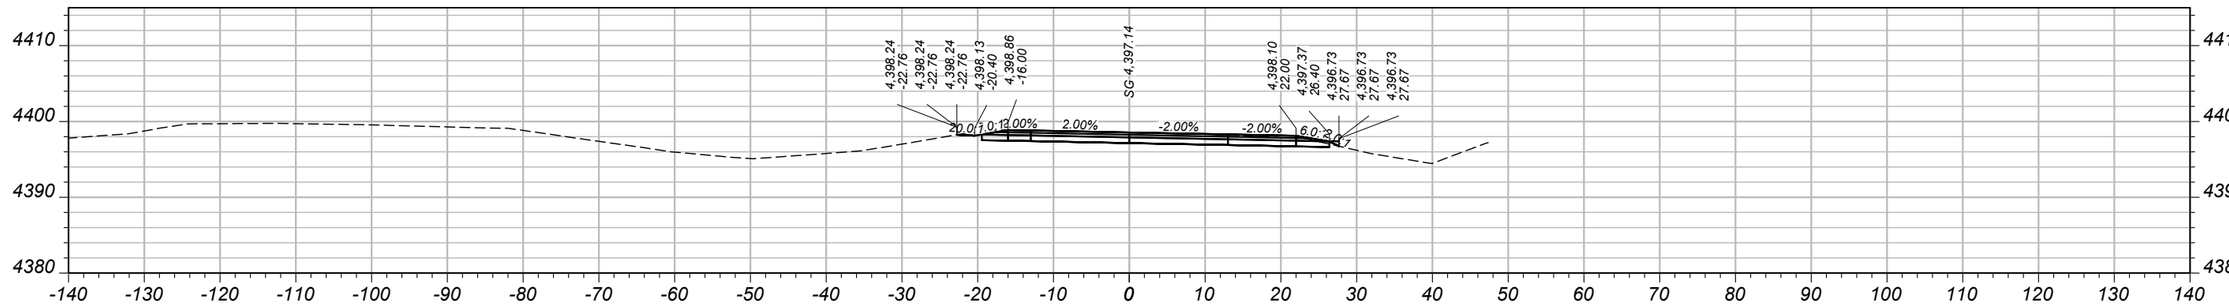

CV: 48 CY STA 1128+00.00 FV: 2 CY

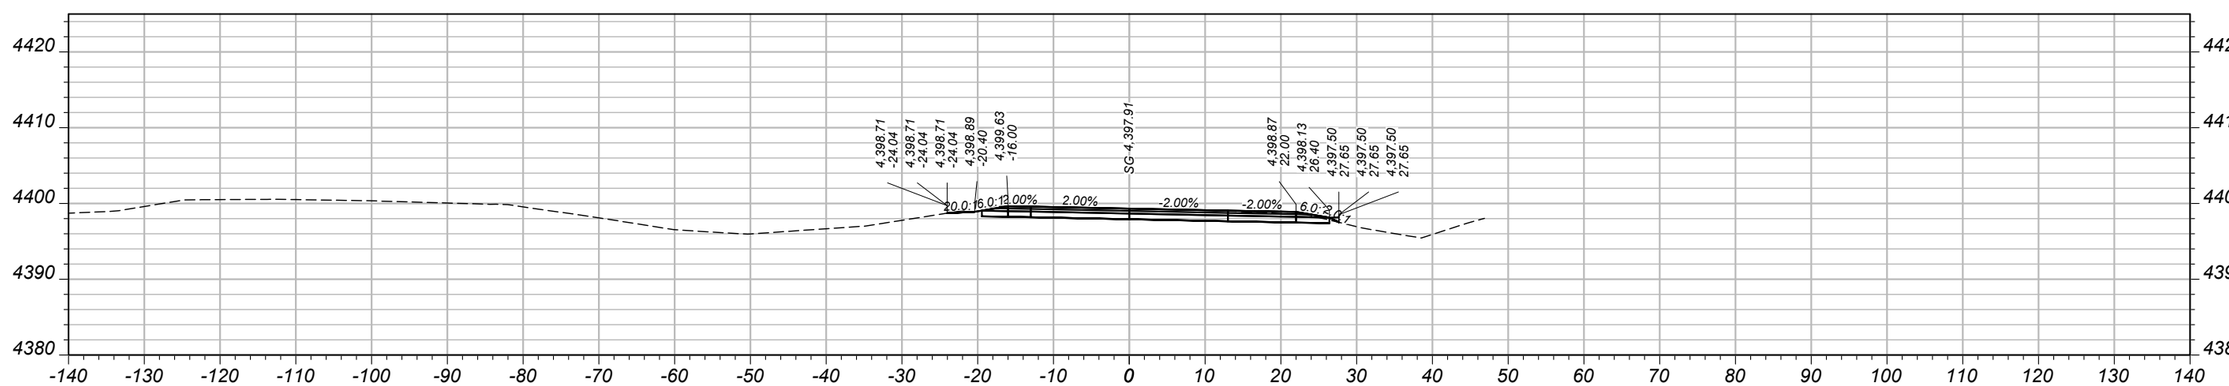

CV: 48 CY STA 1127+50.00 FV: 2 CY

SHEET NO.
97

MAINLINE CROSS SECTIONS - EASTBOUND

PROJECT NAME	WHITEHALL - EAST
COUNTY	JEFFERSON
PROJECT ID	IM 90-5(101)249
UPN	10003001

DESIGNED BY	B. BOONE	04/2026
REVIEWED BY	J. BRAZILL	05/2026
CHECKED BY	J. SOLIDAY	05/2026


MONTANA
Department of Transportation

CROSS SECTIONS


5/18/2026 11:06 AM

10003001RDXSF013.DWG


AWARD COPY

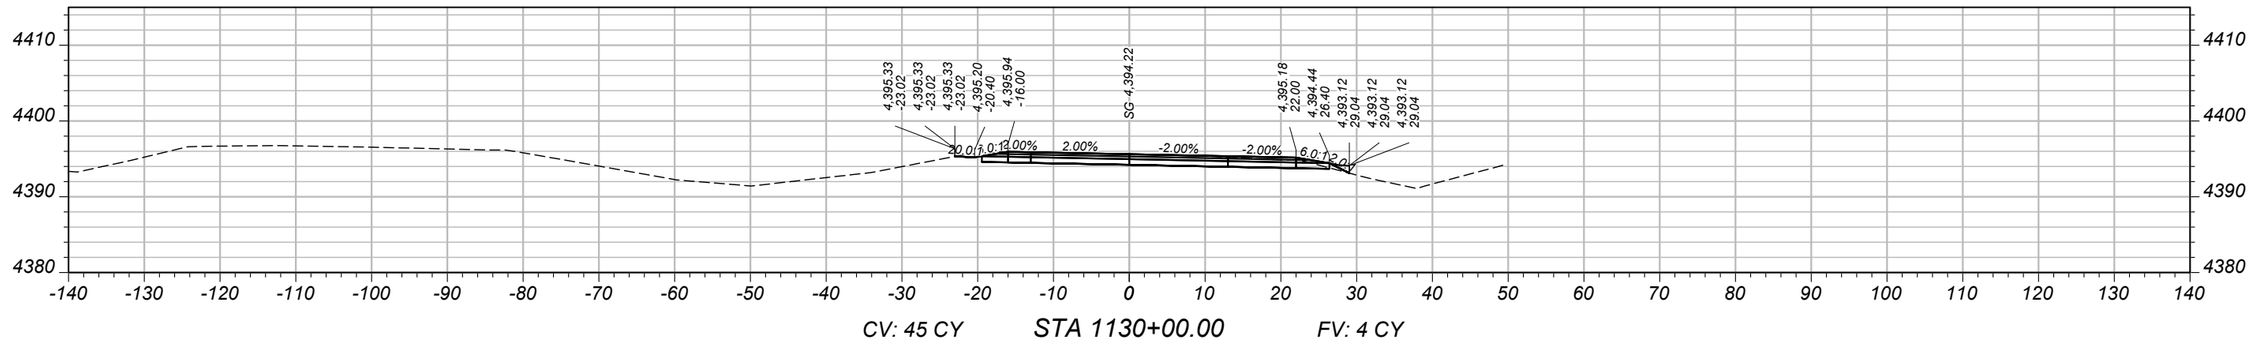

CV: 45 CY STA 1130+00.00 FV: 4 CY

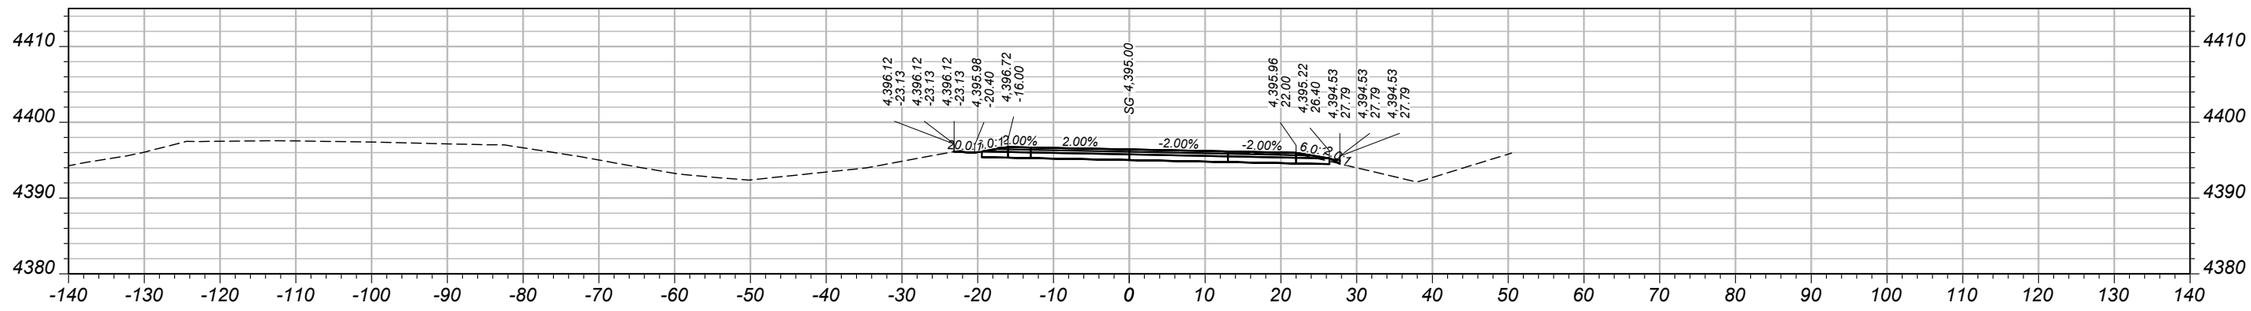

CV: 46 CY STA 1129+50.00 FV: 3 CY

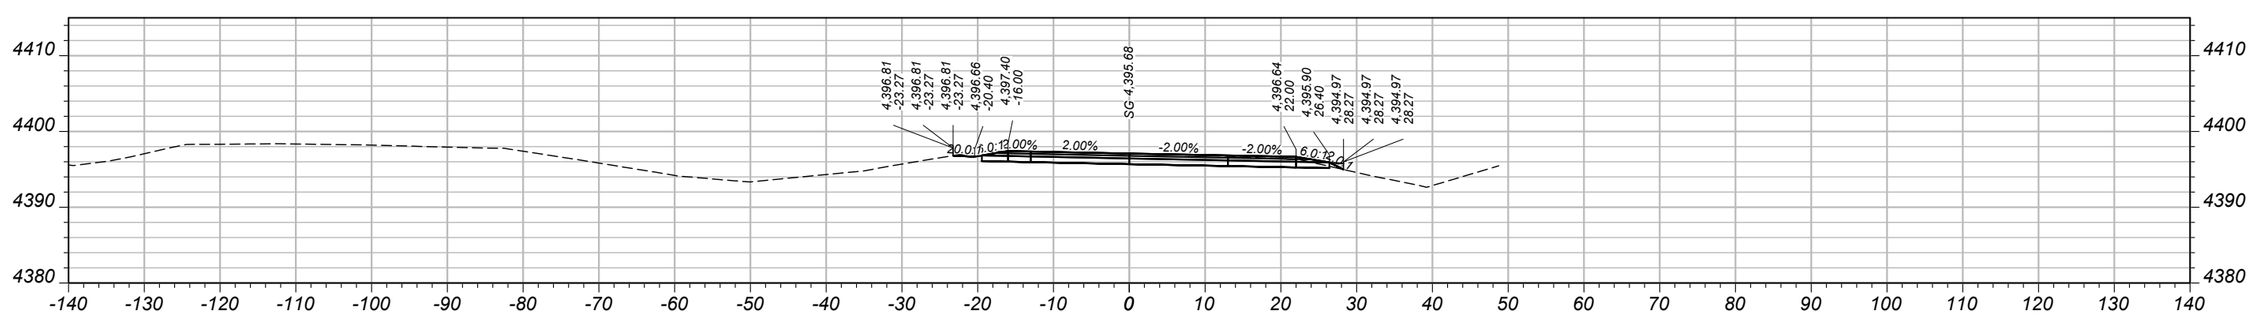

CV: 45 CY STA 1129+00.00 FV: 4 CY

SHEET NO.
98

MAINLINE CROSS SECTIONS - EASTBOUND

PROJECT NAME: WHITEHALL - EAST
COUNTY: JEFFERSON
PROJECT ID: IM 90-5(101)249
UPN: 10003001

DESIGNED BY	B. BOONE	04/2026
REVIEWED BY	J. BRAZILL	05/2026
CHECKED BY	J. SOLIDAY	05/2026


MONTANA
Department of Transportation

CROSS SECTIONS


10003001RDXSF013.DWG

5/18/2026 11:07 AM


AWARD COPY

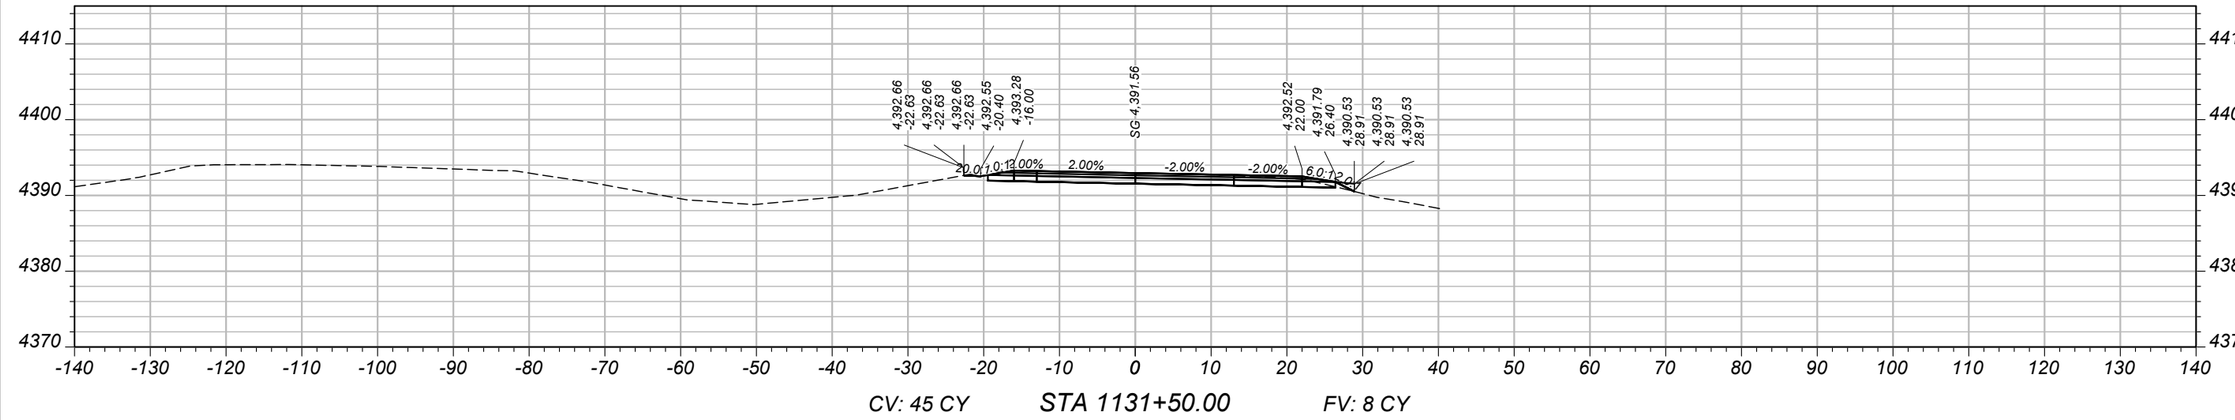

CV: 45 CY STA 1131+50.00 FV: 8 CY

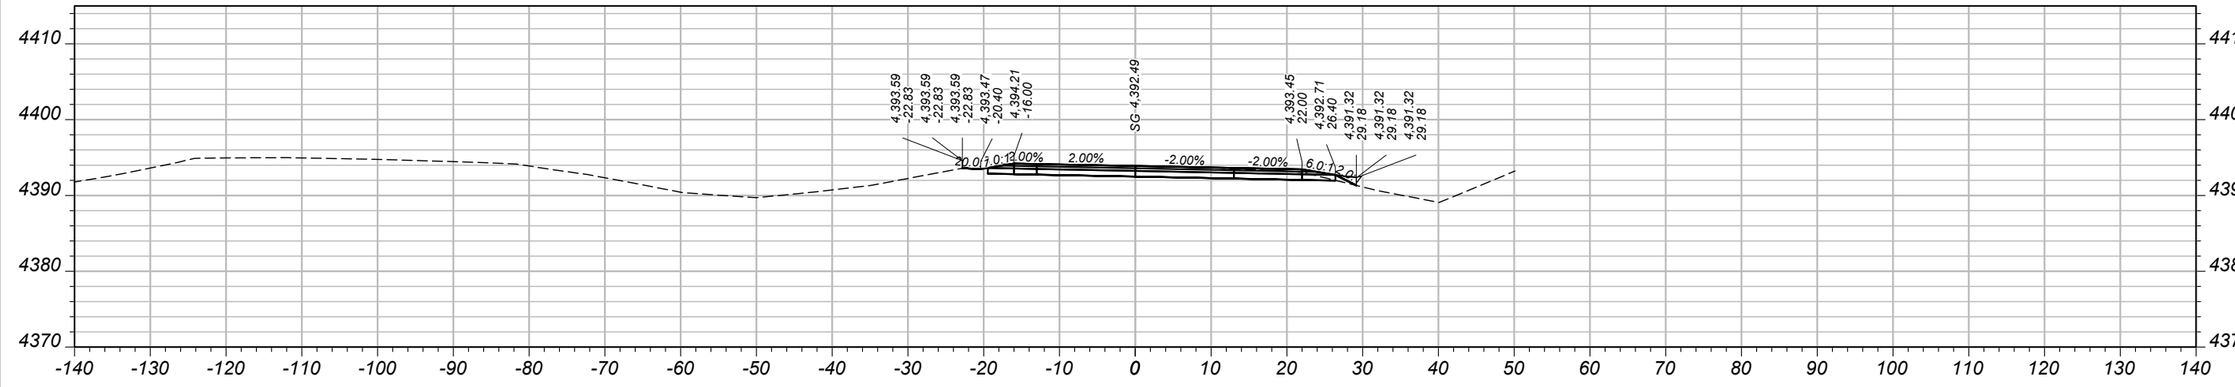

CV: 46 CY STA 1131+00.00 FV: 7 CY

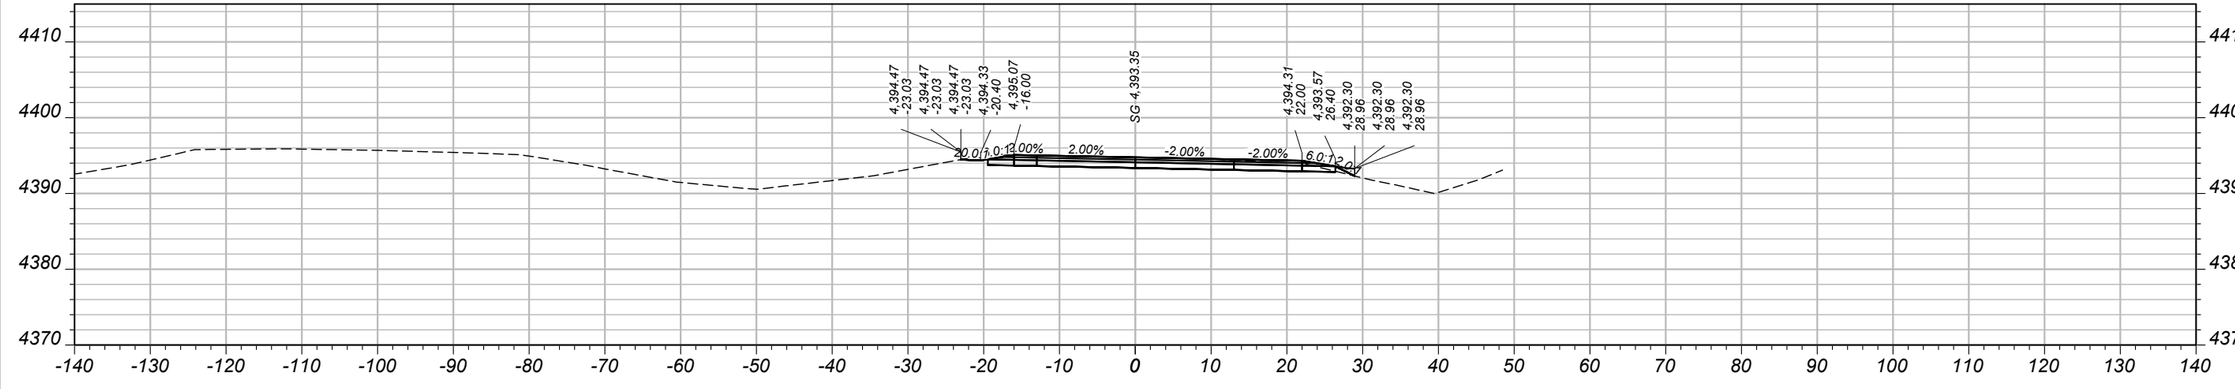

CV: 45 CY STA 1130+50.00 FV: 7 CY

SHEET NO. 99

MAINLINE CROSS SECTIONS - EASTBOUND

PROJECT NAME: WHITEHALL - EAST
COUNTY: JEFFERSON
PROJECT ID: IM 90-5(101)249
UPN: 10003001

DESIGNED BY	B. BOONE	04/2026
REVIEWED BY	J. BRAZILL	05/2026
CHECKED BY	J. SOLIDAY	05/2026


10003001RDXSF013.DWG

MONTANA Department of Transportation


CROSS SECTIONS

5/18/2026 11:07 AM


AWARD COPY

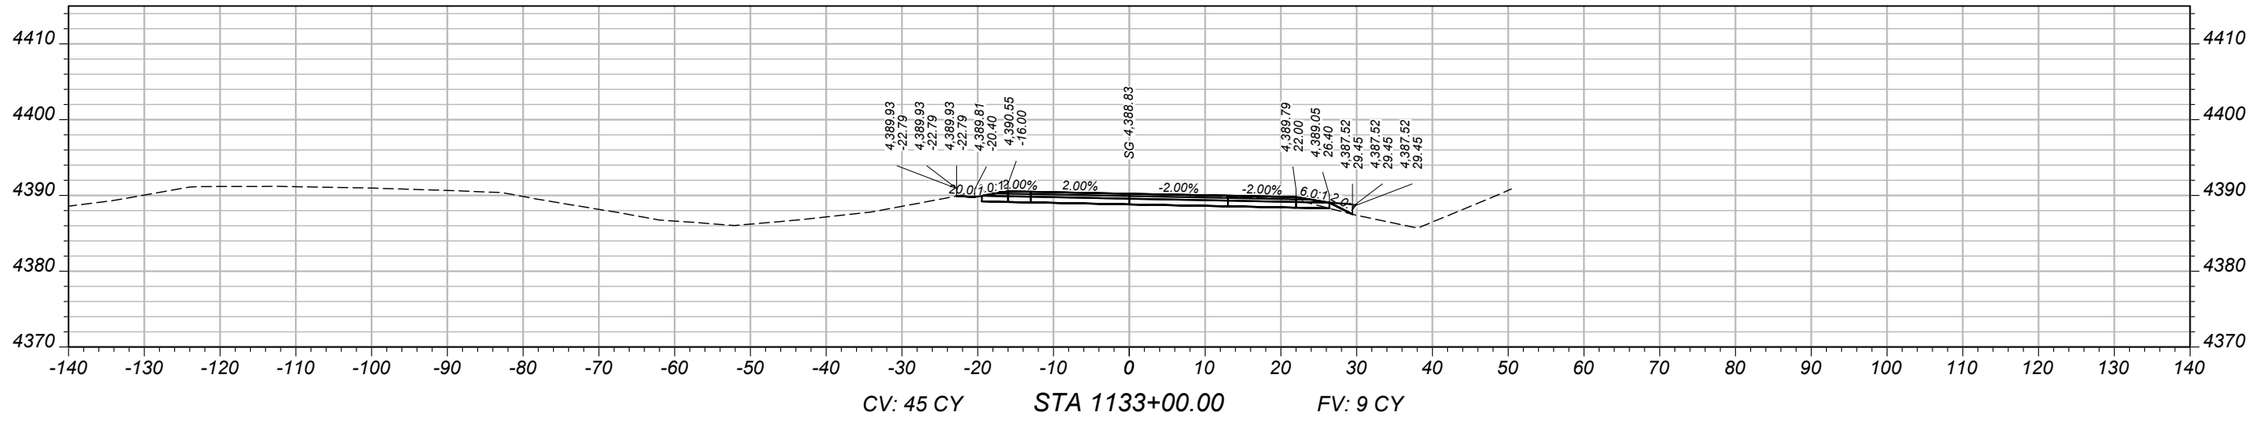

CV: 45 CY STA 1133+00.00 FV: 9 CY

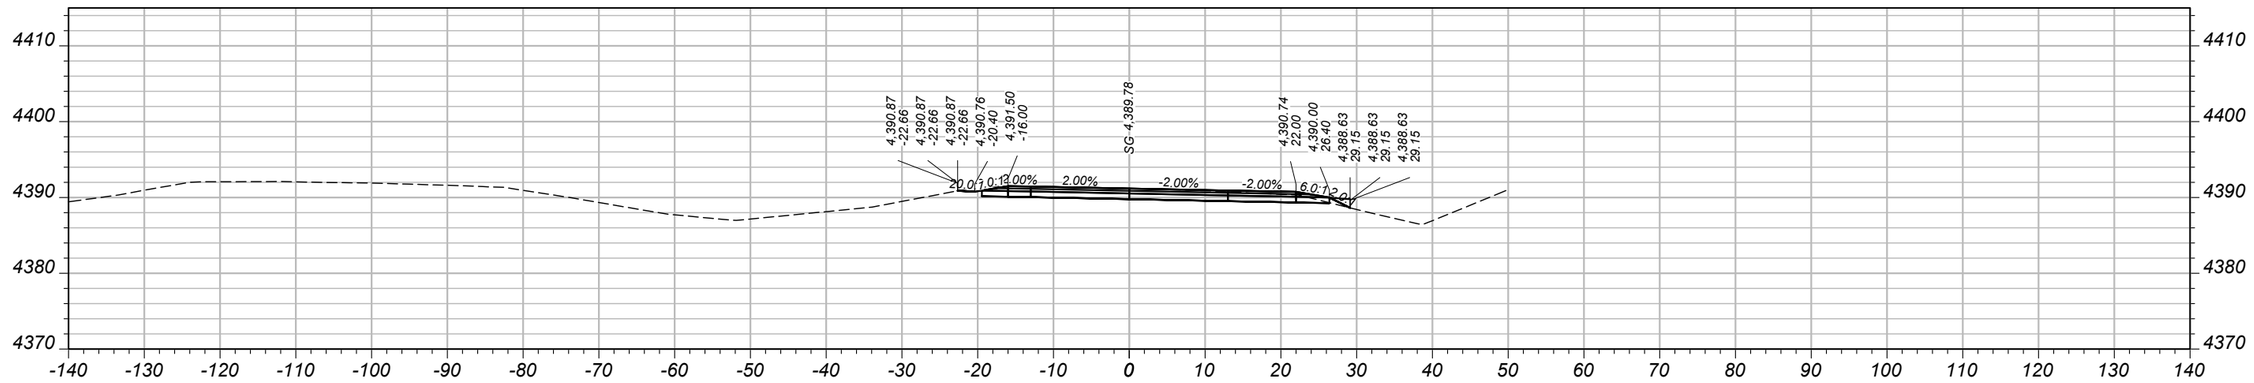

CV: 45 CY STA 1132+50.00 FV: 7 CY

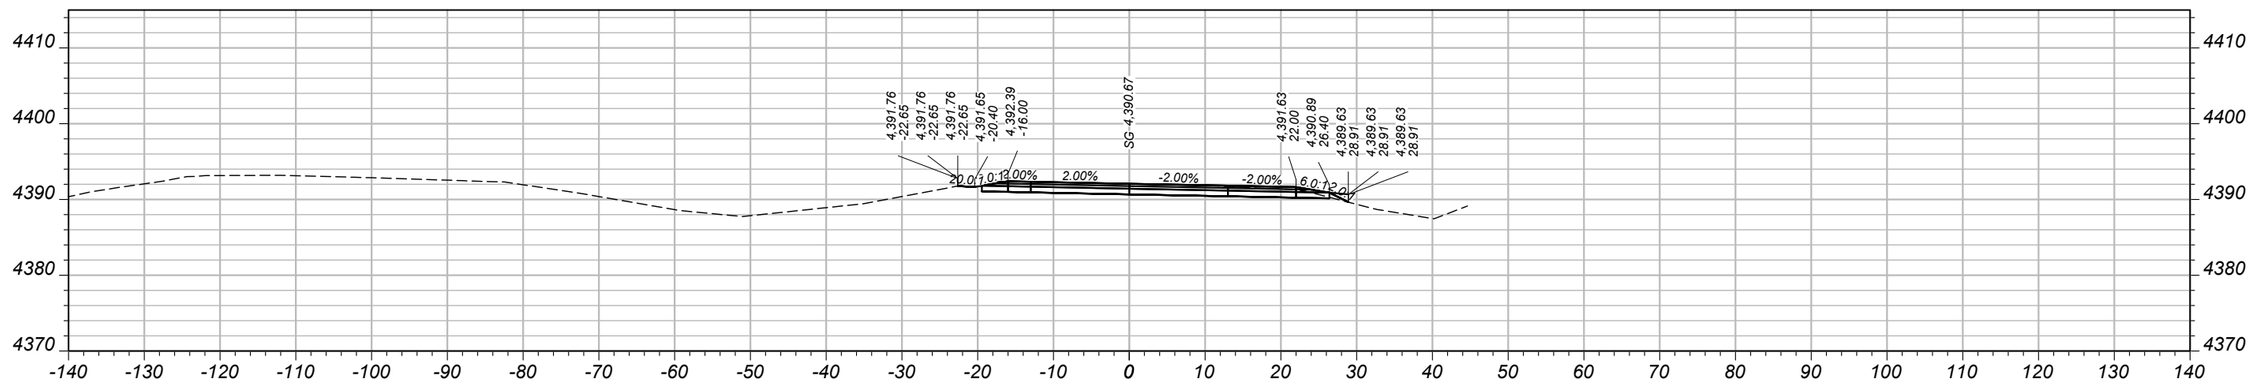

CV: 46 CY STA 1132+00.00 FV: 6 CY

SHEET NO.
100

MAINLINE CROSS SECTIONS - EASTBOUND

PROJECT NAME: WHITEHALL - EAST
COUNTY: JEFFERSON
PROJECT ID: IM 90-5(101)249
UPN: 10003001

DESIGNED BY	B. BOONE	04/2026
REVIEWED BY	J. BRAZILL	05/2026
CHECKED BY	J. SOLIDAY	05/2026


10003001RDXSF013.DWG

MONTANA
Department of Transportation

CROSS SECTIONS


5/18/2026 11:07 AM

AWARD COPY

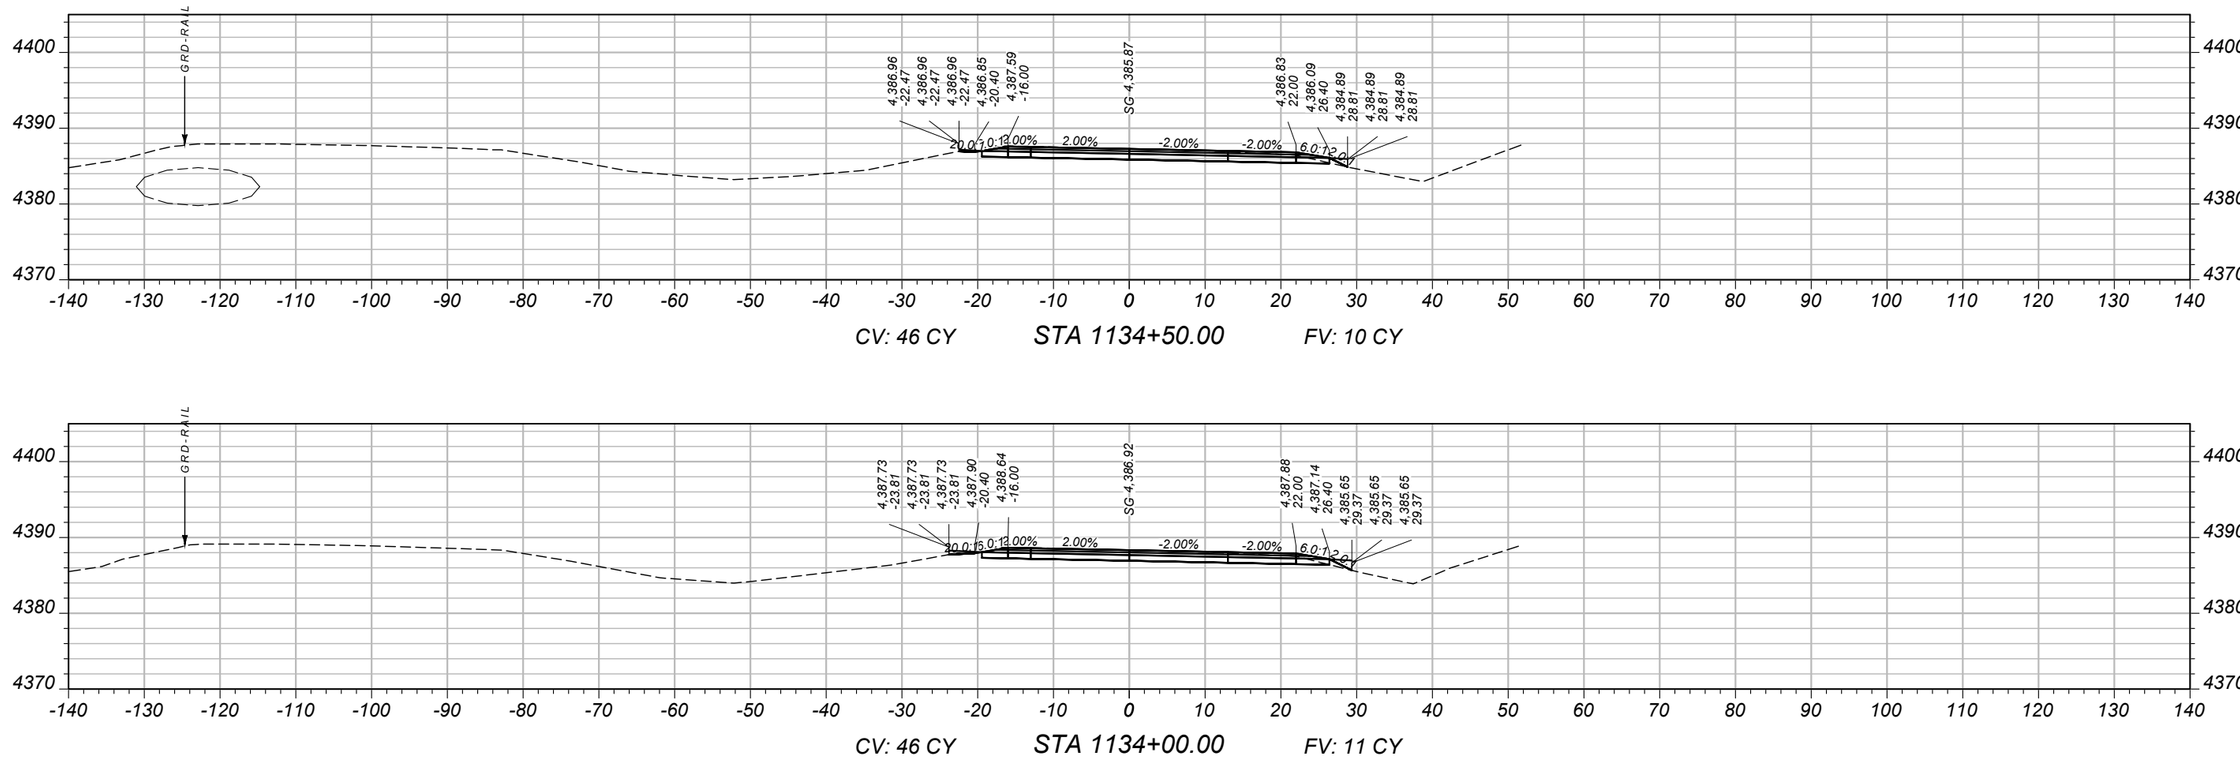

CV: 46 CY STA 1134+50.00 FV: 10 CY

CV: 46 CY STA 1134+00.00 FV: 11 CY

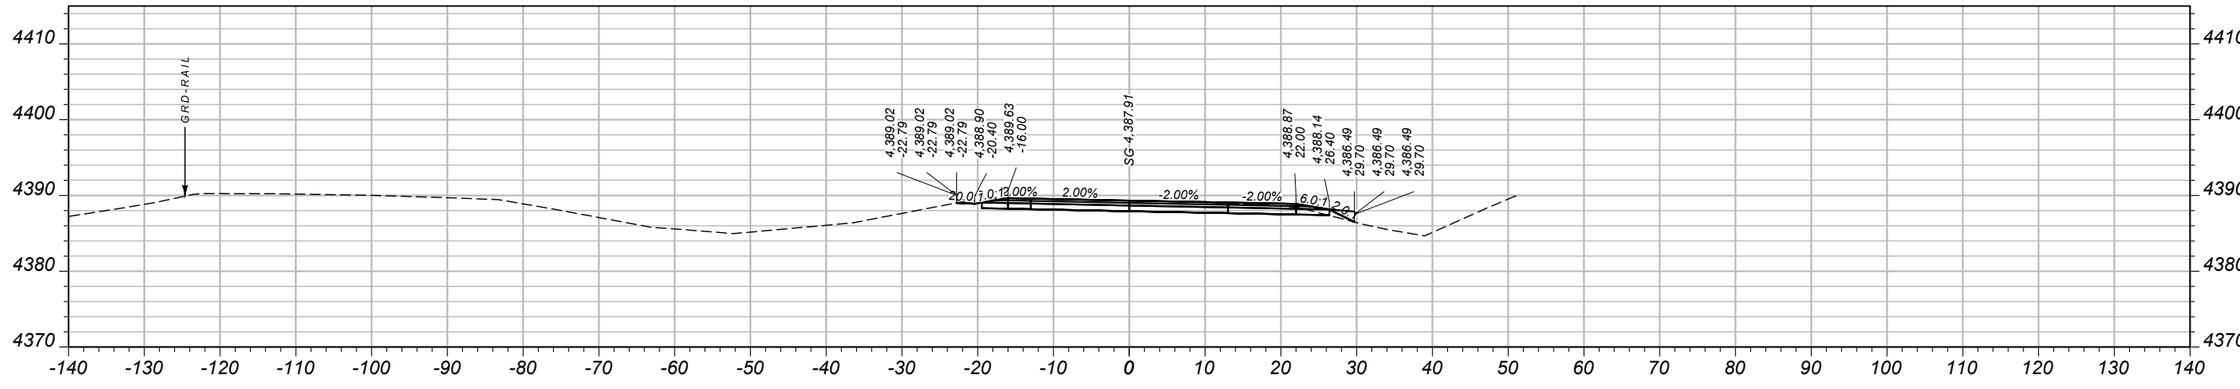

CV: 45 CY STA 1133+50.00 FV: 11 CY

SHEET NO.
101

MAINLINE CROSS SECTIONS - EASTBOUND

PROJECT NAME: WHITEHALL - EAST
COUNTY: JEFFERSON
PROJECT ID: IM 90-5(101)249
UPN: 10003001

DESIGNED BY		REVIEWED BY		CHECKED BY	
B. BOONE	04/2026	J. BRAZILL	05/2026	J. SOLIDAY	05/2026


10003001RDXSF013.DWG

MONTANA
Department of Transportation


CROSS SECTIONS

5/18/2026 11:07 AM


AWARD COPY

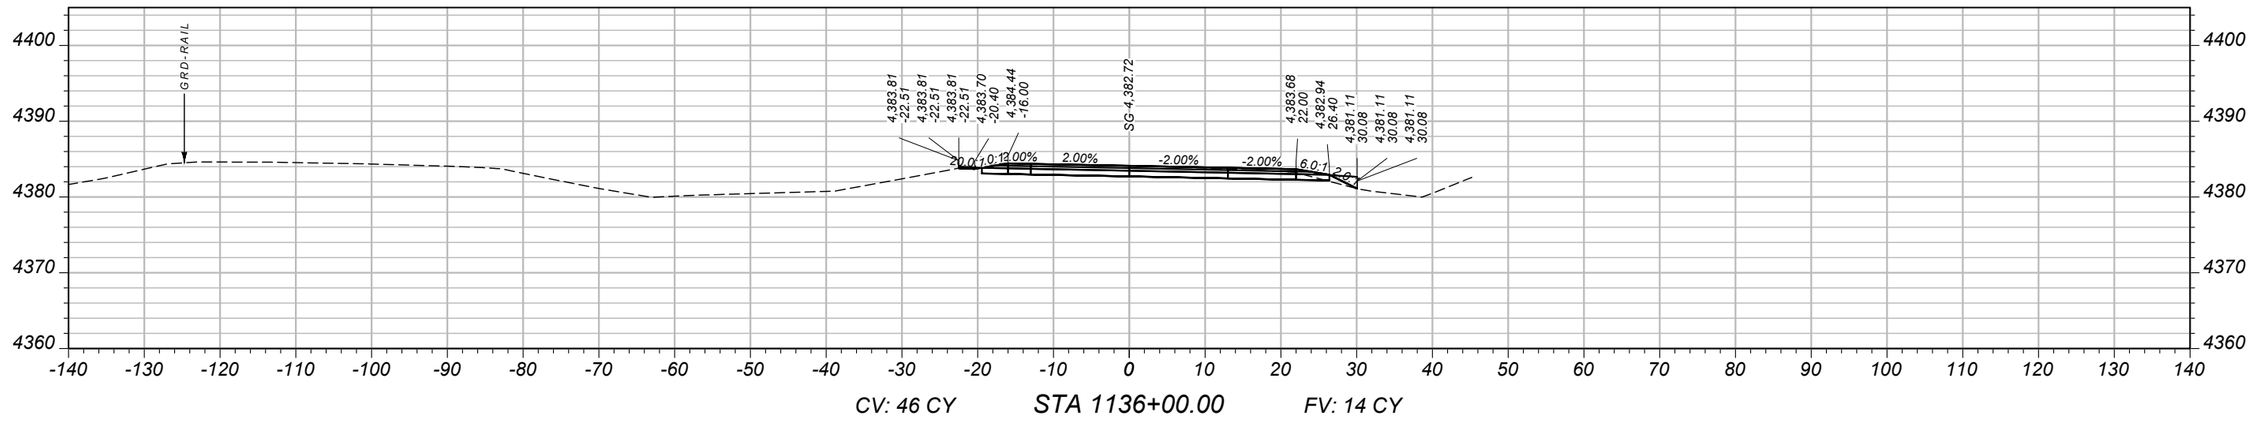

CV: 46 CY STA 1136+00.00 FV: 14 CY

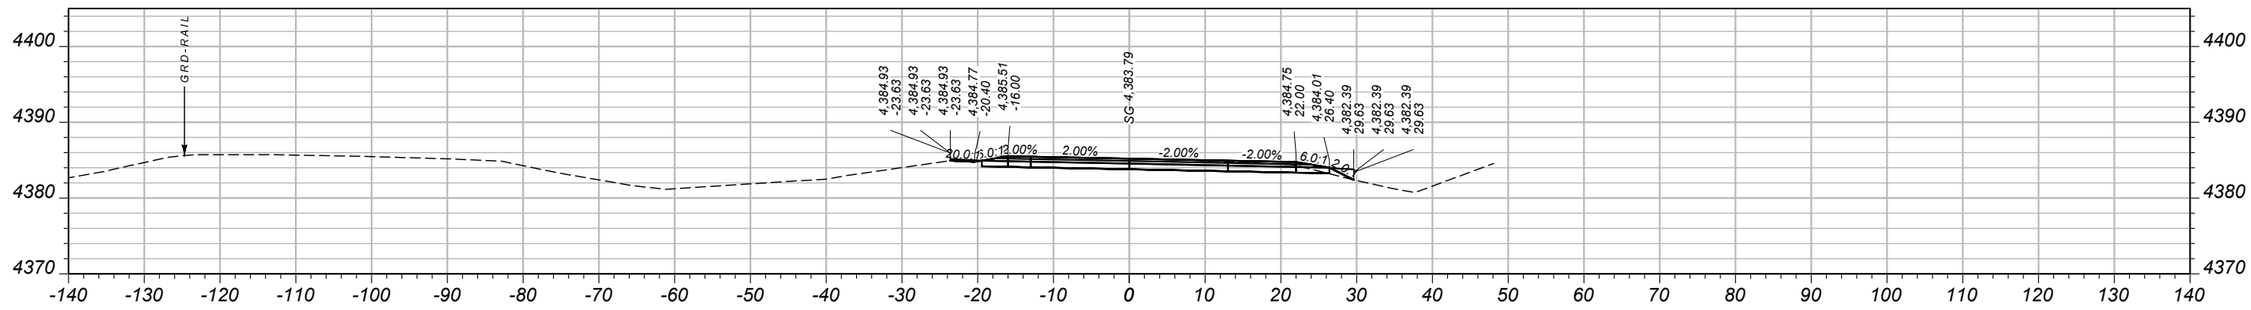

CV: 48 CY STA 1135+50.00 FV: 11 CY

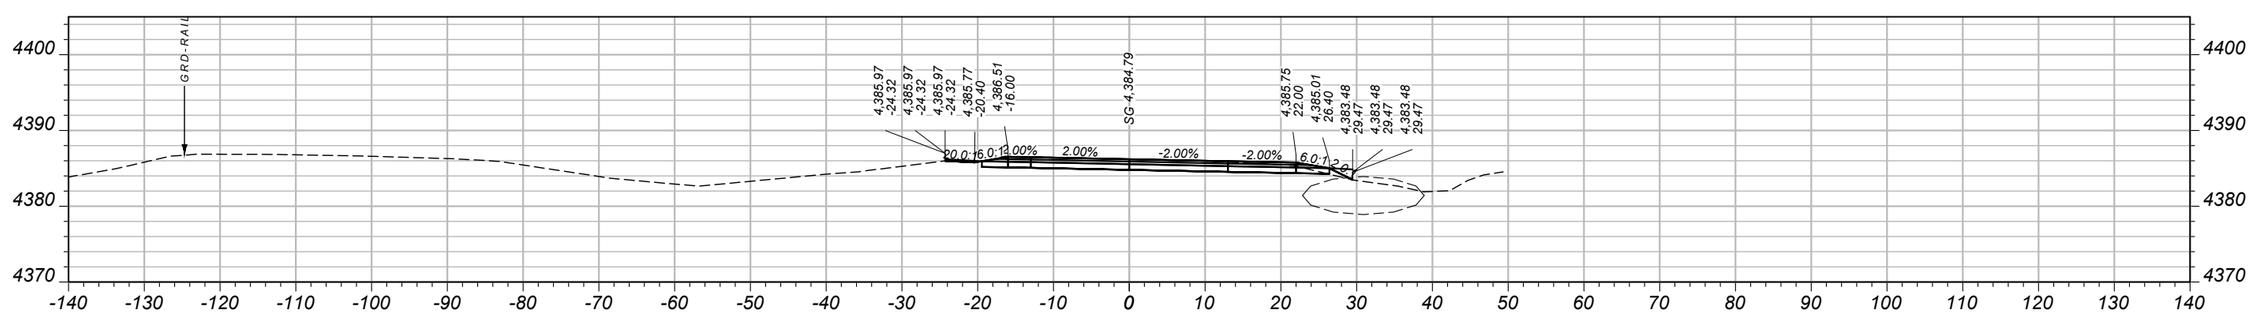

CV: 48 CY STA 1135+00.00 FV: 10 CY

SHEET NO.
102

MAINLINE CROSS SECTIONS - EASTBOUND

PROJECT NAME: WHITEHALL - EAST
COUNTY: JEFFERSON
PROJECT ID: IM 90-5(101)249
UPN: 10003001

DESIGNED BY	B. BOONE	04/2026
REVIEWED BY	J. BRAZILL	05/2026
CHECKED BY	J. SOLIDAY	05/2026


MONTANA
Department of Transportation

CROSS SECTIONS


10003001RDXSF013.DWG

5/18/2026 11:07 AM


AWARD COPY

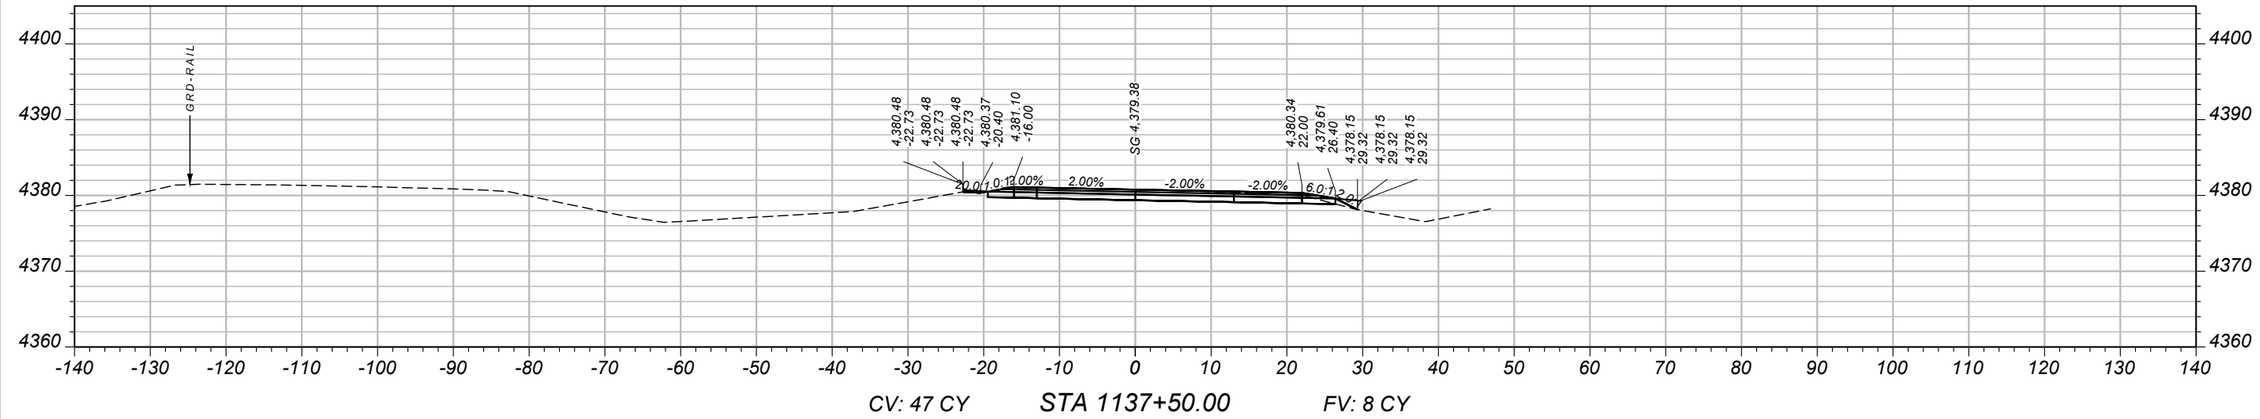

CV: 47 CY STA 1137+50.00 FV: 8 CY

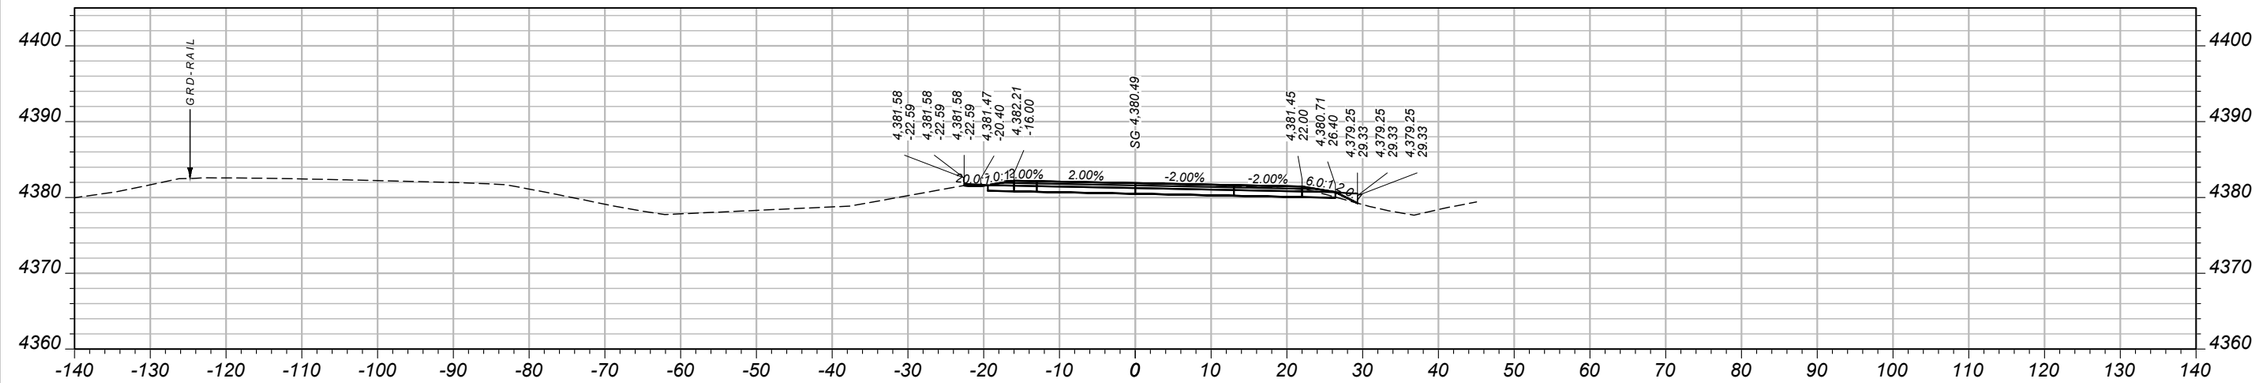

CV: 46 CY STA 1137+00.00 FV: 12 CY

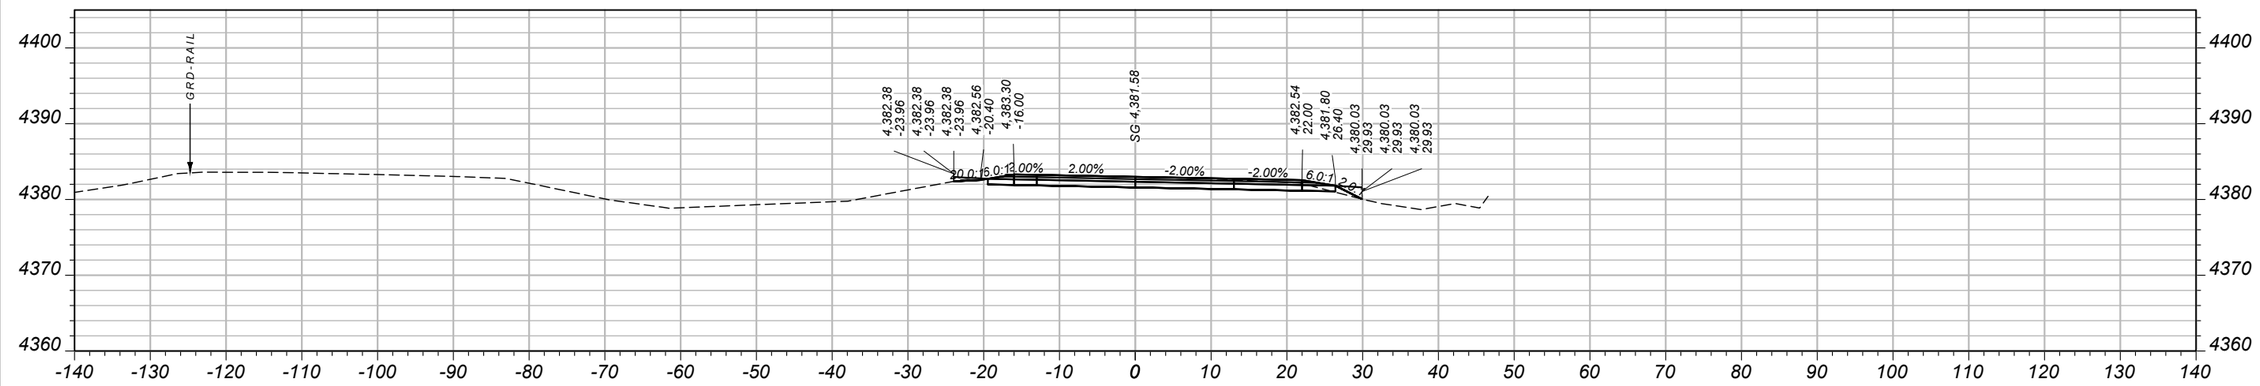

CV: 45 CY STA 1136+50.00 FV: 15 CY

SHEET NO.
103

MAINLINE CROSS SECTIONS - EASTBOUND

PROJECT NAME	WHITEHALL - EAST
COUNTY	JEFFERSON
PROJECT ID	IM 90-5(101)249
UPN	10003001

DESIGNED BY	B. BOONE	04/2026
REVIEWED BY	J. BRAZILL	05/2026
CHECKED BY	J. SOLIDAY	05/2026


10003001RDXSF013.DWG

MONTANA
Department of Transportation


CROSS SECTIONS

5/18/2026 11:07 AM


AWARD COPY

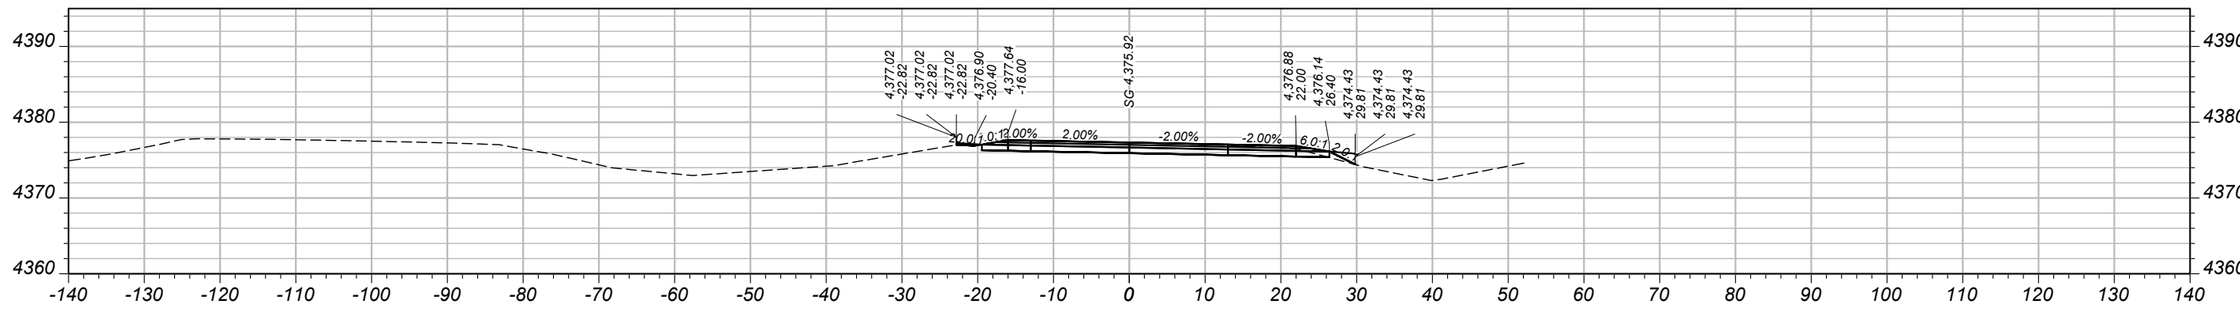

CV: 47 CY STA 1139+00.00 FV: 12 CY

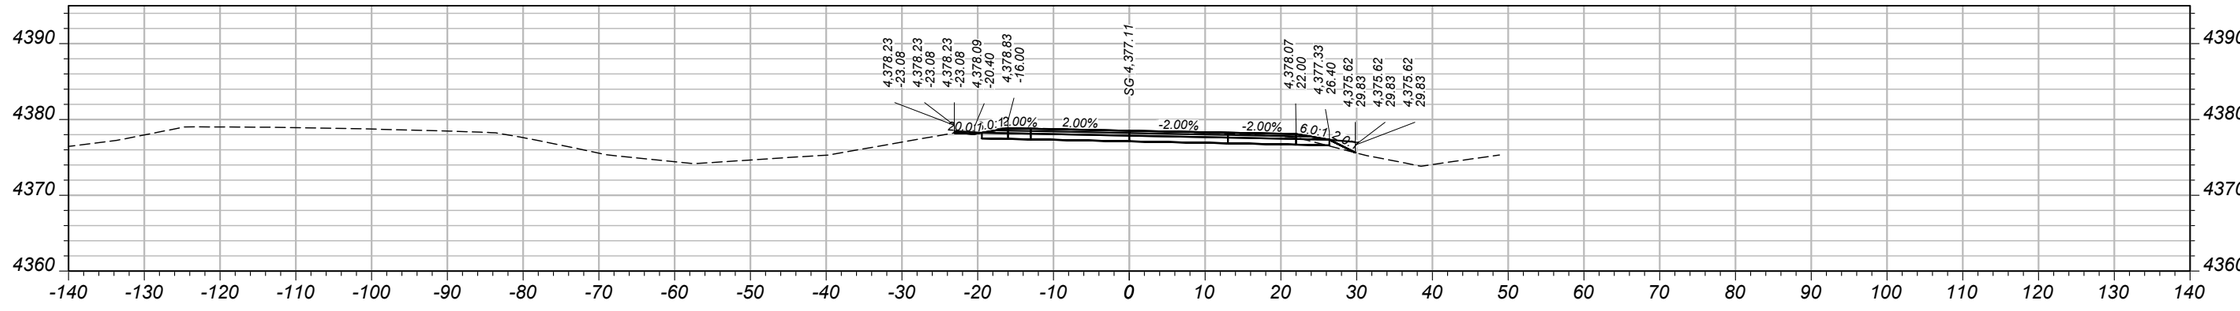

CV: 47 CY STA 1138+50.00 FV: 12 CY

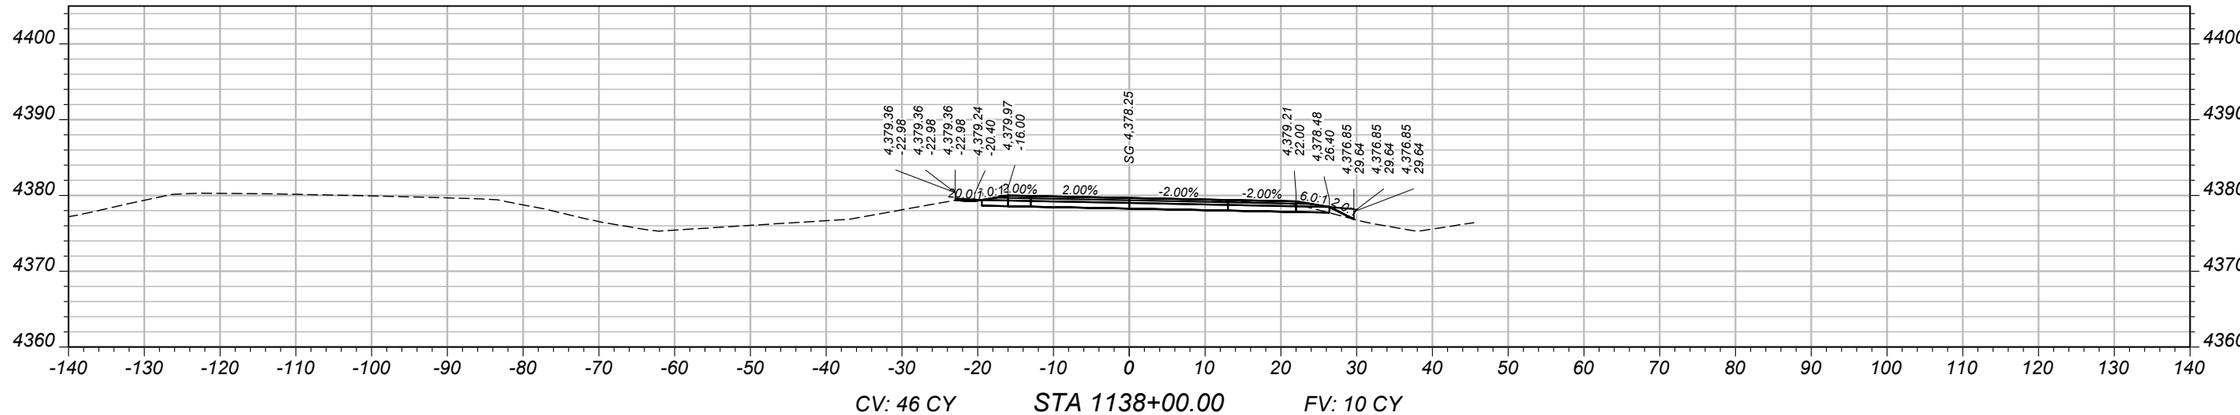

CV: 46 CY STA 1138+00.00 FV: 10 CY

SHEET NO.
104

MAINLINE CROSS SECTIONS - EASTBOUND

PROJECT NAME: WHITEHALL - EAST
COUNTY: JEFFERSON
PROJECT ID: IM 90-5(101)249
UPN: 10003001

DESIGNED BY	04/2026		
B. BOONE			
REVIEWED BY	05/2026		
J. BRAZILL			
CHECKED BY	05/2026		
J. SOLIDAY			


MONTANA
Department of Transportation

CROSS SECTIONS


5/18/2026 11:07 AM

10003001RDXSF013.DWG


AWARD COPY

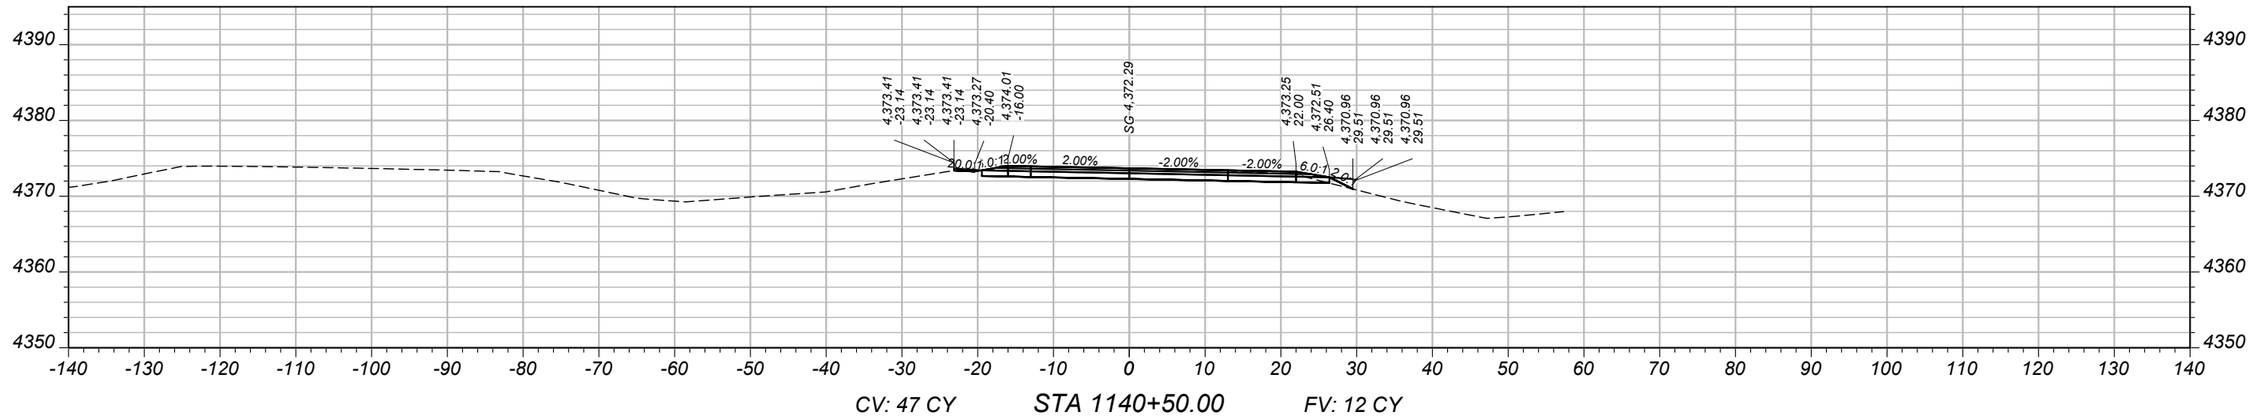

CV: 47 CY STA 1140+50.00 FV: 12 CY

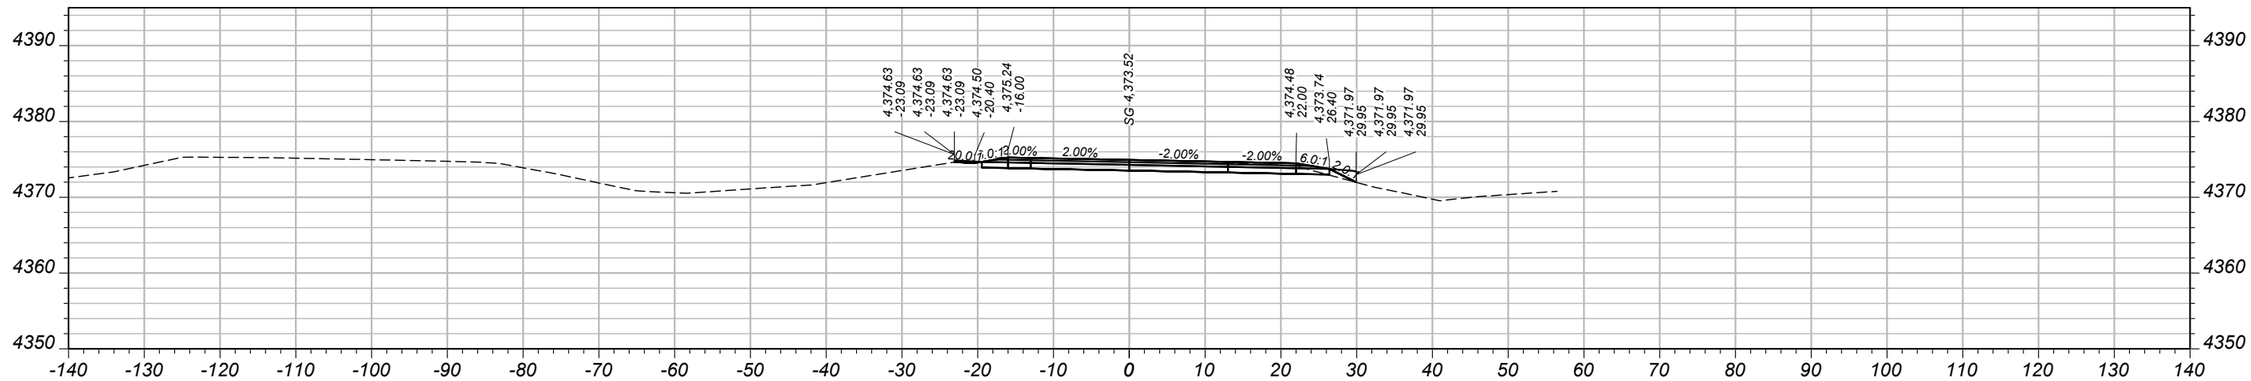

CV: 46 CY STA 1140+00.00 FV: 16 CY

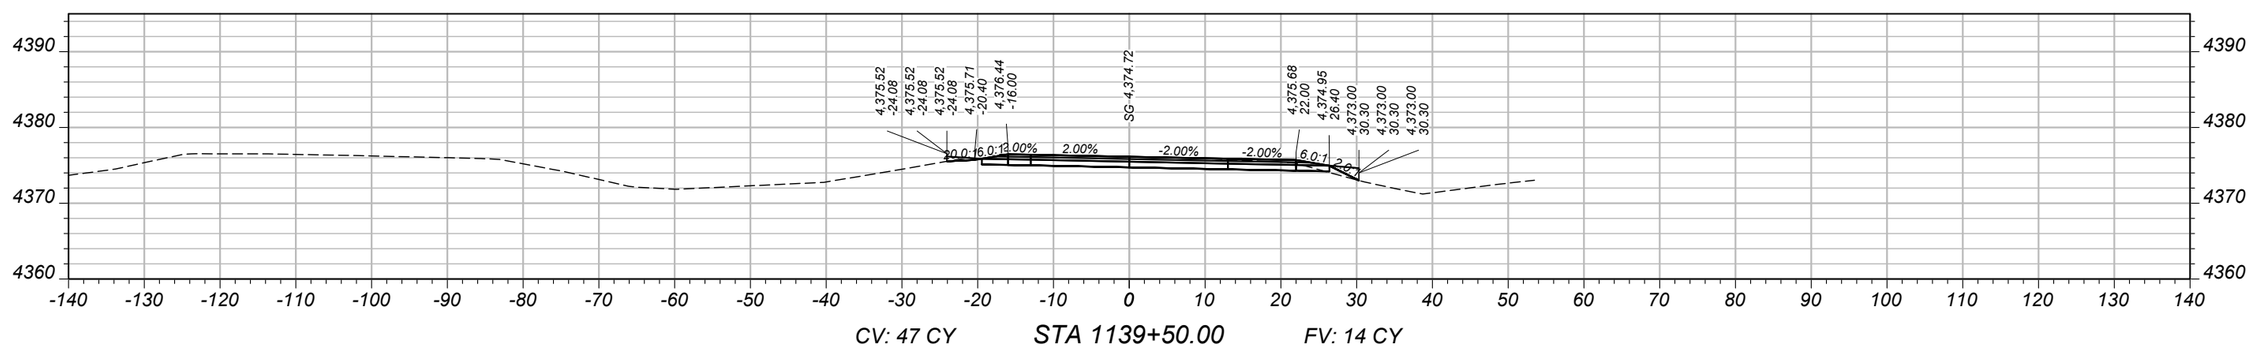

CV: 47 CY STA 1139+50.00 FV: 14 CY

SHEET NO.
105

MAINLINE CROSS SECTIONS - EASTBOUND

PROJECT NAME WHITEHALL - EAST
COUNTY JEFFERSON
PROJECT ID IM 90-5(101)249
UPN 10003001

DESIGNED BY	B. BOONE	04/2026	
REVIEWED BY	J. BRAZILL	05/2026	
CHECKED BY	J. SOLIDAY	05/2026	


MONTANA Department of Transportation

CROSS SECTIONS


5/18/2026 11:07 AM

10003001RDXSF013.DWG


AWARD COPY

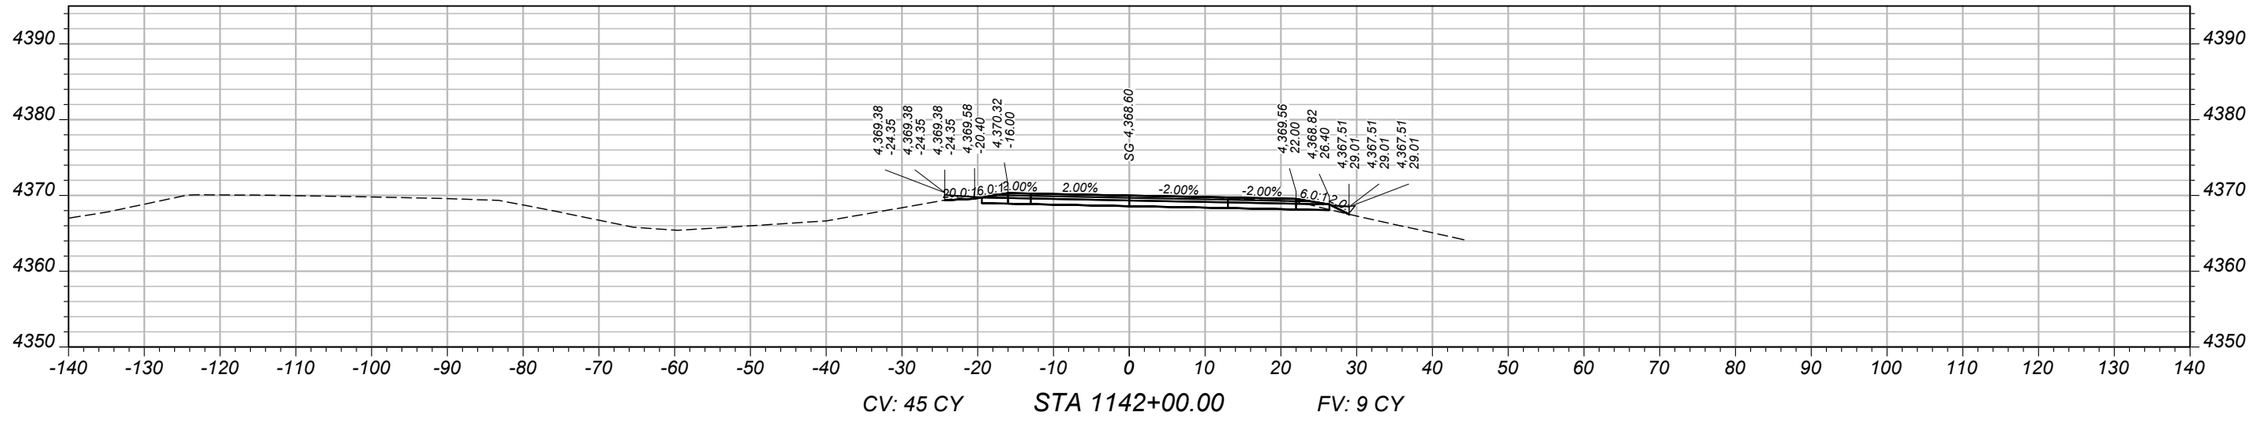

CV: 45 CY STA 1142+00.00 FV: 9 CY

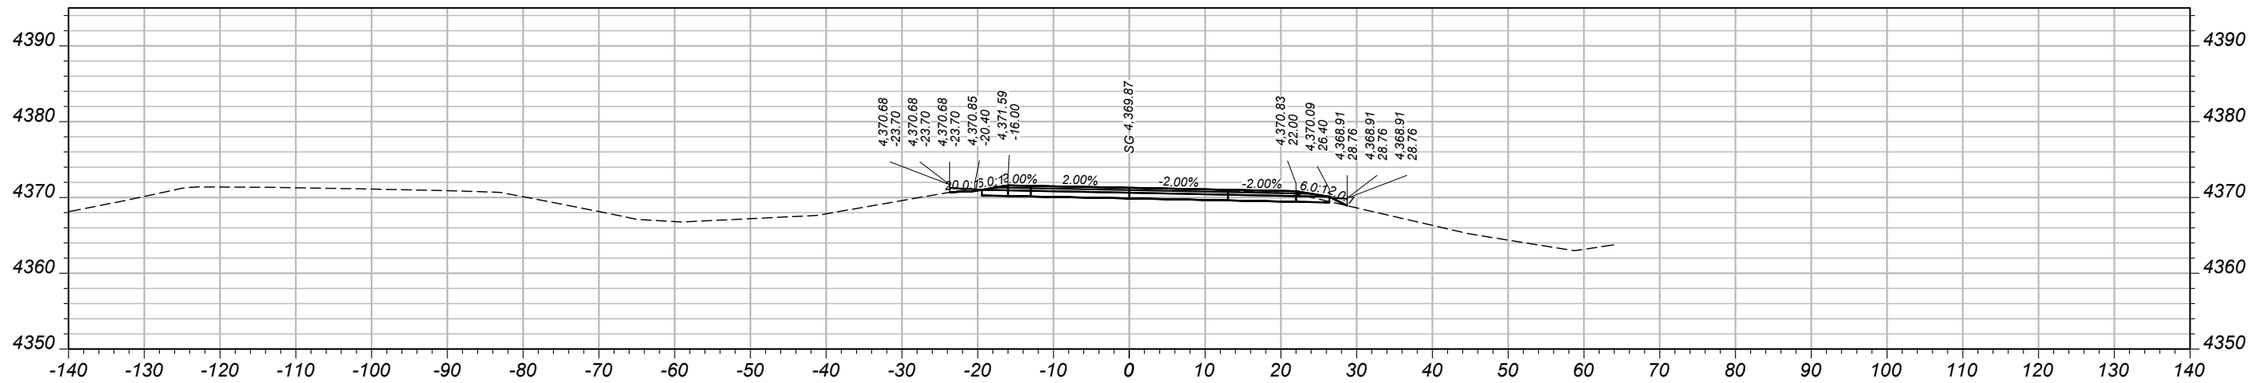

CV: 46 CY STA 1141+50.00 FV: 8 CY

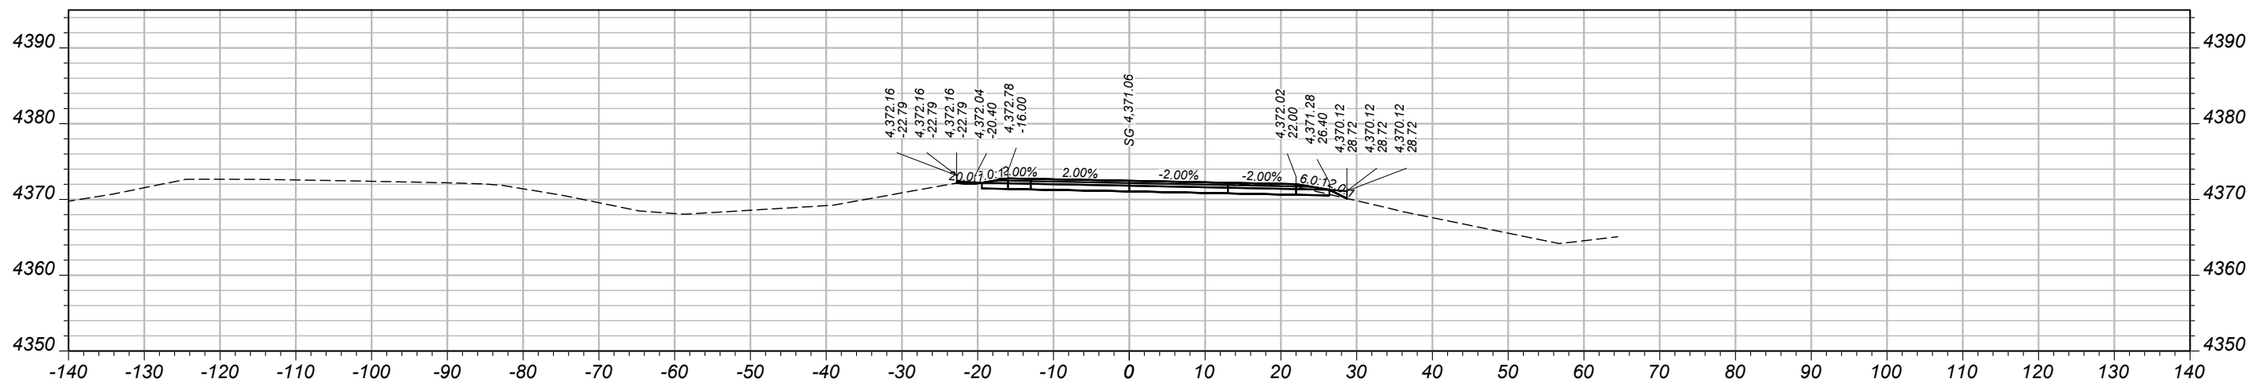

CV: 48 CY STA 1141+00.00 FV: 8 CY

SHEET NO.
106

MAINLINE CROSS SECTIONS - EASTBOUND

PROJECT NAME: WHITEHALL - EAST
COUNTY: JEFFERSON
PROJECT ID: IM 90-5(101)249
UPN: 10003001


DESIGNED BY		04/2026
B. BOONE	REVIEWED BY	05/2026
J. BRAZILL	CHECKED BY	05/2026
J. SOLIDAY	10003001RDXSF013.DWG	

MONTANA
Department of Transportation


CROSS SECTIONS

5/18/2026 11:07 AM


AWARD COPY

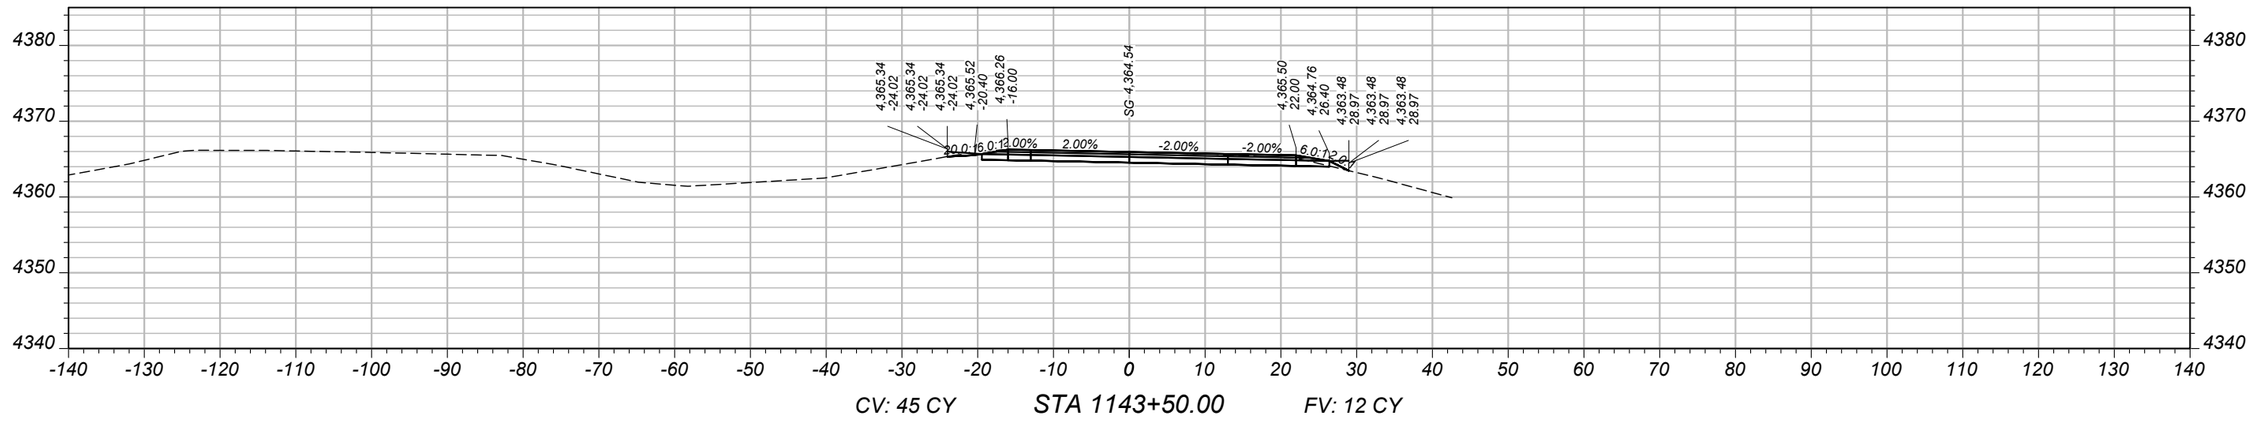

CV: 45 CY STA 1143+50.00 FV: 12 CY

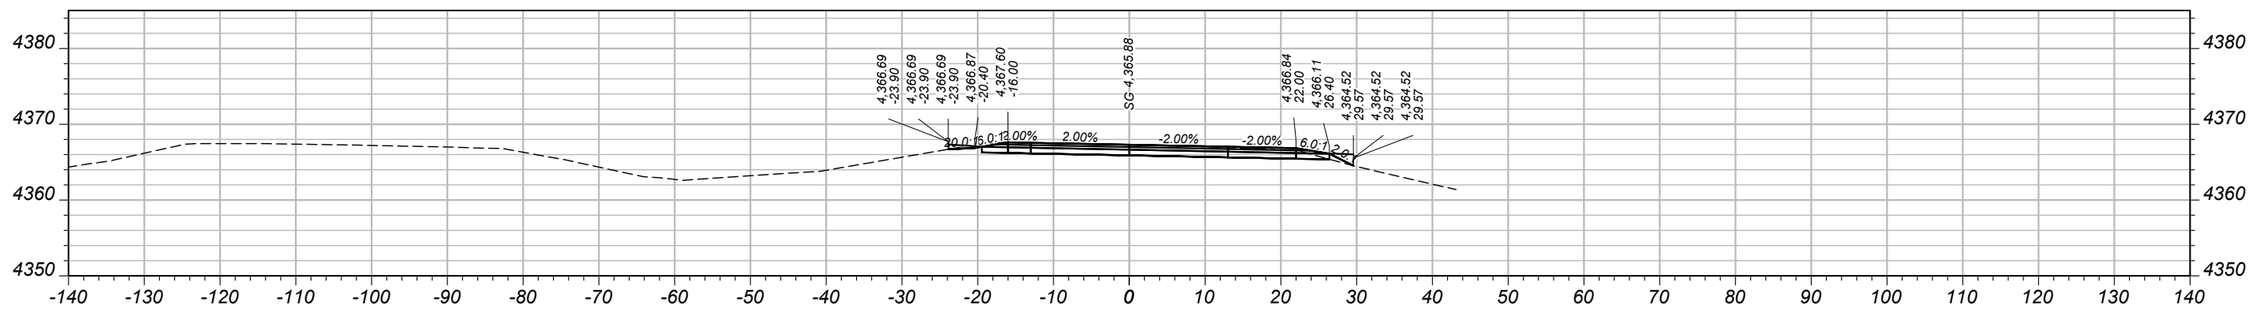

CV: 46 CY STA 1143+00.00 FV: 10 CY

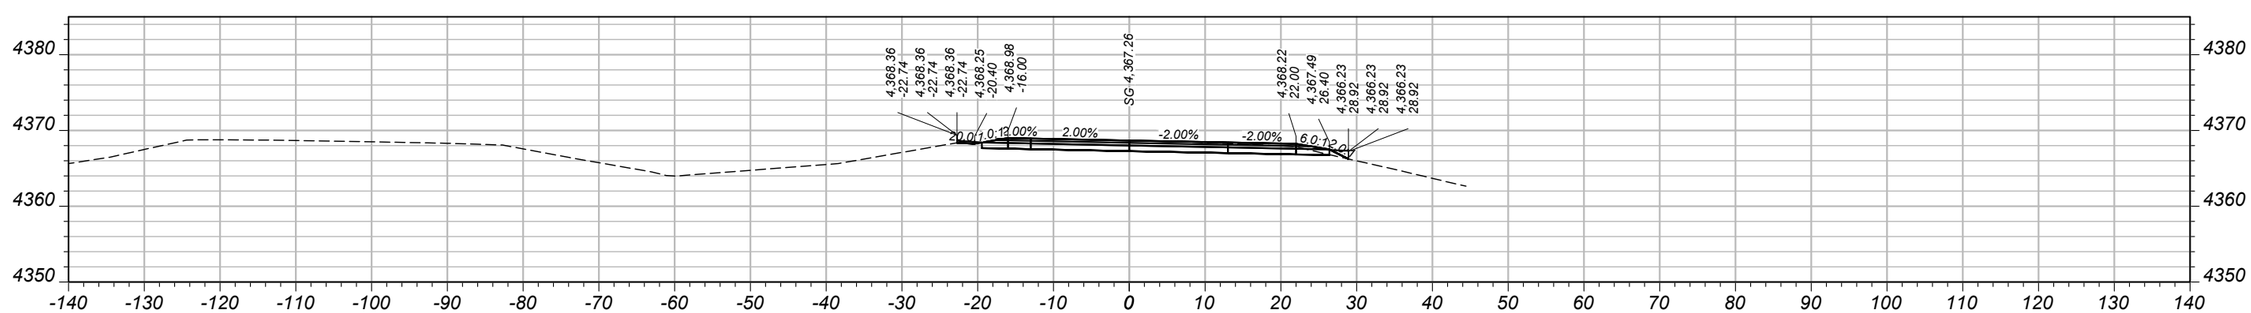

CV: 45 CY STA 1142+50.00 FV: 8 CY

SHEET NO.
107

MAINLINE CROSS SECTIONS - EASTBOUND

PROJECT NAME: WHITEHALL - EAST
COUNTY: JEFFERSON
PROJECT ID: IM 90-5(101)249
UPN: 10003001

DESIGNED BY: B. BOONE 04/2026
REVIEWED BY: J. BRAZILL 05/2026
CHECKED BY: J. SOLIDAY 05/2026


MONTANA
Department of Transportation

CROSS SECTIONS


5/18/2026 11:07 AM

10003001RDXSF013.DWG


AWARD COPY

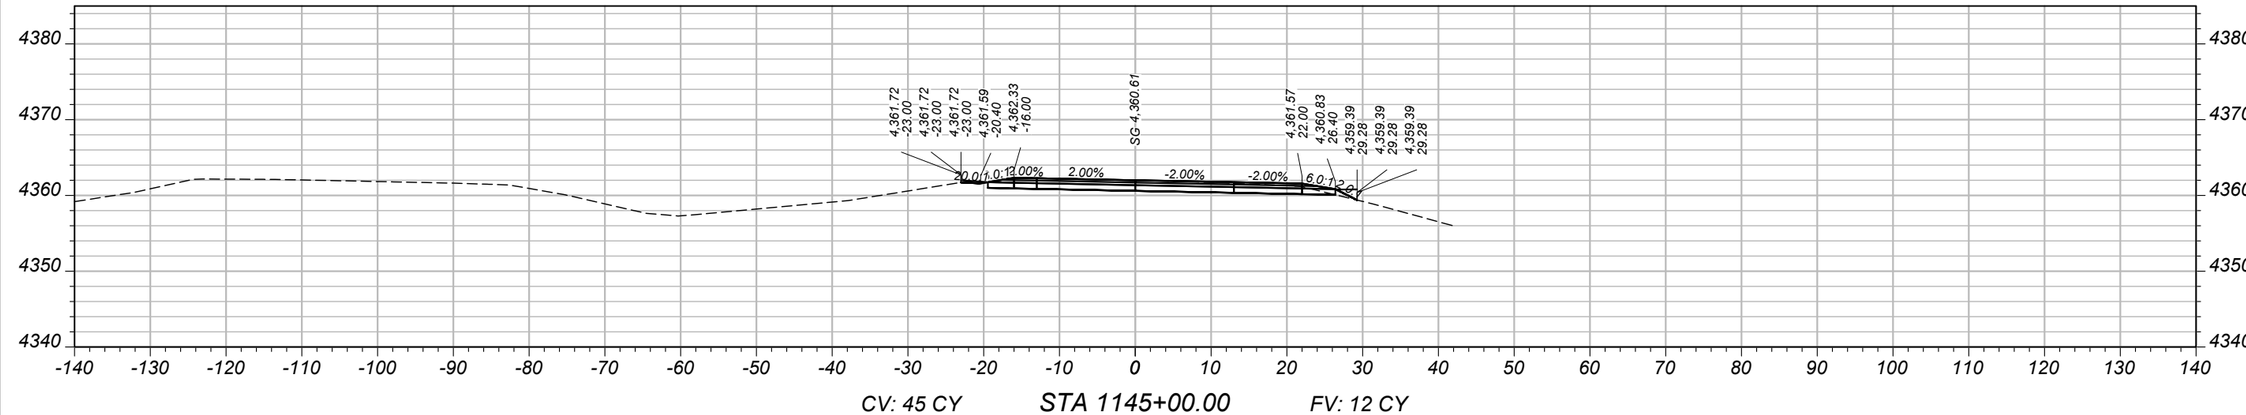

CV: 45 CY STA 1145+00.00 FV: 12 CY

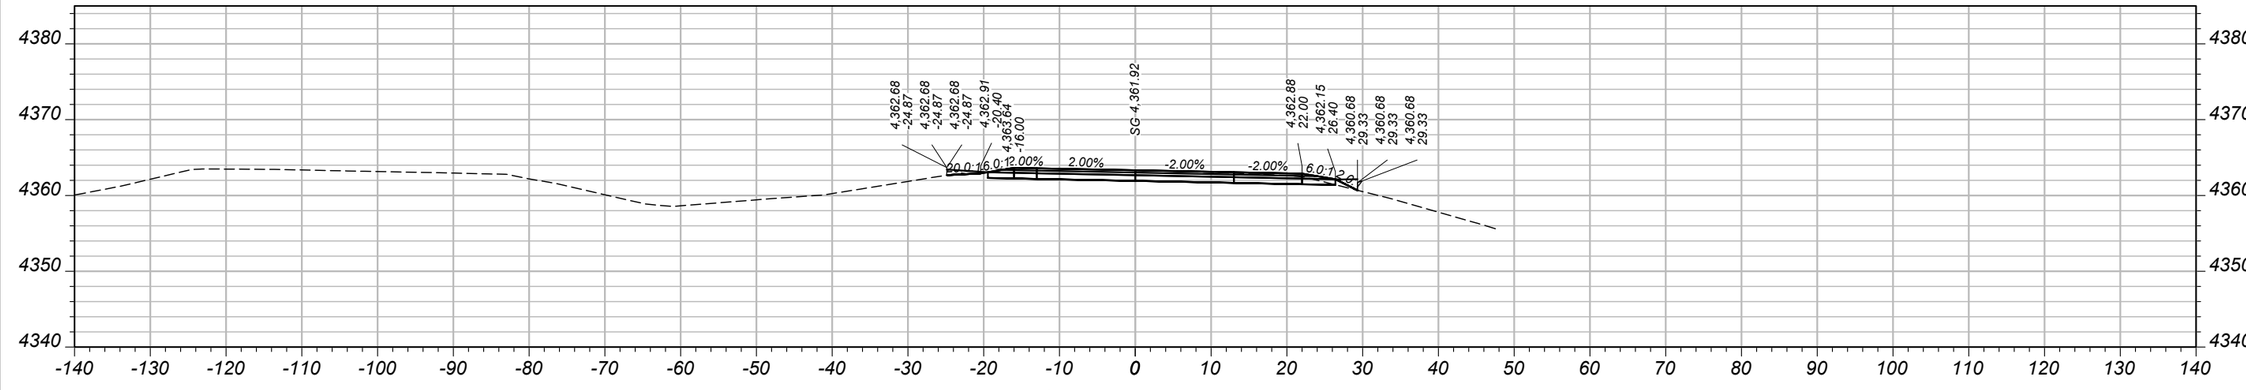

CV: 46 CY STA 1144+50.00 FV: 10 CY

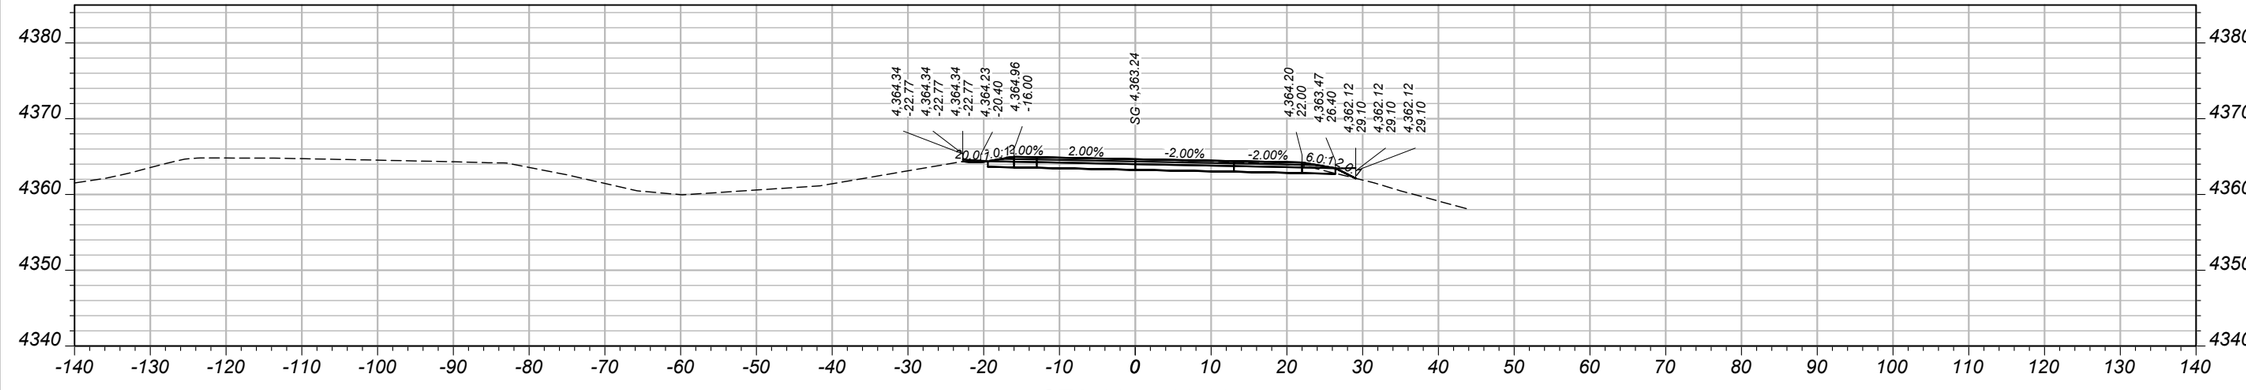

CV: 46 CY STA 1144+00.00 FV: 10 CY

SHEET NO. 108

MAINLINE CROSS SECTIONS - EASTBOUND

PROJECT NAME: WHITEHALL - EAST
COUNTY: JEFFERSON
PROJECT ID: IM 90-5(101)249
UPN: 10003001

DESIGNED BY	B. BOONE	04/2026
REVIEWED BY	J. BRAZILL	05/2026
CHECKED BY	J. SOLIDAY	05/2026


10003001RDXSF013.DWG

MONTANA Department of Transportation


CROSS SECTIONS

5/18/2026 11:07 AM


AWARD COPY

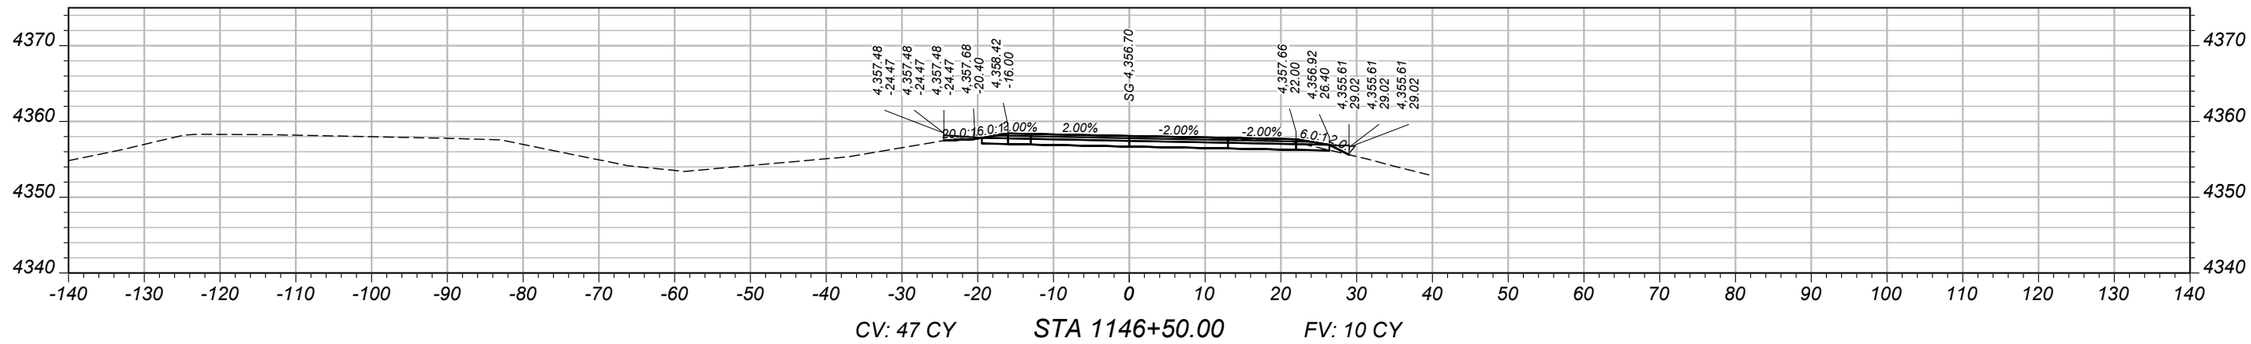

CV: 47 CY STA 1146+50.00 FV: 10 CY

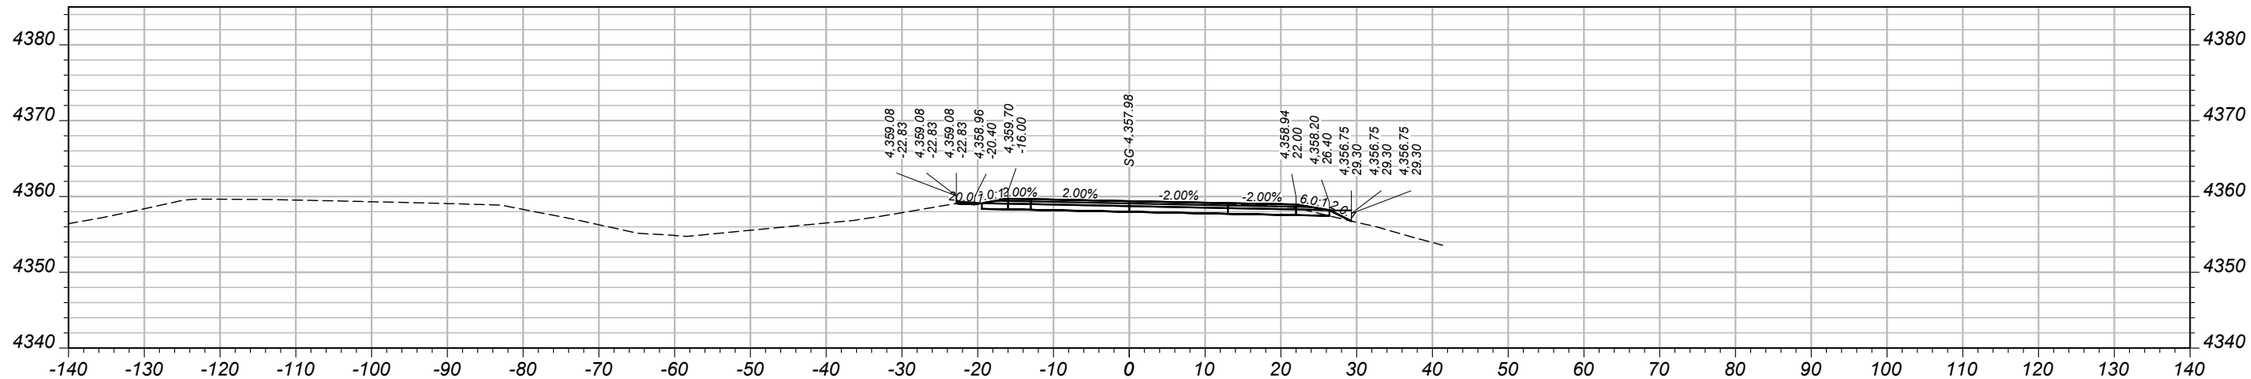

CV: 47 CY STA 1146+00.00 FV: 12 CY

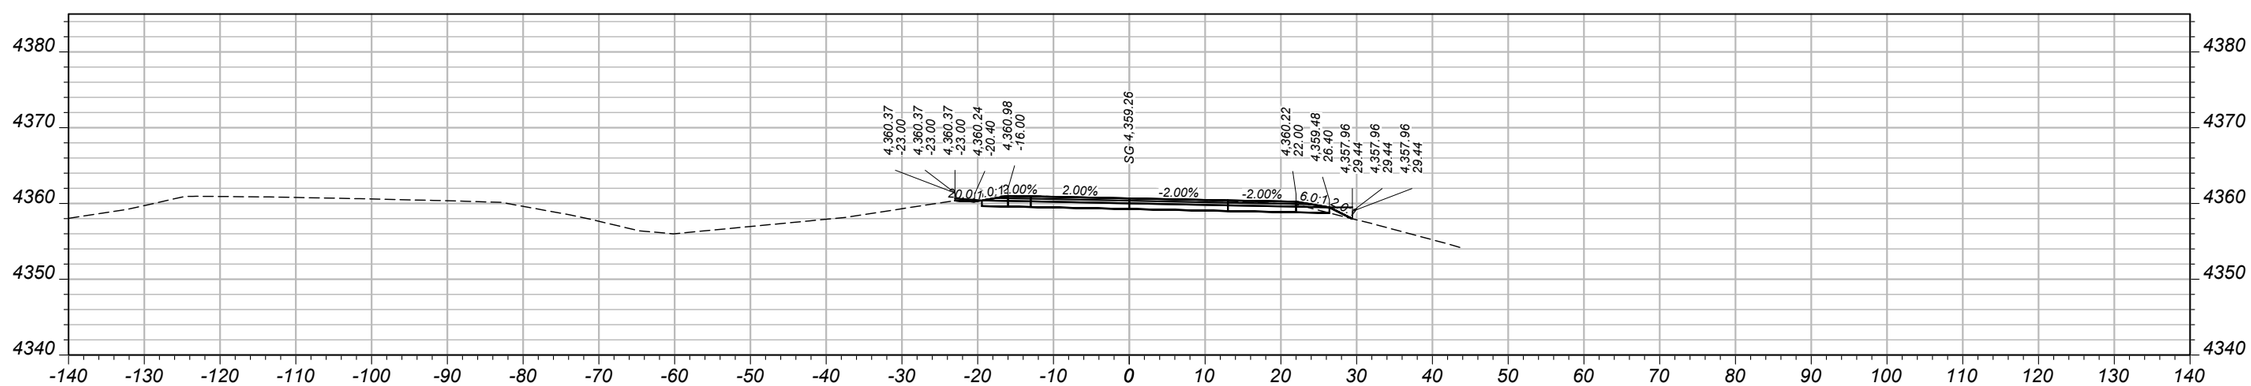

CV: 48 CY STA 1145+50.00 FV: 11 CY

SHEET NO.
109

MAINLINE CROSS SECTIONS - EASTBOUND

PROJECT NAME: WHITEHALL - EAST
COUNTY: JEFFERSON
PROJECT ID: IM 90-5(101)249
UPN: 10003001

DESIGNED BY	B. BOONE	04/2026	
REVIEWED BY	J. BRAZILL	05/2026	
CHECKED BY	J. SOLIDAY	05/2026	


MONTANA Department of Transportation

CROSS SECTIONS


5/18/2026 11:07 AM

10003001RDXSF013.DWG


AWARD COPY

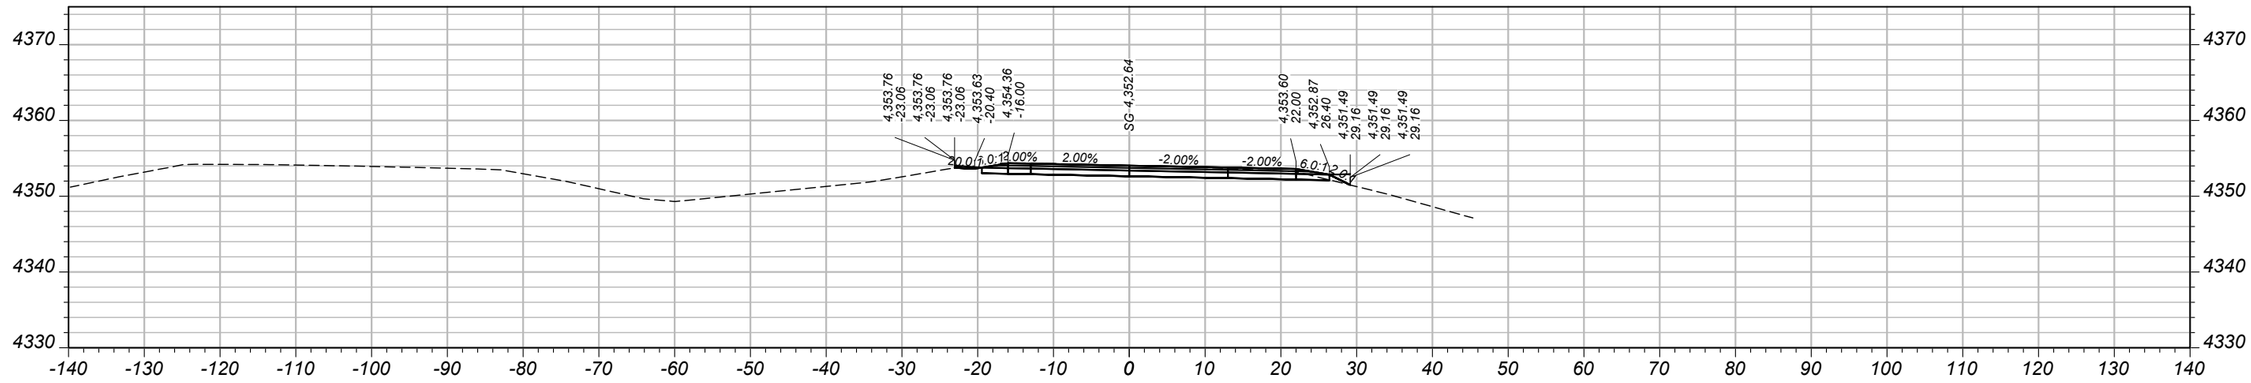

CV: 48 CY STA 1148+00.00 FV: 9 CY

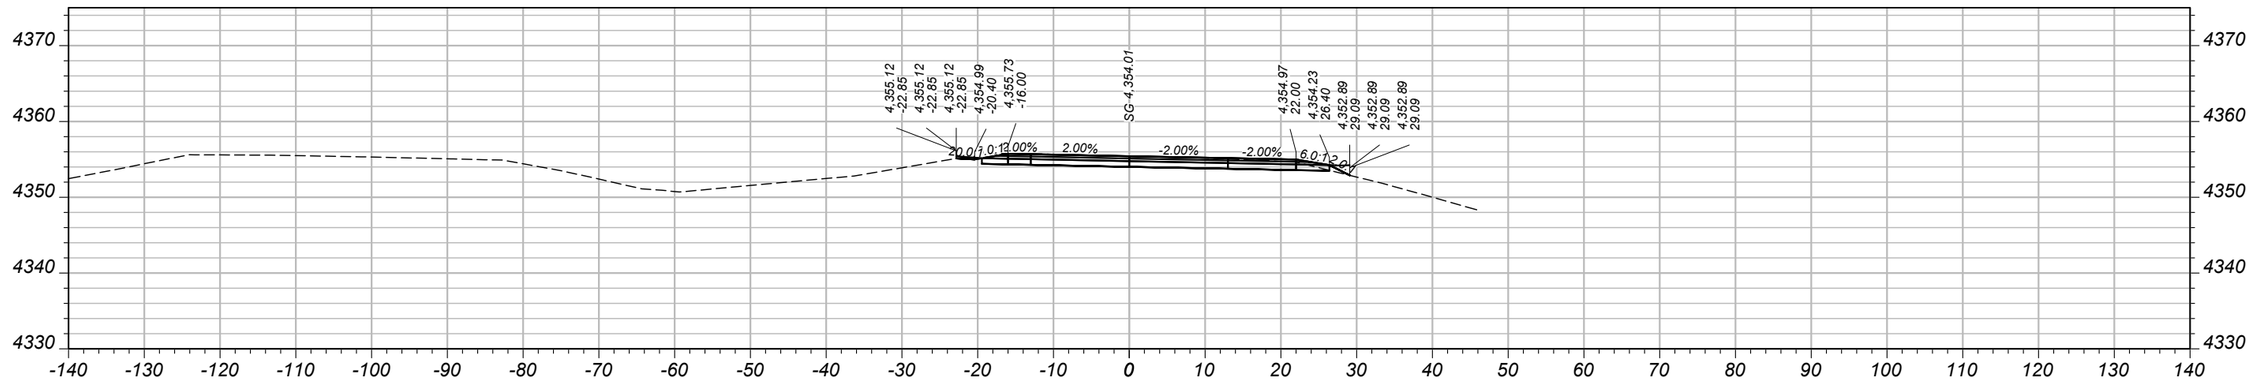

CV: 46 CY STA 1147+50.00 FV: 11 CY

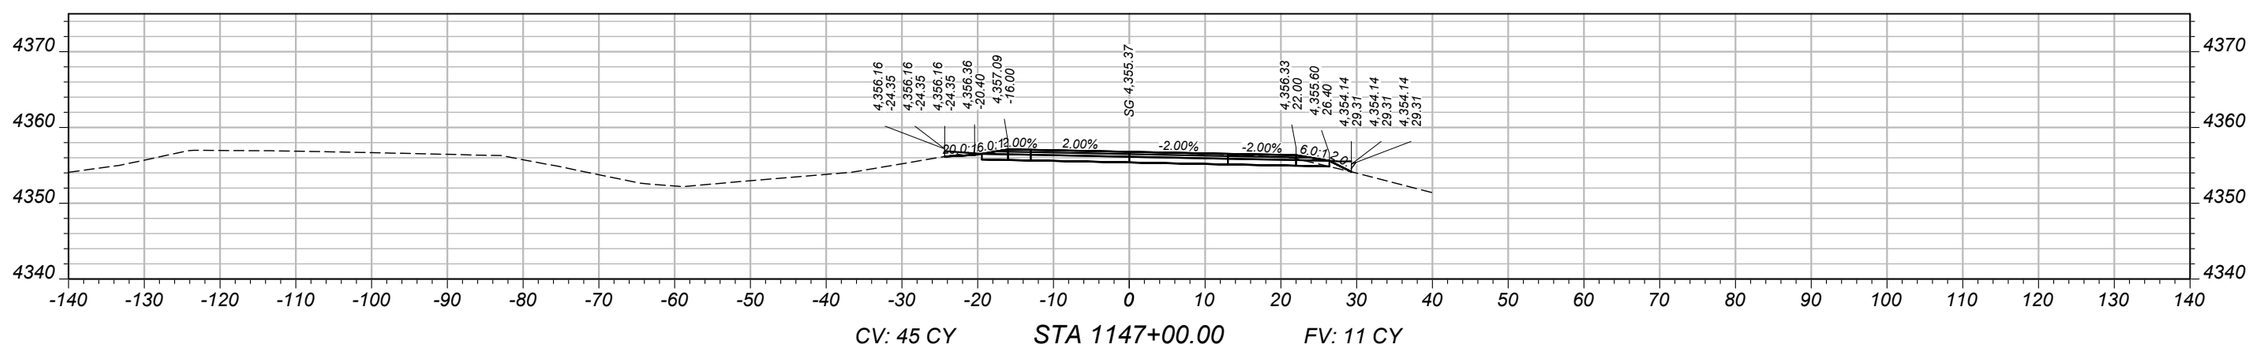

CV: 45 CY STA 1147+00.00 FV: 11 CY

SHEET NO.
110

MAINLINE CROSS SECTIONS - EASTBOUND

PROJECT NAME: WHITEHALL - EAST
COUNTY: JEFFERSON
PROJECT ID: IM 90-5(101)249
UPN: 10003001

DESIGNED BY	B. BOONE	04/2026
REVIEWED BY	J. BRAZILL	05/2026
CHECKED BY	J. SOLIDAY	05/2026


10003001RDXSF013.DWG

MONTANA Department of Transportation


CROSS SECTIONS

5/18/2026 11:07 AM


AWARD COPY

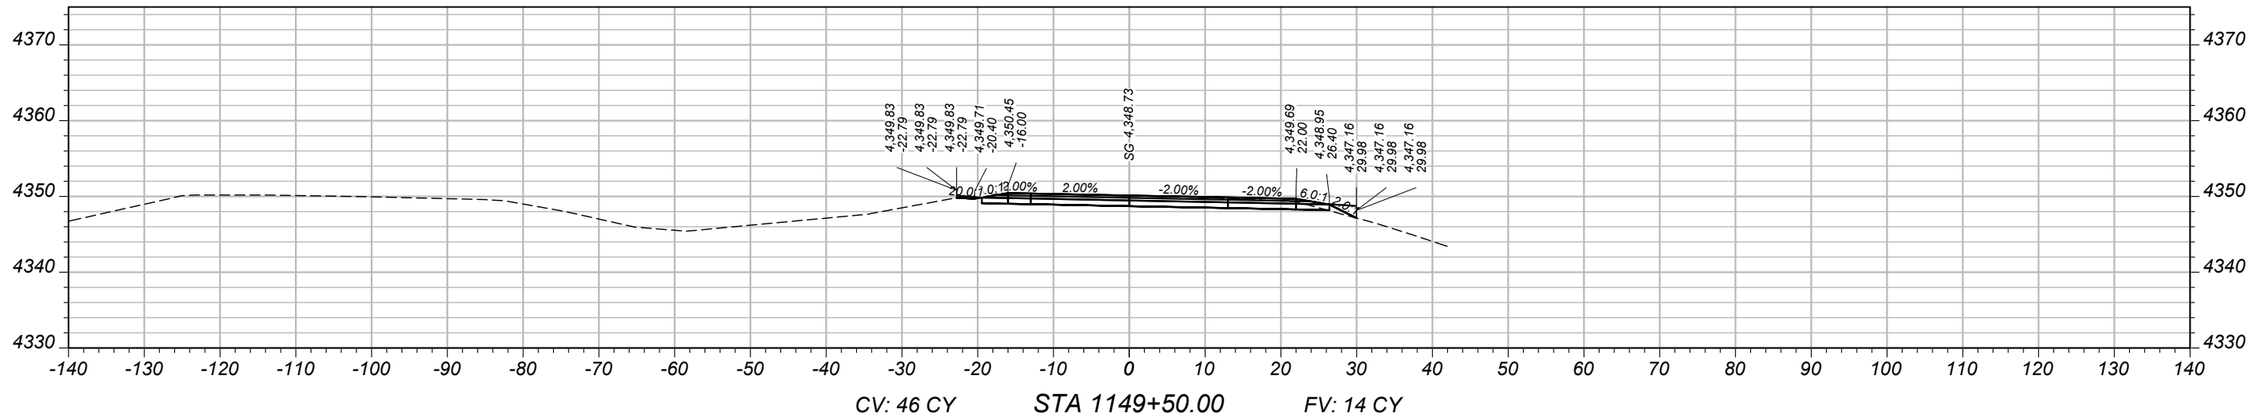

CV: 46 CY STA 1149+50.00 FV: 14 CY

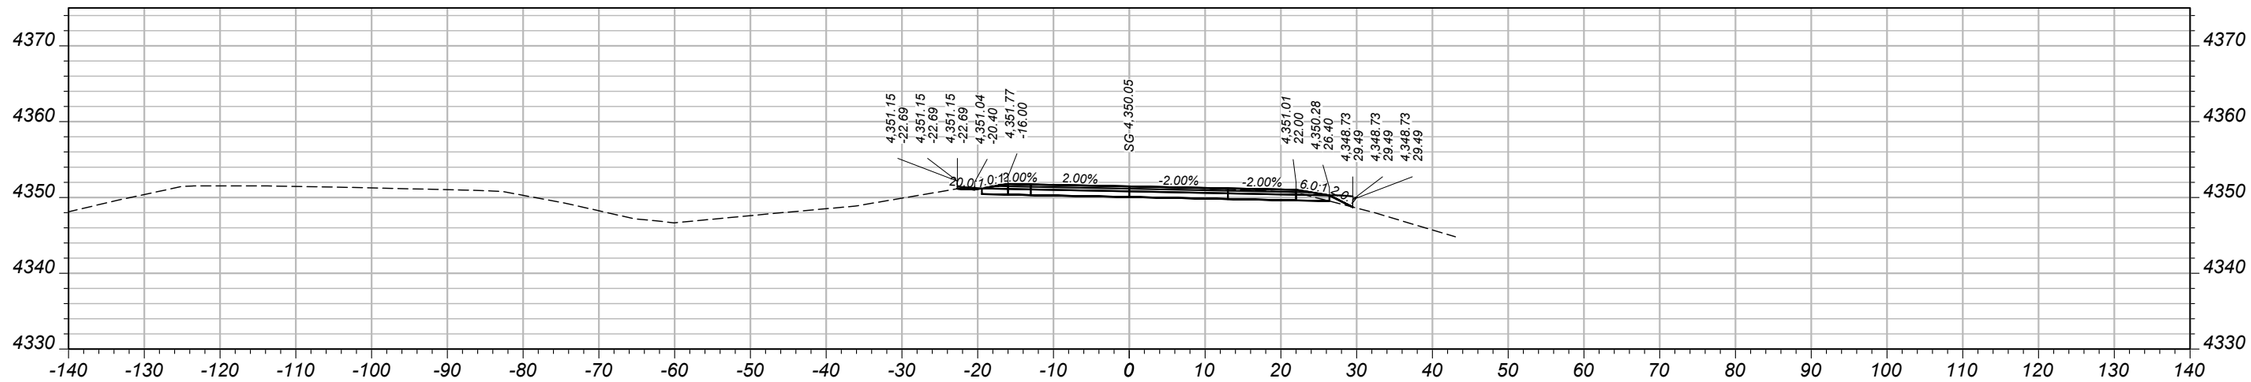

CV: 47 CY STA 1149+00.00 FV: 10 CY

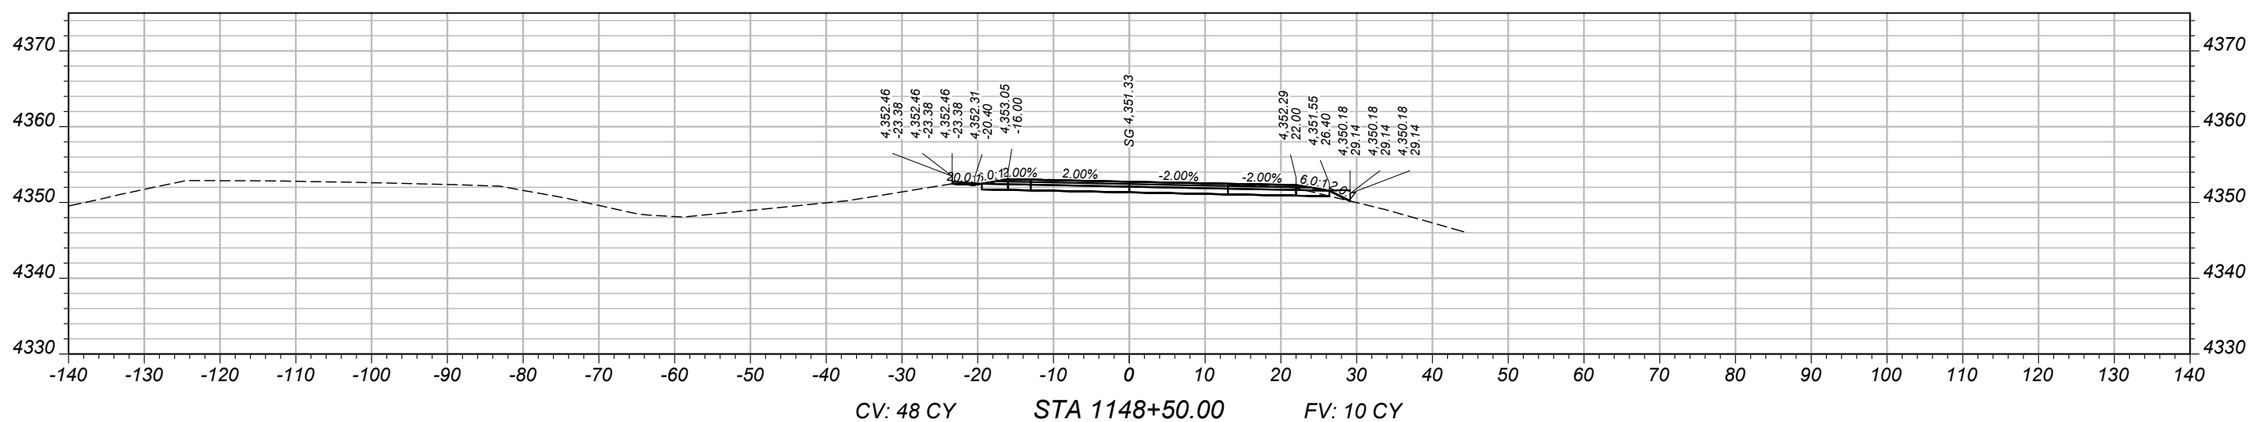

CV: 48 CY STA 1148+50.00 FV: 10 CY

SHEET NO.
111

MAINLINE CROSS SECTIONS - EASTBOUND

PROJECT NAME: WHITEHALL - EAST
COUNTY: JEFFERSON
PROJECT ID: IM 90-5(101)249
UPN: 10003001

DESIGNED BY	04/2026	REVIEWED BY	05/2026	
B. BOONE		J. BRAZILL		
CHECKED BY	05/2026			
J. SOLIDAY				


10003001RDXSF013.DWG

MONTANA
Department of Transportation


CROSS SECTIONS

5/18/2026 11:08 AM


AWARD COPY

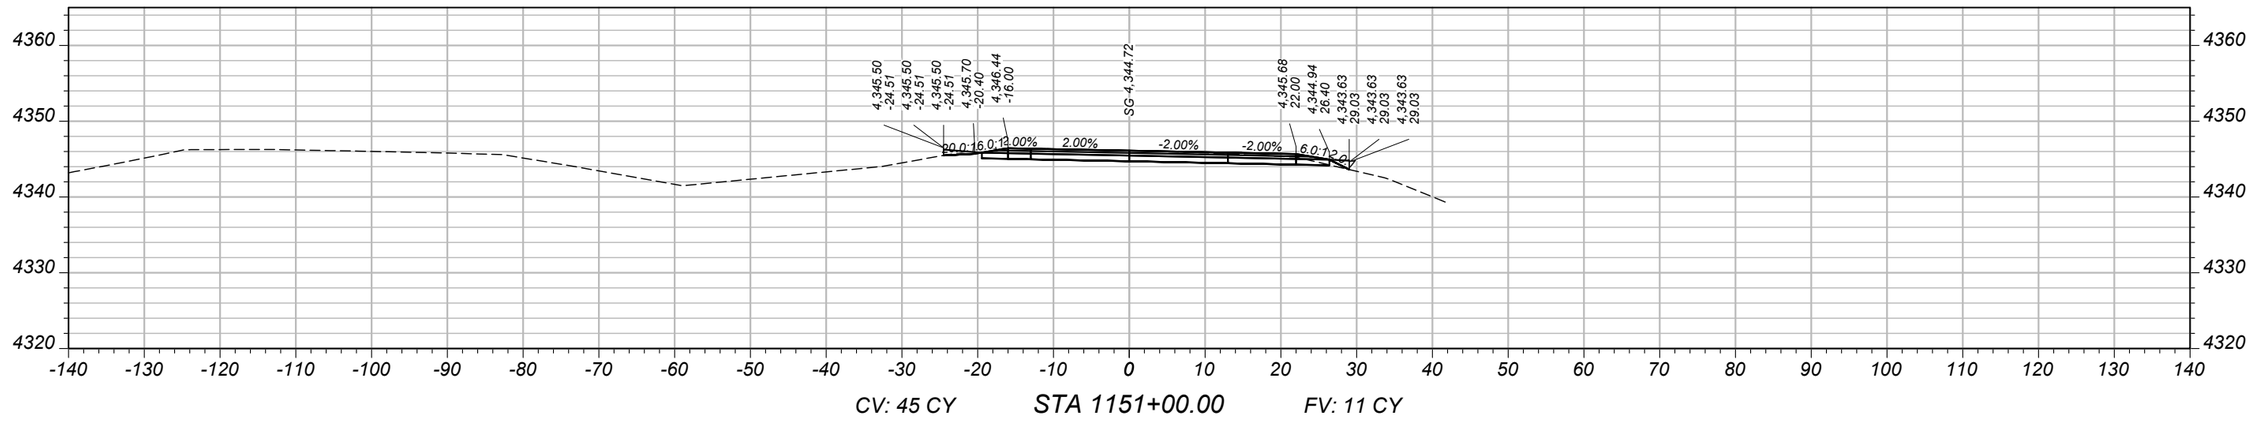

CV: 45 CY STA 1151+00.00 FV: 11 CY

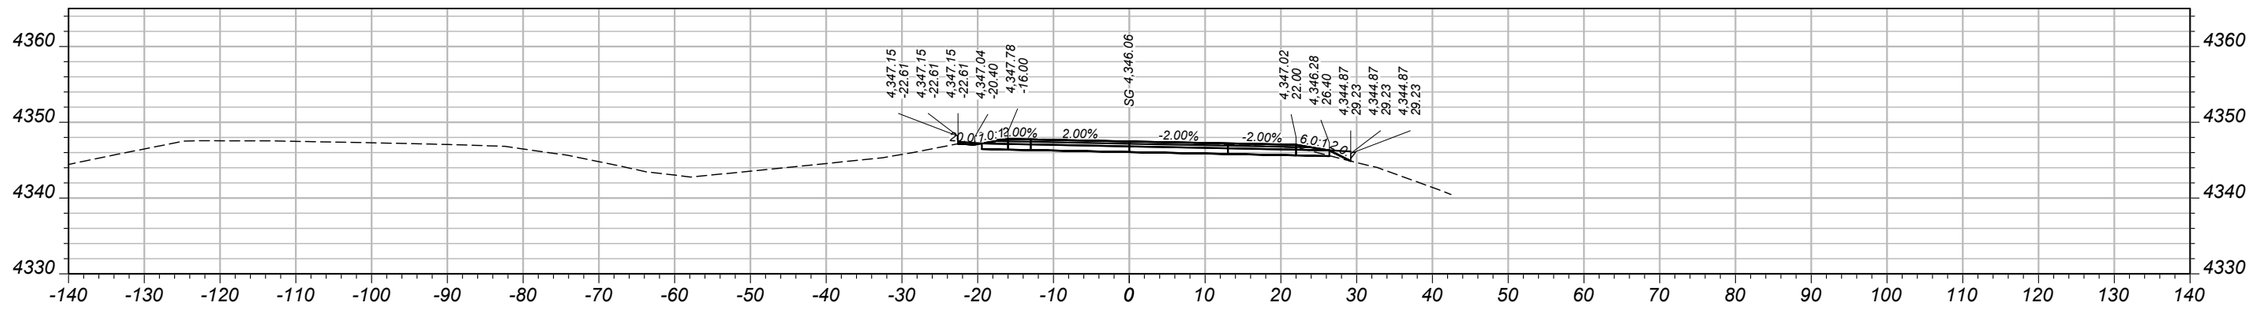

CV: 46 CY STA 1150+50.00 FV: 9 CY

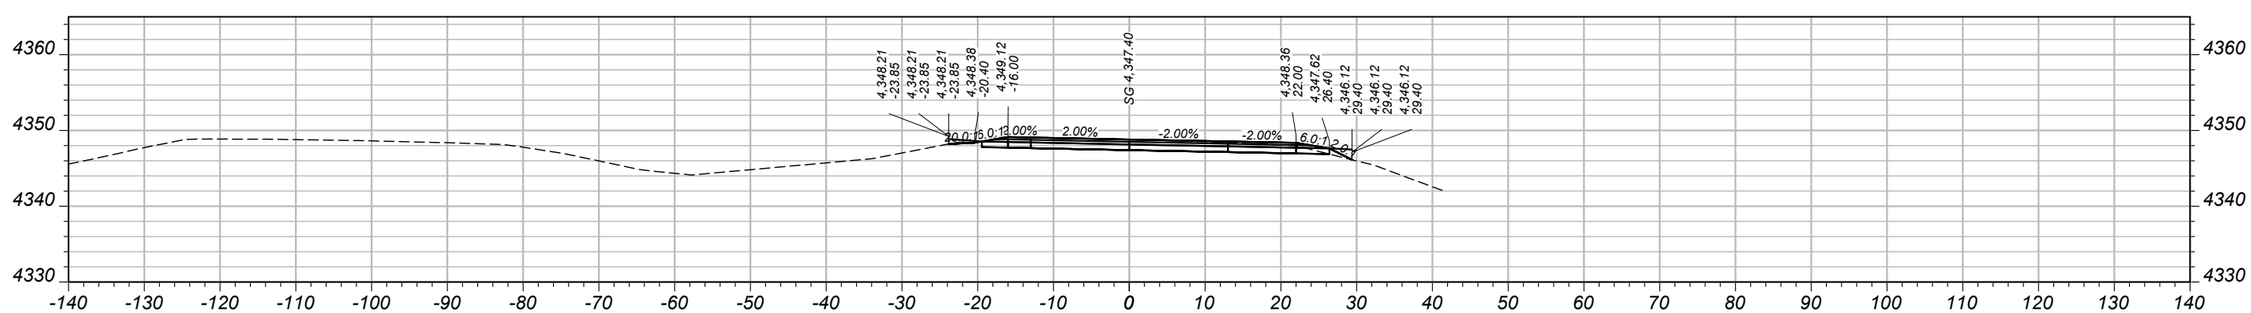

CV: 45 CY STA 1150+00.00 FV: 12 CY

SHEET NO.
112

MAINLINE CROSS SECTIONS - EASTBOUND

PROJECT NAME: WHITEHALL - EAST
COUNTY: JEFFERSON
PROJECT ID: IM 90-5(101)249
UPN: 10003001

DESIGNED BY	B. BOONE	04/2026
REVIEWED BY	J. BRAZILL	05/2026
CHECKED BY	J. SOLIDAY	05/2026


MONTANA
Department of Transportation

CROSS SECTIONS


5/18/2026 11:08 AM

10003001RDXSF013.DWG


AWARD COPY

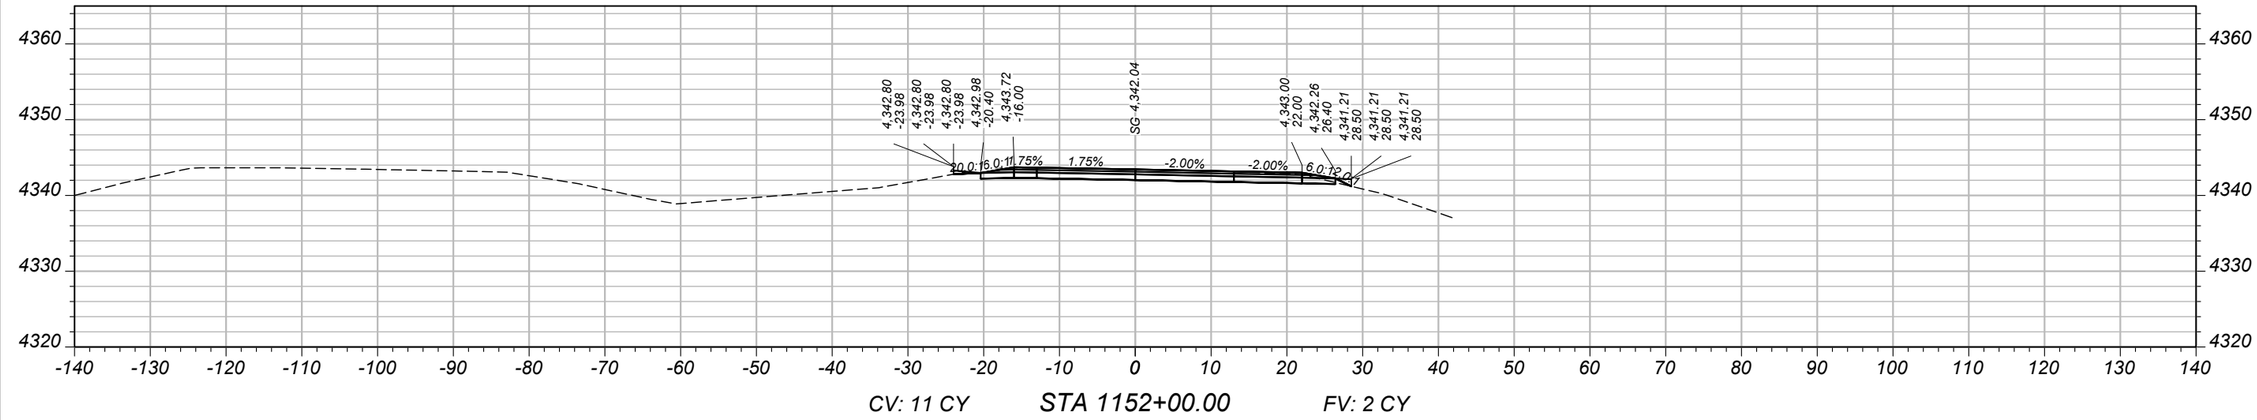

CV: 11 CY STA 1152+00.00 FV: 2 CY

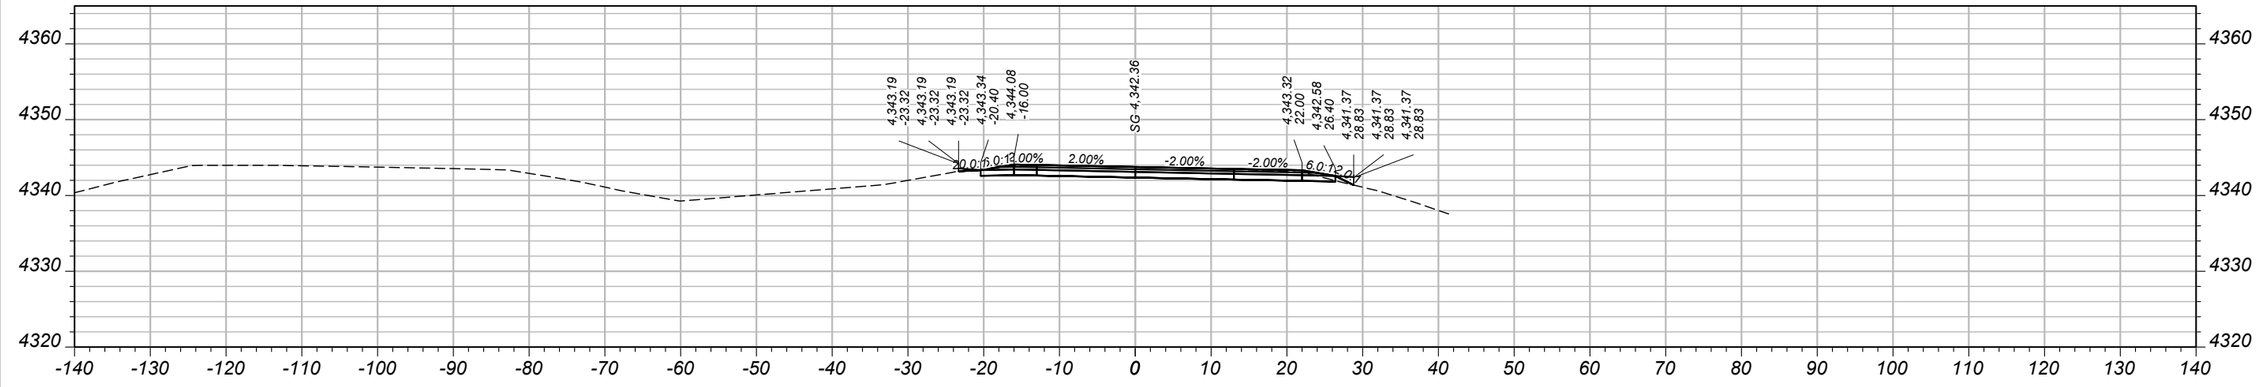

CV: 36 CY STA 1151+88.61 FV: 6 CY

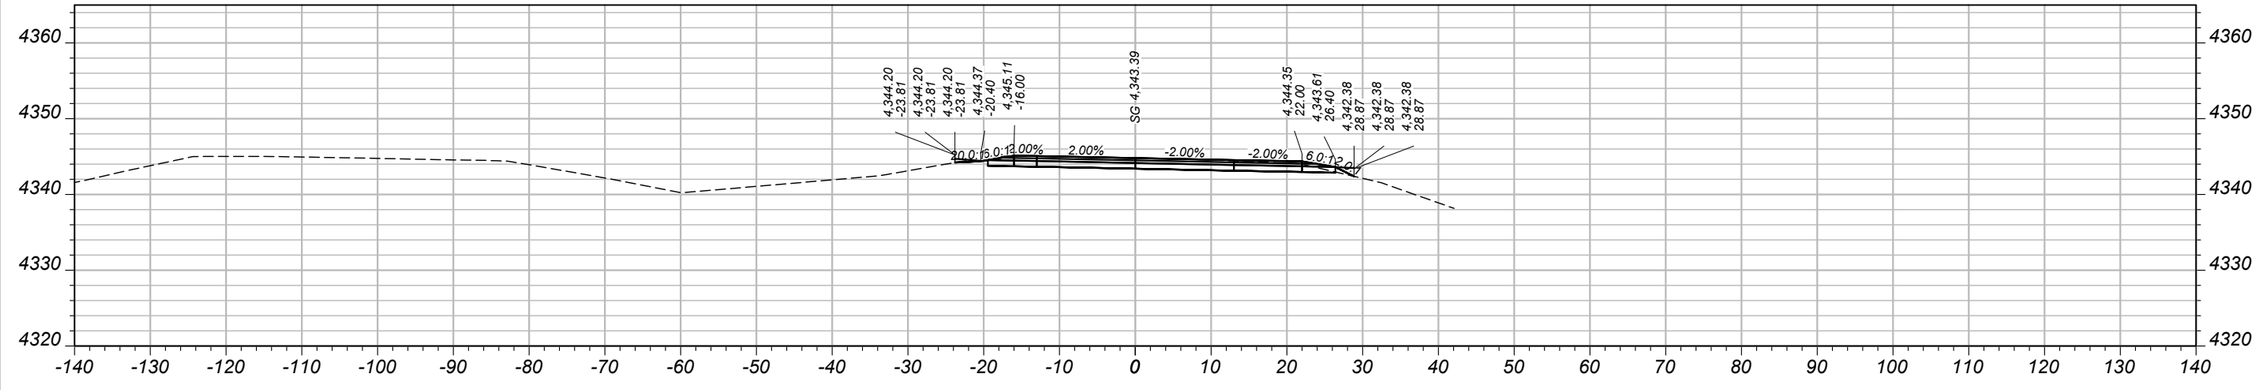

CV: 45 CY STA 1151+50.00 FV: 9 CY

SHEET NO. 113

MAINLINE CROSS SECTIONS - EASTBOUND

PROJECT NAME: WHITEHALL - EAST
COUNTY: JEFFERSON
PROJECT ID: IM 90-5(101)249
UPN: 10003001

DESIGNED BY	B. BOONE	04/2026
REVIEWED BY	J. BRAZILL	05/2026
CHECKED BY	J. SOLIDAY	05/2026


10003001RDXSF013.DWG

MONTANA Department of Transportation


CROSS SECTIONS

5/18/2026 11:08 AM


AWARD COPY

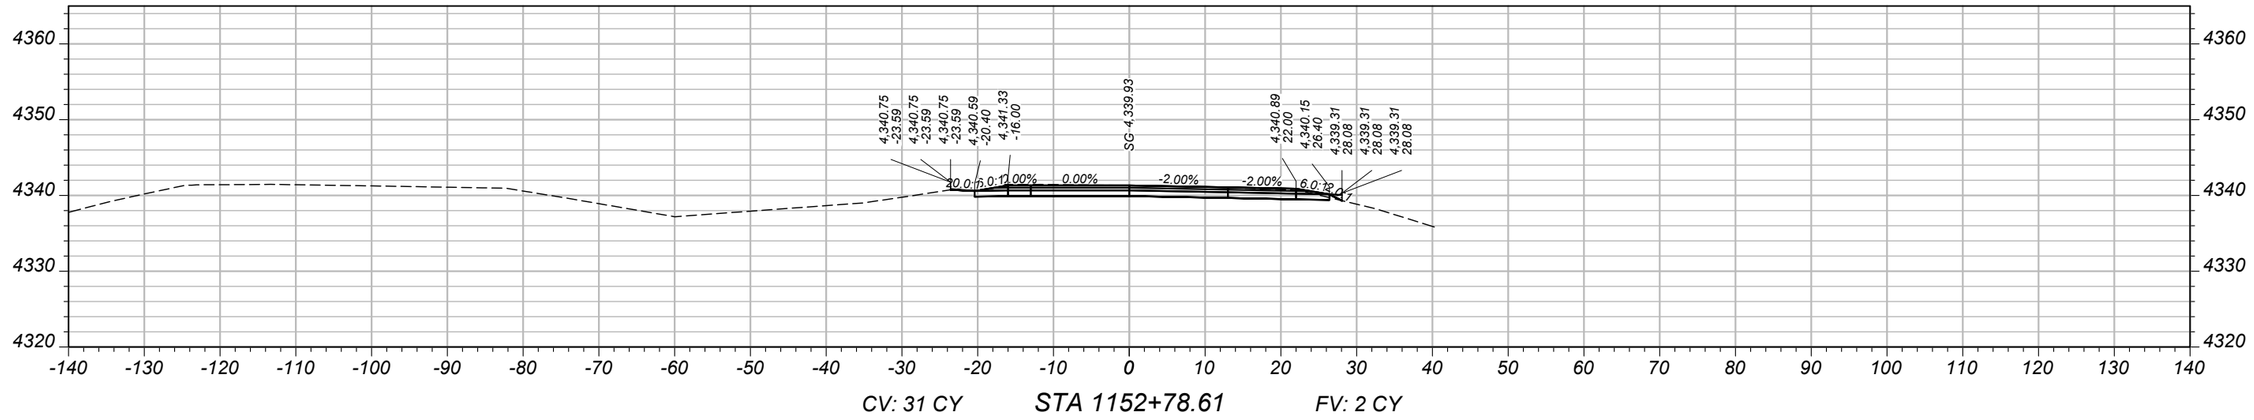

CV: 31 CY STA 1152+78.61 FV: 2 CY

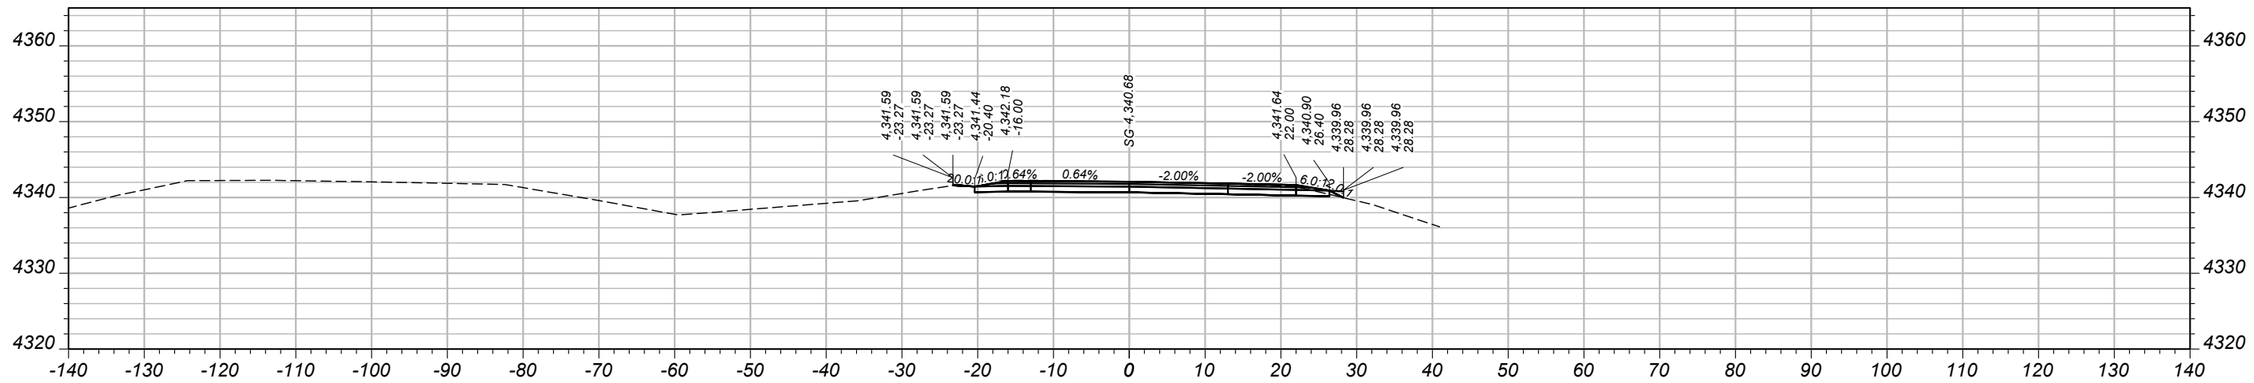

CV: 36 CY STA 1152+50.00 FV: 3 CY

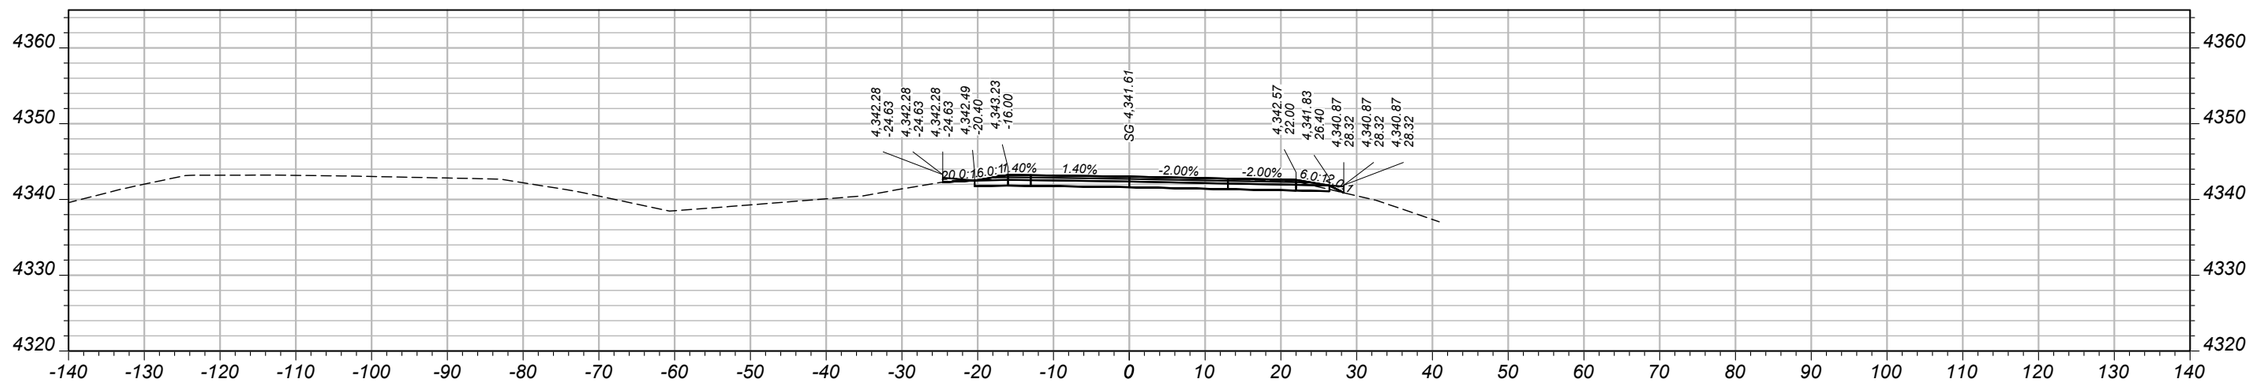

CV: 15 CY STA 1152+15.61 FV: 2 CY

SHEET NO.
114

MAINLINE CROSS SECTIONS - EASTBOUND

PROJECT NAME: WHITEHALL - EAST
COUNTY: JEFFERSON
PROJECT ID: IM 90-5(101)249
UPN: 10003001


DESIGNED BY		04/2026
B. BOONE	REVIEWED BY	05/2026
J. BRAZILL	CHECKED BY	05/2026
J. SOLIDAY	10003001RDXSF013.DWG	

MONTANA
Department of Transportation


CROSS SECTIONS

5/18/2026 11:08 AM


AWARD COPY

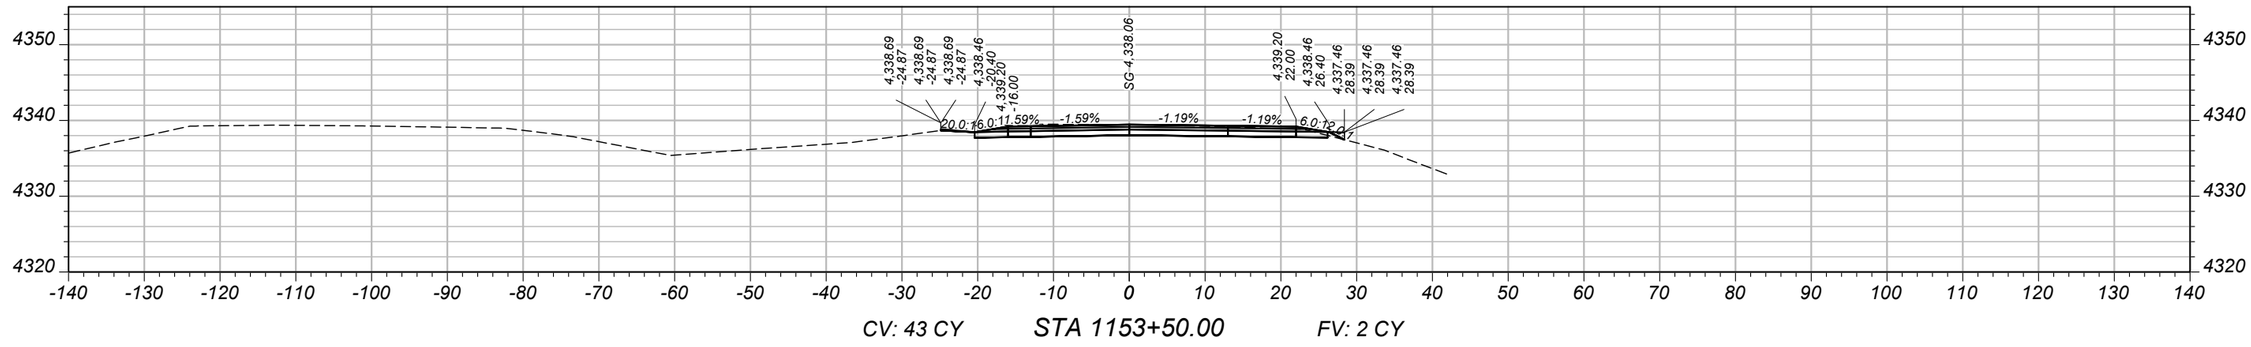

CV: 43 CY STA 1153+50.00 FV: 2 CY

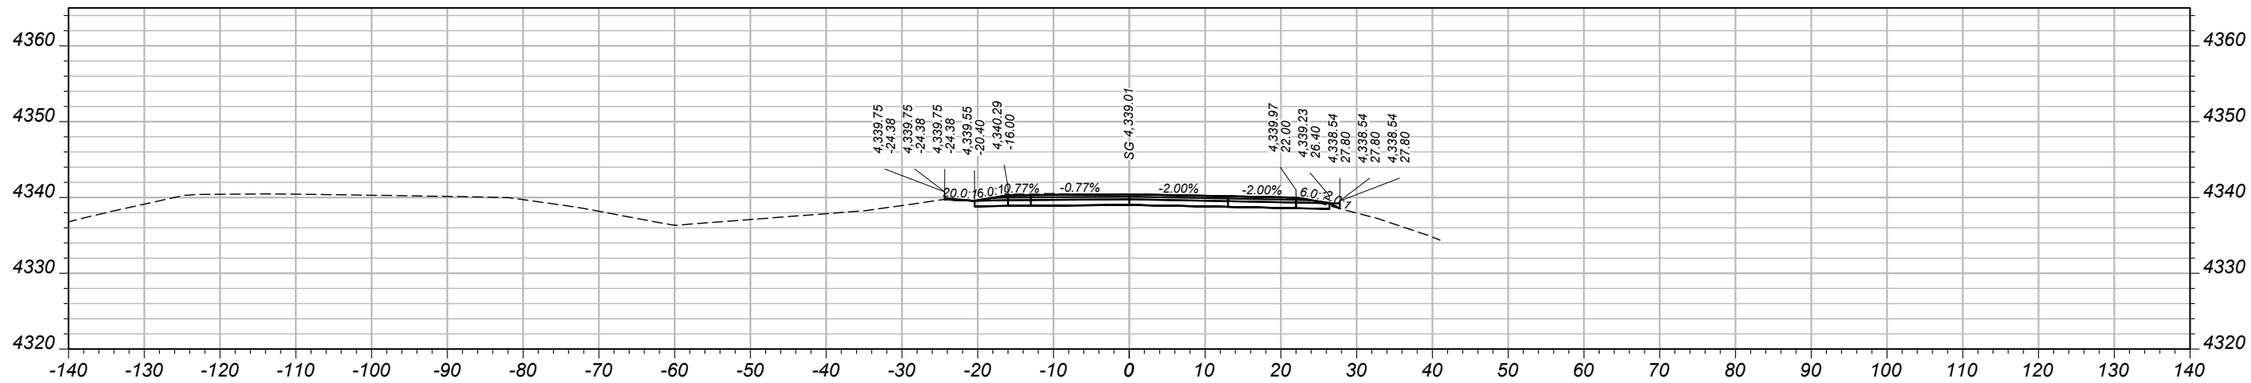

CV: 16 CY STA 1153+13.35 FV: 1 CY

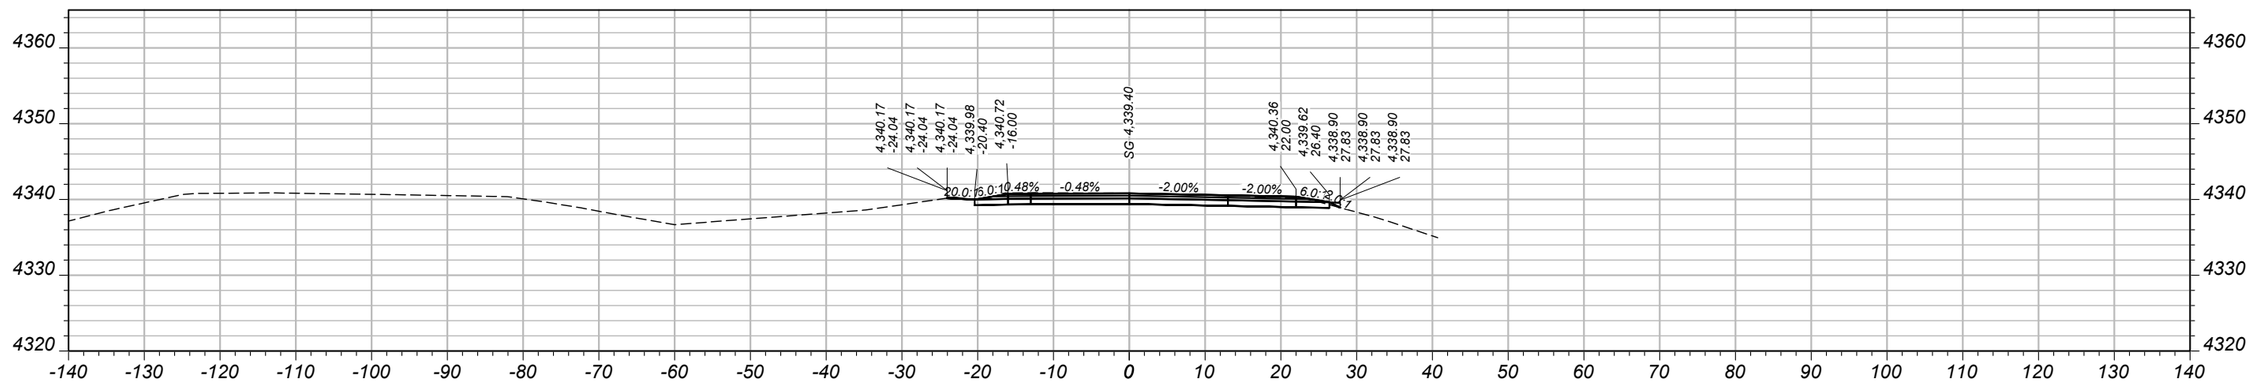

CV: 24 CY STA 1153+00.00 FV: 1 CY

SHEET NO.
115

MAINLINE CROSS SECTIONS - EASTBOUND

PROJECT NAME: WHITEHALL - EAST
COUNTY: JEFFERSON
PROJECT ID: IM 90-5(101)249
UPN: 10003001

DESIGNED BY	04/2026	B. BOONE	
REVIEWED BY	05/2026	J. BRAZILL	
CHECKED BY	05/2026	J. SOLIDAY	


10003001RDXSF013.DWG

MONTANA
Department of Transportation


CROSS SECTIONS

5/18/2026 11:08 AM


AWARD COPY

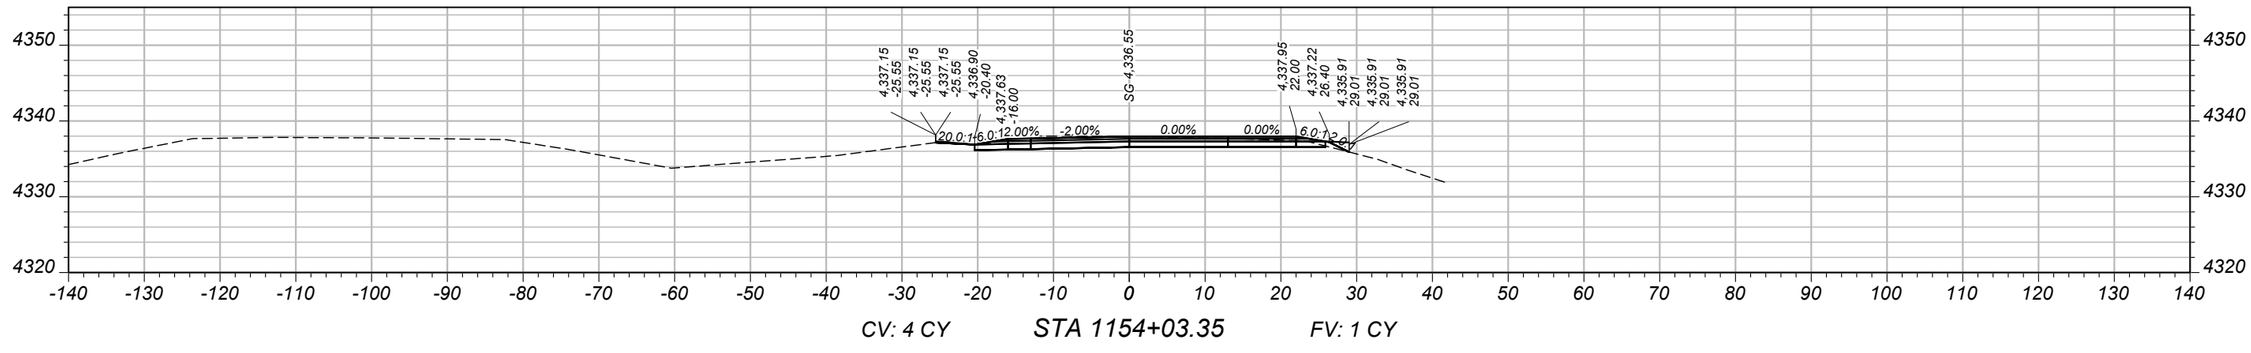

CV: 4 CY STA 1154+03.35 FV: 1 CY

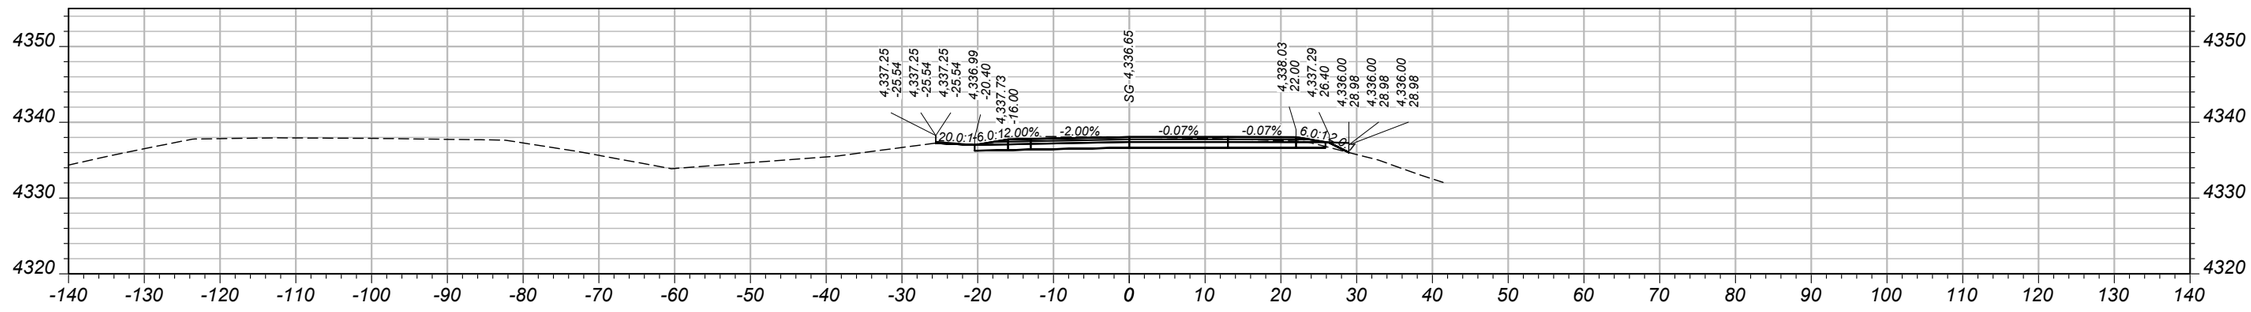

CV: 34 CY STA 1154+00.00 FV: 5 CY

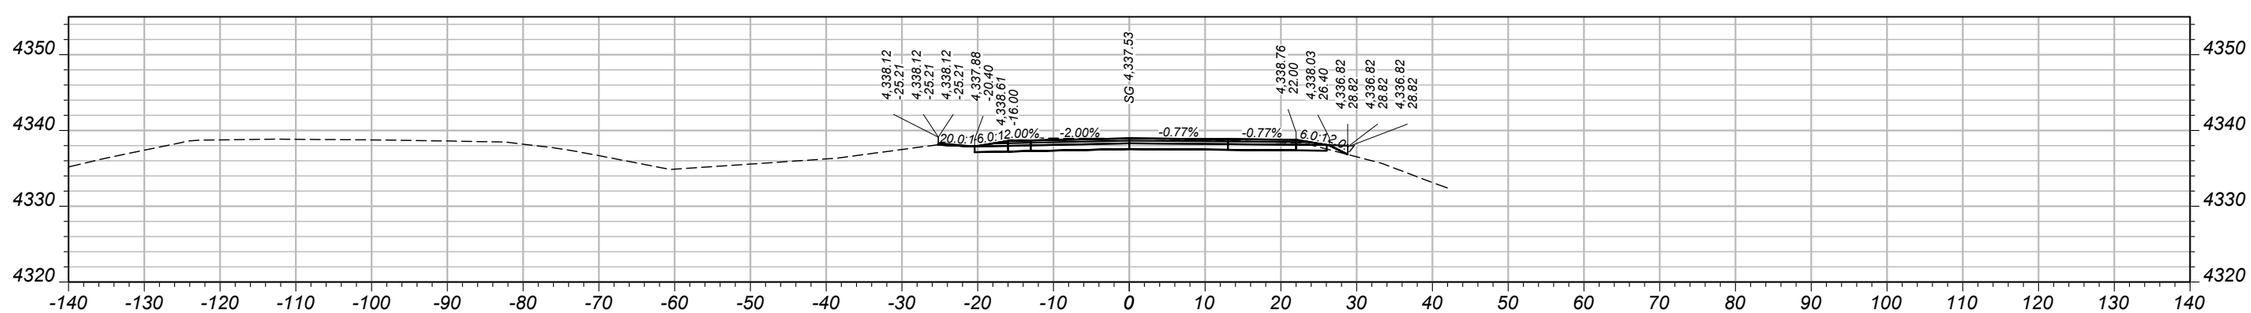

CV: 21 CY STA 1153+68.61 FV: 2 CY

SHEET NO. 116

MAINLINE CROSS SECTIONS - EASTBOUND

PROJECT NAME	WHITEHALL - EAST
COUNTY	JEFFERSON
PROJECT ID	IM 90-5(101)249
UPN	10003001

DESIGNED BY	B. BOONE	04/2026
REVIEWED BY	J. BRAZILL	05/2026
CHECKED BY	J. SOLIDAY	05/2026


MONTANA Department of Transportation

CROSS SECTIONS


10003001RDXSF013.DWG

5/18/2026 11:08 AM


AWARD COPY

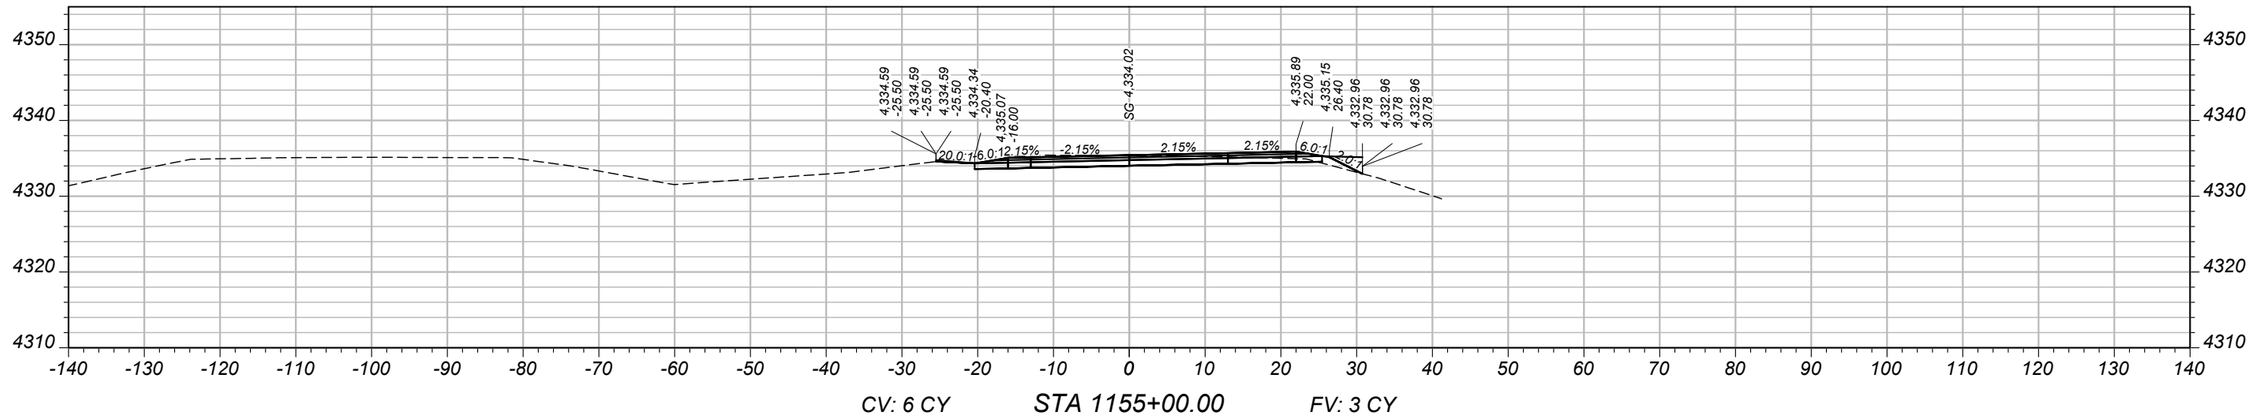

CV: 6 CY STA 1155+00.00 FV: 3 CY

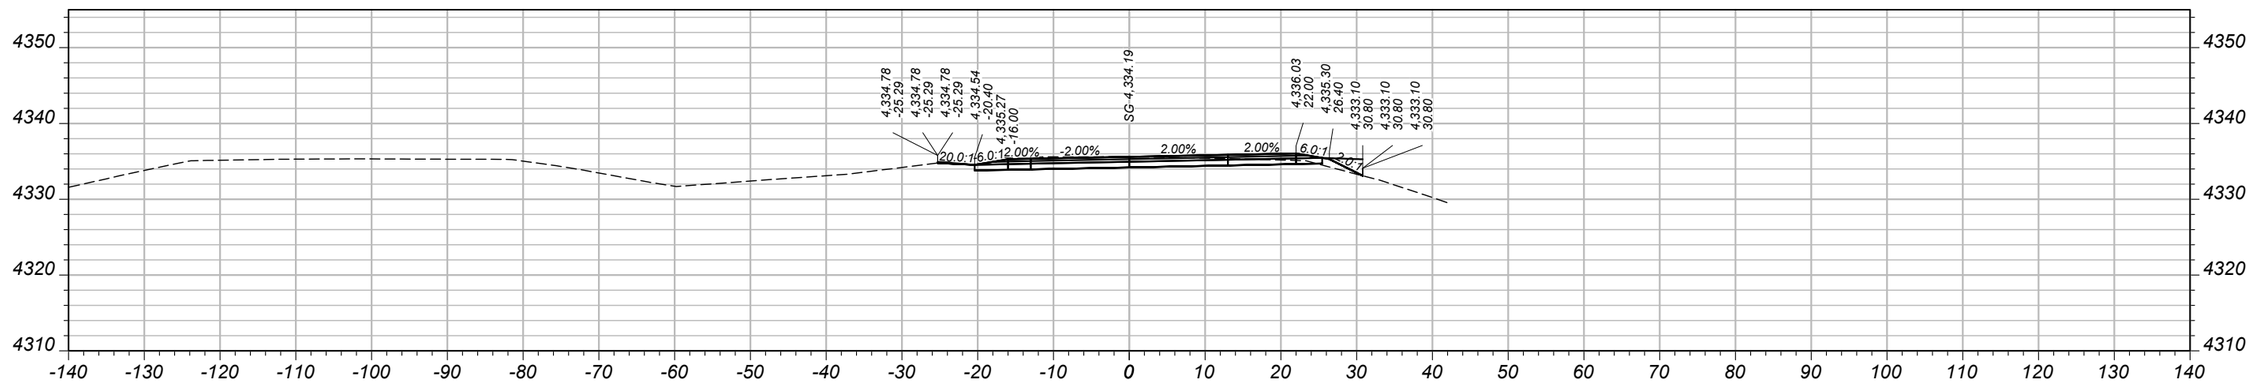

CV: 40 CY STA 1154+93.35 FV: 19 CY

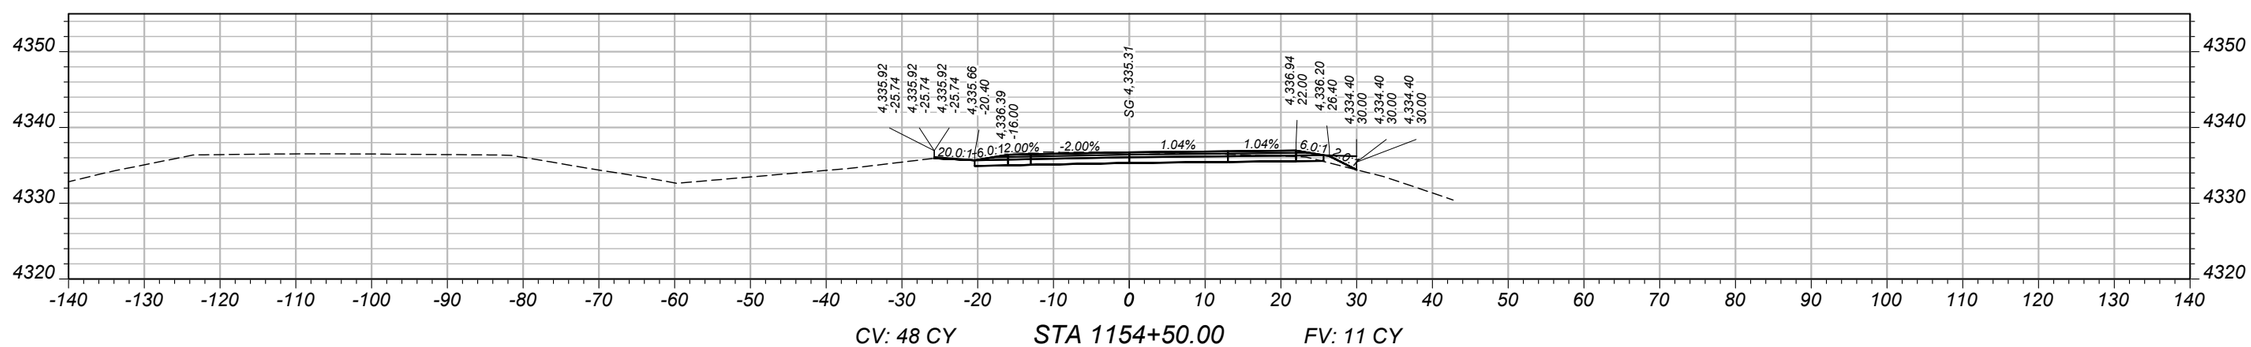

CV: 48 CY STA 1154+50.00 FV: 11 CY

SHEET NO.
117

MAINLINE CROSS SECTIONS - EASTBOUND

PROJECT NAME: WHITEHALL - EAST
COUNTY: JEFFERSON
PROJECT ID: IM 90-5(101)249
UPN: 10003001

DESIGNED BY	B. BOONE	04/2026	
REVIEWED BY	J. BRAZILL	05/2026	
CHECKED BY	J. SOLIDAY	05/2026	


MONTANA Department of Transportation

CROSS SECTIONS


5/18/2026 11:08 AM

10003001RDXSF013.DWG


AWARD COPY

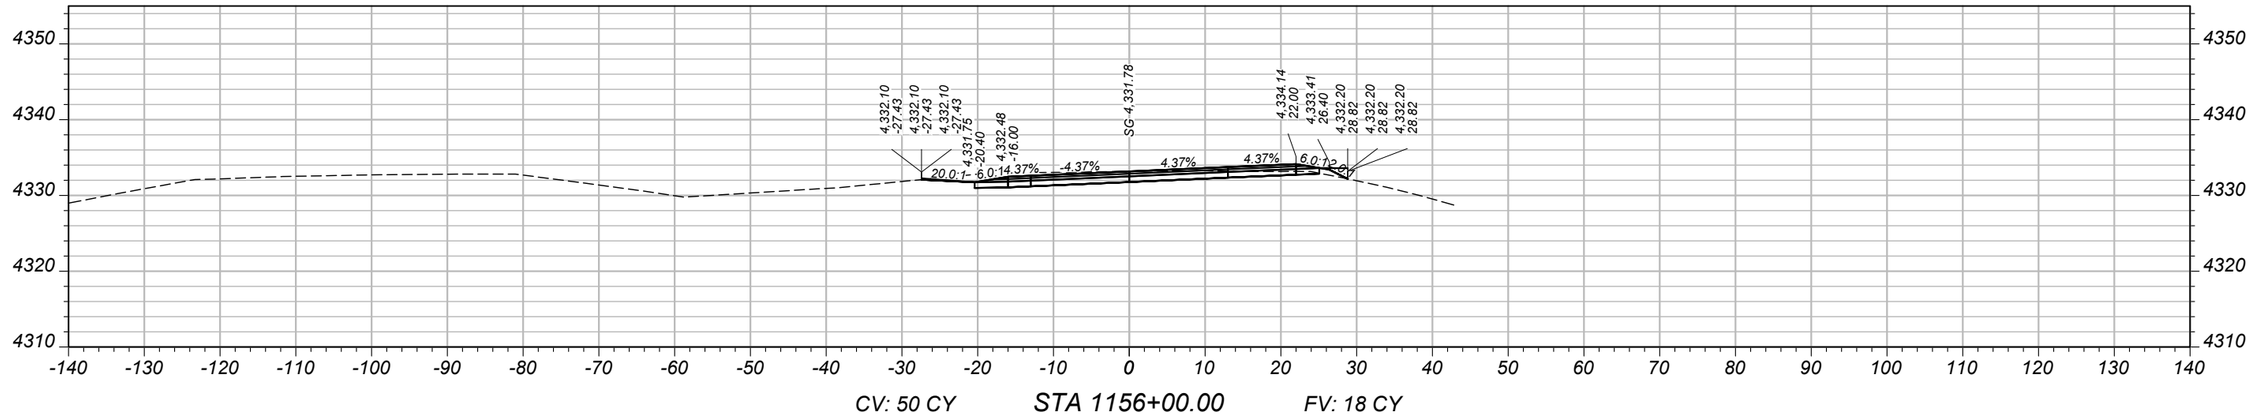

CV: 50 CY STA 1156+00.00 FV: 18 CY

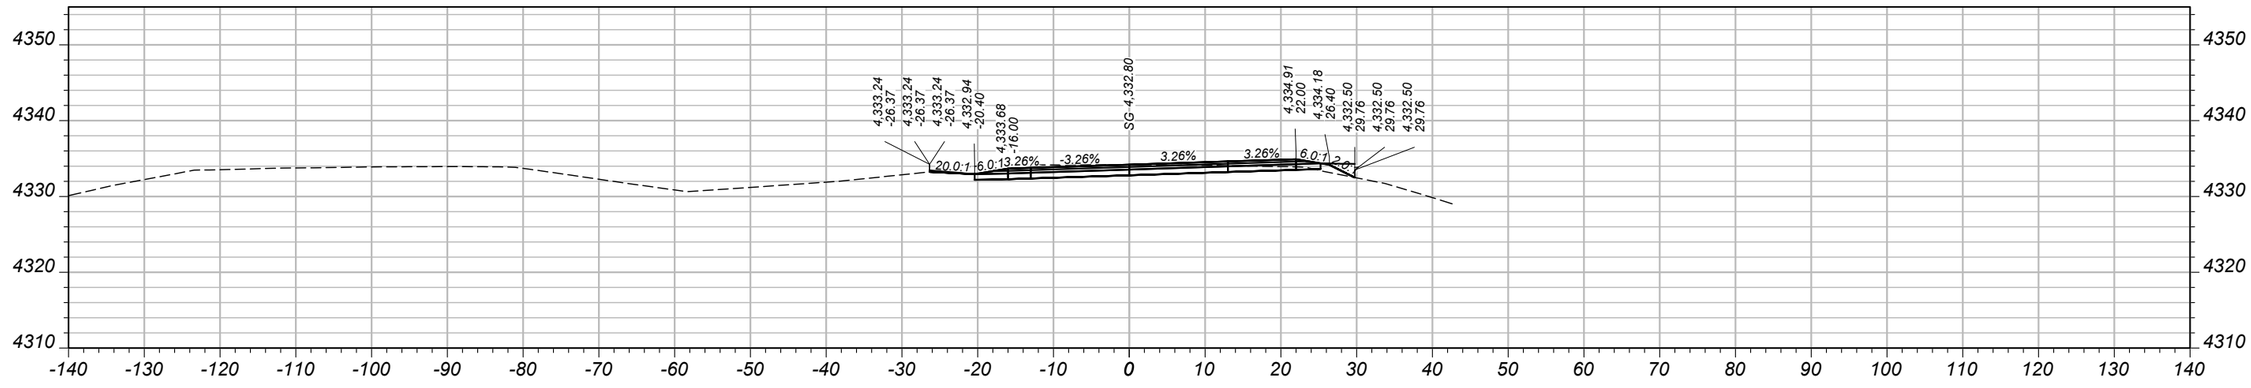

CV: 35 CY STA 1155+50.00 FV: 17 CY

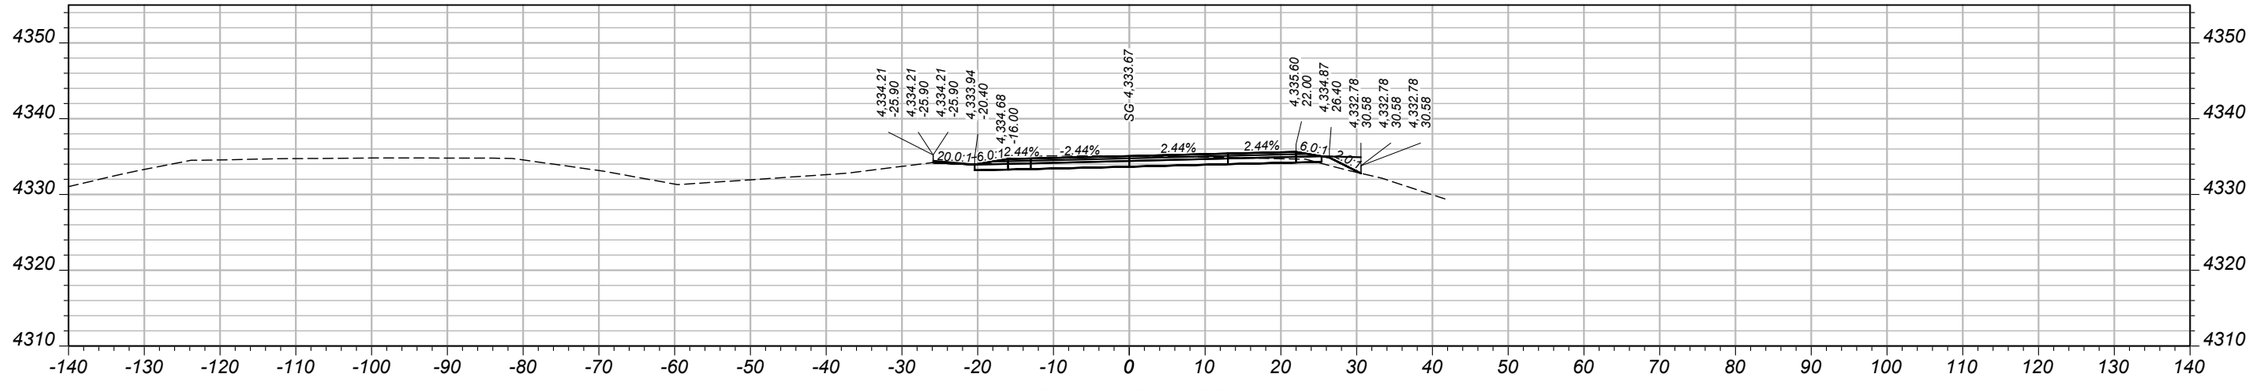

CV: 12 CY STA 1155+13.35 FV: 7 CY

SHEET NO.
118

MAINLINE CROSS SECTIONS - EASTBOUND

PROJECT NAME	WHITEHALL - EAST
COUNTY	JEFFERSON
PROJECT ID	IM 90-5(101)249
UPN	10003001

DESIGNED BY	B. BOONE	04/2026
REVIEWED BY	J. BRAZILL	05/2026
CHECKED BY	J. SOLIDAY	05/2026


10003001RDXSF013.DWG

MONTANA
Department of Transportation


CROSS SECTIONS

5/18/2026 11:08 AM


AWARD COPY

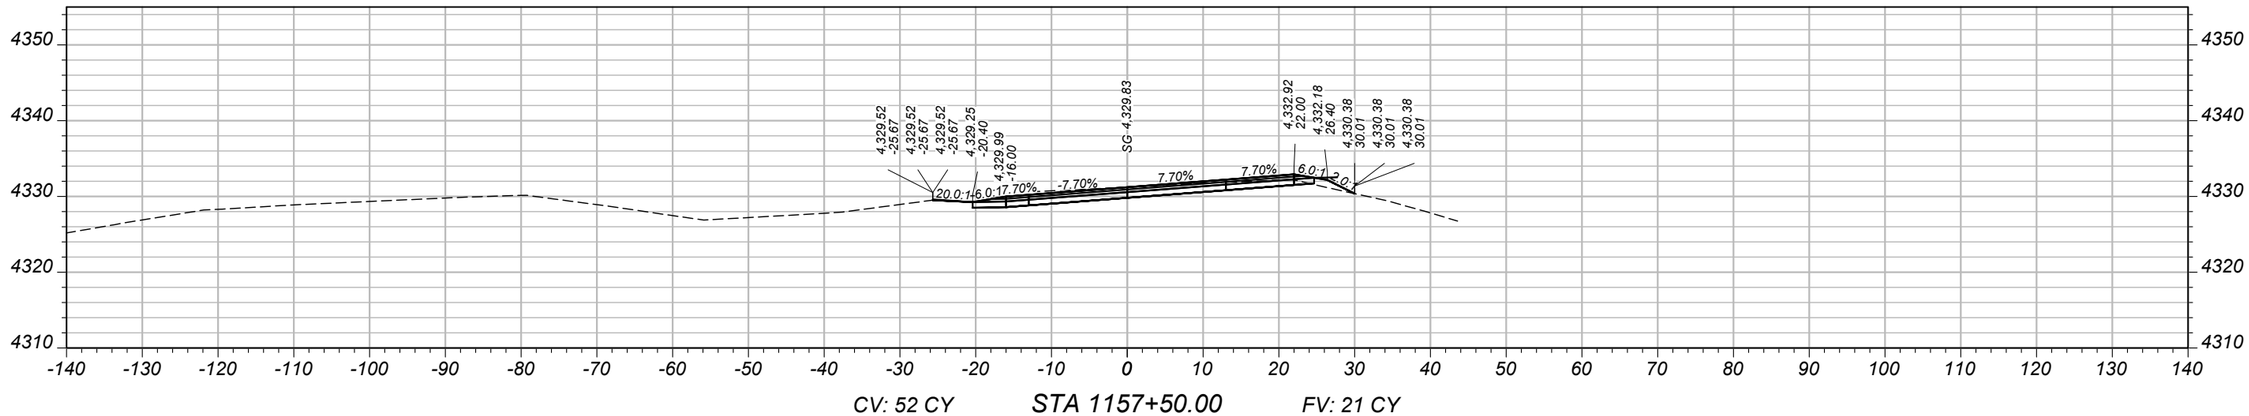

CV: 52 CY STA 1157+50.00 FV: 21 CY

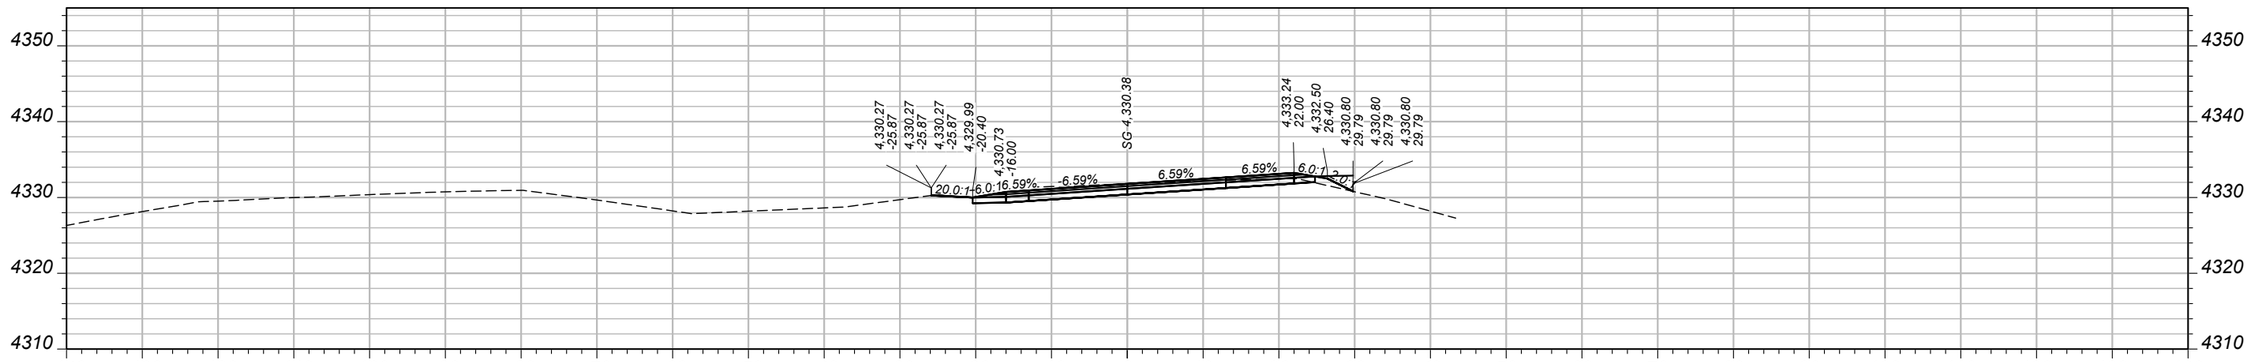

CV: 52 CY STA 1157+00.00 FV: 16 CY

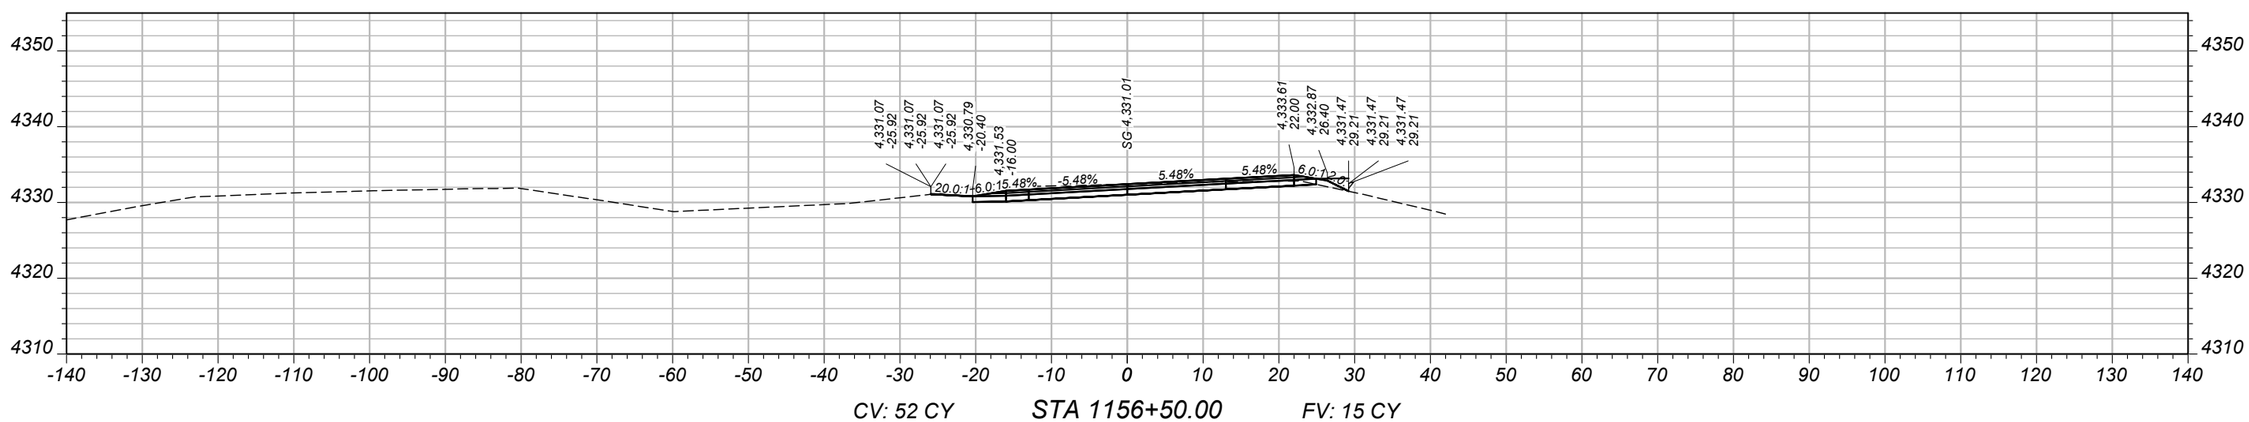

CV: 52 CY STA 1156+50.00 FV: 15 CY

SHEET NO.
119

MAINLINE CROSS SECTIONS - EASTBOUND

PROJECT NAME	WHITEHALL - EAST
COUNTY	JEFFERSON
PROJECT ID	IM 90-5(101)249
UPN	10003001

DESIGNED BY	B. BOONE	04/2026
REVIEWED BY	J. BRAZILL	05/2026
CHECKED BY	J. SOLIDAY	05/2026


10003001RDXSF013.DWG

MONTANA
Department of Transportation


CROSS SECTIONS

5/18/2026 11:08 AM


AWARD COPY

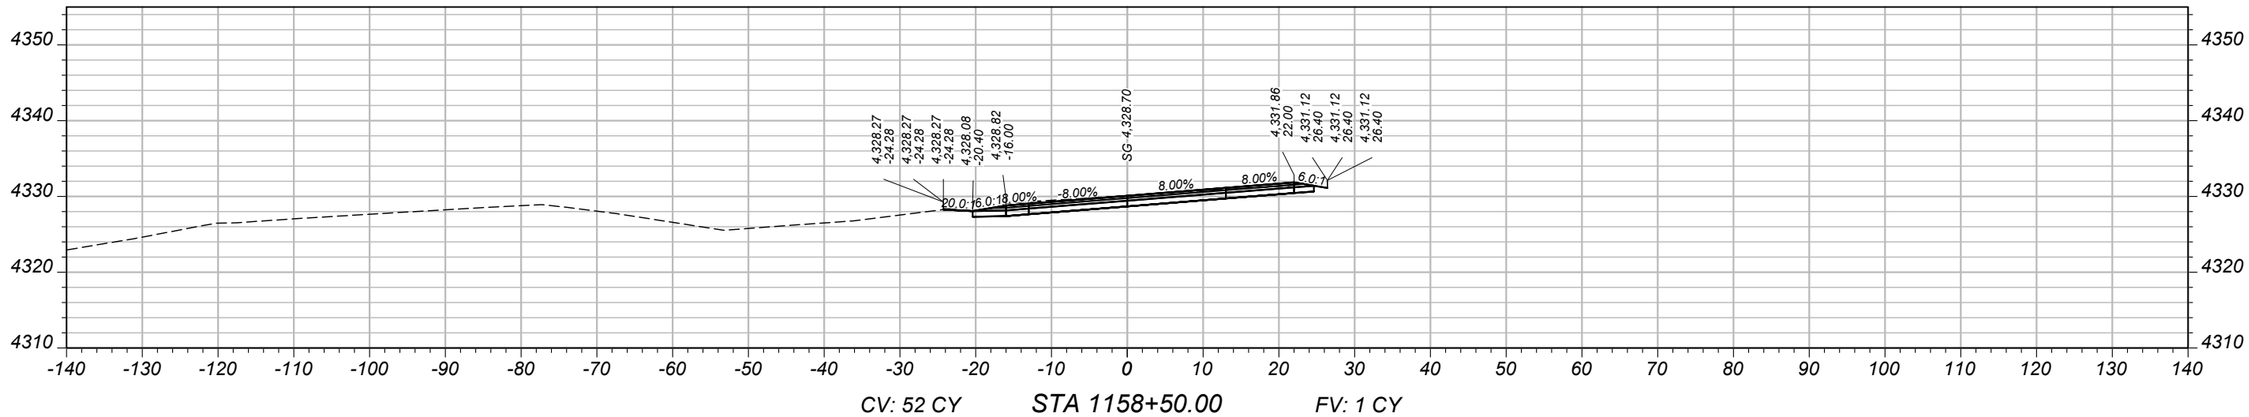

CV: 52 CY STA 1158+50.00 FV: 1 CY

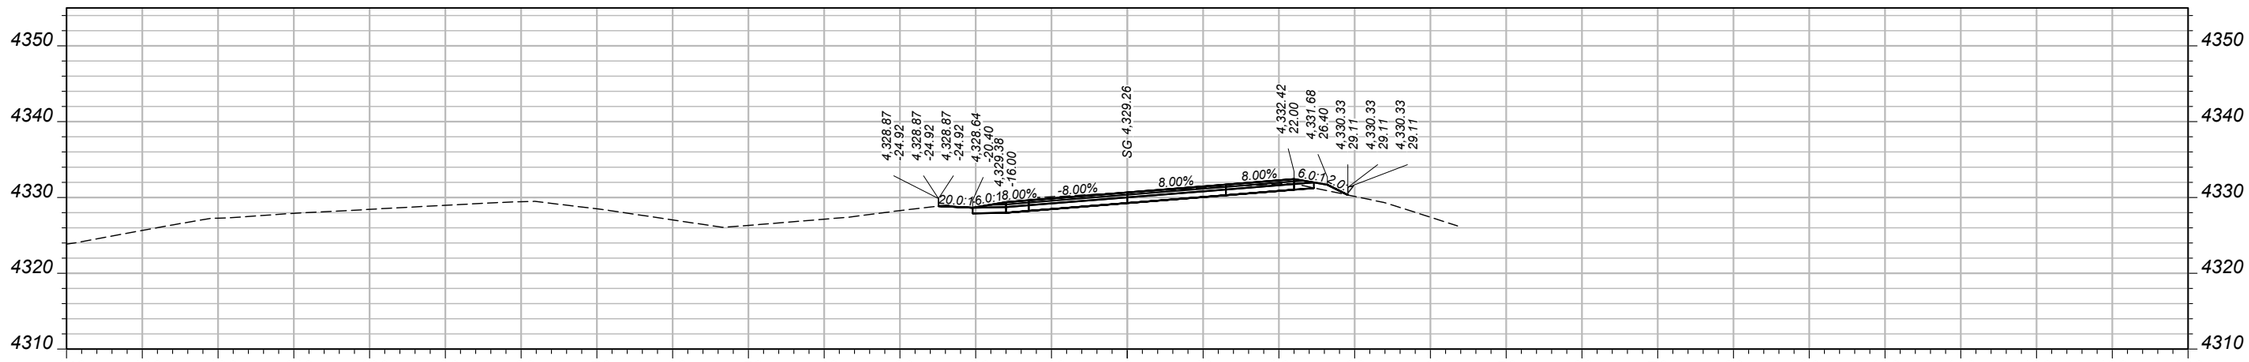

CV: 37 CY STA 1158+00.00 FV: 2 CY

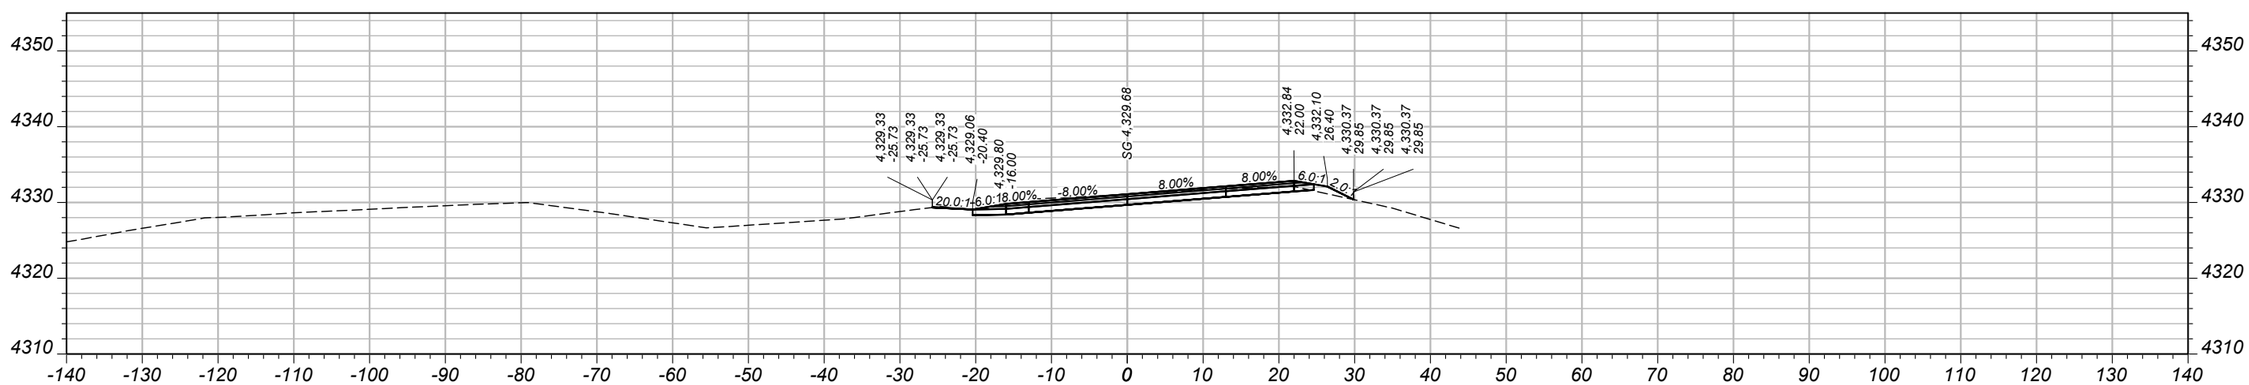

CV: 14 CY STA 1157+63.35 FV: 2 CY

SHEET NO.
120

MAINLINE CROSS SECTIONS - EASTBOUND

PROJECT NAME WHITEHALL - EAST
COUNTY JEFFERSON
PROJECT ID IM 90-5(101)249
UPN 10003001

DESIGNED BY	04/2026	B. BOONE	
REVIEWED BY	05/2026	J. BRAZILL	
CHECKED BY	05/2026	J. SOLIDAY	


10003001RDXSF013.DWG

MONTANA
Department of Transportation


CROSS SECTIONS

5/18/2026 11:08 AM


AWARD COPY

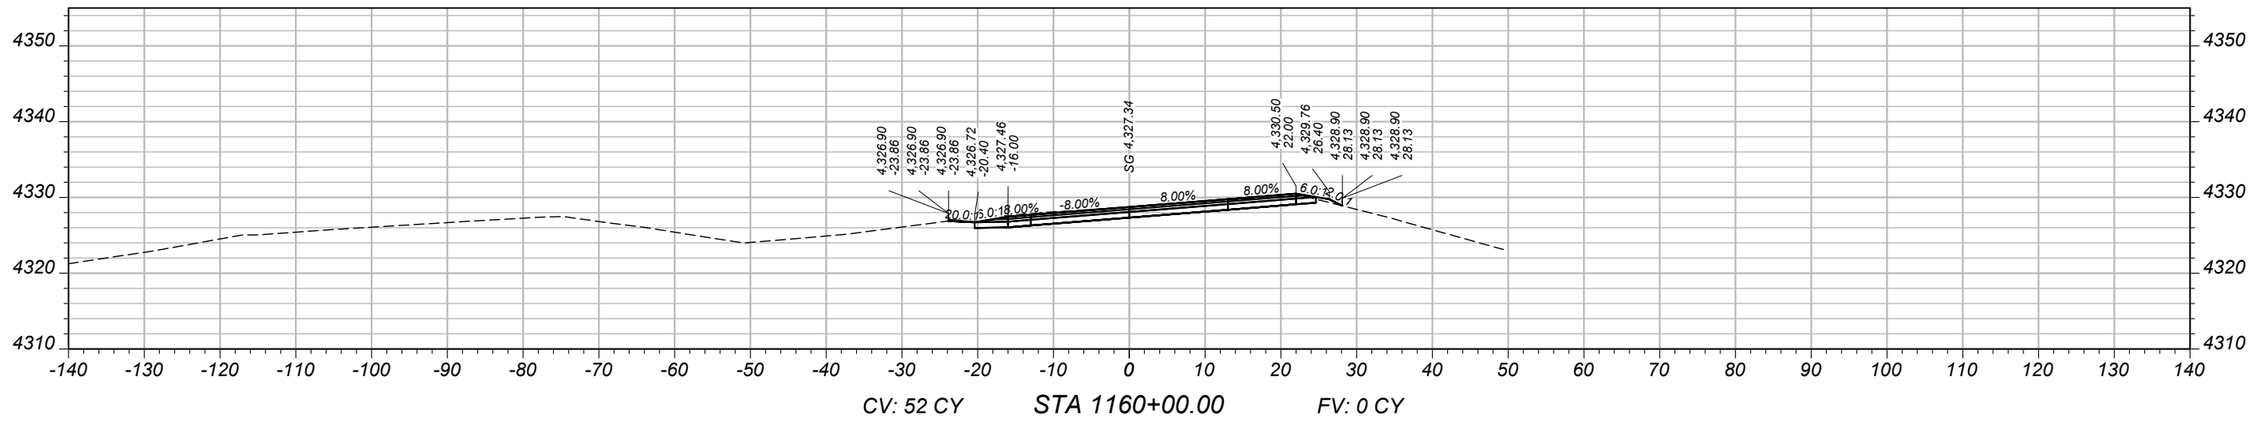

CV: 52 CY STA 1160+00.00 FV: 0 CY

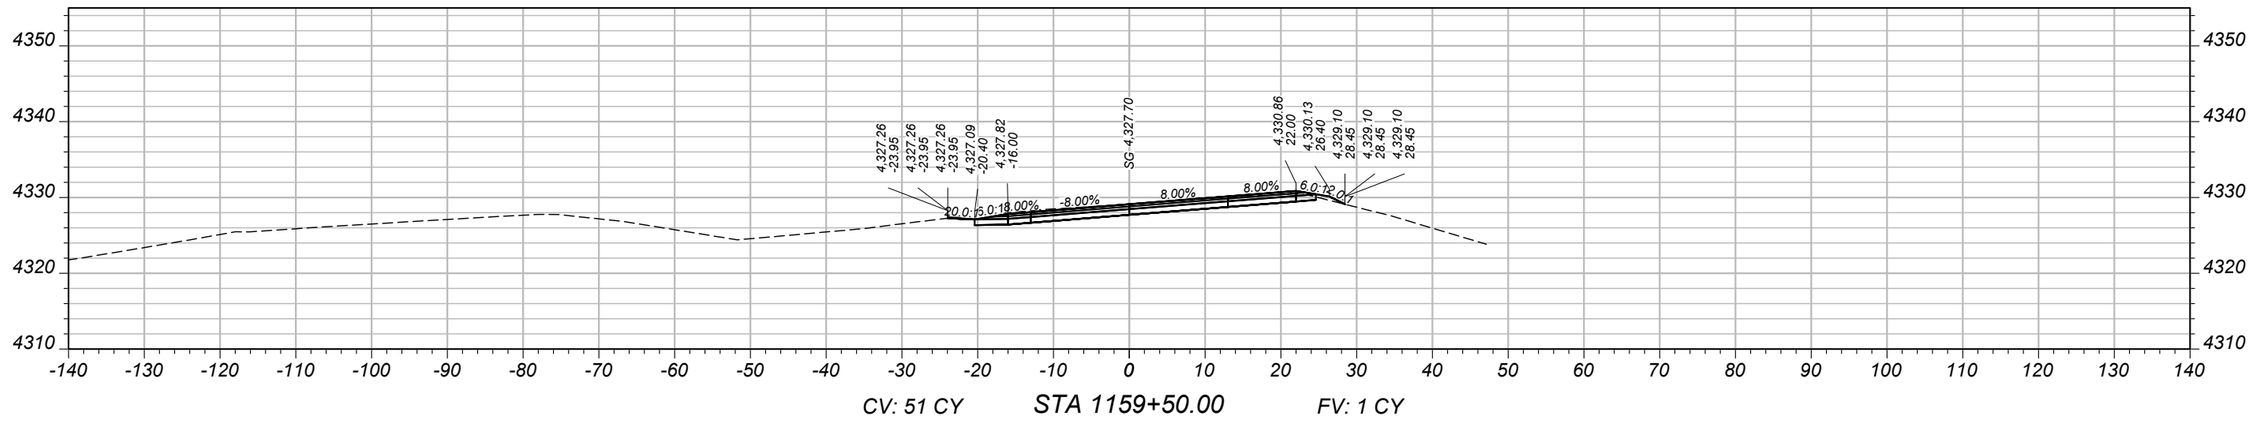

CV: 51 CY STA 1159+50.00 FV: 1 CY

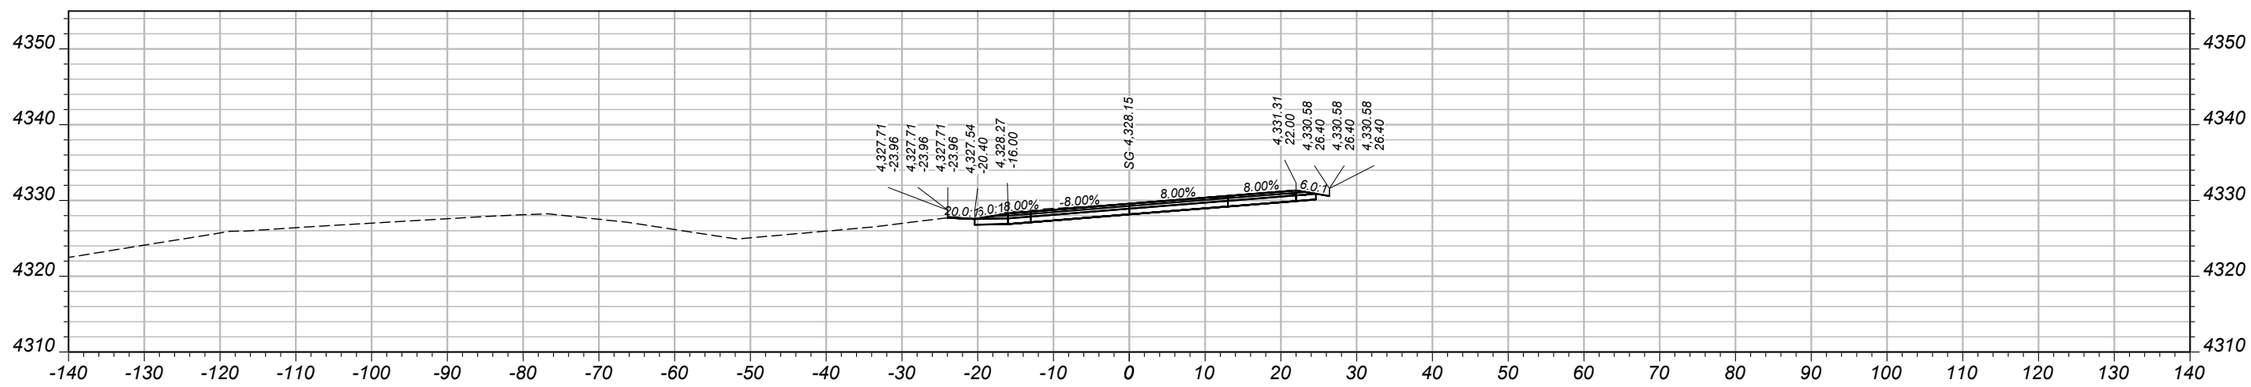

CV: 52 CY STA 1159+00.00 FV: 0 CY

SHEET NO.
121

MAINLINE CROSS SECTIONS - EASTBOUND

PROJECT NAME: WHITEHALL - EAST
COUNTY: JEFFERSON
PROJECT ID: IM 90-5(101)249
UPN: 10003001

DESIGNED BY: B. BOONE 04/2026
REVIEWED BY: J. BRAZILL 05/2026
CHECKED BY: J. SOLIDAY 05/2026


MONTANA Department of Transportation

CROSS SECTIONS


5/18/2026 11:08 AM

10003001RDXSF013.DWG


AWARD COPY

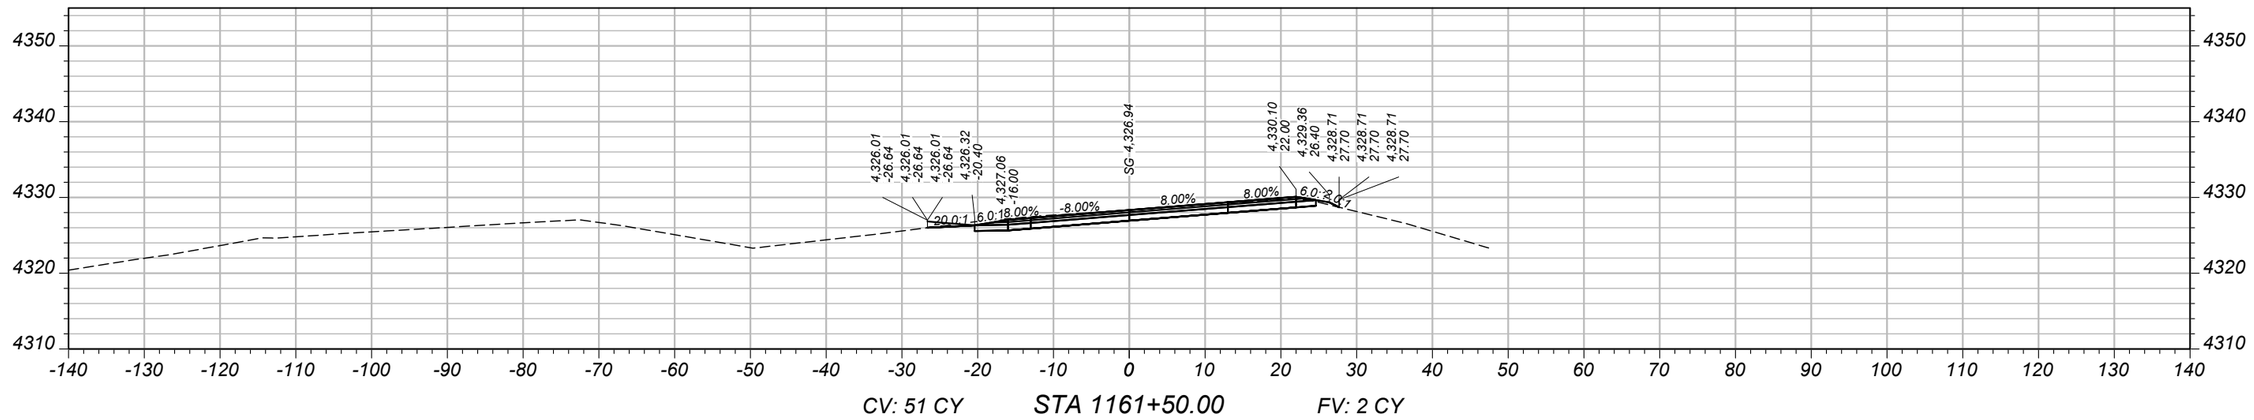

CV: 51 CY STA 1161+50.00 FV: 2 CY

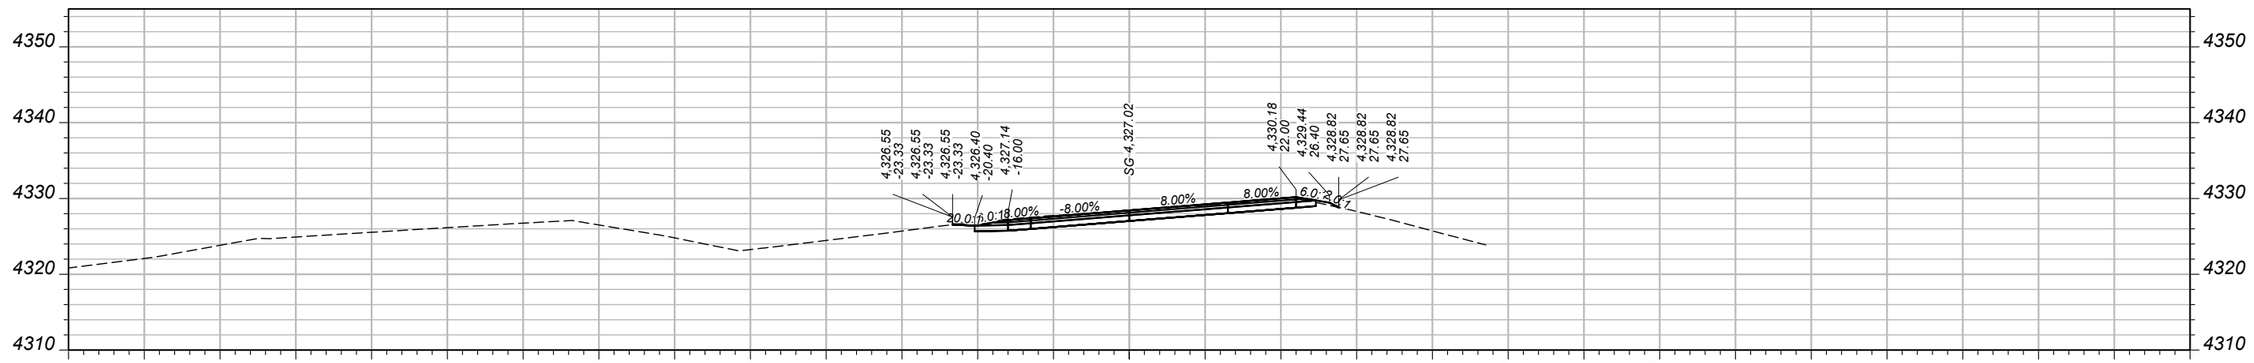

CV: 52 CY STA 1160+00.00 FV: 0 CY

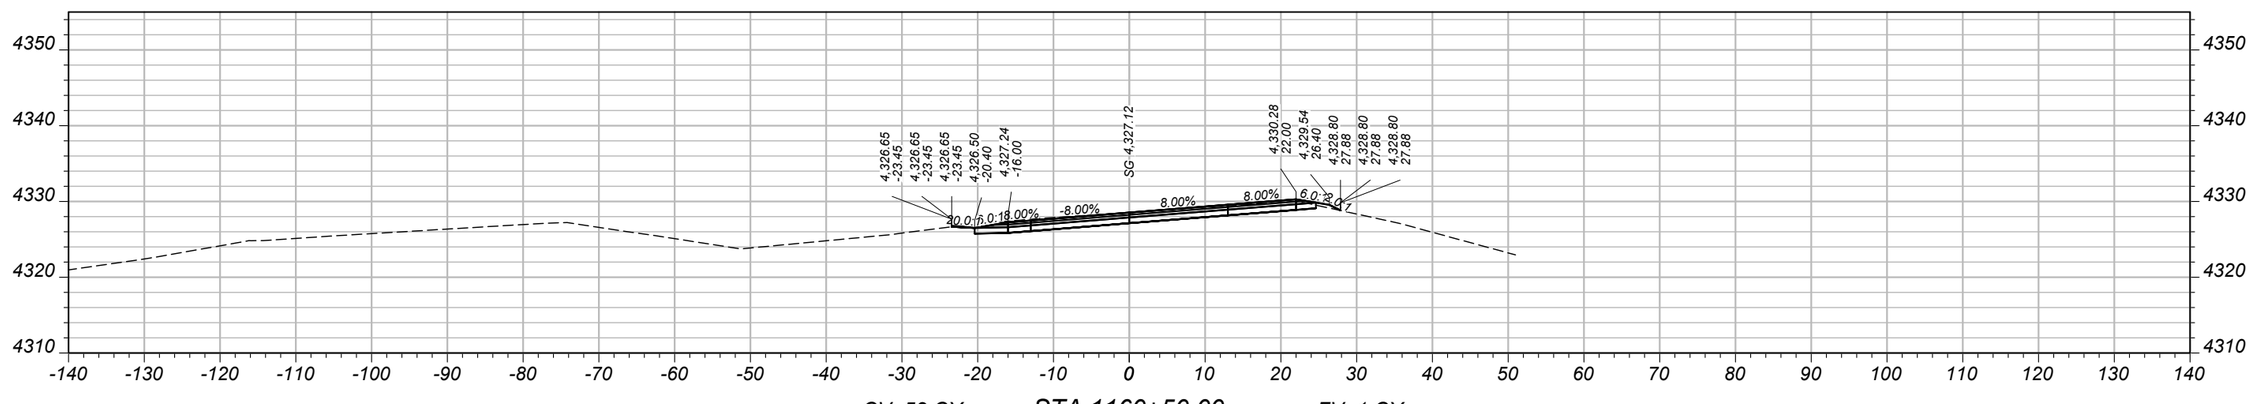

CV: 52 CY STA 1160+50.00 FV: 1 CY

SHEET NO.
122

MAINLINE CROSS SECTIONS - EASTBOUND

PROJECT NAME	WHITEHALL - EAST
COUNTY	JEFFERSON
PROJECT ID	IM 90-5(101)249
UPN	10003001

DESIGNED BY	B. BOONE	04/2026
REVIEWED BY	J. BRAZILL	05/2026
CHECKED BY	J. SOLIDAY	05/2026


MONTANA
Department of Transportation

CROSS SECTIONS


5/18/2026 11:08 AM

10003001RDXSF013.DWG


AWARD COPY

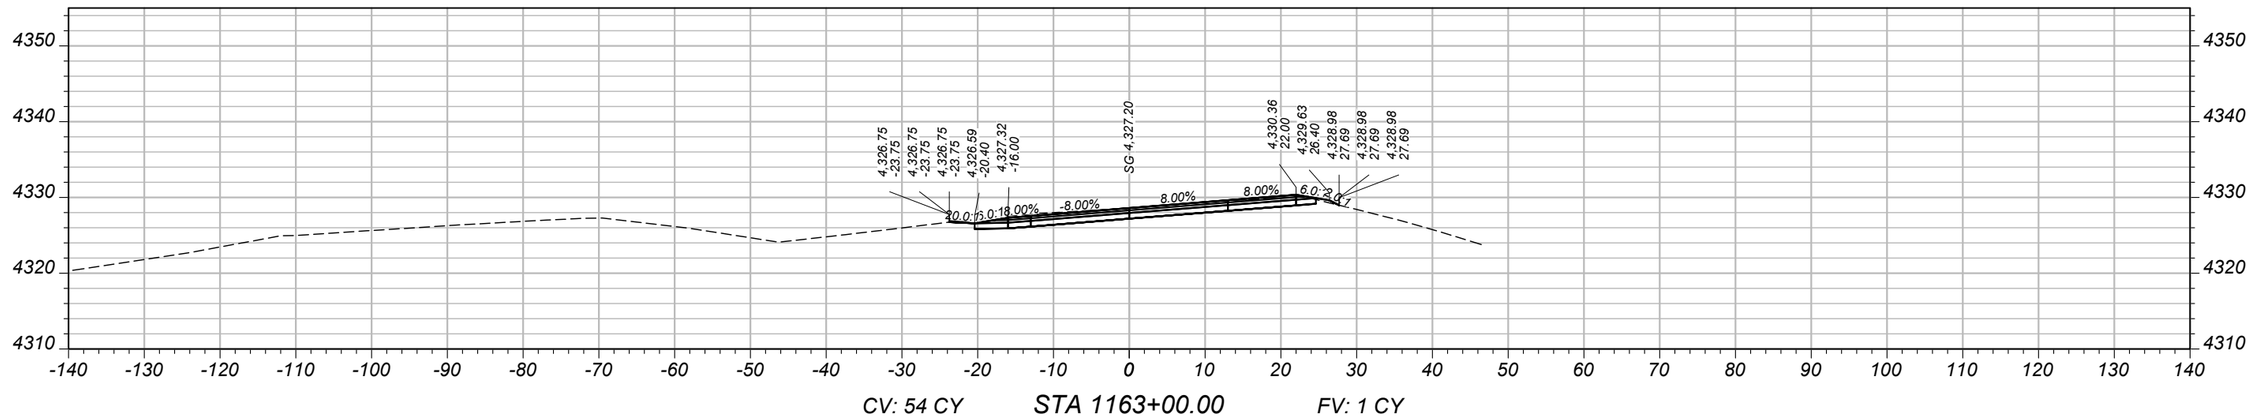

CV: 54 CY STA 1163+00.00 FV: 1 CY

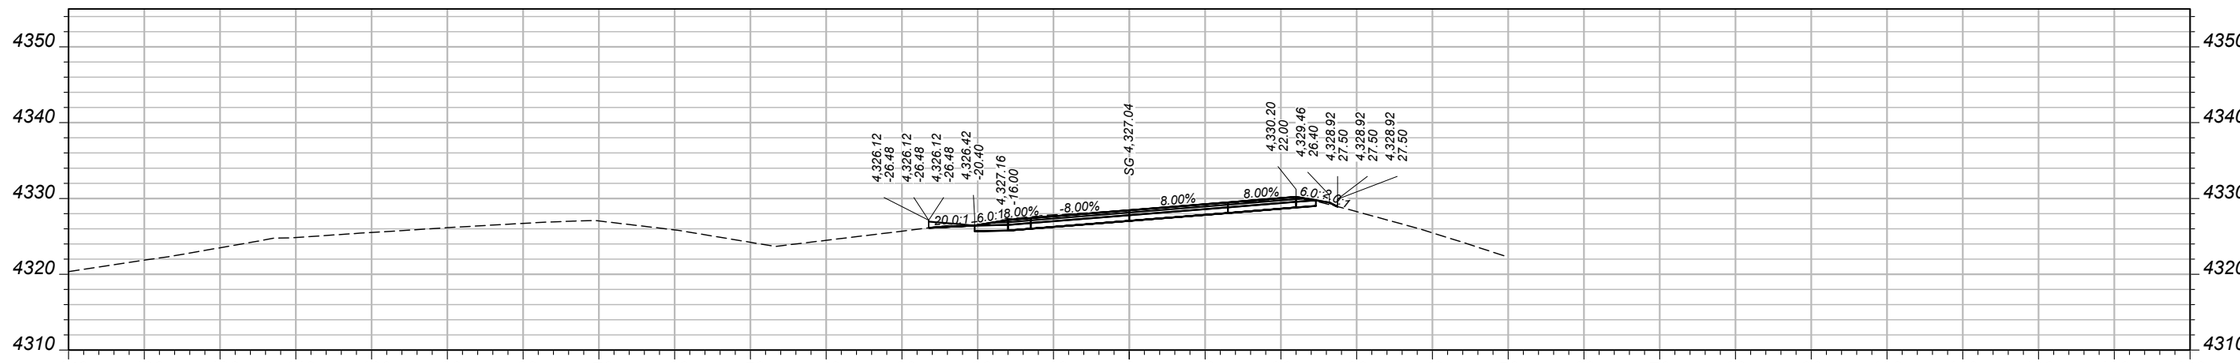

CV: 53 CY STA 1162+50.00 FV: 2 CY

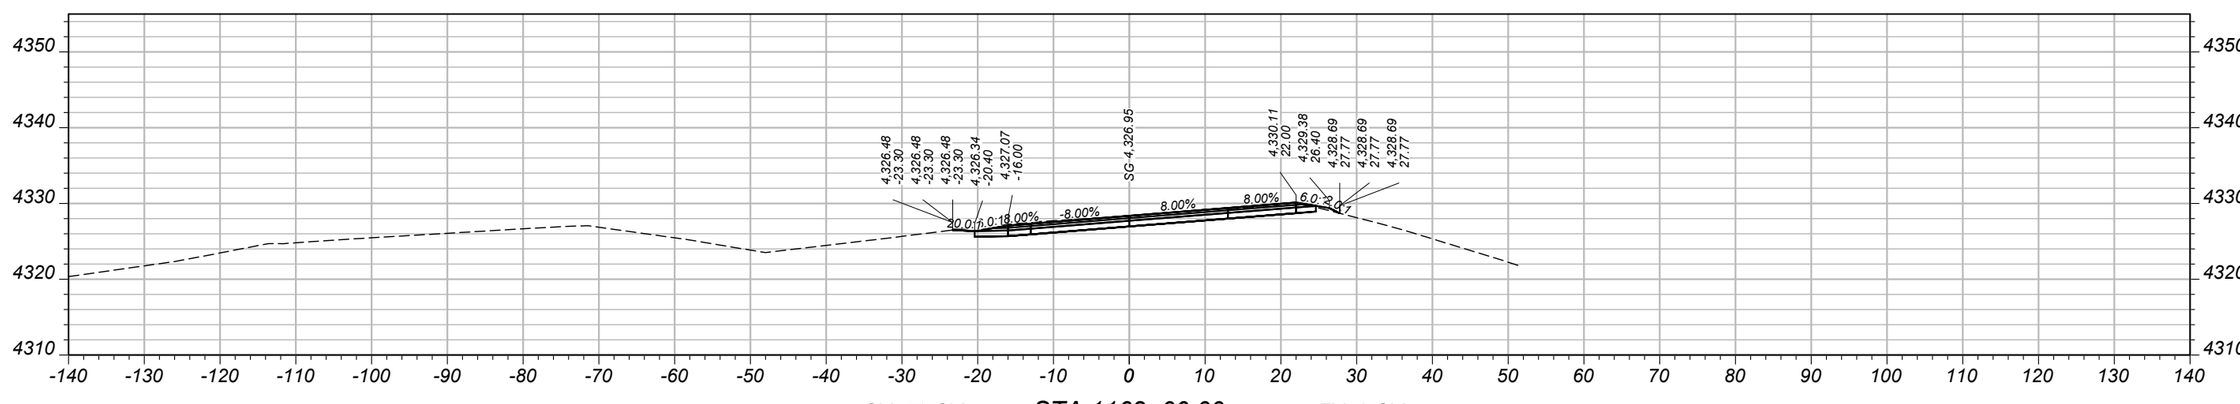

CV: 52 CY STA 1162+00.00 FV: 3 CY

SHEET NO.
123

MAINLINE CROSS SECTIONS - EASTBOUND

PROJECT NAME	WHITEHALL - EAST
COUNTY	JEFFERSON
PROJECT ID	IM 90-5(101)249
UPN	10003001

DESIGNED BY	B. BOONE	04/2026
REVIEWED BY	J. BRAZILL	05/2026
CHECKED BY	J. SOLIDAY	05/2026


10003001RDXSF013.DWG

MONTANA Department of Transportation


CROSS SECTIONS

5/18/2026 11:08 AM


AWARD COPY

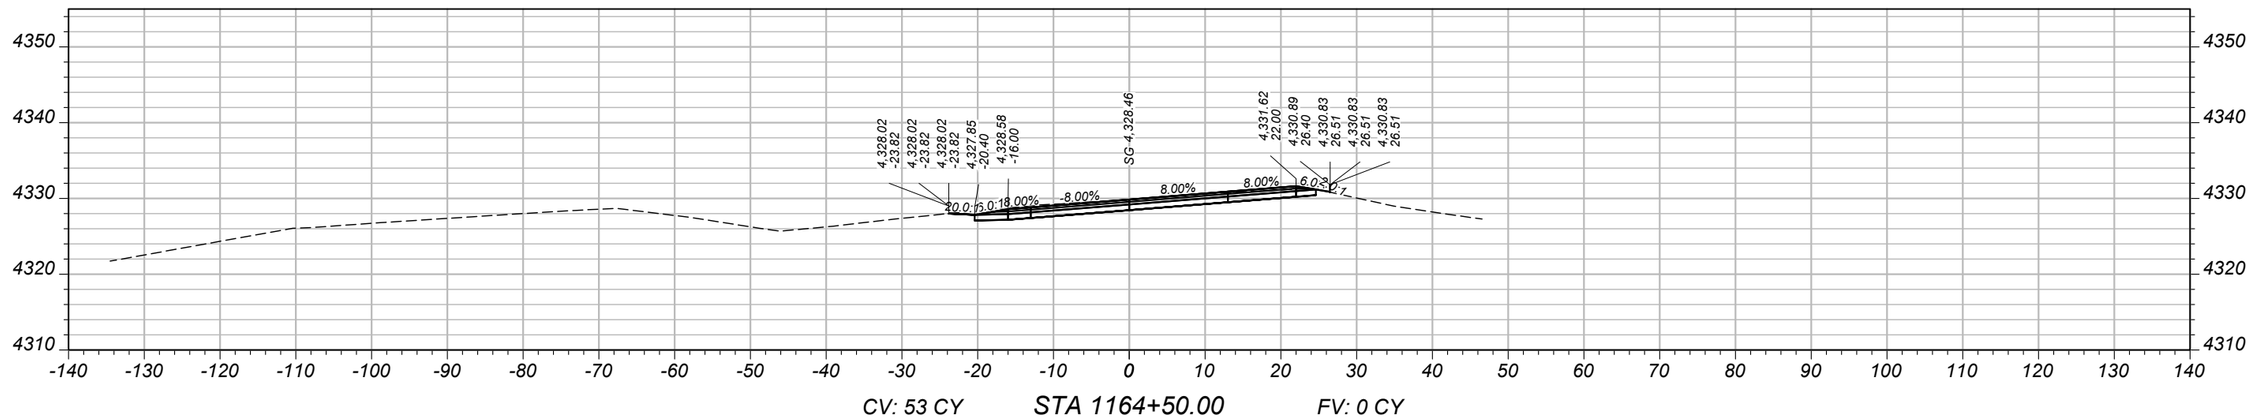

CV: 53 CY STA 1164+50.00 FV: 0 CY

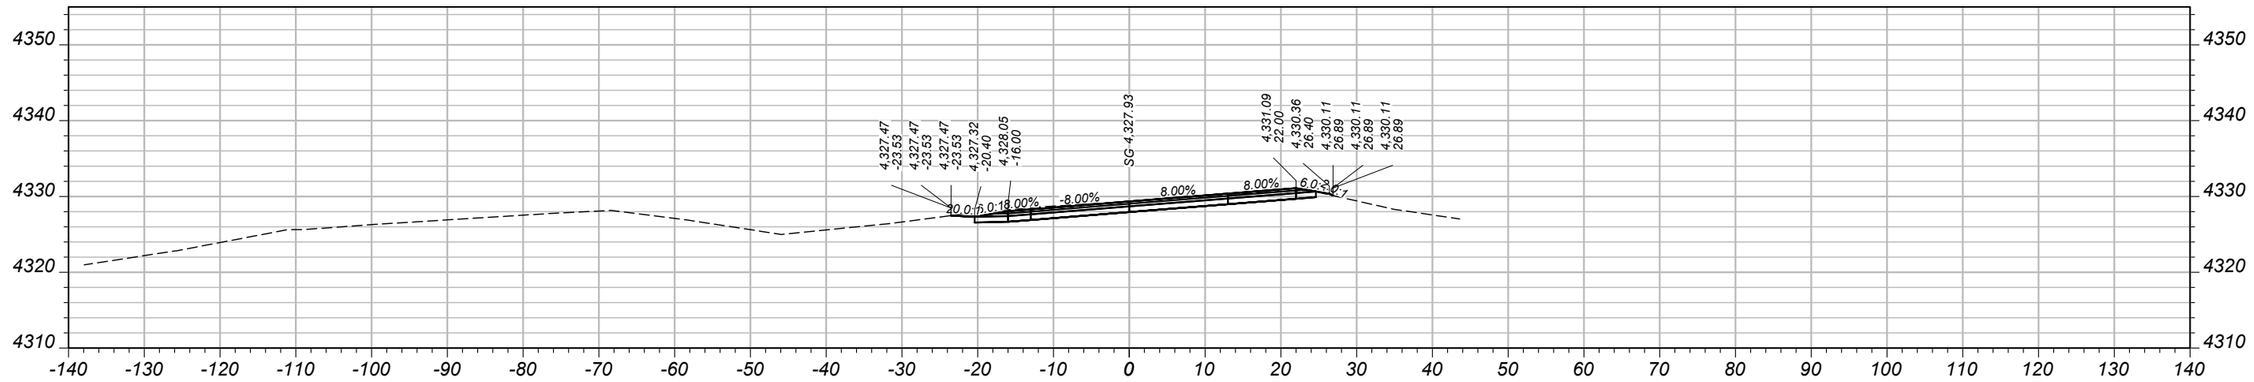

CV: 54 CY STA 1164+00.00 FV: 0 CY

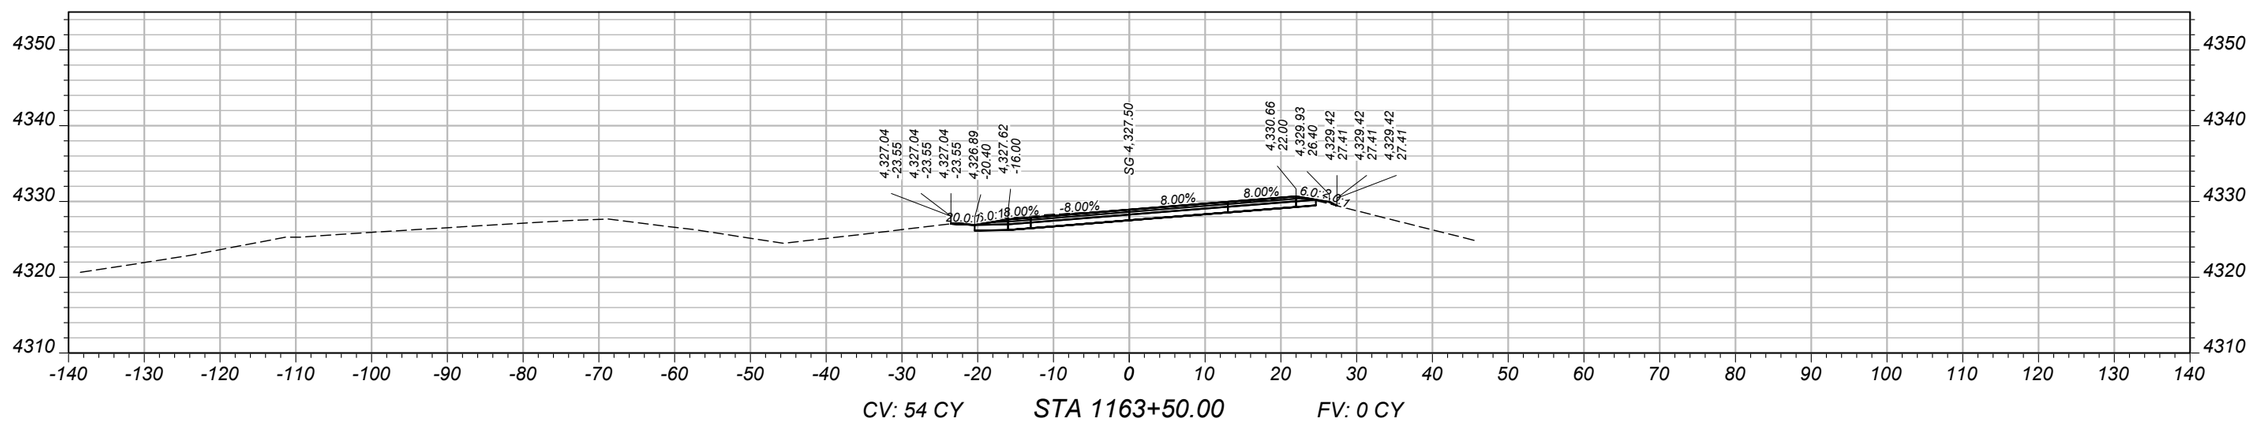

CV: 54 CY STA 1163+50.00 FV: 0 CY

SHEET NO.
124

MAINLINE CROSS SECTIONS - EASTBOUND

PROJECT NAME: WHITEHALL - EAST
COUNTY: JEFFERSON
PROJECT ID: IM 90-5(101)249
UPN: 10003001


DESIGNED BY	04/2026	CHECKED BY	05/2026
B. BOONE		J. SOLIDAY	
REVIEWED BY	05/2026		
J. BRAZILL			

MONTANA
Department of Transportation


CROSS SECTIONS

5/18/2026 11:08 AM


10003001RDXSF013.DWG

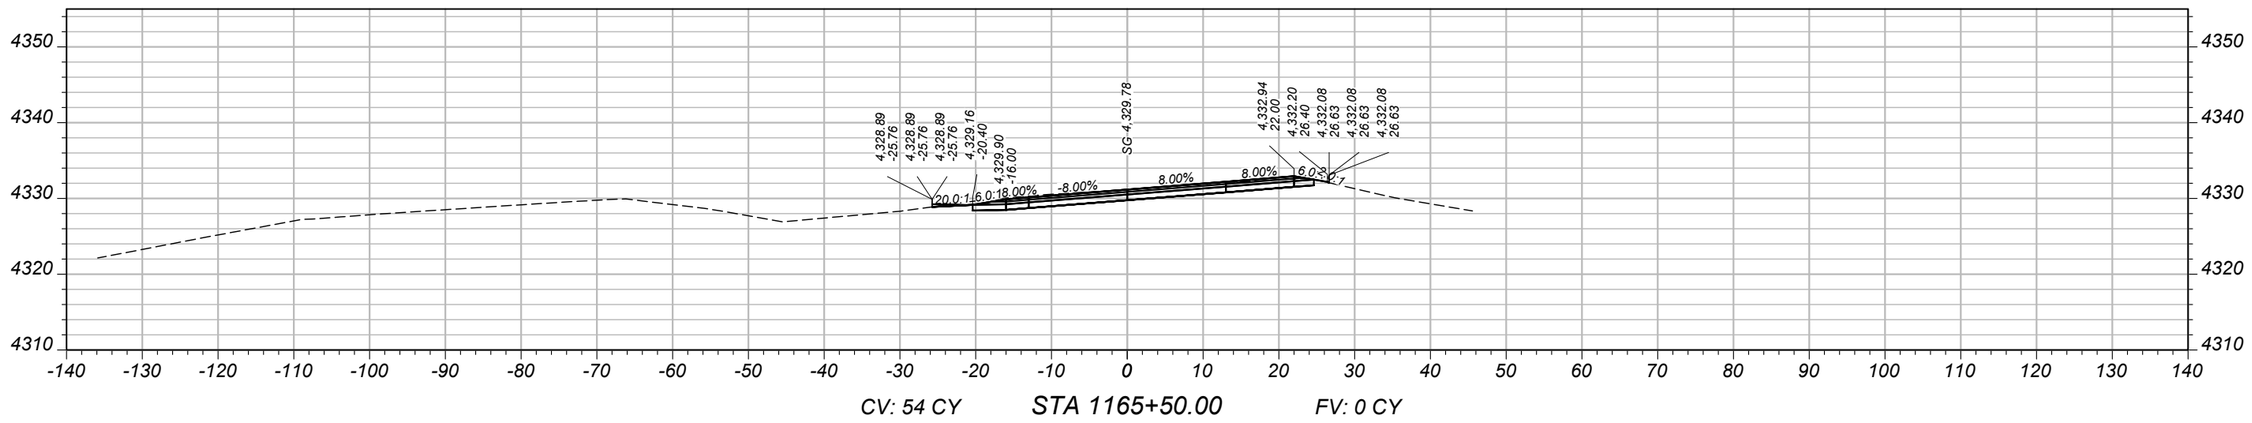

CV: 54 CY STA 1165+50.00 FV: 0 CY

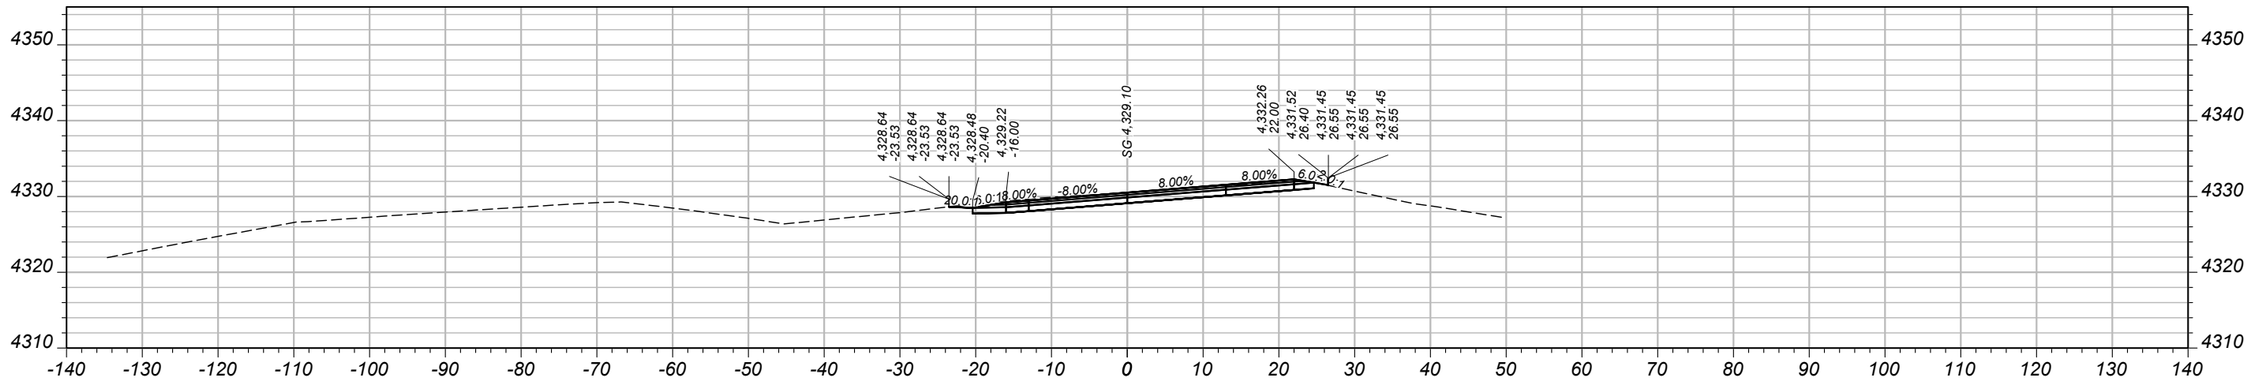

CV: 36 CY STA 1165+00.00 FV: 0 CY

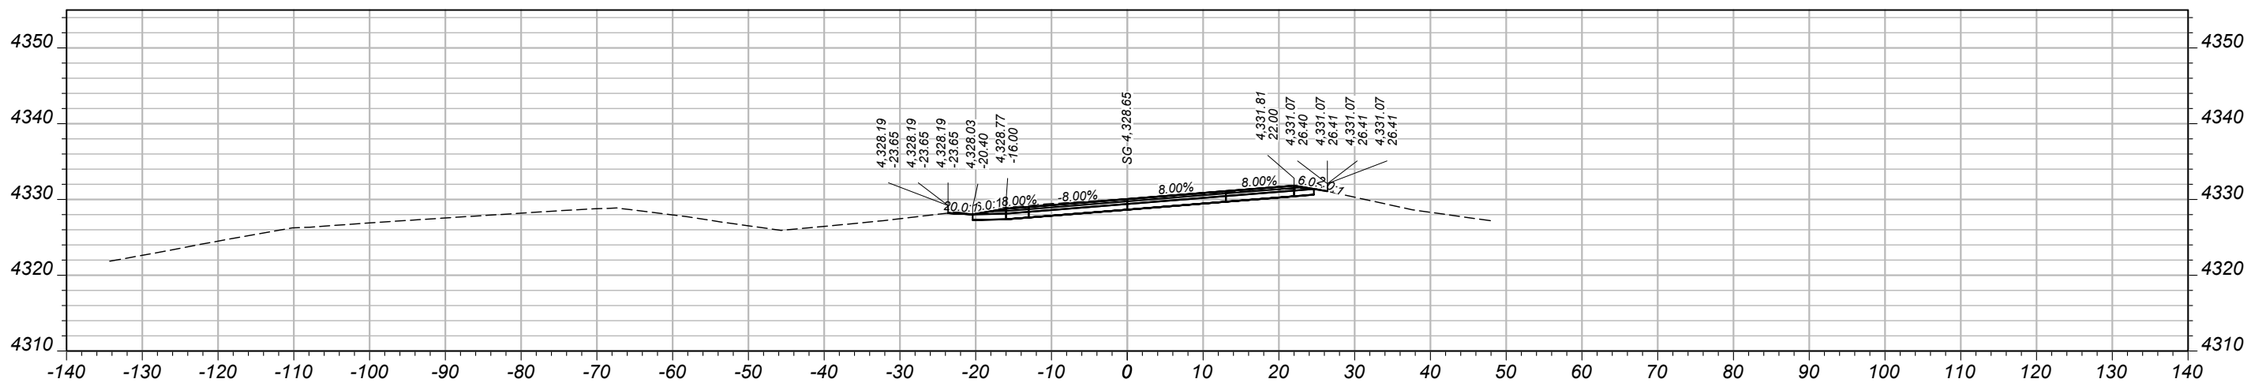

CV: 16 CY STA 1164+65.52 FV: 0 CY

SHEET NO. 125

MAINLINE CROSS SECTIONS - EASTBOUND

PROJECT NAME	WHITEHALL - EAST
COUNTY	JEFFERSON
PROJECT ID	IM 90-5(101)249
UPN	10003001

DESIGNED BY	B. BOONE	04/2026
REVIEWED BY	J. BRAZILL	05/2026
CHECKED BY	J. SOLIDAY	05/2026


10003001RDXSF013.DWG

MONTANA Department of Transportation


CROSS SECTIONS

5/18/2026 11:09 AM


AWARD COPY

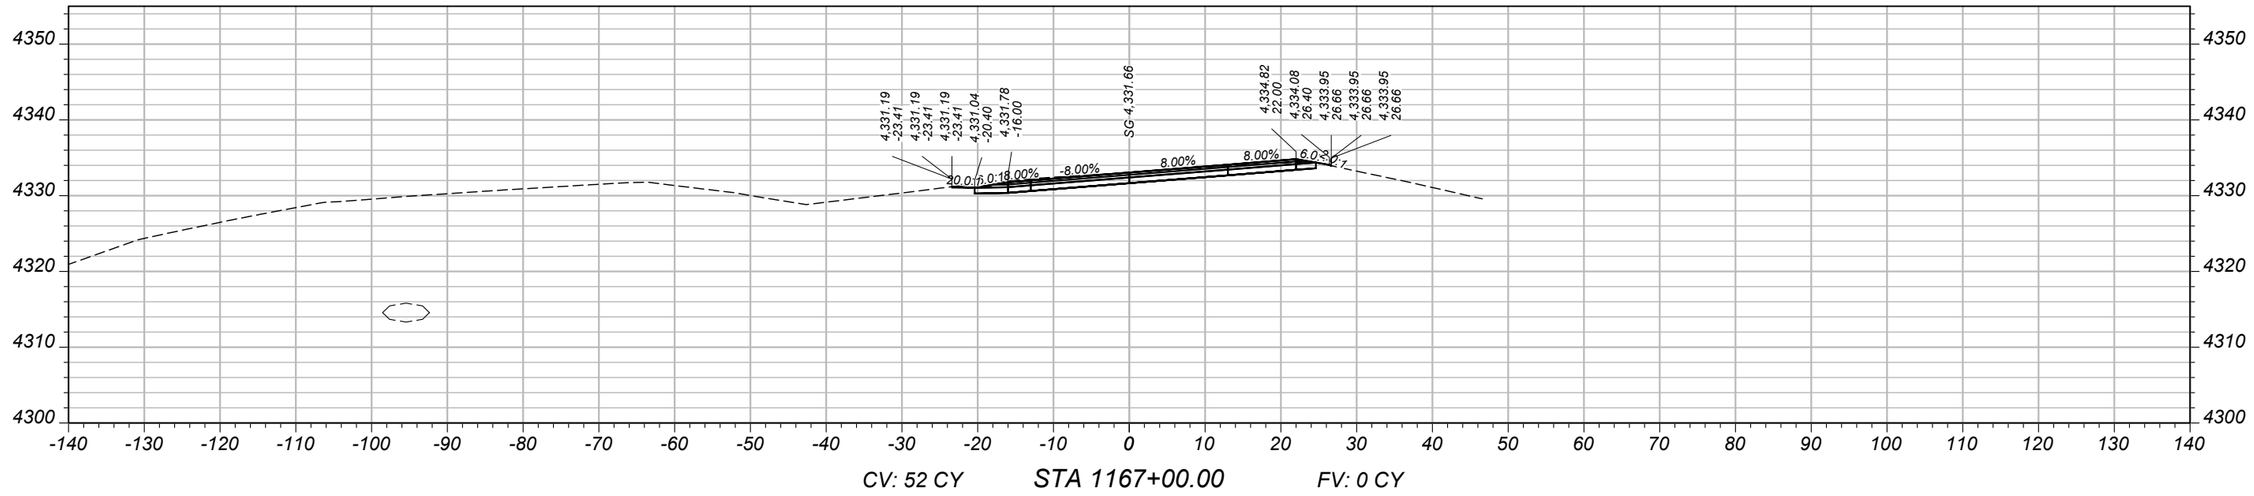

CV: 52 CY STA 1167+00.00 FV: 0 CY

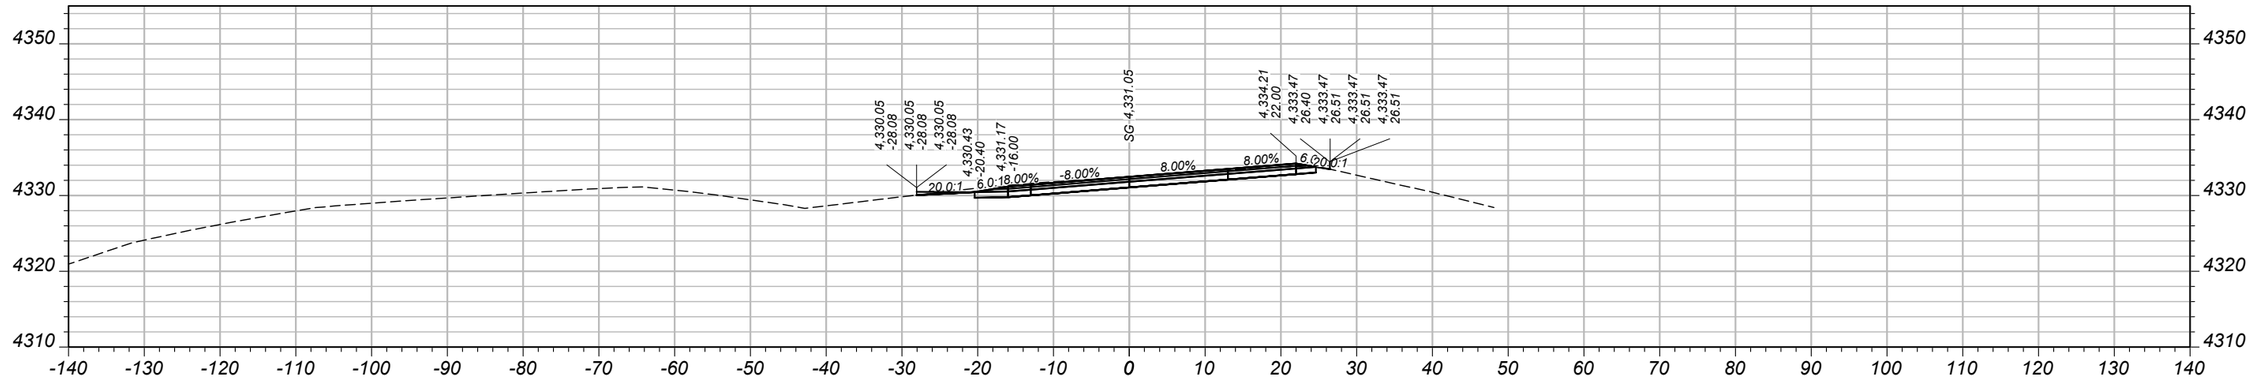

CV: 52 CY STA 1166+50.00 FV: 2 CY

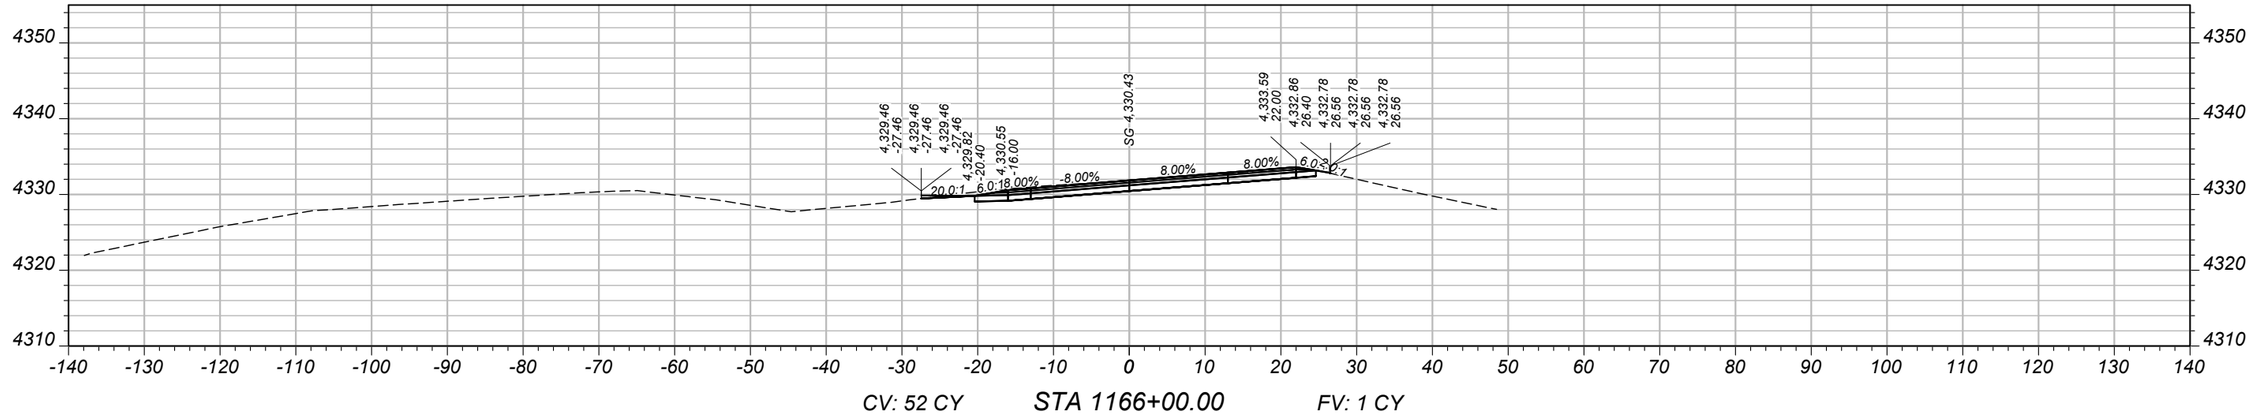

CV: 52 CY STA 1166+00.00 FV: 1 CY

SHEET NO.
126

MAINLINE CROSS SECTIONS - EASTBOUND

PROJECT NAME: WHITEHALL - EAST
COUNTY: JEFFERSON
PROJECT ID: IM 90-5(101)249
UPN: 10003001

DESIGNED BY	REVIEWED BY	CHECKED BY
B. BOONE 04/2026	J. BRAZILL 05/2026	J. SOLIDAY 05/2026


10003001RDXSF013.DWG

MONTANA
Department of Transportation


CROSS SECTIONS

5/18/2026 11:09 AM


AWARD COPY

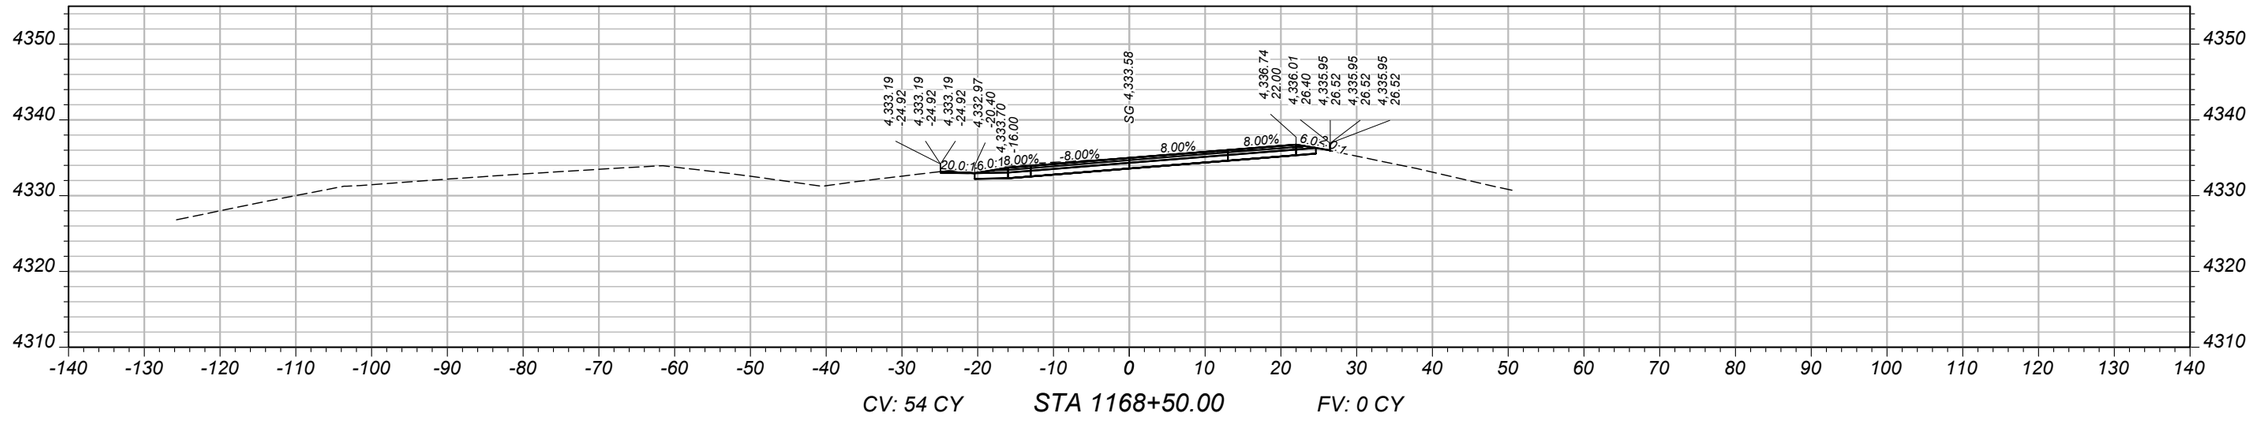

CV: 54 CY STA 1168+50.00 FV: 0 CY

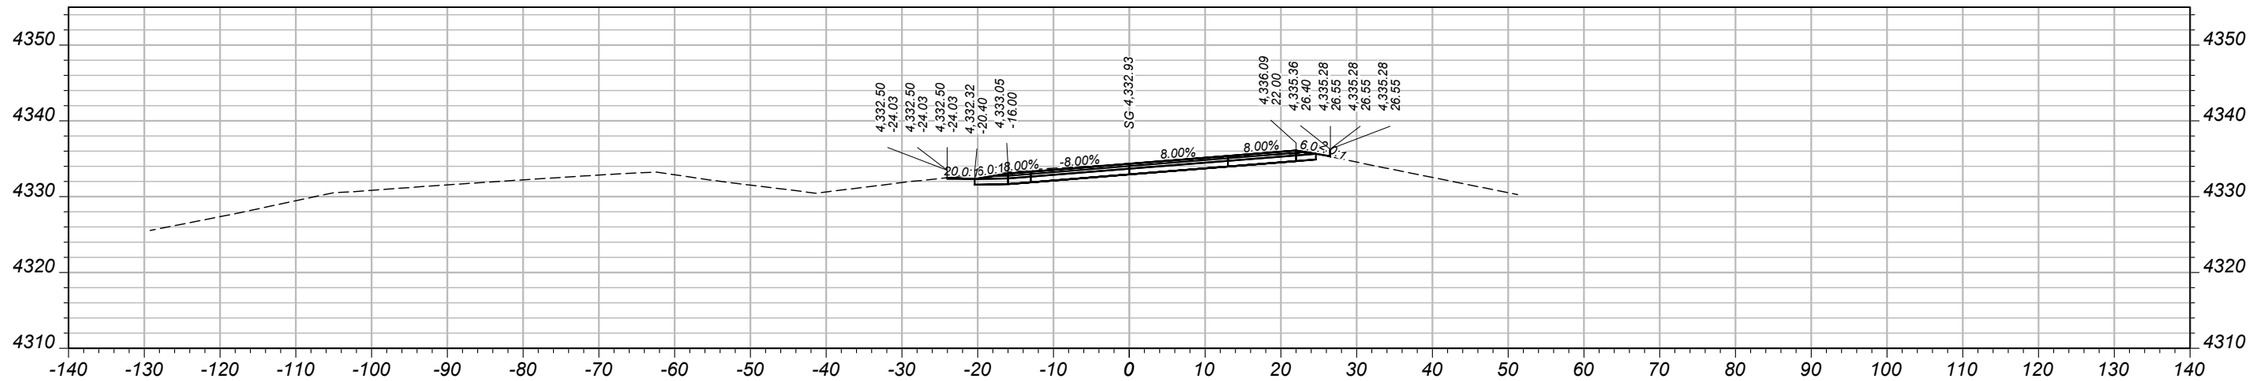

CV: 52 CY STA 1168+00.00 FV: 0 CY

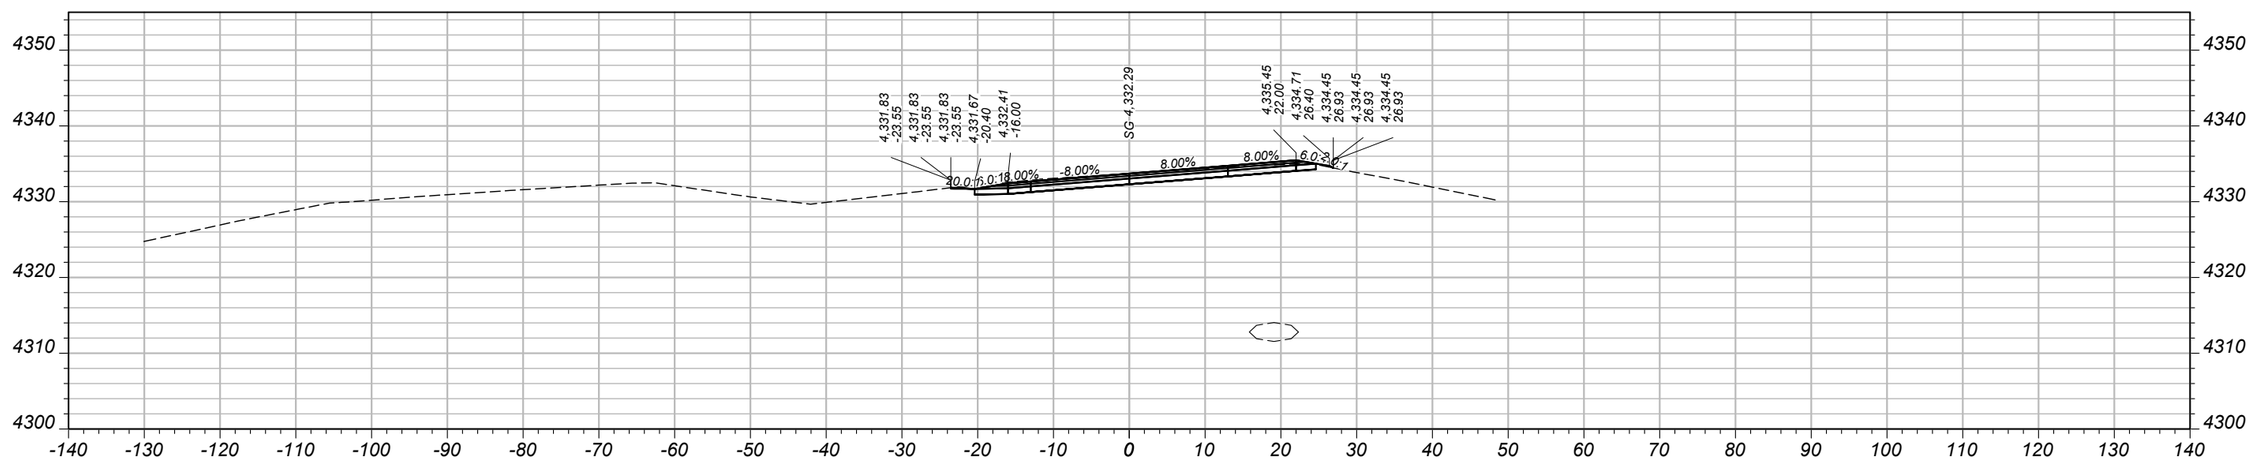

CV: 50 CY STA 1167+50.00 FV: 0 CY

SHEET NO.
127

MAINLINE CROSS SECTIONS - EASTBOUND

PROJECT NAME WHITEHALL - EAST
COUNTY JEFFERSON
PROJECT ID IM 90-5(101)249
UPN 10003001


DESIGNED BY		04/2026
B. BOONE	REVIEWED BY	05/2026
J. BRAZILL	CHECKED BY	05/2026
J. SOLIDAY	10003001RDXSF013.DWG	

MONTANA Department of Transportation


CROSS SECTIONS

5/18/2026 11:09 AM


AWARD COPY

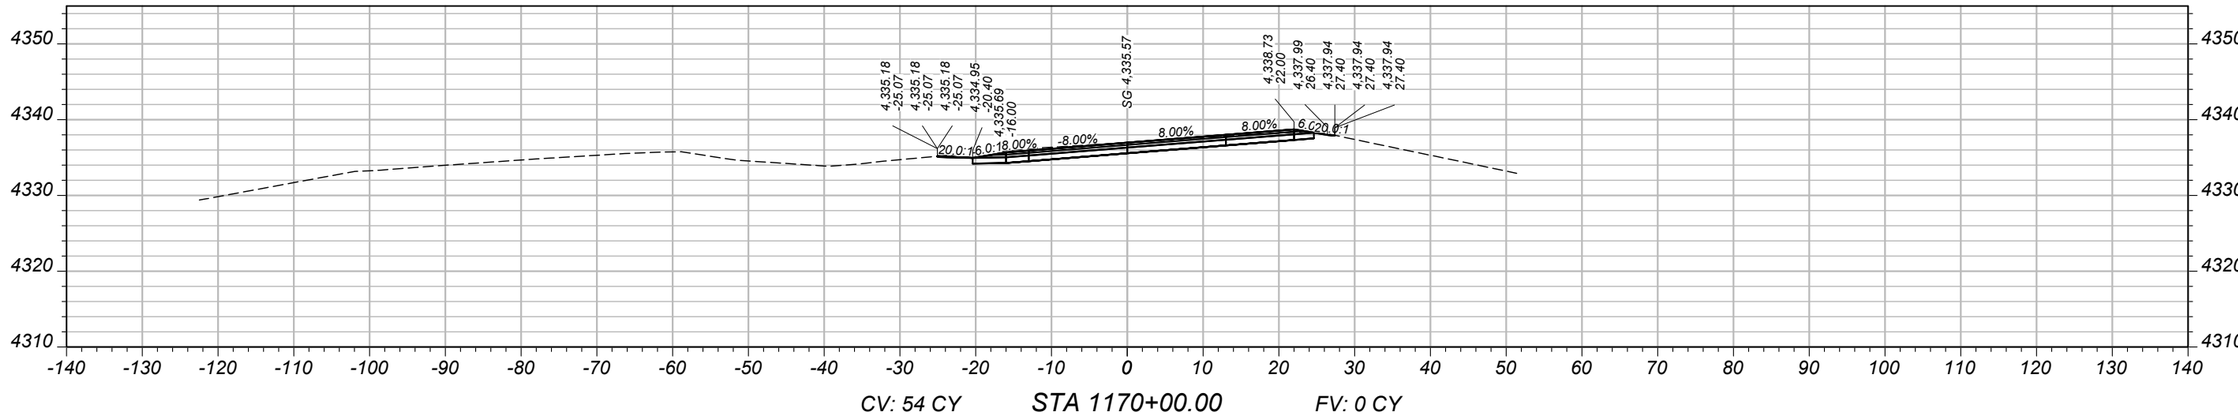

CV: 54 CY STA 1170+00.00 FV: 0 CY

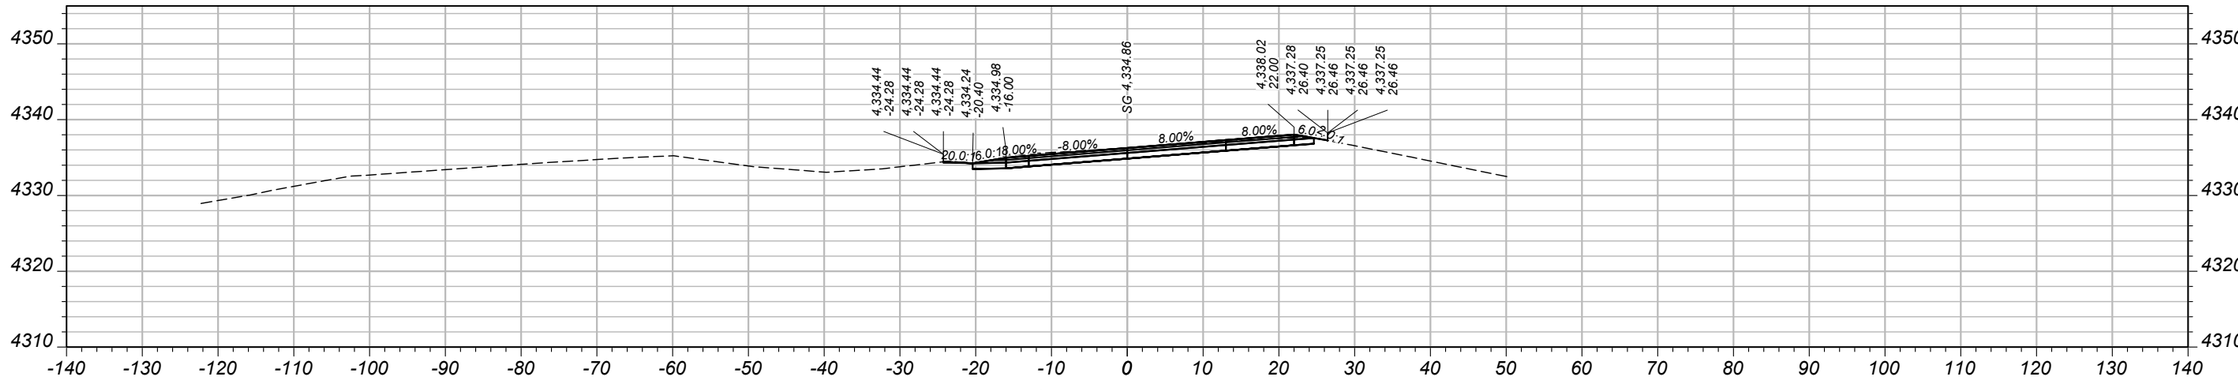

CV: 54 CY STA 1169+50.00 FV: 0 CY

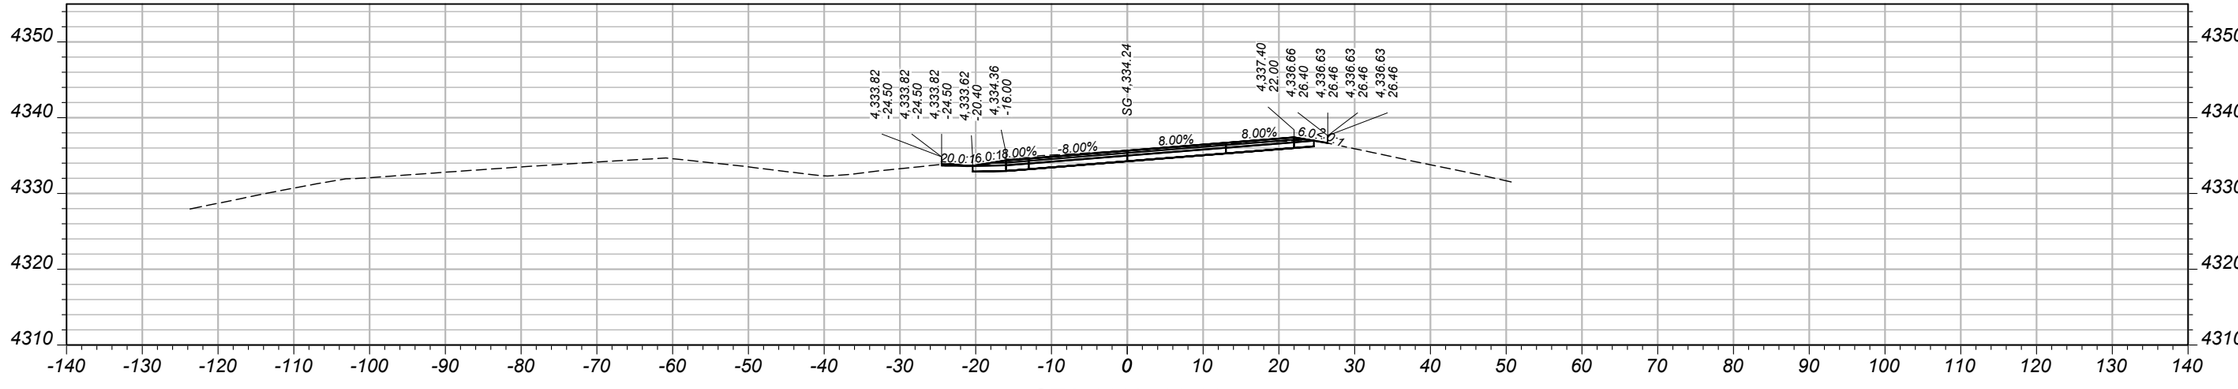

CV: 55 CY STA 1169+00.00 FV: 0 CY

SHEET NO. 128

MAINLINE CROSS SECTIONS - EASTBOUND

PROJECT NAME	WHITEHALL - EAST
COUNTY	JEFFERSON
PROJECT ID	IM 90-5(101)249
UPN	10003001


DESIGNED BY	B. BOONE	04/2026
REVIEWED BY	J. BRAZILL	05/2026
CHECKED BY	J. SOLIDAY	05/2026

MONTANA Department of Transportation


CROSS SECTIONS

5/18/2026 11:09 AM 10003001RDXSF013.DWG


AWARD COPY

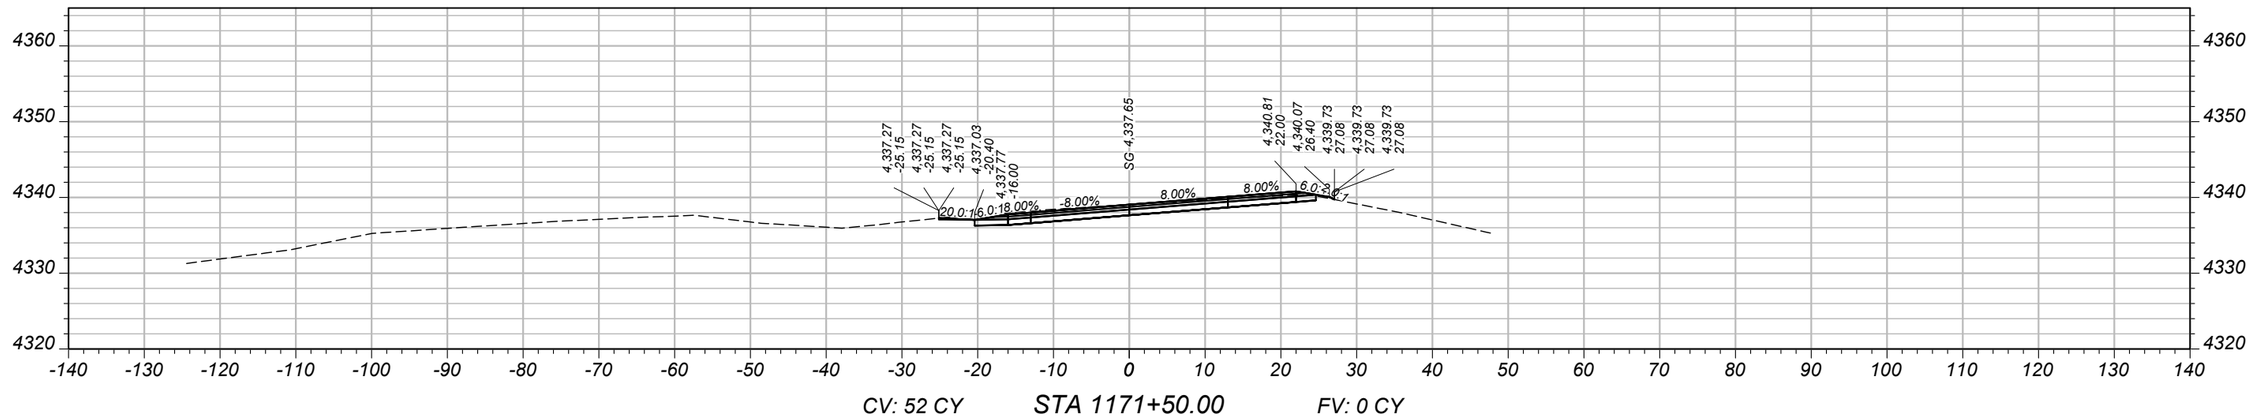

CV: 52 CY STA 1171+50.00 FV: 0 CY

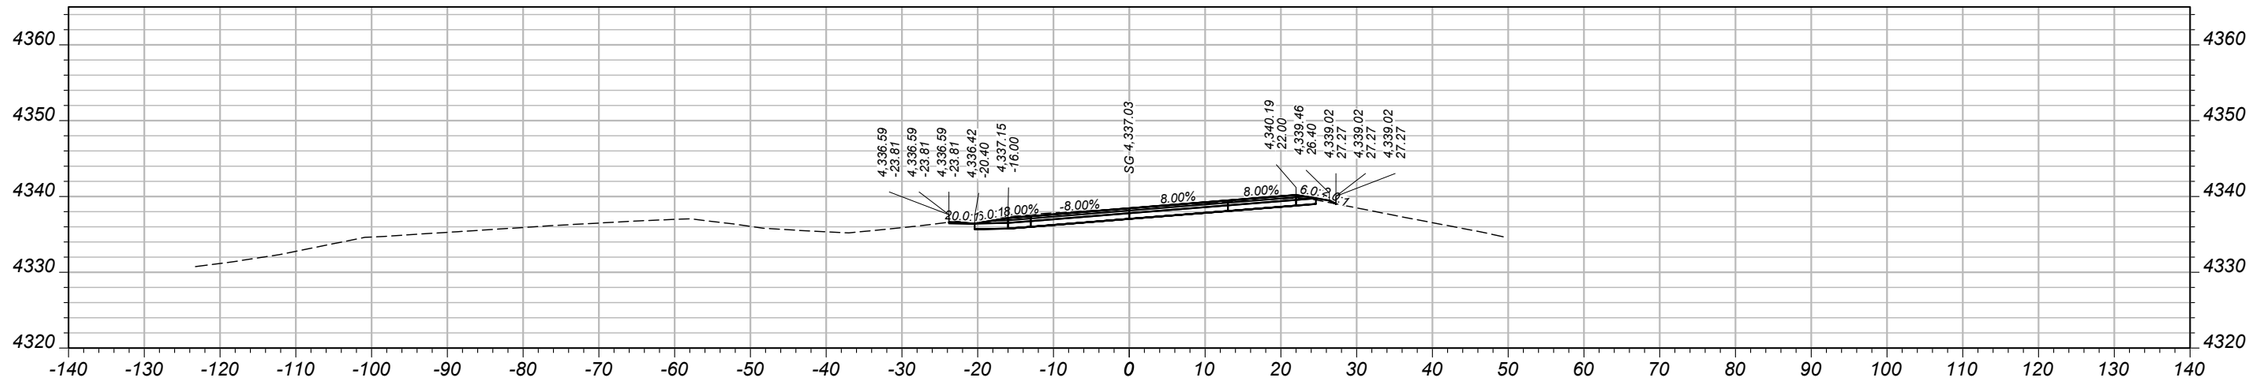

CV: 52 CY STA 1171+00.00 FV: 0 CY

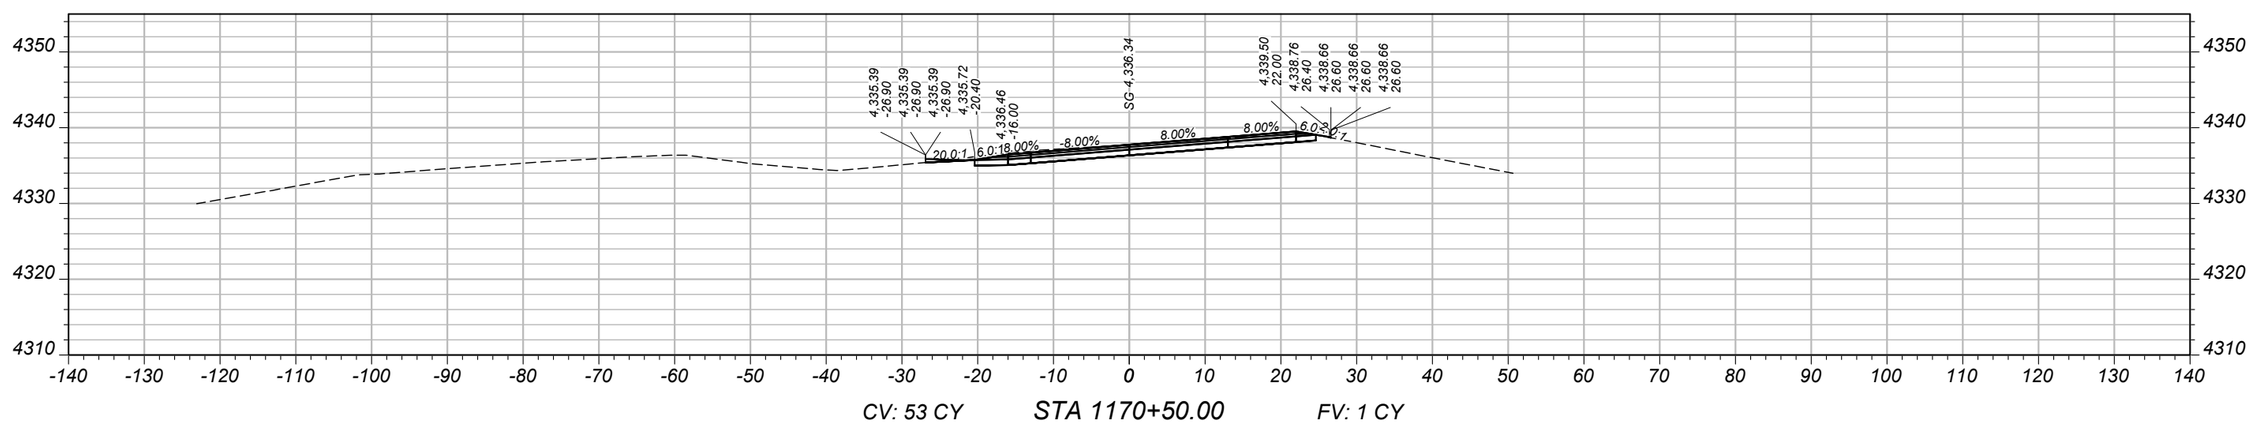

CV: 53 CY STA 1170+50.00 FV: 1 CY

SHEET NO.
129

MAINLINE CROSS SECTIONS - EASTBOUND

PROJECT NAME: WHITEHALL - EAST
COUNTY: JEFFERSON
PROJECT ID: IM 90-5(101)249
UPN: 10003001

DESIGNED BY	B. BOONE	04/2026	
REVIEWED BY	J. BRAZILL	05/2026	
CHECKED BY	J. SOLIDAY	05/2026	


MONTANA Department of Transportation

CROSS SECTIONS


5/18/2026 11:09 AM

10003001RDXSF013.DWG


AWARD COPY

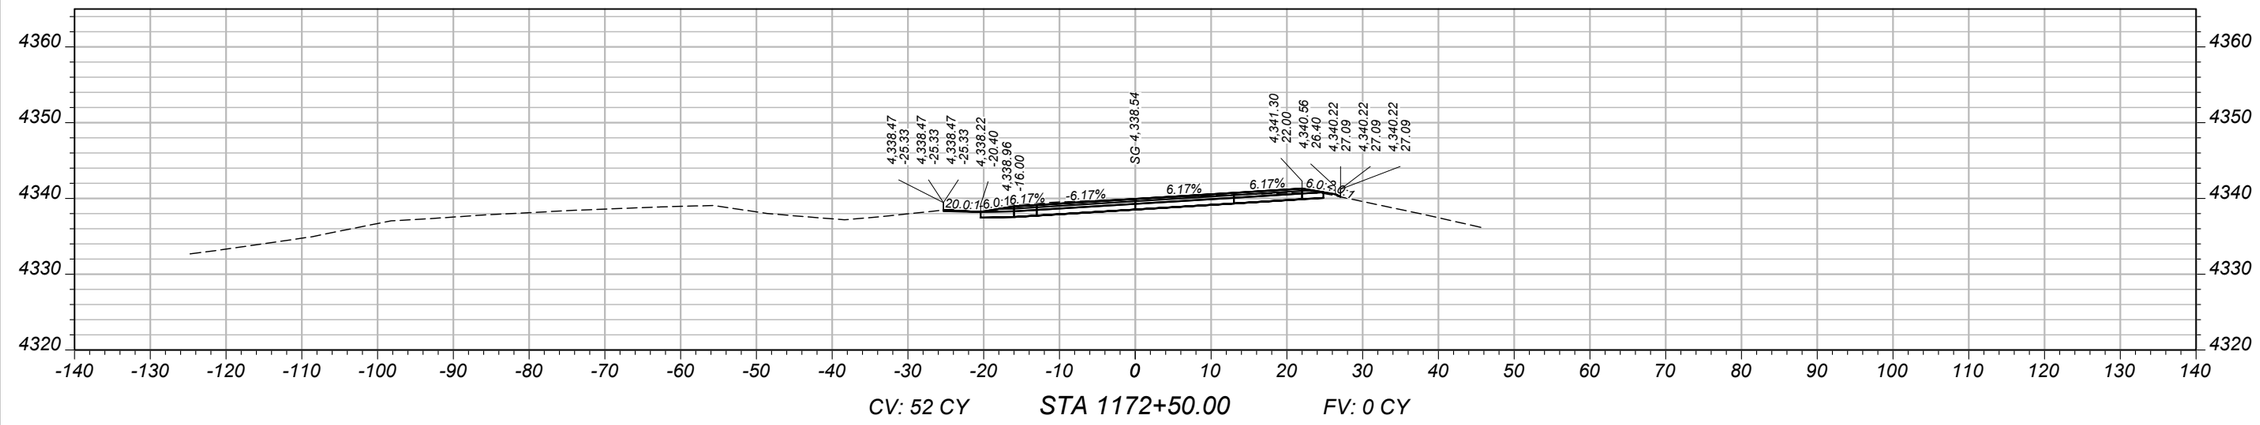

CV: 52 CY STA 1172+50.00 FV: 0 CY

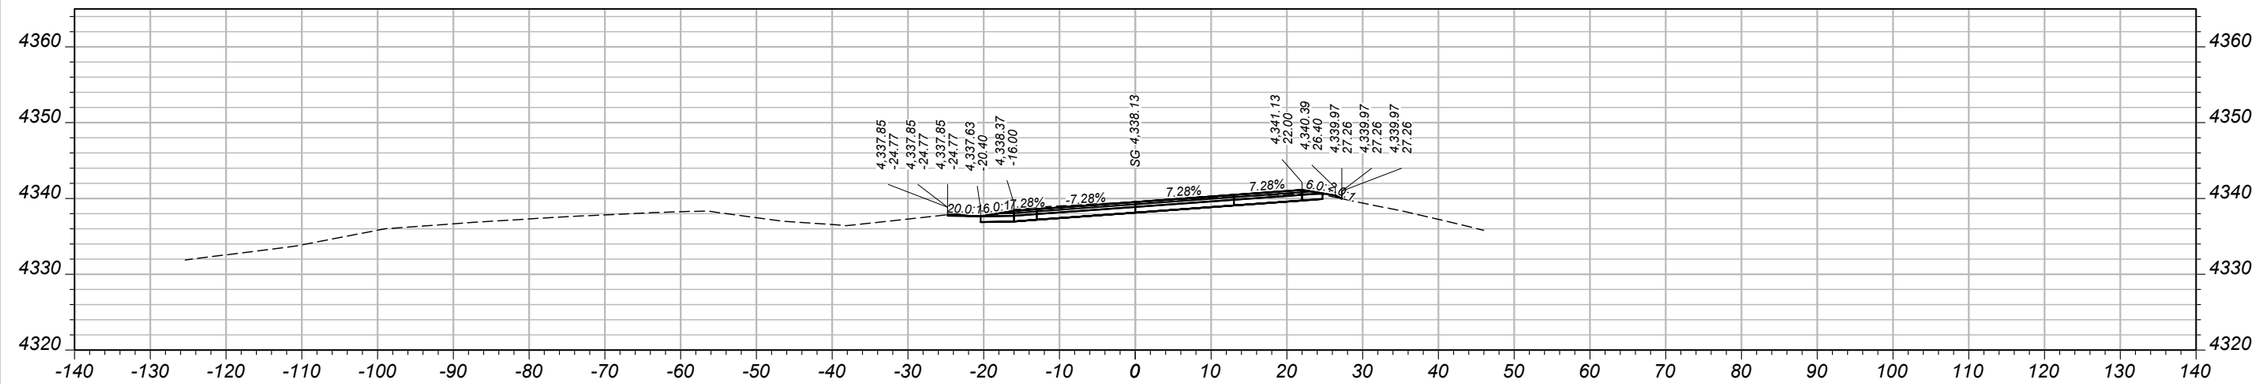

CV: 33 CY STA 1172+00.00 FV: 0 CY

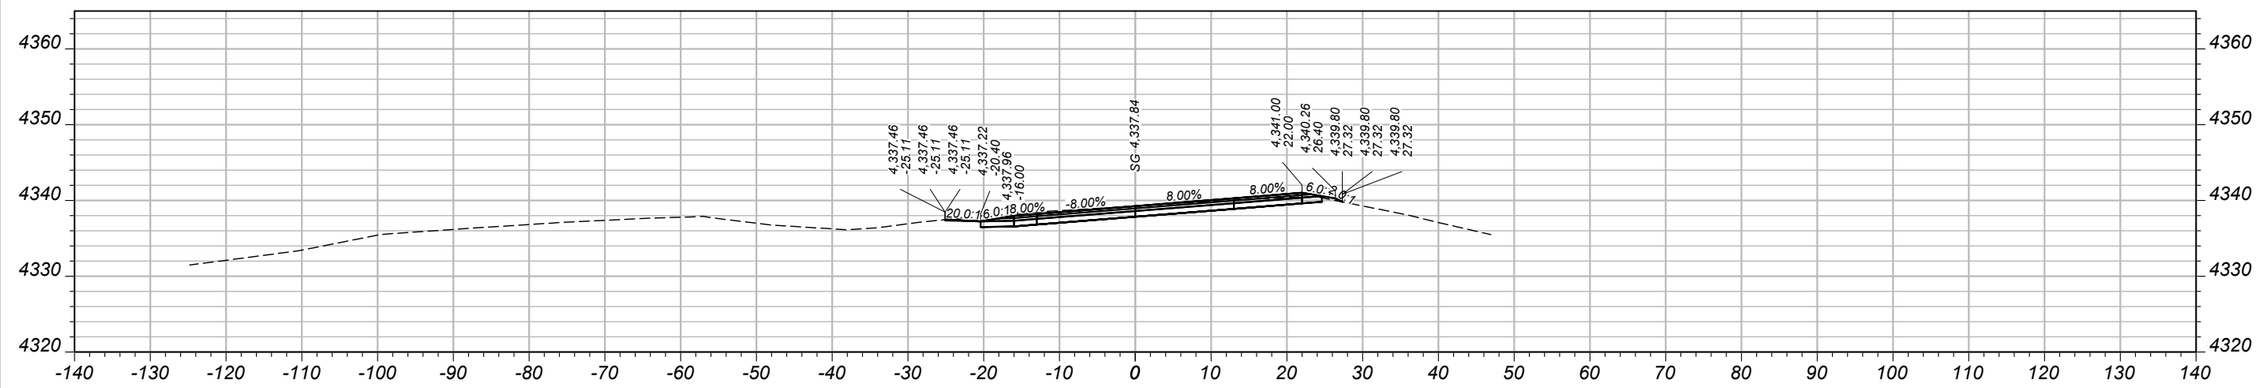

CV: 18 CY STA 1171+67.70 FV: 0 CY

SHEET NO.
130

MAINLINE CROSS SECTIONS - EASTBOUND

PROJECT NAME	WHITEHALL - EAST
COUNTY	JEFFERSON
PROJECT ID	IM 90-5(101)249
UPN	10003001

DESIGNED BY	B. BOONE	04/2026
REVIEWED BY	J. BRAZILL	05/2026
CHECKED BY	J. SOLIDAY	05/2026


10003001RDXSF013.DWG

MONTANA
Department of Transportation


CROSS SECTIONS

5/18/2026 11:09 AM


AWARD COPY

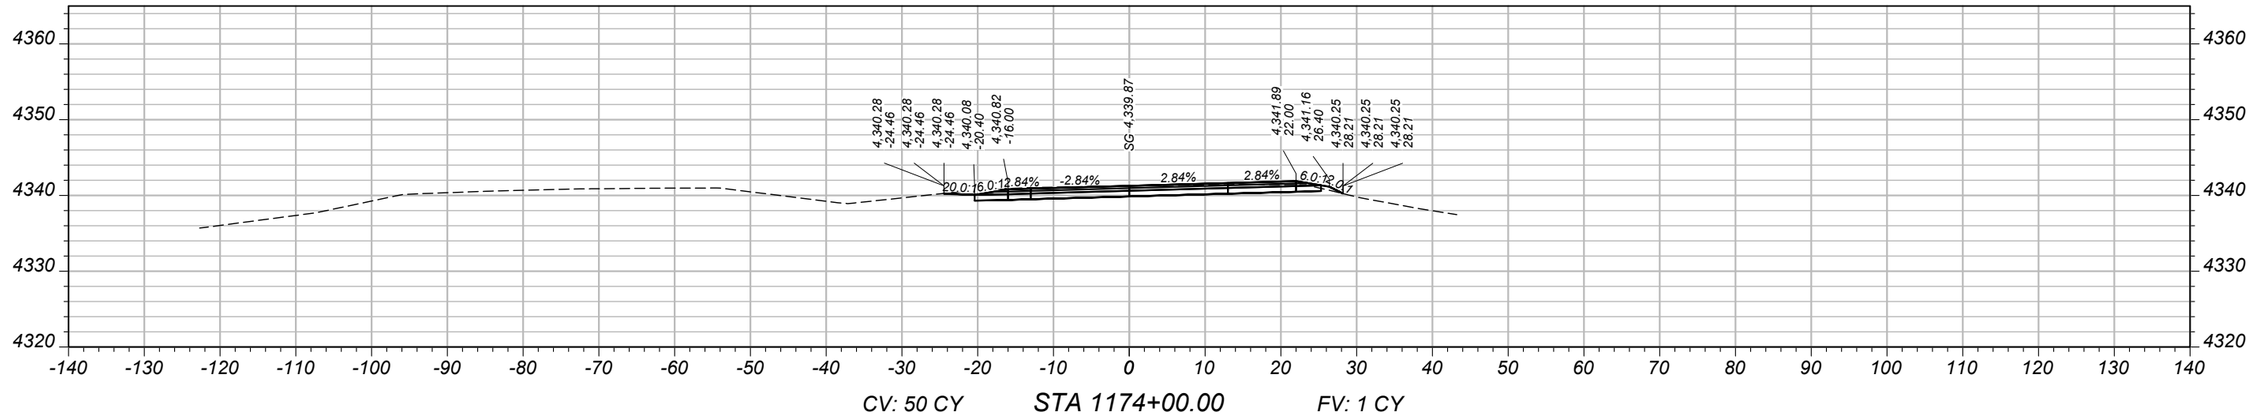

CV: 50 CY STA 1174+00.00 FV: 1 CY

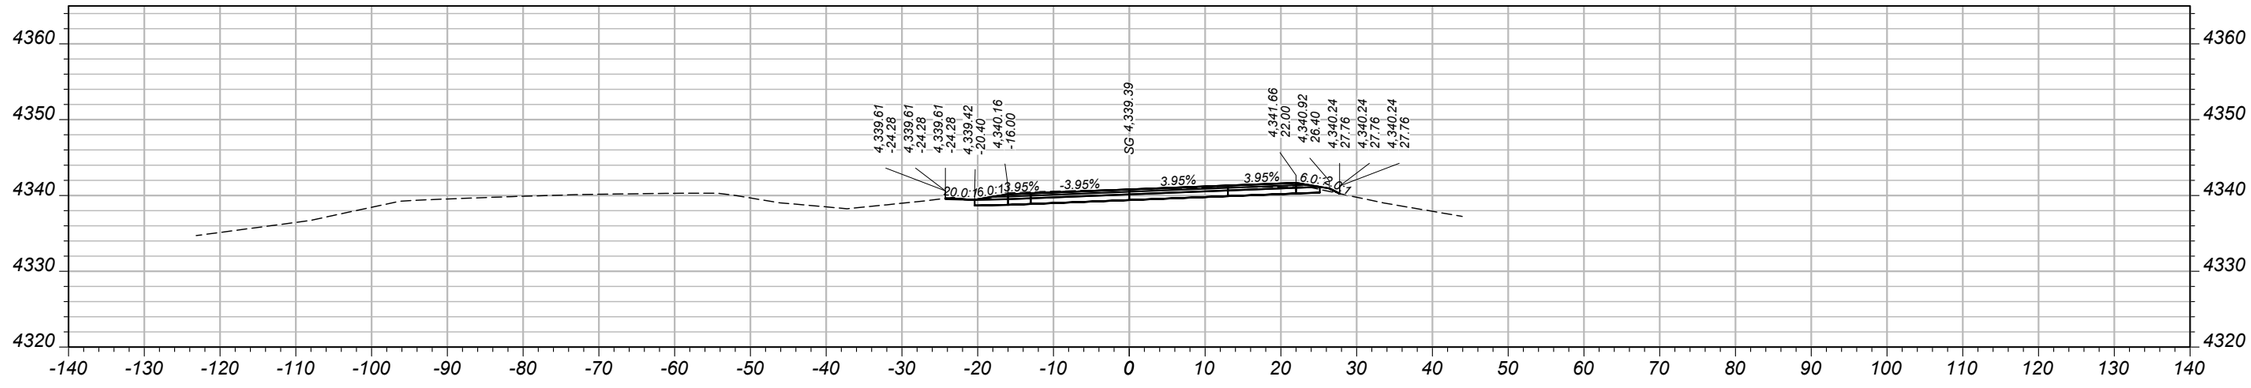

CV: 51 CY STA 1173+50.00 FV: 0 CY

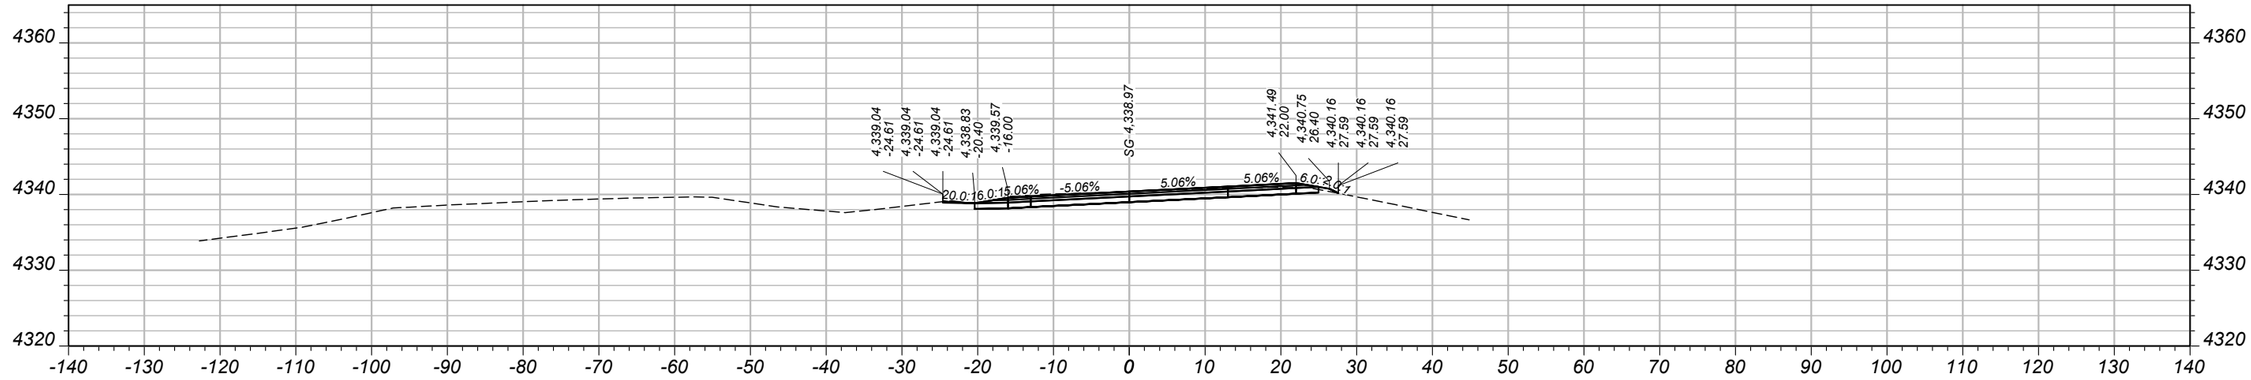

CV: 52 CY STA 1173+00.00 FV: 1 CY

SHEET NO.
131

MAINLINE CROSS SECTIONS - EASTBOUND

PROJECT NAME: WHITEHALL - EAST
COUNTY: JEFFERSON
PROJECT ID: IM 90-5(101)249
UPN: 10003001

DESIGNED BY	B. BOONE	04/2026	CHECKED BY	J. SOLIDAY	05/2026
REVIEWED BY	J. BRAZILL	05/2026			


MONTANA
Department of Transportation

CROSS SECTIONS


5/18/2026 11:09 AM

10003001RDXSF013.DWG


AWARD COPY

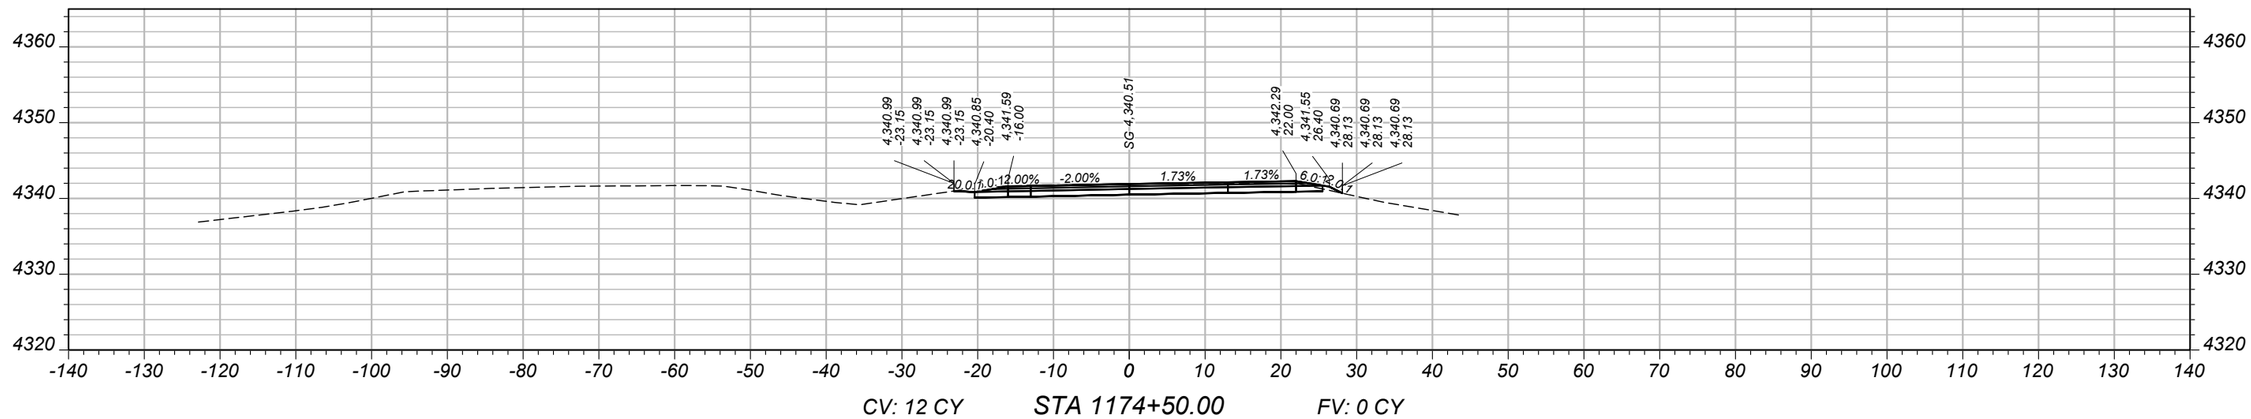

CV: 12 CY STA 1174+50.00 FV: 0 CY

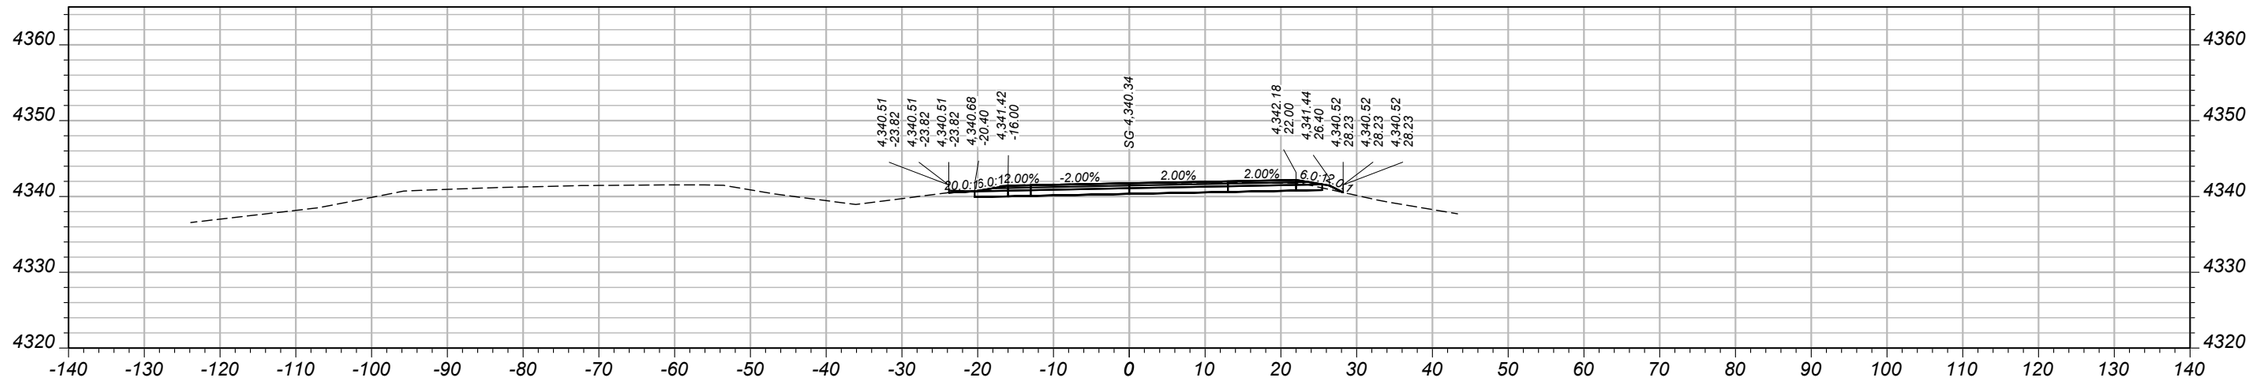

CV: 19 CY STA 1174+37.70 FV: 0 CY

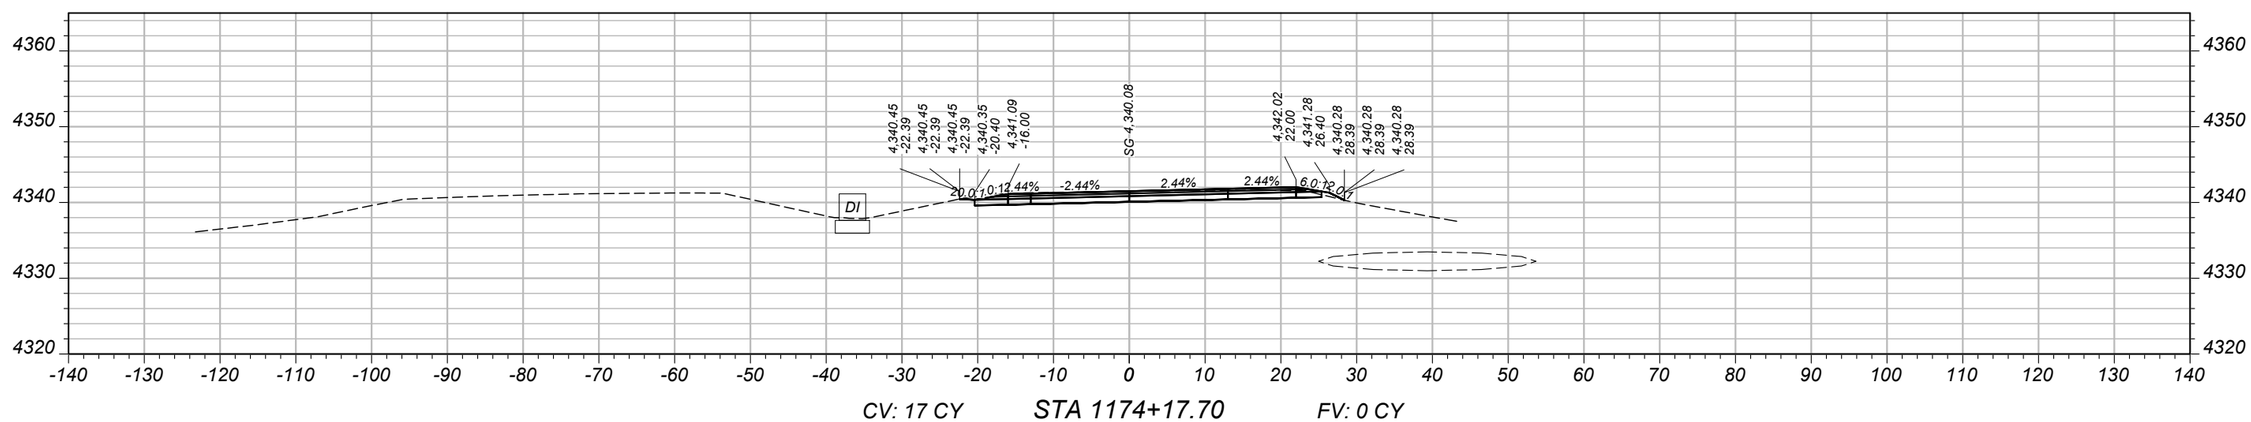

CV: 17 CY STA 1174+17.70 FV: 0 CY

SHEET NO.
132

MAINLINE CROSS SECTIONS - EASTBOUND

PROJECT NAME: WHITEHALL - EAST
COUNTY: JEFFERSON
PROJECT ID: IM 90-5(101)249
UPN: 10003001

DESIGNED BY	04/2026		
B. BOONE			
REVIEWED BY	05/2026		
J. BRAZILL			
CHECKED BY	05/2026		
J. SOLIDAY			


MONTANA Department of Transportation

CROSS SECTIONS


10003001RDXSF013.DWG

5/18/2026 11:09 AM


AWARD COPY

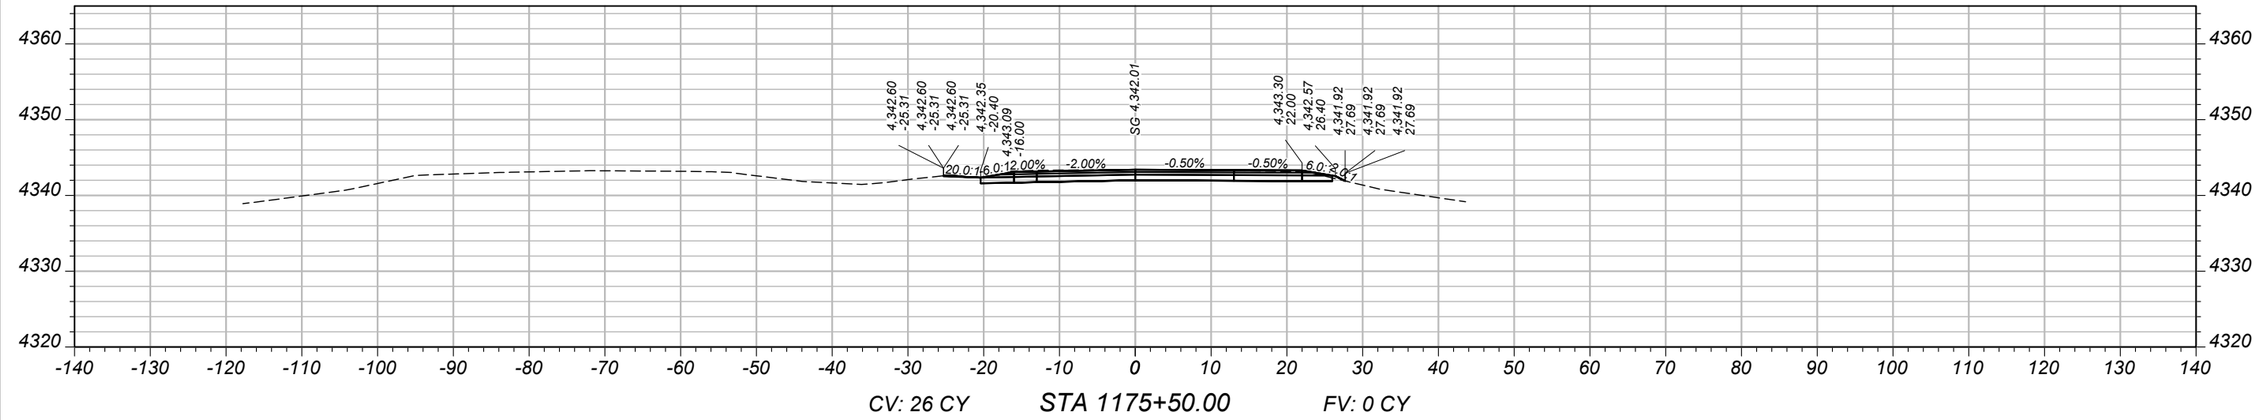

CV: 26 CY STA 1175+50.00 FV: 0 CY

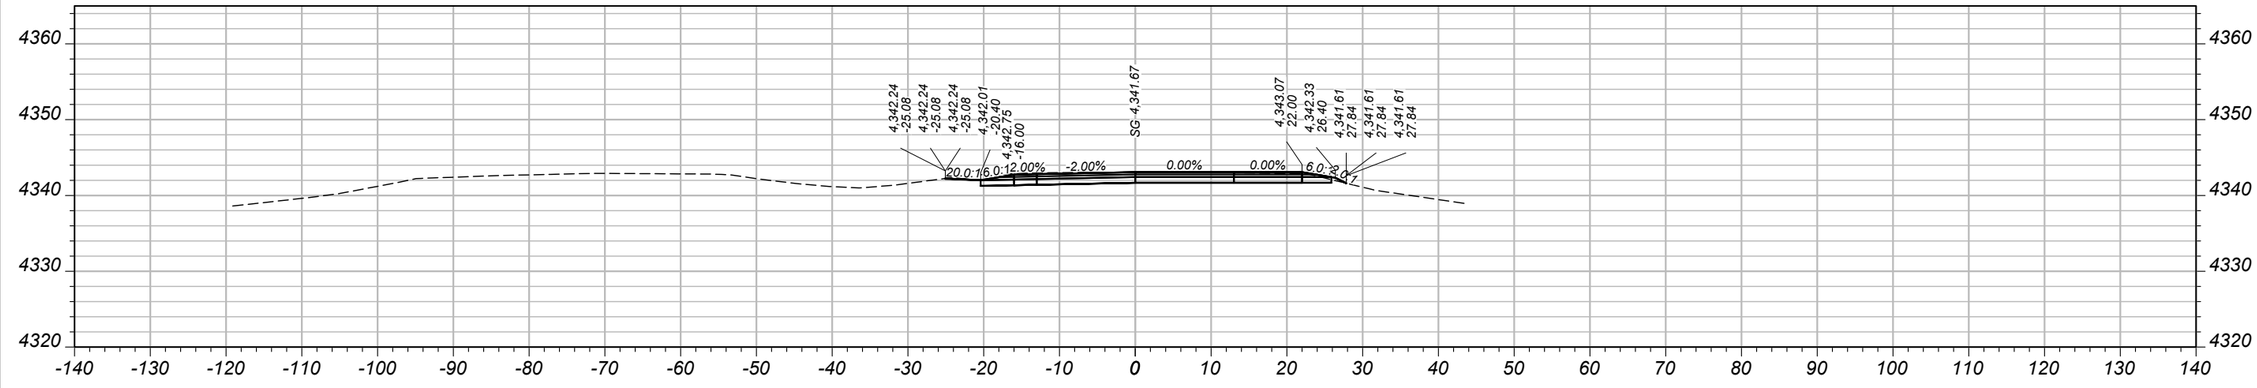

CV: 31 CY STA 1175+27.70 FV: 0 CY

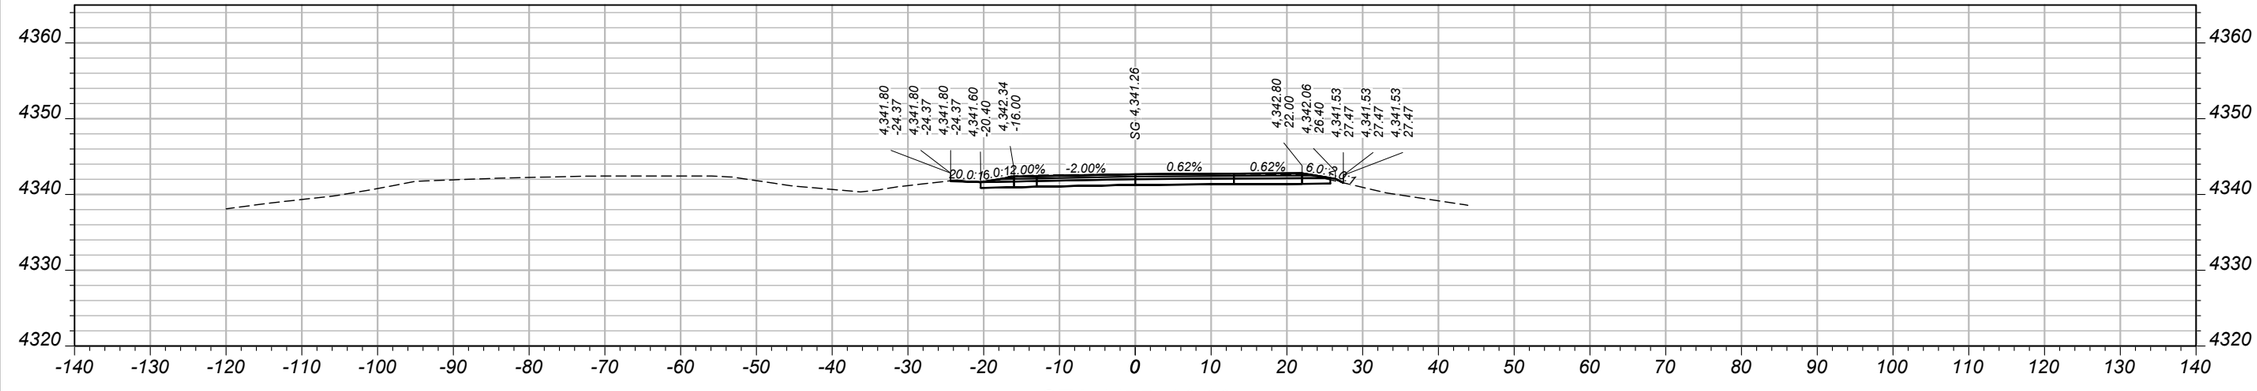

CV: 52 CY STA 1175+00.00 FV: 1 CY

SHEET NO.
133

MAINLINE CROSS SECTIONS - EASTBOUND

PROJECT NAME: WHITEHALL - EAST
COUNTY: JEFFERSON
PROJECT ID: IM 90-5(101)249
UPN: 10003001

DESIGNED BY	B. BOONE	04/2026	
REVIEWED BY	J. BRAZILL	05/2026	
CHECKED BY	J. SOLIDAY	05/2026	


MONTANA
Department of Transportation


CROSS SECTIONS


5/18/2026 11:09 AM

10003001RDXSF013.DWG

AWARD COPY

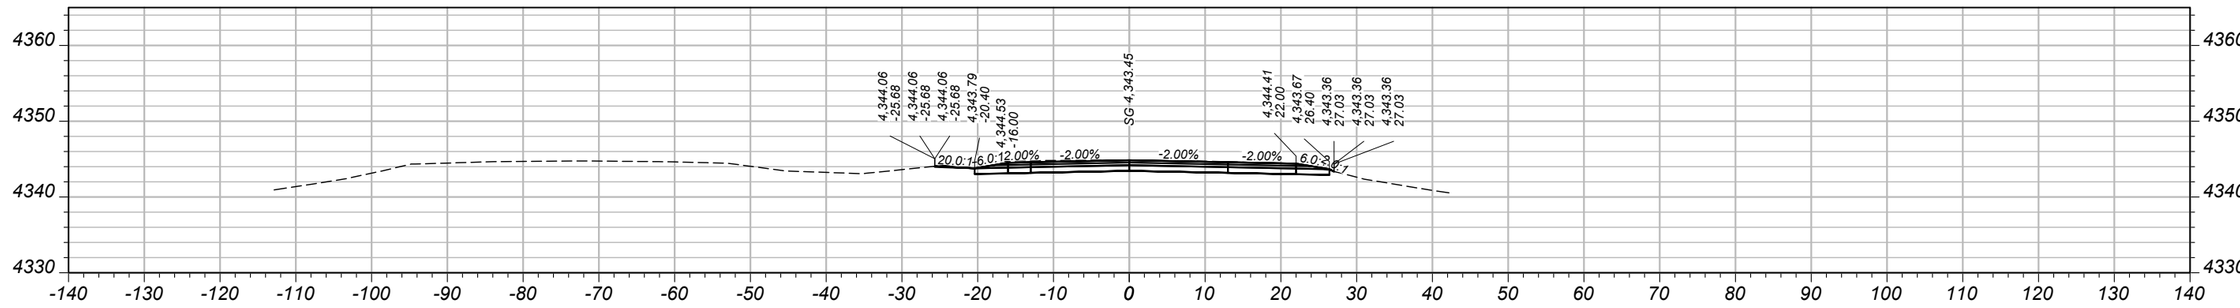

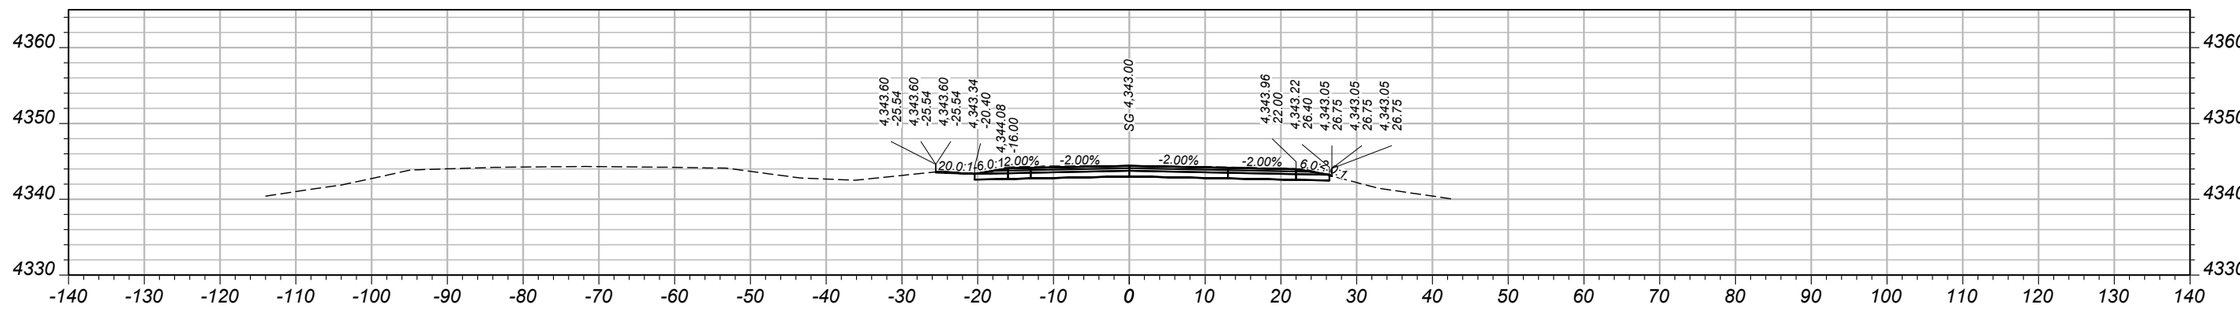

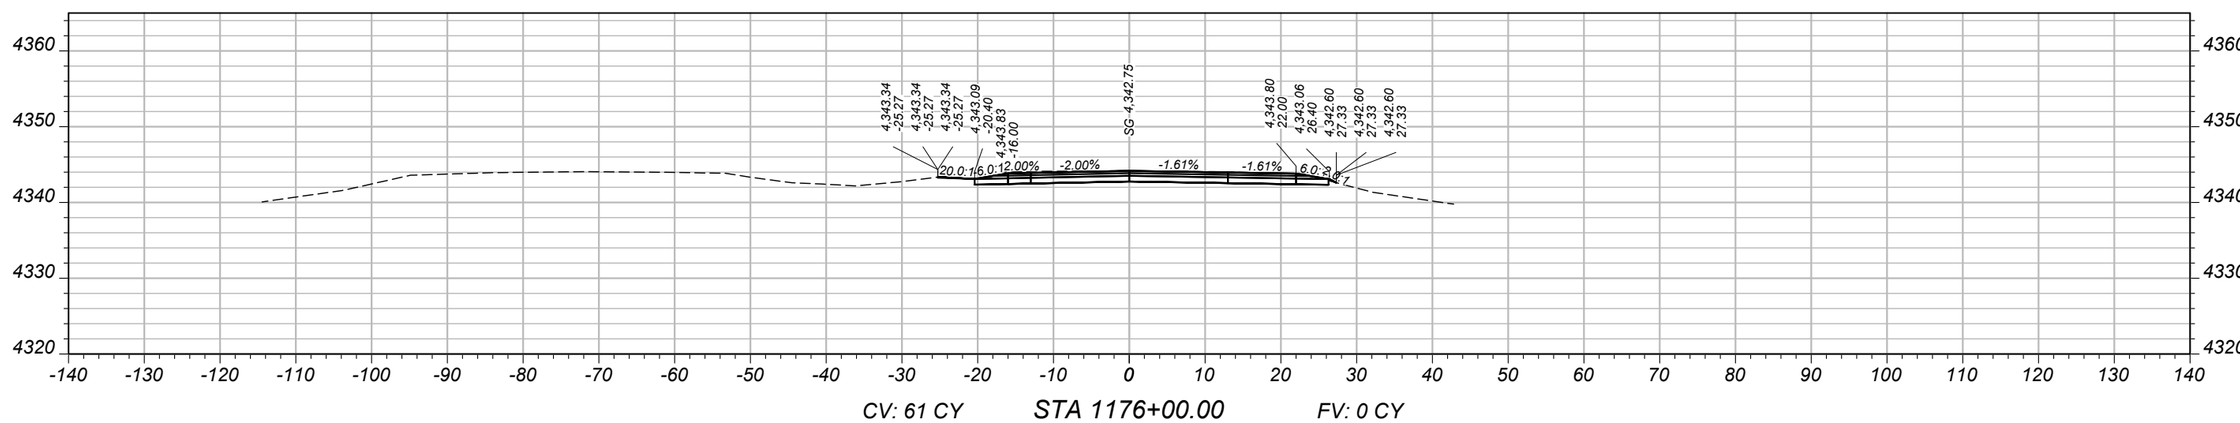

SHEET NO.
134

MAINLINE CROSS SECTIONS - EASTBOUND

PROJECT NAME: WHITEHALL - EAST
COUNTY: JEFFERSON
PROJECT ID: IM 90-5(101)249
UPN: 10003001


DESIGNED BY	B. BOONE	04/2026	
REVIEWED BY	J. BRAZILL	05/2026	
CHECKED BY	J. SOLIDAY	05/2026	

MONTANA
Department of Transportation


CROSS SECTIONS

5/18/2026 11:09 AM


10003001RDXSF013.DWG

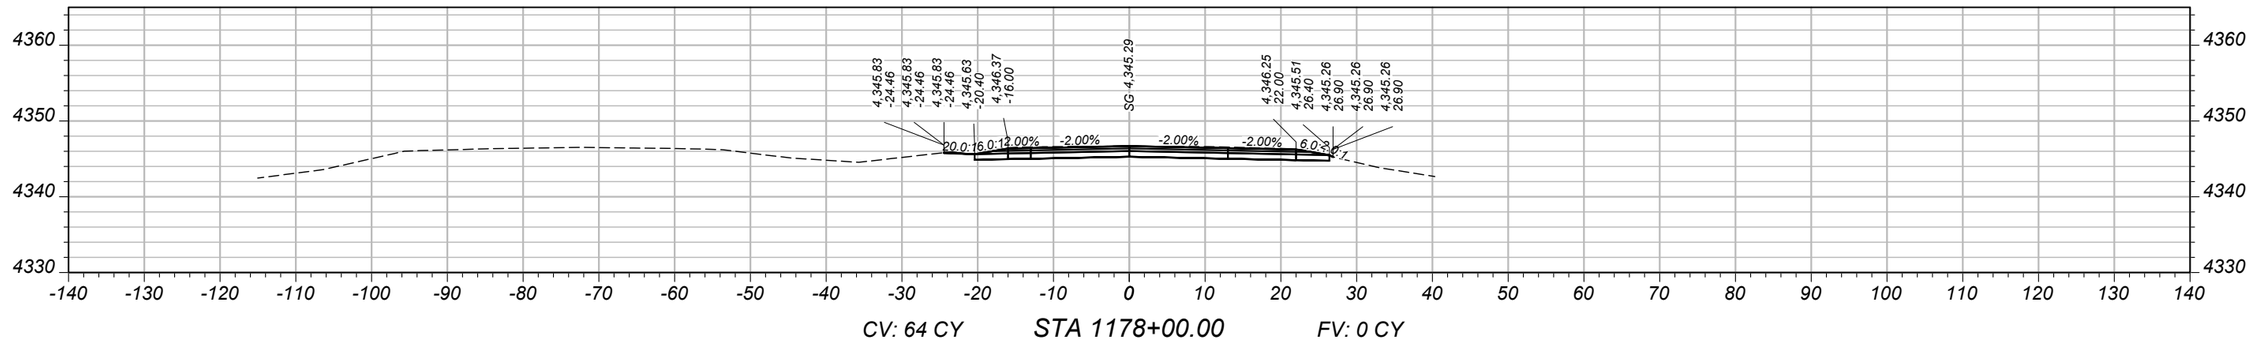

CV: 64 CY STA 1178+00.00 FV: 0 CY

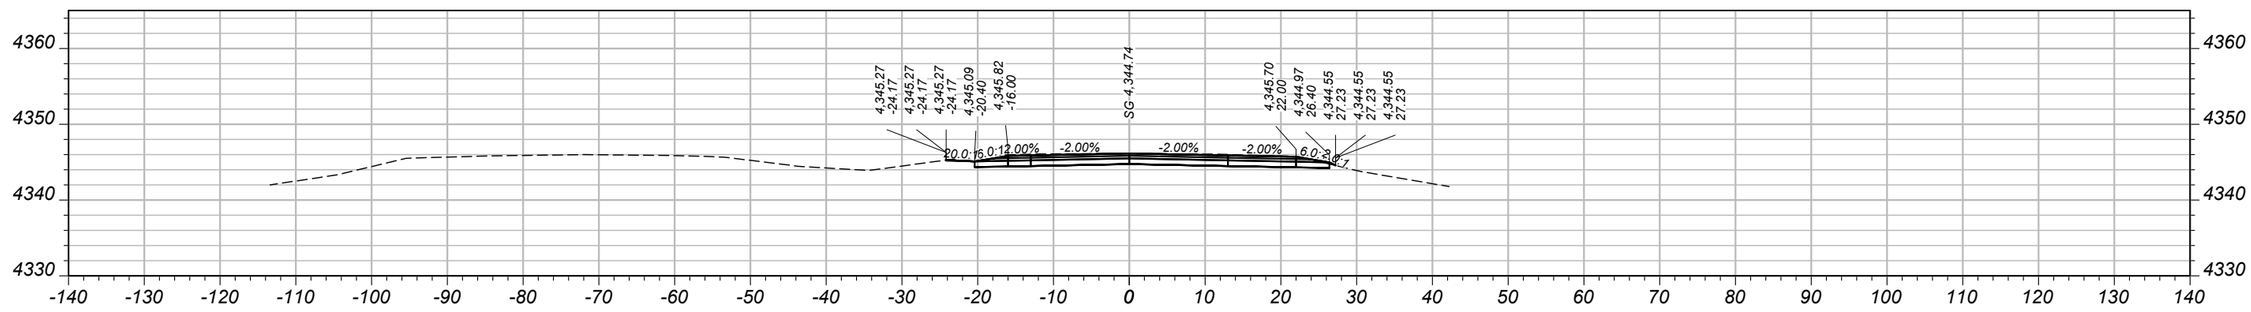

CV: 64 CY STA 1177+50.00 FV: 0 CY

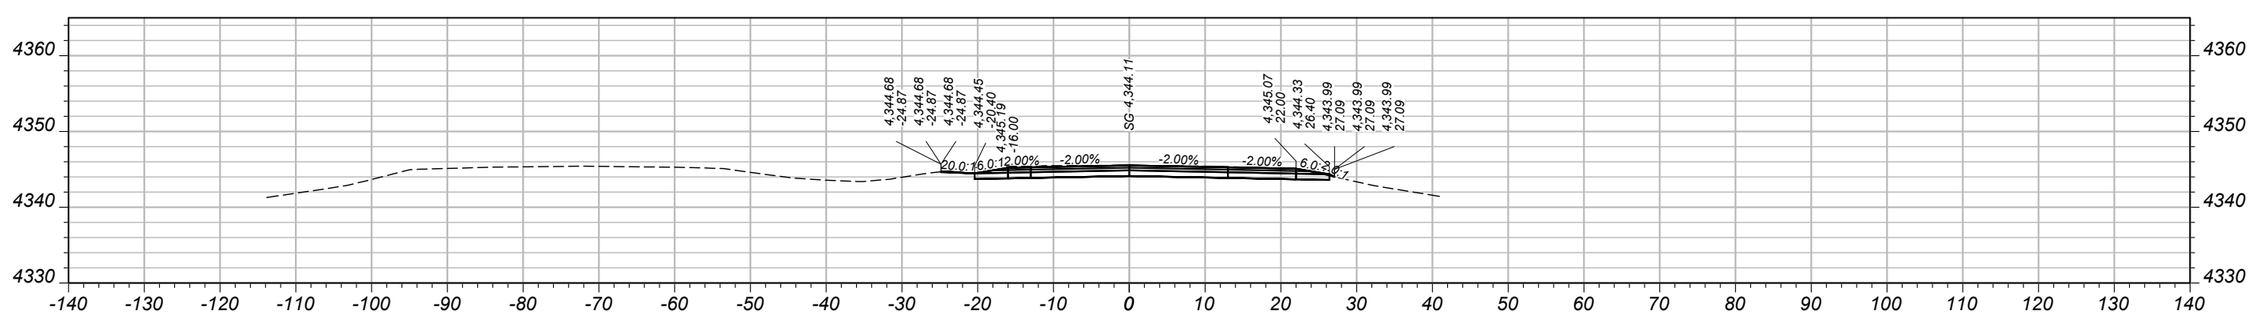

CV: 64 CY STA 1177+00.00 FV: 0 CY

SHEET NO.
135

MAINLINE CROSS SECTIONS - EASTBOUND

PROJECT NAME: WHITEHALL - EAST
COUNTY: JEFFERSON
PROJECT ID: IM 90-5(101)249
UPN: 10003001


DESIGNED BY	B. BOONE	04/2026
REVIEWED BY	J. BRAZILL	05/2026
CHECKED BY	J. SOLIDAY	05/2026

MONTANA Department of Transportation


CROSS SECTIONS

10003001RDXSF013.DWG


5/18/2026 11:09 AM

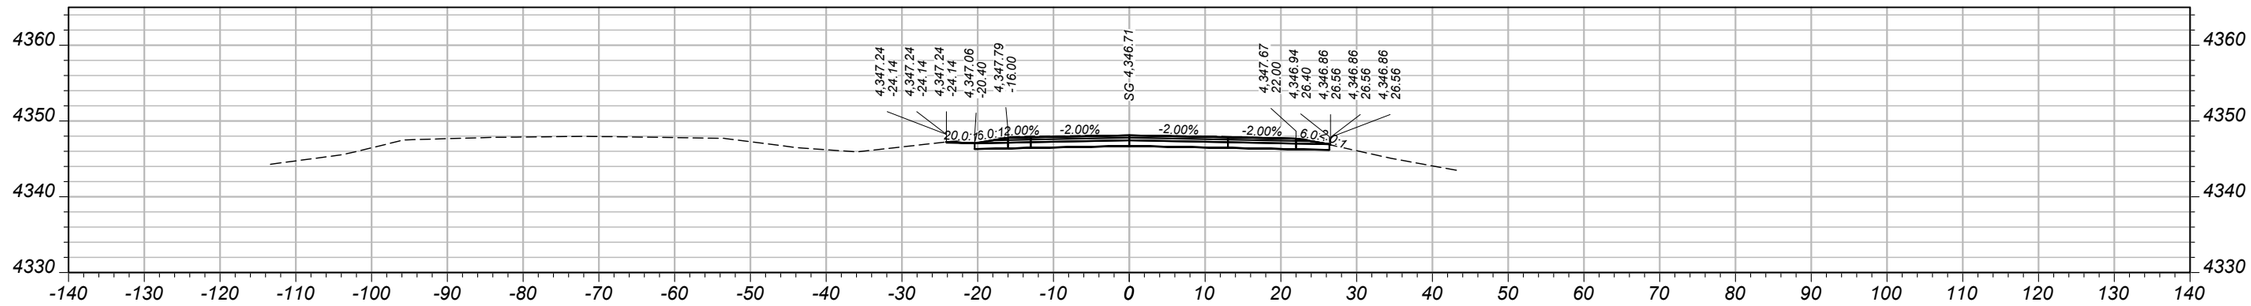

CV: 63 CY STA 1179+50.00 FV: 0 CY

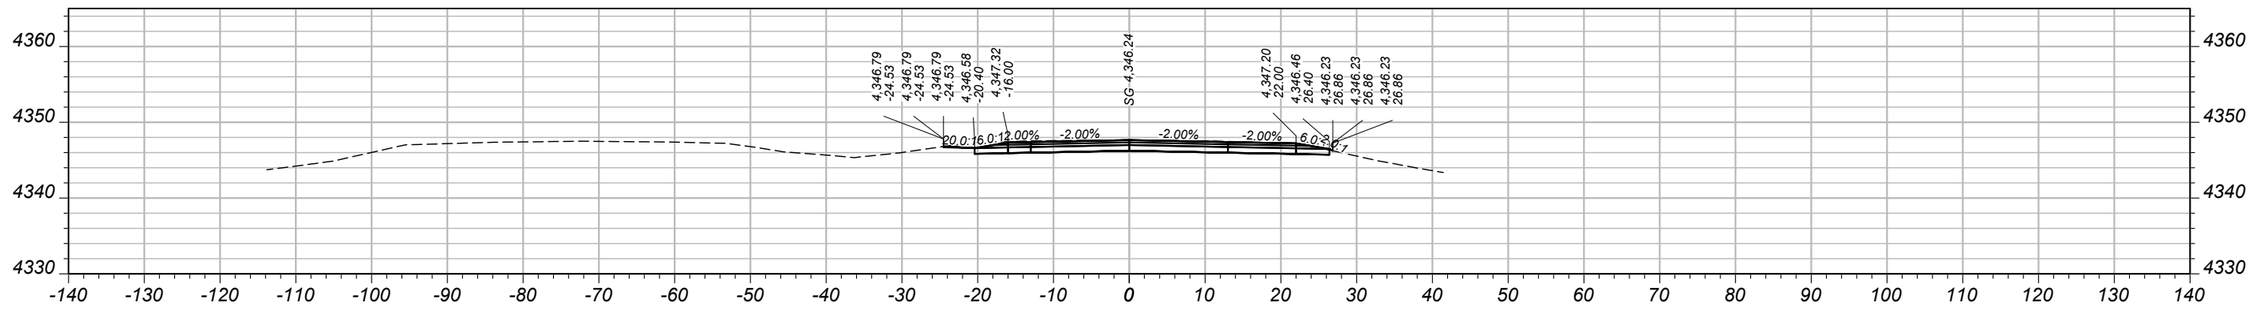

CV: 62 CY STA 1179+00.00 FV: 0 CY

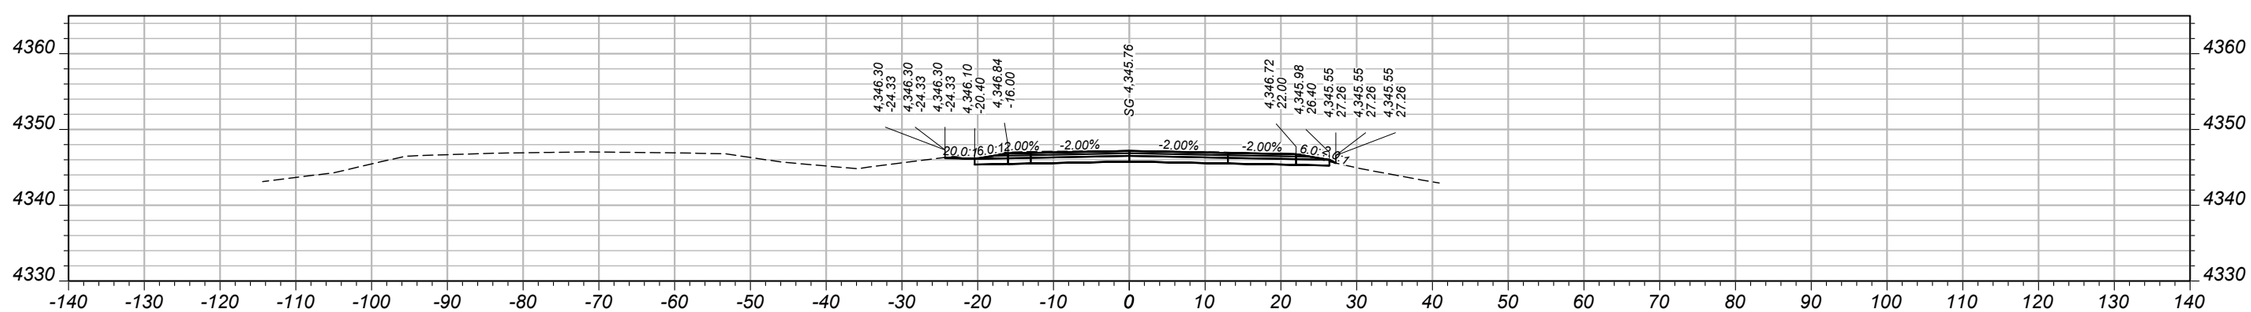

CV: 63 CY STA 1178+50.00 FV: 0 CY

SHEET NO.
136

MAINLINE CROSS SECTIONS - EASTBOUND

PROJECT NAME: WHITEHALL - EAST
COUNTY: JEFFERSON
PROJECT ID: IM 90-5(101)249
UPN: 10003001

DESIGNED BY	B. BOONE	04/2026
REVIEWED BY	J. BRAZILL	05/2026
CHECKED BY	J. SOLIDAY	05/2026


MONTANA
Department of Transportation

CROSS SECTIONS


10003001RDXSF013.DWG

5/18/2026 11:09 AM


AWARD COPY

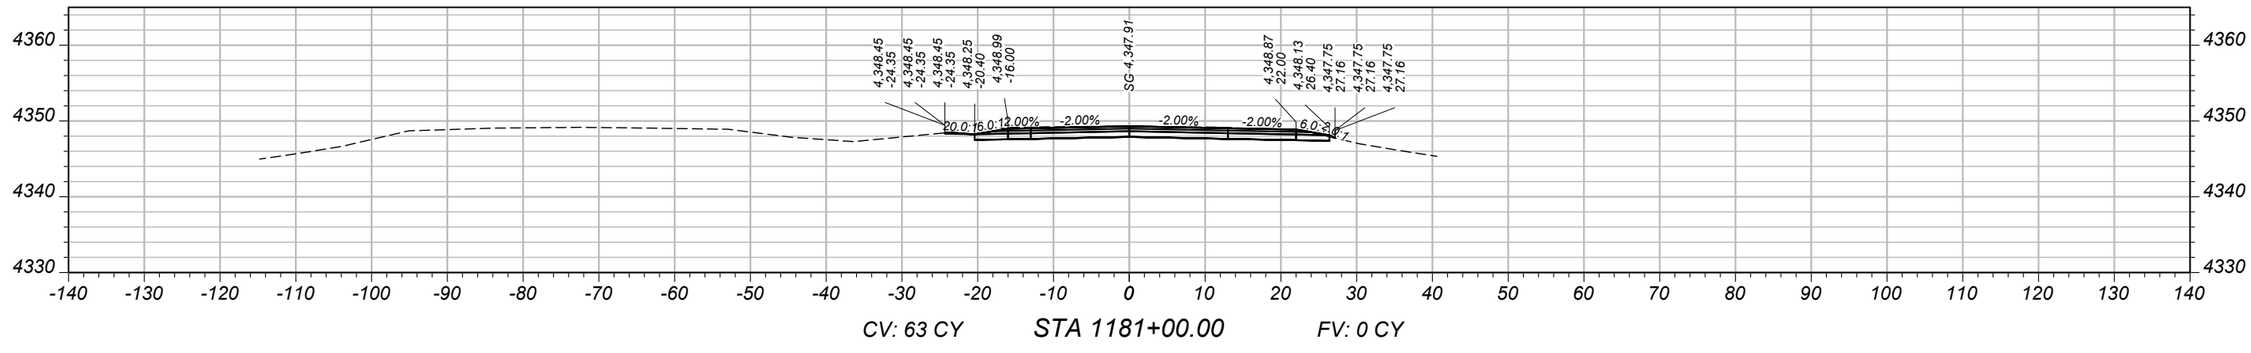

CV: 63 CY STA 1181+00.00 FV: 0 CY

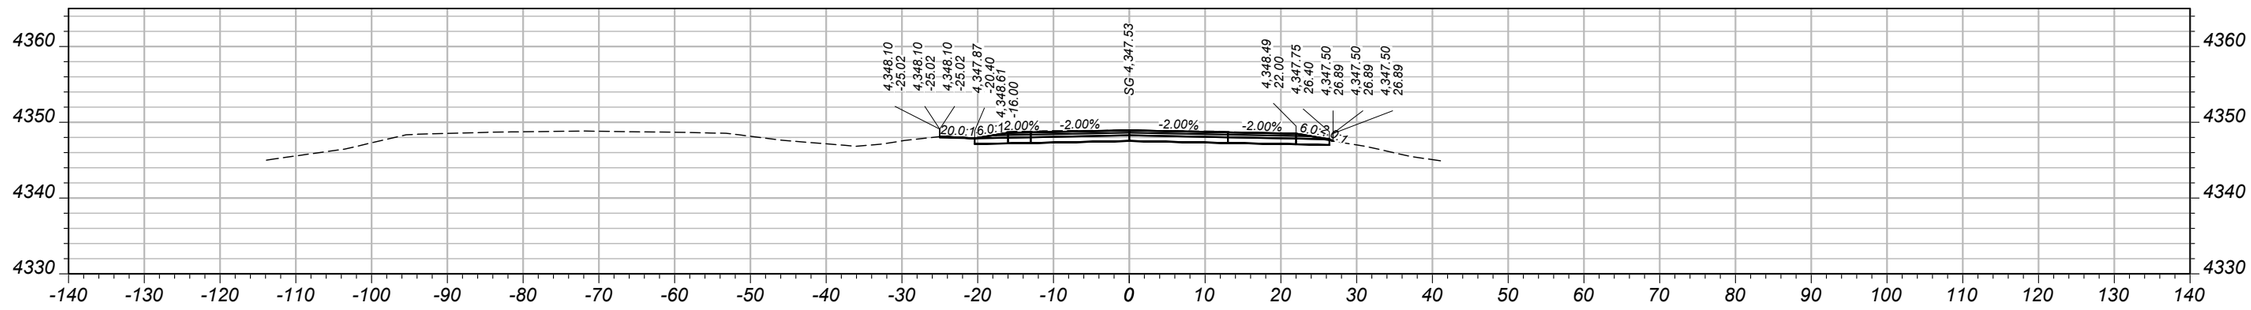

CV: 62 CY STA 1180+50.00 FV: 0 CY

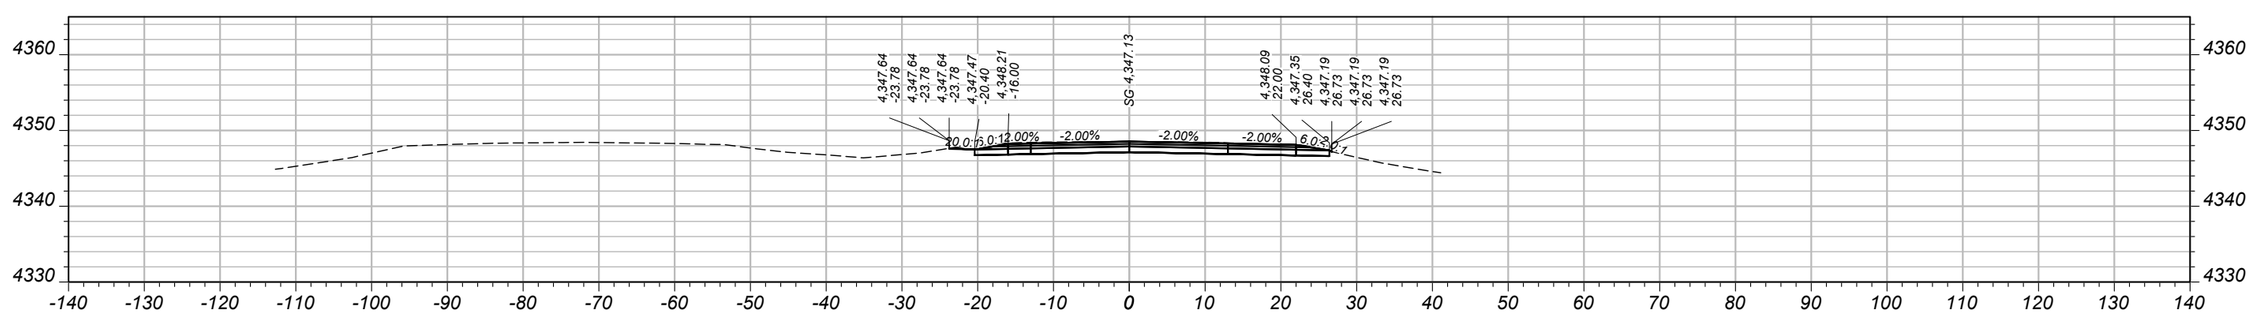

CV: 63 CY STA 1180+00.00 FV: 0 CY

SHEET NO.
137

MAINLINE CROSS SECTIONS - EASTBOUND

PROJECT NAME: WHITEHALL - EAST
COUNTY: JEFFERSON
PROJECT ID: IM 90-5(101)249
UPN: 10003001

DESIGNED BY	B. BOONE	04/2026
REVIEWED BY	J. BRAZILL	05/2026
CHECKED BY	J. SOLIDAY	05/2026


10003001RDXSF013.DWG

MONTANA
Department of Transportation


CROSS SECTIONS

5/18/2026 11:09 AM


AWARD COPY

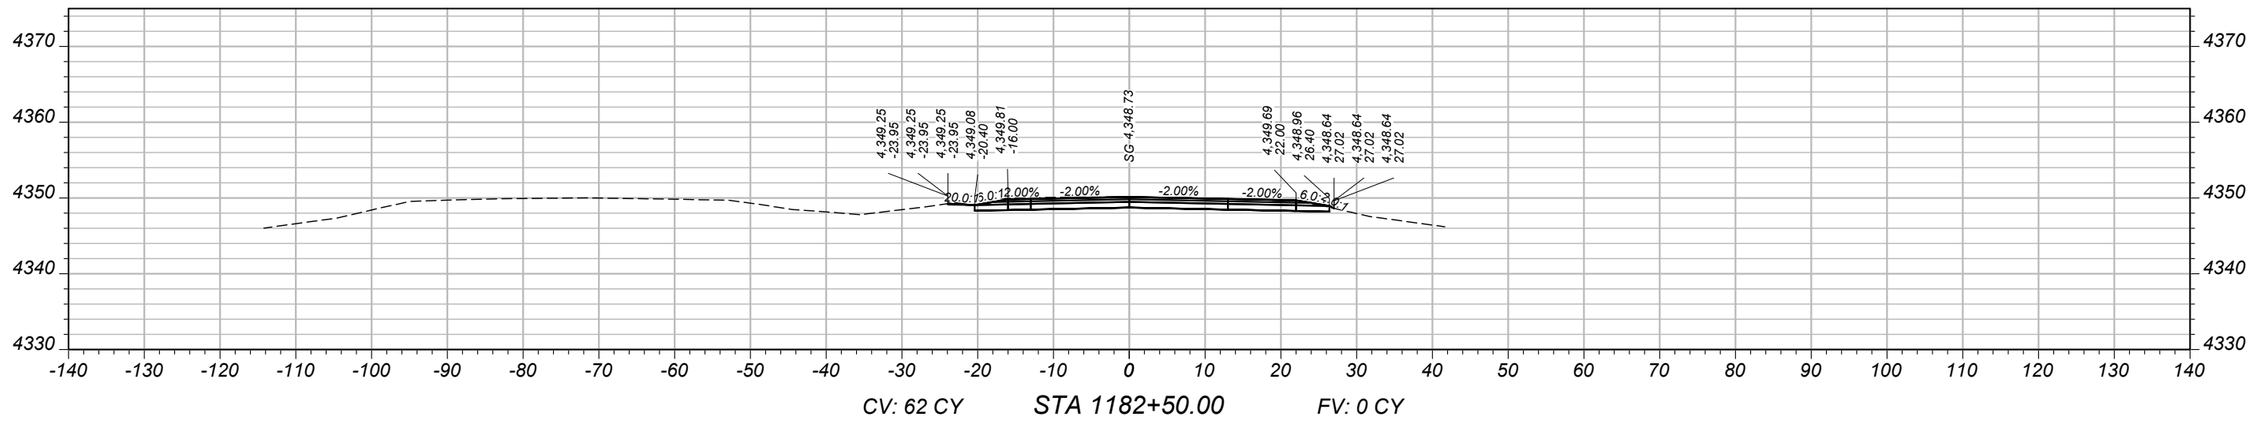

CV: 62 CY STA 1182+50.00 FV: 0 CY

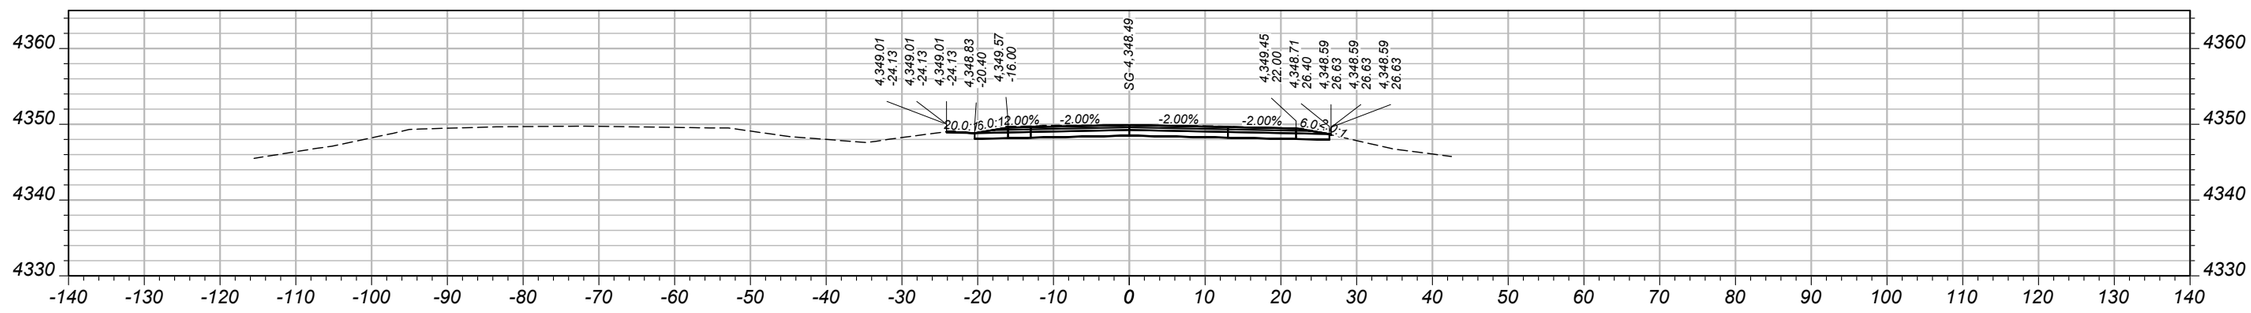

CV: 63 CY STA 1182+00.00 FV: 0 CY

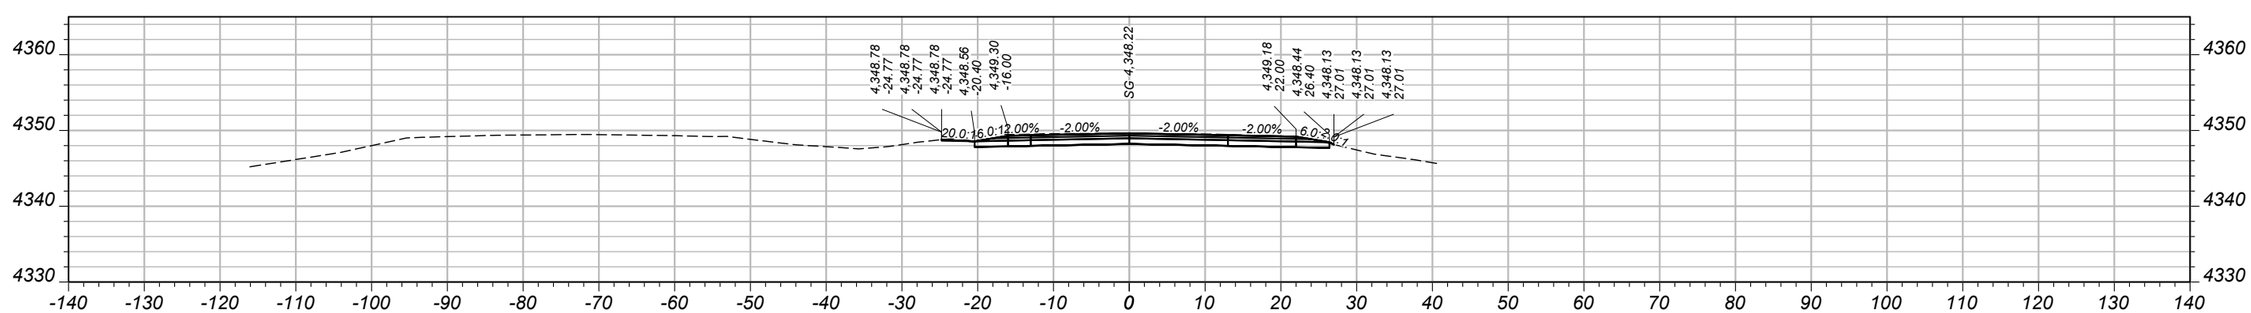

CV: 63 CY STA 1181+50.00 FV: 0 CY

SHEET NO.
138

MAINLINE CROSS SECTIONS - EASTBOUND

PROJECT NAME WHITEHALL - EAST
COUNTY JEFFERSON
PROJECT ID IM 90-5(101)249
UPN 10003001

DESIGNED BY	B. BOONE	04/2026	
REVIEWED BY	J. BRAZILL	05/2026	
CHECKED BY	J. SOLIDAY	05/2026	


MONTANA Department of Transportation

CROSS SECTIONS


5/18/2026 11:10 AM

10003001RDXSF013.DWG


AWARD COPY

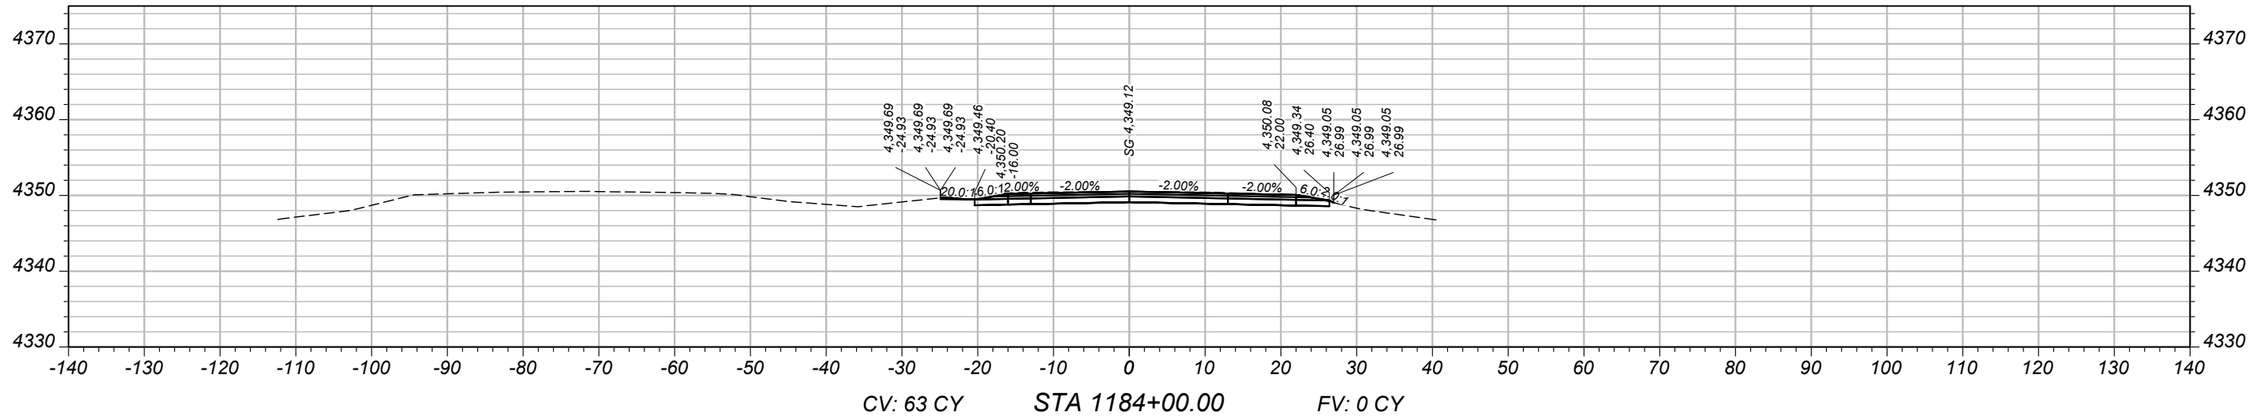

CV: 63 CY STA 1184+00.00 FV: 0 CY

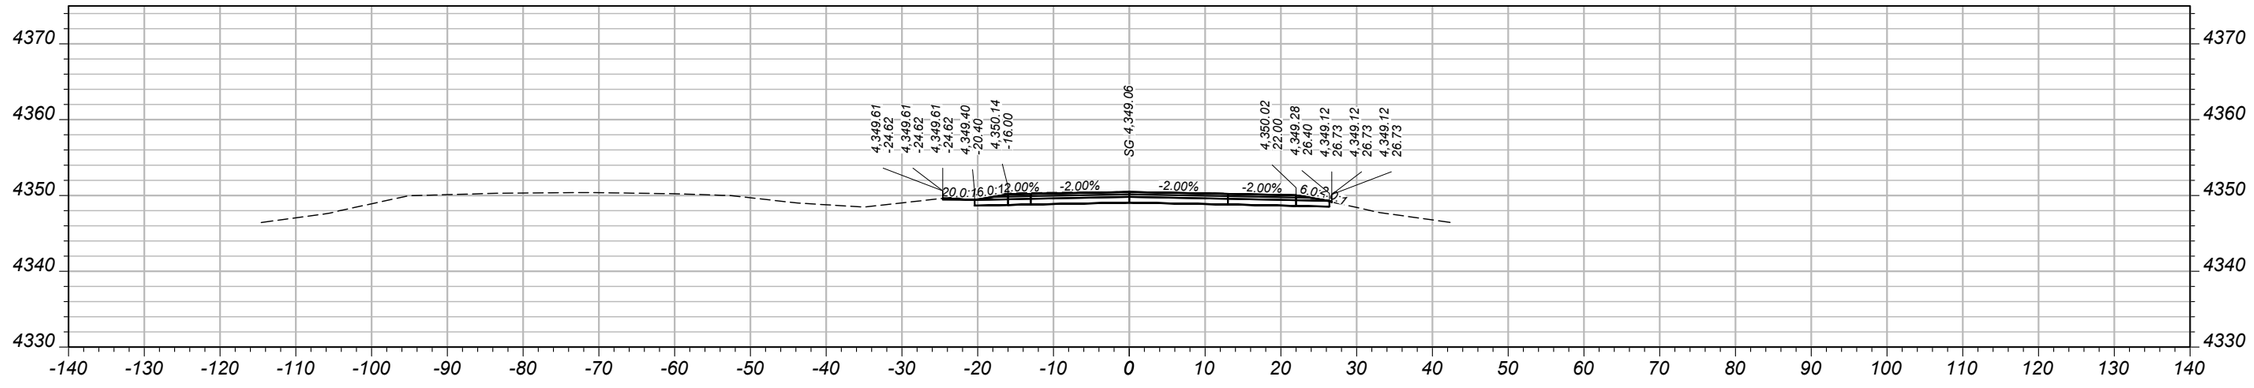

CV: 62 CY STA 1183+50.00 FV: 0 CY

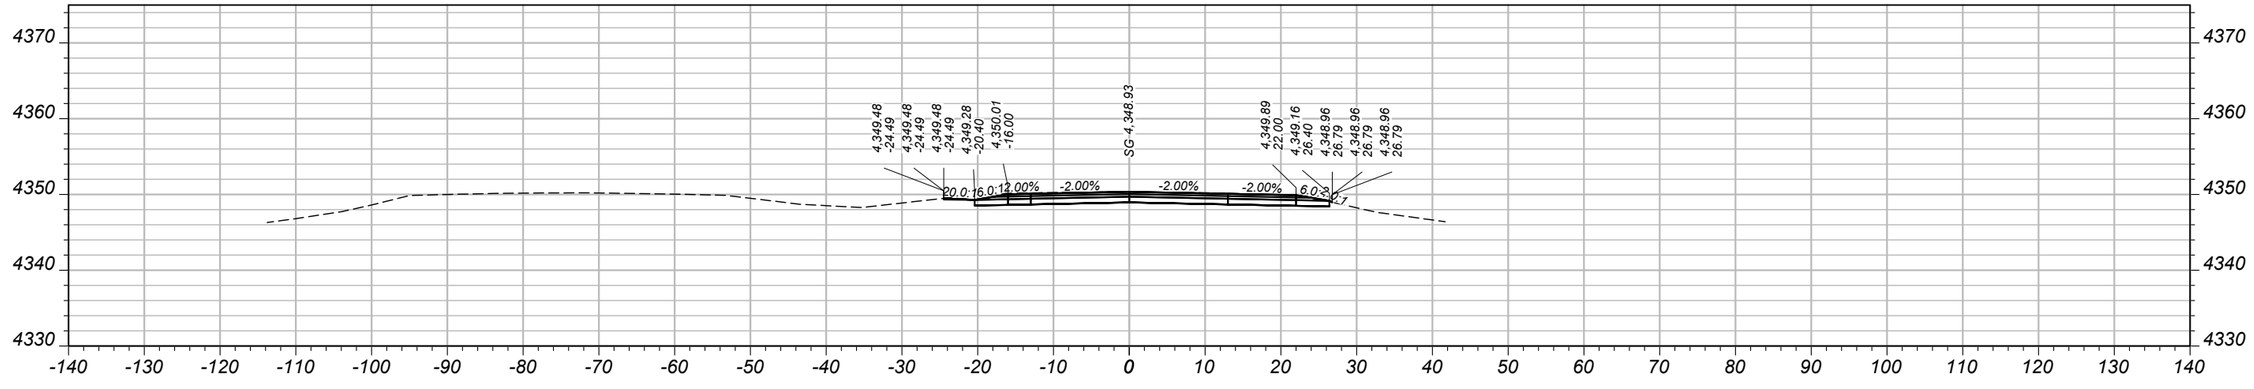

CV: 62 CY STA 1183+00.00 FV: 0 CY

SHEET NO.
139

MAINLINE CROSS SECTIONS - EASTBOUND

PROJECT NAME: WHITEHALL - EAST
COUNTY: JEFFERSON
PROJECT ID: IM 90-5(101)249
UPN: 10003001

DESIGNED BY	B. BOONE	04/2026
REVIEWED BY	J. BRAZILL	05/2026
CHECKED BY	J. SOLIDAY	05/2026


10003001RDXSF013.DWG

MONTANA
Department of Transportation


CROSS SECTIONS

5/18/2026 11:10 AM


AWARD COPY

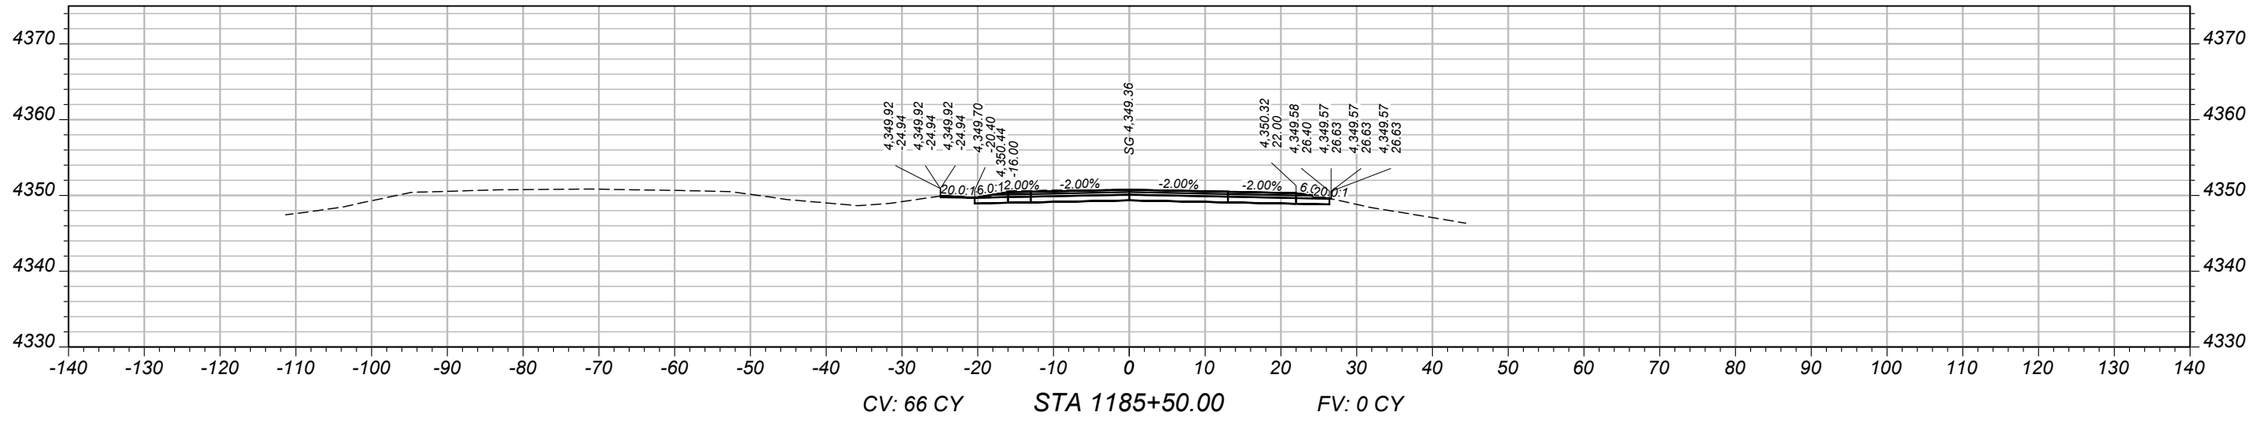

CV: 66 CY STA 1185+50.00 FV: 0 CY

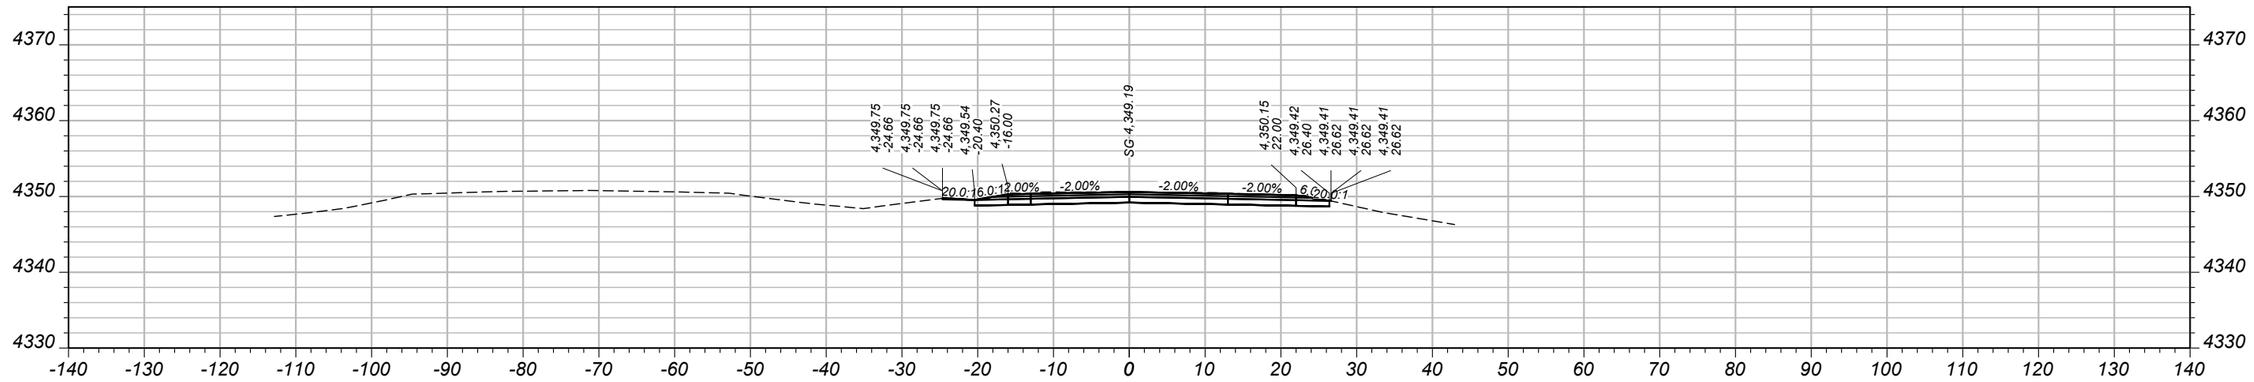

CV: 64 CY STA 1185+00.00 FV: 0 CY

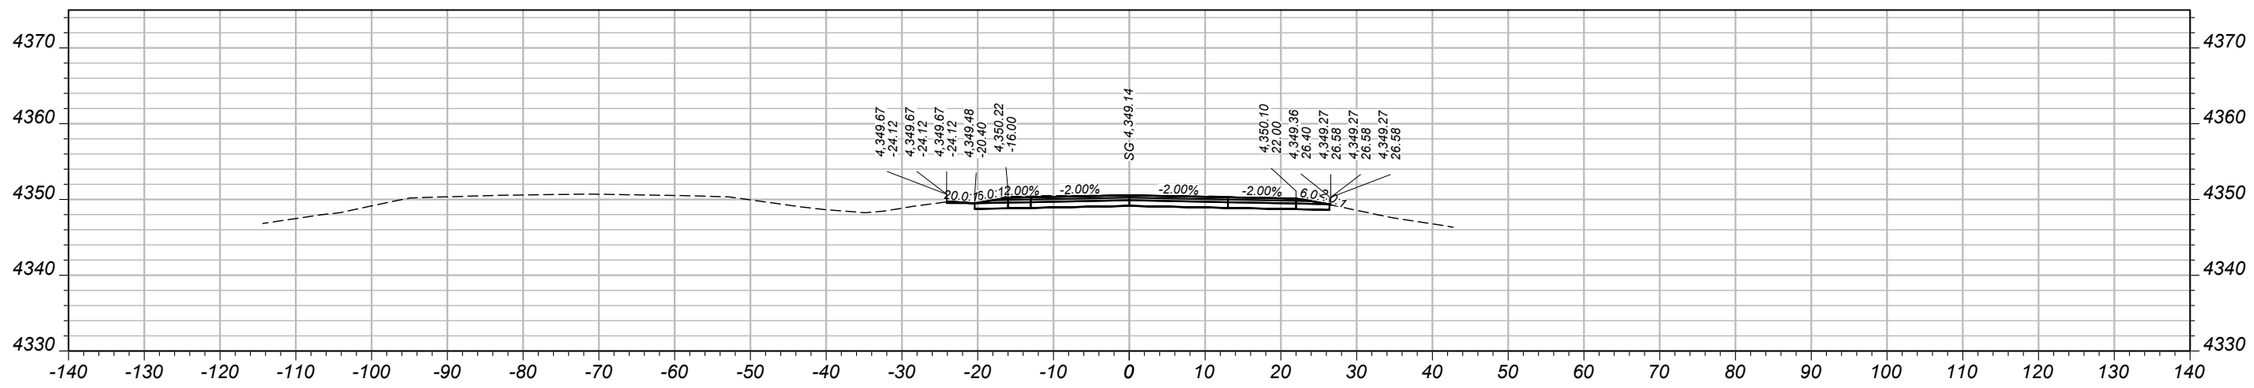

CV: 63 CY STA 1184+50.00 FV: 0 CY

SHEET NO.
140

MAINLINE CROSS
SECTIONS - EASTBOUND

PROJECT NAME: WHITEHALL - EAST
COUNTY: JEFFERSON
PROJECT ID: IM 90-5(101)249
UPN: 10003001

DESIGNED BY	B. BOONE	04/2026
REVIEWED BY	J. BRAZILL	05/2026
CHECKED BY	J. SOLIDAY	05/2026


10003001RDXSF013.DWG

MONTANA
Department of Transportation


CROSS SECTIONS

5/18/2026 11:10 AM


AWARD COPY

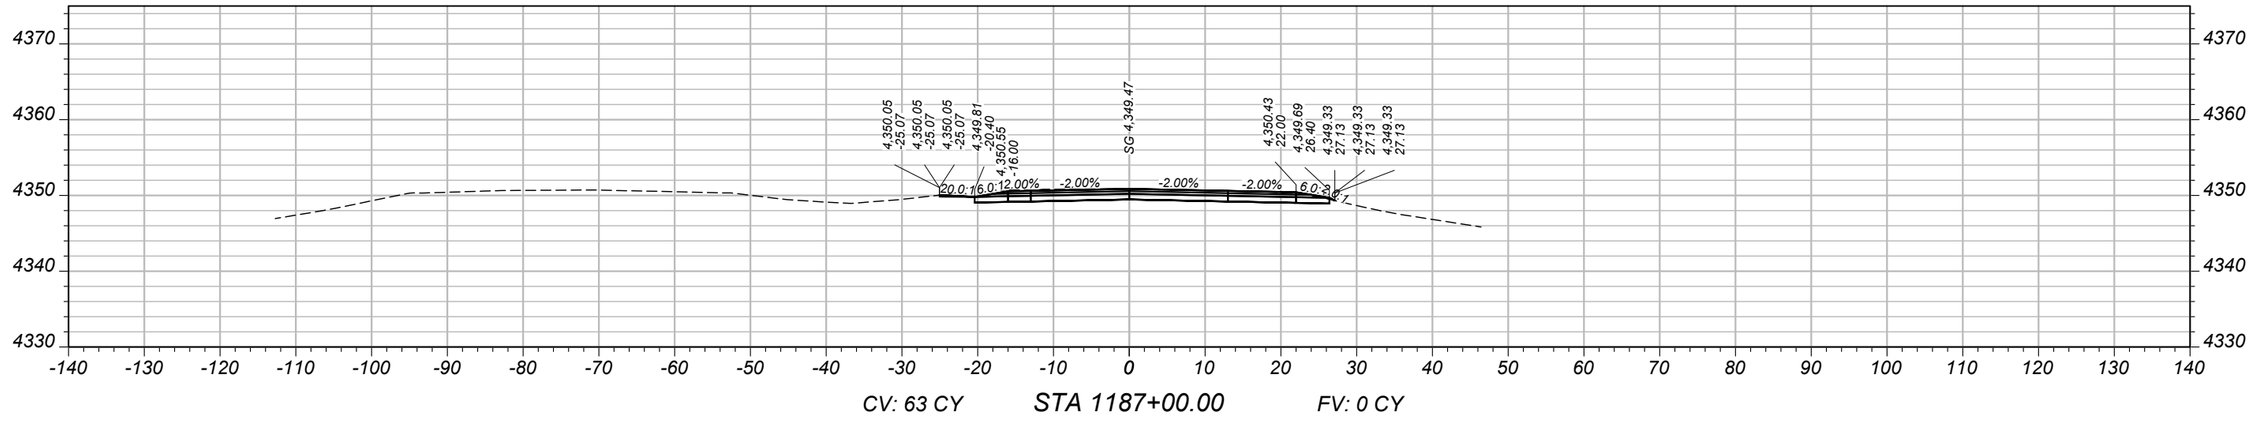

CV: 63 CY STA 1187+00.00 FV: 0 CY

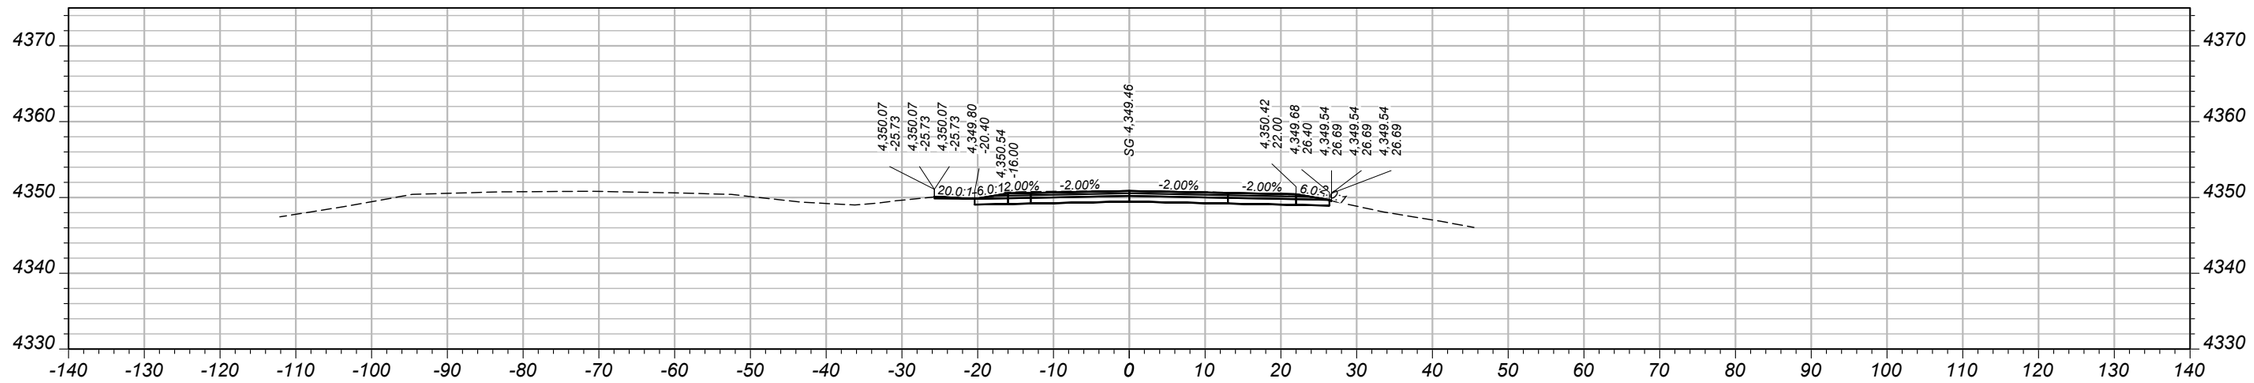

CV: 63 CY STA 1186+50.00 FV: 0 CY

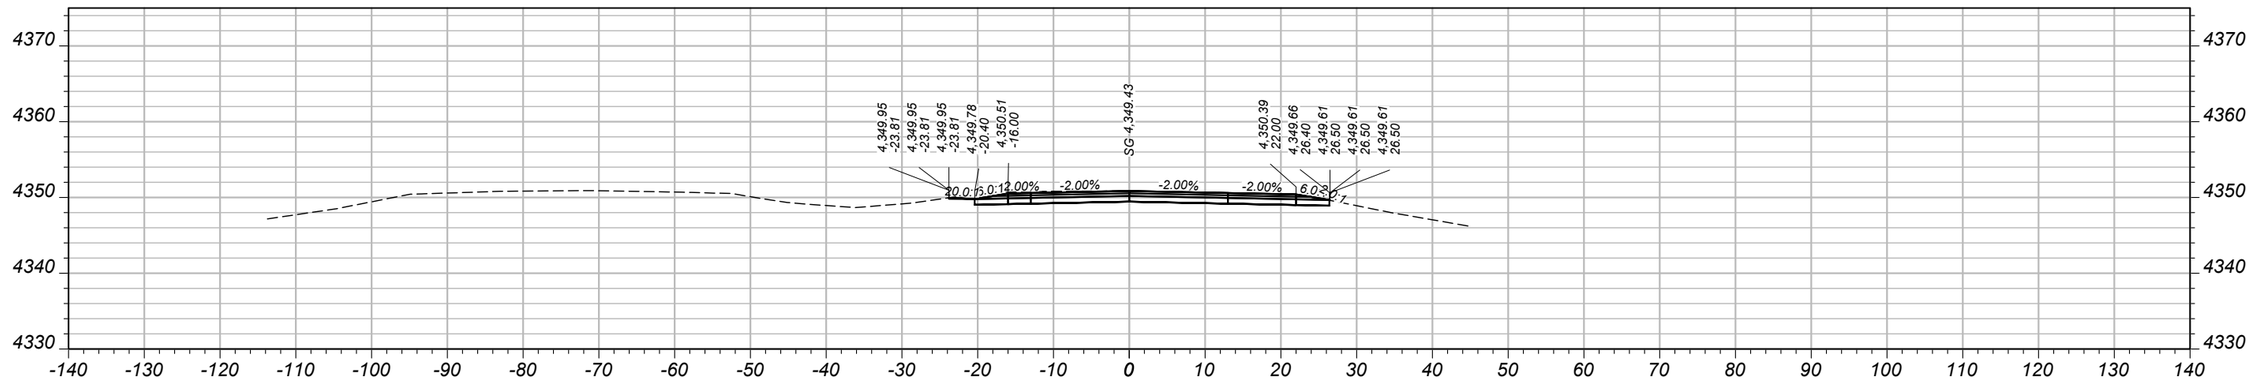

CV: 63 CY STA 1186+00.00 FV: 0 CY

SHEET NO.
141

MAINLINE CROSS SECTIONS - EASTBOUND

PROJECT NAME	WHITEHALL - EAST
COUNTY	JEFFERSON
PROJECT ID	IM 90-5(101)249
UPN	10003001

DESIGNED BY	B. BOONE	04/2026
REVIEWED BY	J. BRAZILL	05/2026
CHECKED BY	J. SOLIDAY	05/2026


10003001RDXSF013.DWG

MONTANA
Department of Transportation


CROSS SECTIONS

5/18/2026 11:10 AM


AWARD COPY

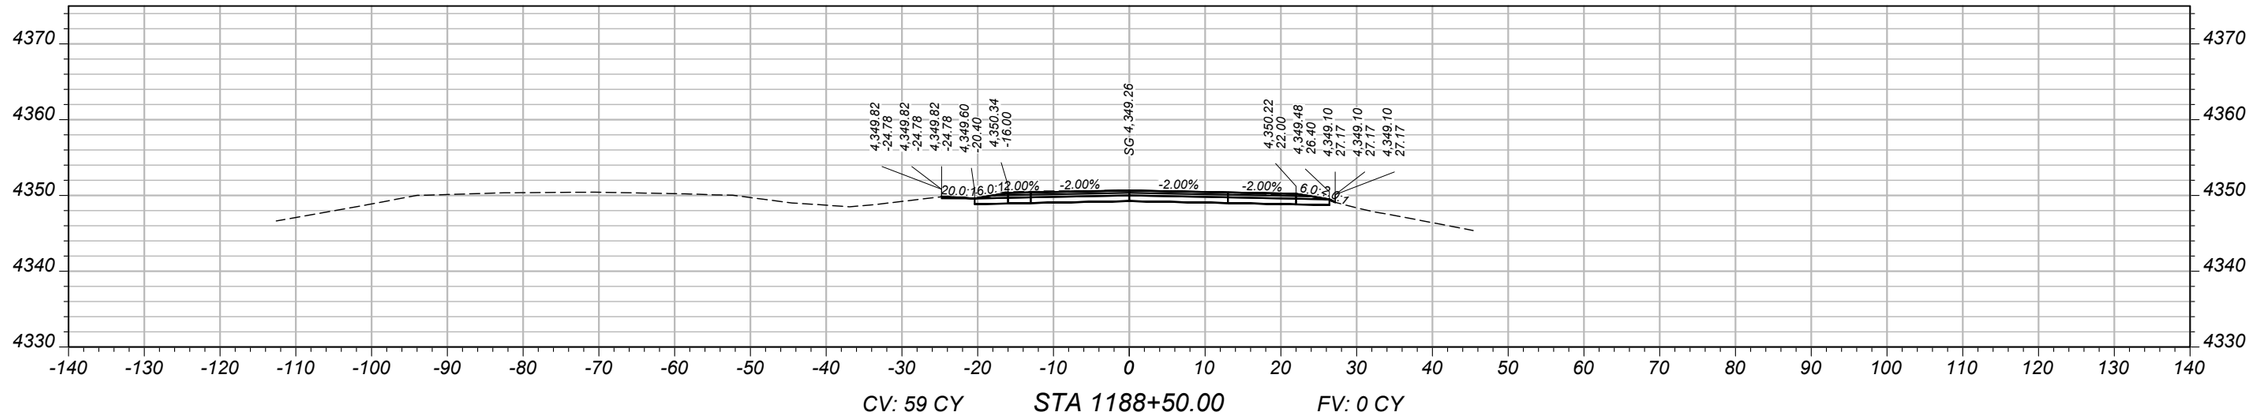

CV: 59 CY STA 1188+50.00 FV: 0 CY

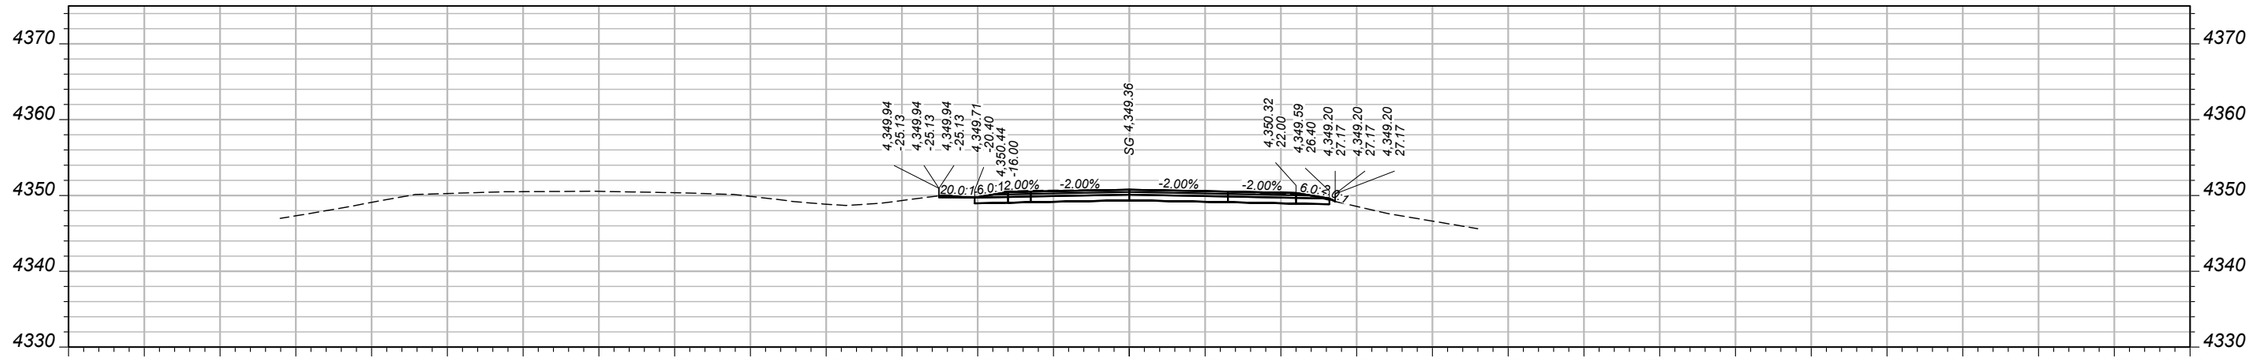

CV: 59 CY STA 1188+00.00 FV: 0 CY

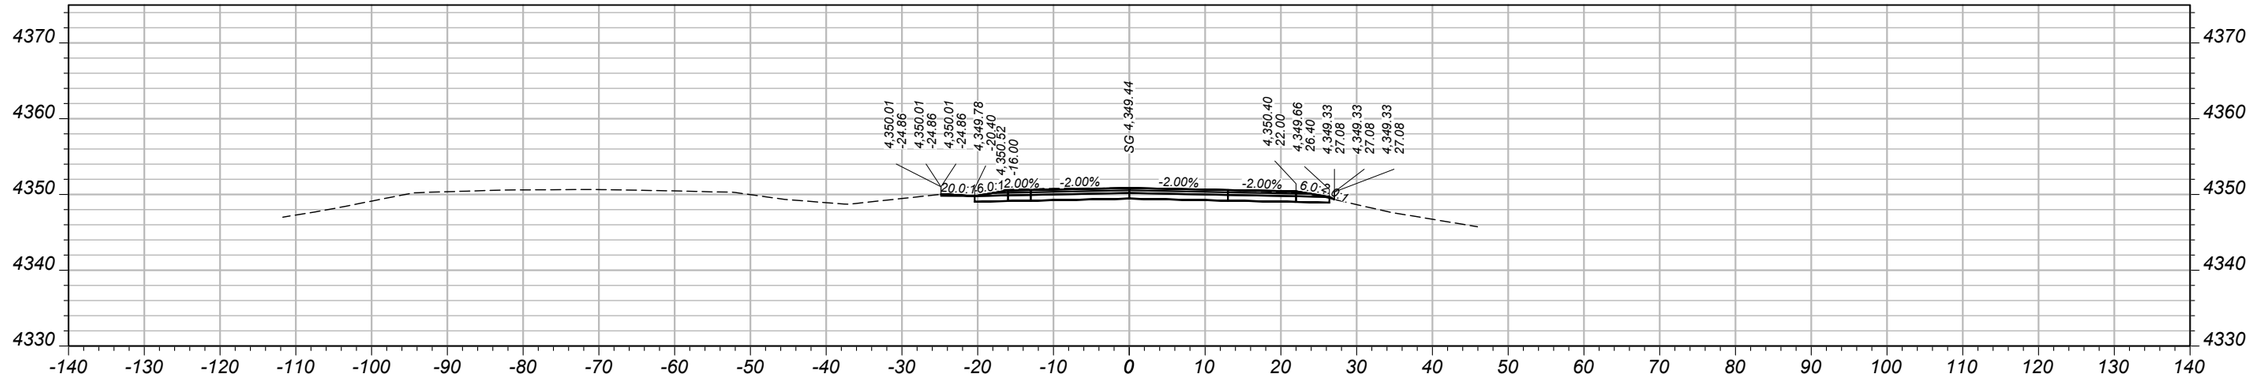

CV: 61 CY STA 1187+50.00 FV: 0 CY

SHEET NO.
142

MAINLINE CROSS SECTIONS - EASTBOUND

PROJECT NAME: WHITEHALL - EAST
COUNTY: JEFFERSON
PROJECT ID: IM 90-5(101)249
UPN: 10003001

DESIGNED BY	B. BOONE	04/2026	
REVIEWED BY	J. BRAZILL	05/2026	
CHECKED BY	J. SOLIDAY	05/2026	


MONTANA
Department of Transportation


CROSS SECTIONS


5/18/2026 11:10 AM

10003001RDXSF013.DWG

AWARD COPY

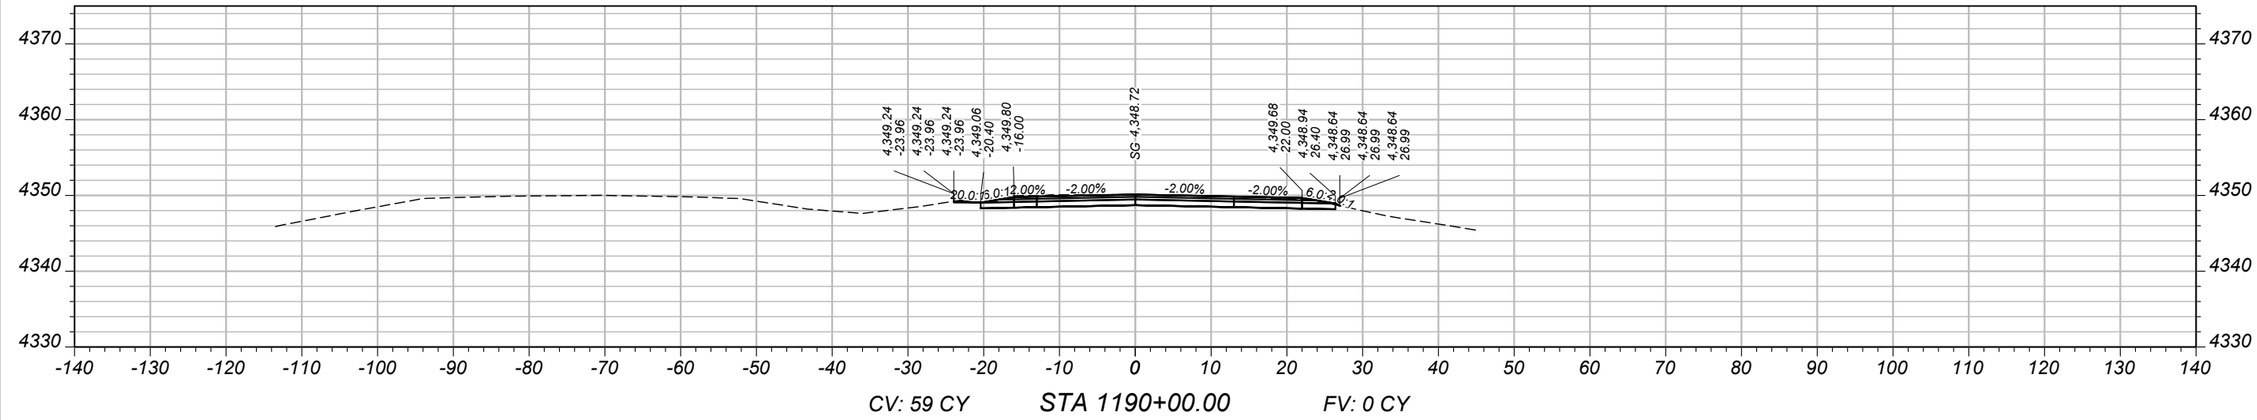

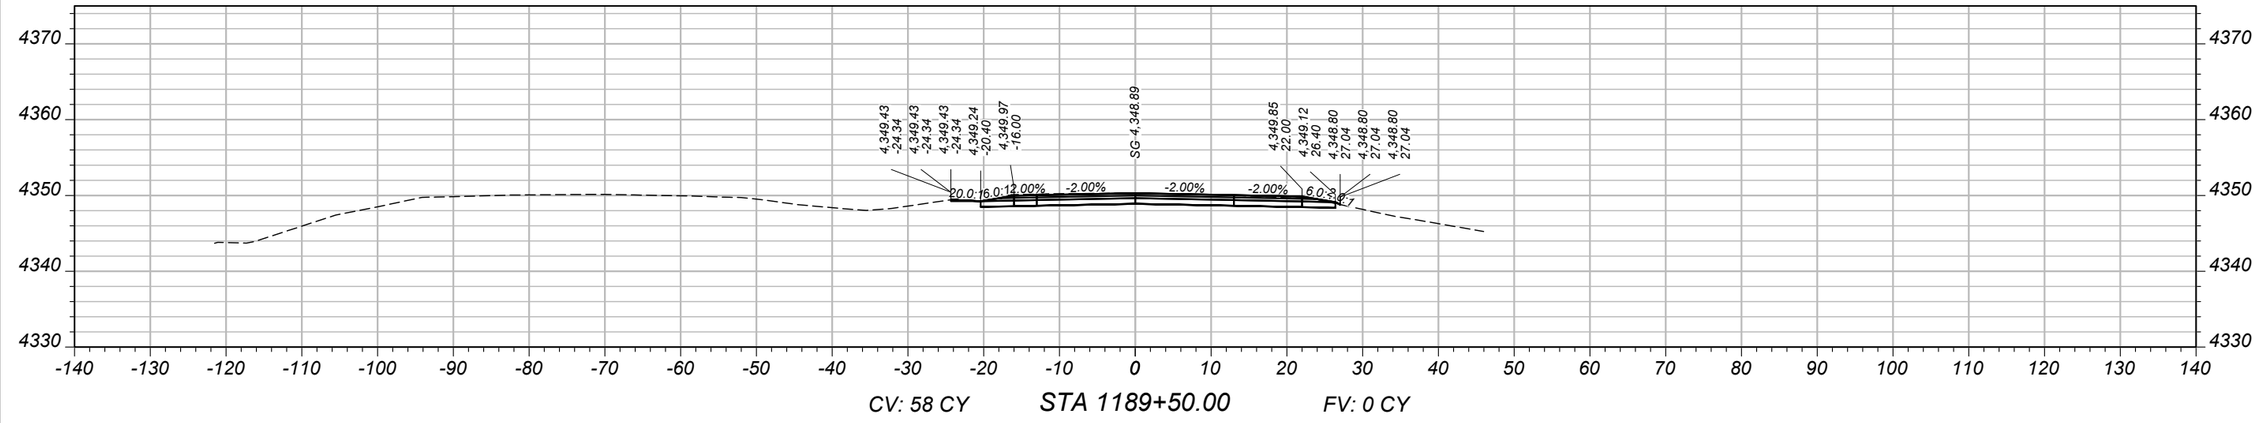

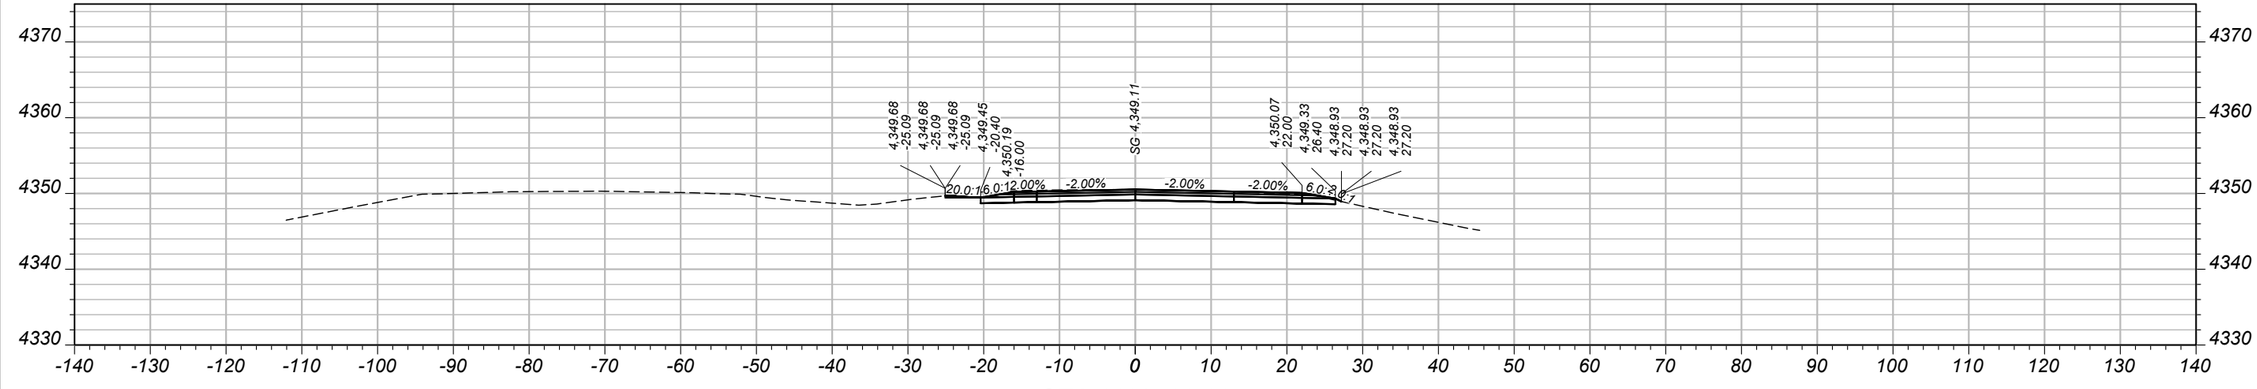

SHEET NO.
143

MAINLINE CROSS SECTIONS - EASTBOUND

PROJECT NAME: WHITEHALL - EAST
COUNTY: JEFFERSON
PROJECT ID: IM 90-5(101)249
UPN: 10003001

DESIGNED BY	B. BOONE	04/2026	
REVIEWED BY	J. BRAZILL	05/2026	
CHECKED BY	J. SOLIDAY	05/2026	


10003001RDXSF013.DWG

MONTANA
Department of Transportation


CROSS SECTIONS

5/18/2026 11:10 AM


AWARD COPY

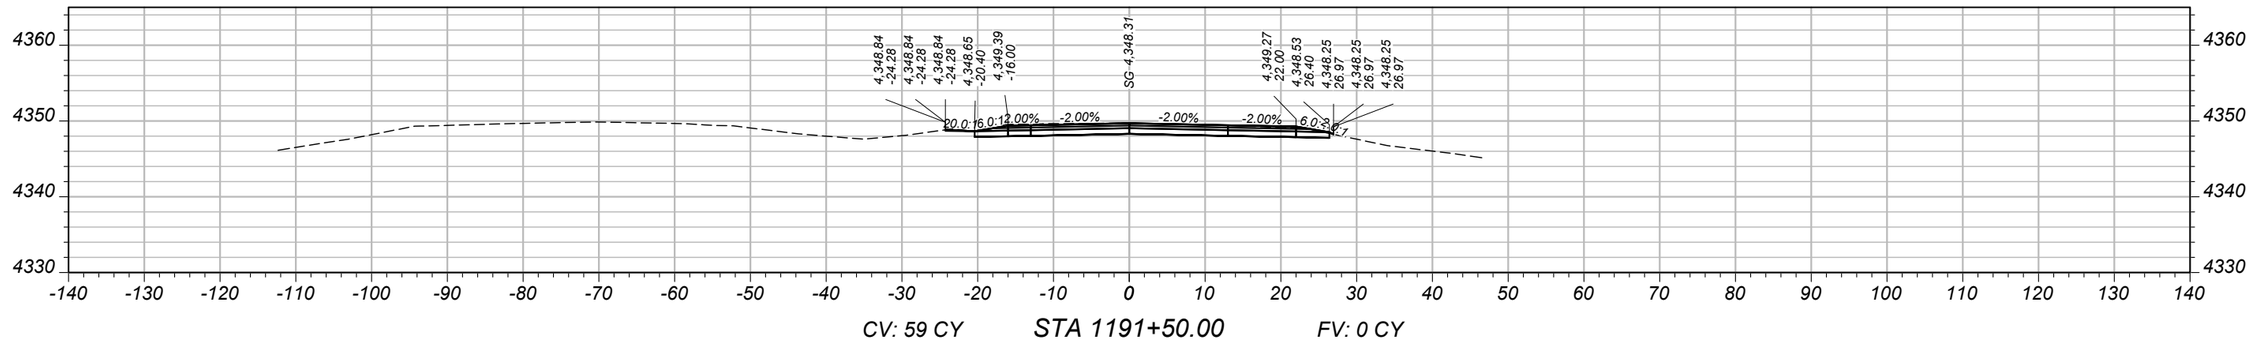

CV: 59 CY STA 1191+50.00 FV: 0 CY

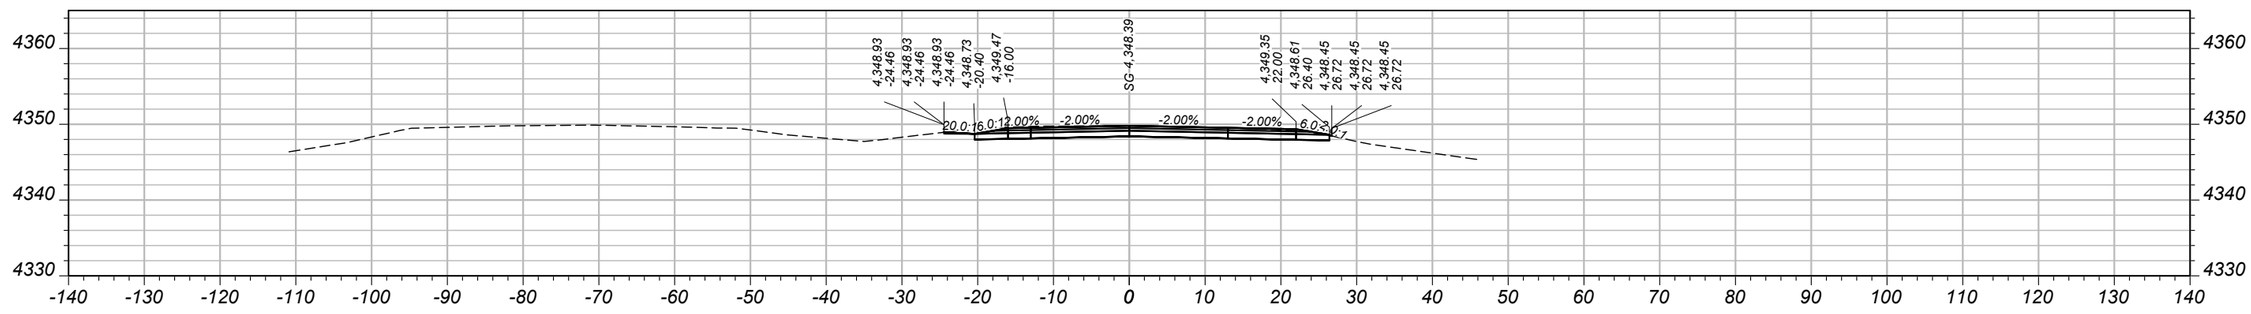

CV: 62 CY STA 1191+00.00 FV: 0 CY

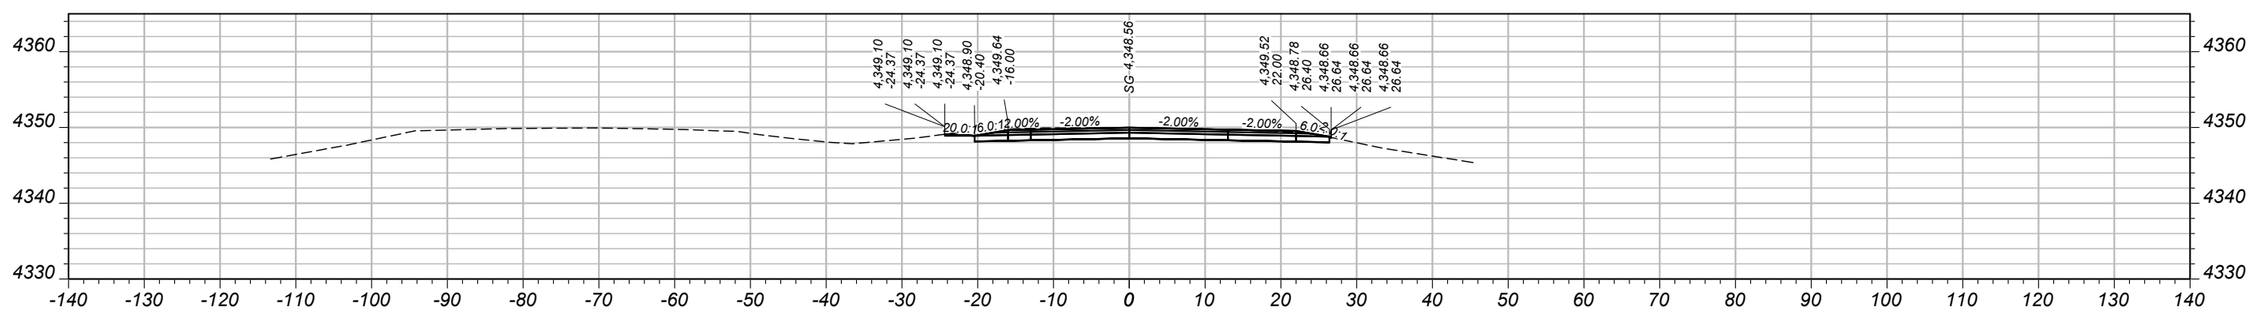

CV: 60 CY STA 1190+50.00 FV: 0 CY

SHEET NO.
144

MAINLINE CROSS SECTIONS - EASTBOUND

PROJECT NAME: WHITEHALL - EAST
COUNTY: JEFFERSON
PROJECT ID: IM 90-5(101)249
UPN: 10003001

DESIGNED BY	B. BOONE	04/2026
REVIEWED BY	J. BRAZILL	05/2026
CHECKED BY	J. SOLIDAY	05/2026


10003001RDXSF013.DWG

MONTANA
Department of Transportation


CROSS SECTIONS

5/18/2026 11:10 AM


AWARD COPY

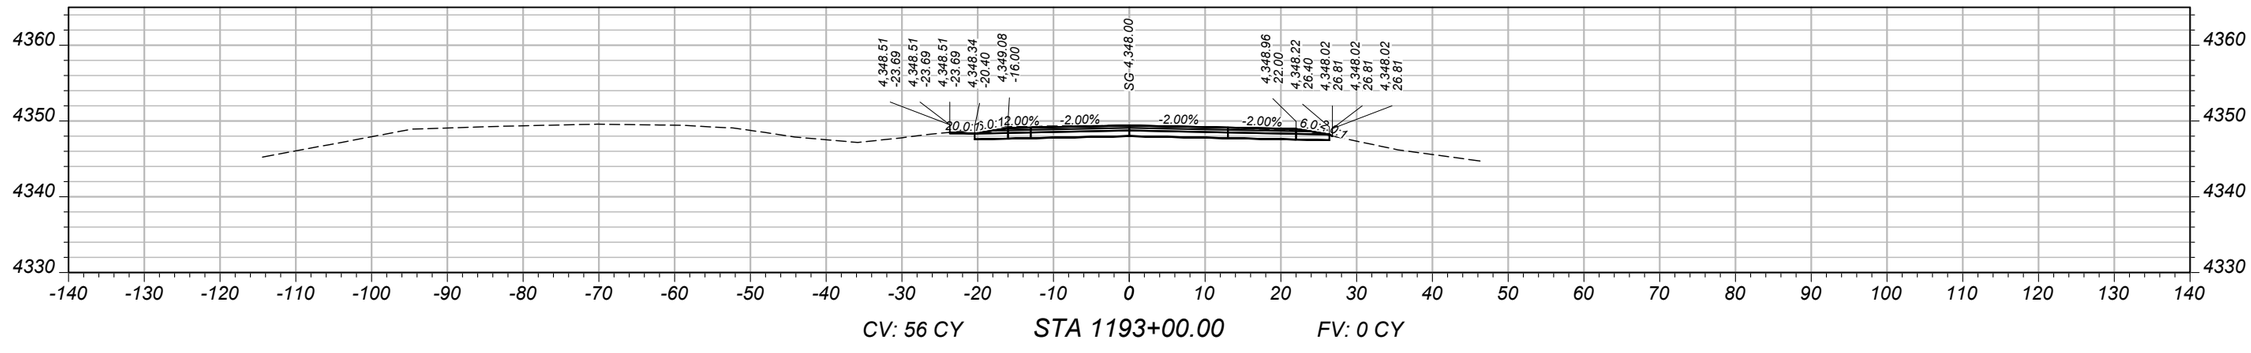

CV: 56 CY STA 1193+00.00 FV: 0 CY

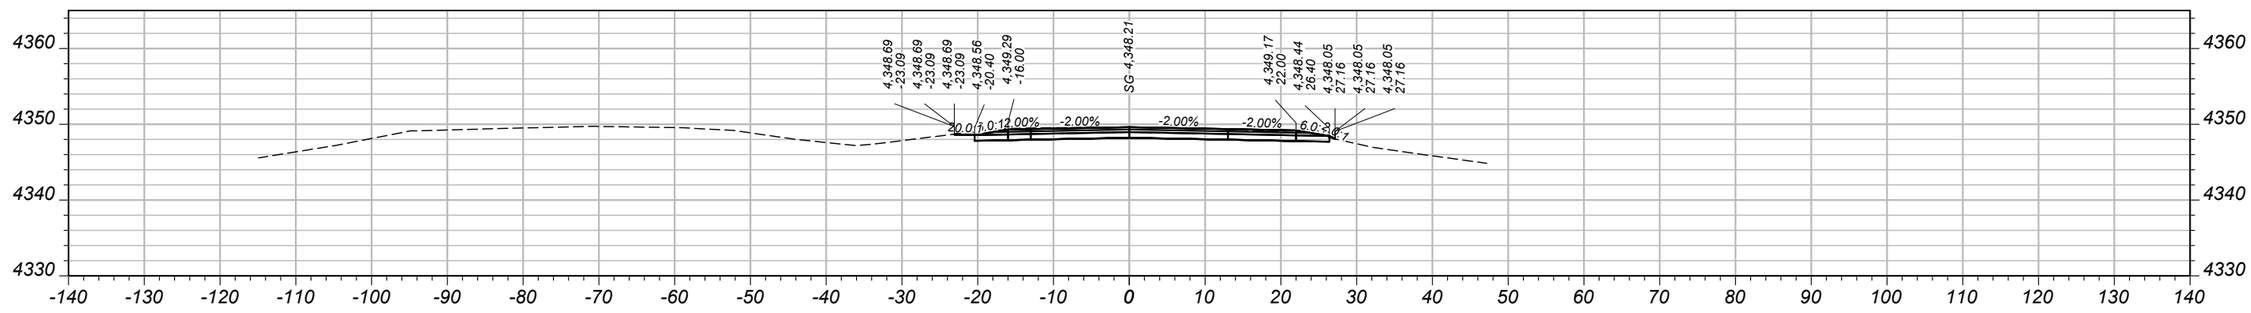

CV: 56 CY STA 1192+50.00 FV: 0 CY

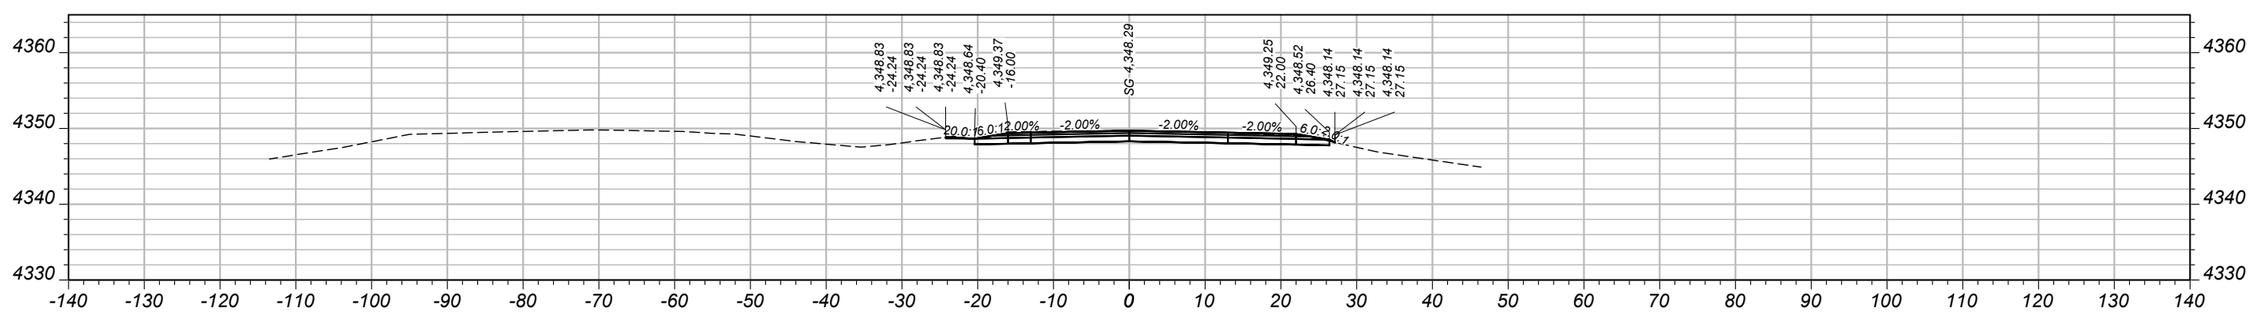

CV: 58 CY STA 1192+00.00 FV: 0 CY

SHEET NO.
145

MAINLINE CROSS SECTIONS - EASTBOUND

PROJECT NAME: WHITEHALL - EAST
COUNTY: JEFFERSON
PROJECT ID: IM 90-5(101)249
UPN: 10003001

DESIGNED BY	B. BOONE	04/2026
REVIEWED BY	J. BRAZILL	05/2026
CHECKED BY	J. SOLIDAY	05/2026


MONTANA Department of Transportation

CROSS SECTIONS


10003001RDXSF013.DWG

5/18/2026 11:10 AM


AWARD COPY

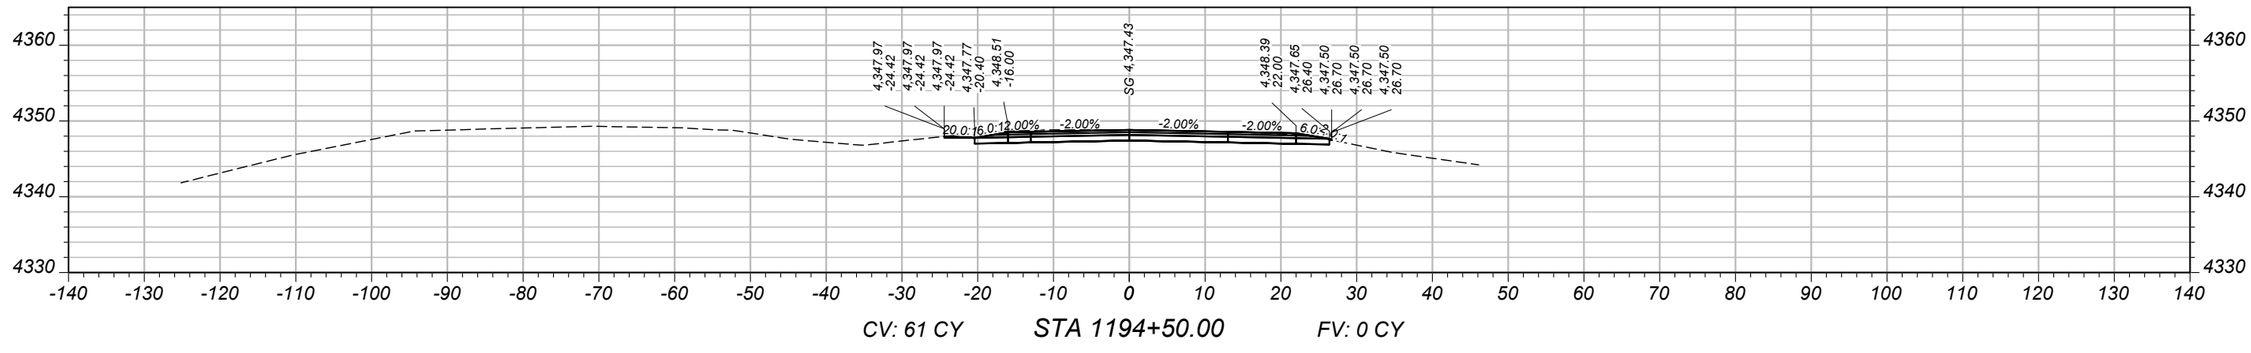

CV: 61 CY STA 1194+50.00 FV: 0 CY

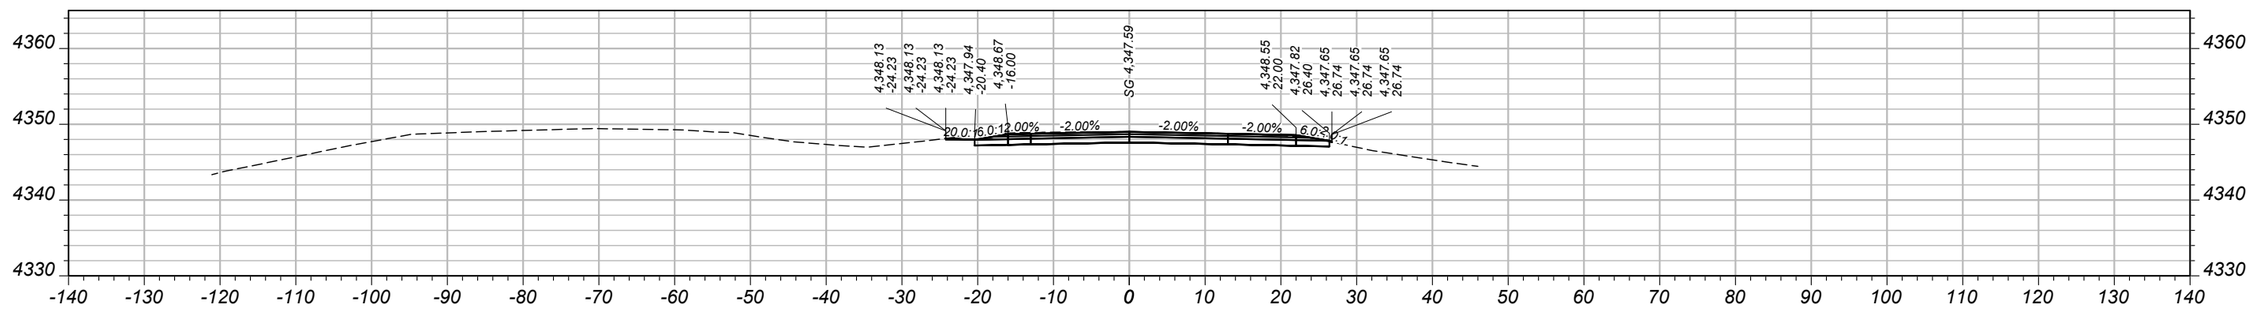

CV: 60 CY STA 1194+00.00 FV: 0 CY

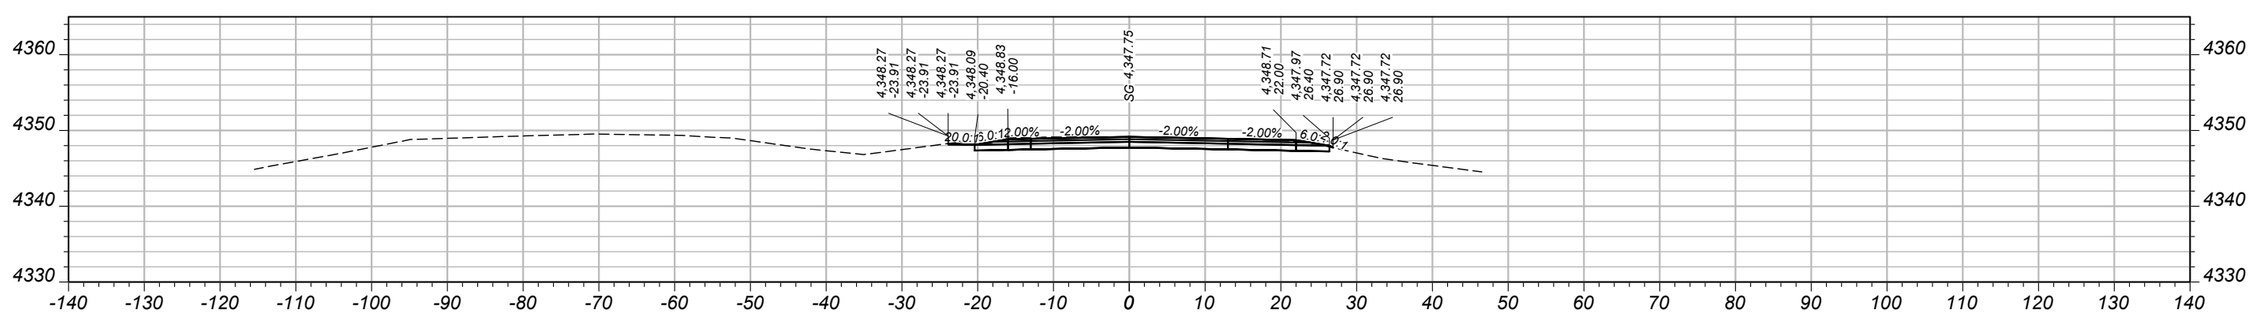

CV: 59 CY STA 1193+50.00 FV: 0 CY

SHEET NO.
146

MAINLINE CROSS SECTIONS - EASTBOUND

PROJECT NAME: WHITEHALL - EAST
COUNTY: JEFFERSON
PROJECT ID: IM 90-5(101)249
UPN: 10003001

DESIGNED BY	B. BOONE	04/2026
REVIEWED BY	J. BRAZILL	05/2026
CHECKED BY	J. SOLIDAY	05/2026


MONTANA
Department of Transportation

CROSS SECTIONS


5/18/2026 11:10 AM

10003001RDXSF013.DWG


AWARD COPY

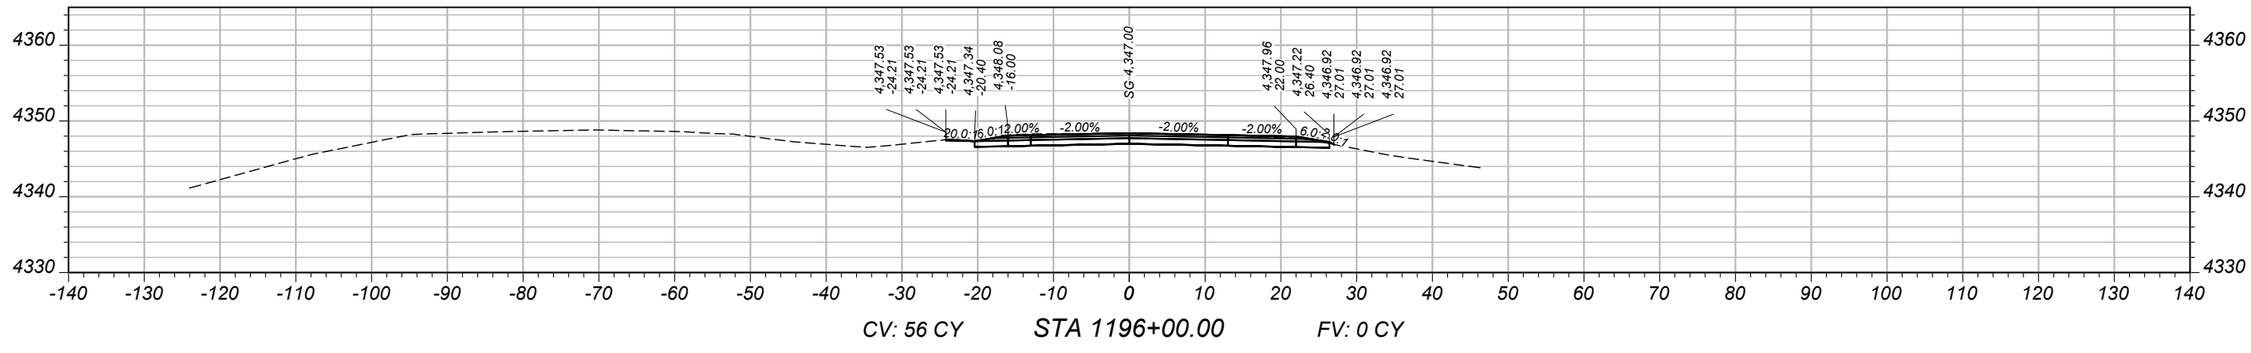

CV: 56 CY STA 1196+00.00 FV: 0 CY

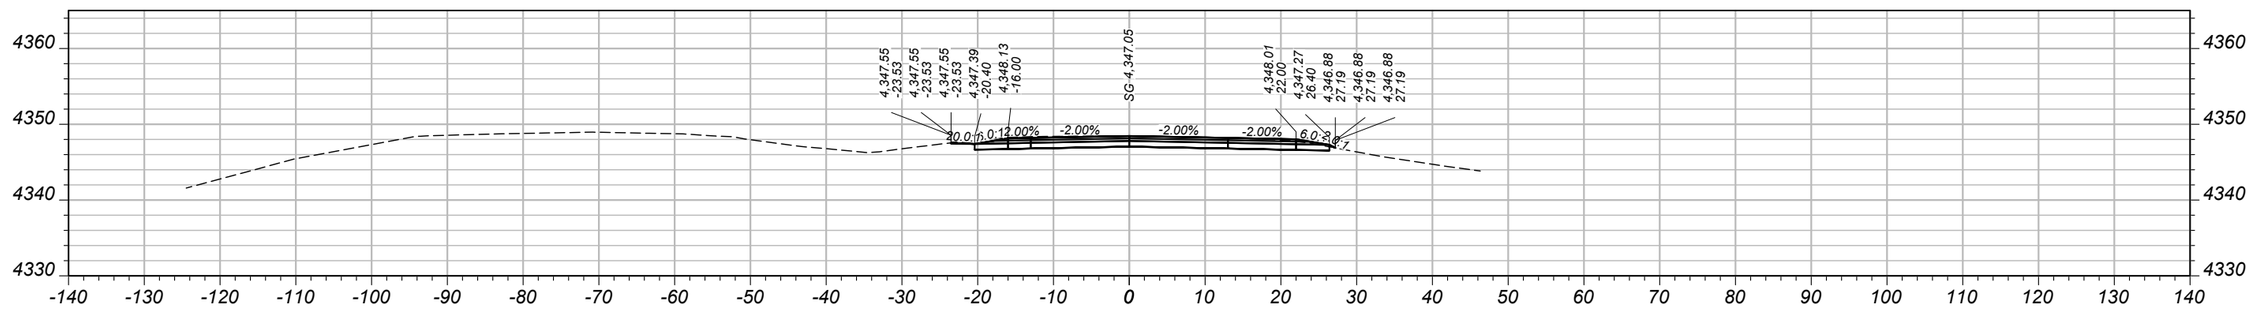

CV: 57 CY STA 1195+50.00 FV: 0 CY

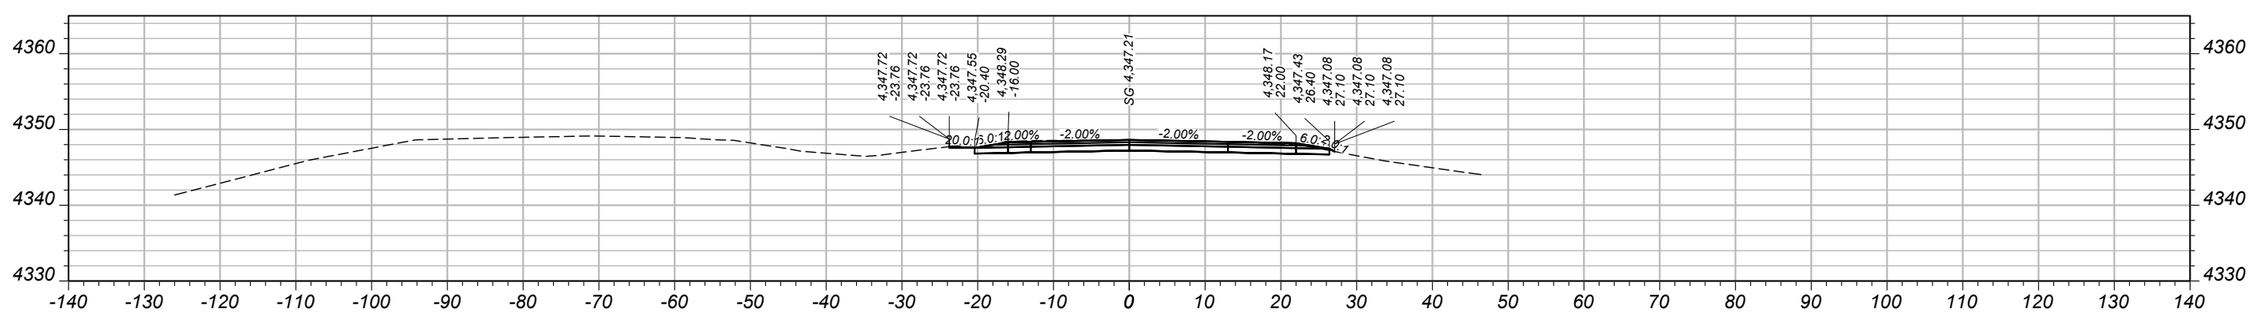

CV: 58 CY STA 1195+00.00 FV: 0 CY

SHEET NO. 147

MAINLINE CROSS SECTIONS - EASTBOUND

PROJECT NAME: WHITEHALL - EAST
COUNTY: JEFFERSON
PROJECT ID: IM 90-5(101)249
UPN: 10003001

DESIGNED BY	B. BOONE	04/2026
REVIEWED BY	J. BRAZILL	05/2026
CHECKED BY	J. SOLIDAY	05/2026


10003001RDXSF013.DWG

MONTANA Department of Transportation


CROSS SECTIONS

5/18/2026 11:10 AM


AWARD COPY

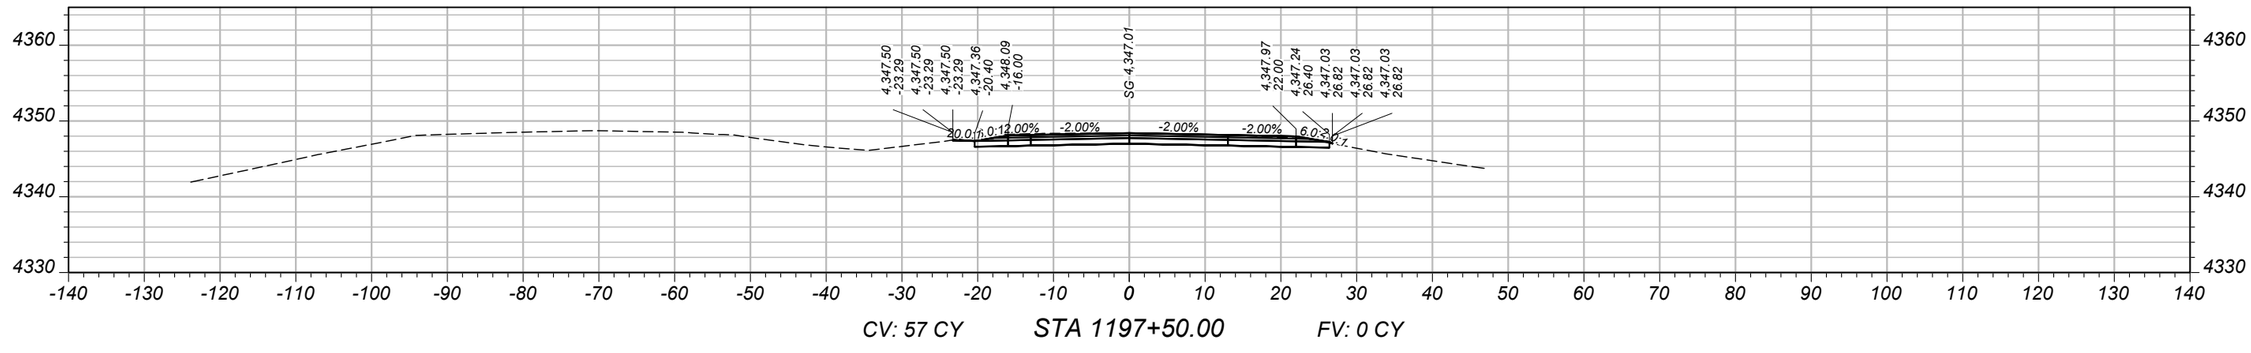

CV: 57 CY STA 1197+50.00 FV: 0 CY

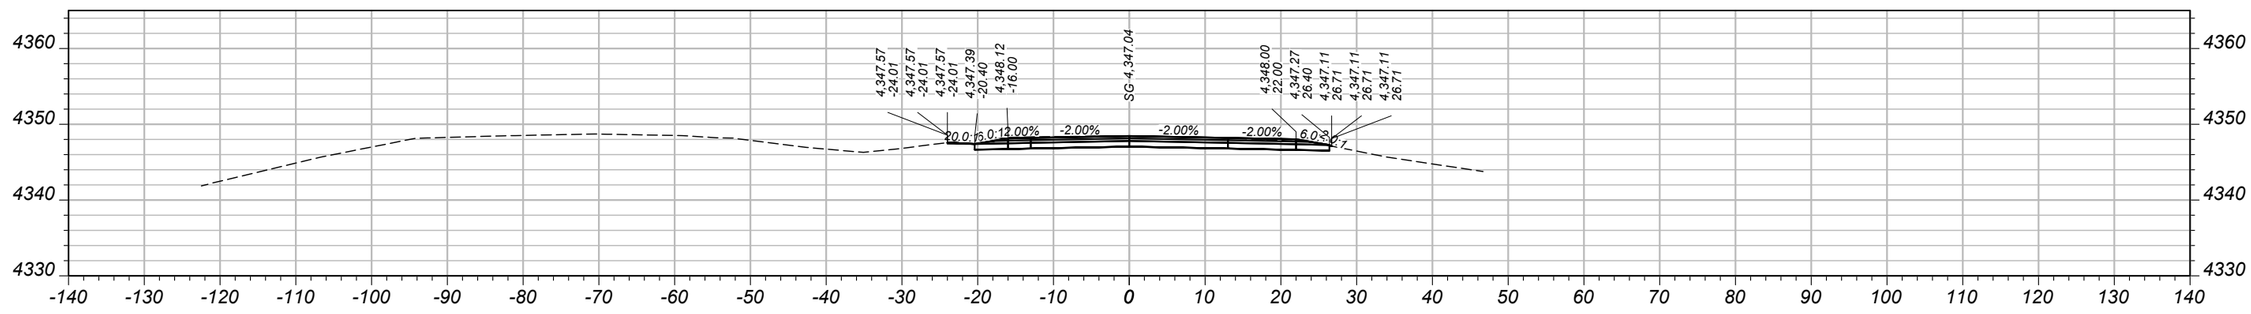

CV: 57 CY STA 1197+00.00 FV: 0 CY

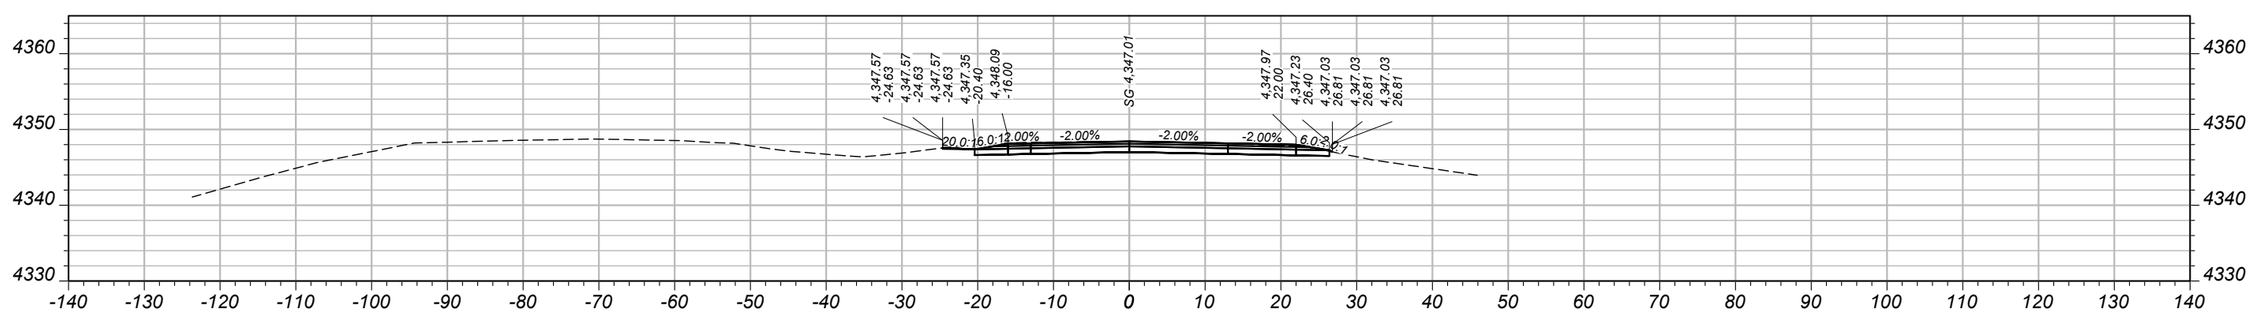

CV: 57 CY STA 1196+50.00 FV: 0 CY

SHEET NO.
148

MAINLINE CROSS SECTIONS - EASTBOUND

PROJECT NAME: WHITEHALL - EAST
COUNTY: JEFFERSON
PROJECT ID: IM 90-5(101)249
UPN: 10003001

DESIGNED BY	B. BOONE	04/2026	
REVIEWED BY	J. BRAZILL	05/2026	
CHECKED BY	J. SOLIDAY	05/2026	


MONTANA
Department of Transportation

CROSS SECTIONS


5/18/2026 11:10 AM

10003001RDXSF013.DWG


AWARD COPY

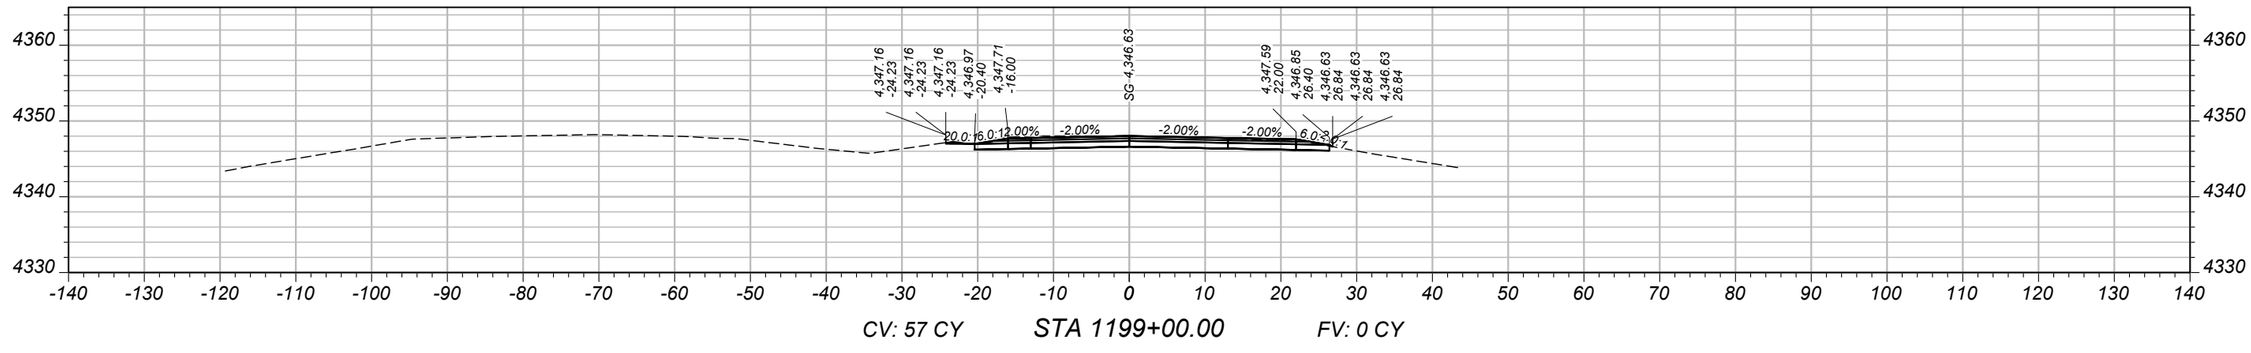

CV: 57 CY STA 1199+00.00 FV: 0 CY

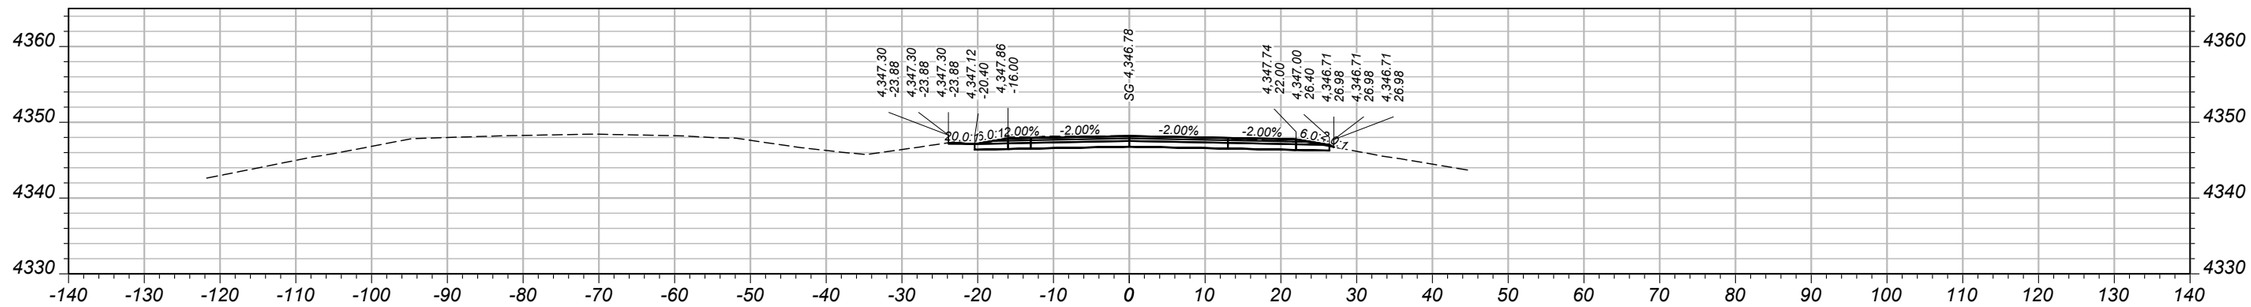

CV: 57 CY STA 1198+50.00 FV: 0 CY

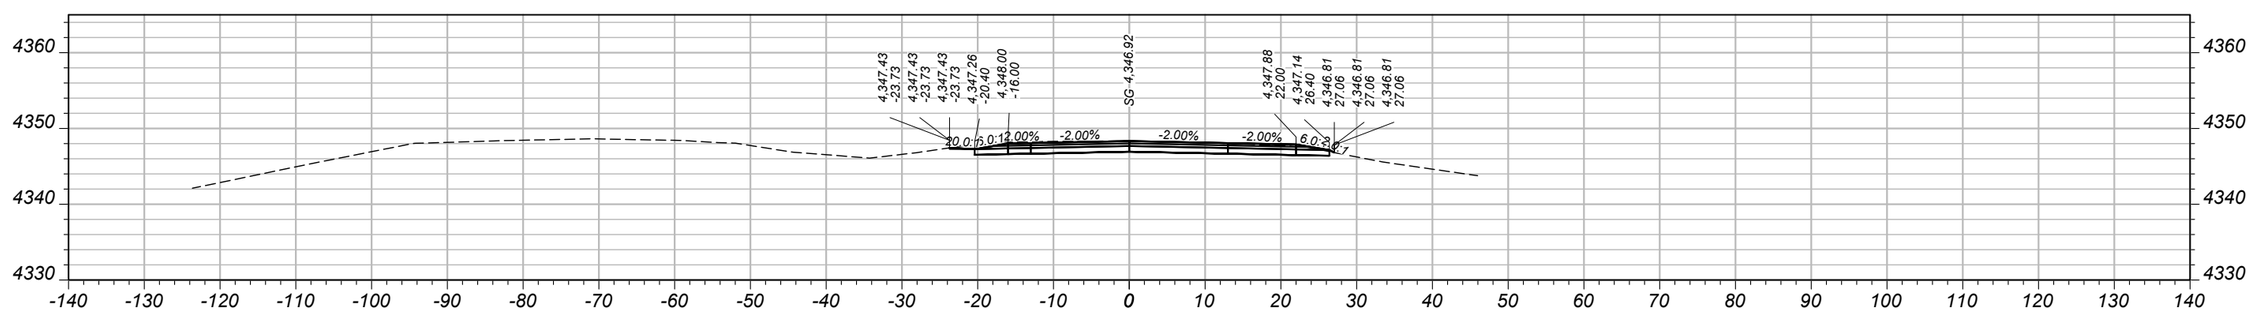

CV: 58 CY STA 1198+00.00 FV: 0 CY

SHEET NO.
149

MAINLINE CROSS SECTIONS - EASTBOUND

PROJECT NAME WHITEHALL - EAST
COUNTY JEFFERSON
PROJECT ID IM 90-5(101)249
UPN 10003001

DESIGNED BY	B. BOONE	04/2026
REVIEWED BY	J. BRAZILL	05/2026
CHECKED BY	J. SOLIDAY	05/2026


MONTANA
Department of Transportation

CROSS SECTIONS


5/18/2026 11:10 AM

10003001RDXSF013.DWG


AWARD COPY

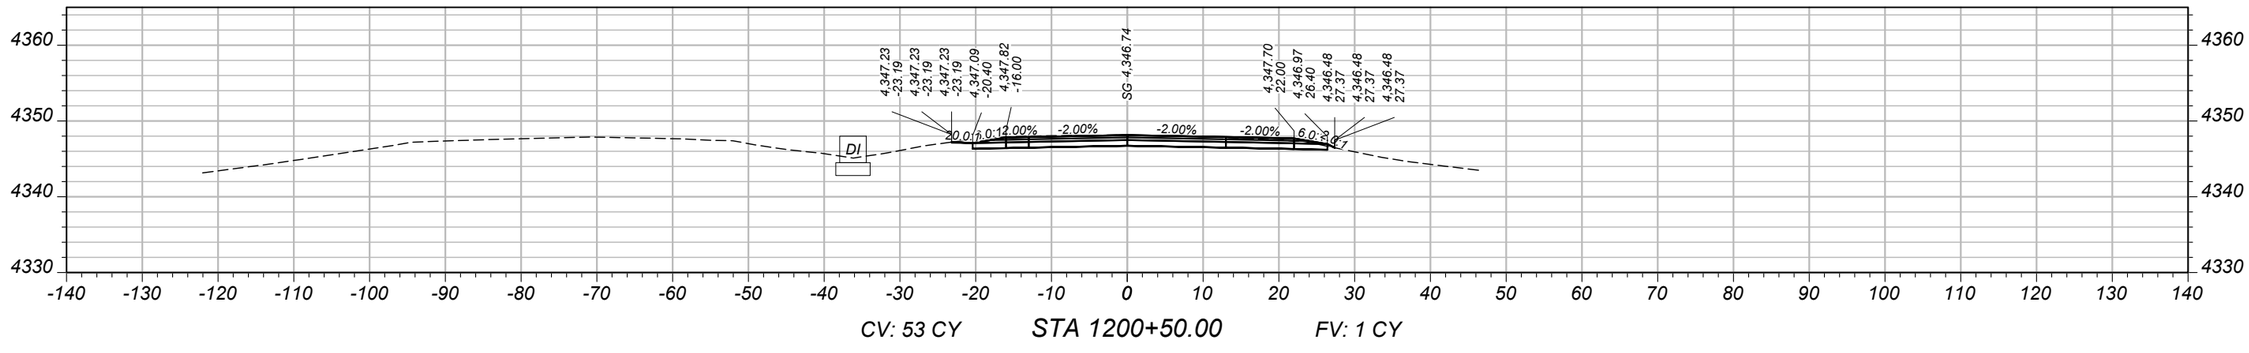

CV: 53 CY STA 1200+50.00 FV: 1 CY

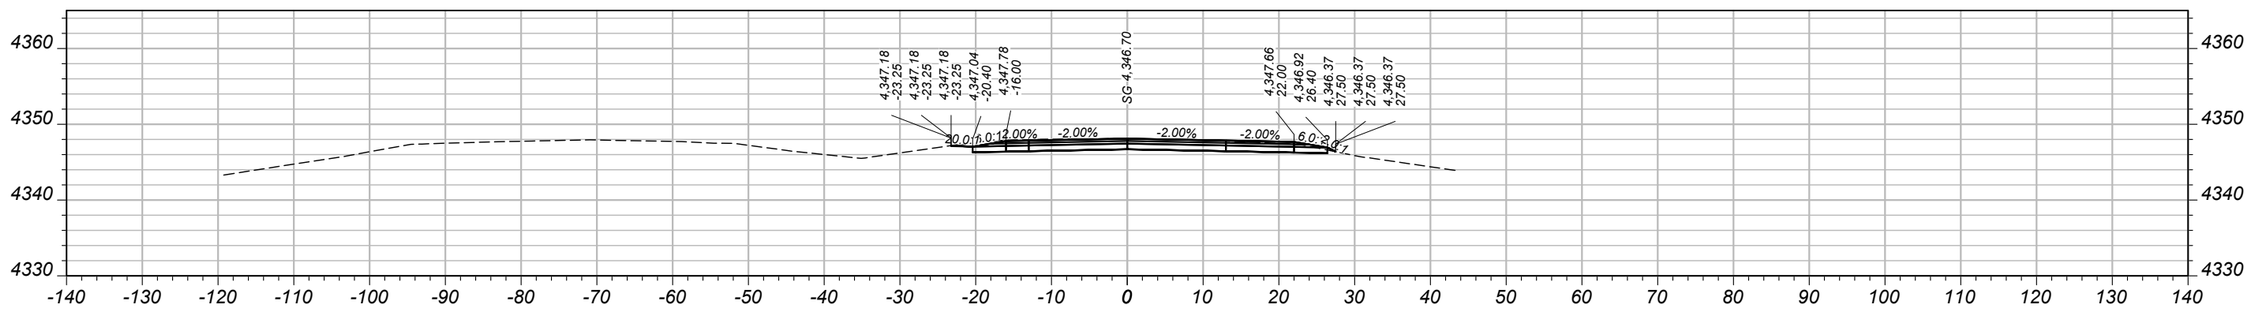

CV: 55 CY STA 1200+00.00 FV: 1 CY

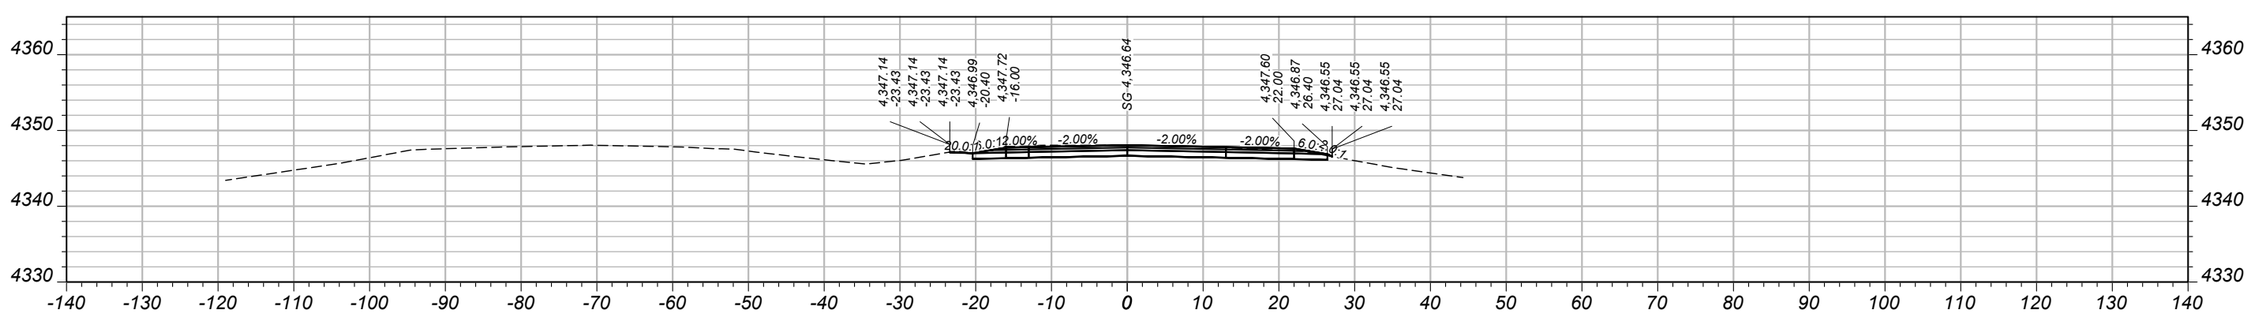

CV: 58 CY STA 1199+50.00 FV: 0 CY

SHEET NO.
150

MAINLINE CROSS SECTIONS - EASTBOUND

PROJECT NAME: WHITEHALL - EAST
COUNTY: JEFFERSON
PROJECT ID: IM 90-5(101)249
UPN: 10003001

DESIGNED BY	B. BOONE	04/2026
REVIEWED BY	J. BRAZILL	05/2026
CHECKED BY	J. SOLIDAY	05/2026


10003001RDXSF013.DWG

MONTANA
Department of Transportation


CROSS SECTIONS

5/18/2026 11:10 AM


AWARD COPY

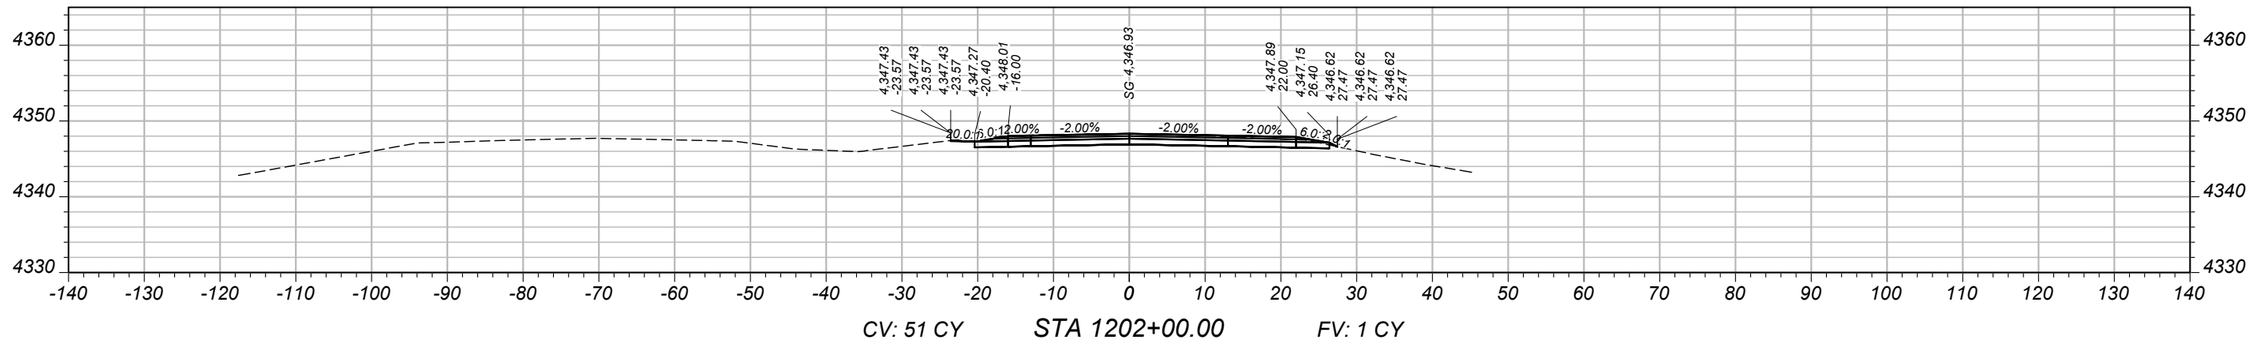

CV: 51 CY STA 1202+00.00 FV: 1 CY

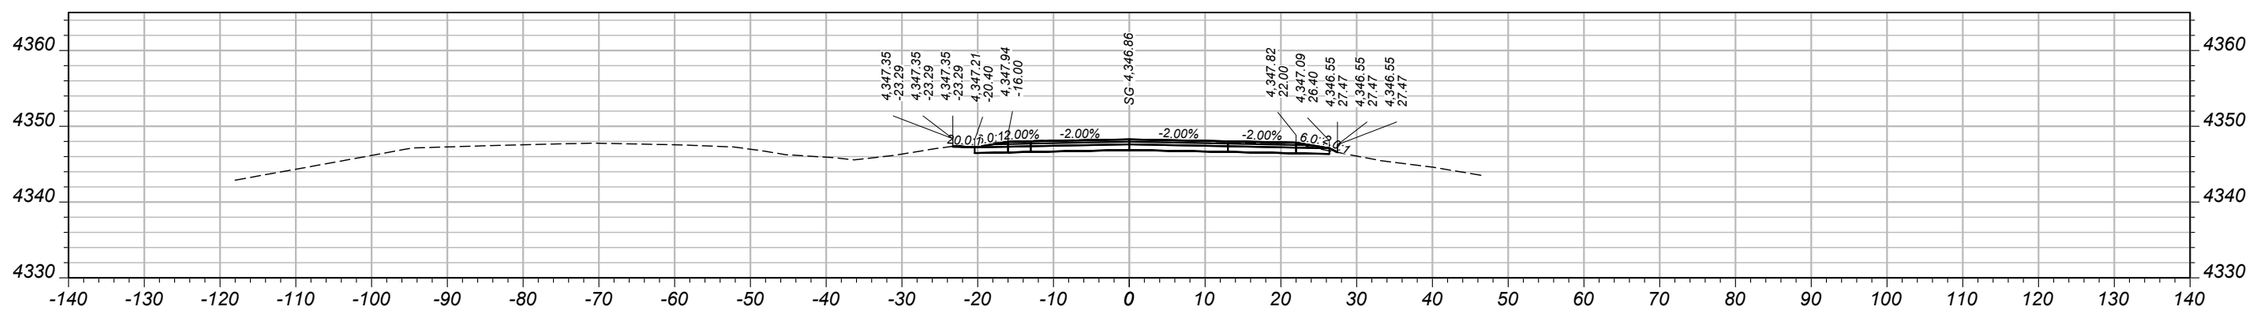

CV: 51 CY STA 1201+50.00 FV: 1 CY

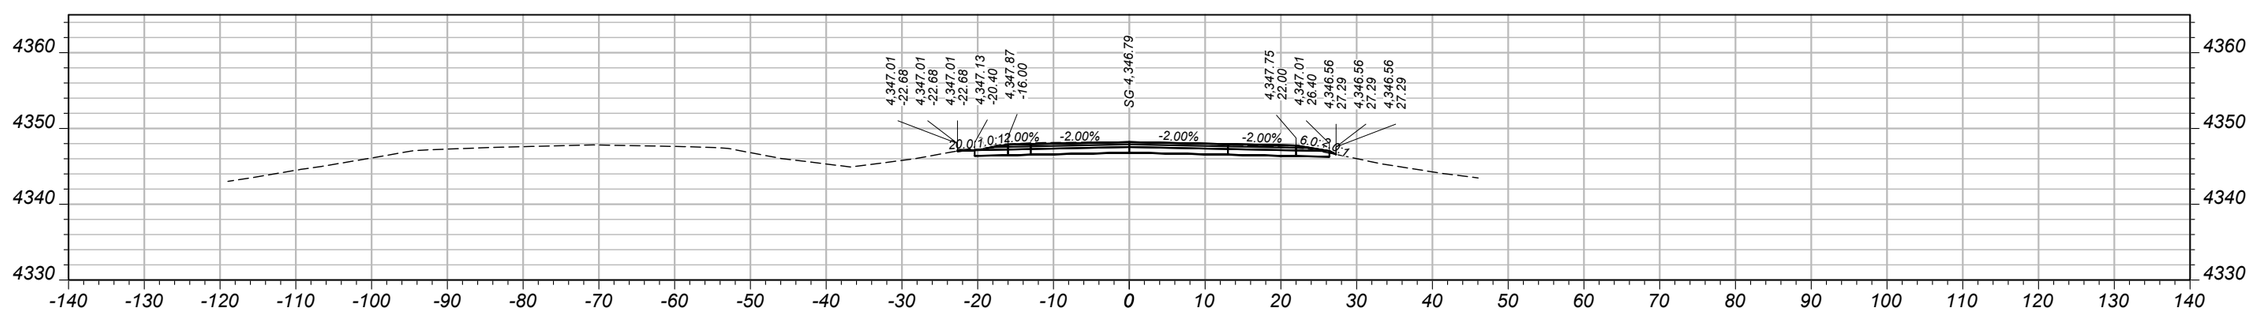

CV: 52 CY STA 1201+00.00 FV: 1 CY

SHEET NO.
151

MAINLINE CROSS SECTIONS - EASTBOUND

PROJECT NAME: WHITEHALL - EAST
COUNTY: JEFFERSON
PROJECT ID: IM 90-5(101)249
UPN: 10003001


DESIGNED BY	B. BOONE	04/2026
REVIEWED BY	J. BRAZILL	05/2026
CHECKED BY	J. SOLIDAY	05/2026

10003001RDXSF013.DWG


MONTANA
Department of Transportation

CROSS SECTIONS


5/18/2026 11:10 AM

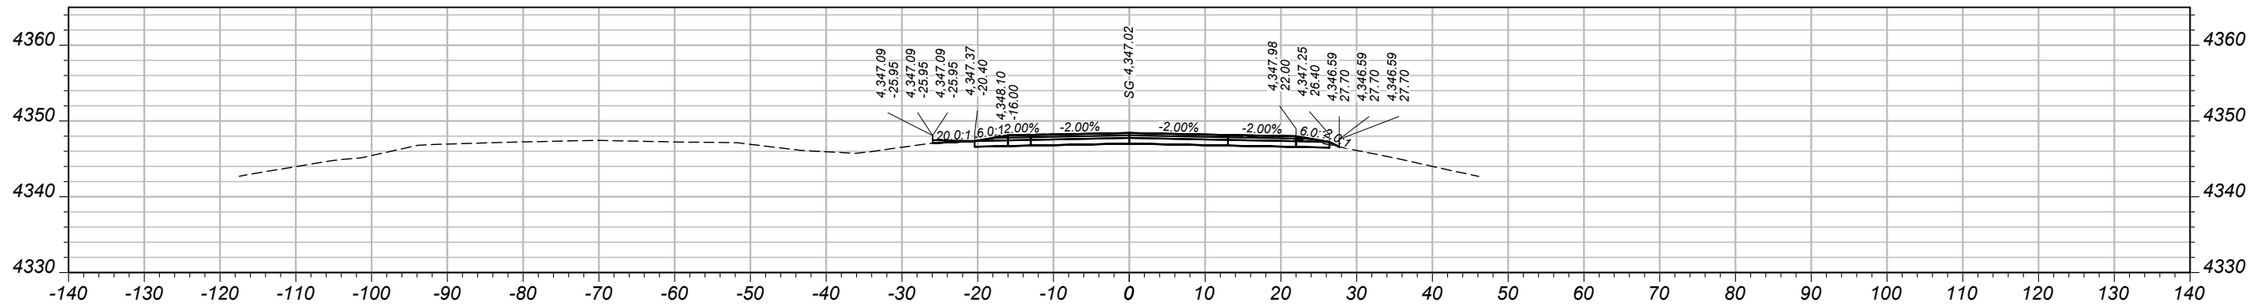

CV: 50 CY STA 1203+50.00 FV: 1 CY

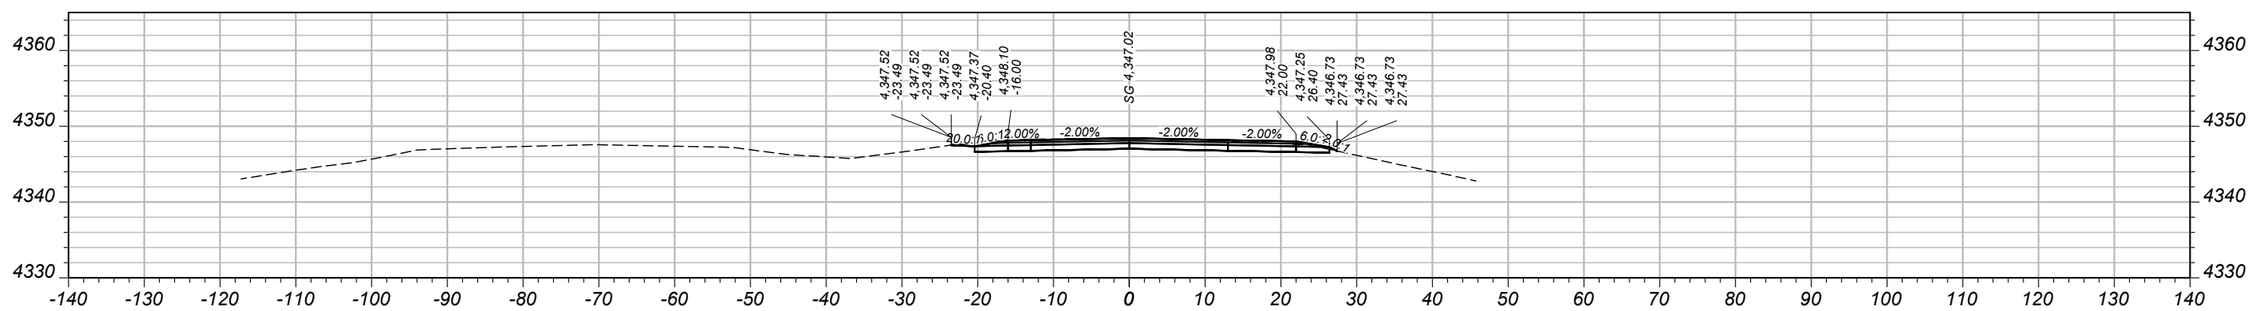

CV: 51 CY STA 1203+00.00 FV: 0 CY

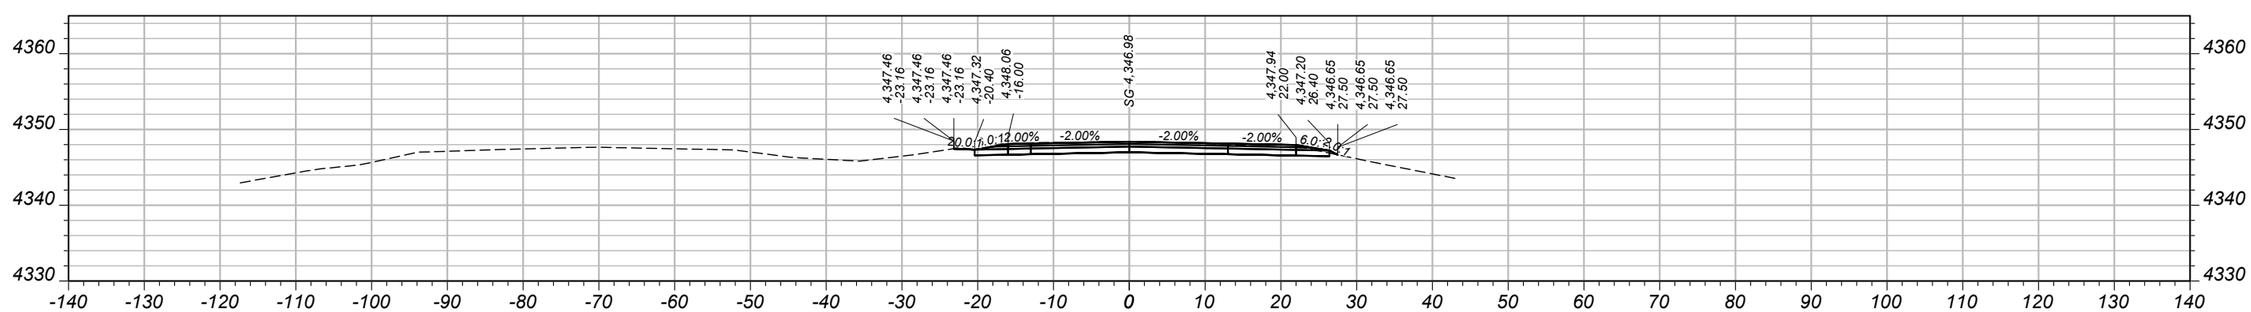

CV: 50 CY STA 1202+50.00 FV: 1 CY

SHEET NO.
152

MAINLINE CROSS SECTIONS - EASTBOUND

PROJECT NAME WHITEHALL - EAST
COUNTY JEFFERSON
PROJECT ID IM 90-5(101)249
UPN 10003001

DESIGNED BY	B. BOONE	04/2026
REVIEWED BY	J. BRAZILL	05/2026
CHECKED BY	J. SOLIDAY	05/2026


10003001RDXSF013.DWG

MONTANA
Department of Transportation


CROSS SECTIONS

5/18/2026 11:11 AM


AWARD COPY

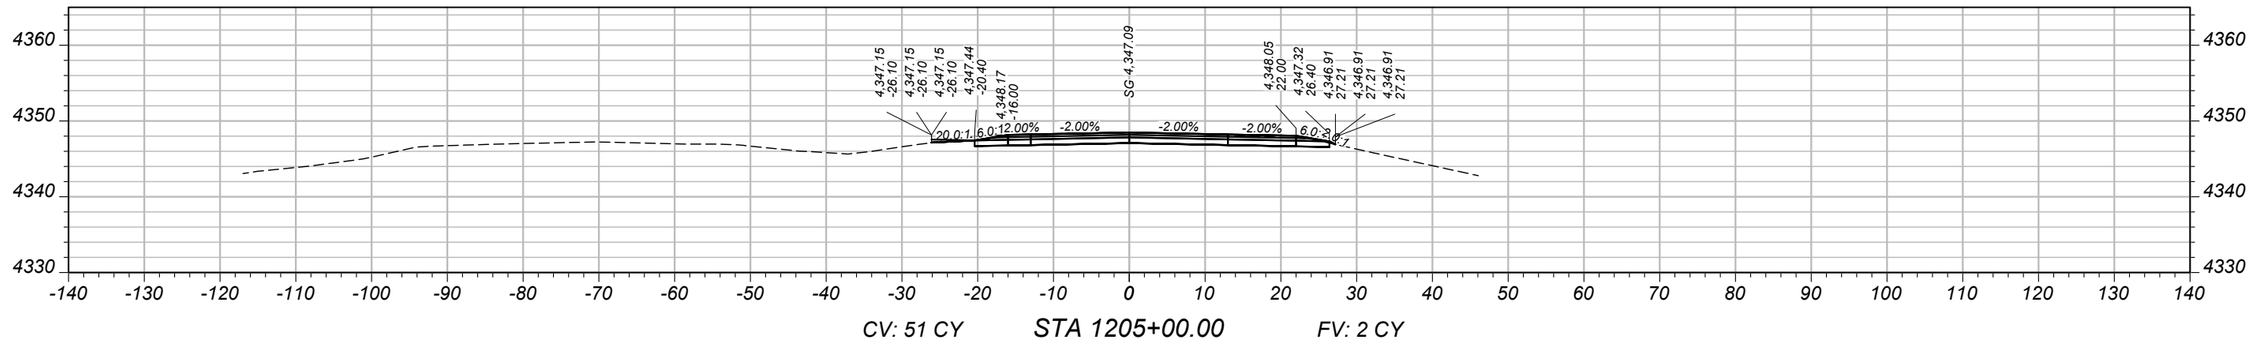

CV: 51 CY STA 1205+00.00 FV: 2 CY

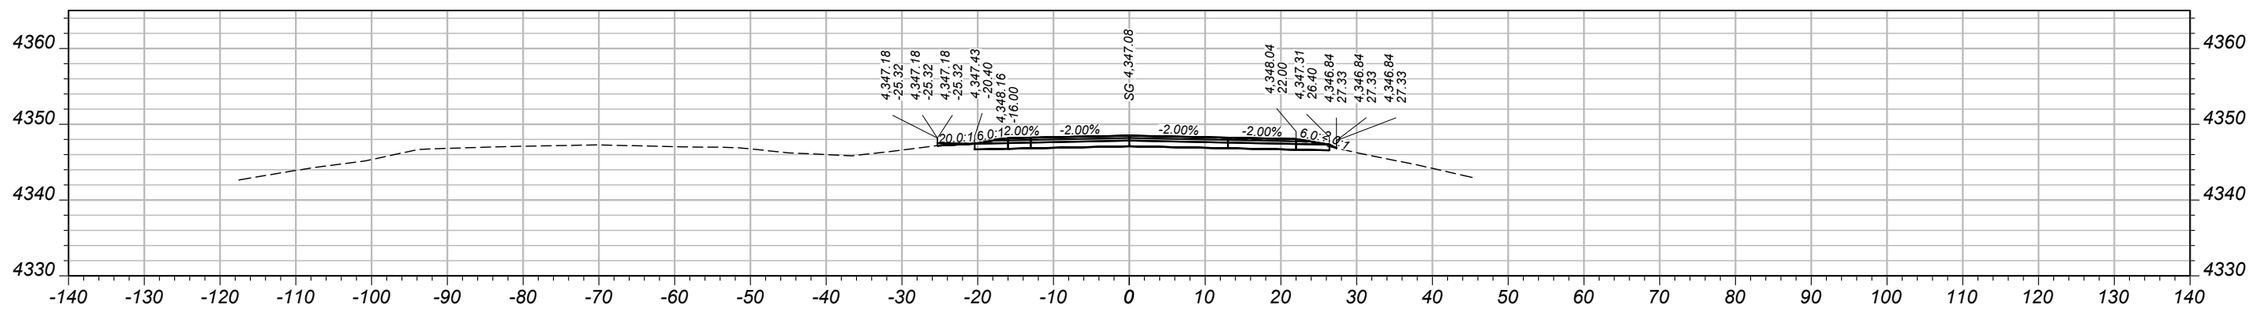

CV: 49 CY STA 1204+50.00 FV: 2 CY

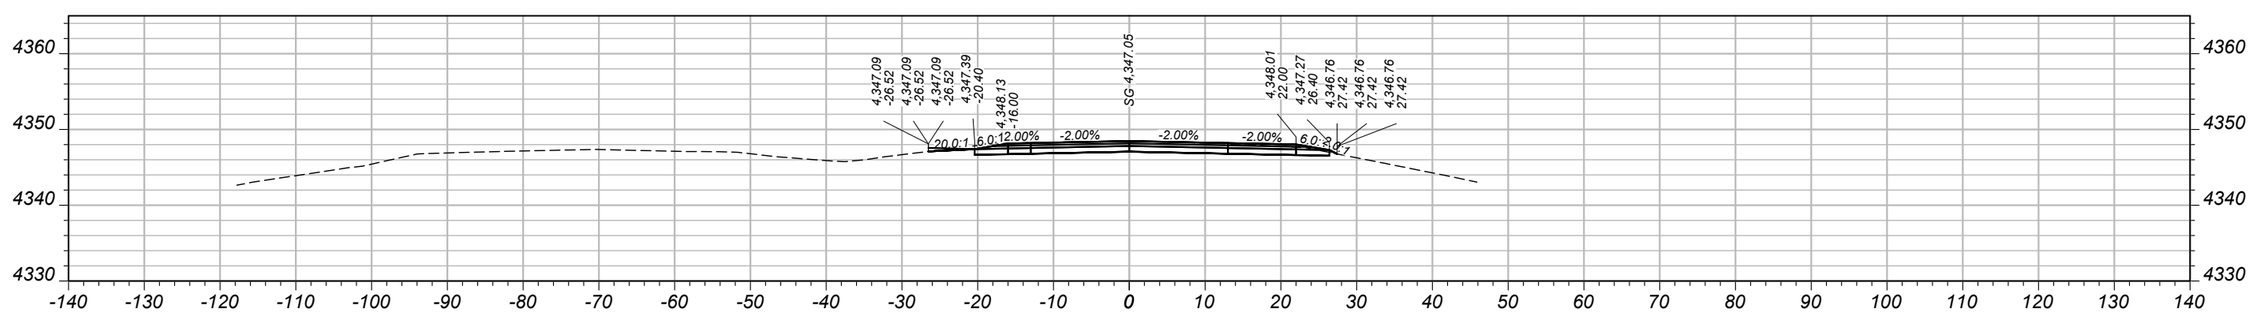

CV: 50 CY STA 1204+00.00 FV: 2 CY

SHEET NO.
153

MAINLINE CROSS SECTIONS - EASTBOUND

PROJECT NAME: WHITEHALL - EAST
COUNTY: JEFFERSON
PROJECT ID: IM 90-5(101)249
UPN: 10003001

DESIGNED BY	04/2026	REVIEWED BY	05/2026
B. BOONE		J. BRAZILL	
CHECKED BY	05/2026		
J. SOLIDAY			


MONTANA Department of Transportation

CROSS SECTIONS


10003001RDXSF013.DWG

5/18/2026 11:11 AM


AWARD COPY

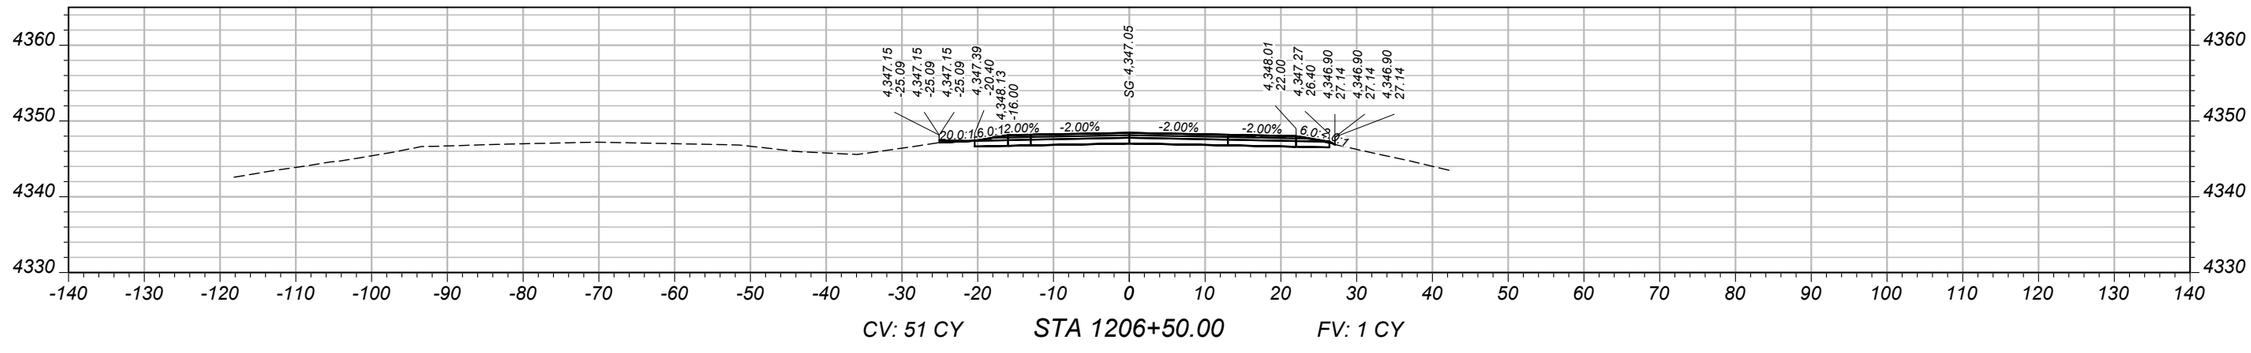

CV: 51 CY STA 1206+50.00 FV: 1 CY

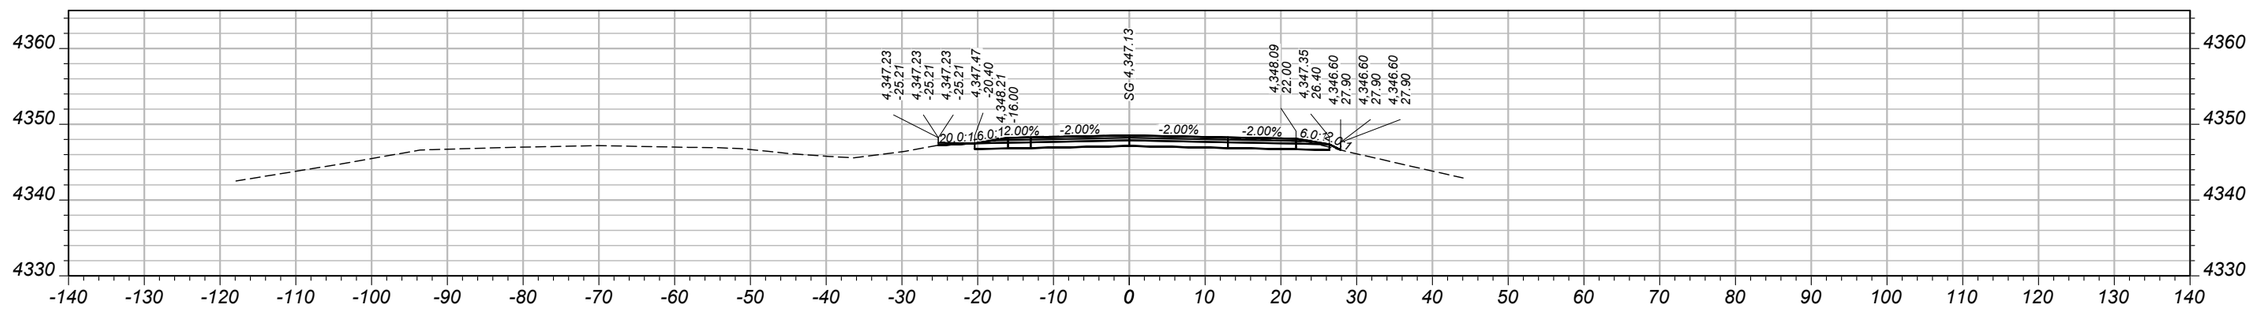

CV: 49 CY STA 1206+00.00 FV: 2 CY

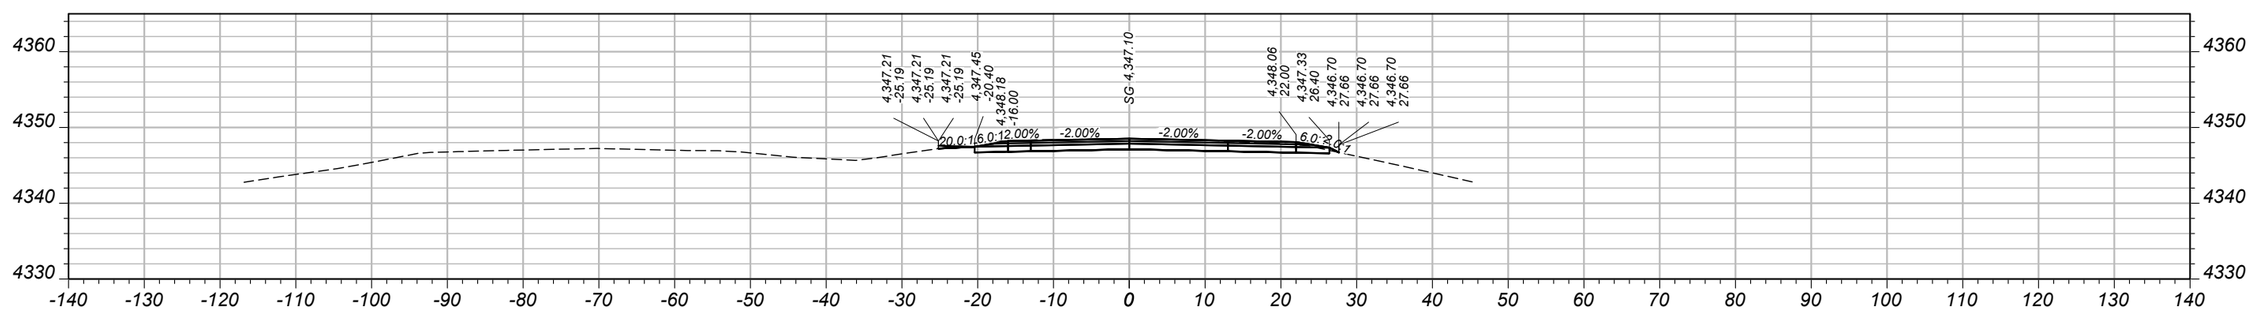

CV: 51 CY STA 1205+50.00 FV: 1 CY

SHEET NO.
154

MAINLINE CROSS SECTIONS - EASTBOUND

PROJECT NAME: WHITEHALL - EAST
COUNTY: JEFFERSON
PROJECT ID: IM 90-5(101)249
UPN: 10003001

DESIGNED BY	B. BOONE	04/2026
REVIEWED BY	J. BRAZILL	05/2026
CHECKED BY	J. SOLIDAY	05/2026


MONTANA
Department of Transportation

CROSS SECTIONS


10003001RDXSF013.DWG

5/18/2026 11:11 AM


AWARD COPY

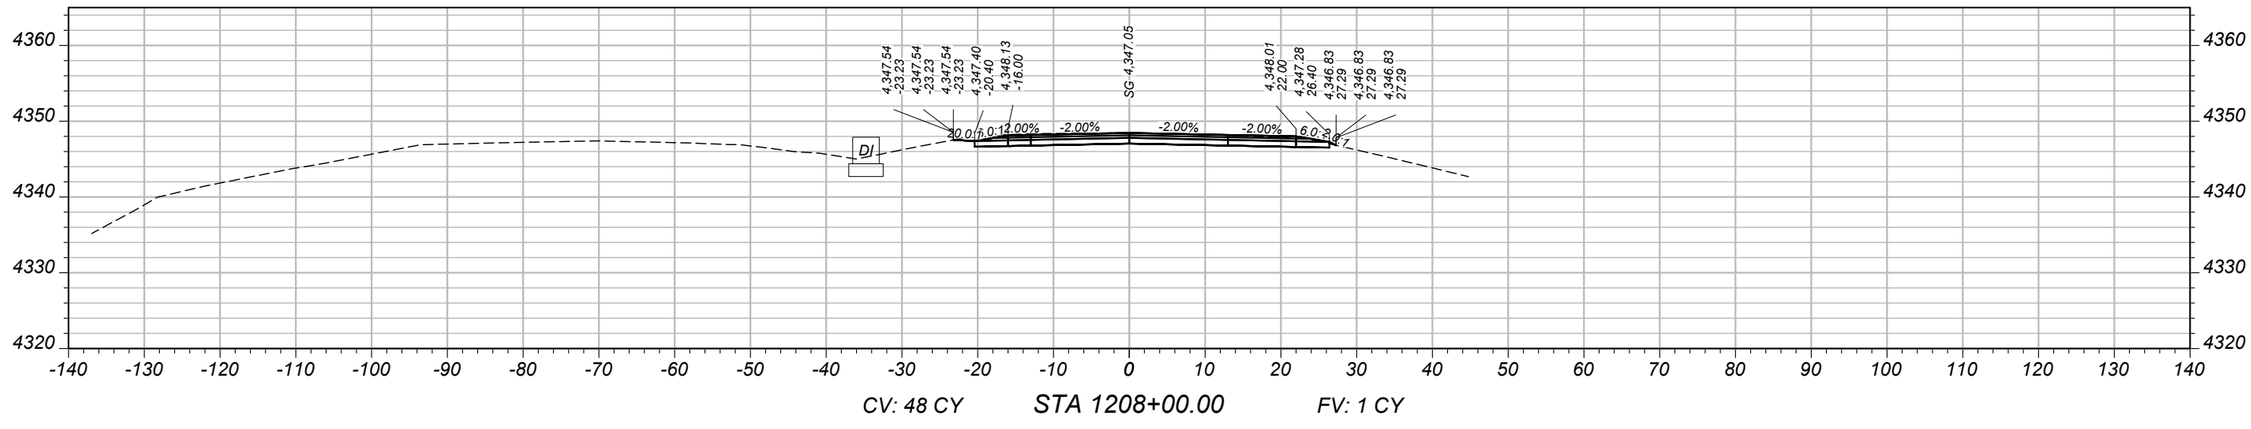

CV: 48 CY STA 1208+00.00 FV: 1 CY

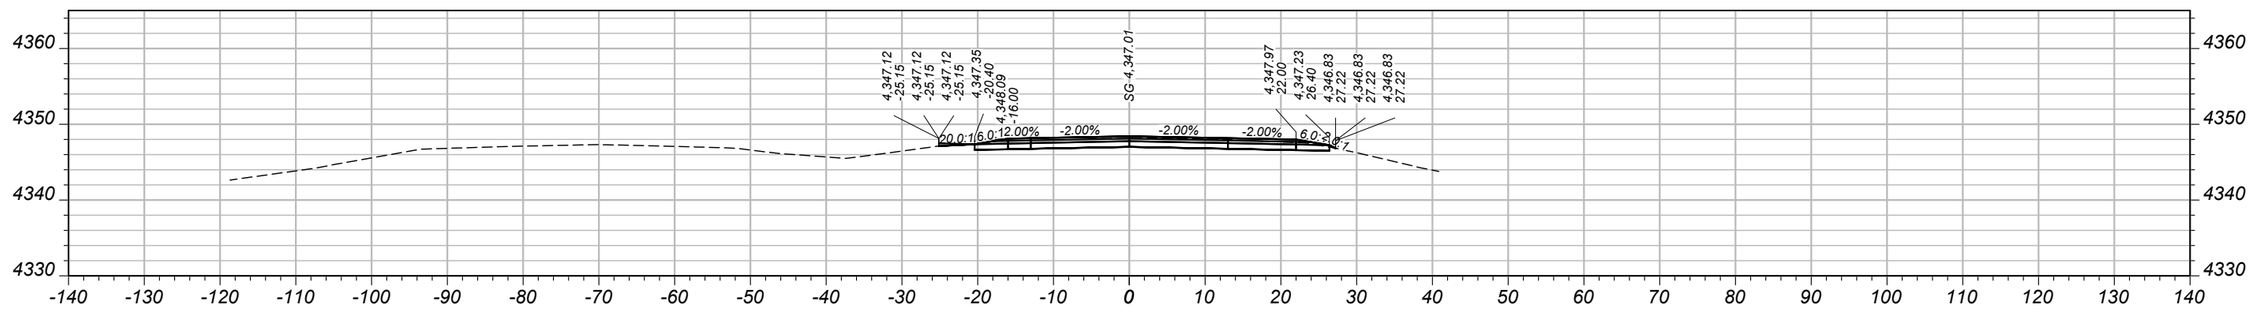

CV: 44 CY STA 1207+50.00 FV: 1 CY

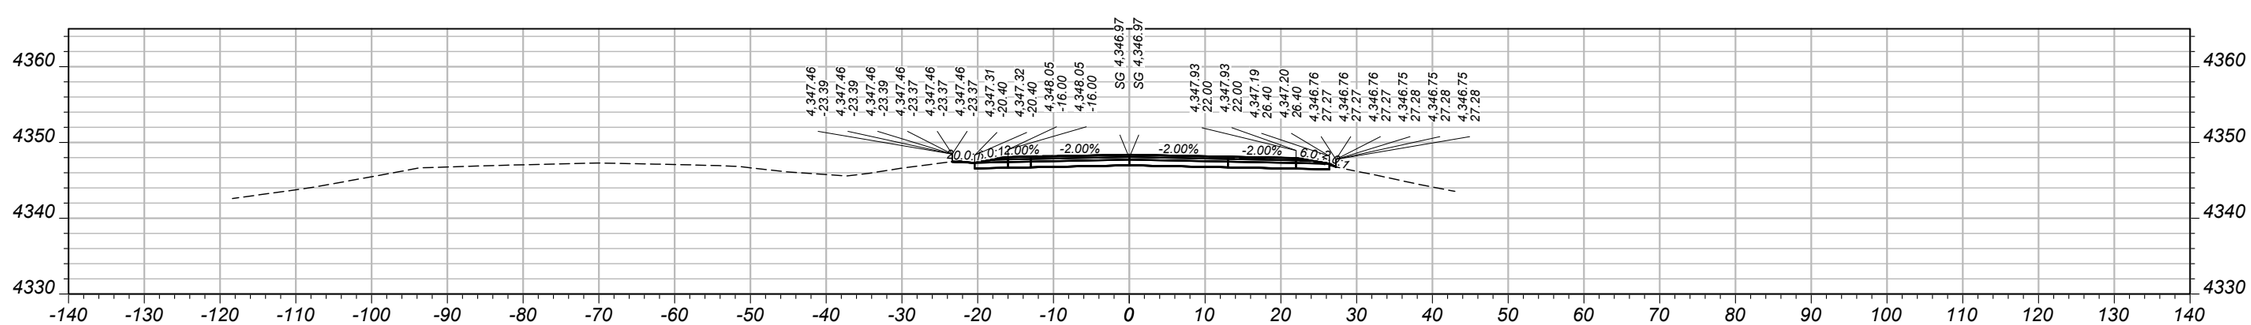

CV: 52 CY STA 1207+00.00 FV: 0 CY

SHEET NO.
155

MAINLINE CROSS SECTIONS - EASTBOUND

PROJECT NAME: WHITEHALL - EAST
COUNTY: JEFFERSON
PROJECT ID: IM 90-5(101)249
UPN: 10003001

DESIGNED BY	B. BOONE	04/2026
REVIEWED BY	J. BRAZILL	05/2026
CHECKED BY	J. SOLIDAY	05/2026


10003001RDXSF013.DWG

MONTANA Department of Transportation


CROSS SECTIONS

5/18/2026 11:11 AM


AWARD COPY

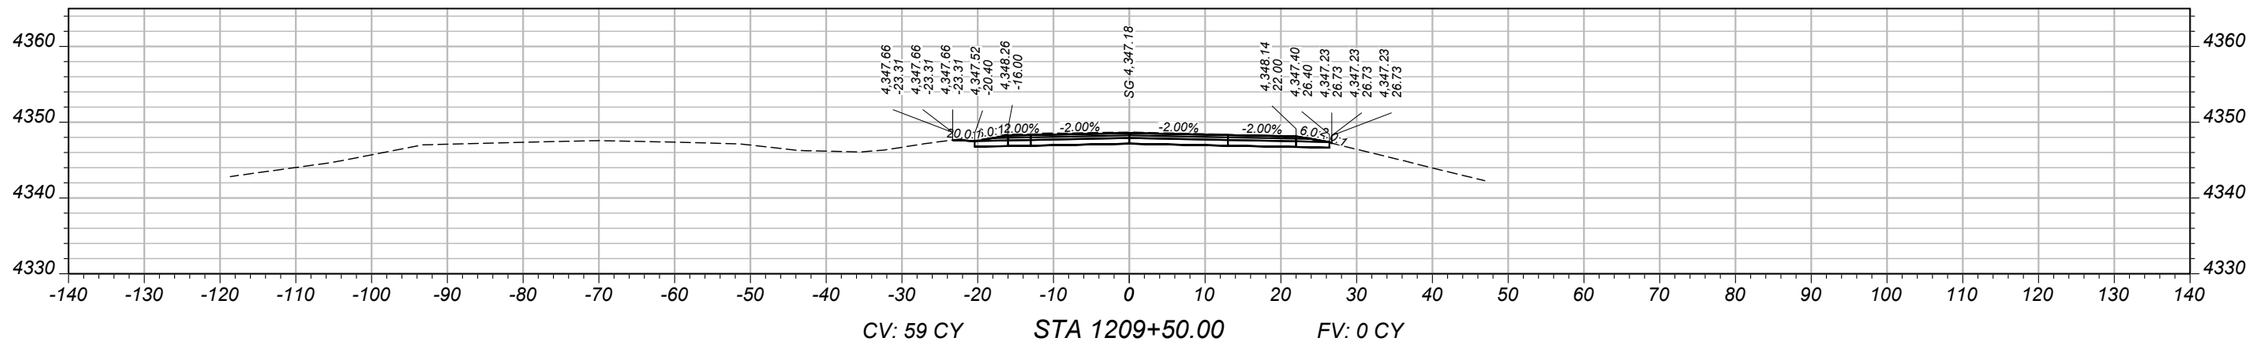

CV: 59 CY STA 1209+50.00 FV: 0 CY

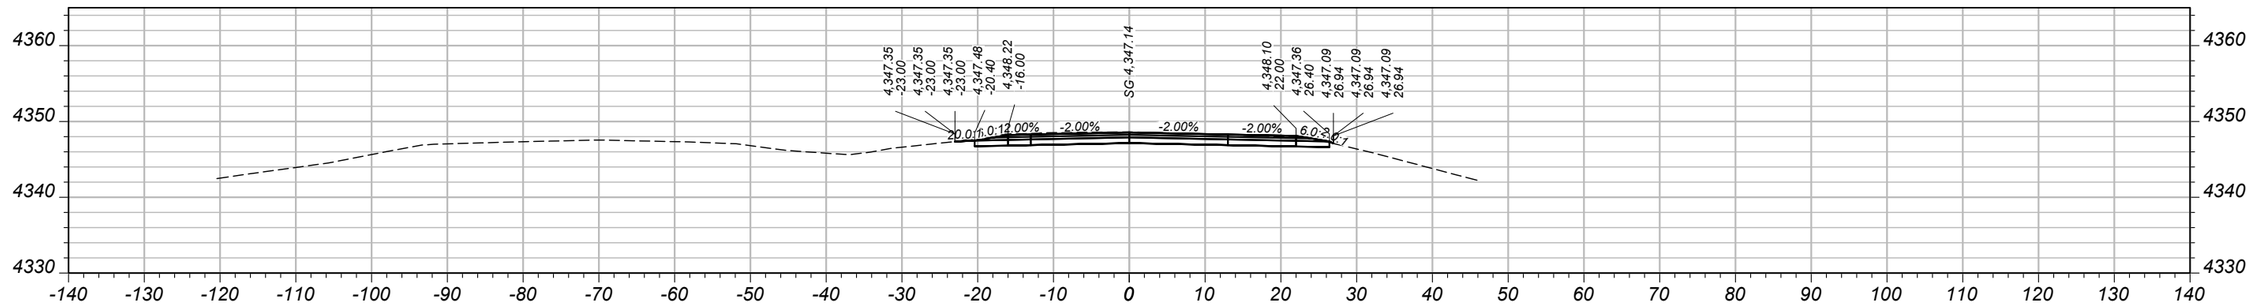

CV: 56 CY STA 1209+00.00 FV: 0 CY

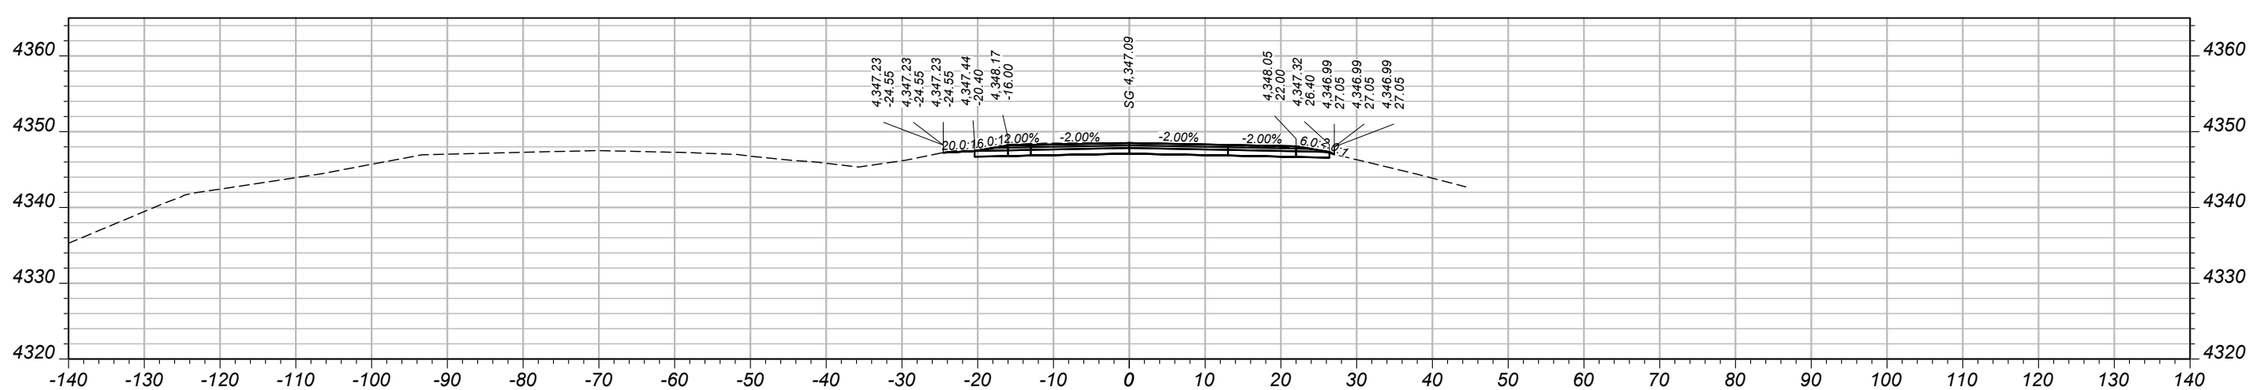

CV: 56 CY STA 1208+50.00 FV: 0 CY

SHEET NO. 156

MAINLINE CROSS SECTIONS - EASTBOUND

PROJECT NAME	WHITEHALL - EAST
COUNTY	JEFFERSON
PROJECT ID	IM 90-5(101)249
UPN	10003001

DESIGNED BY	B. BOONE	04/2026
REVIEWED BY	J. BRAZILL	05/2026
CHECKED BY	J. SOLIDAY	05/2026


MONTANA Department of Transportation

CROSS SECTIONS


5/18/2026 11:11 AM

10003001RDXSF013.DWG


AWARD COPY

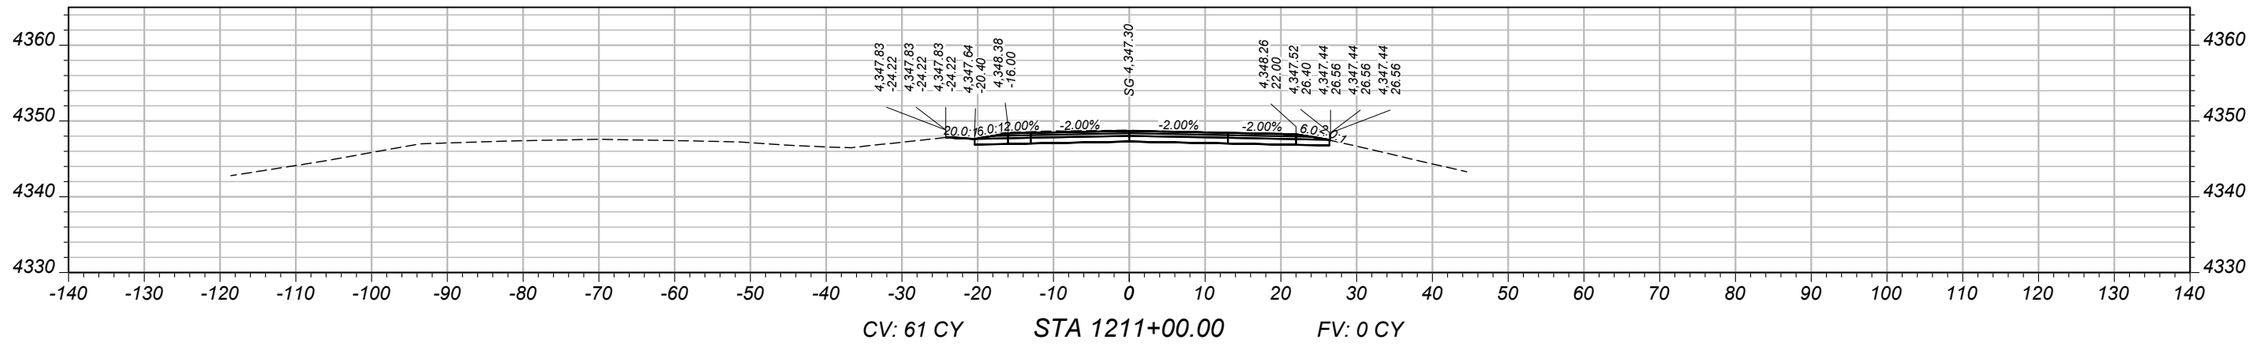

CV: 61 CY STA 1211+00.00 FV: 0 CY

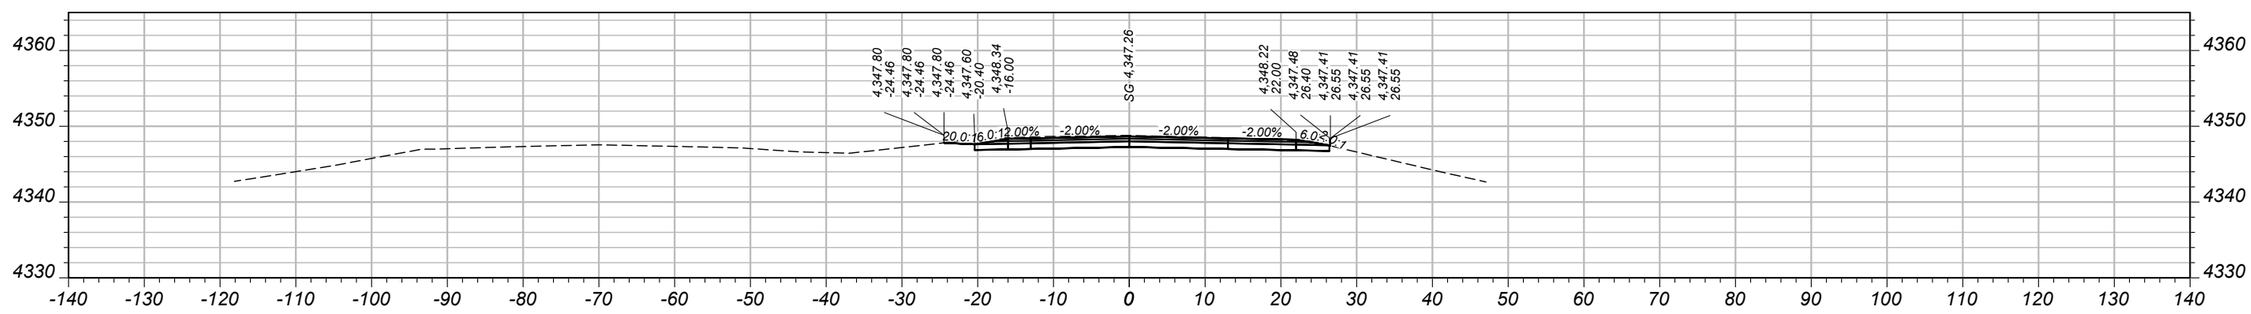

CV: 63 CY STA 1210+50.00 FV: 0 CY

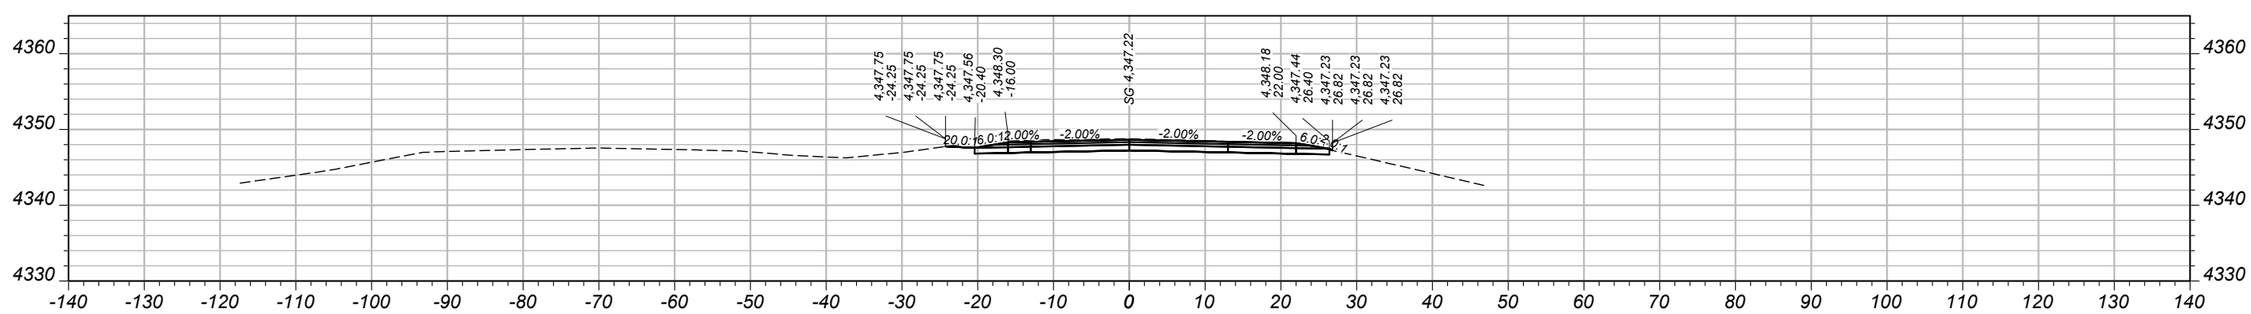

CV: 62 CY STA 1210+00.00 FV: 0 CY

SHEET NO.
157

MAINLINE CROSS SECTIONS - EASTBOUND

PROJECT NAME: WHITEHALL - EAST
COUNTY: JEFFERSON
PROJECT ID: IM 90-5(101)249
UPN: 10003001

DESIGNED BY	B. BOONE	04/2026
REVIEWED BY	J. BRAZILL	05/2026
CHECKED BY	J. SOLIDAY	05/2026


10003001RDXSF013.DWG

MONTANA
Department of Transportation


CROSS SECTIONS

5/18/2026 11:11 AM


AWARD COPY

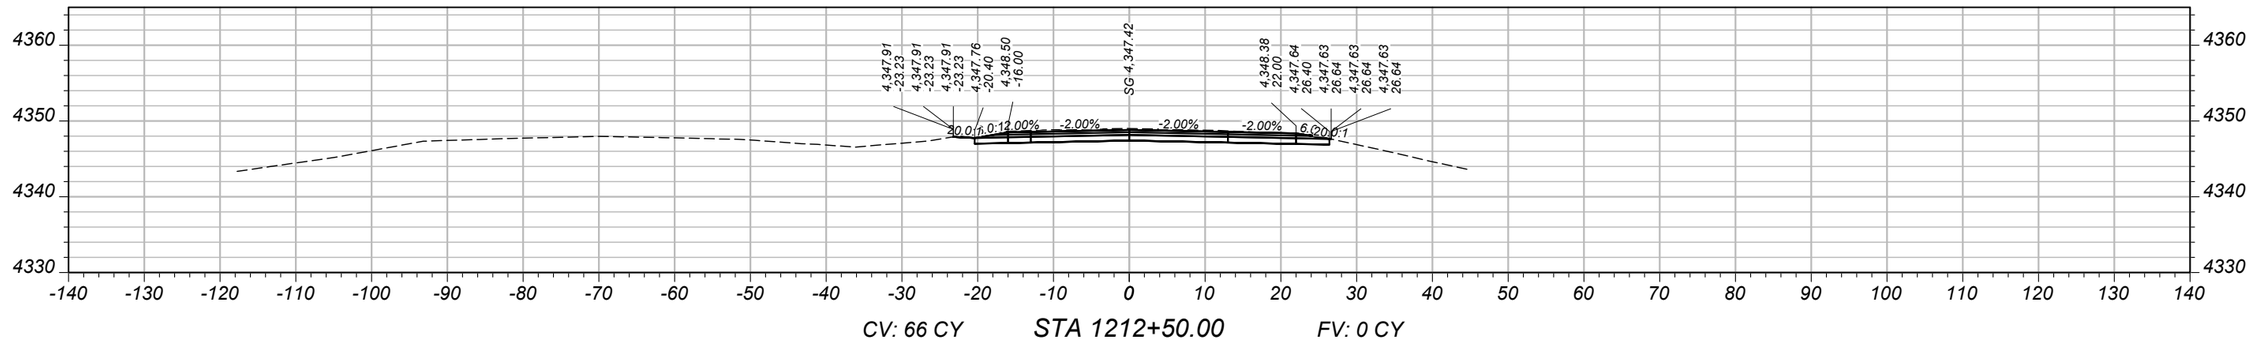

CV: 66 CY STA 1212+50.00 FV: 0 CY

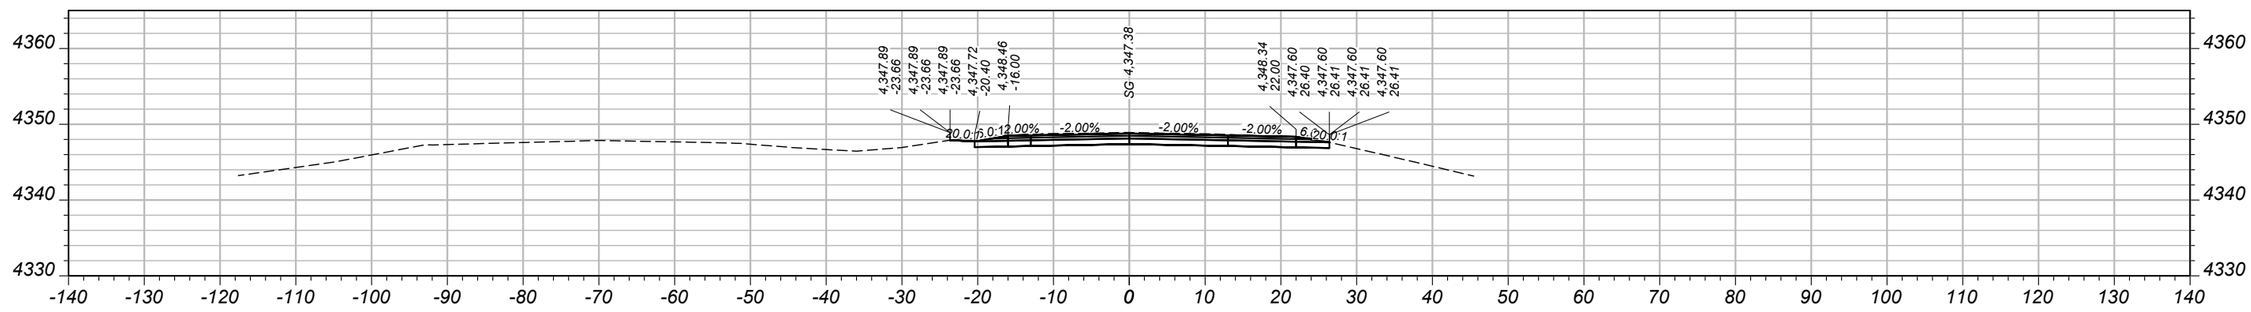

CV: 61 CY STA 1212+00.00 FV: 0 CY

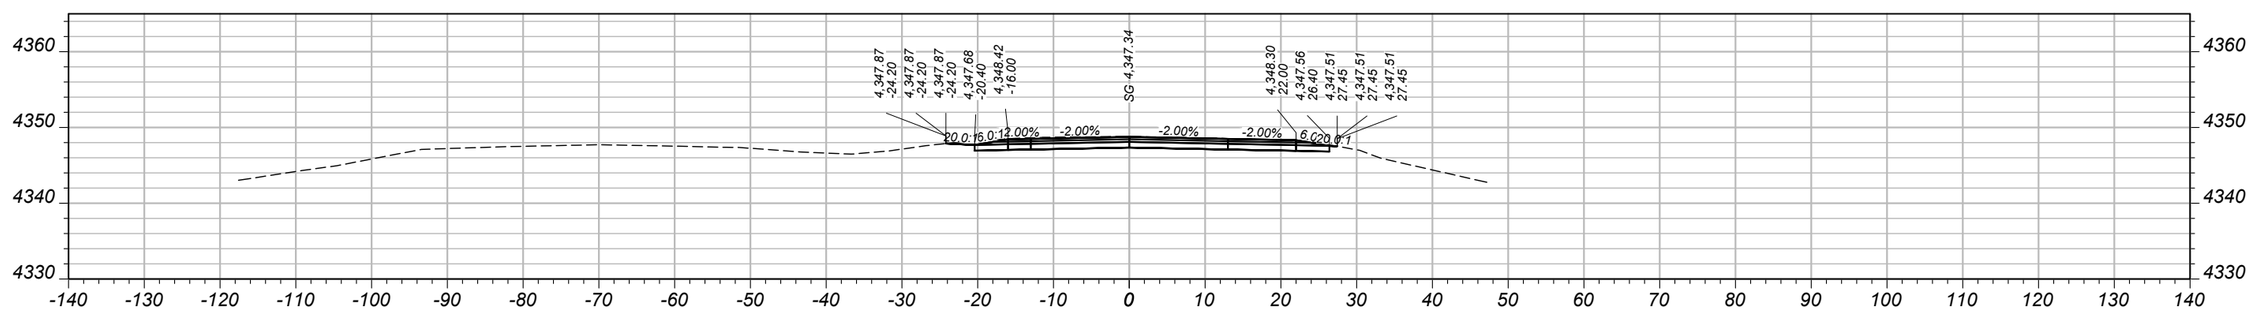

CV: 60 CY STA 1211+50.00 FV: 0 CY

SHEET NO.
158

MAINLINE CROSS SECTIONS - EASTBOUND

PROJECT NAME: WHITEHALL - EAST
COUNTY: JEFFERSON
PROJECT ID: IM 90-5(101)249
UPN: 10003001

DESIGNED BY	B. BOONE	04/2026
REVIEWED BY	J. BRAZILL	05/2026
CHECKED BY	J. SOLIDAY	05/2026


10003001RDXSF013.DWG

MONTANA
Department of Transportation


CROSS SECTIONS

5/18/2026 11:11 AM


AWARD COPY

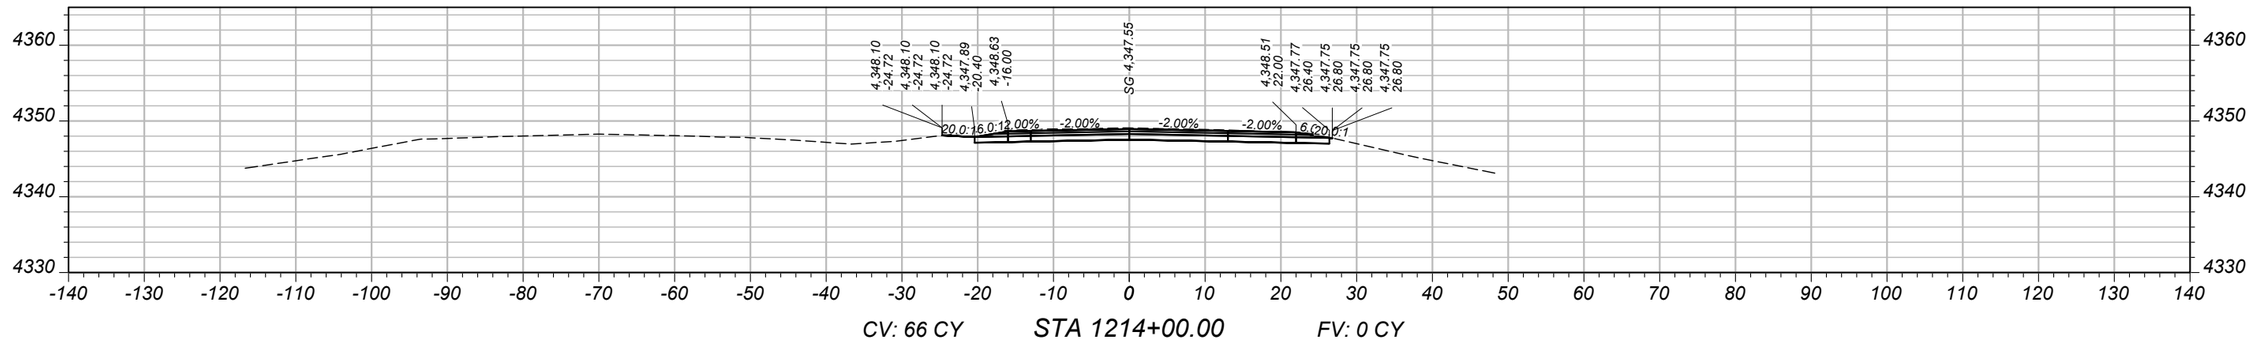

CV: 66 CY STA 1214+00.00 FV: 0 CY

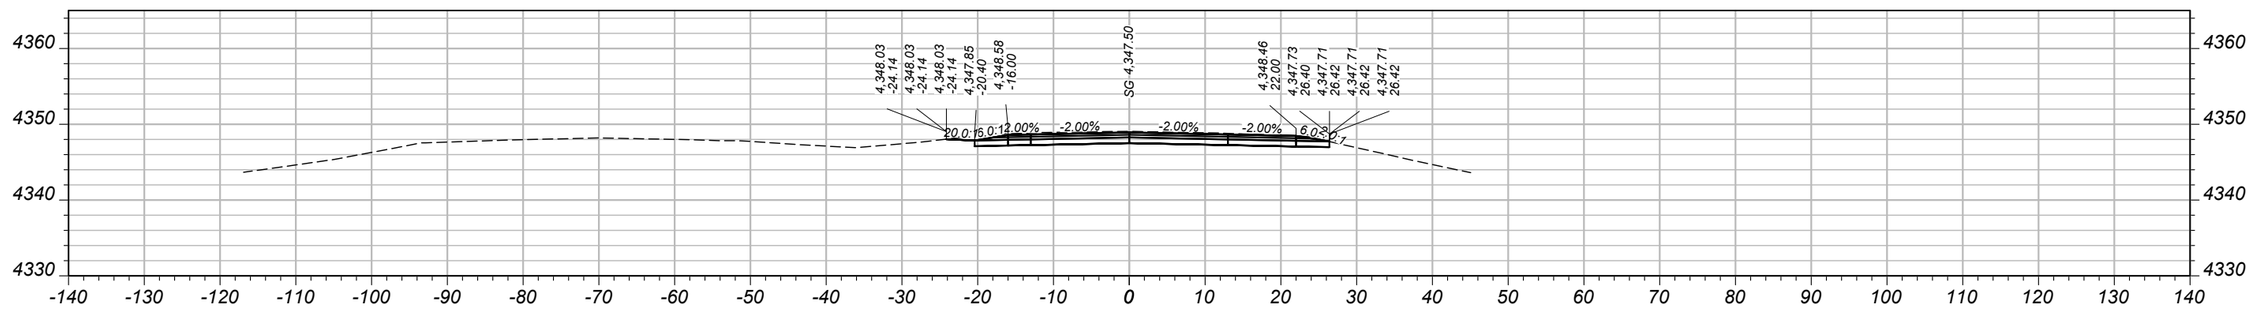

CV: 67 CY STA 1213+50.00 FV: 0 CY

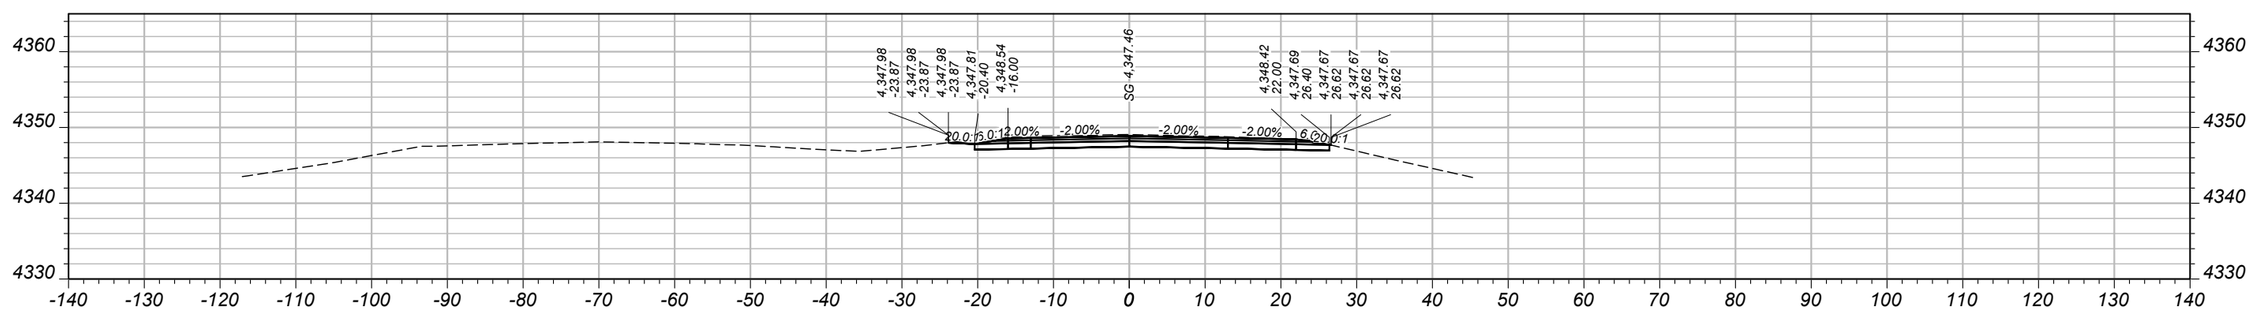

CV: 67 CY STA 1213+00.00 FV: 0 CY

SHEET NO. 159

MAINLINE CROSS SECTIONS - EASTBOUND

PROJECT NAME: WHITEHALL - EAST
COUNTY: JEFFERSON
PROJECT ID: IM 90-5(101)249
UPN: 10003001

DESIGNED BY	B. BOONE	04/2026
REVIEWED BY	J. BRAZILL	05/2026
CHECKED BY	J. SOLIDAY	05/2026


10003001RDXSF013.DWG

MONTANA Department of Transportation


CROSS SECTIONS

5/18/2026 11:11 AM


AWARD COPY

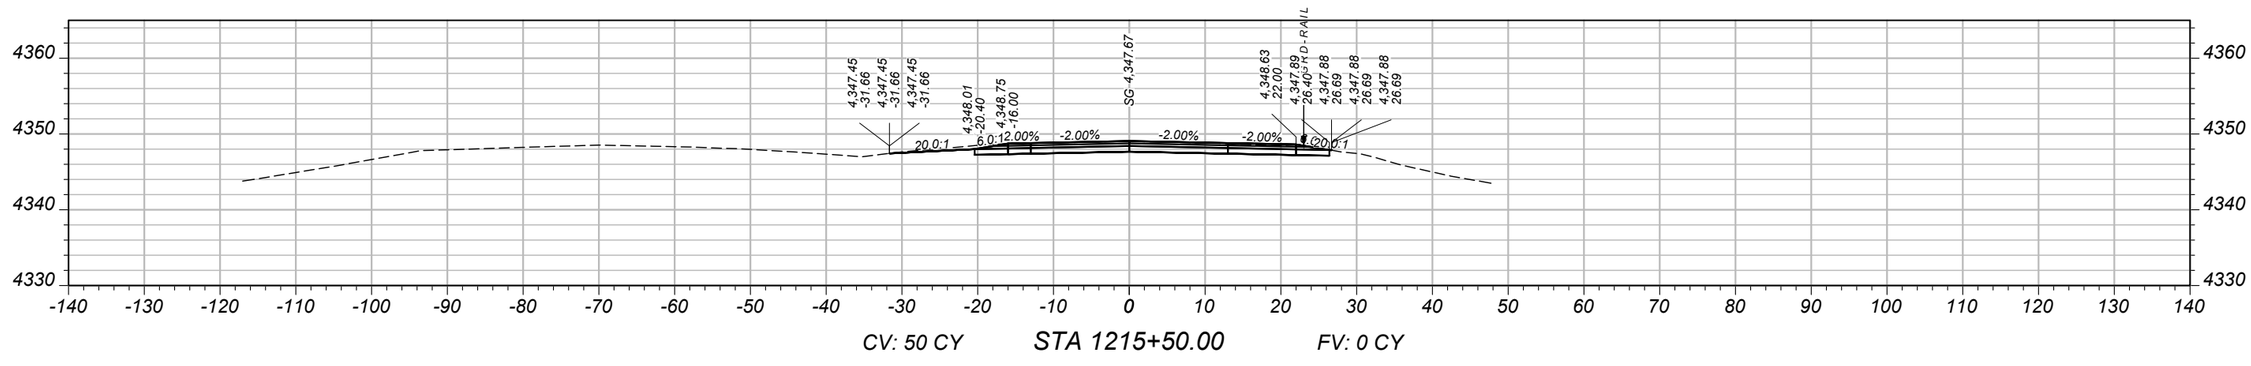

CV: 50 CY STA 1215+50.00 FV: 0 CY

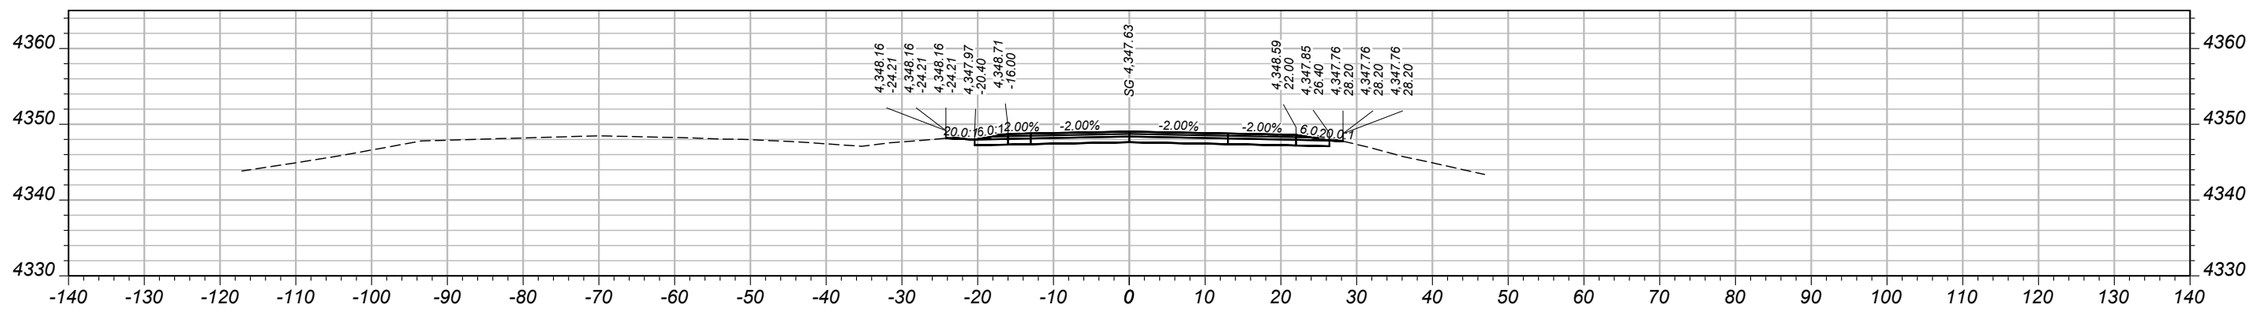

CV: 59 CY STA 1215+00.00 FV: 0 CY

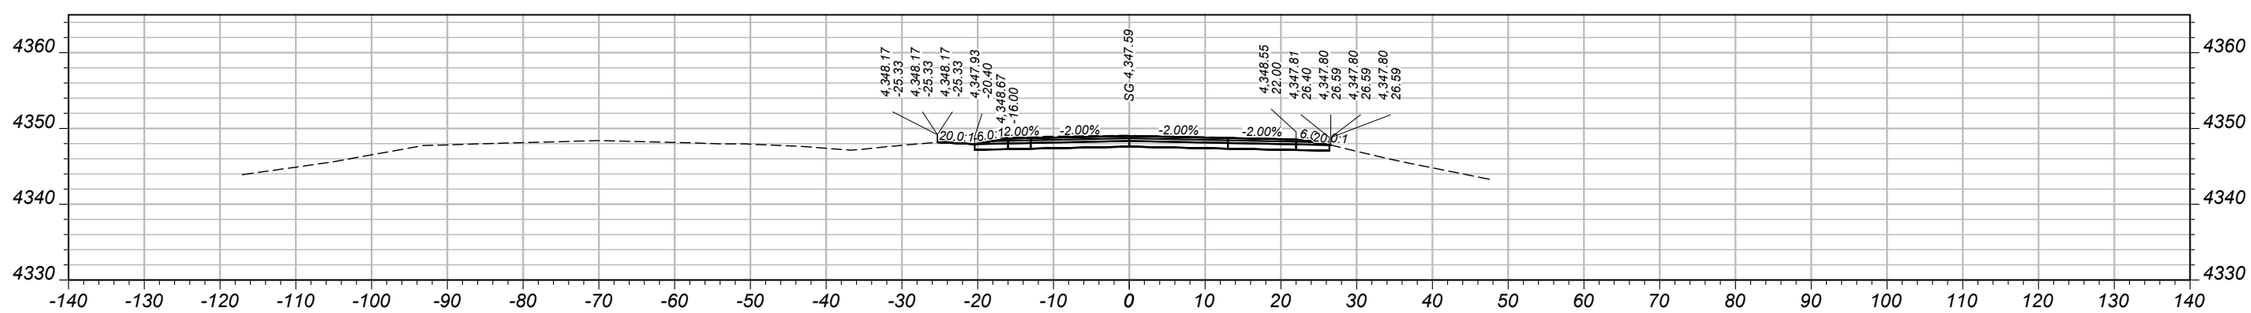

CV: 64 CY STA 1214+50.00 FV: 0 CY

SHEET NO.
160

MAINLINE CROSS SECTIONS - EASTBOUND

PROJECT NAME: WHITEHALL - EAST
COUNTY: JEFFERSON
PROJECT ID: IM 90-5(101)249
UPN: 10003001

DESIGNED BY	B. BOONE	04/2026
REVIEWED BY	J. BRAZILL	05/2026
CHECKED BY	J. SOLIDAY	05/2026


10003001RDXSF013.DWG

MONTANA
Department of Transportation


CROSS SECTIONS

5/18/2026 11:11 AM


AWARD COPY

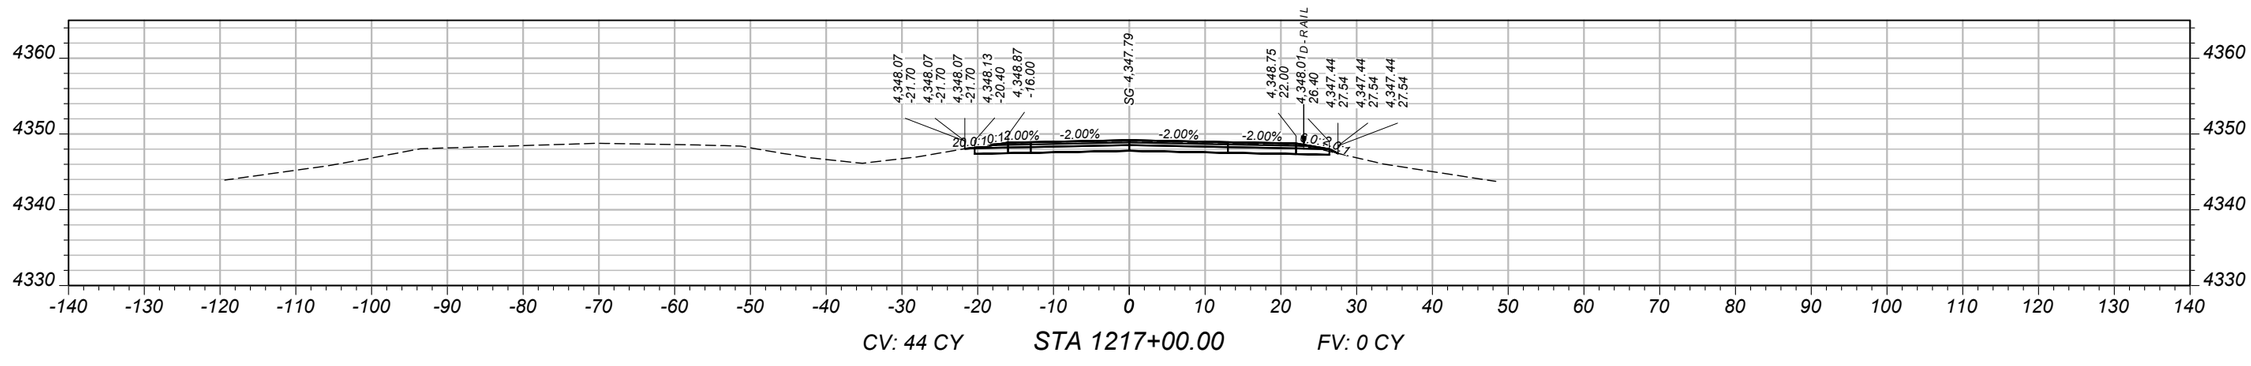

CV: 44 CY STA 1217+00.00 FV: 0 CY

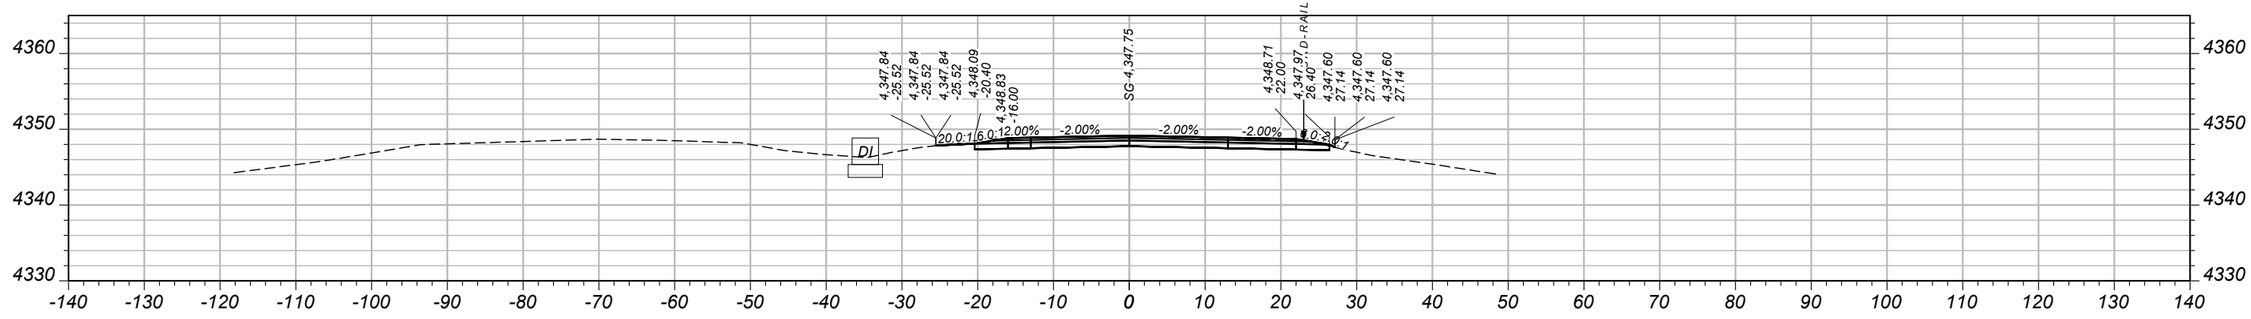

CV: 46 CY STA 1216+50.00 FV: 0 CY

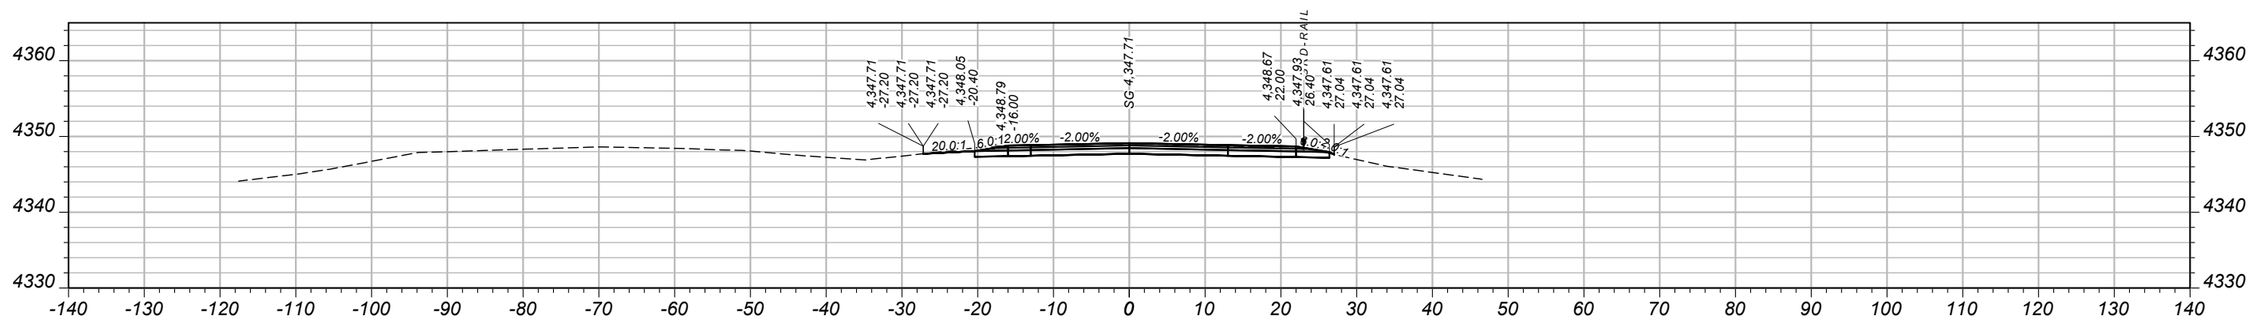

CV: 46 CY STA 1216+00.00 FV: 0 CY

SHEET NO.
161

MAINLINE CROSS SECTIONS - EASTBOUND

PROJECT NAME: WHITEHALL - EAST
COUNTY: JEFFERSON
PROJECT ID: IM 90-5(101)249
UPN: 10003001

DESIGNED BY	B. BOONE	04/2026
REVIEWED BY	J. BRAZILL	05/2026
CHECKED BY	J. SOLIDAY	05/2026


10003001RDXSF013.DWG

MONTANA
Department of Transportation


CROSS SECTIONS

5/18/2026 11:11 AM


AWARD COPY

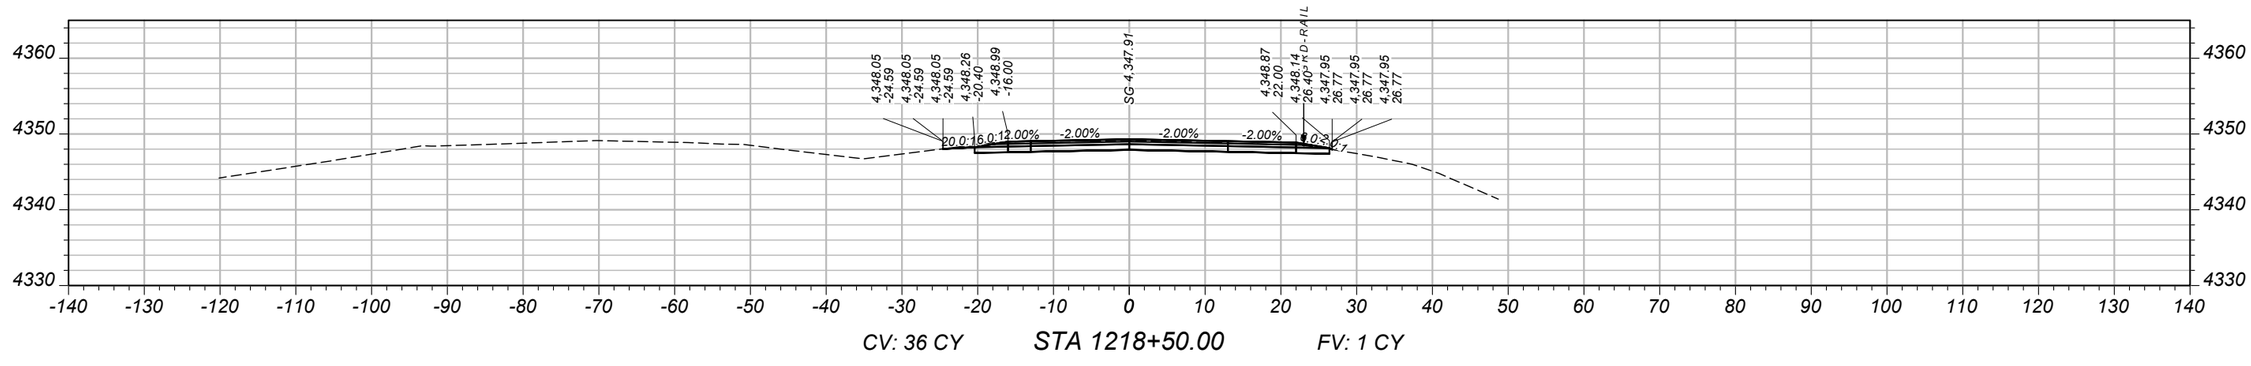

CV: 36 CY STA 1218+50.00 FV: 1 CY

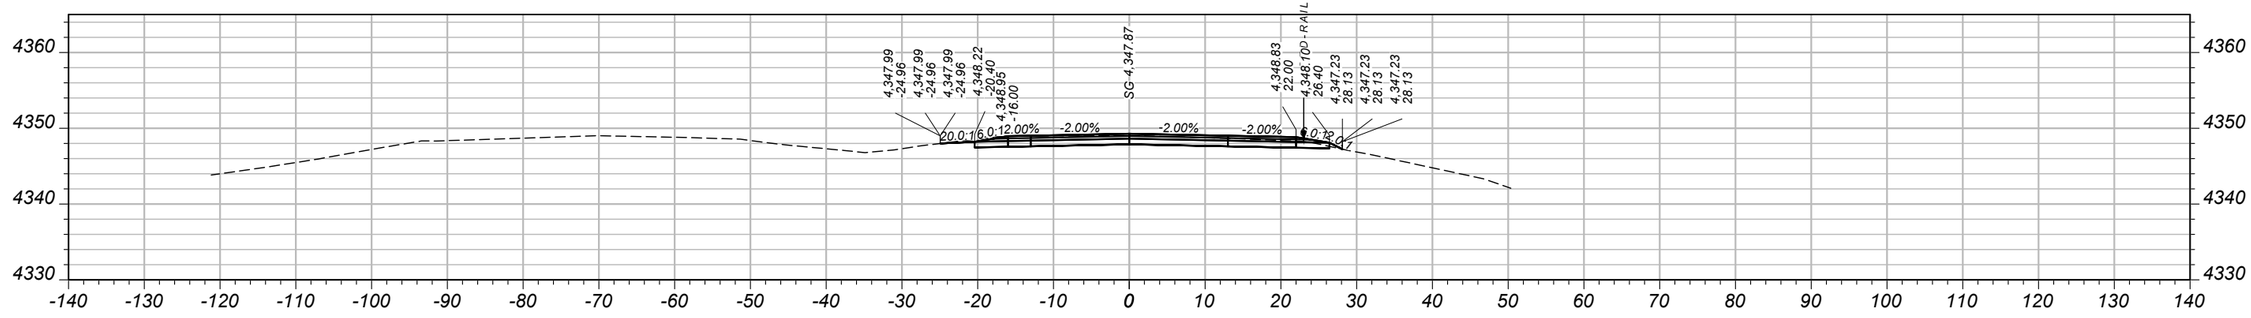

CV: 30 CY STA 1218+00.00 FV: 2 CY

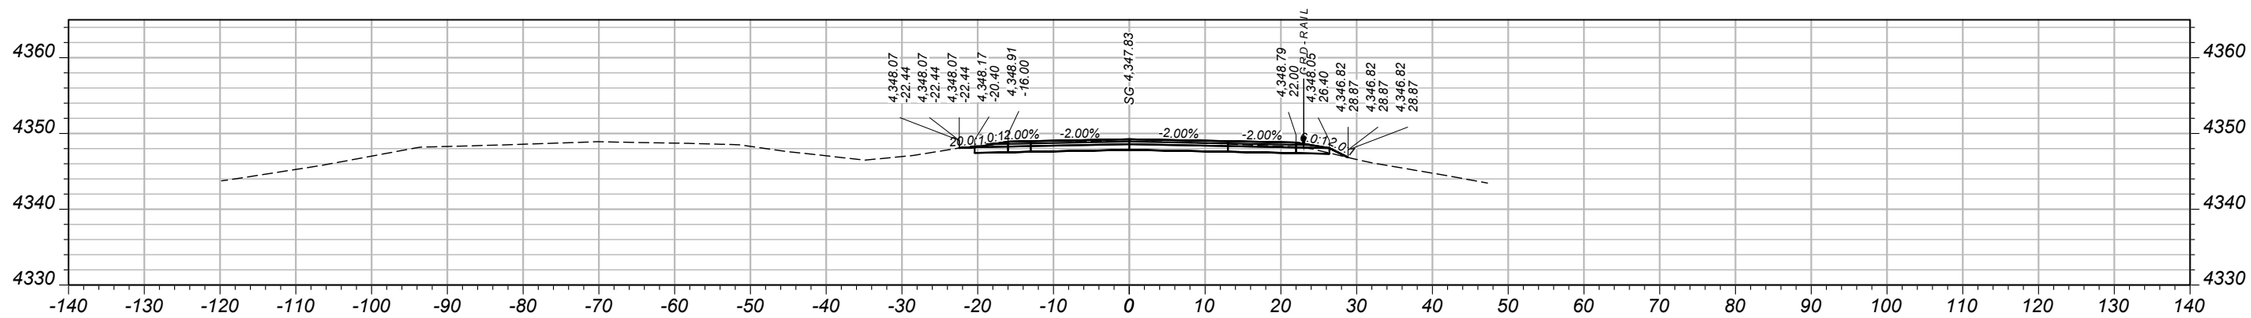

CV: 37 CY STA 1217+50.00 FV: 1 CY

SHEET NO. 162

MAINLINE CROSS SECTIONS - EASTBOUND

PROJECT NAME	WHITEHALL - EAST
COUNTY	JEFFERSON
PROJECT ID	IM 90-5(101)249
UPN	10003001

DESIGNED BY	B. BOONE	04/2026
REVIEWED BY	J. BRAZILL	05/2026
CHECKED BY	J. SOLIDAY	05/2026


MONTANA Department of Transportation

CROSS SECTIONS


5/18/2026 11:11 AM

10003001RDXSF013.DWG


AWARD COPY

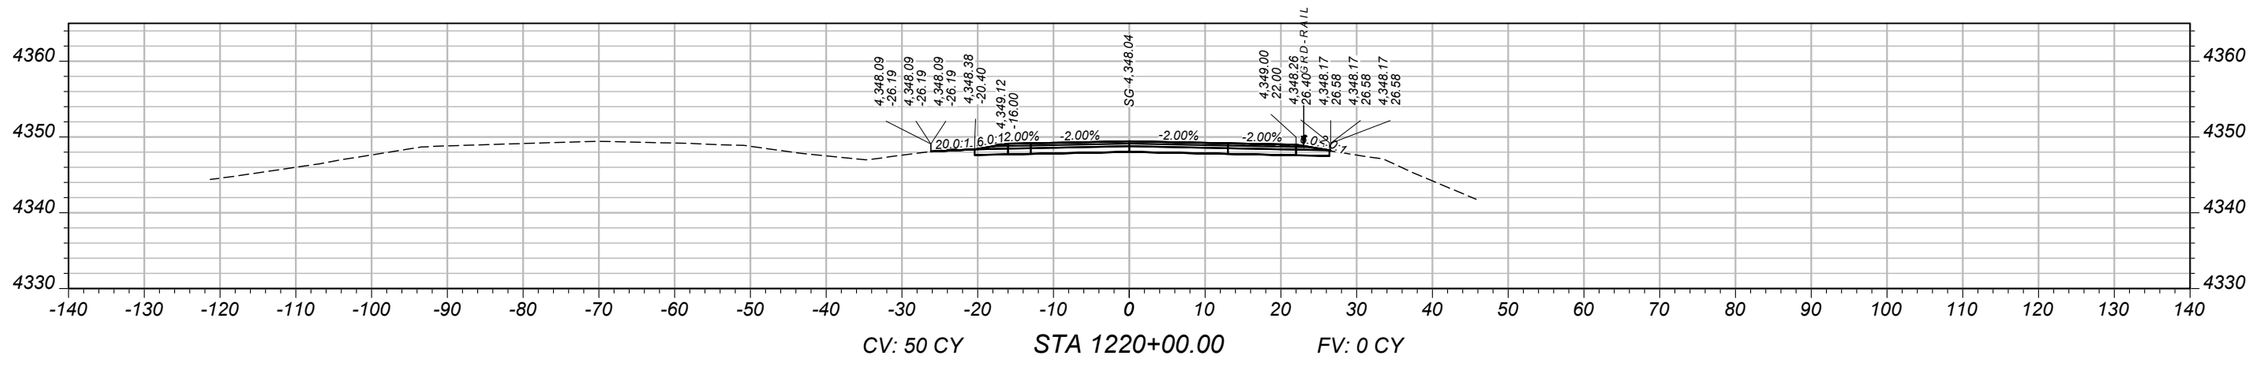

CV: 50 CY STA 1220+00.00 FV: 0 CY

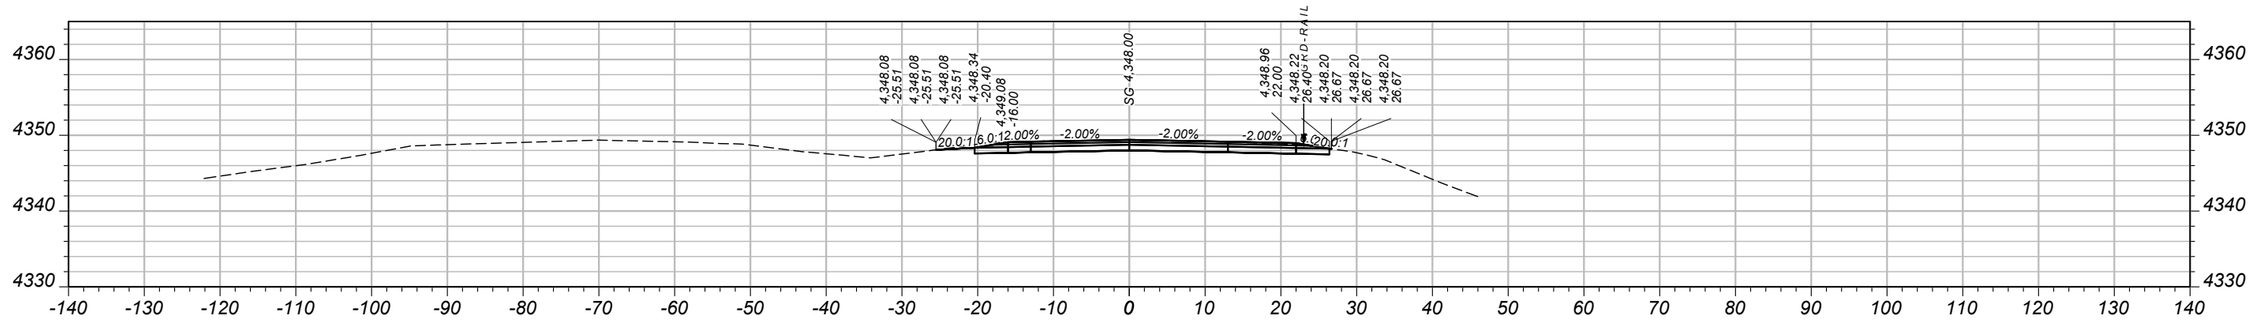

CV: 49 CY STA 1219+50.00 FV: 0 CY

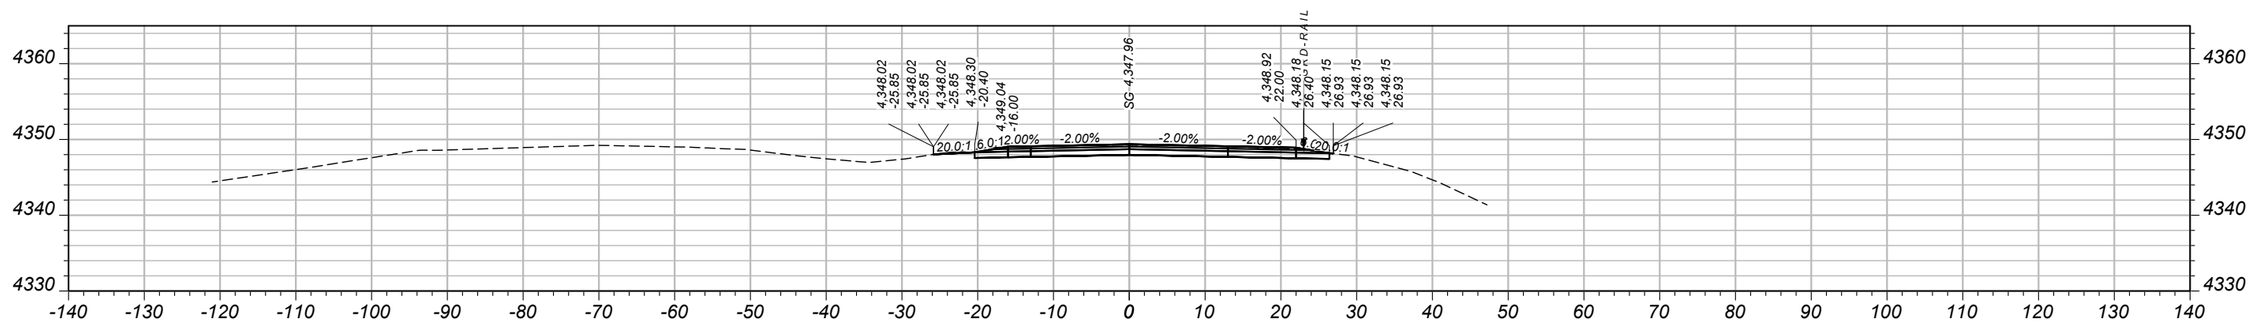

CV: 43 CY STA 1219+00.00 FV: 0 CY

SHEET NO.
163

MAINLINE CROSS SECTIONS - EASTBOUND

PROJECT NAME: WHITEHALL - EAST
COUNTY: JEFFERSON
PROJECT ID: IM 90-5(101)249
UPN: 10003001

DESIGNED BY	B. BOONE	04/2026
REVIEWED BY	J. BRAZILL	05/2026
CHECKED BY	J. SOLIDAY	05/2026


MONTANA
Department of Transportation

CROSS SECTIONS


5/18/2026 11:11 AM

10003001RDXSF013.DWG


AWARD COPY

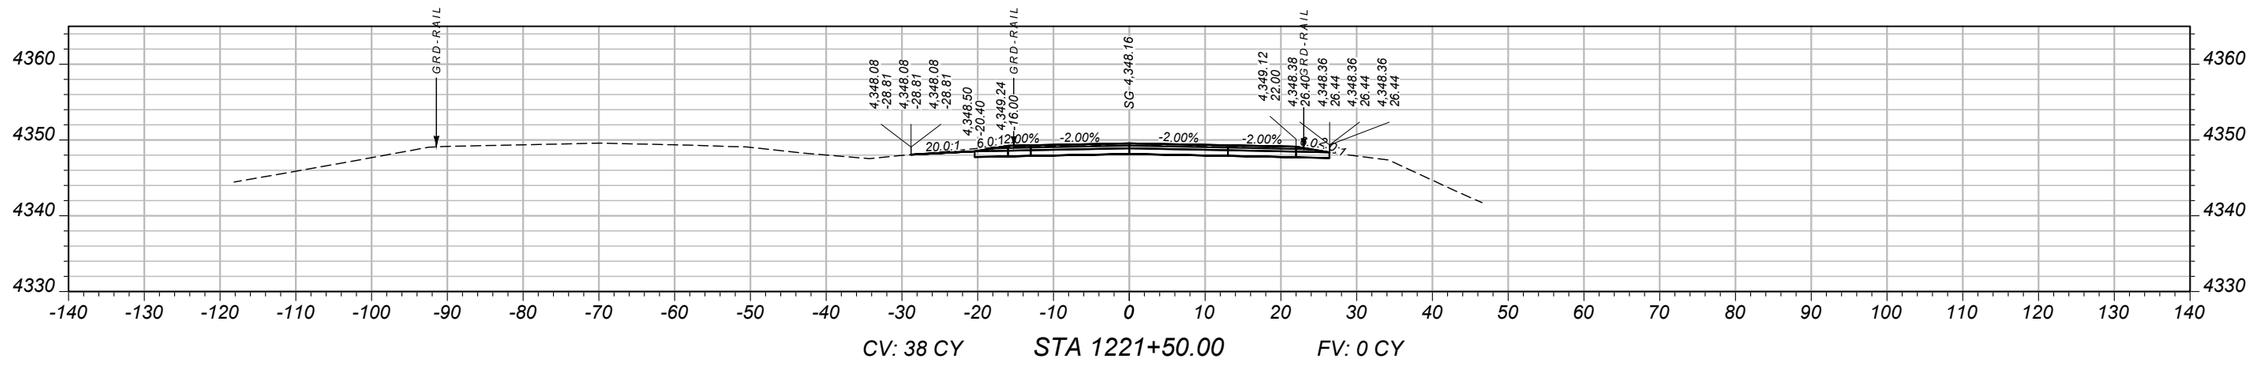

CV: 38 CY STA 1221+50.00 FV: 0 CY

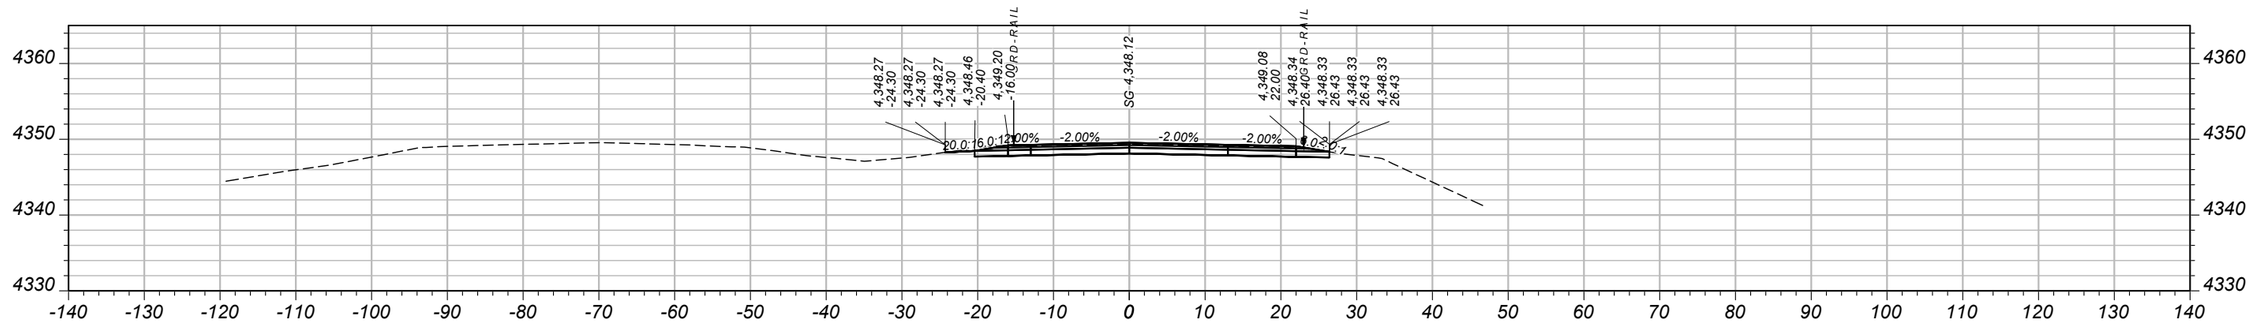

CV: 43 CY STA 1221+00.00 FV: 0 CY

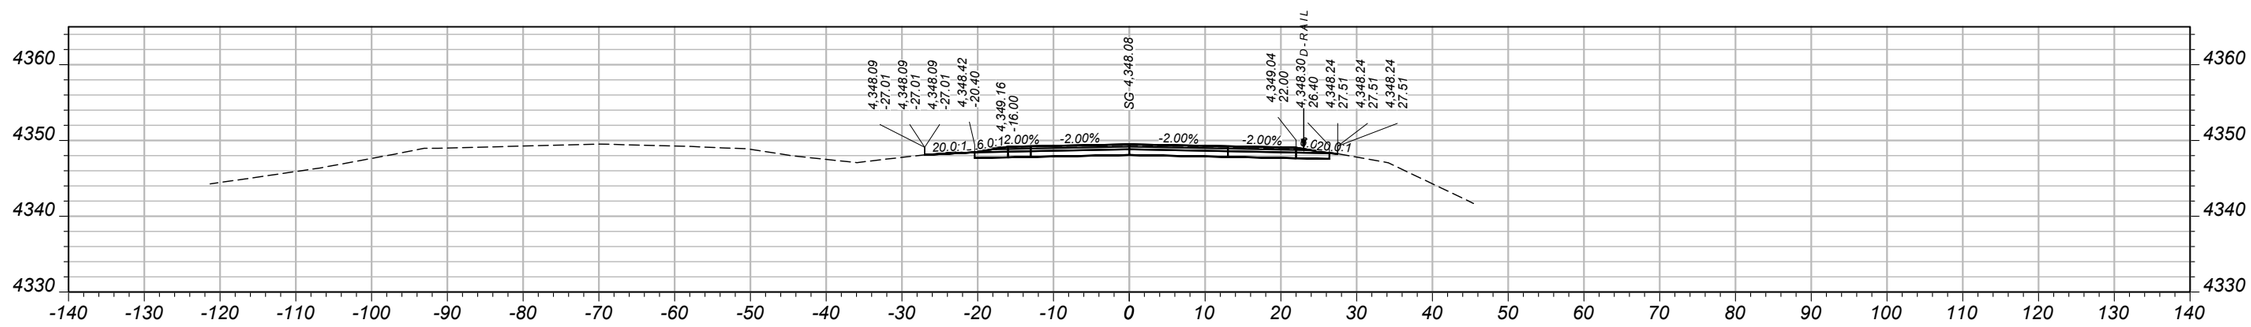

CV: 47 CY STA 1220+50.00 FV: 0 CY

SHEET NO.
164

MAINLINE CROSS SECTIONS - EASTBOUND

PROJECT NAME: WHITEHALL - EAST
COUNTY: JEFFERSON
PROJECT ID: IM 90-5(101)249
UPN: 10003001

DESIGNED BY	B. BOONE	04/2026
REVIEWED BY	J. BRAZILL	05/2026
CHECKED BY	J. SOLIDAY	05/2026


10003001RDXSF013.DWG

MONTANA
Department of Transportation


CROSS SECTIONS

5/18/2026 11:11 AM


AWARD COPY

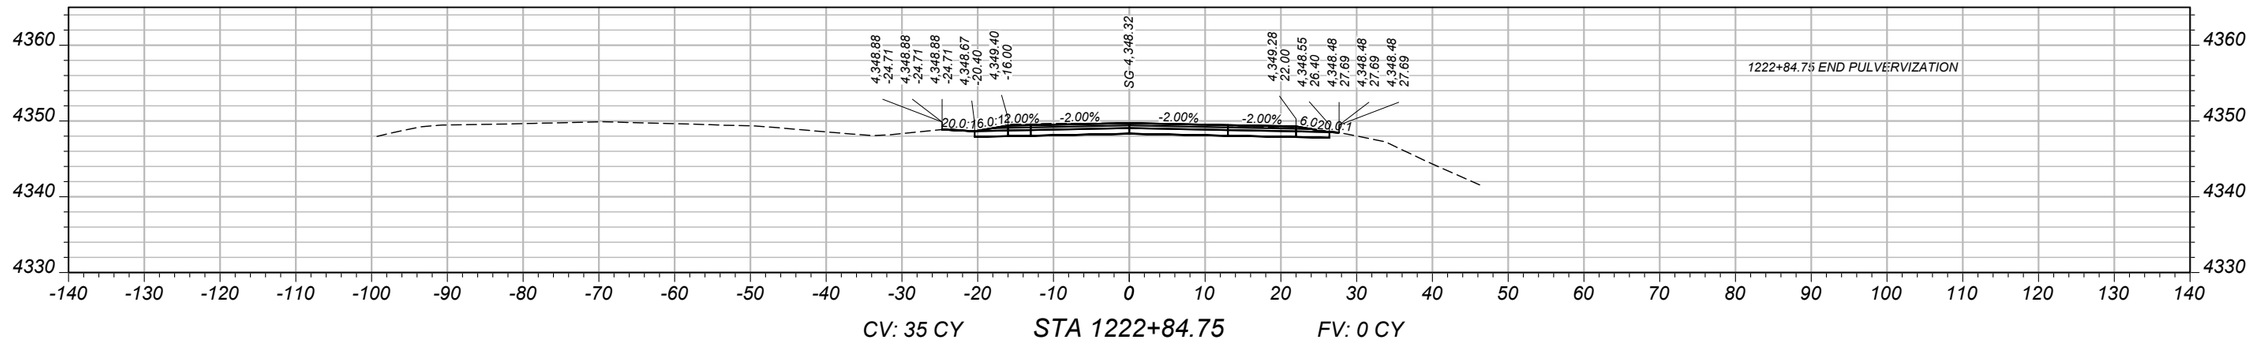

CV: 35 CY STA 1222+84.75 FV: 0 CY

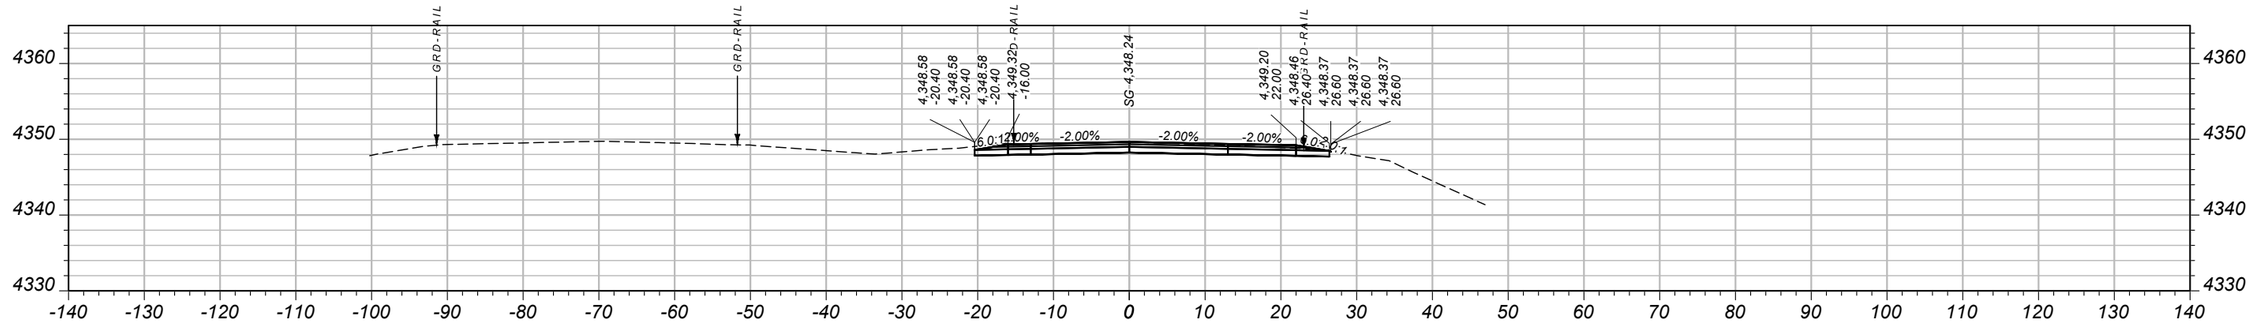

CV: 37 CY STA 1222+50.00 FV: 0 CY

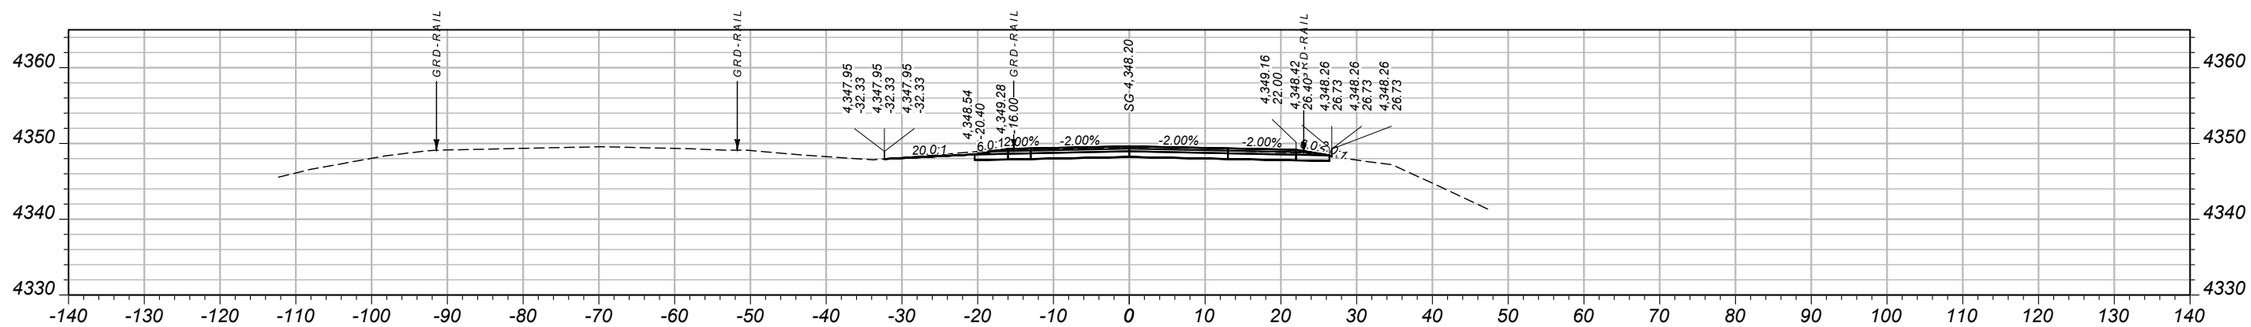

CV: 34 CY STA 1222+00.00 FV: 0 CY

SHEET NO.
165

MAINLINE CROSS SECTIONS - EASTBOUND

PROJECT NAME	WHITEHALL - EAST
COUNTY	JEFFERSON
PROJECT ID	IM 90-5(101)249
UPN	10003001


DESIGNED BY	B. BOONE	04/2026
REVIEWED BY	J. BRAZILL	05/2026
CHECKED BY	J. SOLIDAY	05/2026

MONTANA
Department of Transportation


CROSS SECTIONS

10003001RDXSF013.DWG


5/18/2026 11:12 AM

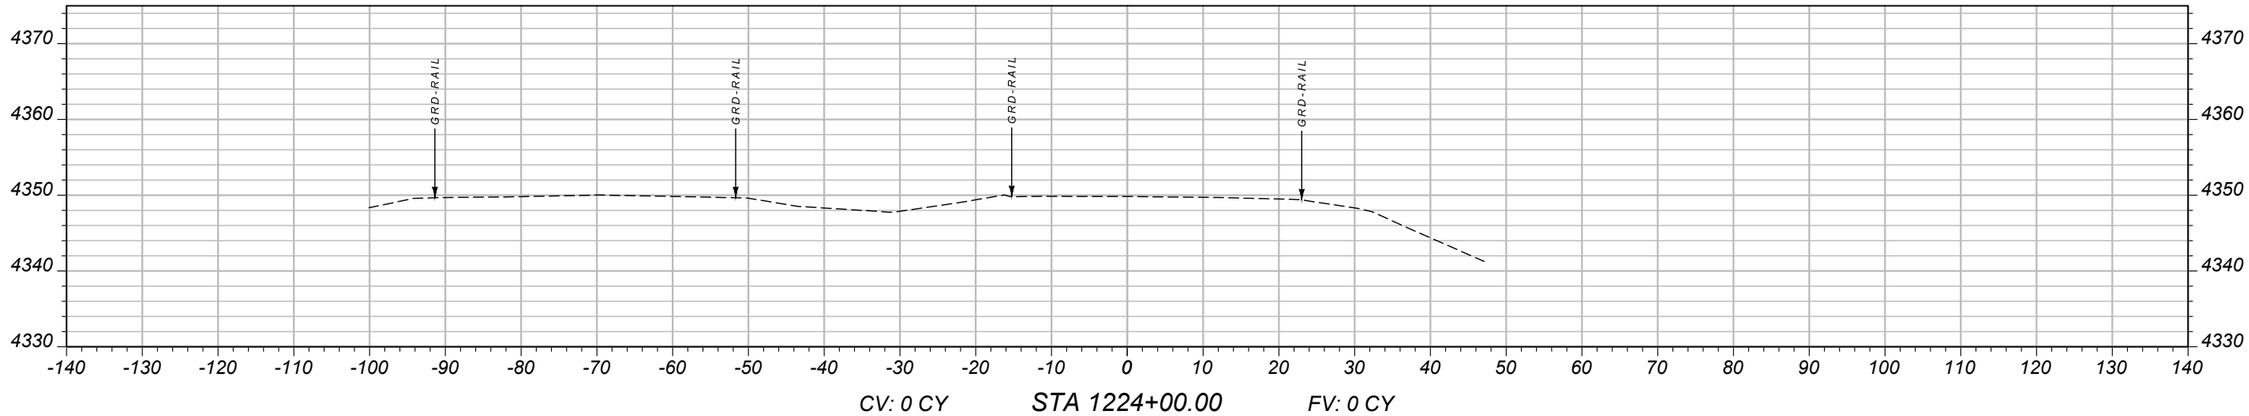

CV: 0 CY STA 1224+00.00 FV: 0 CY

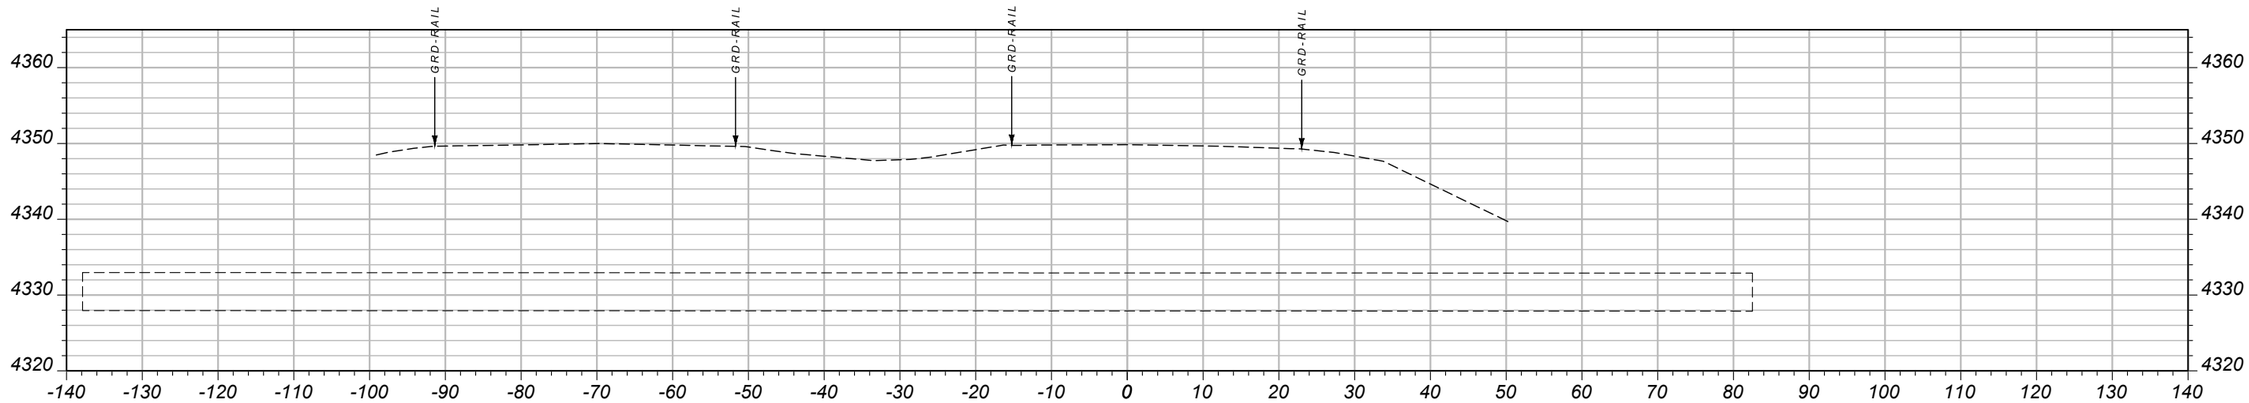

CV: 0 CY STA 1223+50.00 FV: 0 CY

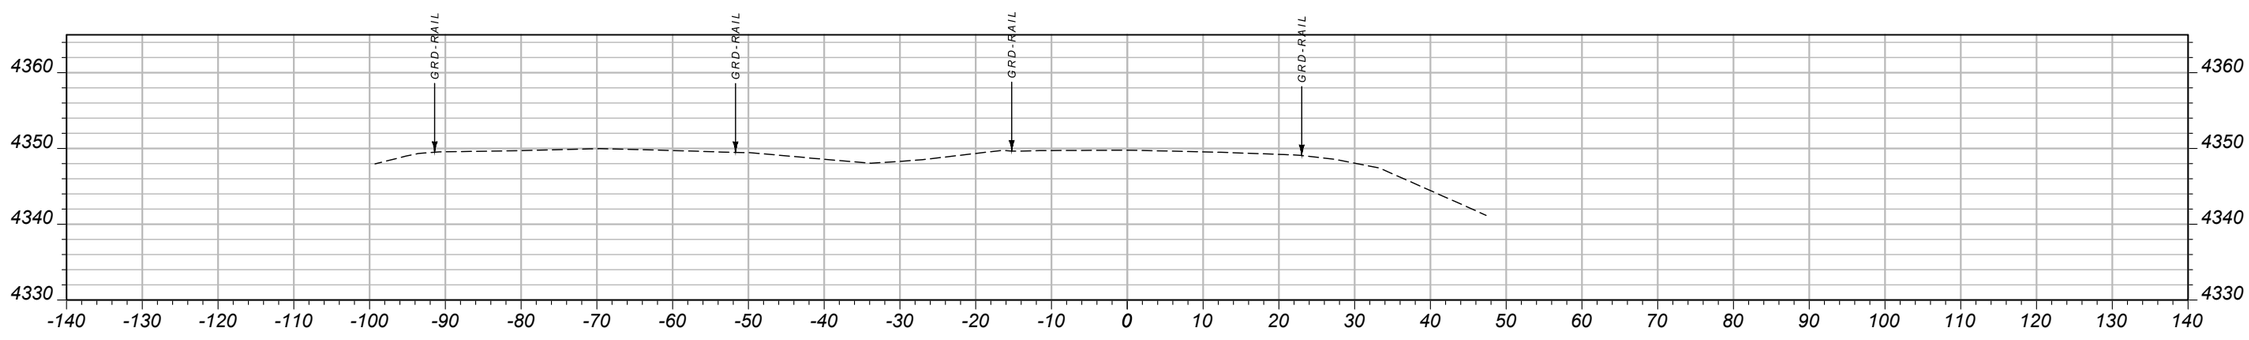

CV: 0 CY STA 1223+00.00 FV: 0 CY

SHEET NO.
166

MAINLINE CROSS SECTIONS - EASTBOUND

PROJECT NAME: WHITEHALL - EAST
COUNTY: JEFFERSON
PROJECT ID: IM 90-5(101)249
UPN: 10003001

DESIGNED BY	B. BOONE	04/2026	
REVIEWED BY	J. BRAZILL	05/2026	
CHECKED BY	J. SOLIDAY	05/2026	


MONTANA Department of Transportation

CROSS SECTIONS


5/18/2026 11:12 AM

10003001RDXSF013.DWG

AWARD COPY

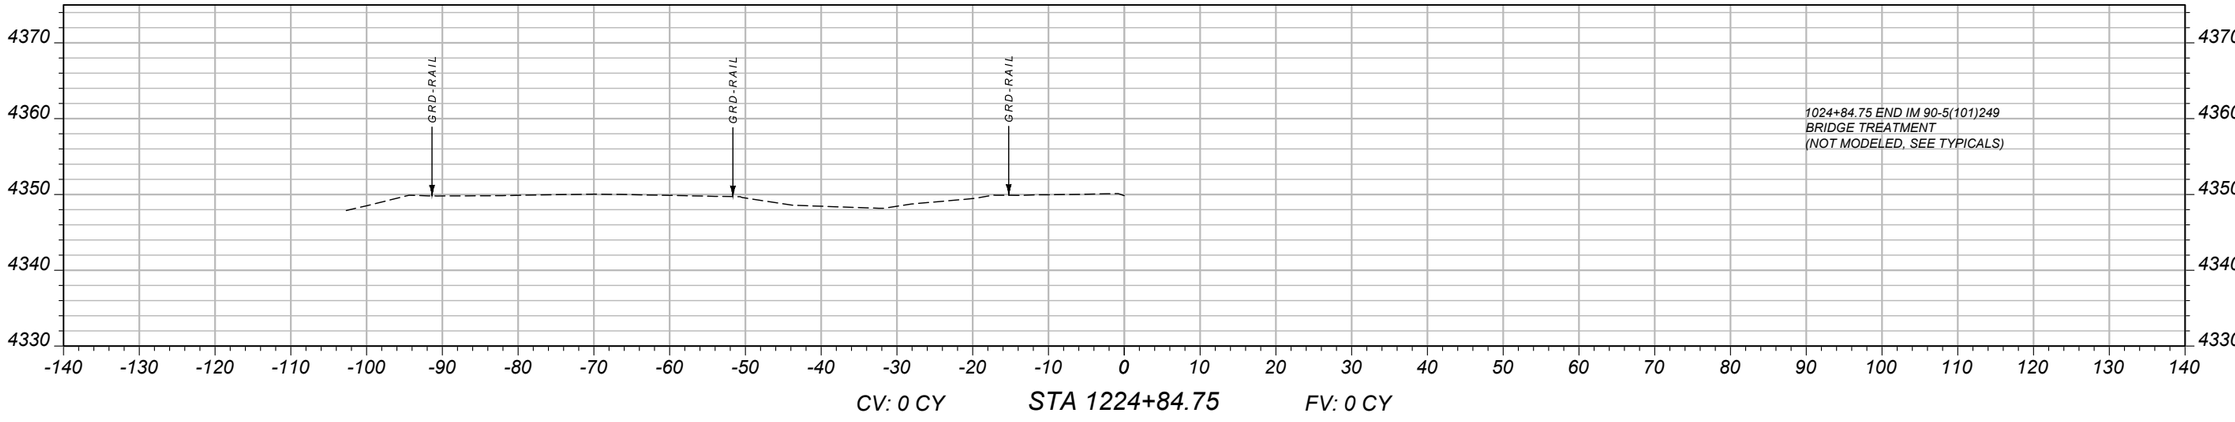

CV: 0 CY STA 1224+84.75 FV: 0 CY

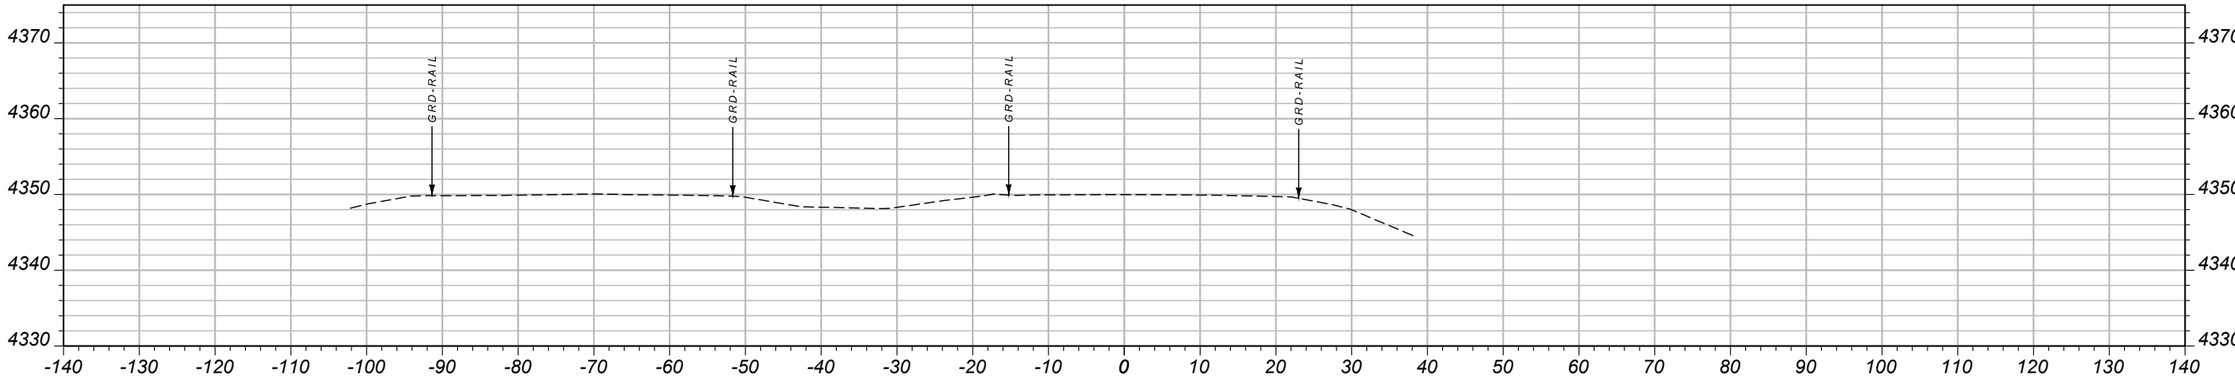

CV: 0 CY STA 1224+50.00 FV: 0 CY

SHEET NO.
167

MAINLINE CROSS SECTIONS - EASTBOUND

PROJECT NAME: WHITEHALL - EAST
COUNTY: JEFFERSON
PROJECT ID: IM 90-5(101)249
UPN: 10003001

DESIGNED BY	REVIEWED BY	CHECKED BY
B. BOONE 04/2026	J. BRAZILL 05/2026	J. SOLIDAY 05/2026


MONTANA
Department of Transportation

CROSS SECTIONS


5/18/2026 11:12 AM

10003001RDXSF013.DWG


AWARD COPY

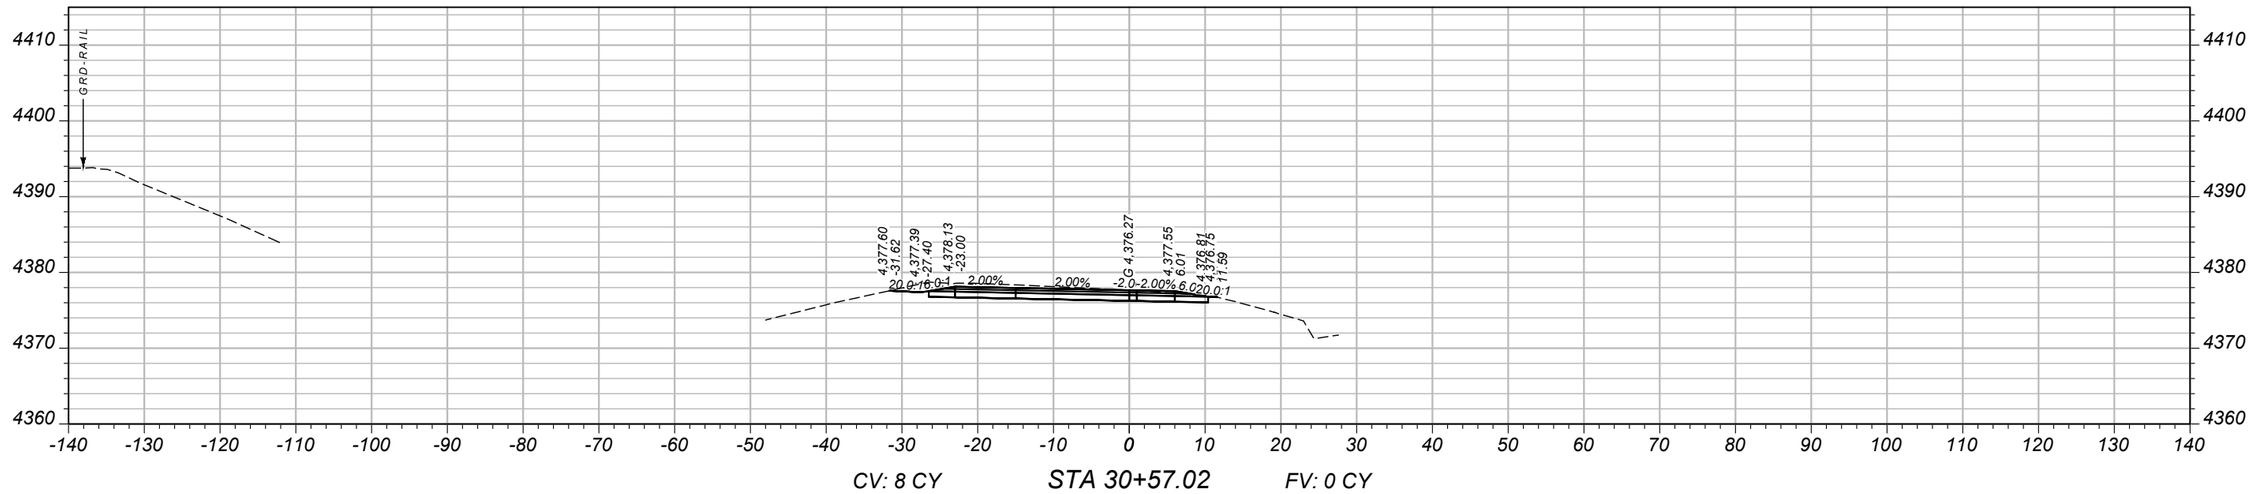

CV: 8 CY STA 30+57.02 FV: 0 CY

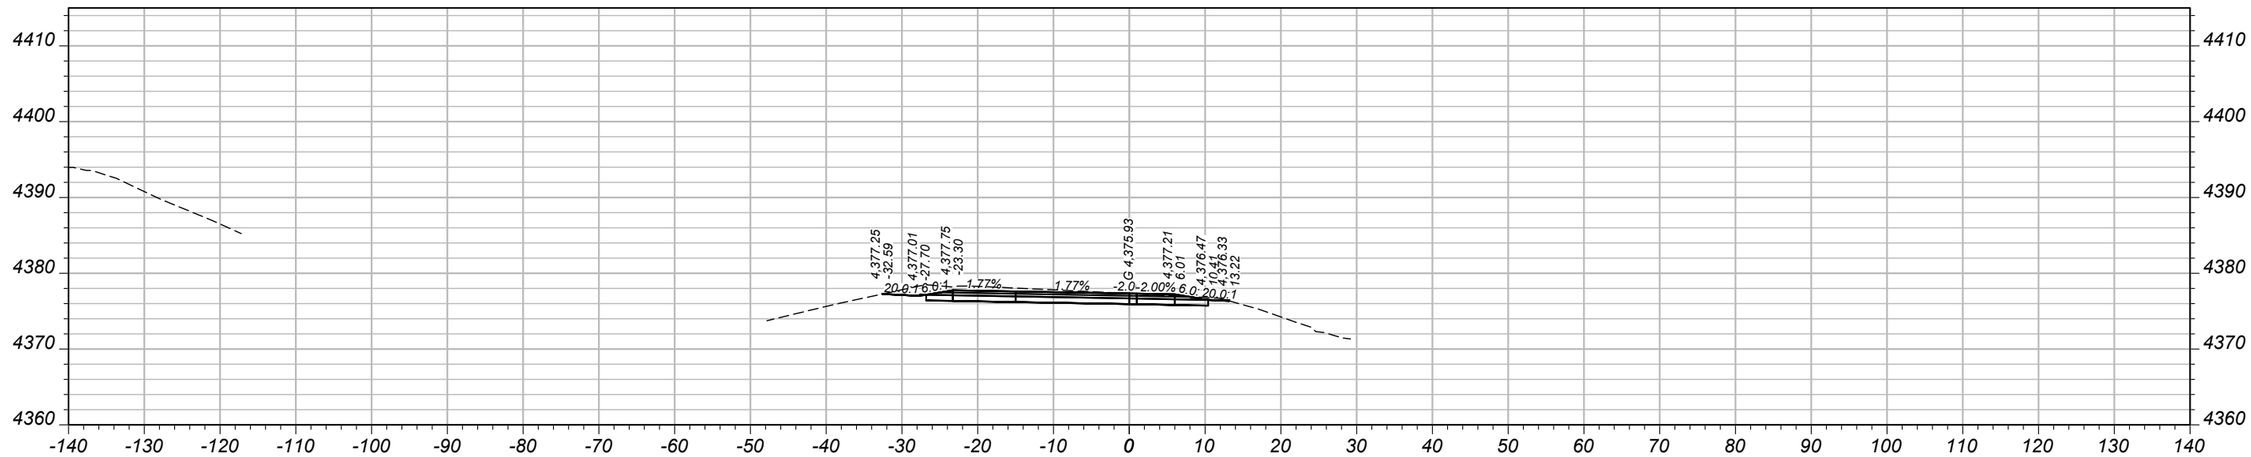

CV: 77 CY STA 30+50.00 FV: 2 CY

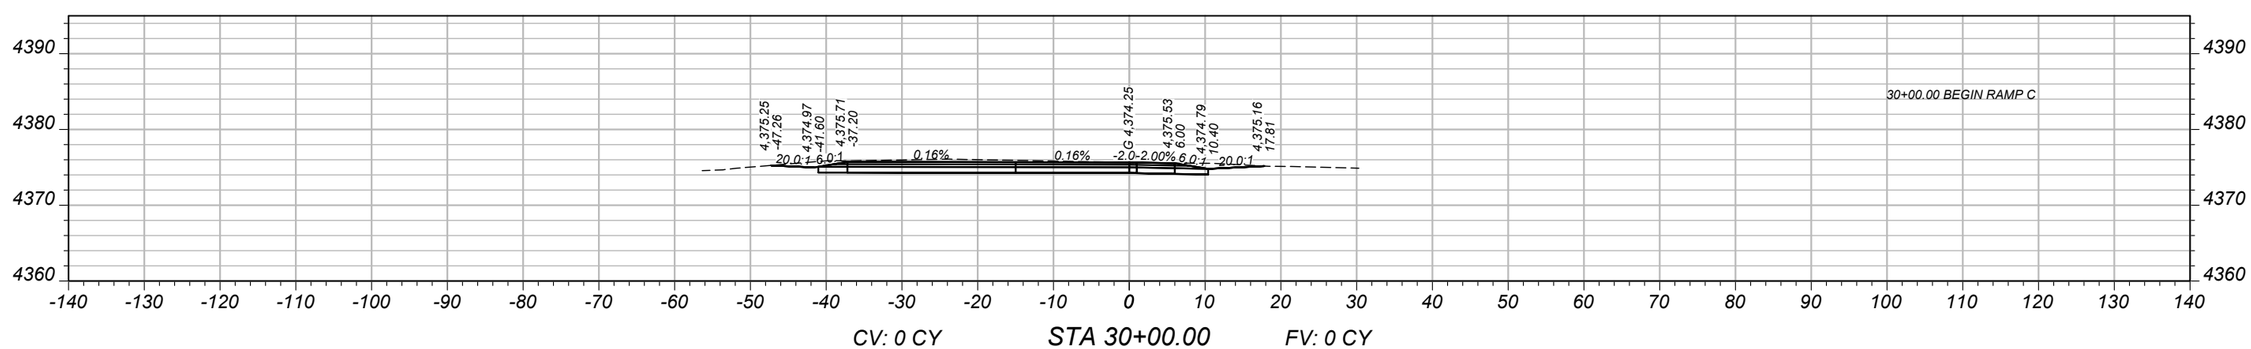

CV: 0 CY STA 30+00.00 FV: 0 CY

SHEET NO.
1

MAINLINE CROSS SECTIONS - EASTBOUND RAMP C

PROJECT NAME: WHITEHALL - EAST
COUNTY: JEFFERSON
PROJECT ID: IM 90-5(101)249
UPN: 10003001

DESIGNED BY	B. BOONE	04/2026	
REVIEWED BY	J. BRAZILL	05/2026	
CHECKED BY	J. SOLIDAY	05/2026	


MONTANA Department of Transportation


CROSS SECTIONS

7/8/2026 3:06 PM

10003001RDXSF015.DWG

AWARD COPY

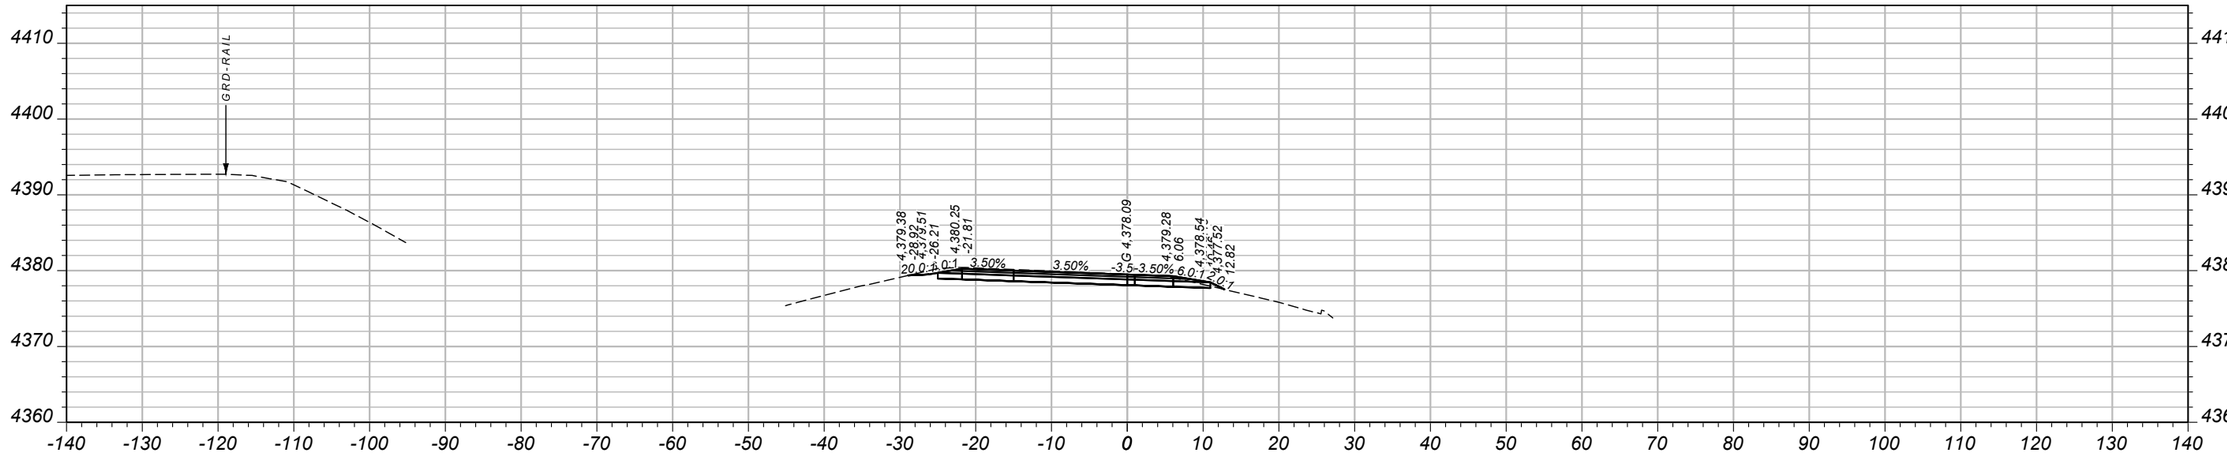

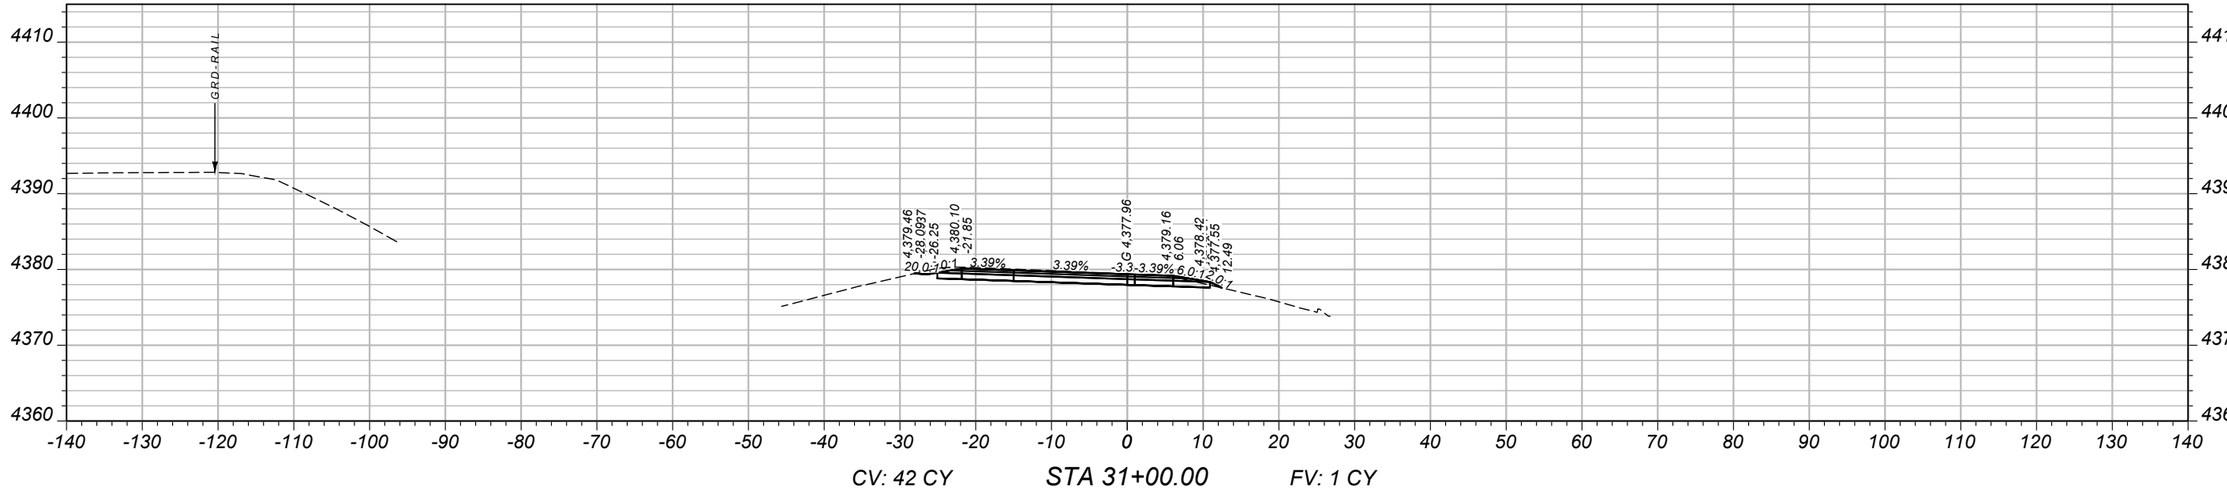

SHEET NO.
2

MAINLINE CROSS SECTIONS - EASTBOUND RAMP C

PROJECT NAME: WHITEHALL - EAST
COUNTY: JEFFERSON
PROJECT ID: IM 90-5(101)249
UPN: 10003001


DESIGNED BY	B. BOONE	04/2026
REVIEWED BY	J. BRAZILL	05/2026
CHECKED BY	J. SOLIDAY	05/2026

10003001RDXSF015.DWG


MONTANA
Department of Transportation

CROSS SECTIONS

7/8/2026 3:06 PM

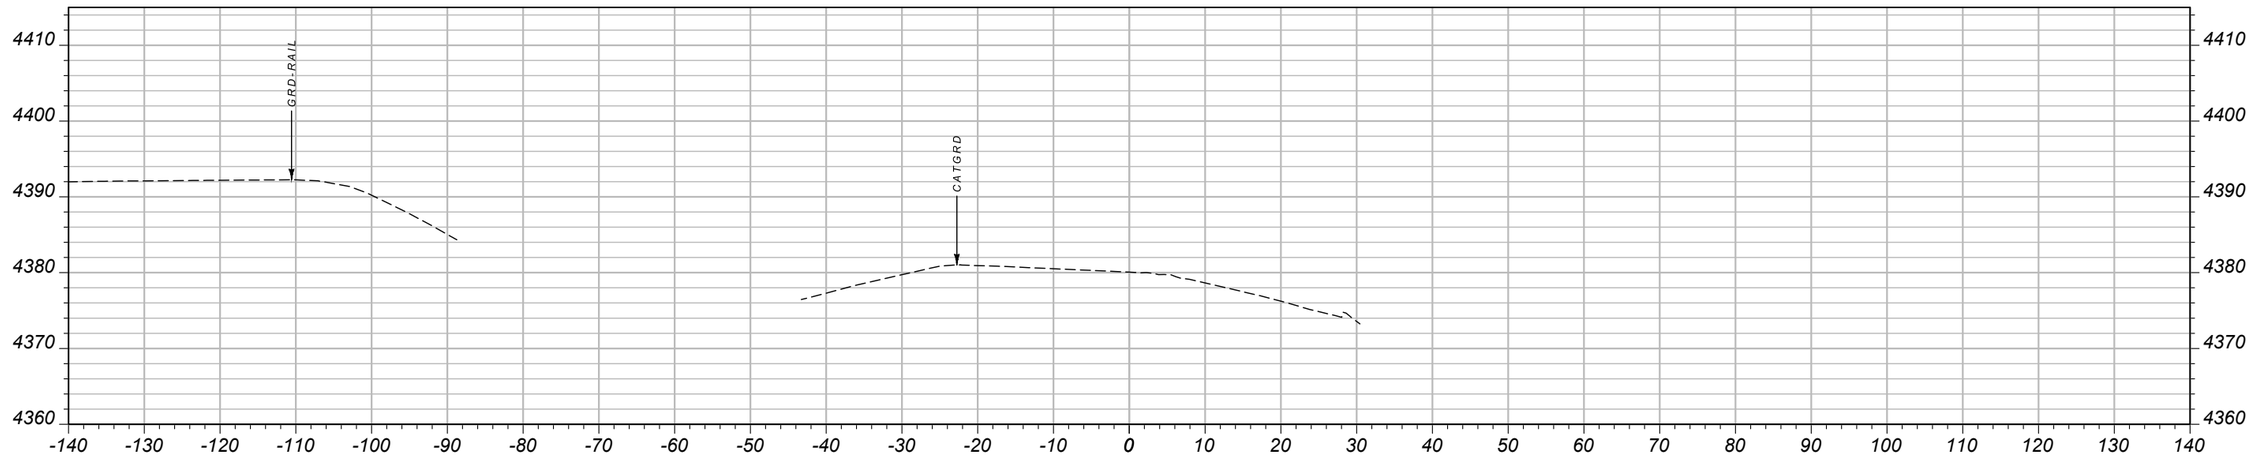

CV: 0 CY STA 31+22.85 FV: 0 CY

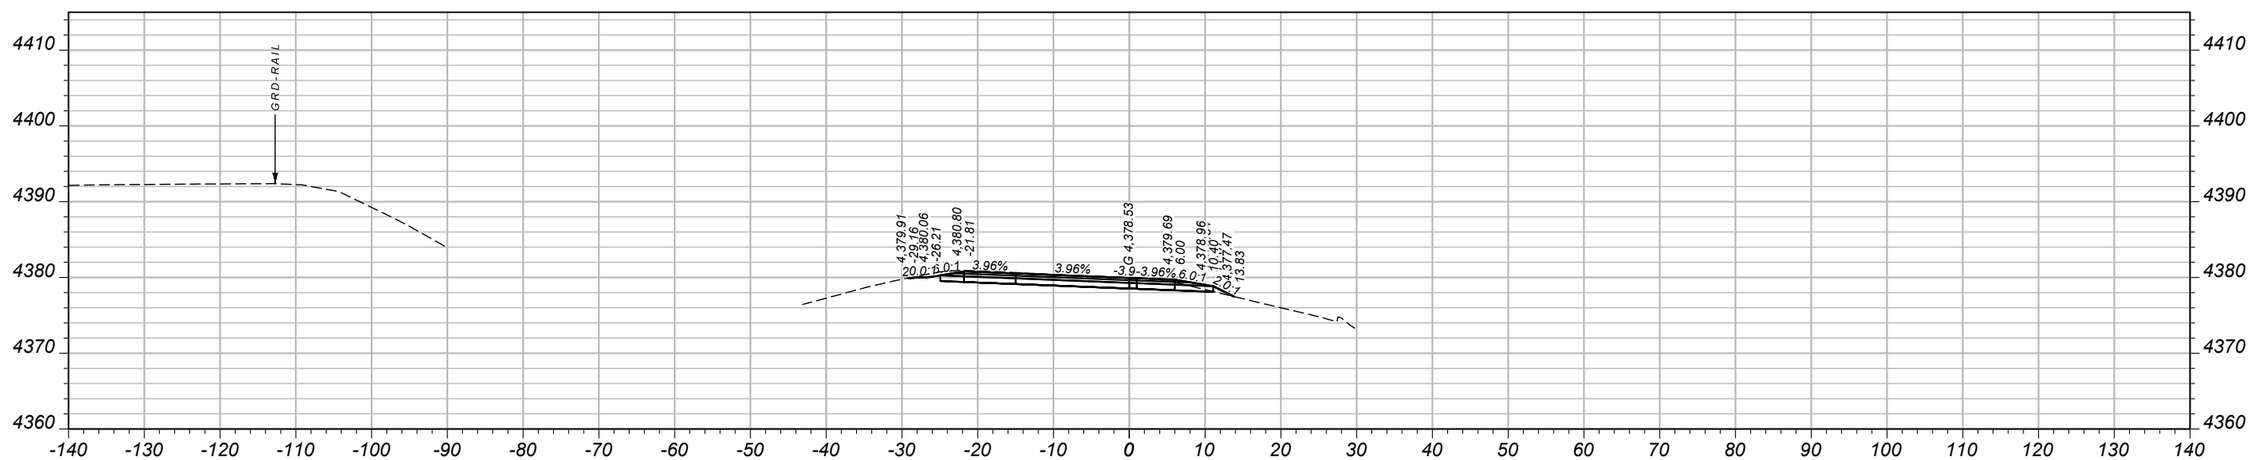

CV: 12 CY STA 31+17.78 FV: 1 CY

SHEET NO.
3

MAINLINE CROSS SECTIONS - EASTBOUND RAMP C

PROJECT NAME: WHITEHALL - EAST
COUNTY: JEFFERSON
PROJECT ID: IM 90-5(101)249
UPN: 10003001

DESIGNED BY	04/2026		
B. BOONE			
REVIEWED BY	05/2026		
J. BRAZILL			
CHECKED BY	05/2026		
J. SOLIDAY			


MONTANA Department of Transportation

CROSS SECTIONS


7/8/2026 3:06 PM

10003001RDXSF015.DWG

AWARD COPY

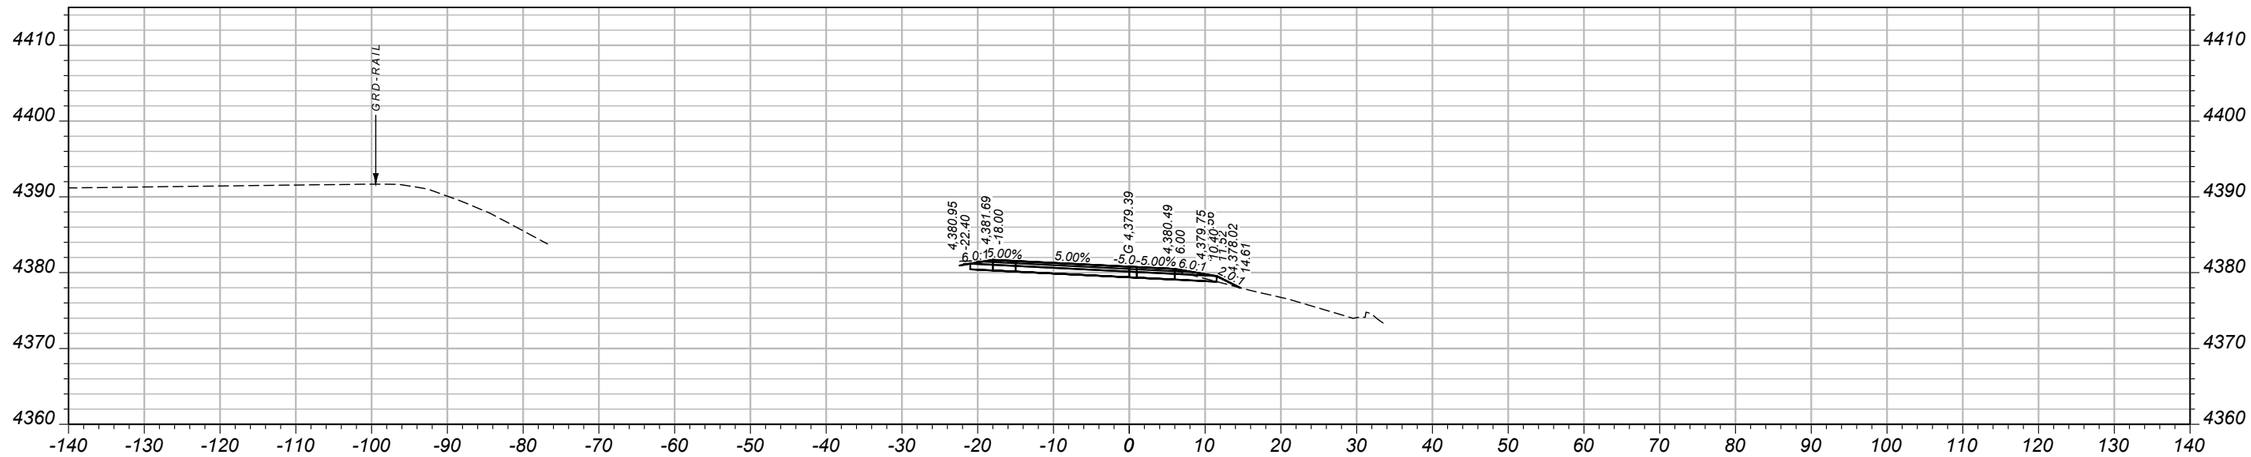

CV: 16 CY STA 31+50.00 FV: 1 CY

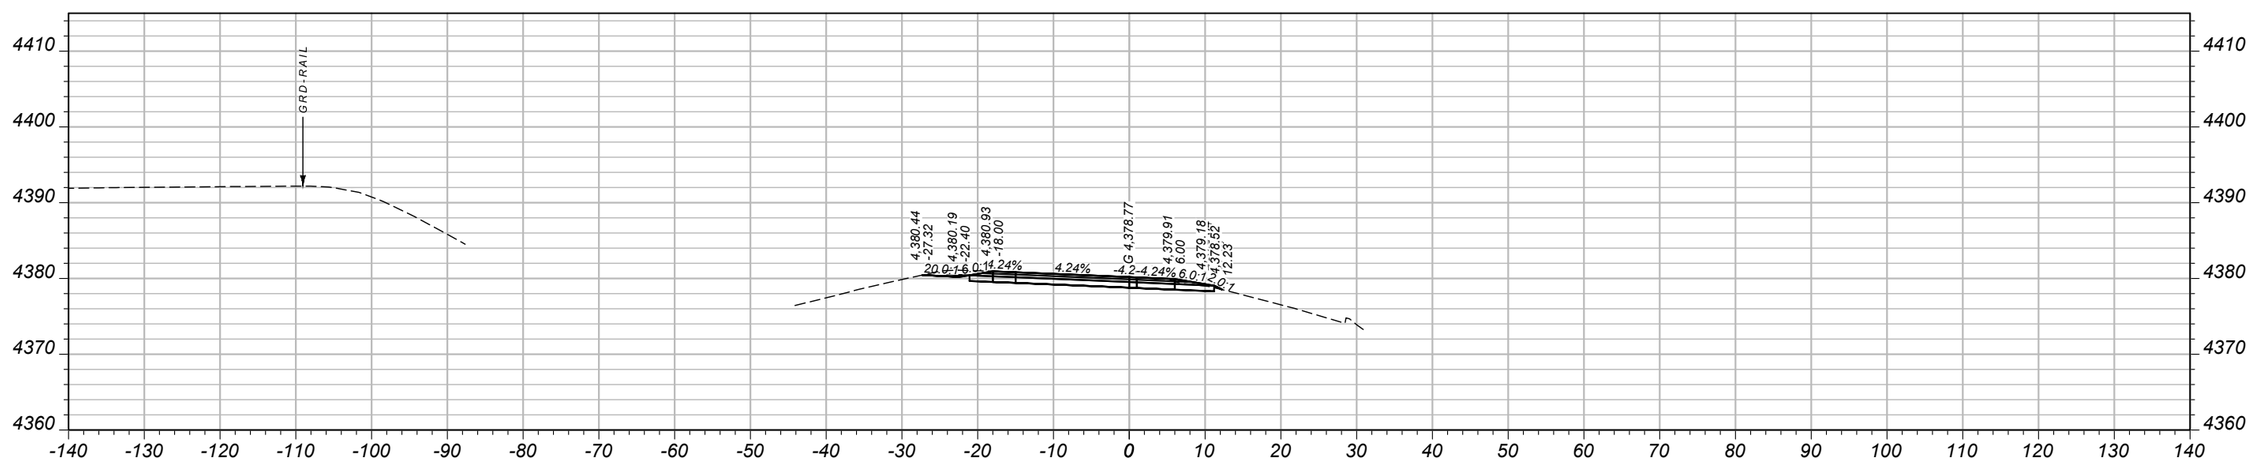

CV: 0 CY STA 31+26.41 FV: 0 CY

SHEET NO. 4

MAINLINE CROSS SECTIONS - EASTBOUND RAMP C

PROJECT NAME: WHITEHALL - EAST
COUNTY: JEFFERSON
PROJECT ID: IM 90-5(101)249
UPN: 10003001

DESIGNED BY	04/2026		
B. BOONE			
REVIEWED BY	05/2026		
J. BRAZILL			
CHECKED BY	05/2026		
J. SOLIDAY			


MONTANA Department of Transportation

CROSS SECTIONS


7/8/2026 3:06 PM

10003001RDXSF015.DWG

AWARD COPY

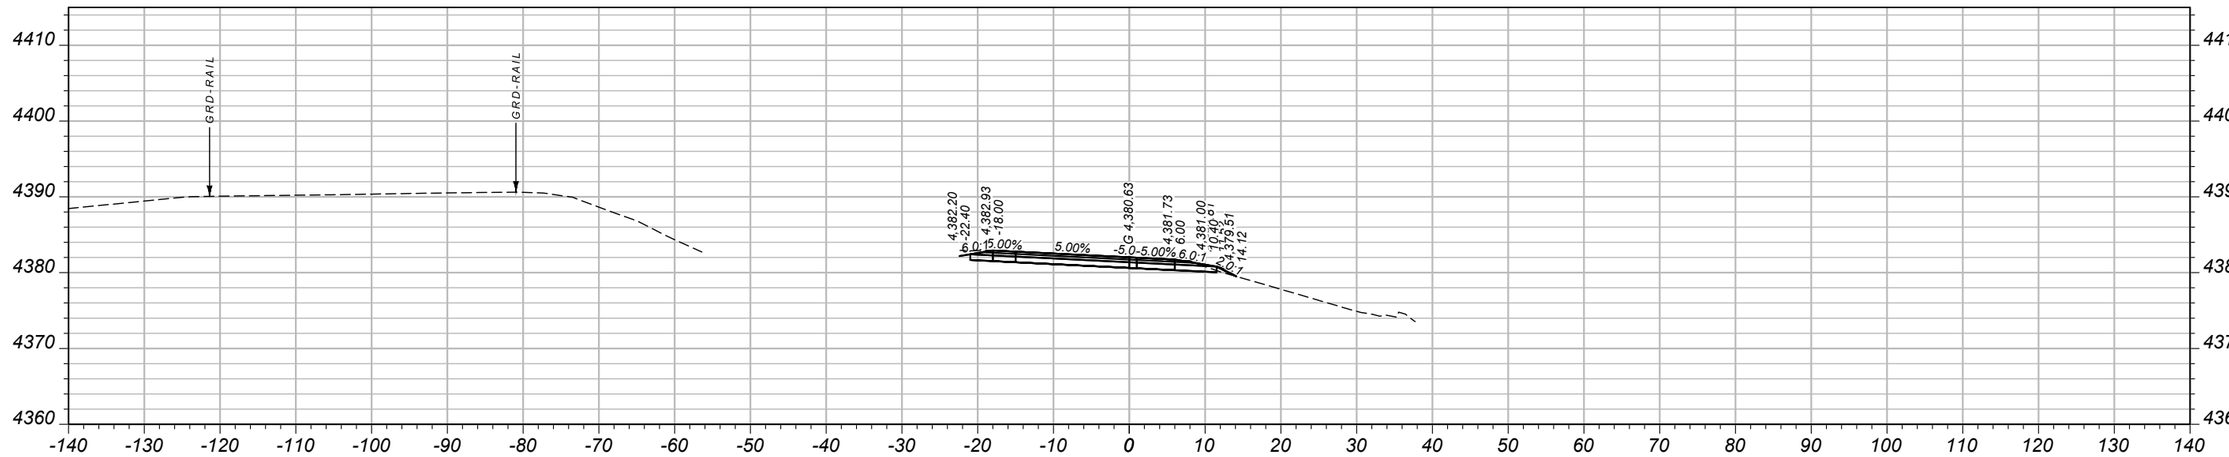

CV: 33 CY STA 32+00.00 FV: 4 CY

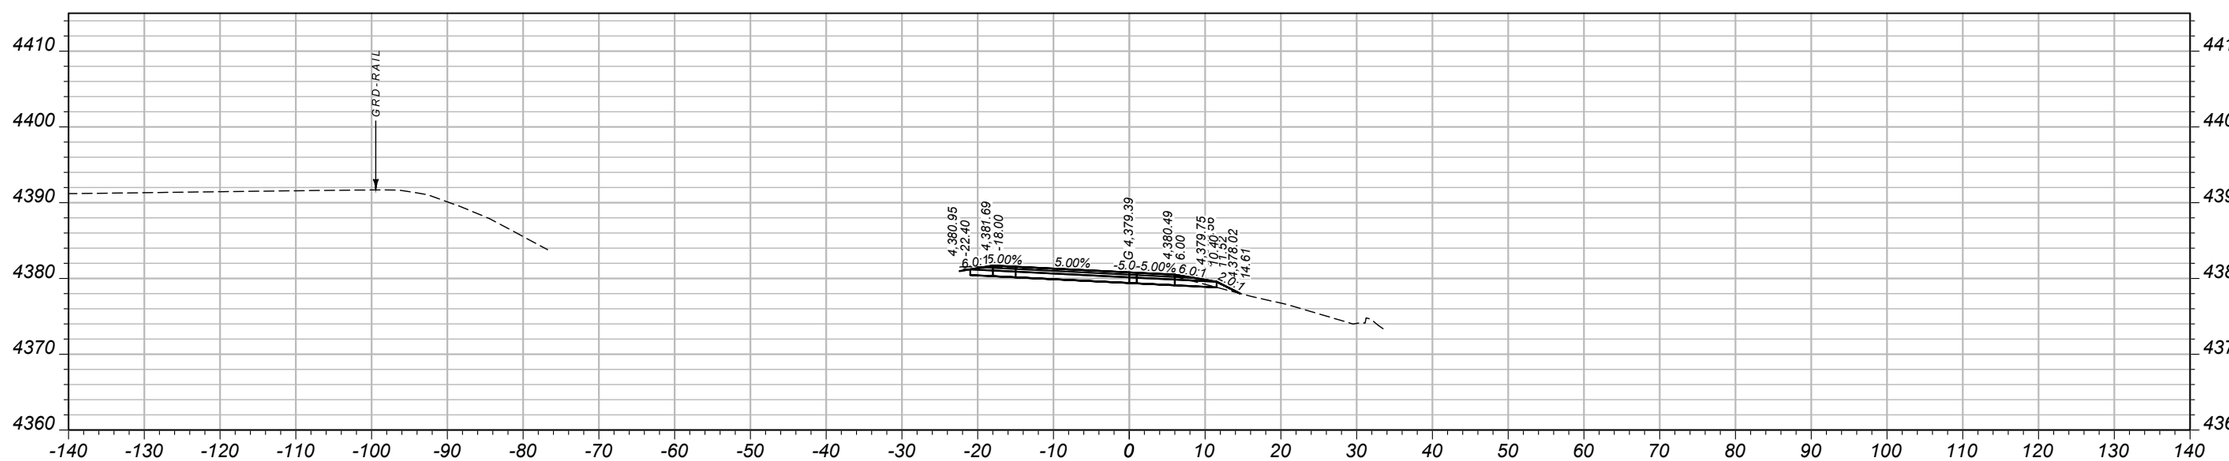

CV: 0 CY STA 31+50.02 FV: 0 CY

SHEET NO.
5

MAINLINE CROSS SECTIONS - EASTBOUND RAMP C

PROJECT NAME: WHITEHALL - EAST
COUNTY: JEFFERSON
PROJECT ID: IM 90-5(101)249
UPN: 10003001

DESIGNED BY	B. BOONE	04/2026	
REVIEWED BY	J. BRAZILL	05/2026	
CHECKED BY	J. SOLIDAY	05/2026	


MONTANA Department of Transportation

CROSS SECTIONS


7/8/2026 3:06 PM

10003001RDXSF015.DWG


AWARD COPY

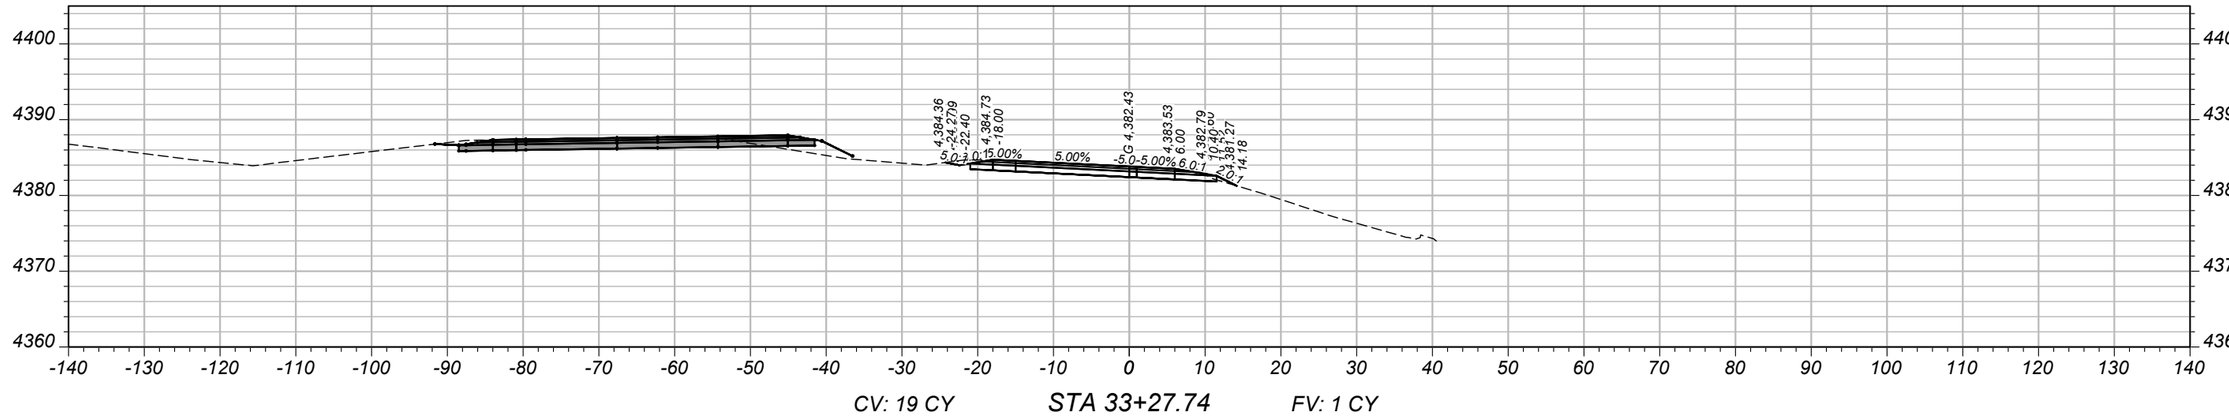

CV: 19 CY STA 33+27.74 FV: 1 CY

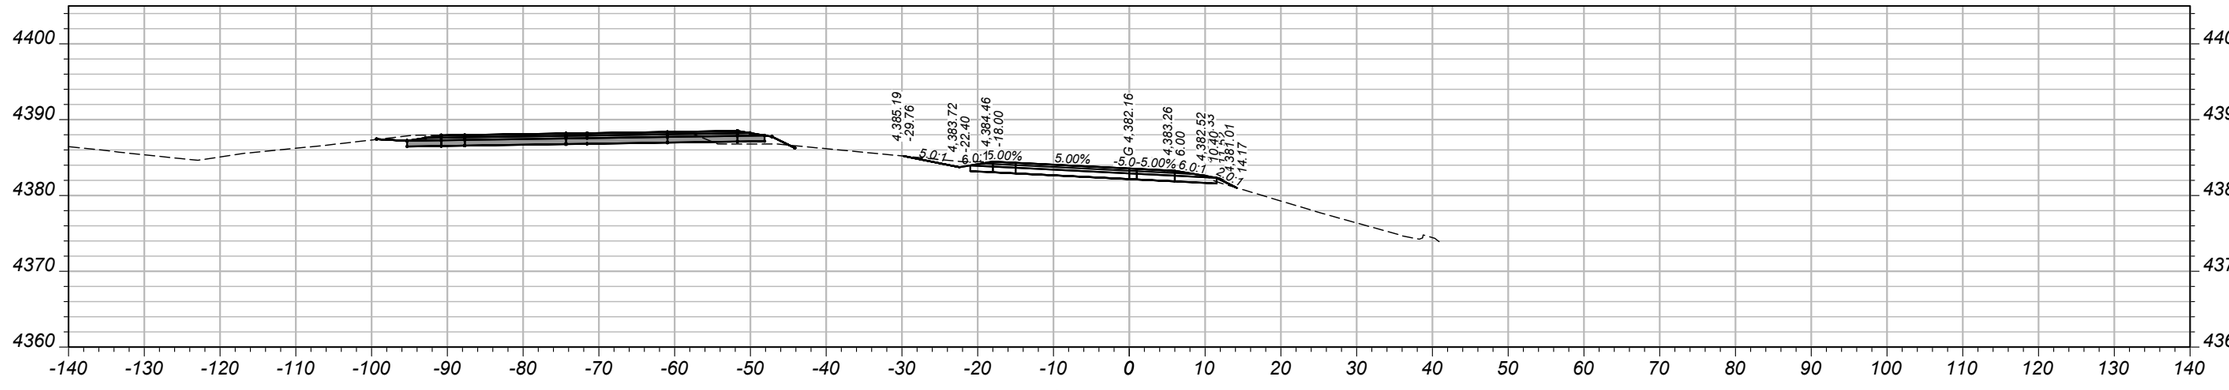

CV: 35 CY STA 33+00.00 FV: 3 CY

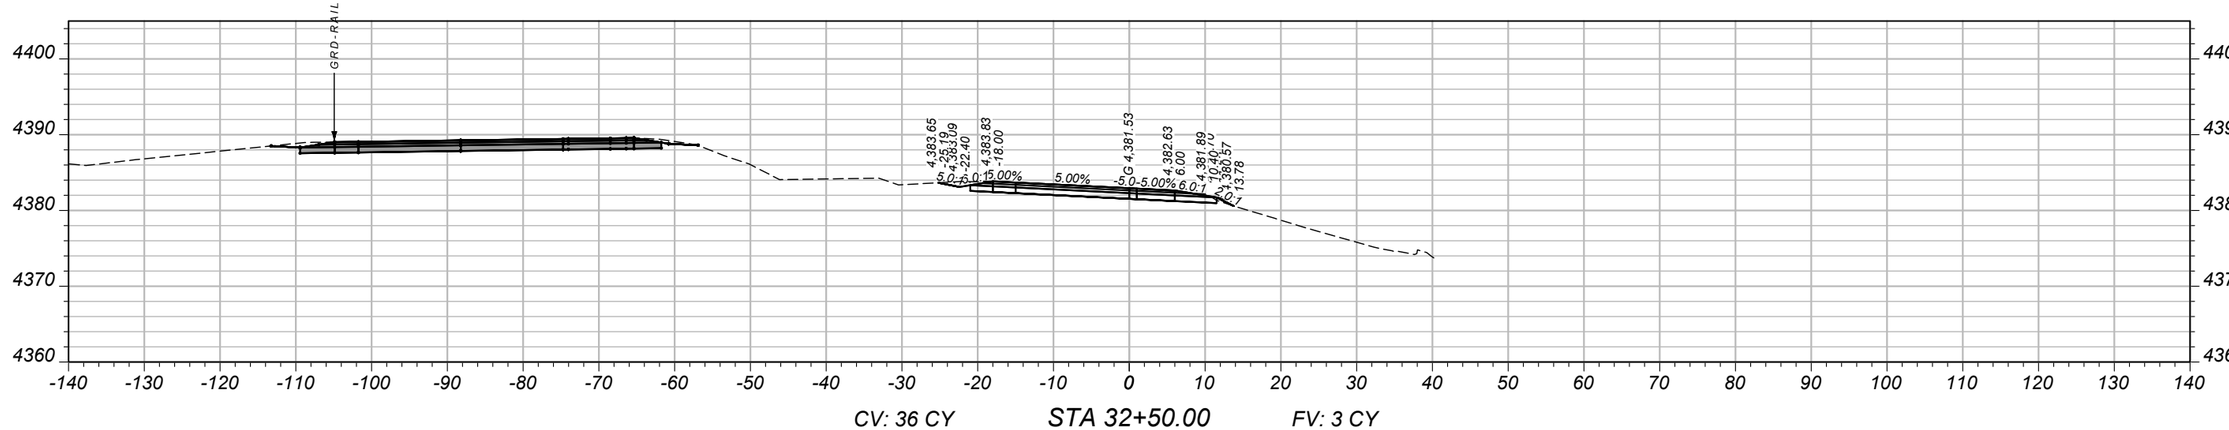

CV: 36 CY STA 32+50.00 FV: 3 CY

SHEET NO.
6

MAINLINE CROSS SECTIONS - EASTBOUND RAMP C

PROJECT NAME: WHITEHALL - EAST
COUNTY: JEFFERSON
PROJECT ID: IM 90-5(101)249
UPN: 10003001

DESIGNED BY	B. BOONE	04/2026	
REVIEWED BY	J. BRAZILL	05/2026	
CHECKED BY	J. SOLIDAY	05/2026	


10003001RDXSF015.DWG

MONTANA
Department of Transportation


CROSS SECTIONS

7/8/2026 3:06 PM


AWARD COPY

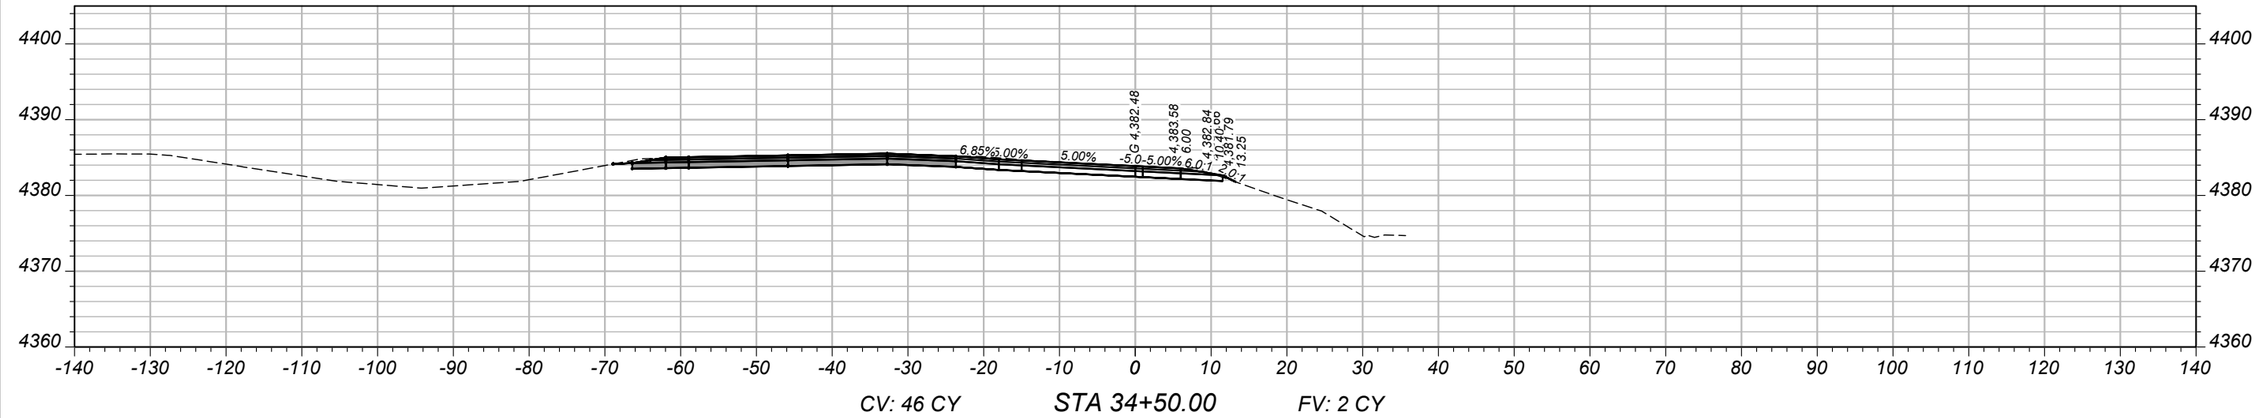

CV: 46 CY STA 34+50.00 FV: 2 CY

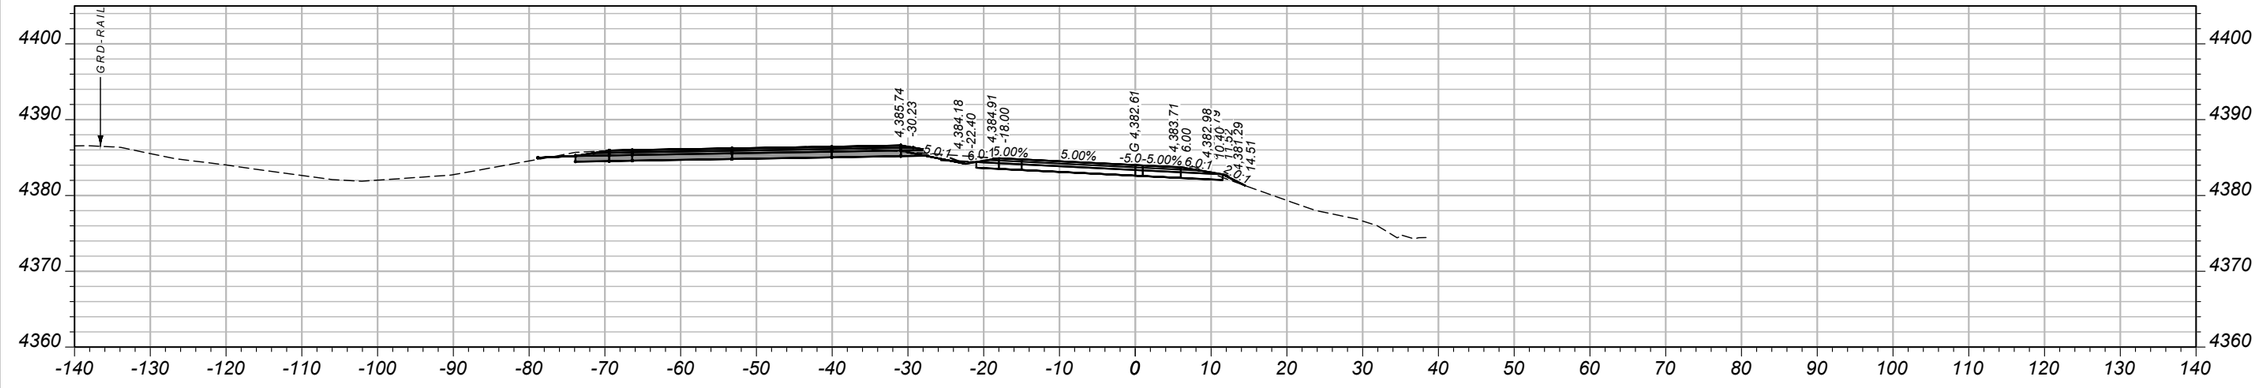

CV: 44 CY STA 34+00.00 FV: 2 CY

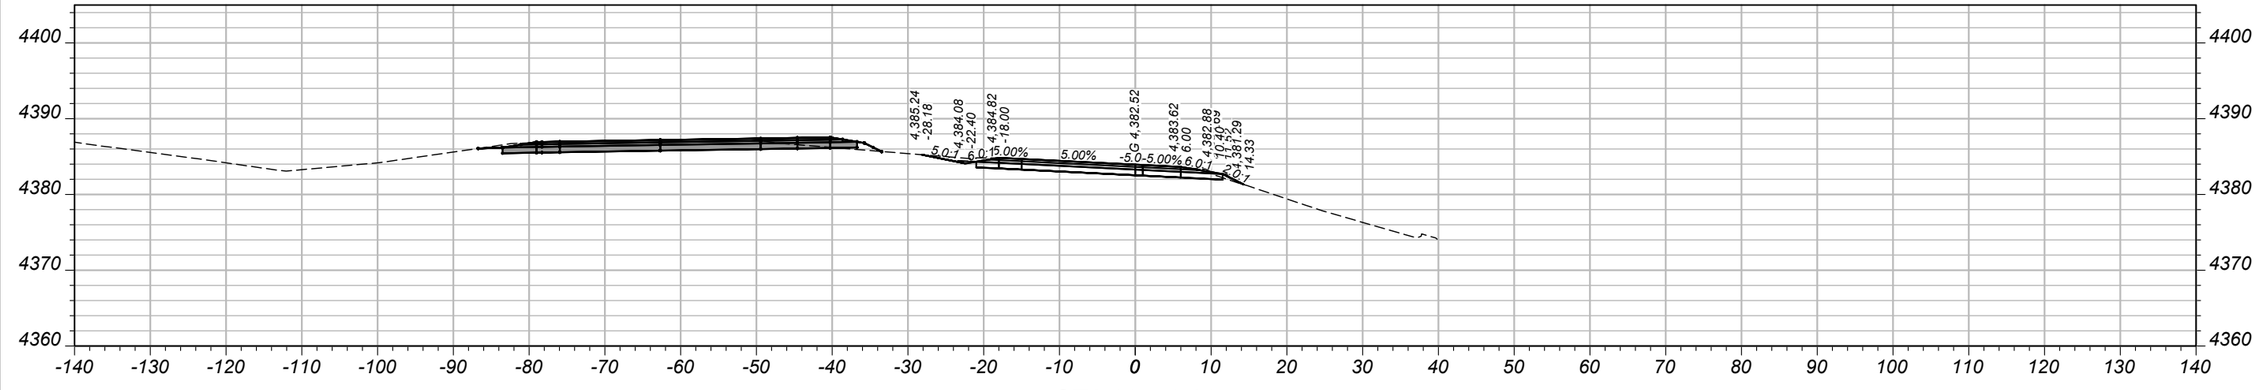

CV: 16 CY STA 33+50.00 FV: 1 CY

SHEET NO. 7

MAINLINE CROSS SECTIONS - EASTBOUND RAMP C

PROJECT NAME	WHITEHALL - EAST
COUNTY	JEFFERSON
PROJECT ID	IM 90-5(101)249
UPN	10003001

DESIGNED BY	B. BOONE	04/2026
REVIEWED BY	J. BRAZILL	05/2026
CHECKED BY	J. SOLIDAY	05/2026


10003001RDXSF015.DWG

MONTANA Department of Transportation


CROSS SECTIONS

7/8/2026 3:06 PM


AWARD COPY

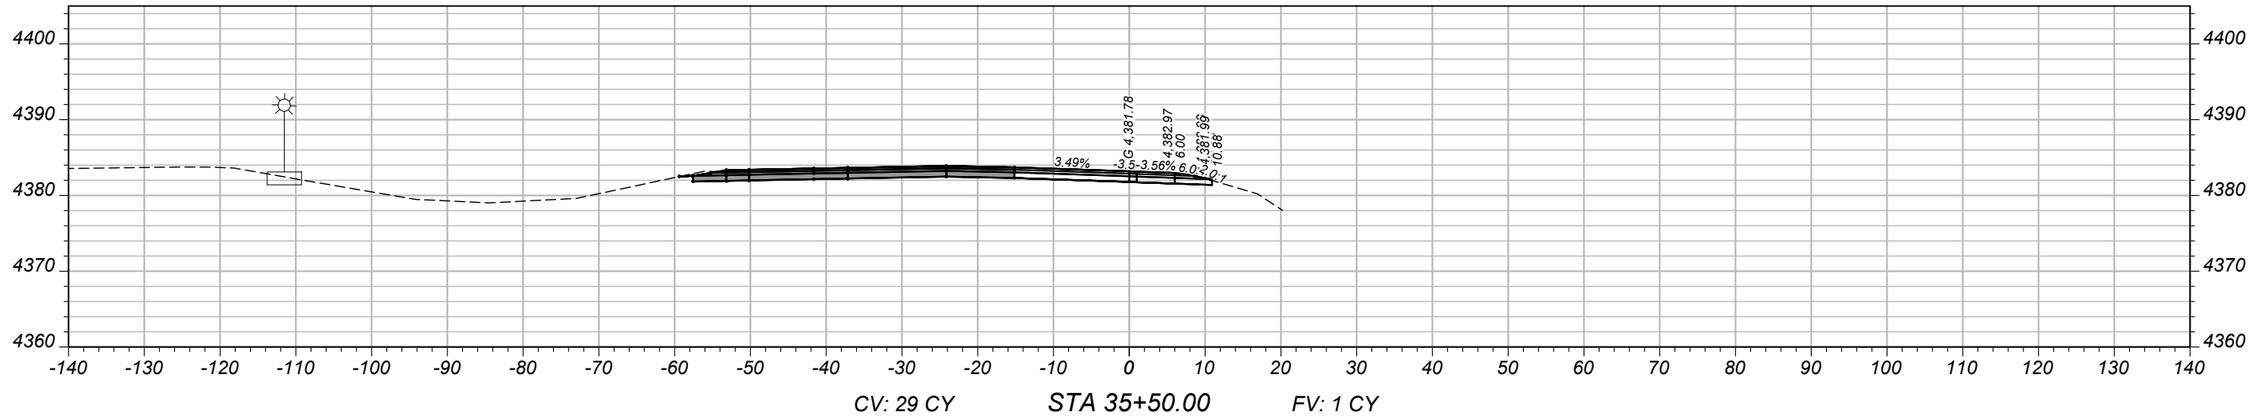

CV: 29 CY STA 35+50.00 FV: 1 CY

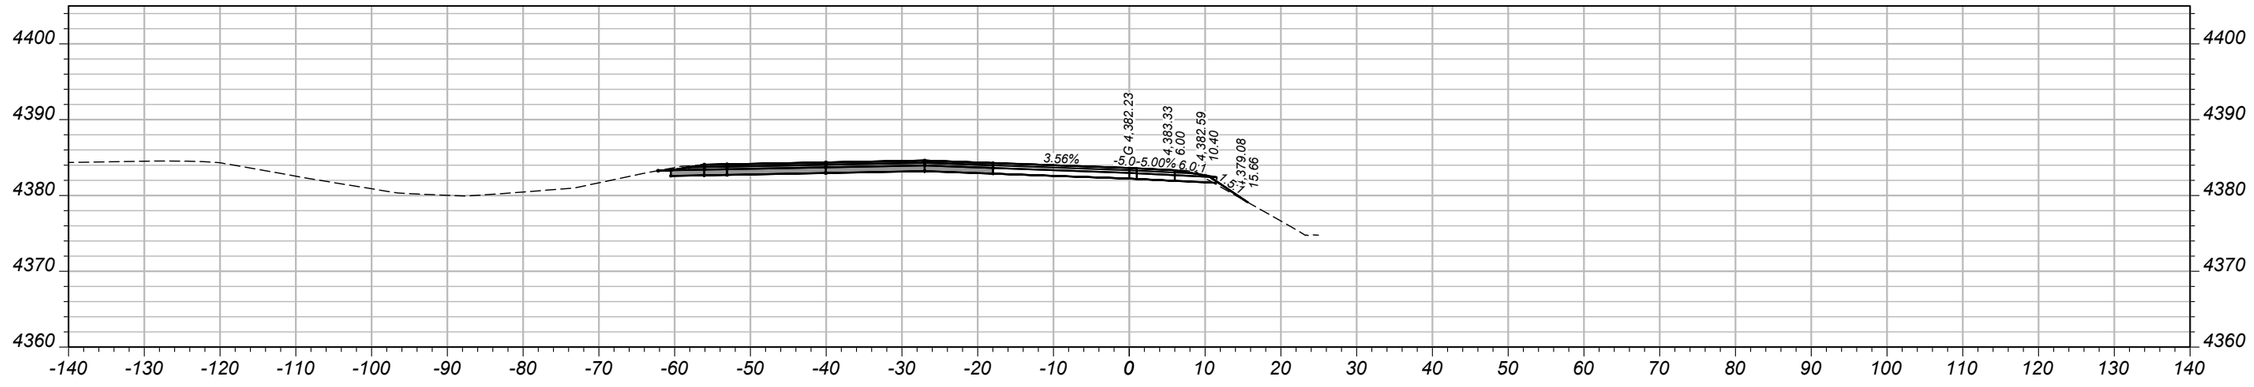

CV: 4 CY STA 35+05.47 FV: 0 CY

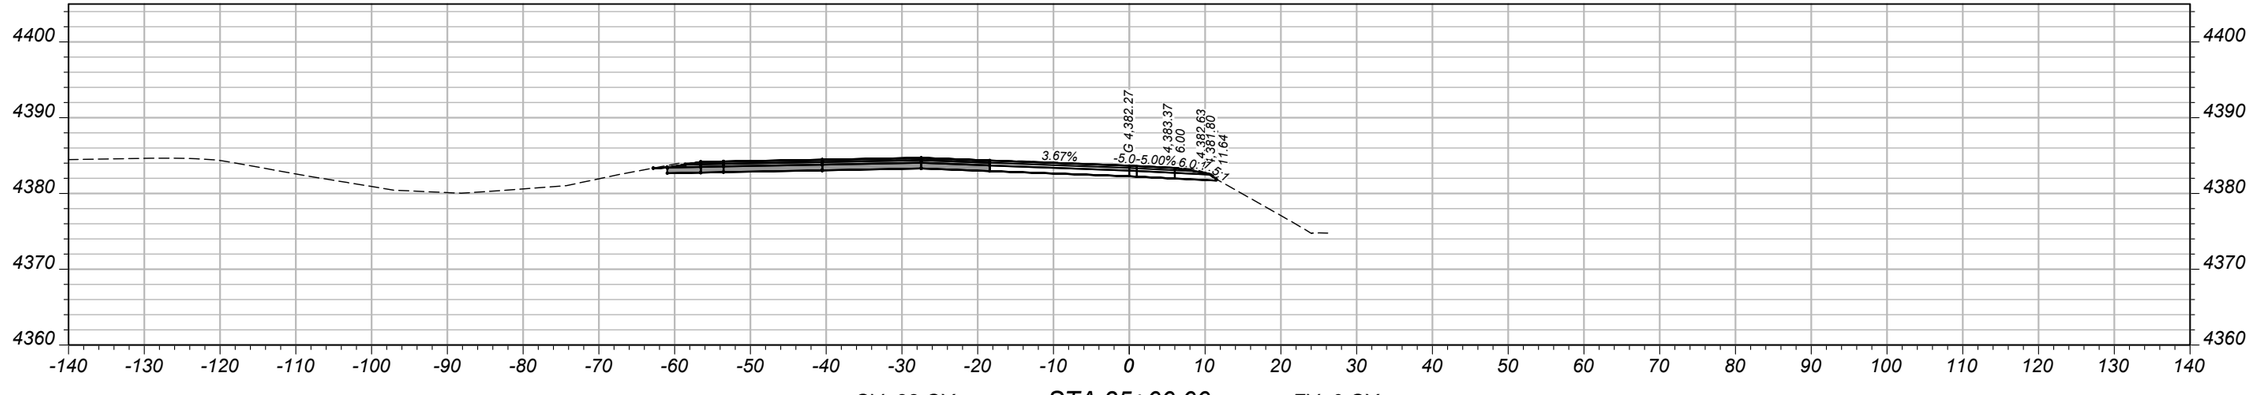

CV: 38 CY STA 35+00.00 FV: 0 CY

SHEET NO.
8

MAINLINE CROSS SECTIONS - EASTBOUND RAMP C

PROJECT NAME	WHITEHALL - EAST
COUNTY	JEFFERSON
PROJECT ID	IM 90-5(101)249
UPN	10003001

DESIGNED BY	B. BOONE	04/2026
REVIEWED BY	J. BRAZILL	05/2026
CHECKED BY	J. SOLIDAY	05/2026


MONTANA
Department of Transportation


CROSS SECTIONS

10003001RDXSF015.DWG

7/8/2026 3:06 PM

AWARD COPY

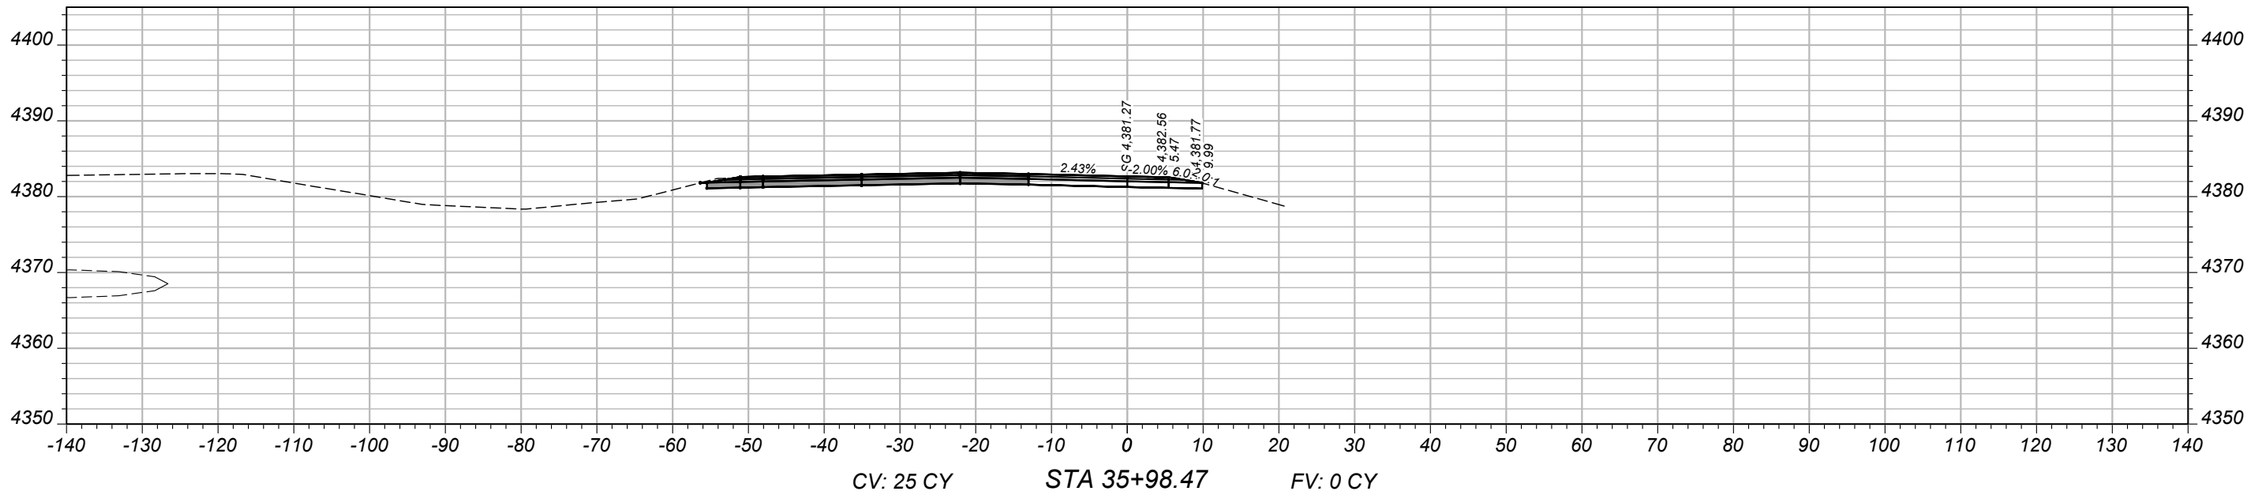

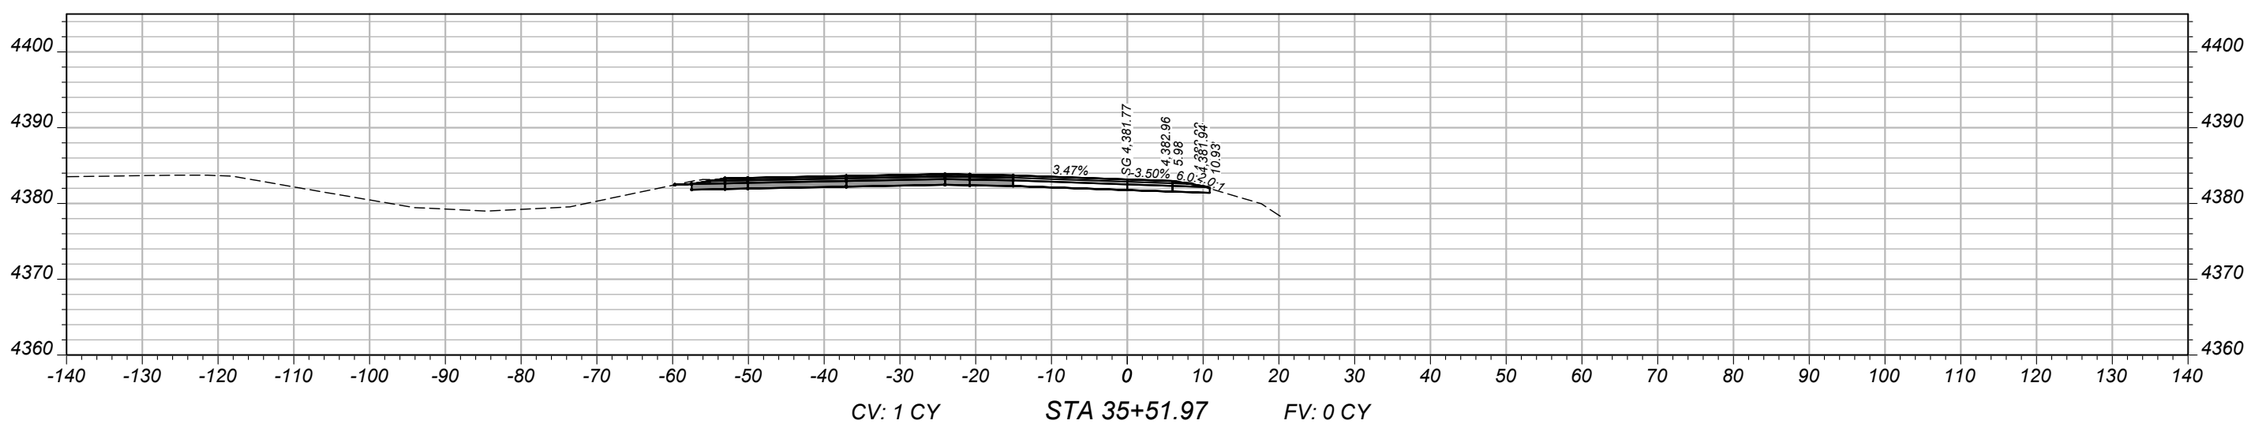

SHEET NO.
9

MAINLINE CROSS SECTIONS - EASTBOUND RAMP C

PROJECT NAME: WHITEHALL - EAST
COUNTY: JEFFERSON
PROJECT ID: IM 90-5(101)249
UPN: 10003001

DESIGNED BY	04/2026	REVIEWED BY	05/2026	CHECKED BY	05/2026
B. BOONE		J. BRAZILL		J. SOLIDAY	


MONTANA
Department of Transportation

CROSS SECTIONS


10003001RDXSF015.DWG

7/8/2026 3:06 PM


AWARD COPY

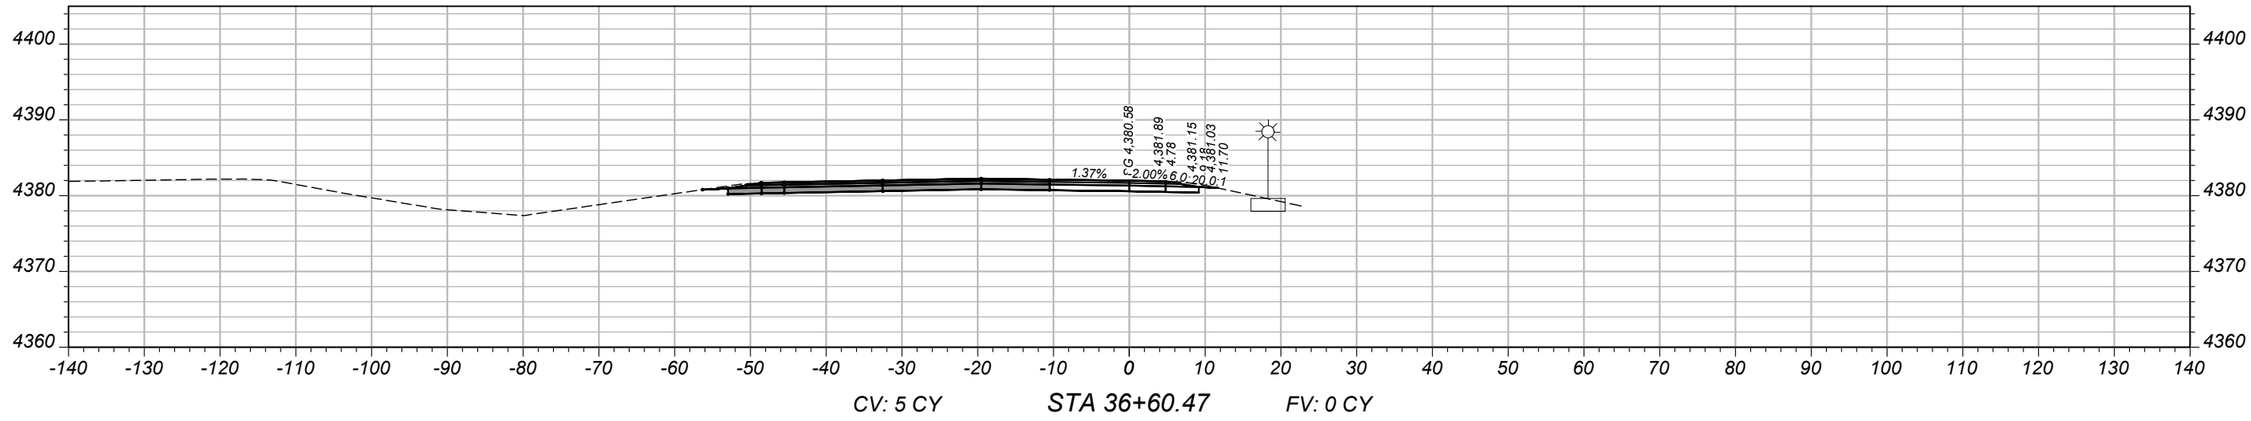

CV: 5 CY STA 36+60.47 FV: 0 CY

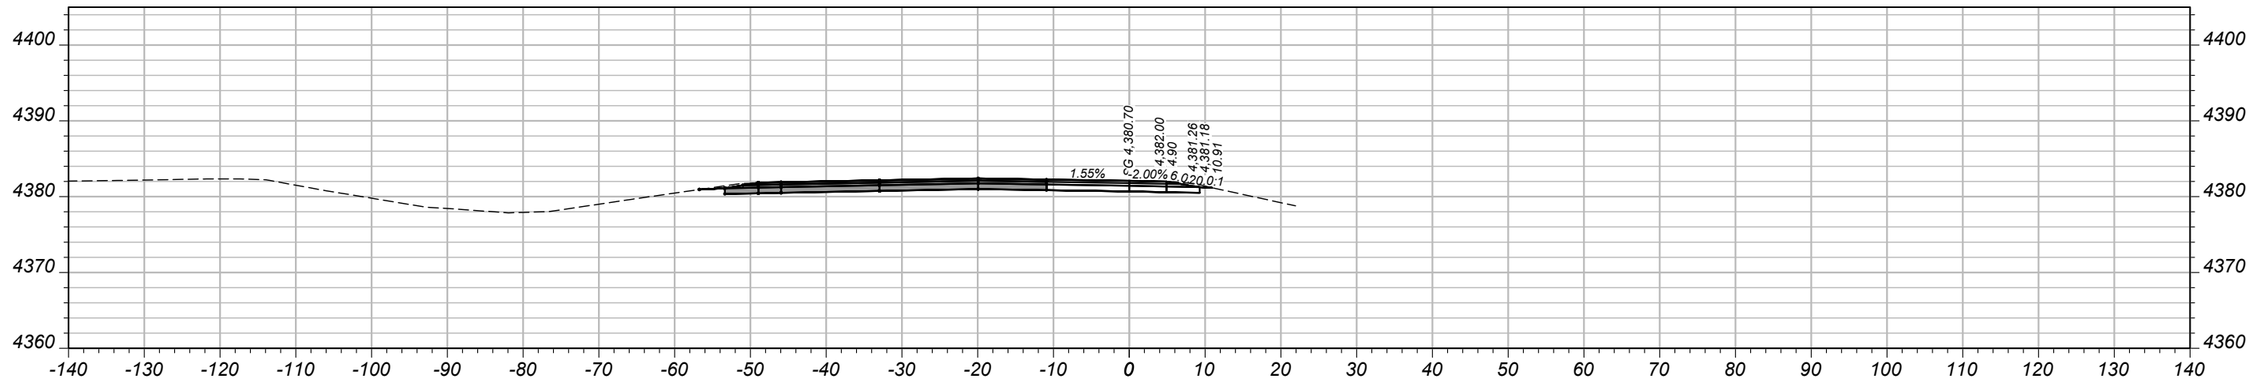

CV: 24 CY STA 36+50.00 FV: 0 CY

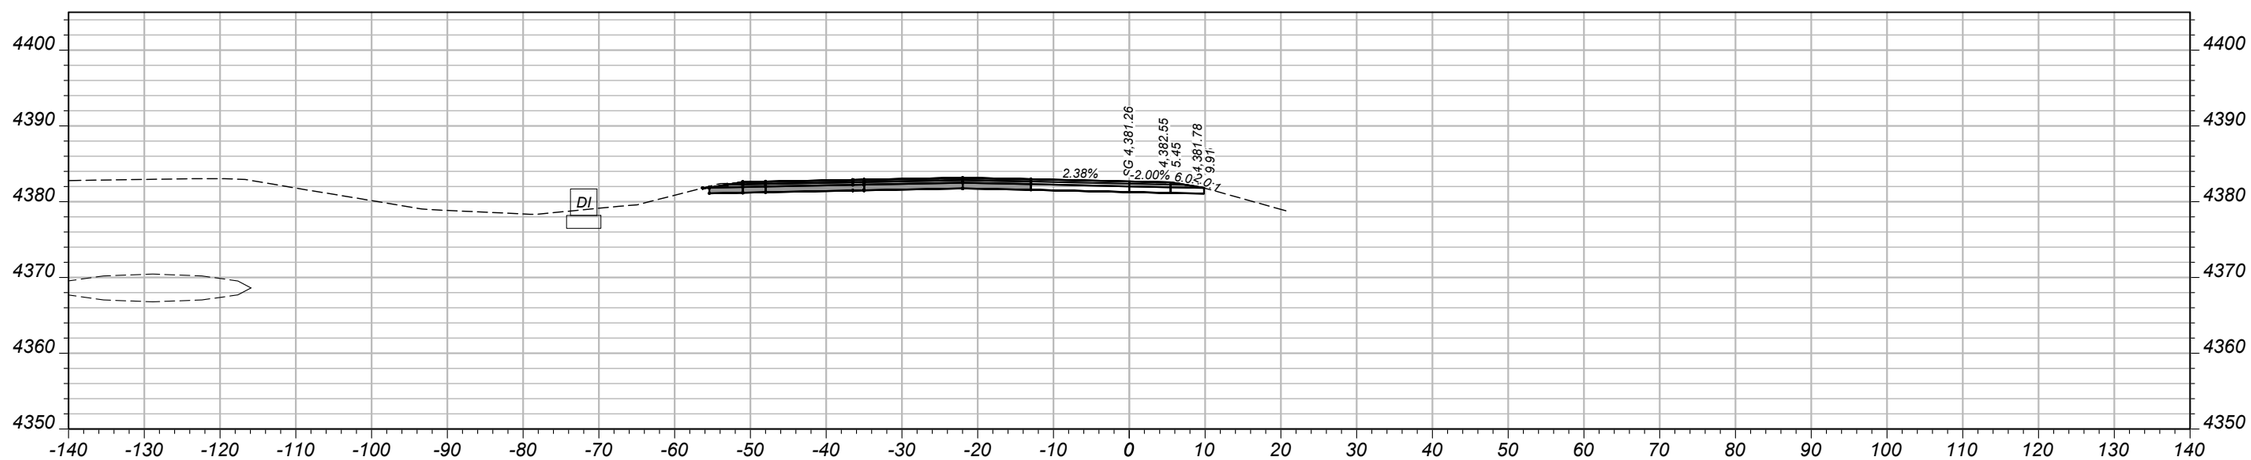

CV: 1 CY STA 36+00.00 FV: 0 CY

SHEET NO. 10

MAINLINE CROSS SECTIONS - EASTBOUND RAMP C

PROJECT NAME: WHITEHALL - EAST
COUNTY: JEFFERSON
PROJECT ID: IM 90-5(101)249
UPN: 10003001


DESIGNED BY	B. BOONE	04/2026	
REVIEWED BY	J. BRAZILL	05/2026	
CHECKED BY	J. SOLIDAY	05/2026	

MONTANA Department of Transportation


CROSS SECTIONS

7/8/2026 3:06 PM 10003001RDXSF015.DWG


AWARD COPY

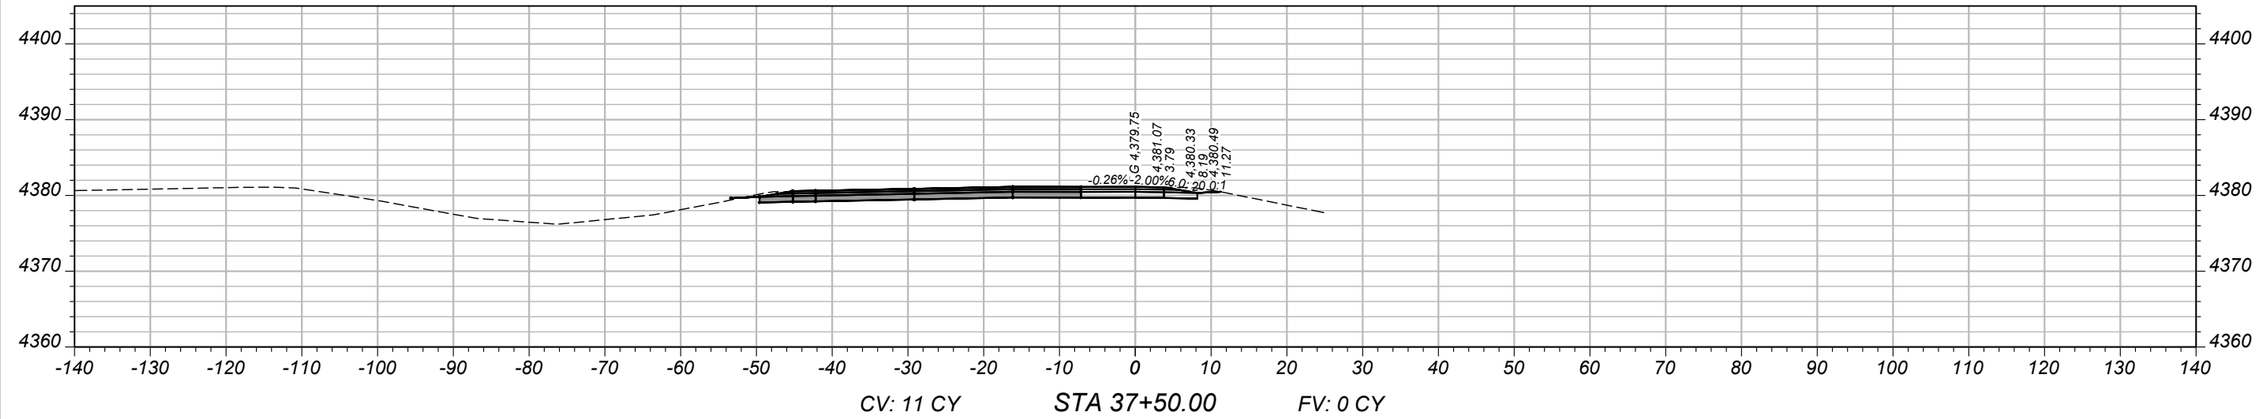

CV: 11 CY STA 37+50.00 FV: 0 CY

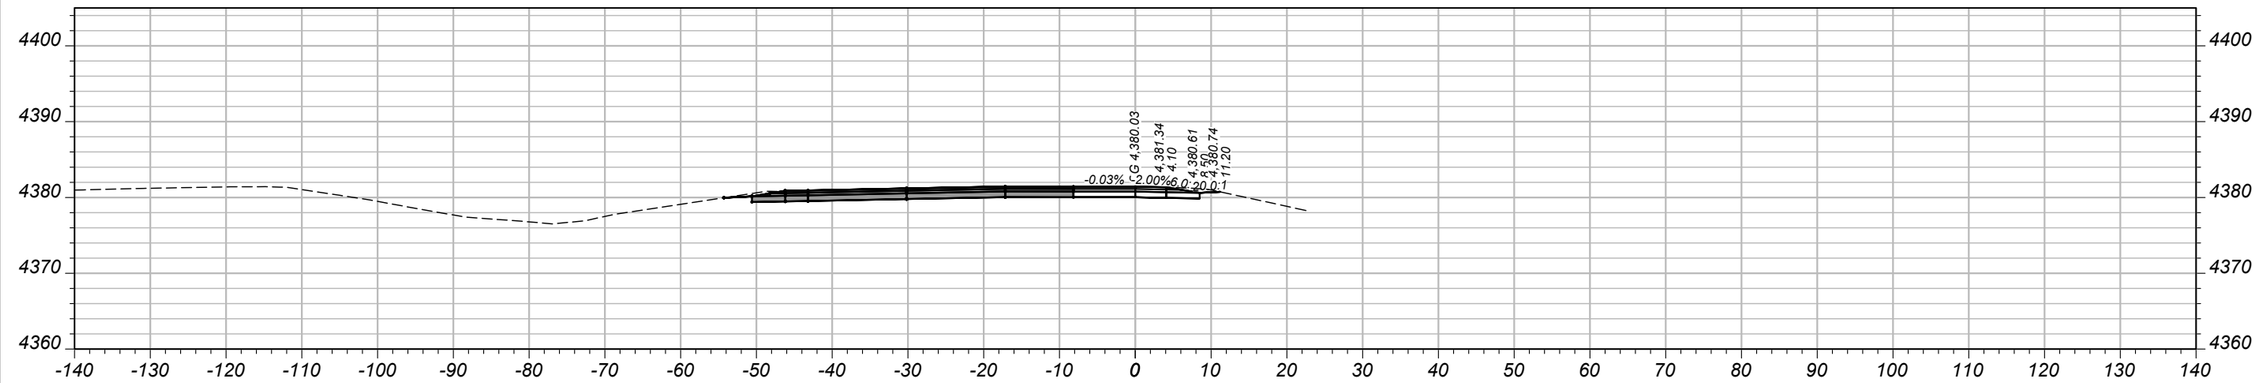

CV: 9 CY STA 37+22.47 FV: 0 CY

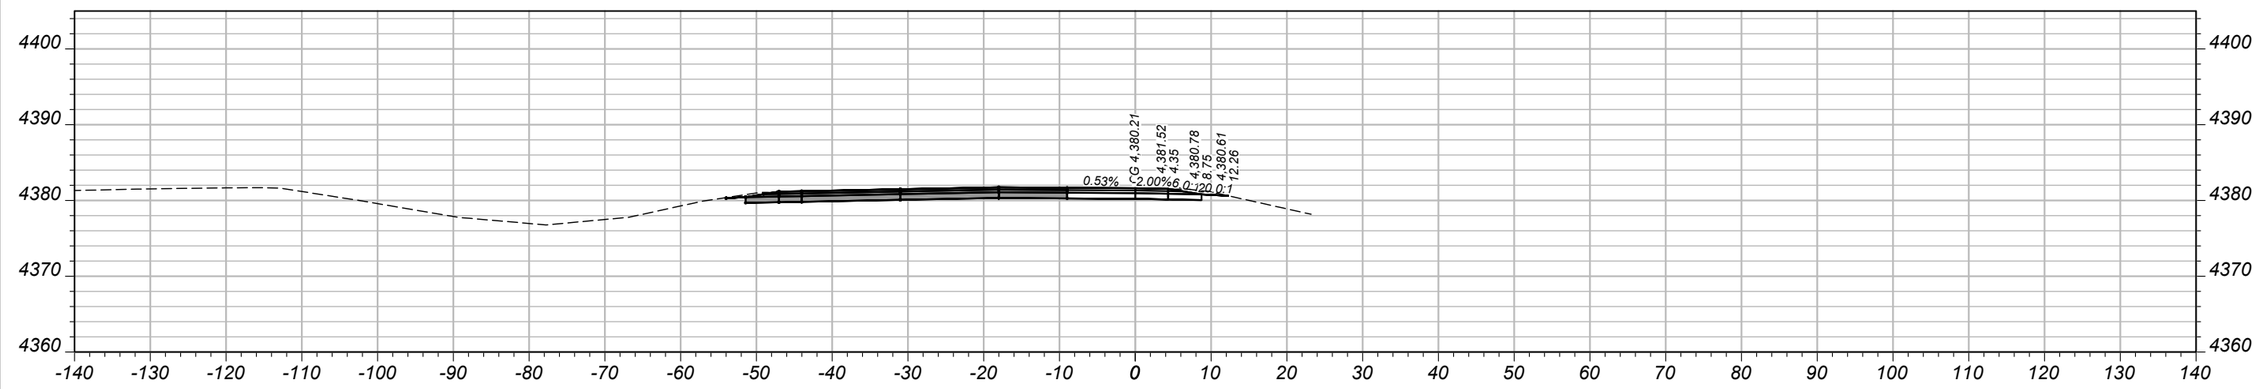

CV: 17 CY STA 37+00.00 FV: 0 CY

SHEET NO.
11

MAINLINE CROSS SECTIONS - EASTBOUND RAMP C

PROJECT NAME	WHITEHALL - EAST
COUNTY	JEFFERSON
PROJECT ID	IM 90-5(101)249
UPN	10003001

DESIGNED BY	B. BOONE	04/2026
REVIEWED BY	J. BRAZILL	05/2026
CHECKED BY	J. SOLIDAY	05/2026


10003001RDXSF015.DWG

MONTANA
Department of Transportation


CROSS SECTIONS

7/8/2026 3:06 PM


AWARD COPY

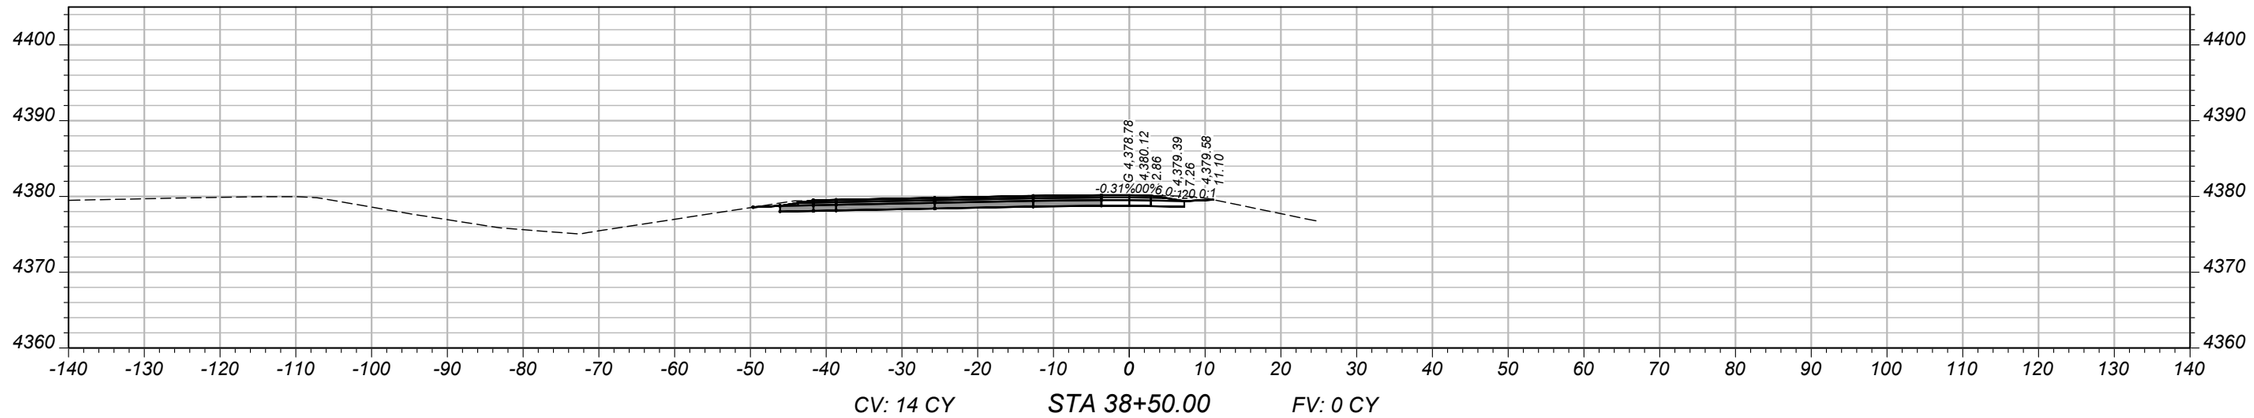

CV: 14 CY STA 38+50.00 FV: 0 CY

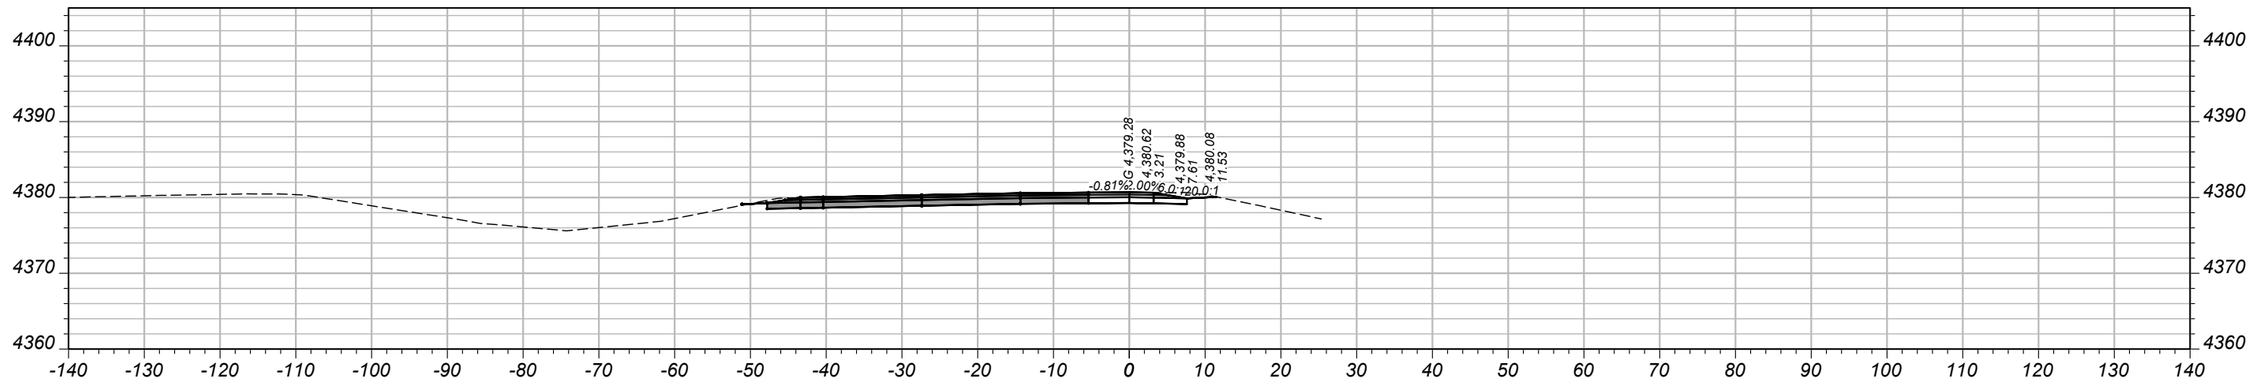

CV: 1 CY STA 38+02.43 FV: 0 CY

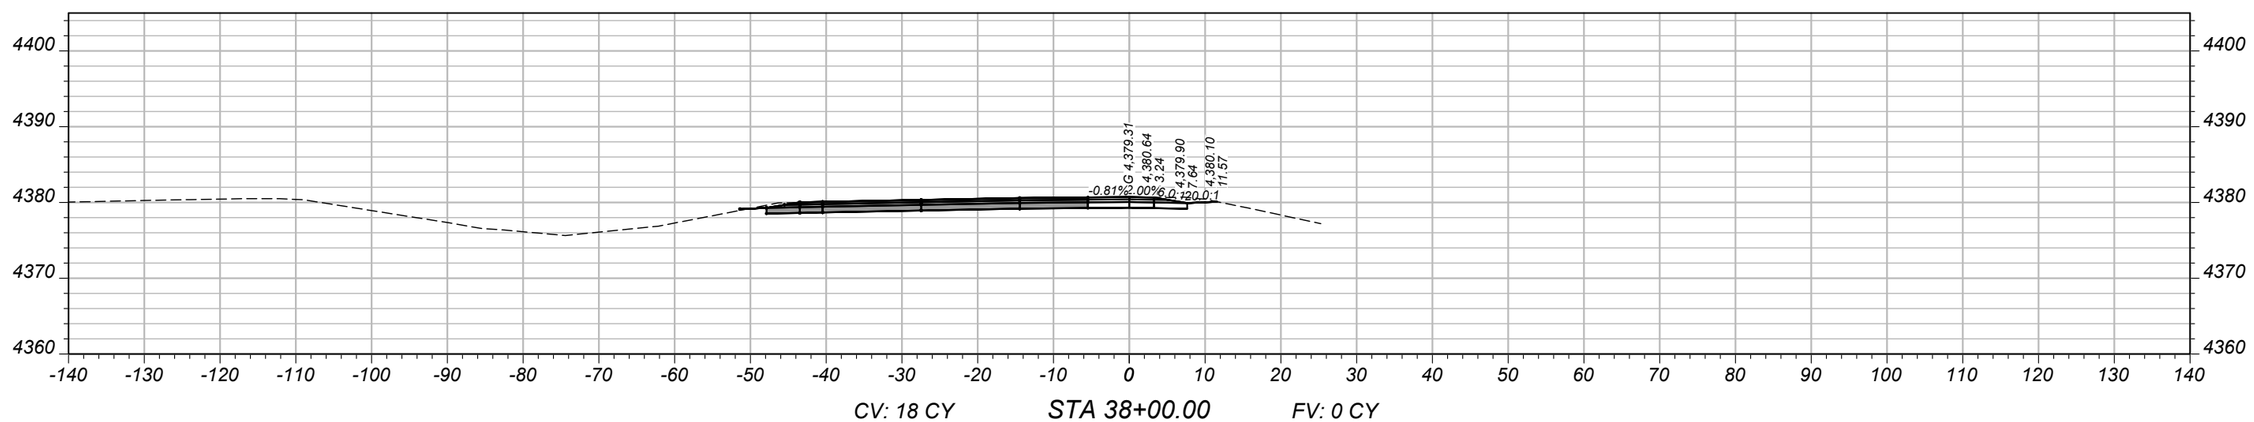

CV: 18 CY STA 38+00.00 FV: 0 CY

SHEET NO.
12

MAINLINE CROSS SECTIONS - EASTBOUND RAMP C

PROJECT NAME: WHITEHALL - EAST
COUNTY: JEFFERSON
PROJECT ID: IM 90-5(101)249
UPN: 10003001

DESIGNED BY	04/2026		
B. BOONE			
REVIEWED BY	05/2026		
J. BRAZILL			
CHECKED BY	05/2026		
J. SOLIDAY			


10003001RDXSF015.DWG

MONTANA Department of Transportation


CROSS SECTIONS

7/8/2026 3:06 PM


AWARD COPY

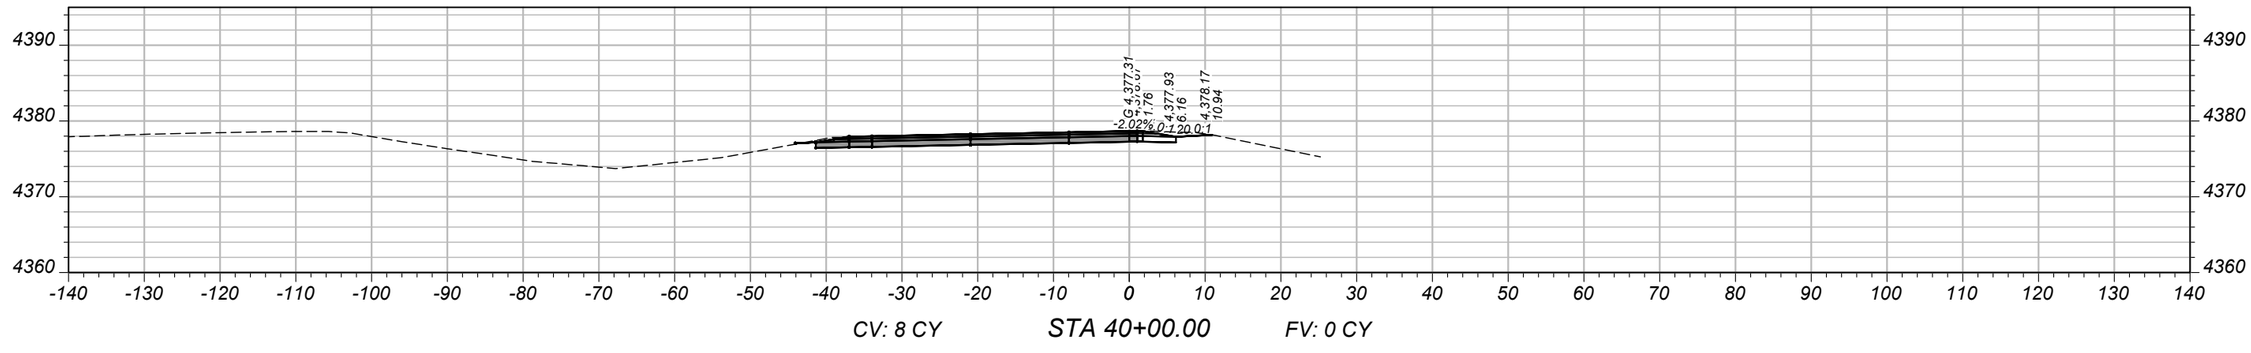

CV: 8 CY STA 40+00.00 FV: 0 CY

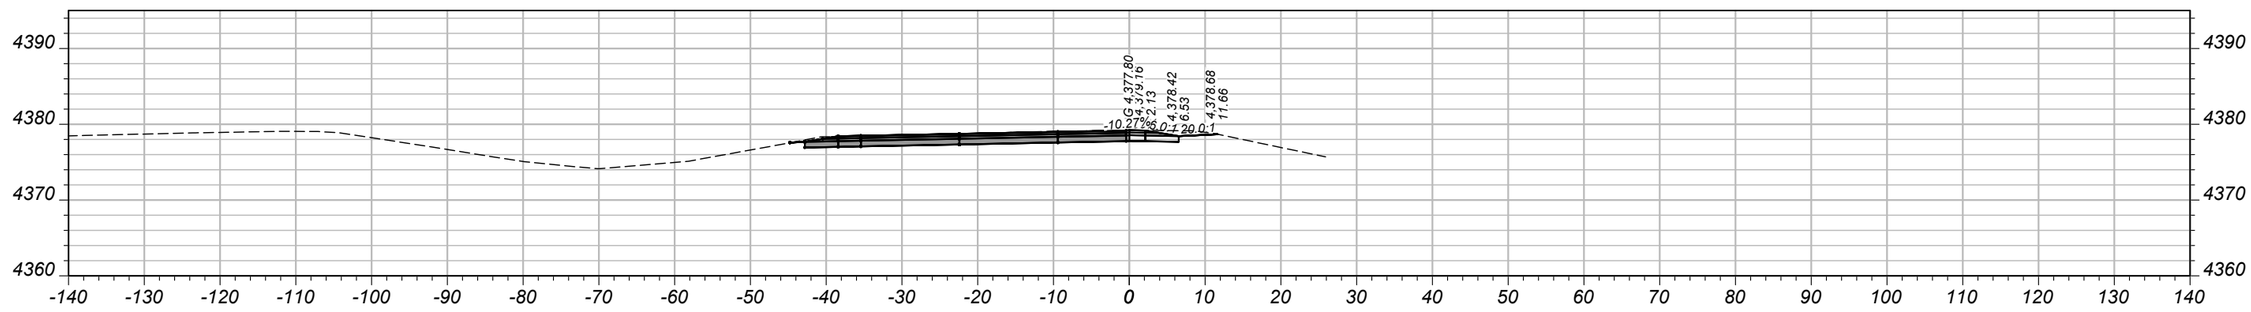

CV: 10 CY STA 39+50.00 FV: 0 CY

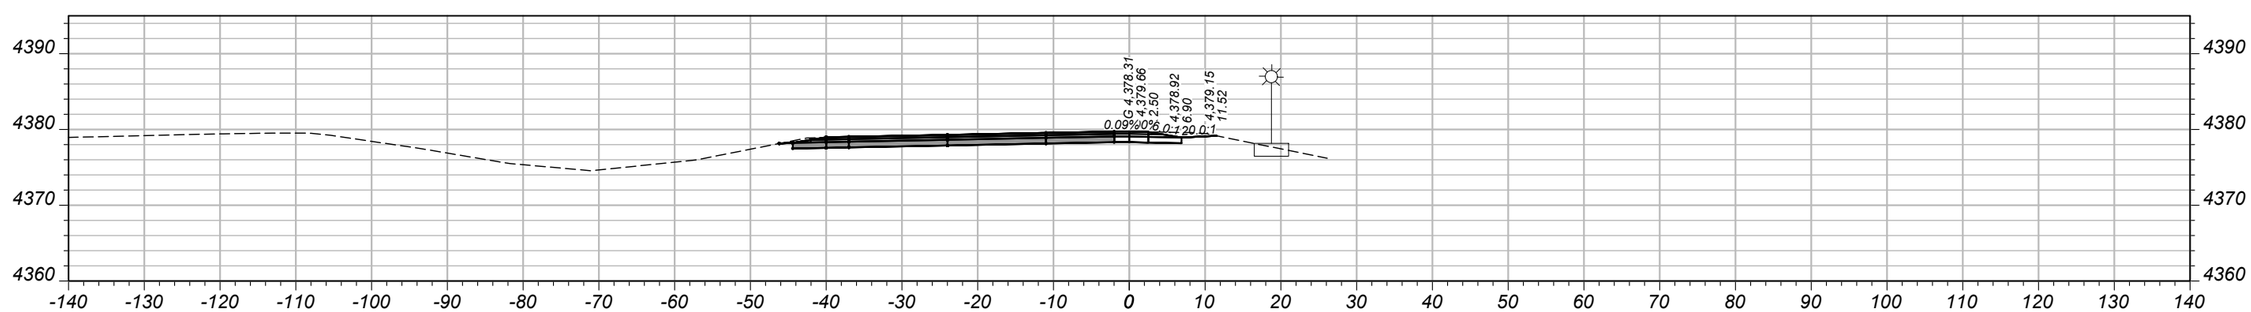

CV: 12 CY STA 39+00.00 FV: 0 CY

SHEET NO. 13

MAINLINE CROSS SECTIONS - EASTBOUND RAMP C

PROJECT NAME: WHITEHALL - EAST
COUNTY: JEFFERSON
PROJECT ID: IM 90-5(101)249
UPN: 10003001

DESIGNED BY	B. BOONE	04/2026
REVIEWED BY	J. BRAZILL	05/2026
CHECKED BY	J. SOLIDAY	05/2026


10003001RDXSF015.DWG

MONTANA Department of Transportation

CROSS SECTIONS

7/8/2026 3:06 PM

AWARD COPY

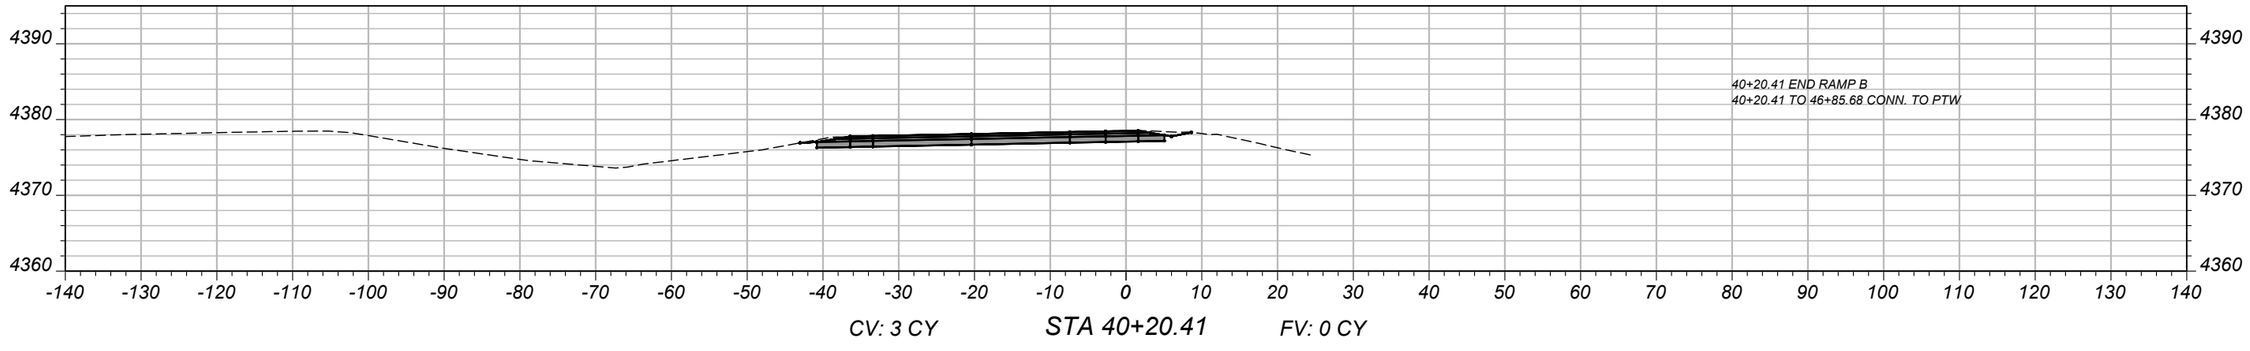

SHEET NO.
14

MAINLINE CROSS SECTIONS - EASTBOUND RAMP C

PROJECT NAME: WHITEHALL - EAST
COUNTY: JEFFERSON
PROJECT ID: IM 90-5(101)249
UPN: 10003001

DESIGNED BY	B. BOONE	04/2026
REVIEWED BY	J. BRAZILL	05/2026
CHECKED BY	J. SOLIDAY	05/2026

MONTANA
Department of Transportation

CROSS SECTIONS

7/8/2026 3:06 PM

10003001RDXSF015.DWG