
AWARD COPY

MASS HAUL DIAGRAM

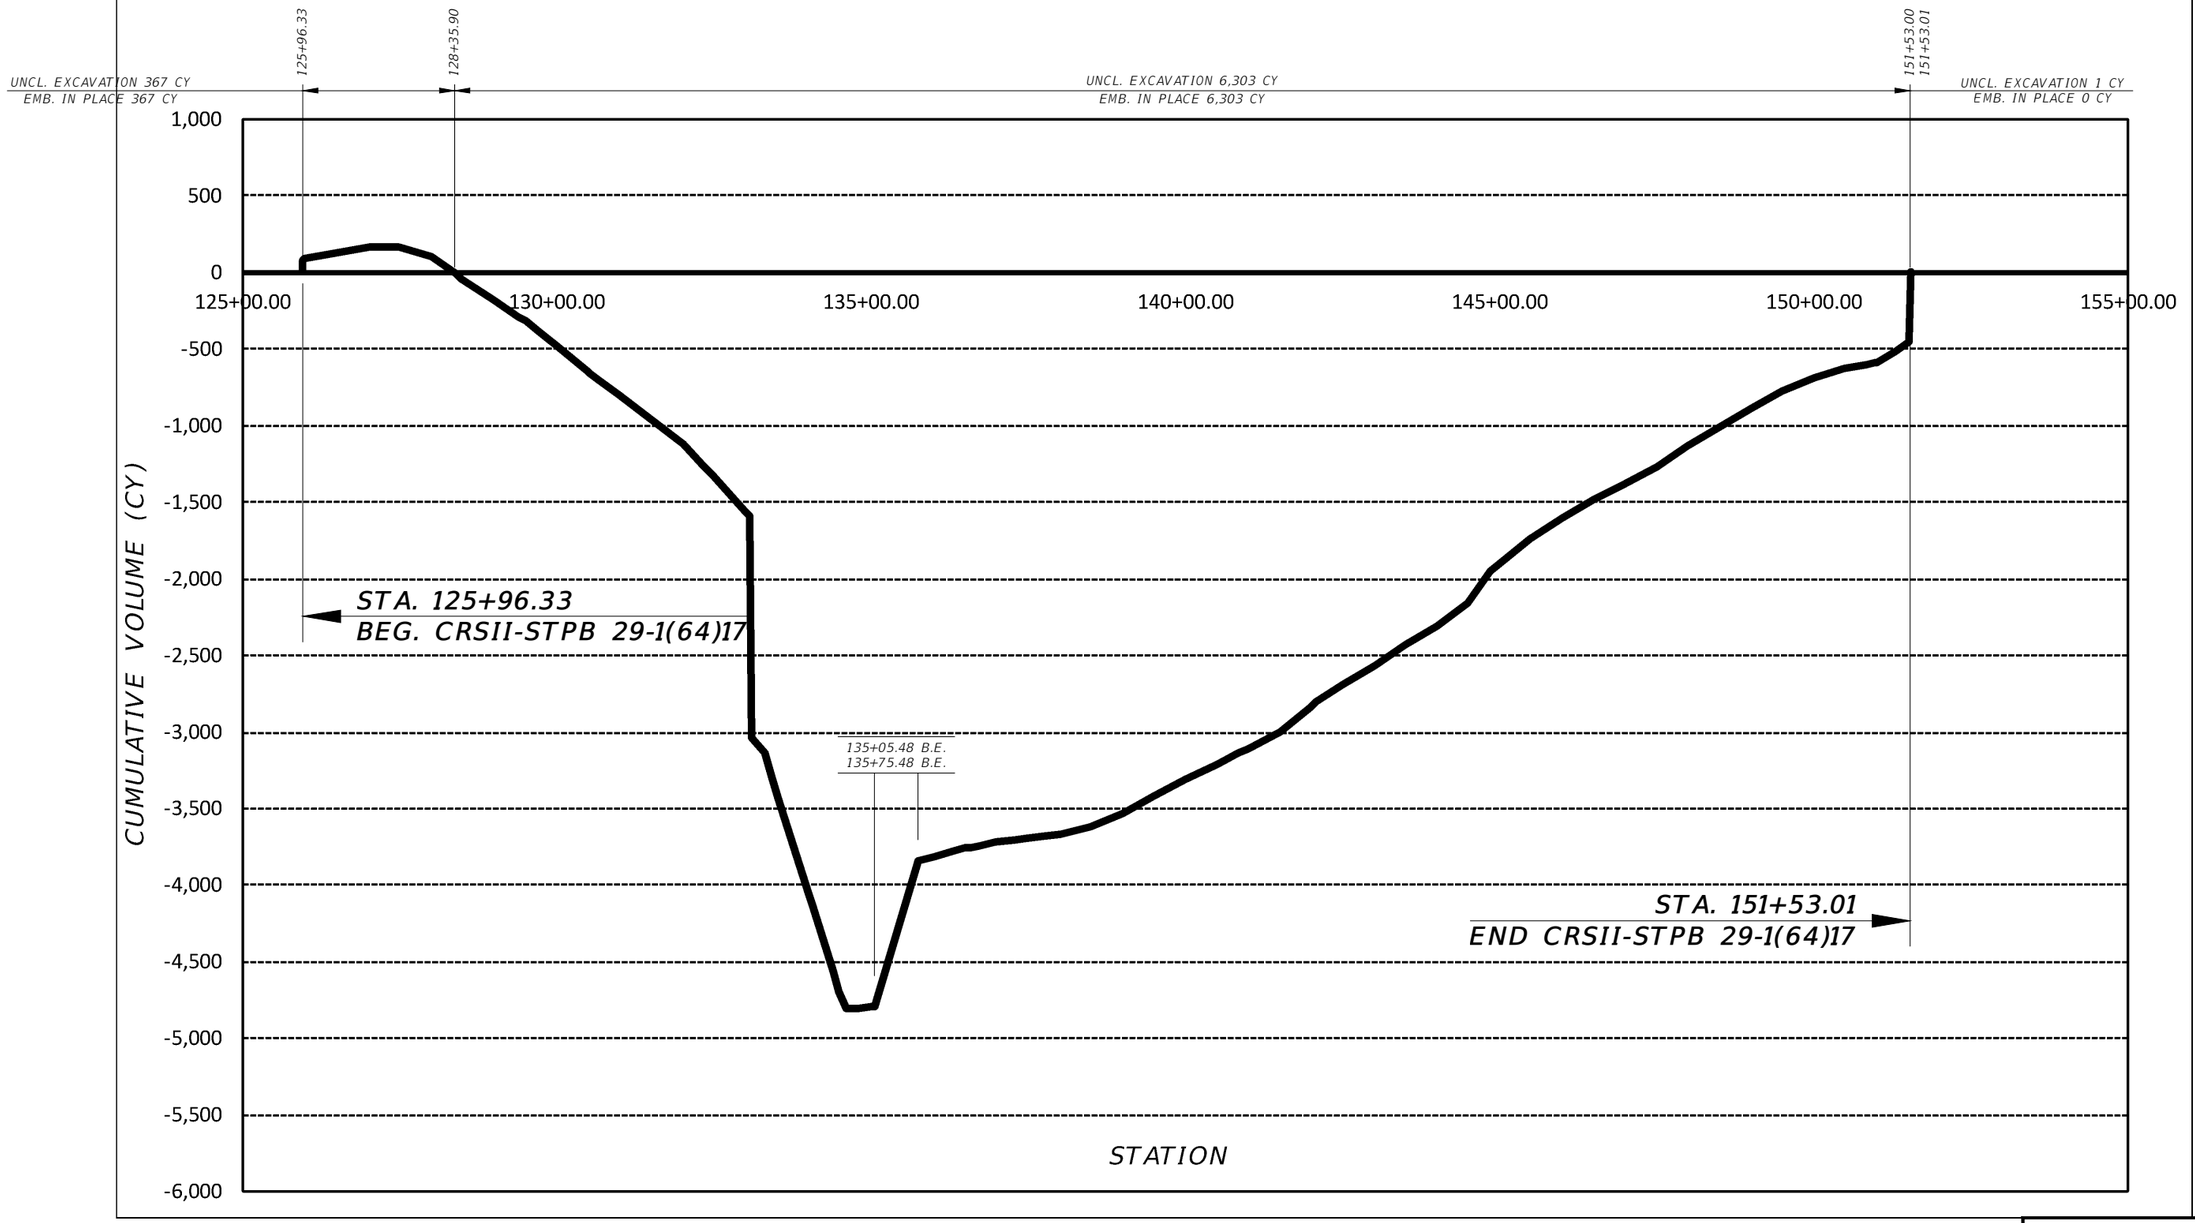

MASS DIAGRAM

HORIZONTAL SCALE: 1" = 200'
VERTICAL SCALE: 1" = 2,000 CY
SHRINK FACTOR = 15%

3	MDT MONTANA DEPARTMENT OF TRANSPORTATION	8932000rdMASz01.dwg	DESIGNED BY	R. HOLM	7/13/2022	ROAD PLANS		GRANITE CR - 3M NW VIRGINIA CITY	CRSII-STPB 29-1(64)17
2		7/12/2022	REVIEWED BY	J. WEAVER	7/13/2022				
1		12:36 PM ryan holm	CHECKED BY	K. YAKAWICH	7/13/2022	MADISON COUNTY		UPN 8932000	SHEET 1